


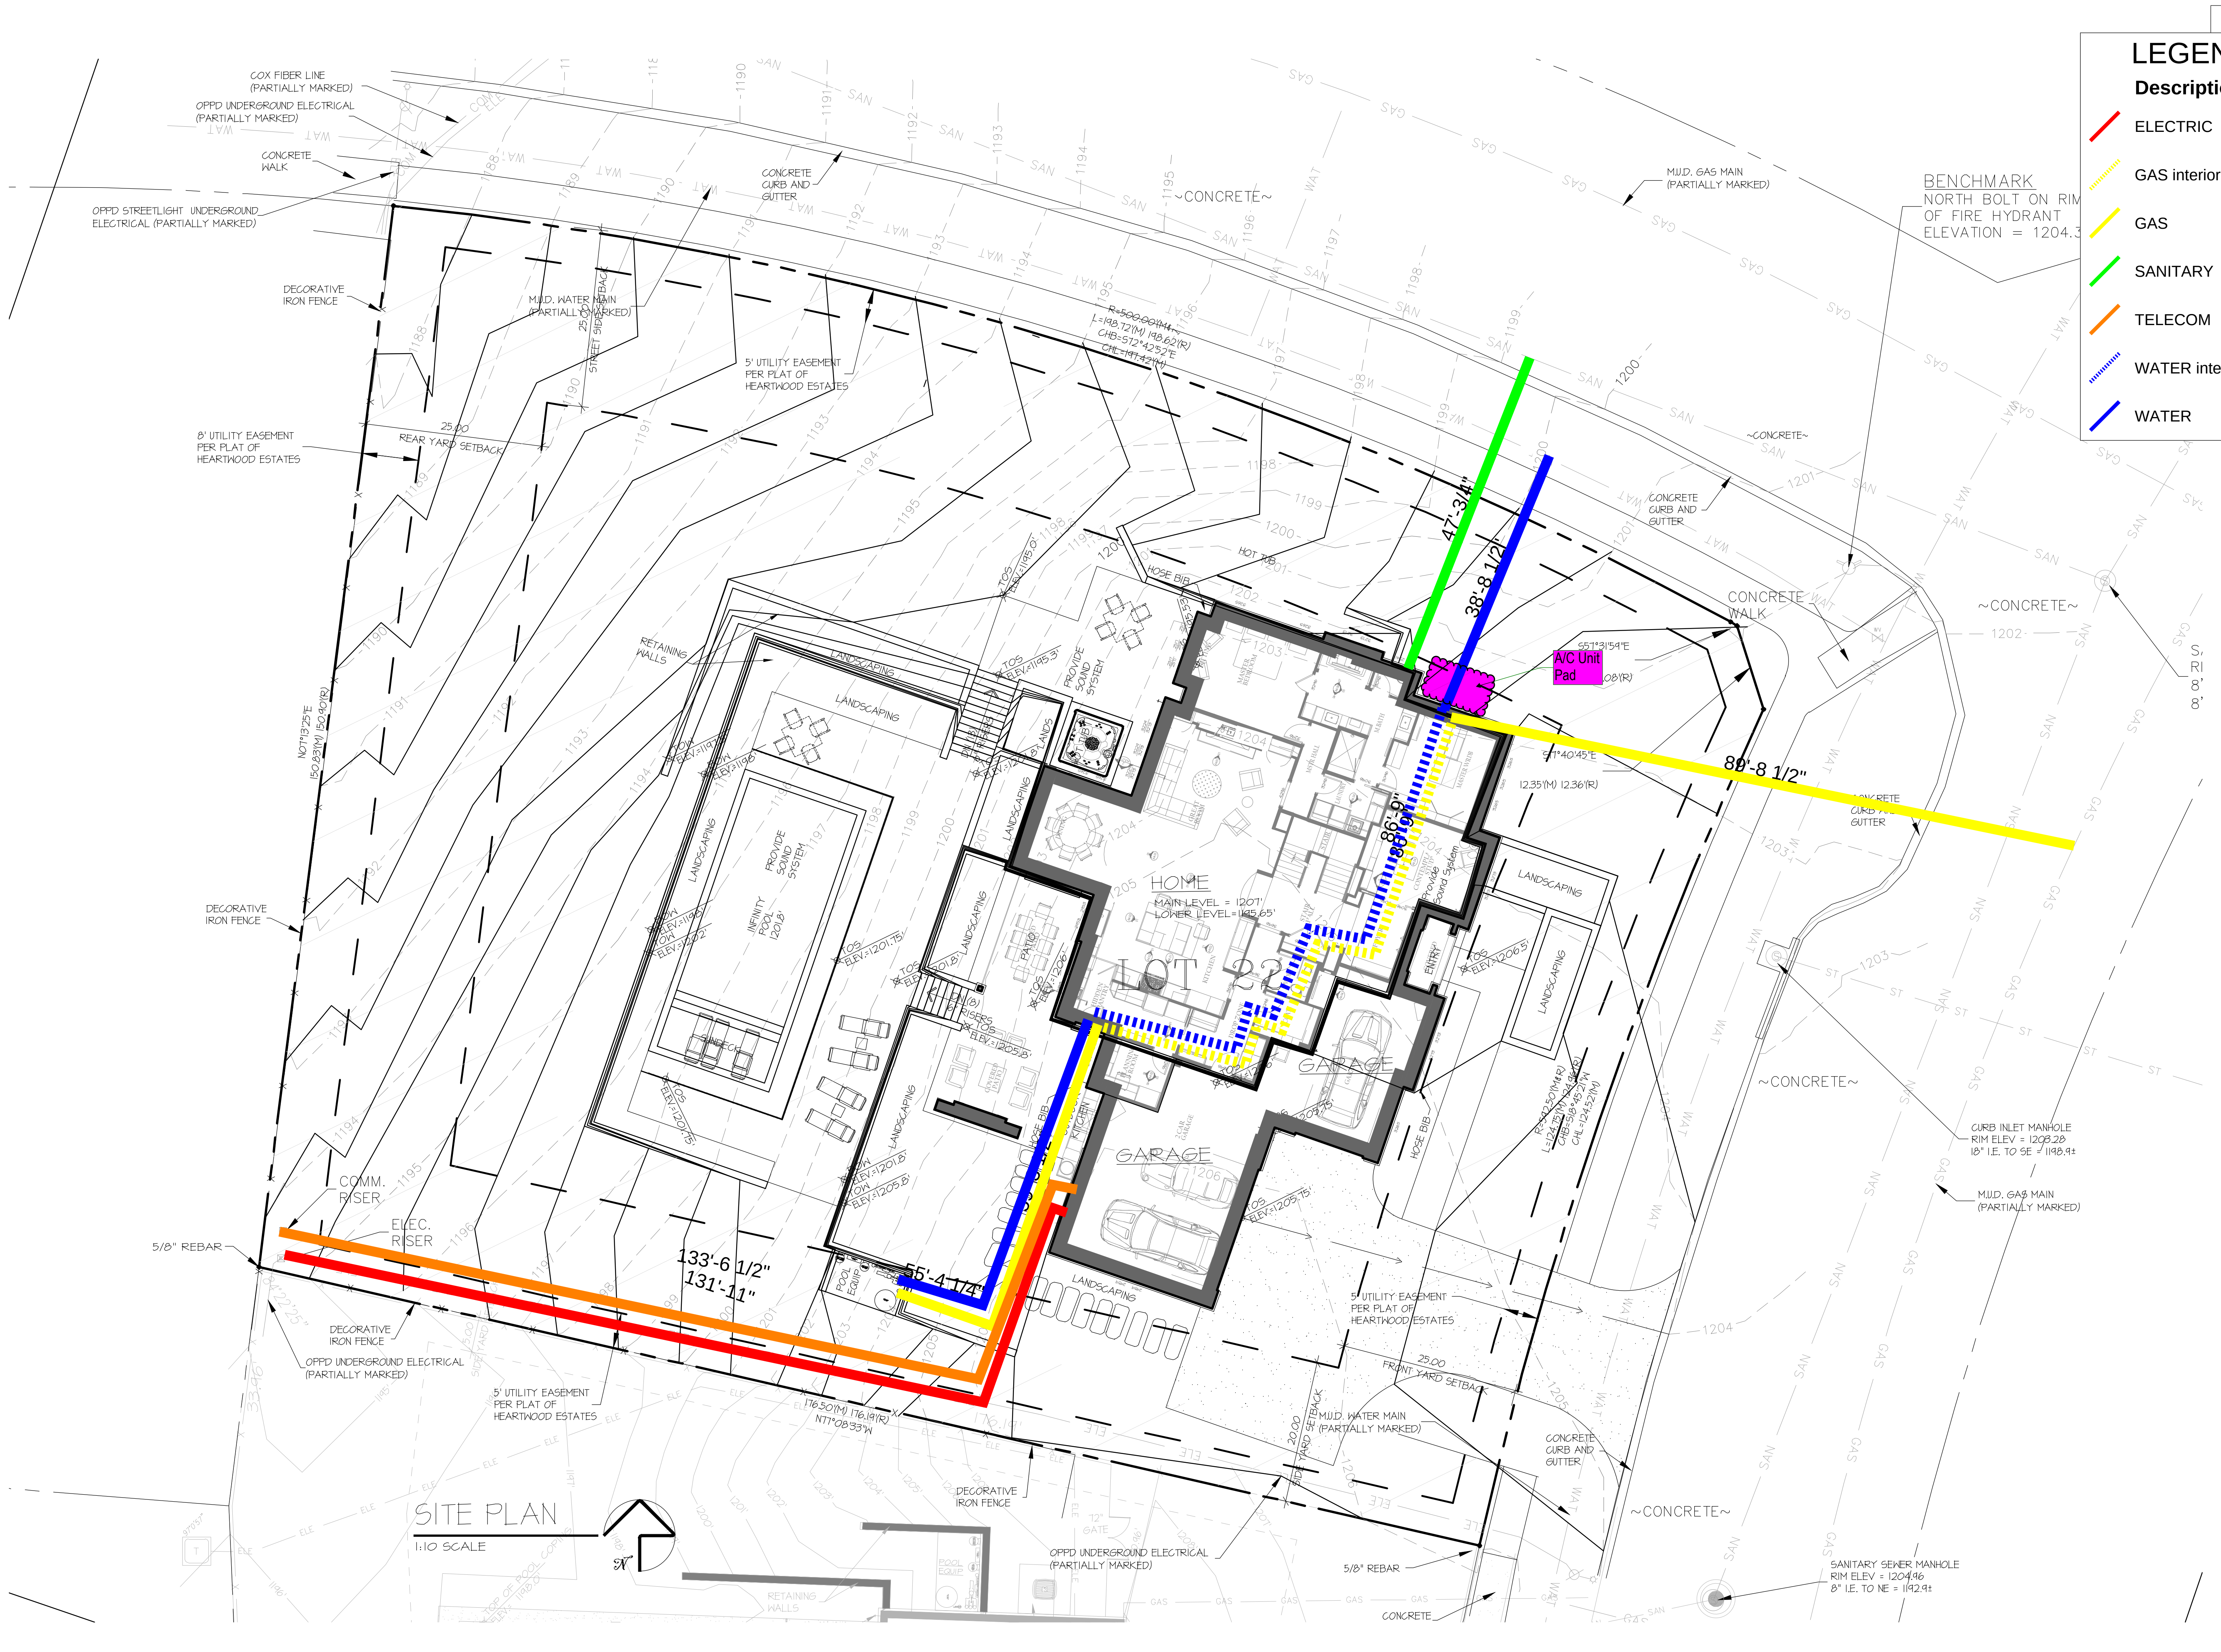


LEGEND TITLE		
Description	Quantity	Unit
ELECTRIC	131.9131	ft
GAS interior	86.7523	ft
GAS	148.9818	ft
SANITARY	47.0544	ft
TELECOM	133.5402	ft
WATER interior	86.7523	ft
WATER	94.0717	ft

CROCKETT LOT22
RESIDENCE
IT02 SOUTH 150 AVE. OMAHA, NEBRASKA 68144

MCNEIL COMPANY
4666 South 132nd Street
Omaha, NE 68137
402-333-1462
mcneilcompany.com

PLAN DATE	
01/17/2026	
REV.	DATE
MEETING	03/18/26
HEARTWOOD	05/06/26
FRELIM BID	07/17/26

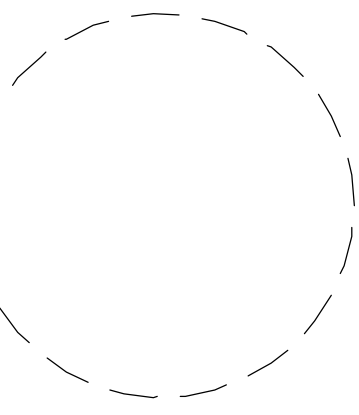

JOB NUMBER	
15-2510	
DESCRIPTION	
CIVIL PLAN	
PLAN SHEET	
C1.01	

© COPYRIGHT
MCNEIL COMPANY
THESE PLANS ARE SPECIFICALLY
DESIGNED FOR CONSTRUCTION BY
MCNEIL COMPANY AND ARE
INTENDED FOR NO OTHER PURPOSE.
DUPLICATION OF THESE PLANS IN
PART OR WHOLE WITHOUT WRITTEN
CONSENT FROM MCNEIL COMPANY
IS PROHIBITED.