CABINETRY DRAWINGS

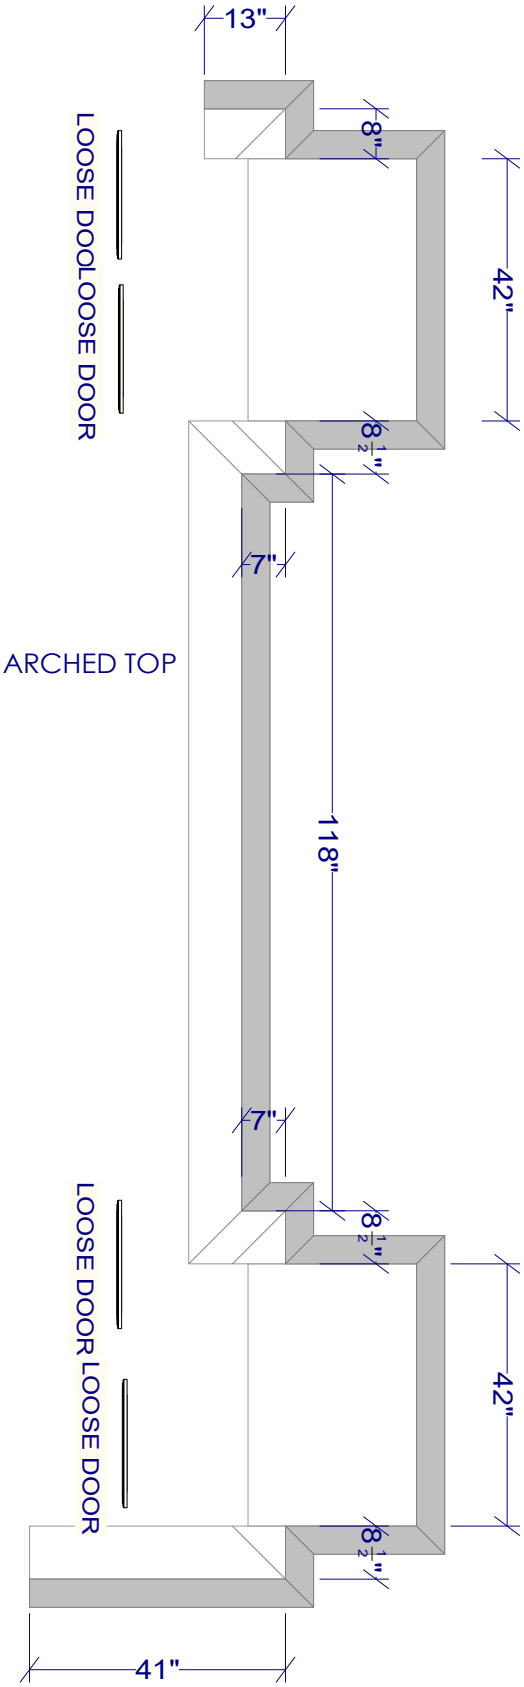

*CABINETS CUSTOM BUILT WITH ARCHED TOP & 2"W FRAME & WOOD TOPS

*STAIN INCLUDED TO FINISH CUSTOM ARCHED CABINETS

Account Name: McNeil
Homeowner Name: Crockett
Job Address: 1702 S 150 Ave
Omaha NE 68144

Room: Great Room

Mfg: 360 Classic/Cabinets By Design
Door Style: Ridgegate
Door Edge Profile:
Wood Species: Birch
Exterior Finish: Stain -TBD
Interior Finish: Nat. Maple Melamine
Overlay: Full
Hinge Type: Soft Close

Drawer Front: 5-Piece
Drawer Const: Wood Dovetail
Drawer Glides: Full Ext Undermount, SC

Crown: None
Light Rail: None
Scribe: Standard
Shoe: Quarter Round
Furniture Base: None

Decorative Hardware: CKF Allowance

Countertop: TBD
Edge:

Created: 7.30.26 CB

10325 J St
Omaha, NE 68127
402.331.0500

6100 S. 57th St, Ste. A
Lincoln, NE 68516
402.423.0025

11271 Meredith Dr
Urbandale, IA 50322
515.270.6558

10821 Lakeview Ave
Lenexa, KS 66219
913.599.5492

855 Vernon Valley Dr
Cedar Rapids, IA 52403
319.289.7167

INNOVATIVE **DESIGN.**
EXCEPTIONAL **PRODUCTS.**

This drawing is an artistic interpretation of the general appearance of the design. It is not meant to be an exact rendition.

This is an original design and must not be released or copied unless an applicable fee has been paid or job order has been placed.