



Madisyn van den Boogaart <madisynm@mcneilcompany.com>

## For Thursday meeting

Phil Wood <fourwoodne@icloud.com>

Tue, Aug 18, 2026 at 9:10 PM

To: Madisyn van den Boogaart <madisynm@mcneilcompany.com>, Kris Patton <kris@interiorsbyjoan.com>

Cc: Michelle Wood <fourwoodne@msn.com>

Hi Madisyn & Kris-

Items to be discussed for cabinetry:

- General questions -
  - What does Routed Toe for HVAC look like as compared to Furniture Toe?
- Kitchen -
  - large window above sink - will that be drywall (plan says drywall) or wood panels on sides and under hang? We know the underside of the arch will be a wooden panel with can light but believe we discussed wood around the window too?
  - Freezer section of refrigerator - drawers vs. panels? If leave as panels, concerned about how the pulls would be positioned.
  - Island - left of microwave - confirm those are pullout drawers and not shelves behind the two doors.
  - Island - across from double ovens, can the door for the narrow cabinet be touch-latched so no handle needs to be used? Probably similar to the two in the seating/legroom area.
  - To hide outlet right of microwave -add a drawer front (fold down) or extend cabinet up? Any other ideas to hide the outlet?
  - Height of hood from floor appears to be about 6'. Is this standard or do people who are over 6' just have to duck?
  - Glass boxes at top flanking the hood - should they be part of the same door of the cabinet below or separate?
  - Top drawer immediately to the right of the stove doesn't have a pull. Is there a reason or just missed on plans?
  - Mirror product on refrigerator and other mirrored cabinet = Hollywood Glass?
  - Use furniture toe in kitchen
- Hearth/fireplace wall -
  - wood-framed glass shelves (unlike Servery which will be all-glass shelves).
  - Overall wall design please have your team mockup a design.
  - Please look up the 65" Samsung Frame TV and the custom 3" Antique Gold frame that is provided by [www.DecoTVFrames.com](http://www.DecoTVFrames.com) for around \$699 so we have exact dimensions needed. Also, Samsung sells two Frame TVs - 1) The Frame TV and 2) the Frame Pro TV and I'm not sure what the difference is. Doug can probably help us decide on that as we'll want that TV for both the Hearth room and master bedroom (will have to measure there to know whether we should get the 55" or 65"). I believe the gold frame for the 65" TV is 62 1/16" wide by 37 7/16" high but please verify. There are a couple of add-on products with the Frame that we may want to consider based on Doug's suggestion.
- Servery - can we add "Schluter" gold edges on glass shelves?
- Den -
  - confirm ogee edging for wood tops
  - confirm top material for closet - Bursa? A durable surface would be better than wood due to large printer sitting there permanently.

CEAVE  
 9/10  
 FOR MONTH  
 OF SEPTEMBER

- Make credenza 27" deep (top) vs. current 25" to give a little extra room for monitors to sit while allowing Phil to not have his face smashed right up against them. This will obviously make the lower credenza 2" deeper at 26" vs. 24".
- Laundry -
  - you are increasing the depth of the appliance area by two inches to 39". Since the walkway space in there is limited as it stands, can some of the plumbing/pipework be moved into the wall (similar to new master closet plumbing) to save space in the room?
  - Hanging rod - discuss height and movability.
  - "Roomba" opening in cabinet - confirmed height needed?
- Phil's closet -
  - add another 9 7/8" drawer which will raise it to 52" or so. Still want to do built-in mirror above.
  - Furniture toe on dresser?
  - Need to see available tie and belt holders and other accessory options. Do they attach into the predrilled holes and, if so, will the wood edging fronts be in the way of them extending out?
  - Outlet above floor is currently where the dresser will go so it will need to be moved to either side.
- Michelle's closet -
  - Furniture toe under dresser or is it already decorative?
  - Flat drawer fronts on jewelry drawers, decorative edge?
  - Need more hanging space on the two lower sections on left when walking into her closet (bars not spaced far enough apart to hang normal clothes). Need at least 32-34" in between each to allow proper hanging. Would removing shelves on top of the bars give us the space? Or, can we reduce the height of the motorized spaces above a bit?
  - Ensure depth of "fancy" cabinetry is same depth. Plan shows 15" deep on the entrance side and 15 1/4" on the window side of her dresser.
  - Need to see belt holder, scarf holder, and other accessories so we can choose.
- Master bath-
  - No furniture toe around tub.
  - Closet under TV should be full-length mirror with routed edge (hidden) pull.

Thanks!

Phil & Michelle  
Sent from iCloud


DISCUSSED BRIEFLY WHAT'S COMING NEXT  
INSULATION  
DRYWALL

MAD WORKING ON FRONT DOOR KUD HAS  
OPTIONS TO SHAKE, TBD - TOLD THEM


KRIS SHARED ML TILE SELECTIONS





| BATH 3                      |                                       |
|-----------------------------|---------------------------------------|
| CABINET CONSTRUCTION:       |                                       |
| EXTERIORS                   | PAINABLE                              |
| INTERIORS                   | HARD ROCK MAPLE MELAMINE              |
| DRAWER BOXES                | HARD ROCK MAPLE MELAMINE              |
| FACE BANDING                | MATCHING WOOD EDGE BANDING            |
| CABINET HARDWARE & DRILLING | BY OTHERS                             |
| DRAWER SLIDE                | FULL EXT. SOFT CLOSE CONCEALED SLIDES |
| COUNTERTOP SPECIFICATIONS:  |                                       |
| COUNTERTOP MATERIAL         | QUARTZ                                |
| COUNTERTOP THICKNESS        | 1 1/4" ALLOWANCE                      |
| SUBTOP REQUIREMENTS         | NONE                                  |
| ROOM SPECIFICATIONS         |                                       |
| FLOORING - TYPE / ALLOWANCE | VERIFY 3/4" ALLOWANCE                 |
| CASING - W / 1/4" REVEAL    | 3 3/4"                                |

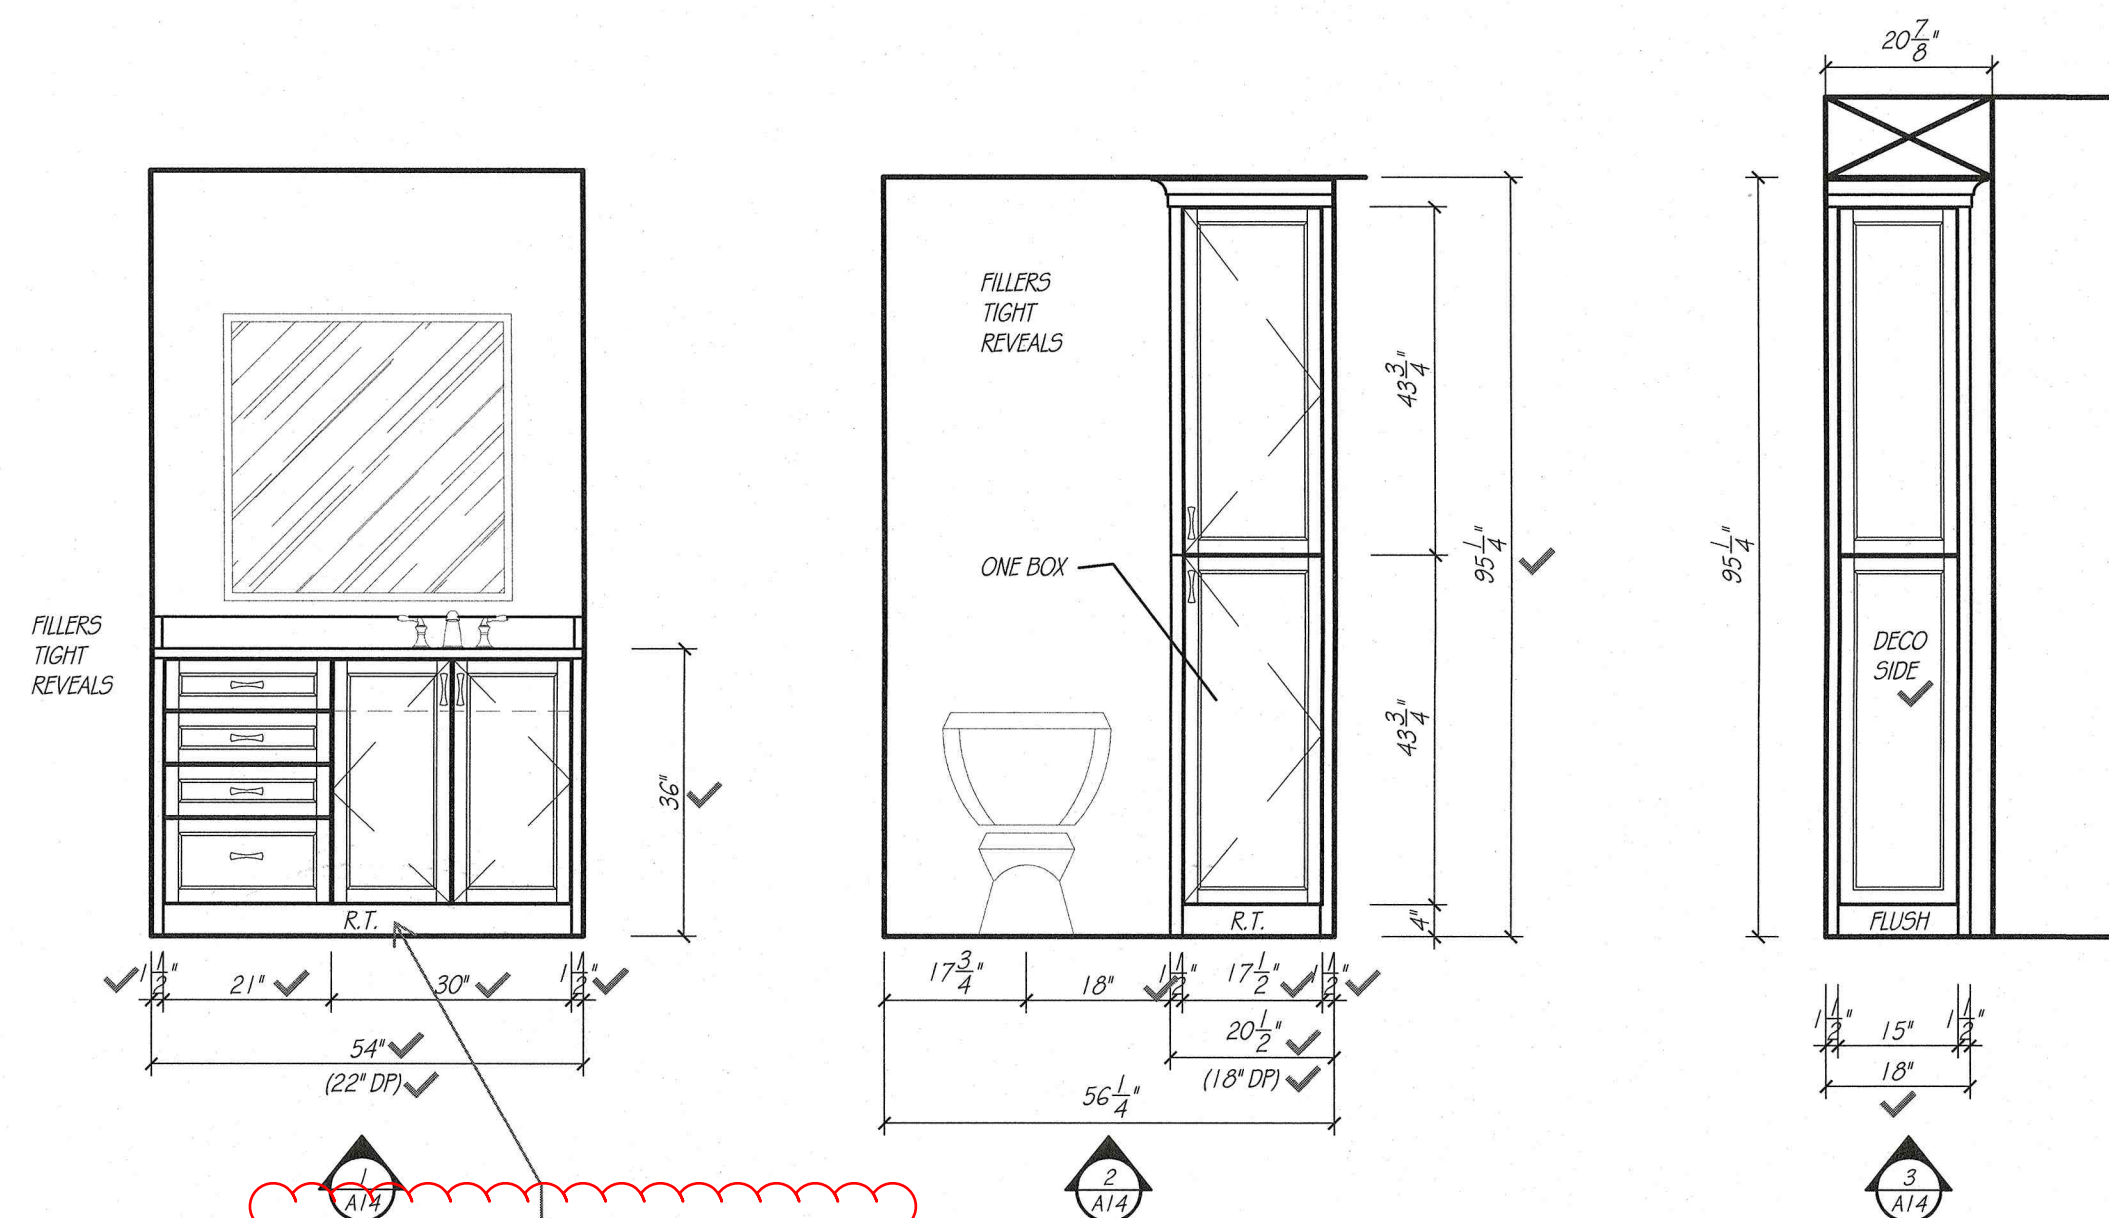

EW OGEE with SCOOPED OUT TOEKICK (match Bath 3)

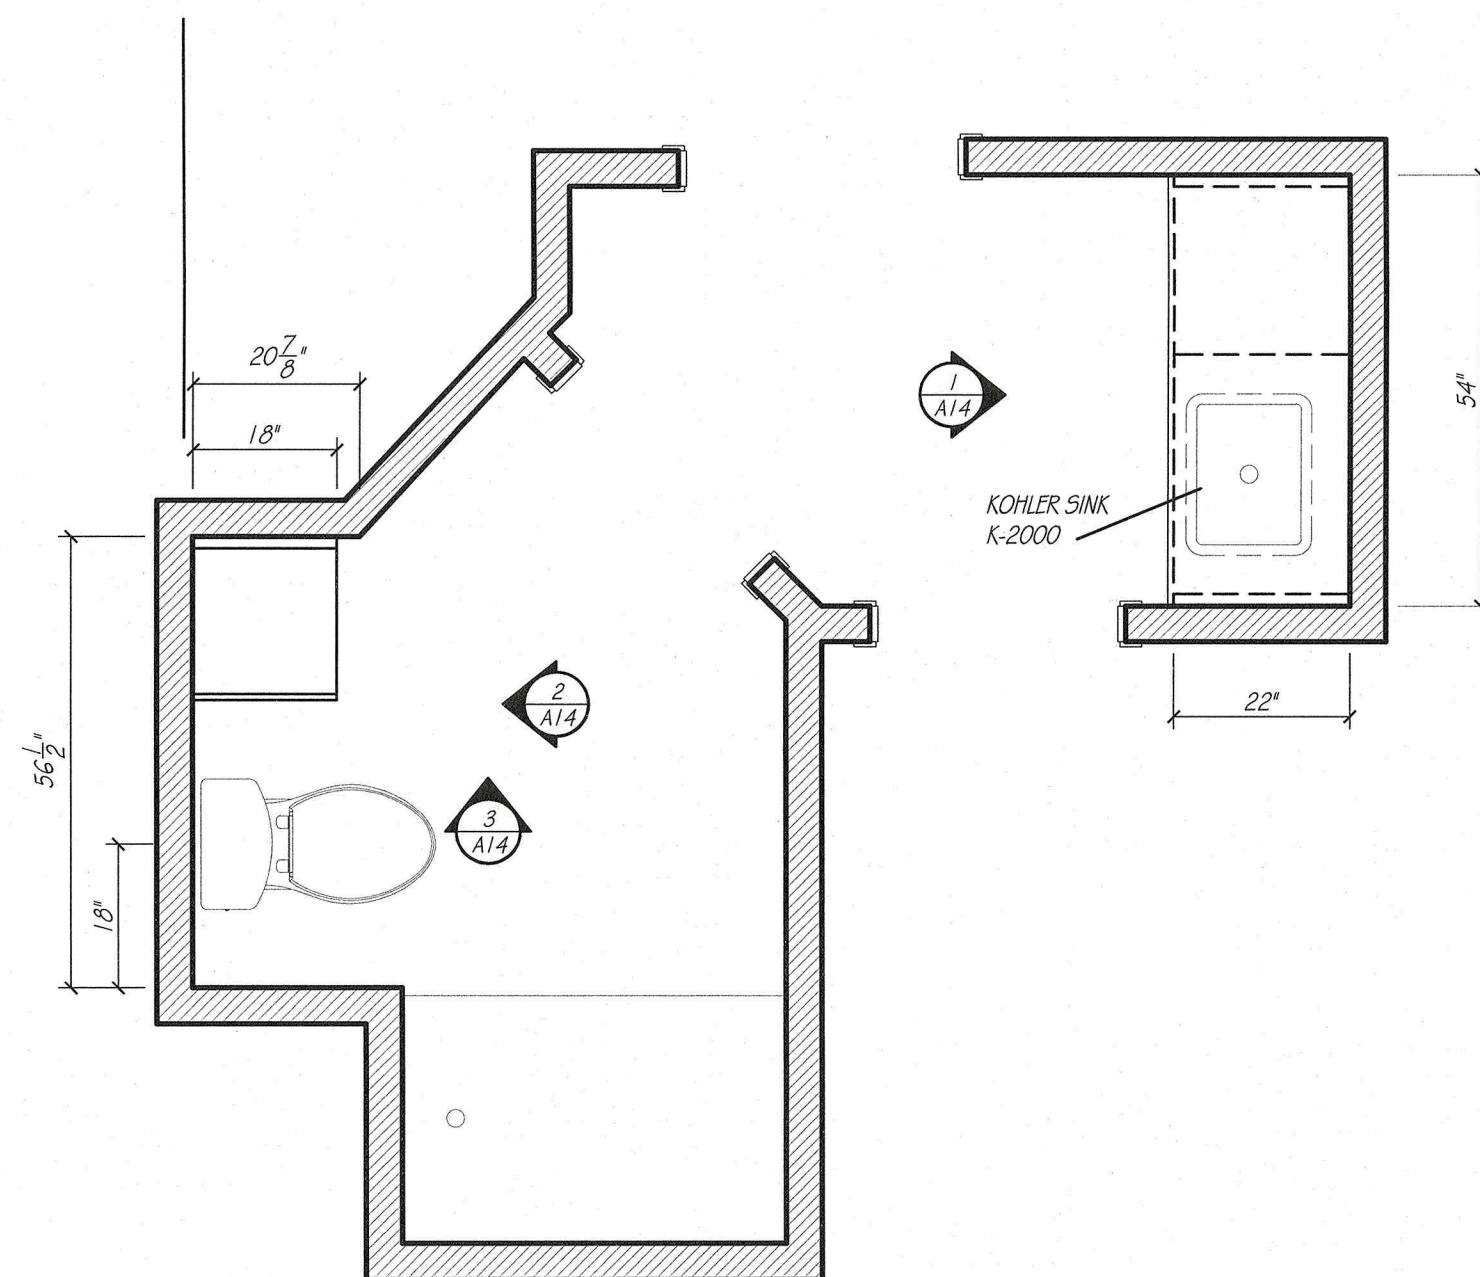


BATH 2  
SCALE: 1/2" = 1' - 0"

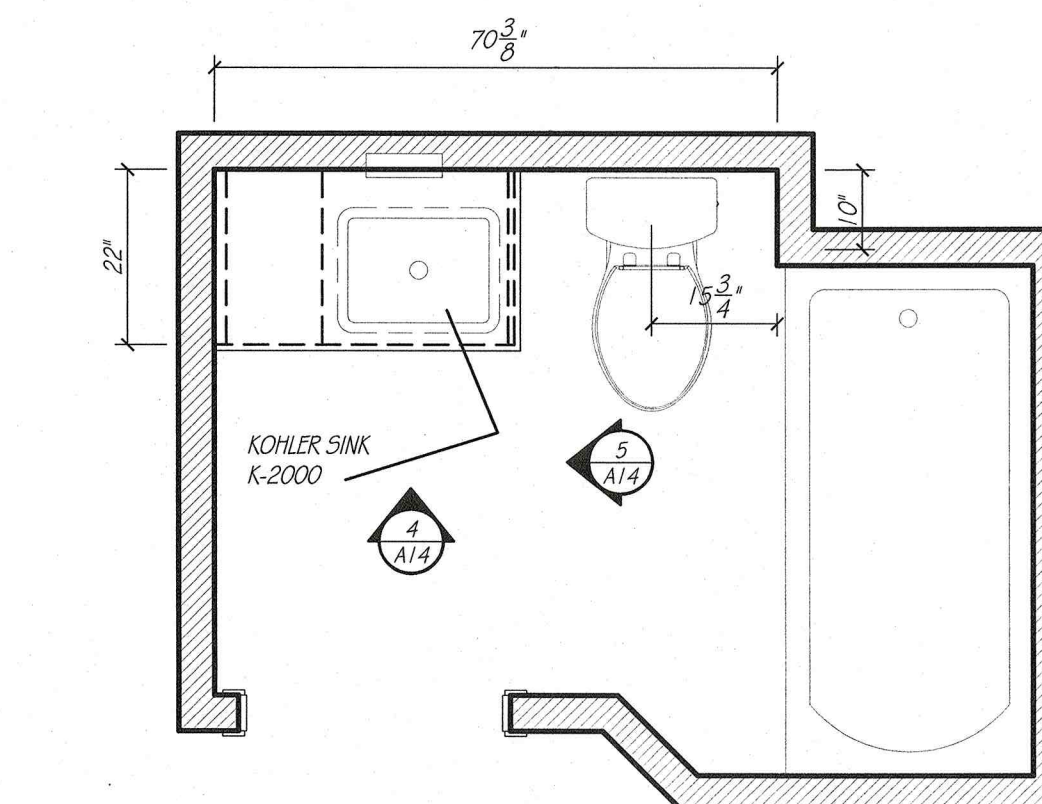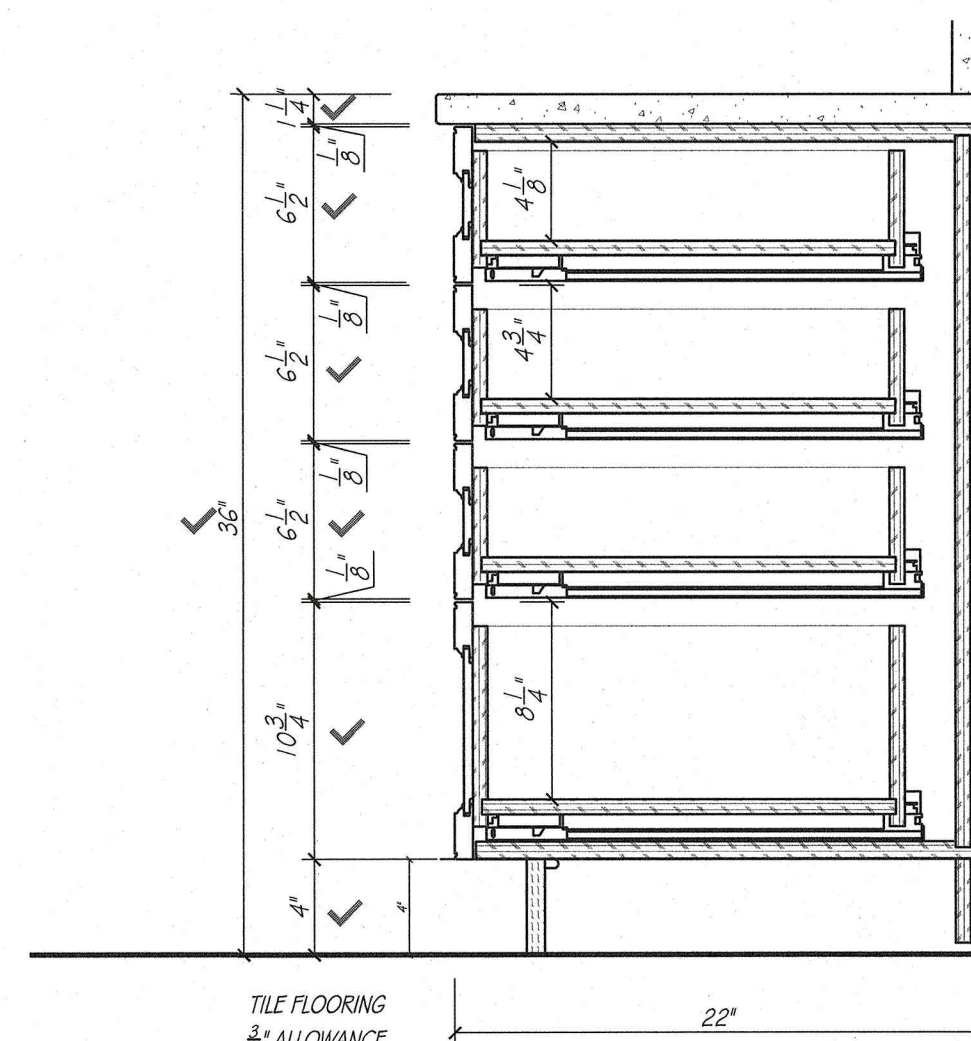


BATH 3  
SCALE: 1/2" = 1' - 0"

| BATH 3                      |                                       |
|-----------------------------|---------------------------------------|
| CABINET CONSTRUCTION:       |                                       |
| EXTERIORS                   | PAINABLE                              |
| INTERIORS                   | HARD ROCK MAPLE MELAMINE              |
| DRAWER BOXES                | HARD ROCK MAPLE MELAMINE              |
| FACE BANDING                | MATCHING WOOD EDGE BANDING            |
| CABINET HARDWARE & DRILLING | BY OTHERS                             |
| DRAWER SLIDE                | FULL EXT. SOFT CLOSE CONCEALED SLIDES |
| COUNTERTOP SPECIFICATIONS:  |                                       |
| COUNTERTOP MATERIAL         | QUARTZ                                |
| COUNTERTOP THICKNESS        | 1 1/4" ALLOWANCE                      |
| SUBTOP REQUIREMENTS         | NONE                                  |
| ROOM SPECIFICATIONS         |                                       |
| FLOORING - TYPE / ALLOWANCE | VERIFY 3/4" ALLOWANCE                 |
| CASING - W / 1/4" REVEAL    | 3 3/4"                                |


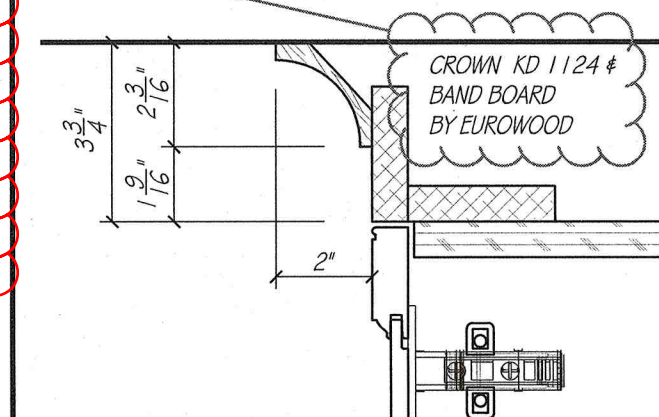


CROWN DETAIL  
SCALE: 3" = 1' - 0"

NONE  
LC DETAIL ✓  
SCALE: 3" = 1' - 0"

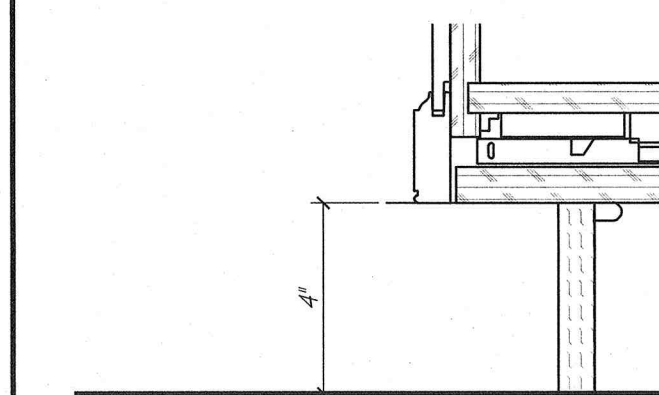


TOE DETAIL ✓  
SCALE: 3" = 1' - 0"

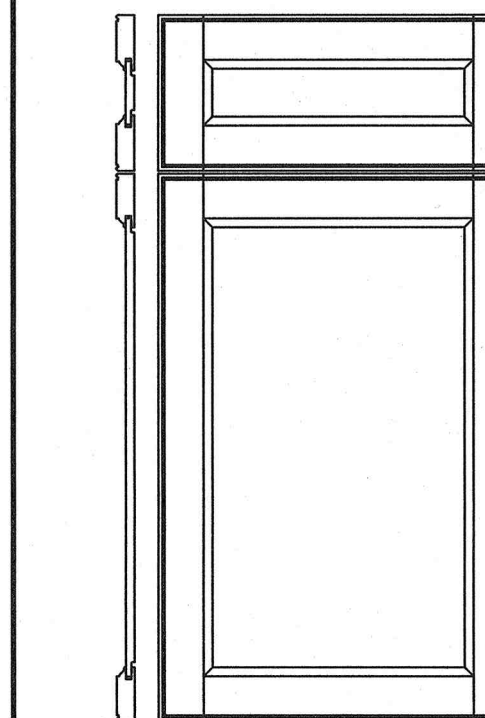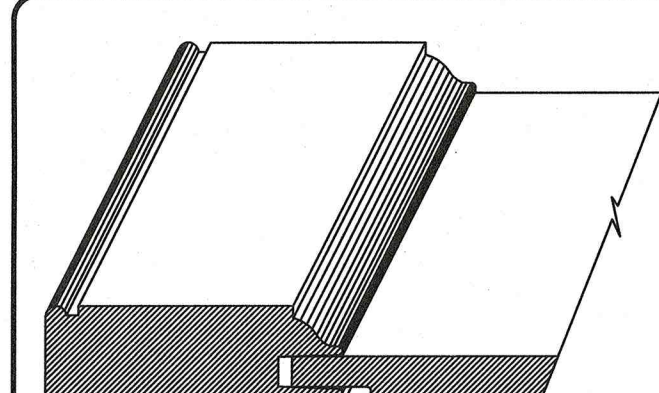

DOOR STYLE - CRP-10  
MORTISE & TENON CONSTRUCTION  
OUTSIDE EDGE - L-297 (BEAD)  
INSIDE EDGE - OGEE  
CENTER PANEL - P-057

DOOR DETAIL ✓  
SCALE: 1 1/2" = 1' - 0"

confirm with Wood's - match profile of crown in bathroom or go with the simpler cove profile at Bath 2 Linen? - confirmed to match crown in bathroom  
MATCH BATH CROWN EXISTING = CONFIRMED

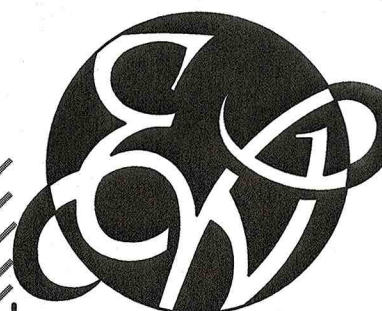

**EUROWOOD**  
Cabinets INC.  
3415 SO. 67TH ST.  
OMAHA, NE 68106  
TEL (402-393-4110)  
FAX (402-393-8361)  
(WWW.EUROWOOD.NET)


SHEET: A10

DRAWN BY: SJB

PLAN:  
2ND FLOOR  
BATH 2  
BATH 3

REVISIONS:  
1 JUNE 26  
11 JUNE 26  
23 JUNE 26  
2 JULY 26  
8 JULY 26  
24 JULY 26

PHIL & MICHELLE WOOD  
3435 N. 140TH. CIRCLE  
OMAHA, NE 68164

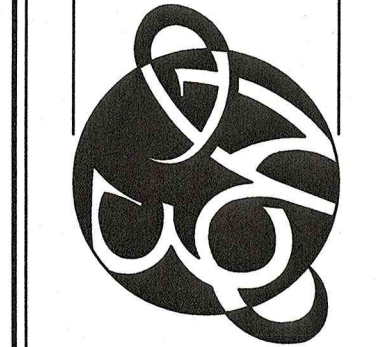

APPROVED BY:

SIGNATURE

DATE

DUPLICATION OF THESE DRAWINGS IS PROHIBITED WITHOUT WRITTEN CONSENT BY EUROWOOD CABINETS. ©2000, EUROWOOD CABINETS INC. MEASUREMENTS ARE SUBJECT TO CHANGE DUE TO FINAL FIELD MEASUREMENTS.

WOOD  
5588






**EUROWOOD**  
Cabinets INC.  
3415 SO. 67TH ST.  
OMAHA, NE 68106  
TEL (402-393-4110)  
FAX (402-393-8361)  
(WWW.EUROWOOD.NET)

SHEET: A12  
DRAWN BY: SJB  
PLAN: MAIN LEVEL  
PRIMARY WARDROBE  
REVISIONS:  
1 JUNE 26  
11 JUNE 26  
23 JUNE 26  
3 JULY 26  
10 JULY 26  
24 JULY 26  
20 AUGUST 26





PHIL & MICHELLE WOOD  
3435 N. 140TH. CIRCLE  
OMAHA, NE 68164

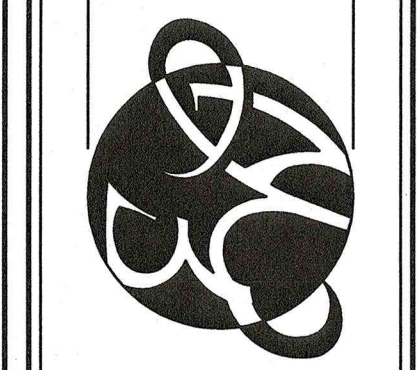

APPROVED BY:  
SIGNATURE  
DATE  
WOOD  
5588



| PRIMARY WARDROBE            |                                       |
|-----------------------------|---------------------------------------|
| CABINET CONSTRUCTION:       |                                       |
| EXTERIORS                   | PAINTABLE & OFF WHITE MELAMINE        |
| INTERIORS                   | HARD ROCK MAPLE MELAMINE              |
| DRAWER BOXES                | MAPLE DOVETAIL                        |
| FACE BANDING                | MATCHING WOOD EDGE BANDING            |
| CABINET HARDWARE & DRILLING | BY OTHERS                             |
| DRAWER SLIDE                | FULL EXT. SOFT CLOSE CONCEALED SLIDES |
| COUNTERTOP SPECIFICATIONS:  |                                       |
| COUNTERTOP MATERIAL         | QUARTZ                                |
| COUNTERTOP THICKNESS        | 1 1/4" ALLOWANCE                      |
| SUBTOP REQUIREMENTS         | NONE                                  |
| ROOM SPECIFICATIONS         |                                       |
| FLOORING - TYPE / ALLOWANCE | CARPET 3/4"                           |
| CASING - W/ 1/4" REVEAL     | 3 3/4"                                |

NOTES:  
BOXES ARE EGGER SOFT EDGE MELAMINE  
ALL OUTSIDE MATERIAL PAINTABLE  
4" BASE ON CABINETS  
BY EUROWOOD  
CONFIRM PROFILE  
WARDROBE IS BOX CONSTRUCTION  
(CABINET BACKS) WILL REQUIRE A SEAM  
NEED SCARF ORGANIZERS  
JEWELRY DRAWER  
OCTOBER COMPANY

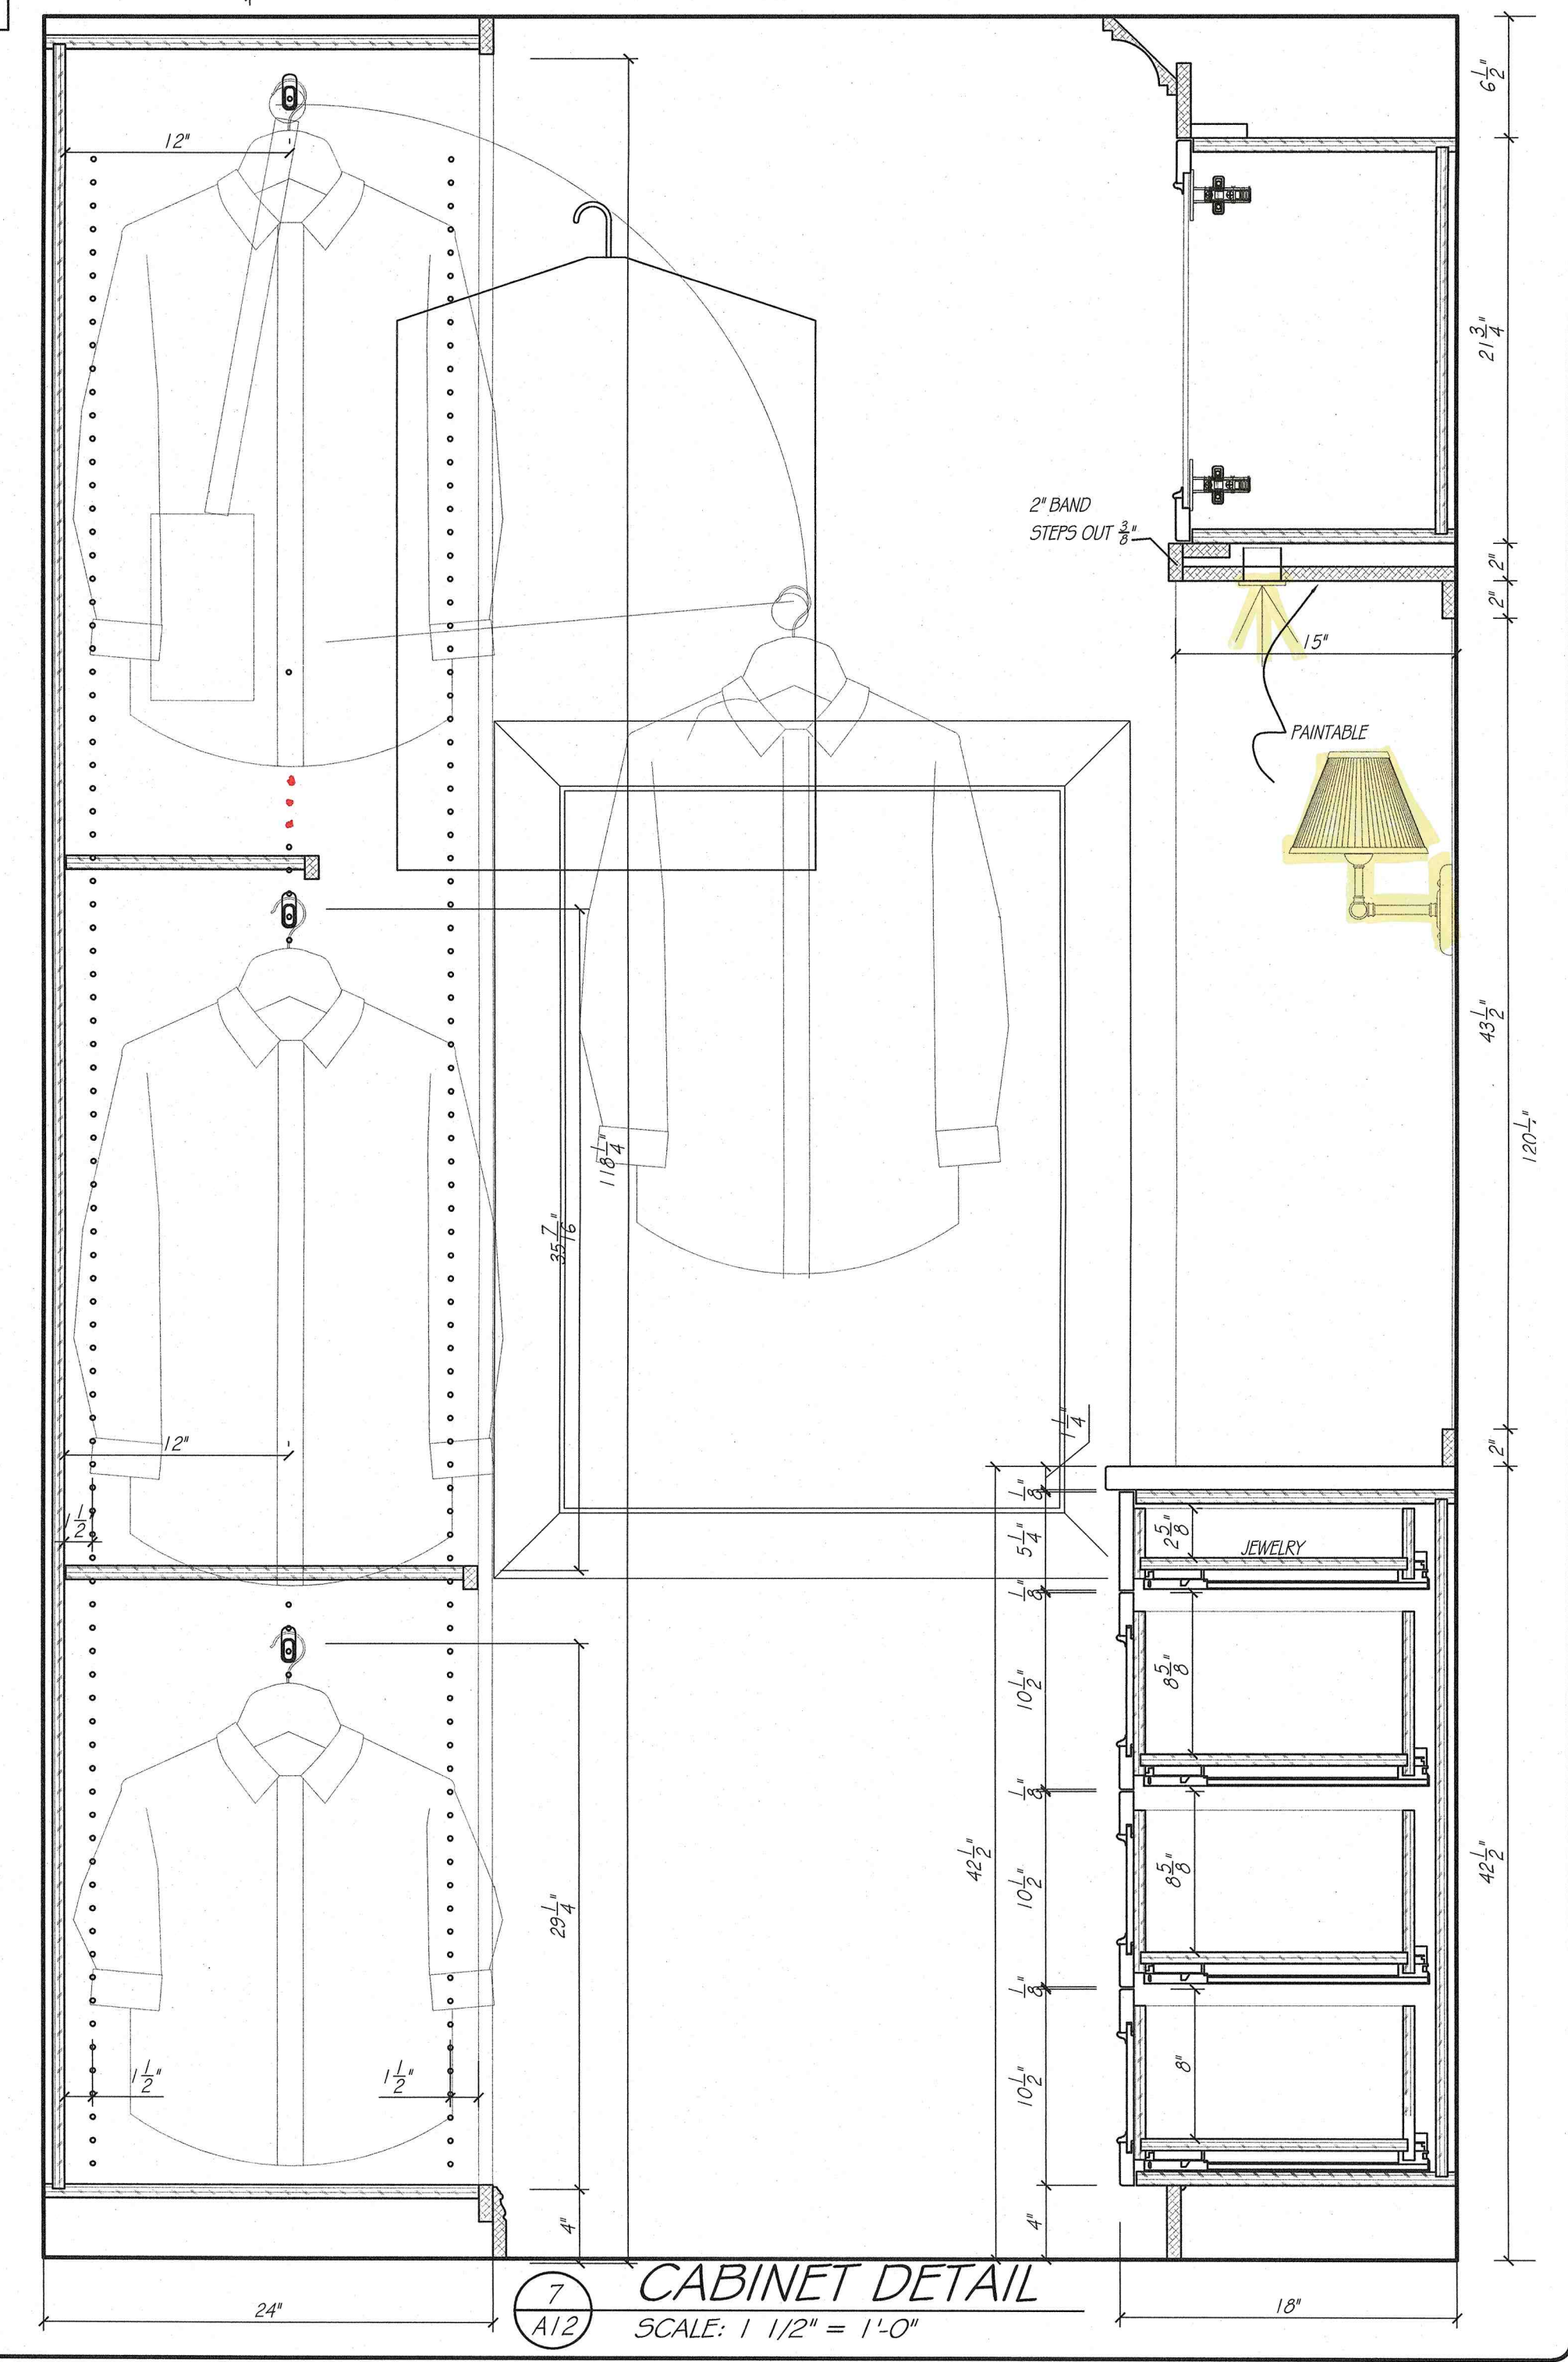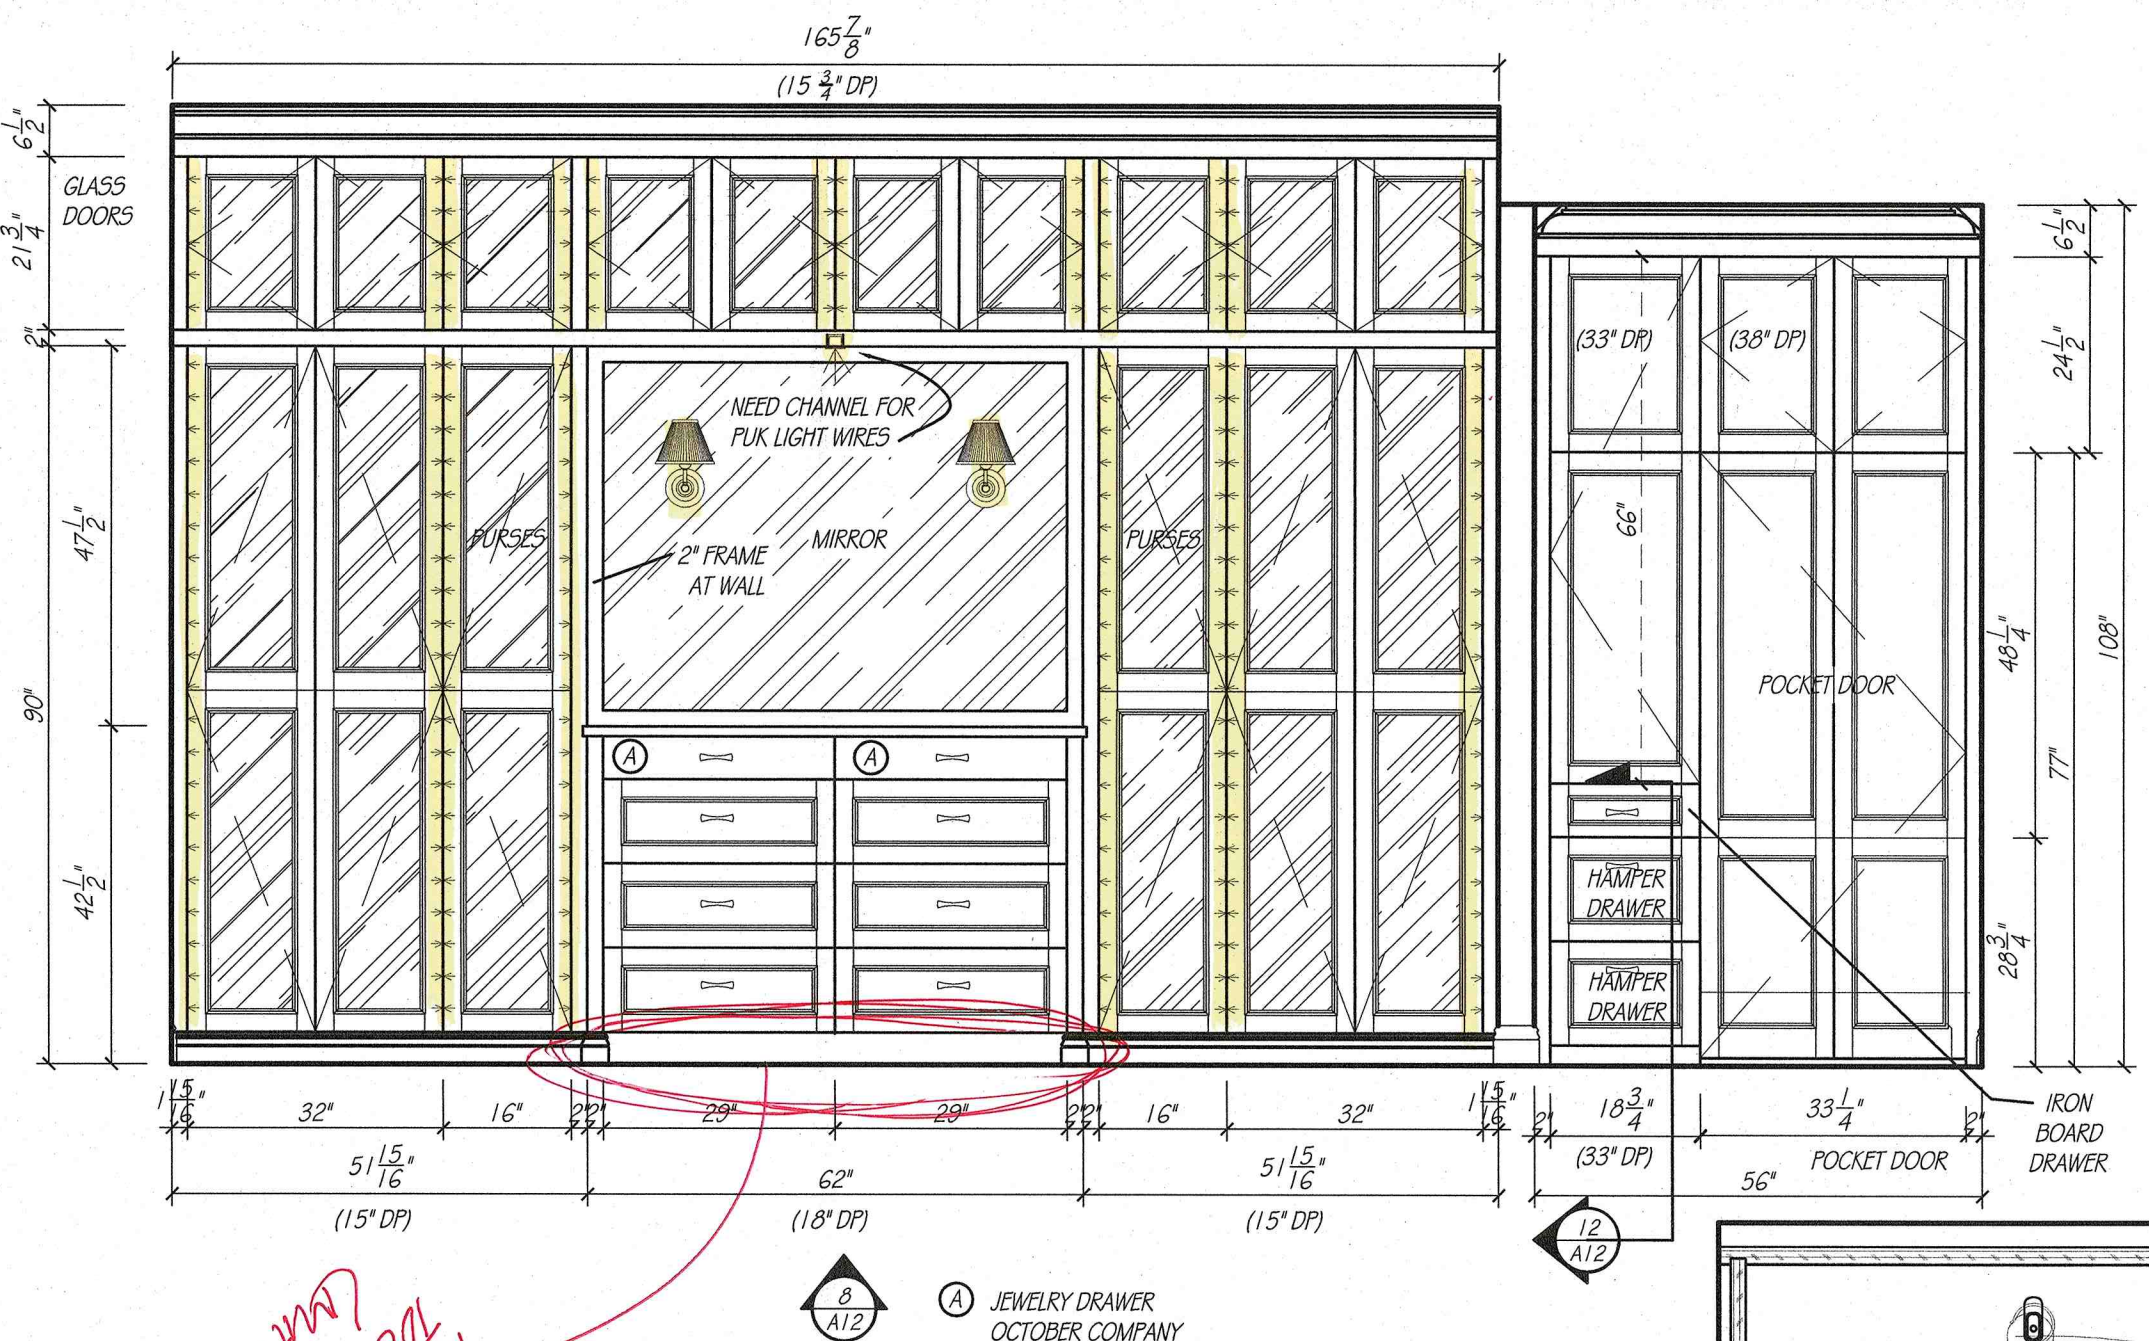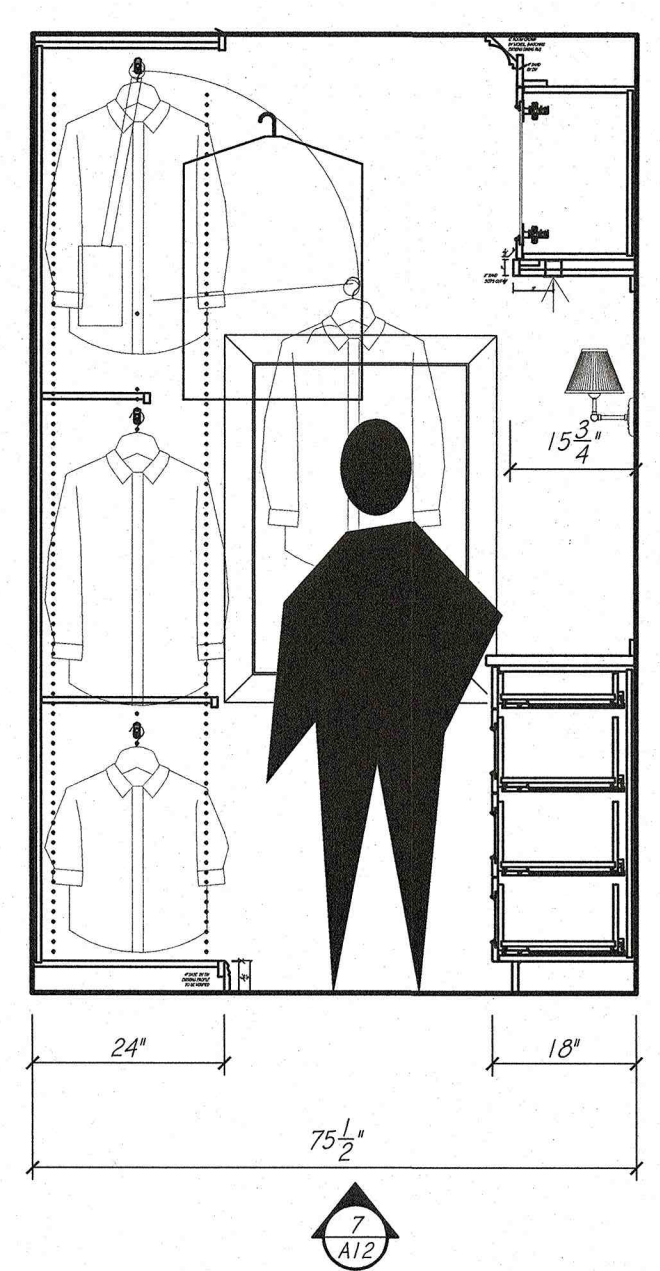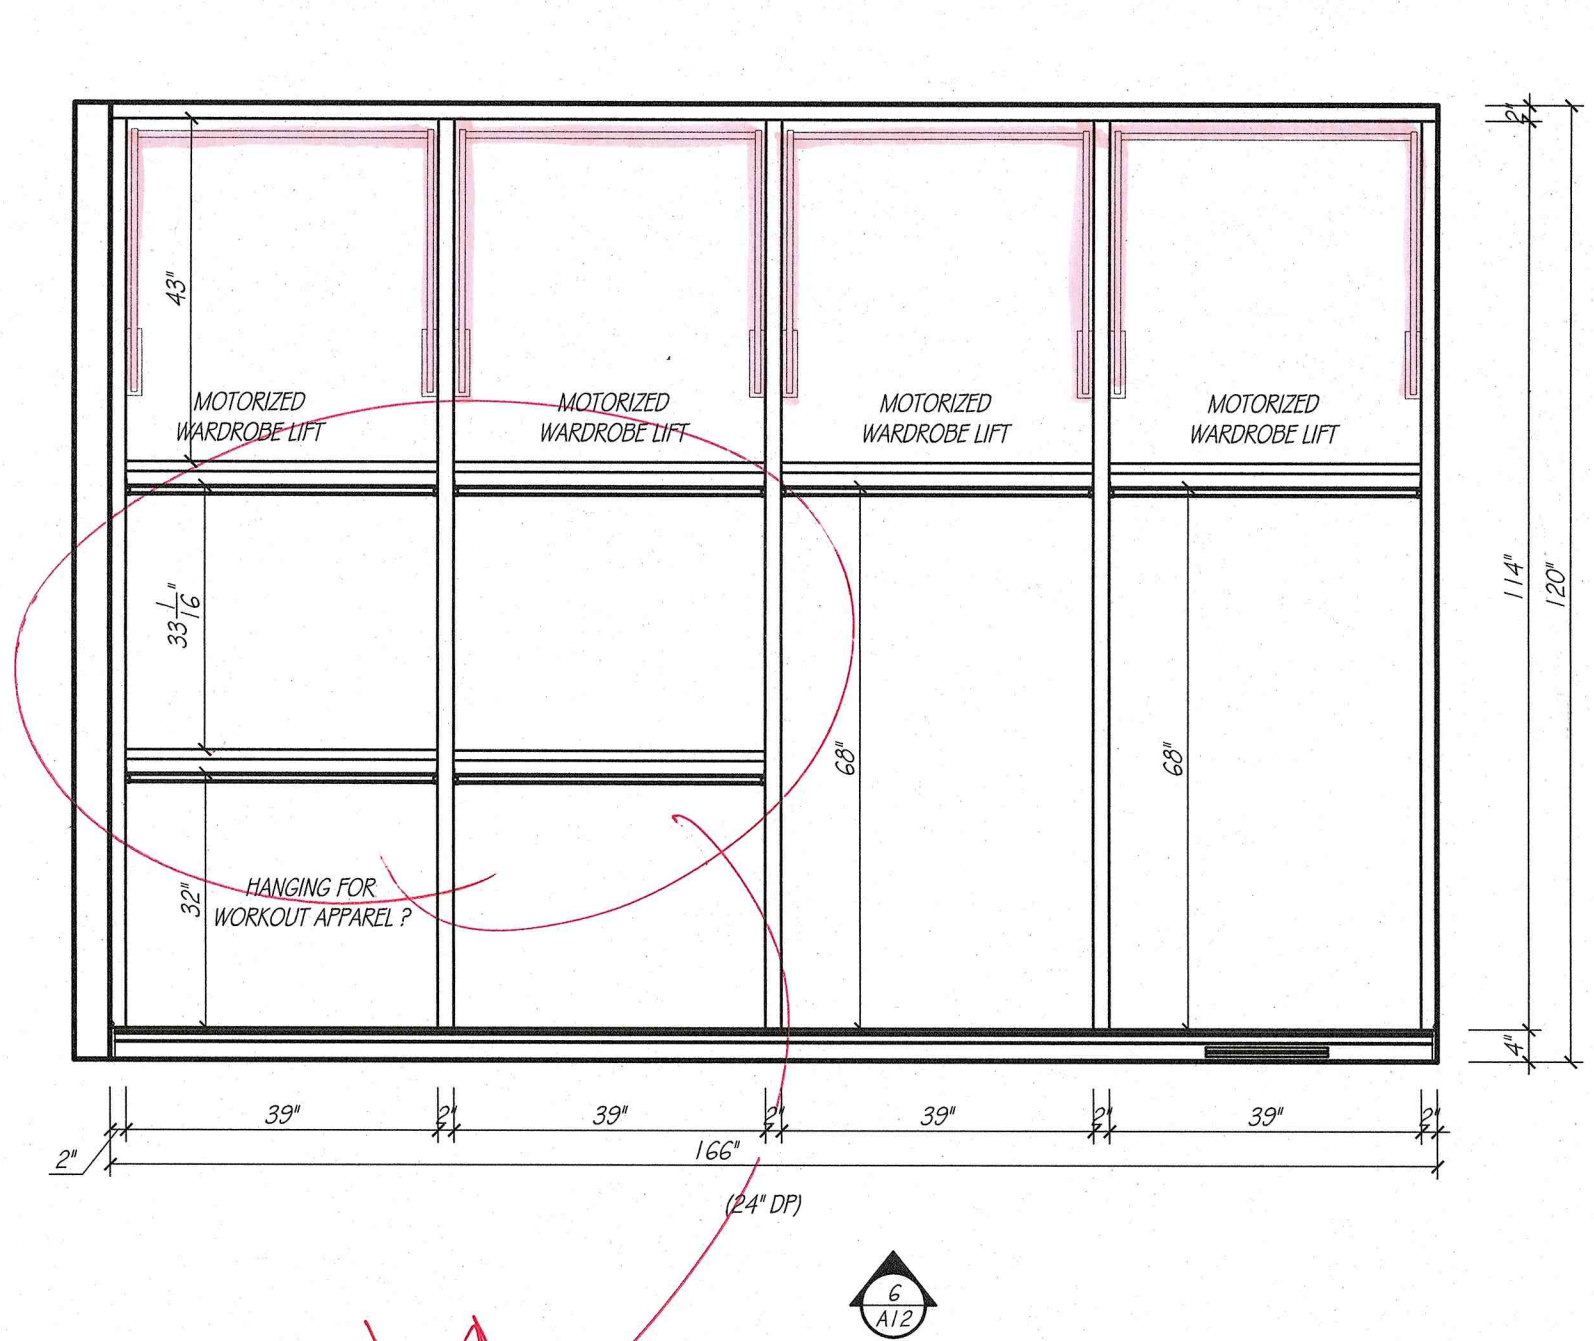


feature the w/ recess door (switch this door)

contact on site for LDD info to install (switch for use)

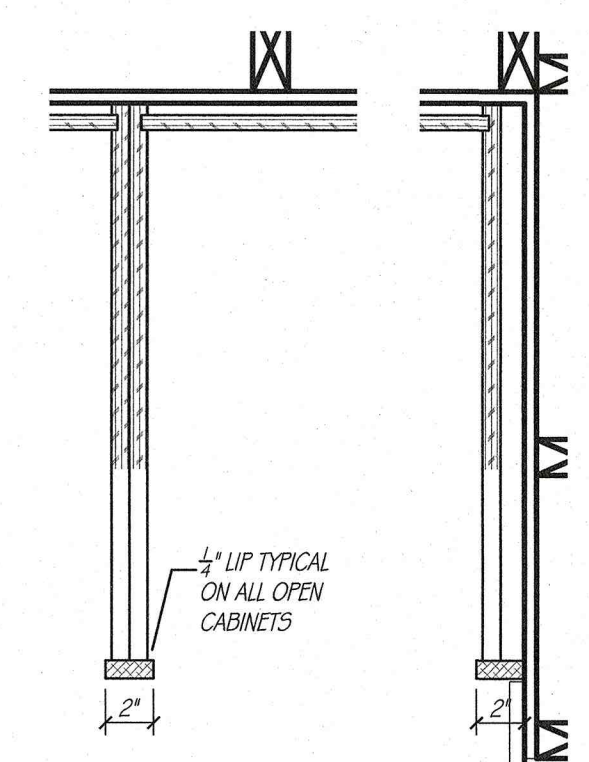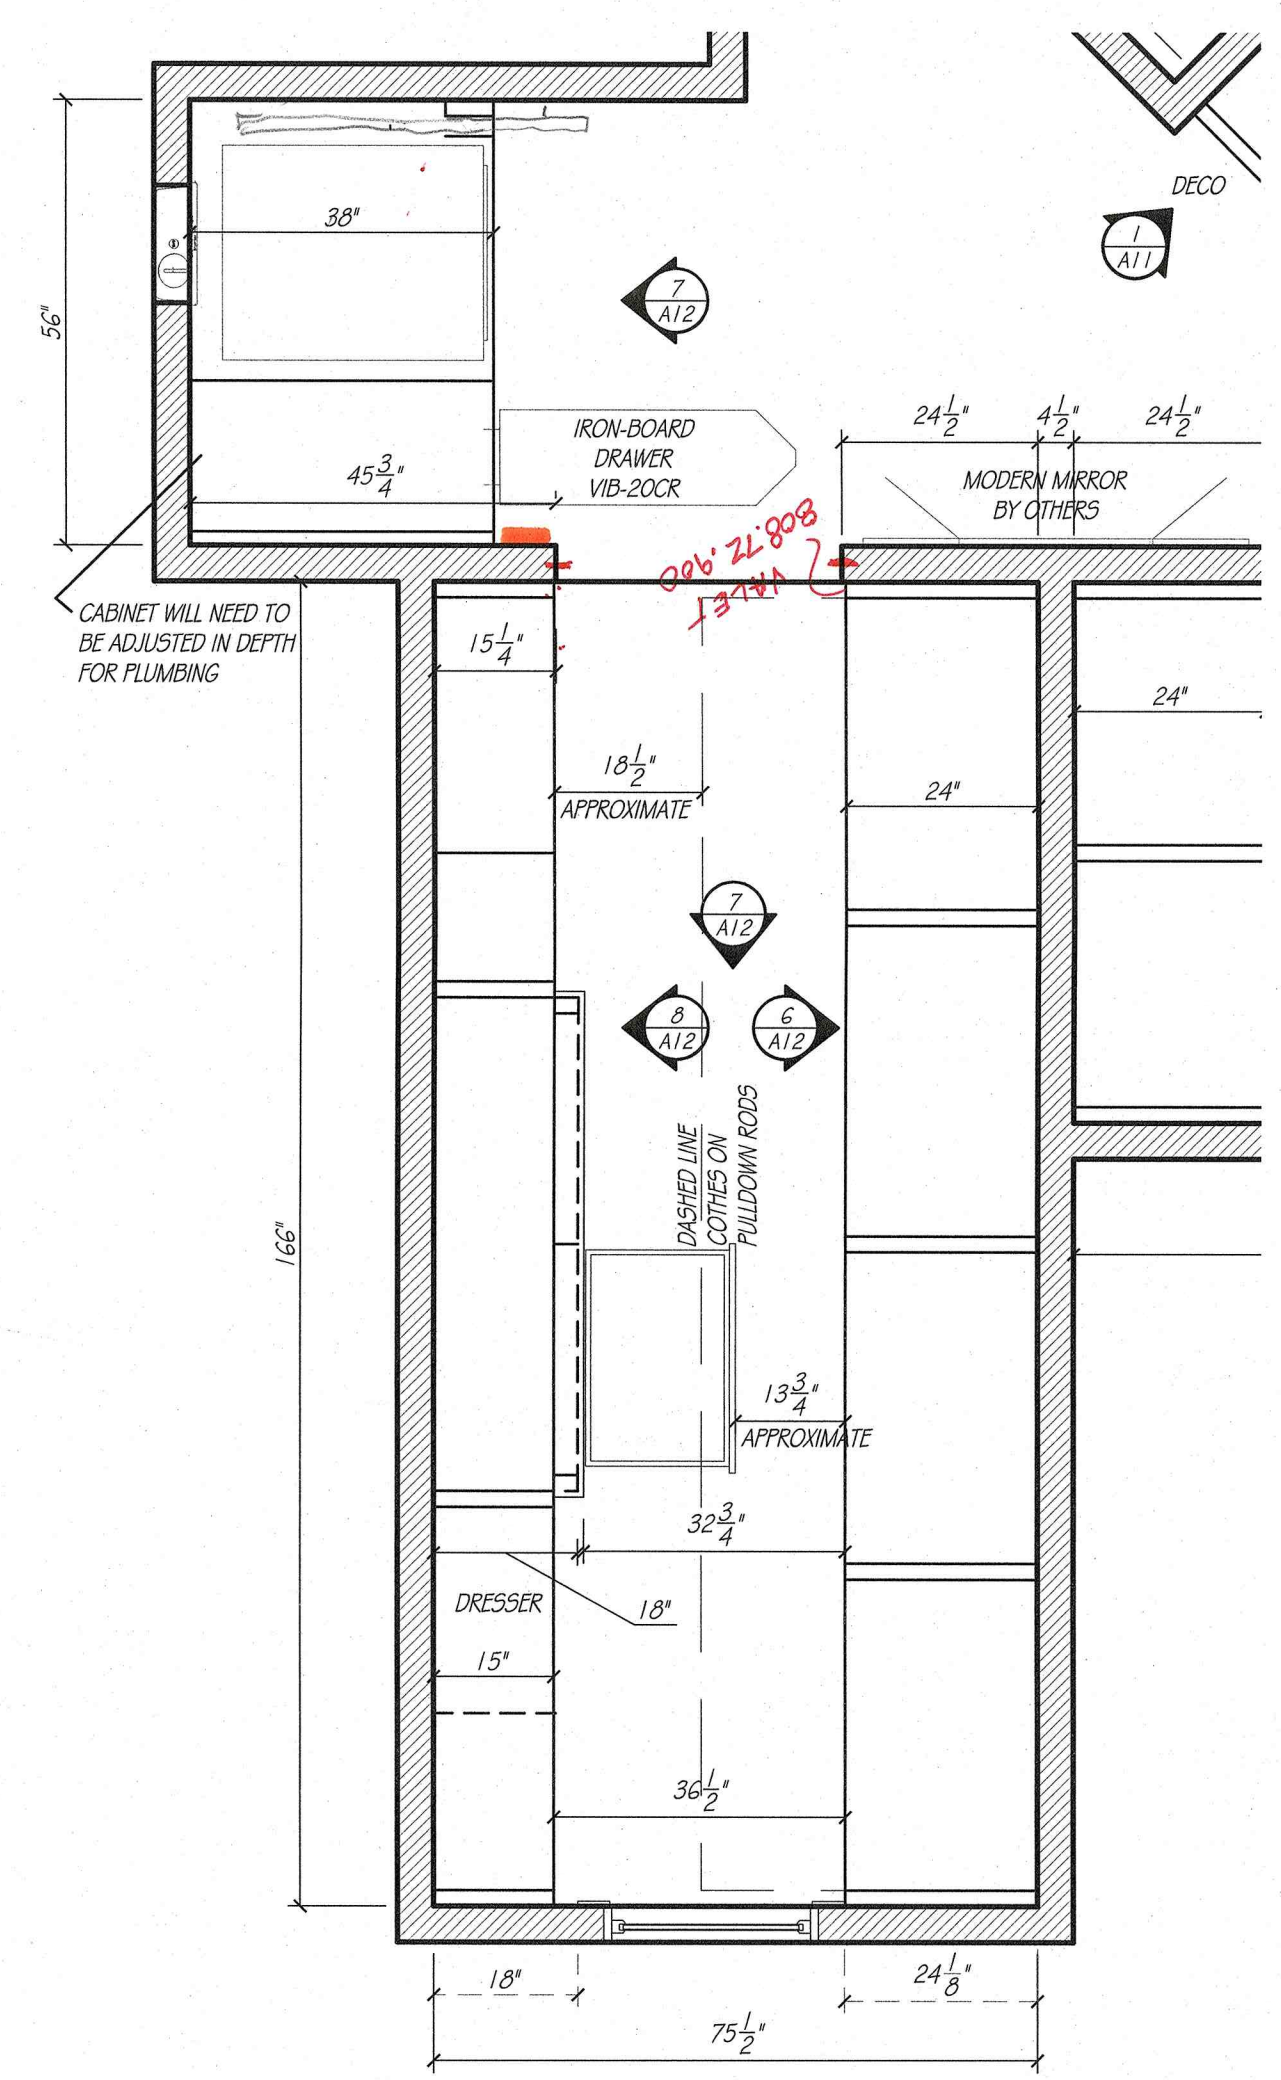



CABINET DETAIL  
SCALE: 1 1/2" = 1'-0"

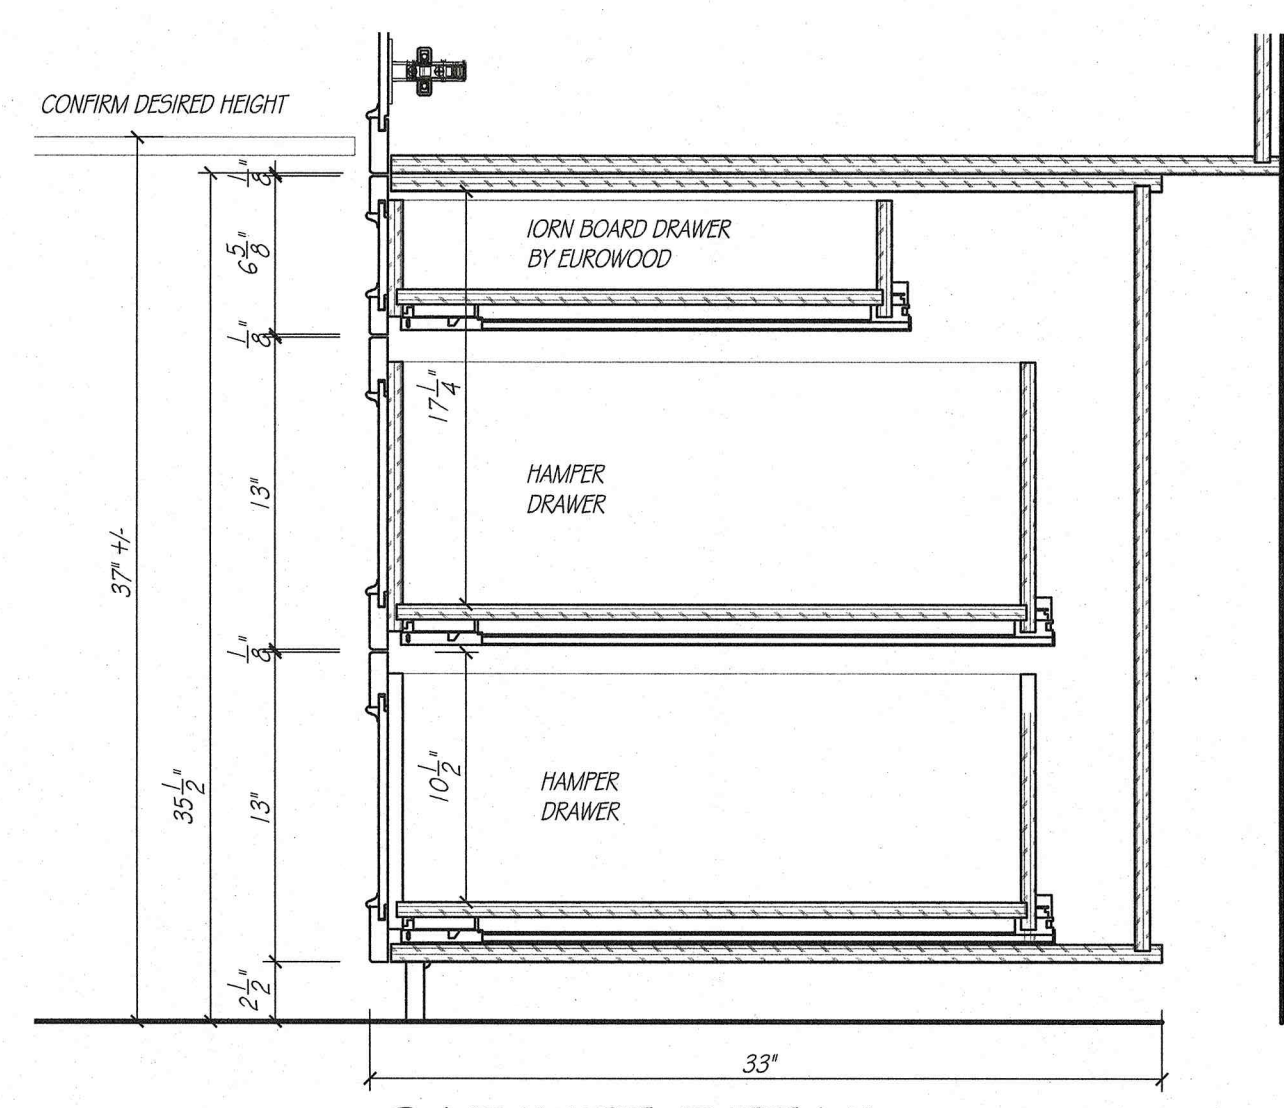


CABINET DETAIL  
SCALE: 1 1/2" = 1'-0"

PRIMARY WARDROBE  
SCALE: 1/2" = 1'-0"






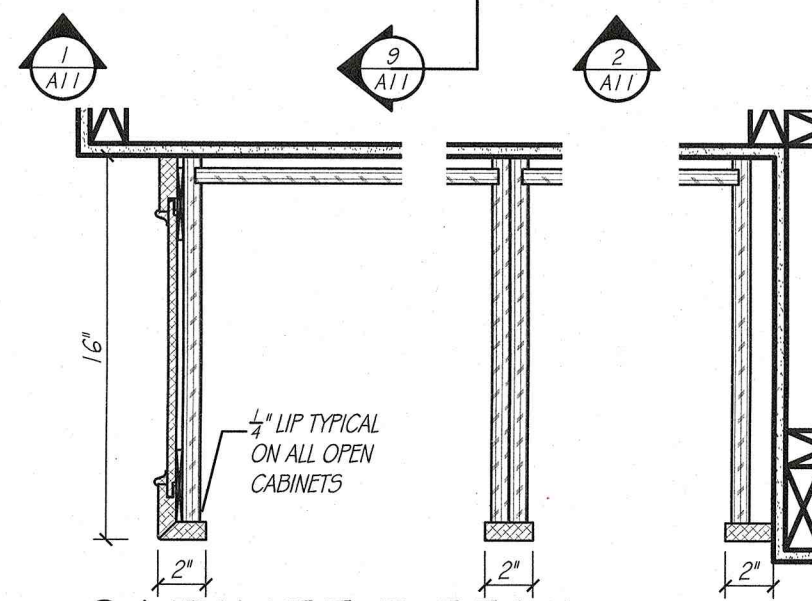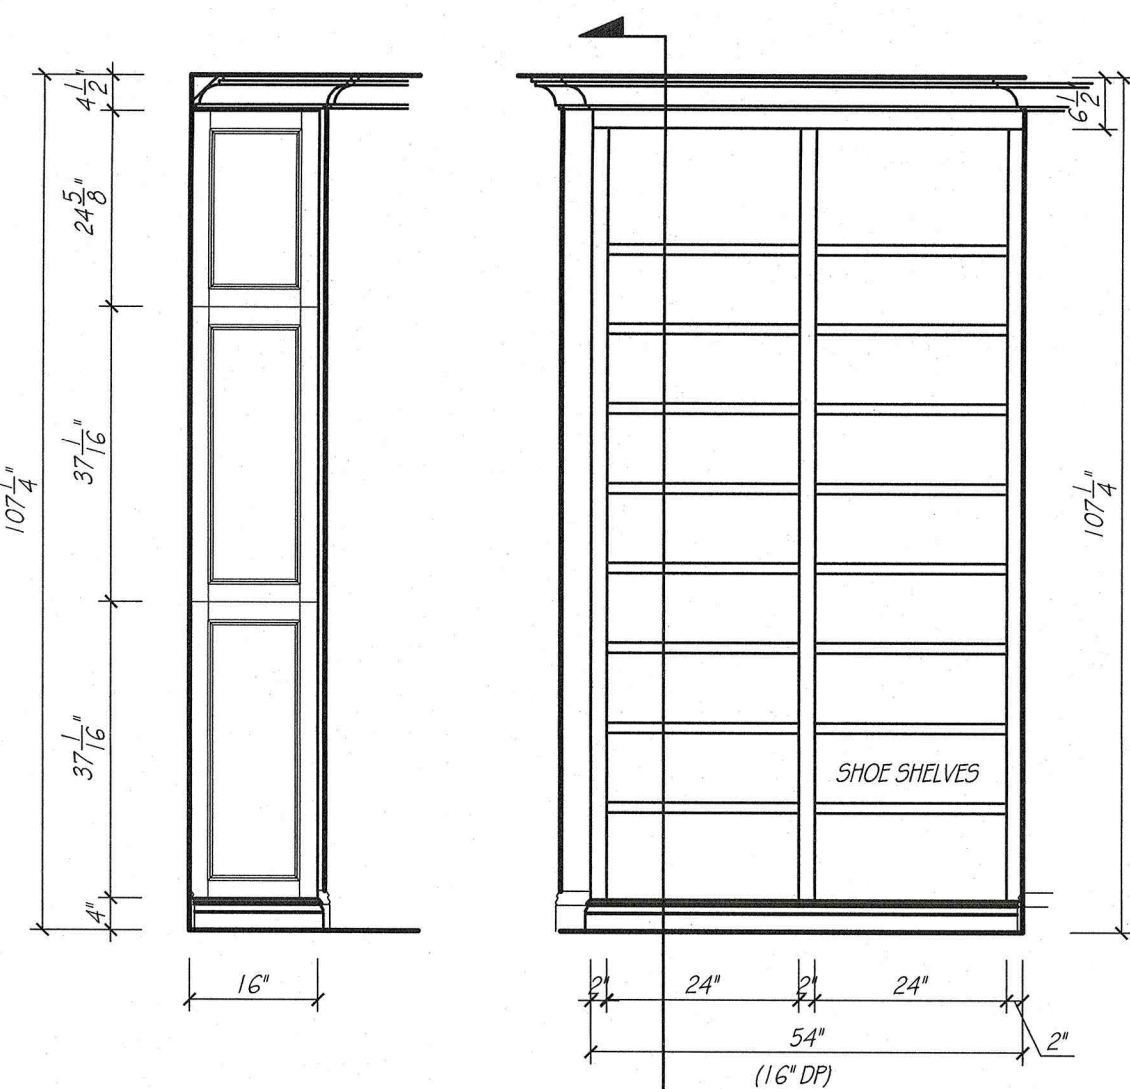

CABINET DETAIL  
SCALE: 1 1/2" = 1'-0"

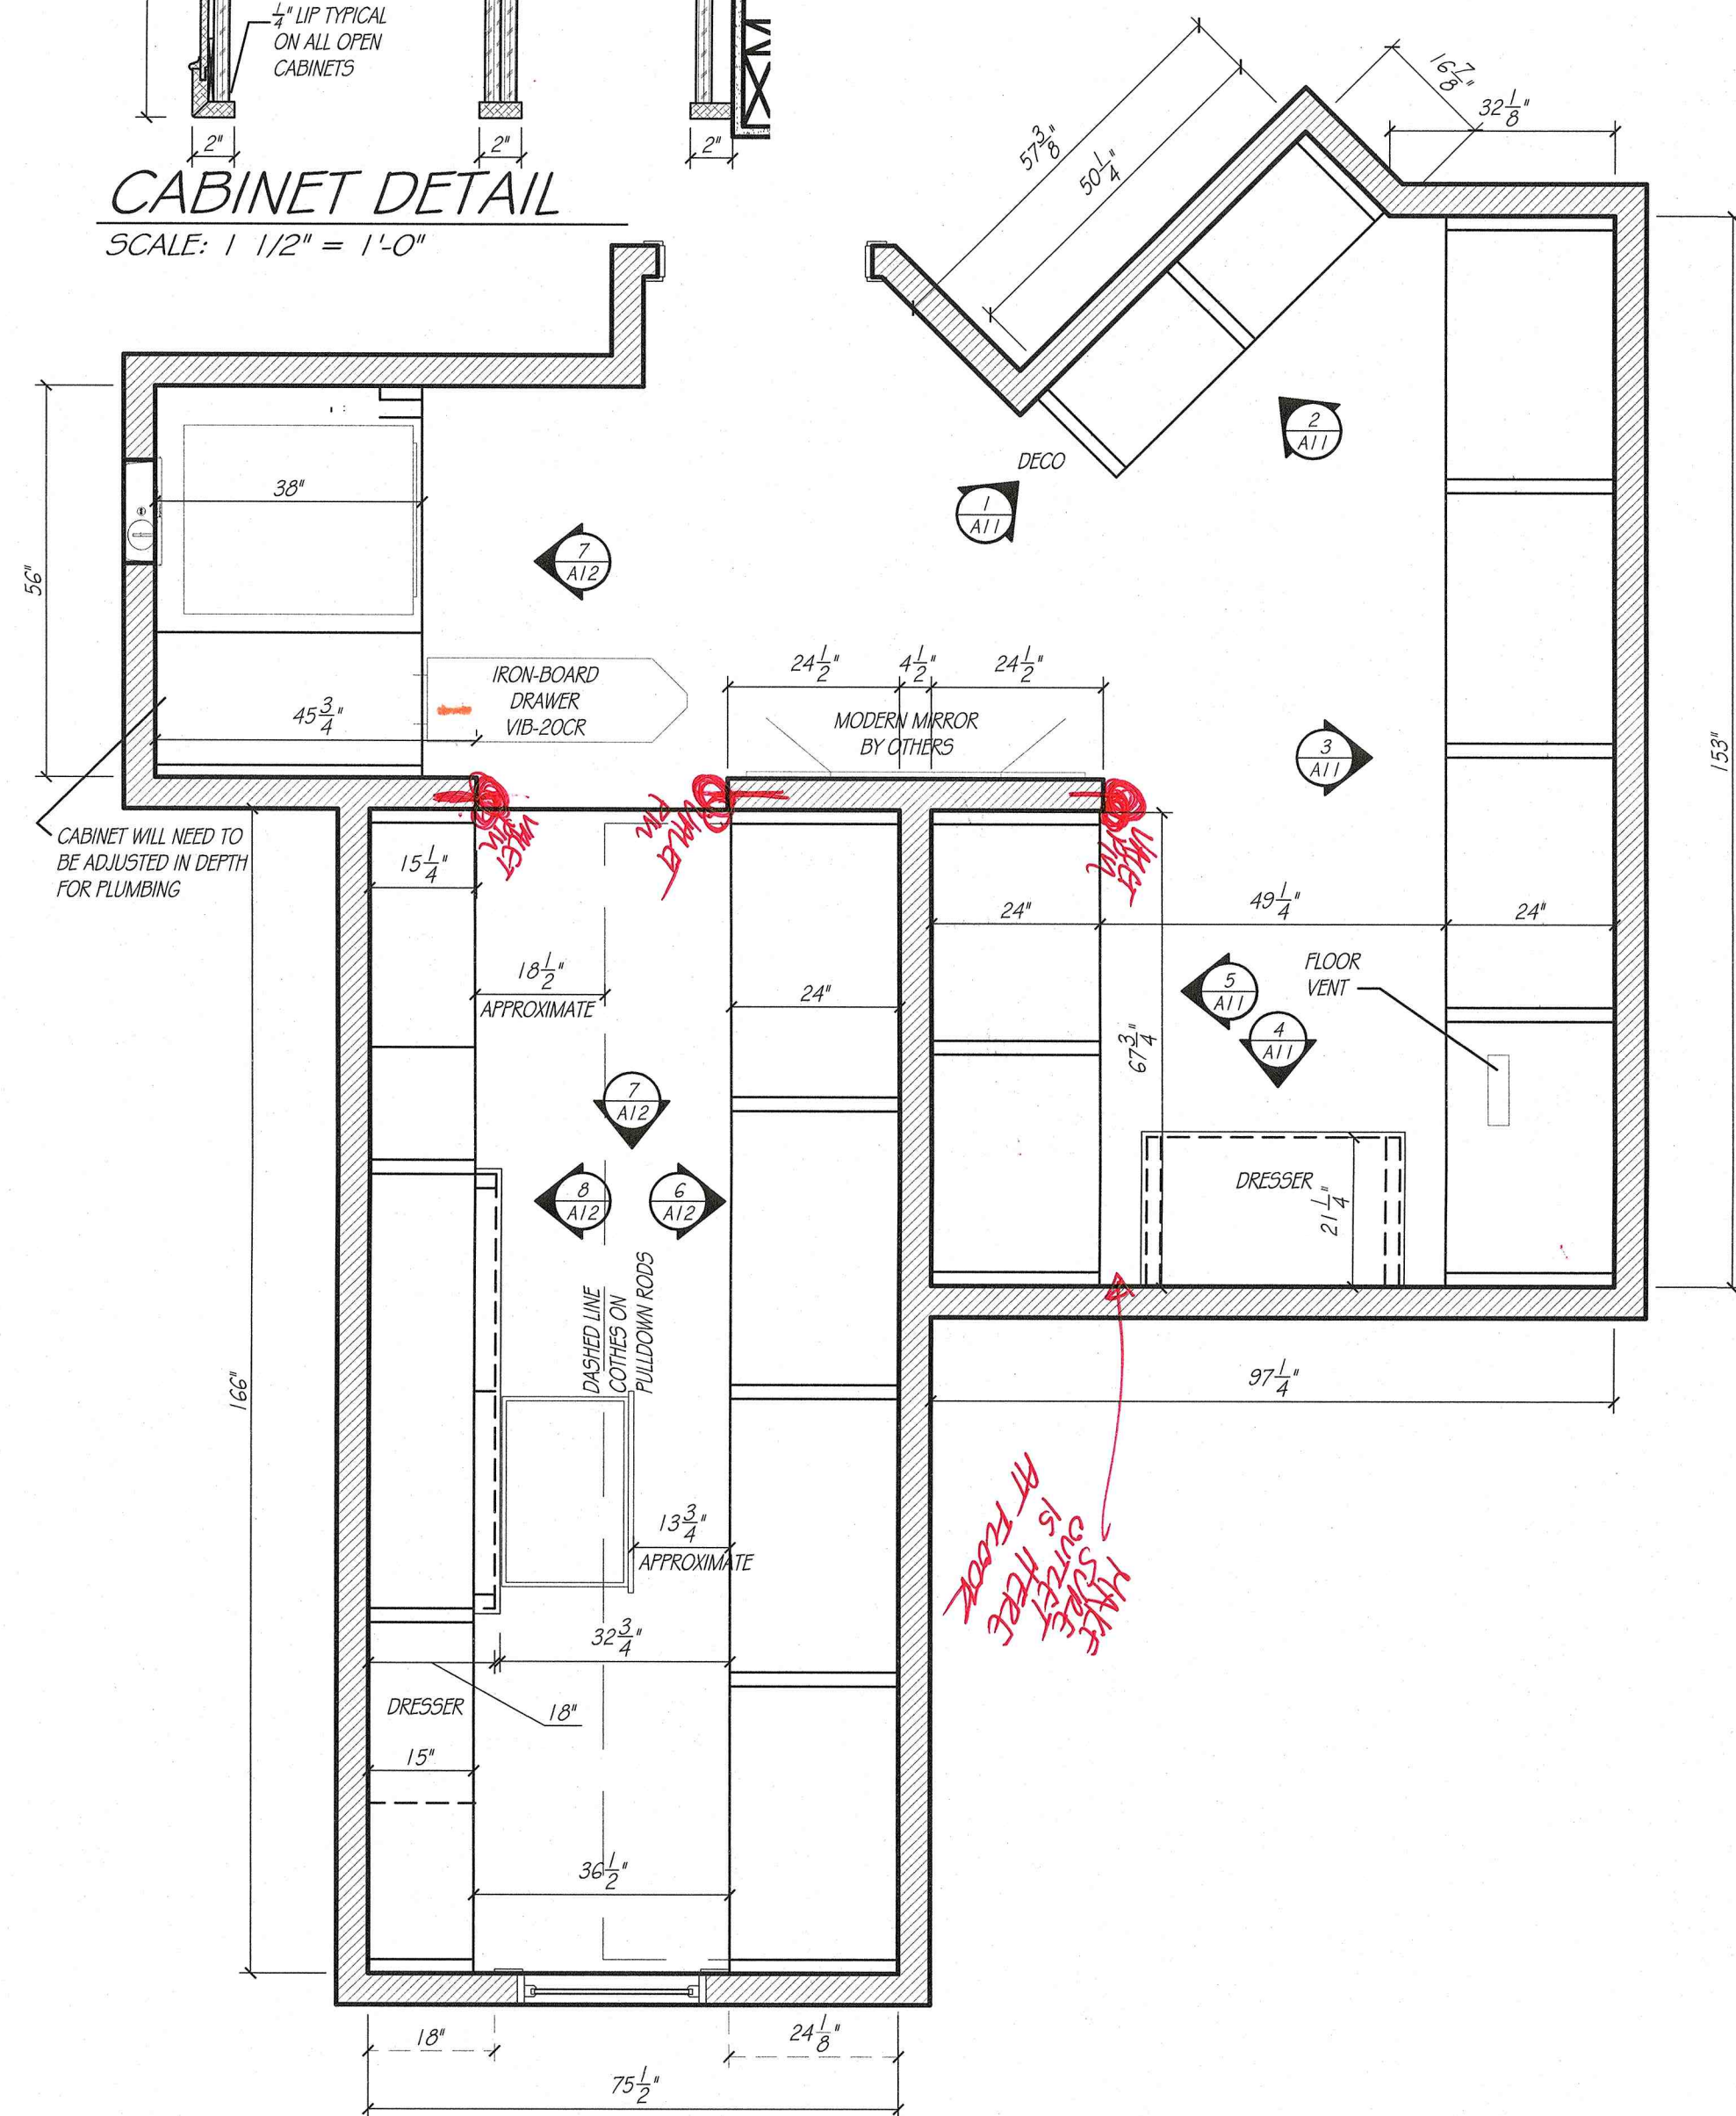

PRIMARY WARDROBE  
SCALE: 1/2" = 1'-0"

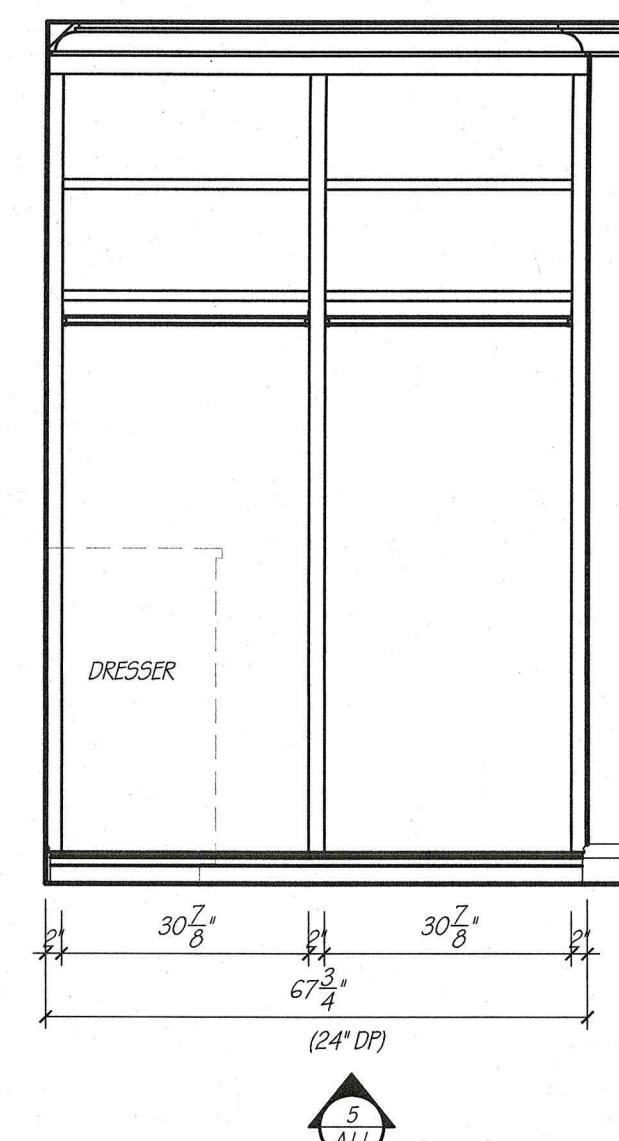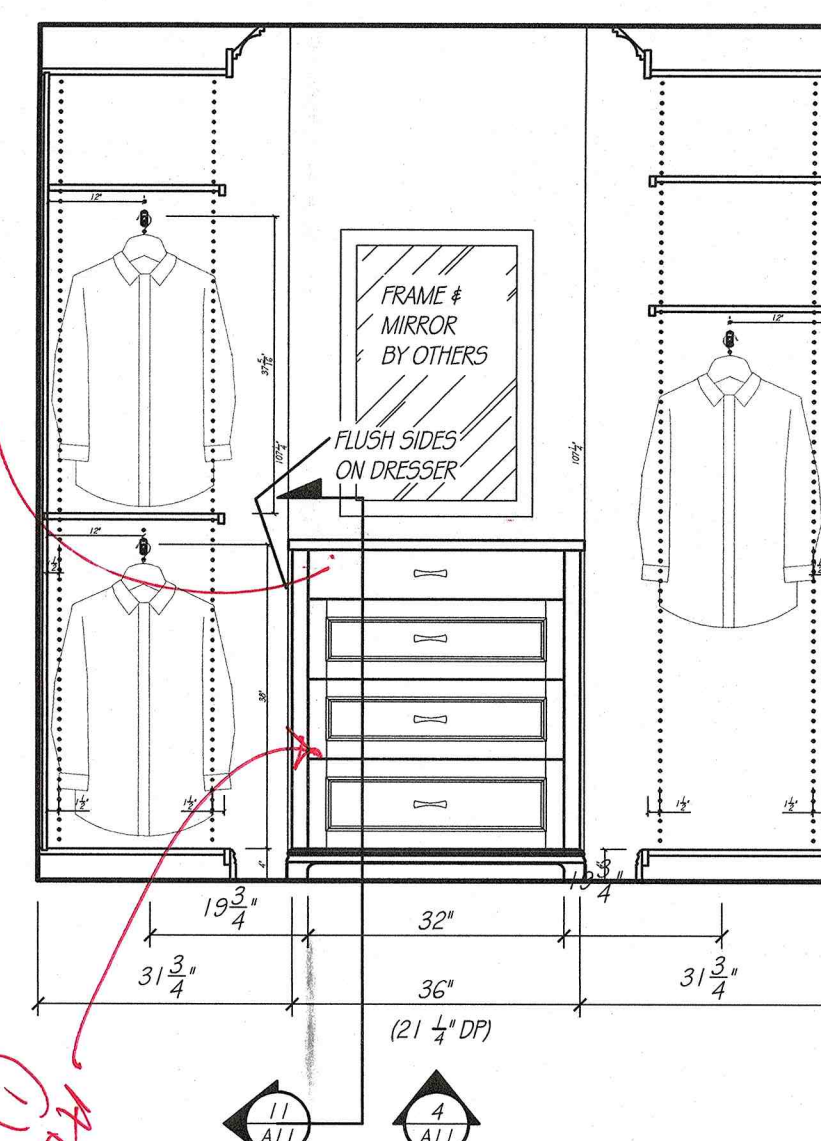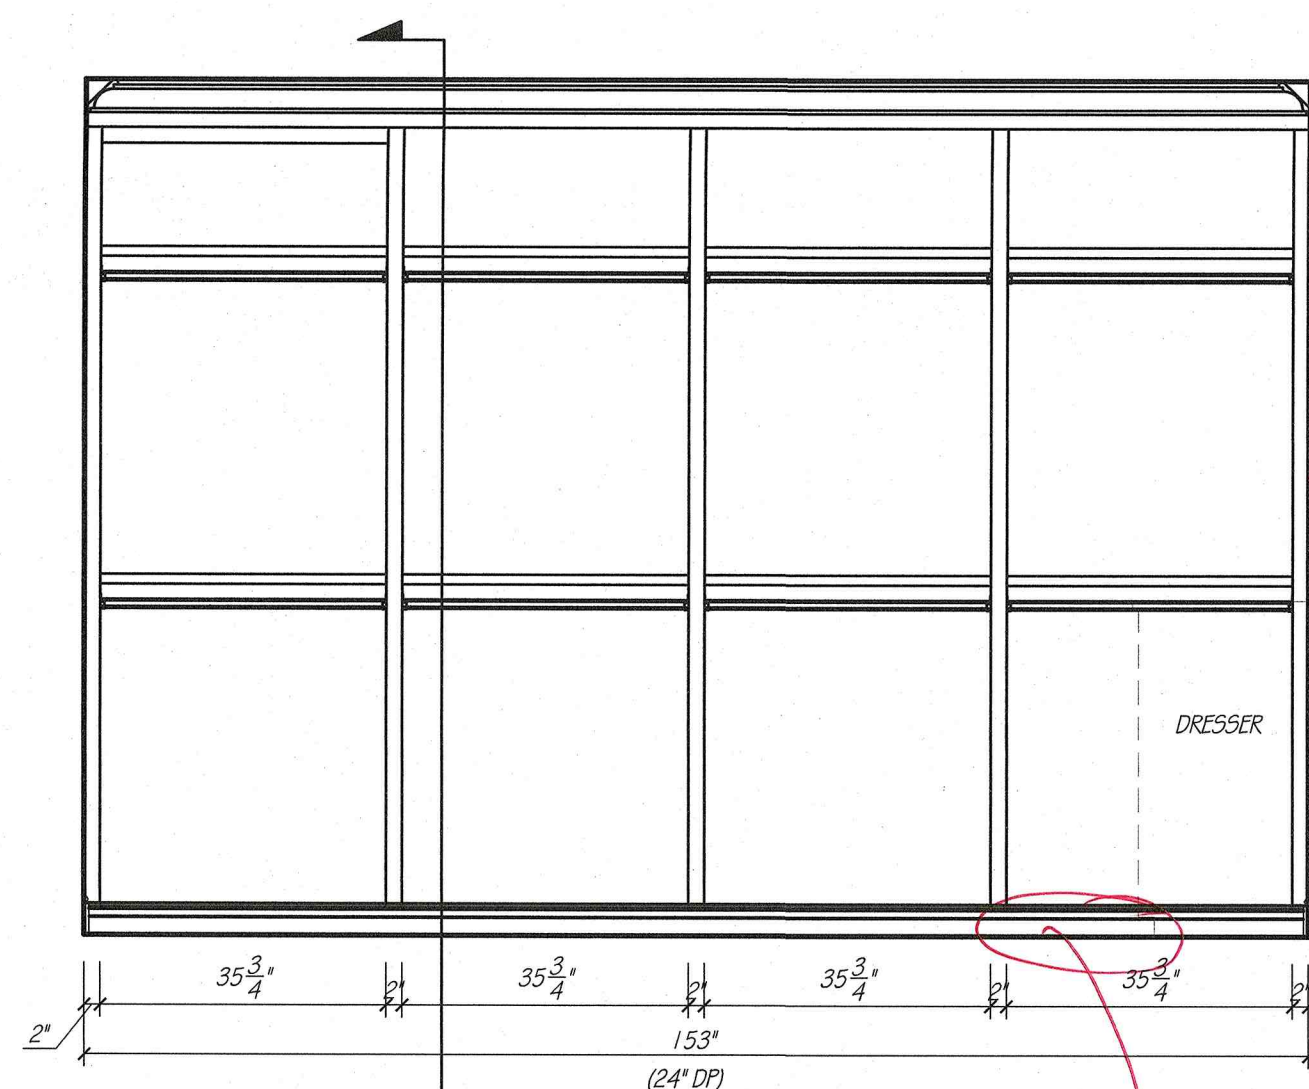

NOTES:

BOXES ARE EGGER SOFT BEIGE MELAMINE  
ALL OUTSIDE MATERIAL PAINTABLE  
4\"/>

WARDROBE IS BOX CONSTRUCTION  
(CABINET BACKS) WILL REQUIRE A SEAM  
NEED BELT AND TIE ORGANIZERS

### PRIMARY WARDROBE

#### CABINET CONSTRUCTION:


|                             |                                               |
|-----------------------------|-----------------------------------------------|
| EXTERIORS                   | PAINTEABLE EGGER SOFT BEIGE MELAMINE U220 S19 |
| INTERIORS                   | HARD ROCK MAPLE MELAMINE                      |
| DRAWER BOXES                | MAPLE DOVETAIL                                |
| FACE BANDING                | MATCHING WOOD EDGE BANDING                    |
| CABINET HARDWARE & DRILLING | BY OTHERS                                     |
| DRAWER SLIDE                | FULL EXT. SOFT CLOSE CONCEALED SLIDES         |

#### COUNTERTOP SPECIFICATIONS:


|                      |           |
|----------------------|-----------|
| COUNTERTOP MATERIAL  | QUARTZ    |
| COUNTERTOP THICKNESS | 1 1/4\"/> |
| SUBTOP REQUIREMENTS  | NONE      |

#### ROOM SPECIFICATIONS


|                             |             |
|-----------------------------|-------------|
| FLOORING - TYPE / ALLOWANCE | CARPET 3/4" |
| CASING W/ 1/4" REVEAL       | 3 3/4"      |

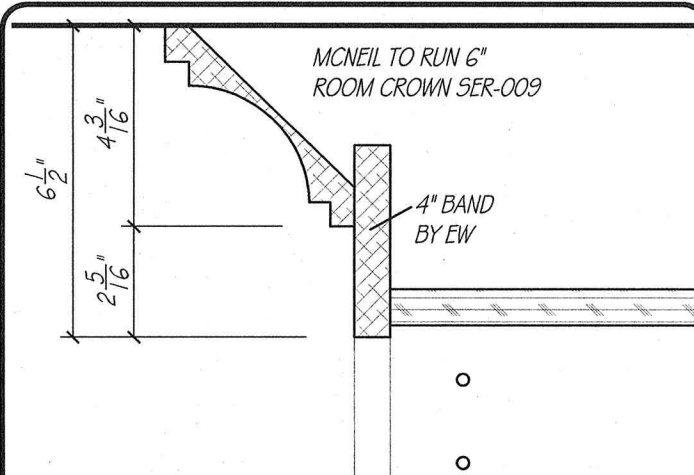



CROWN DETAIL  
SCALE: 3\"/>

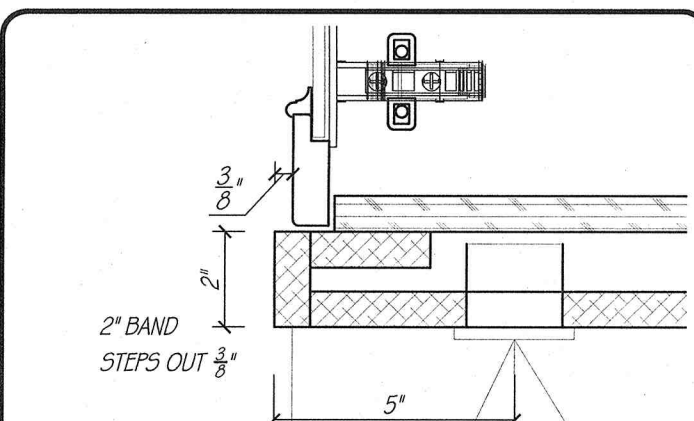

LC DETAIL  
SCALE: 3\"/>

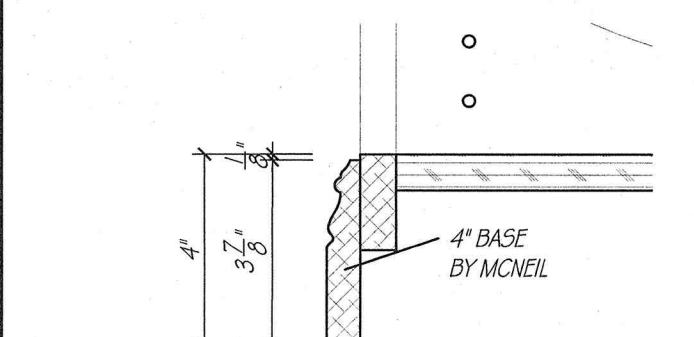


TOE DETAIL  
SCALE: 3\"/>

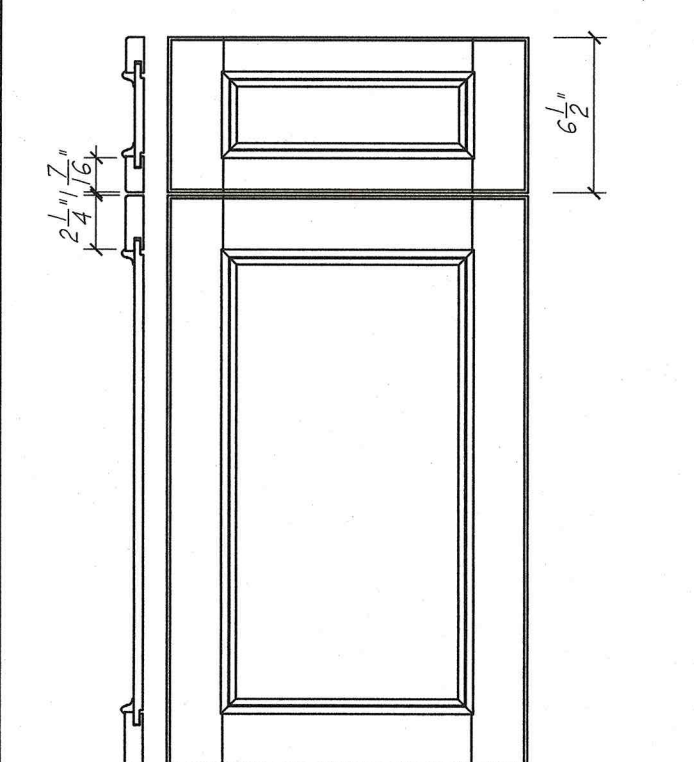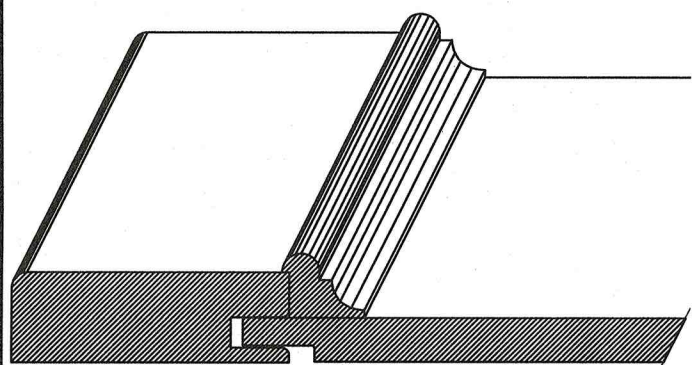


DOOR STYLE - 101728  
MORTISE AND TENON CONSTRUCTION  
OUTSIDE EDGE - L-149  
INSIDE EDGE - APPLIED MOLDING  
CENTER PANEL - P057


DOOR DETAIL EW-CWS  
SCALE: 1 1/2" = 1'-0"

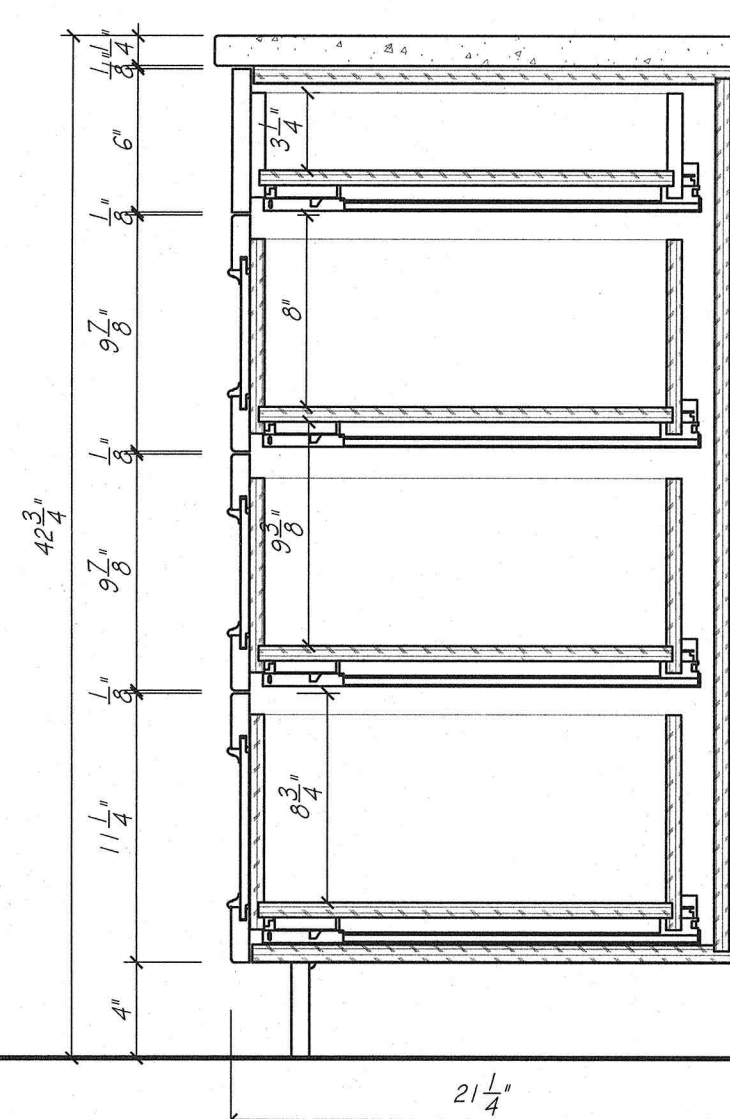

CABINET DETAIL  
SCALE: 1 1/2" = 1'-0"

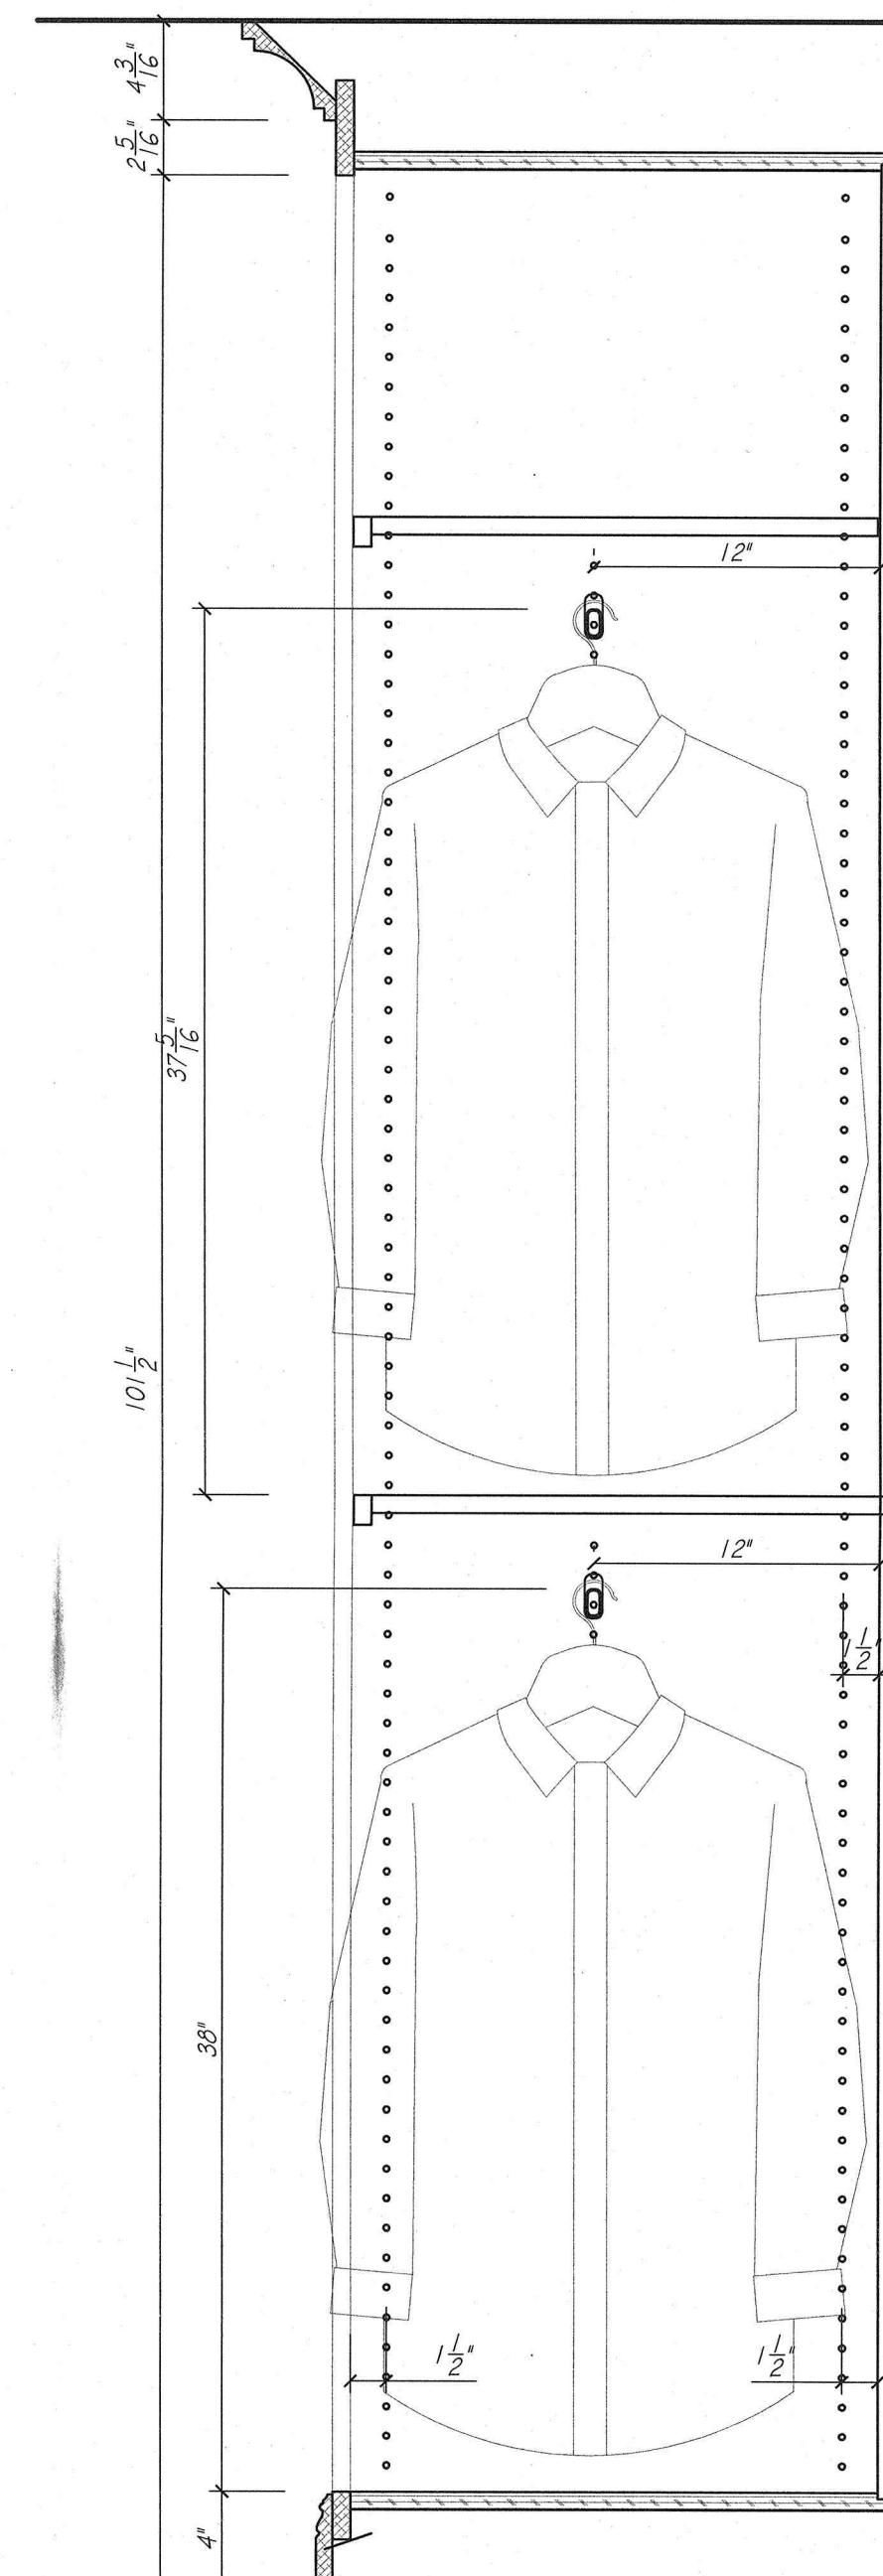

CABINET DETAIL  
SCALE: 1 1/2" = 1'-0"

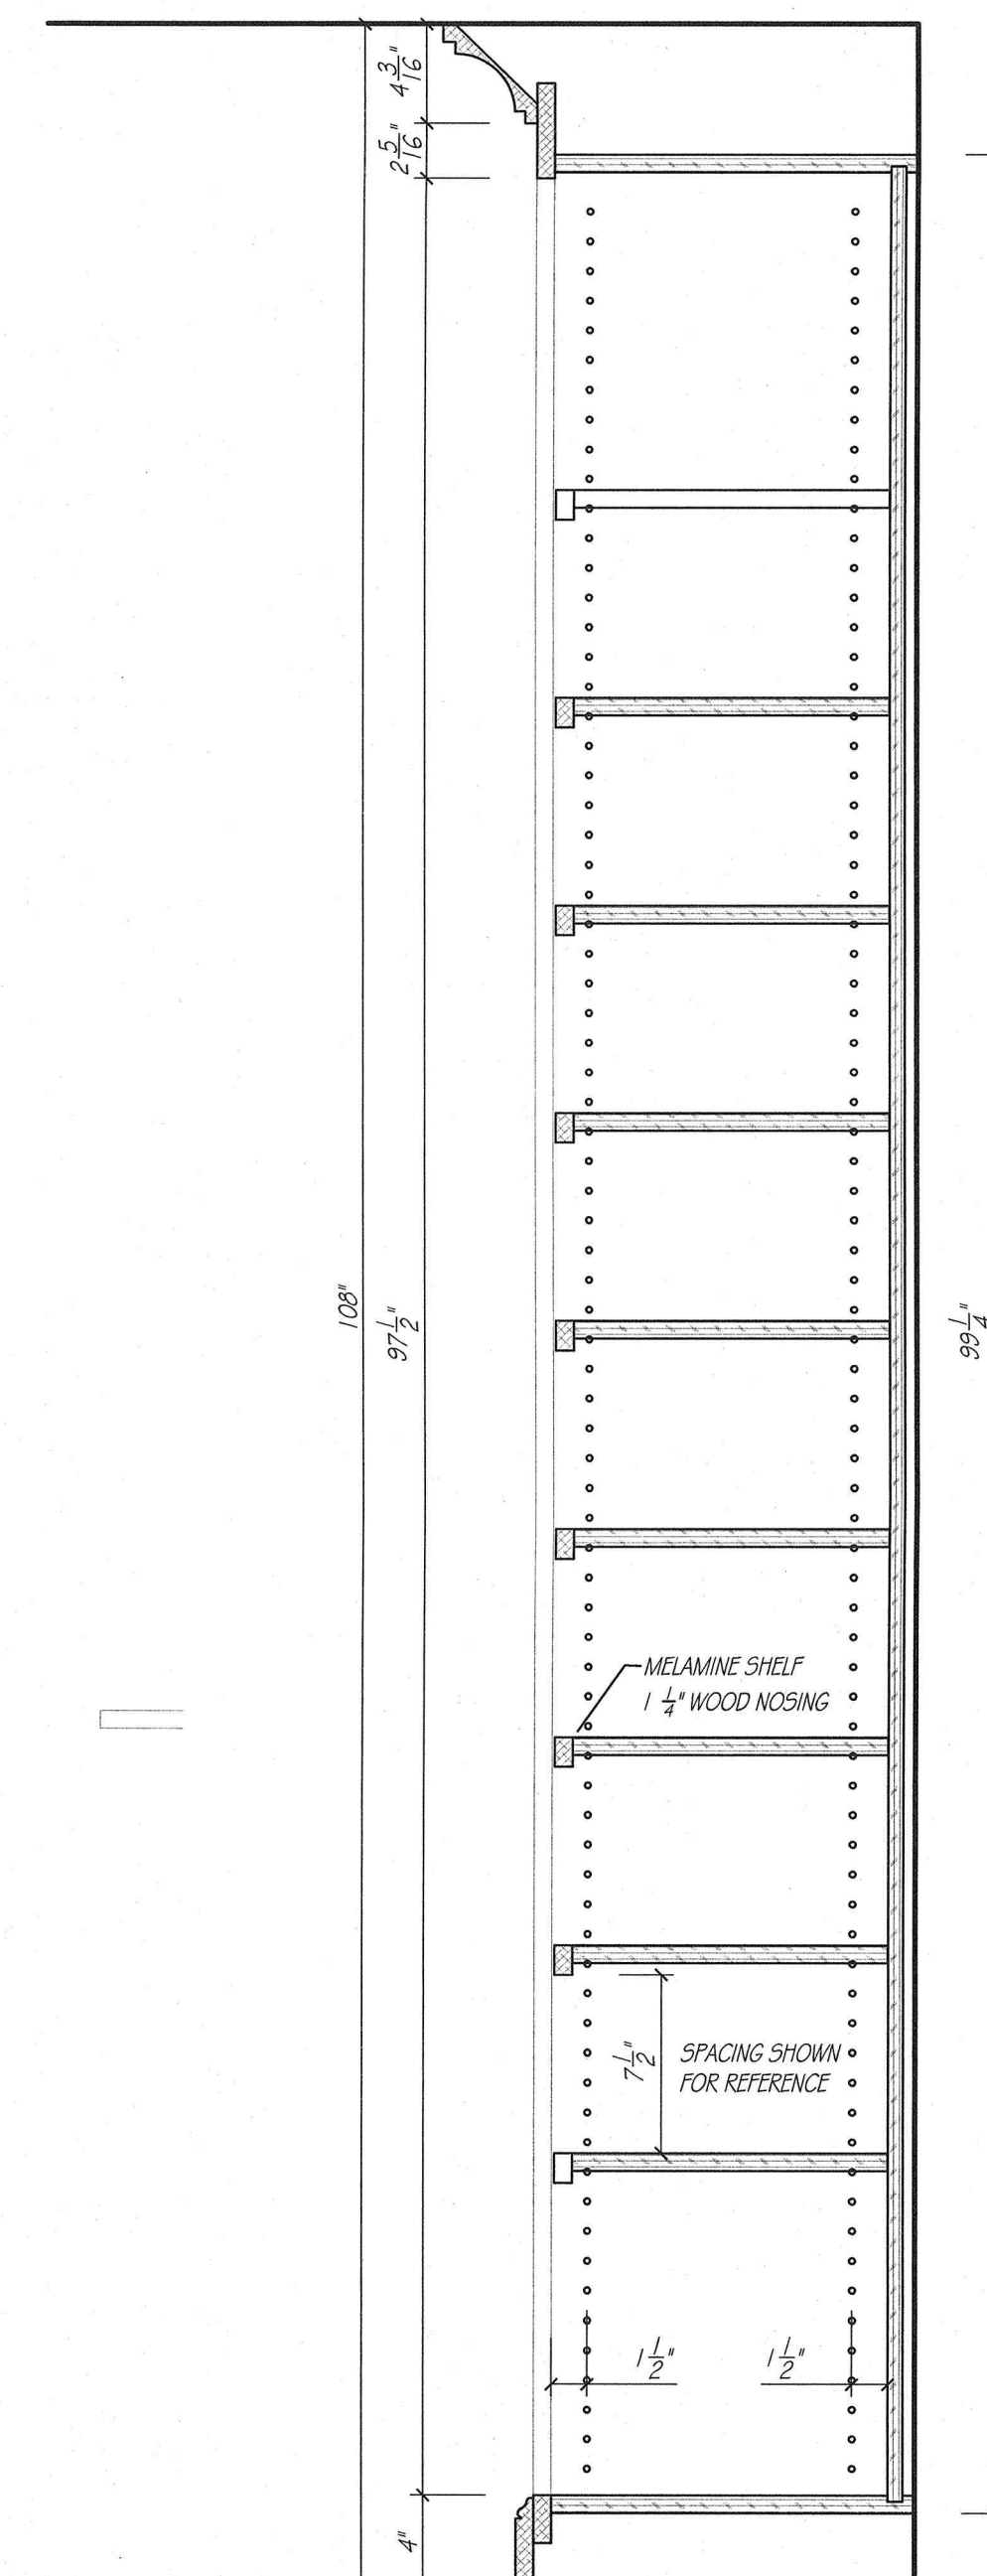

CABINET DETAIL  
SCALE: 1 1/2" = 1'-0"



EUROWOOD

Cabinets INC.

3415 SO. 87TH ST.  
OMAHA, NE 68108

TEL (402-393-4110)

FAX (402-393-8361)

(WWW.EUROWOOD.NET)

SHEET:

A11

DRAWN BY:

SJB


PLAN:

MAIN LEVEL  
PRIMARY WARDROBE

REVISIONS:

1 JUNE 26  
11 JUNE 26  
23 JUNE 26  
3 JULY 26  
10 JULY 26  
24 JULY 26  
20 AUGUST 26

PHIL & MICHELLE WOOD  
3435 N. 140TH. CIRCLE  
OMAHA, NE 68164

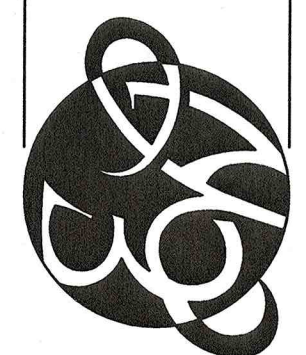

APPROVED BY:

SIGNATURE

DATE










DUPLICATION OF THESE DRAWINGS IS  
PROHIBITED WITHOUT WRITTEN CONSENT  
BY EUROWOOD CABINETS  
©2000, EUROWOOD CABINETS INC.

MEASUREMENTS ARE SUBJECT TO CHANGE  
DUE TO FINAL FIELD MEASUREMENTS.

WOOD

5588



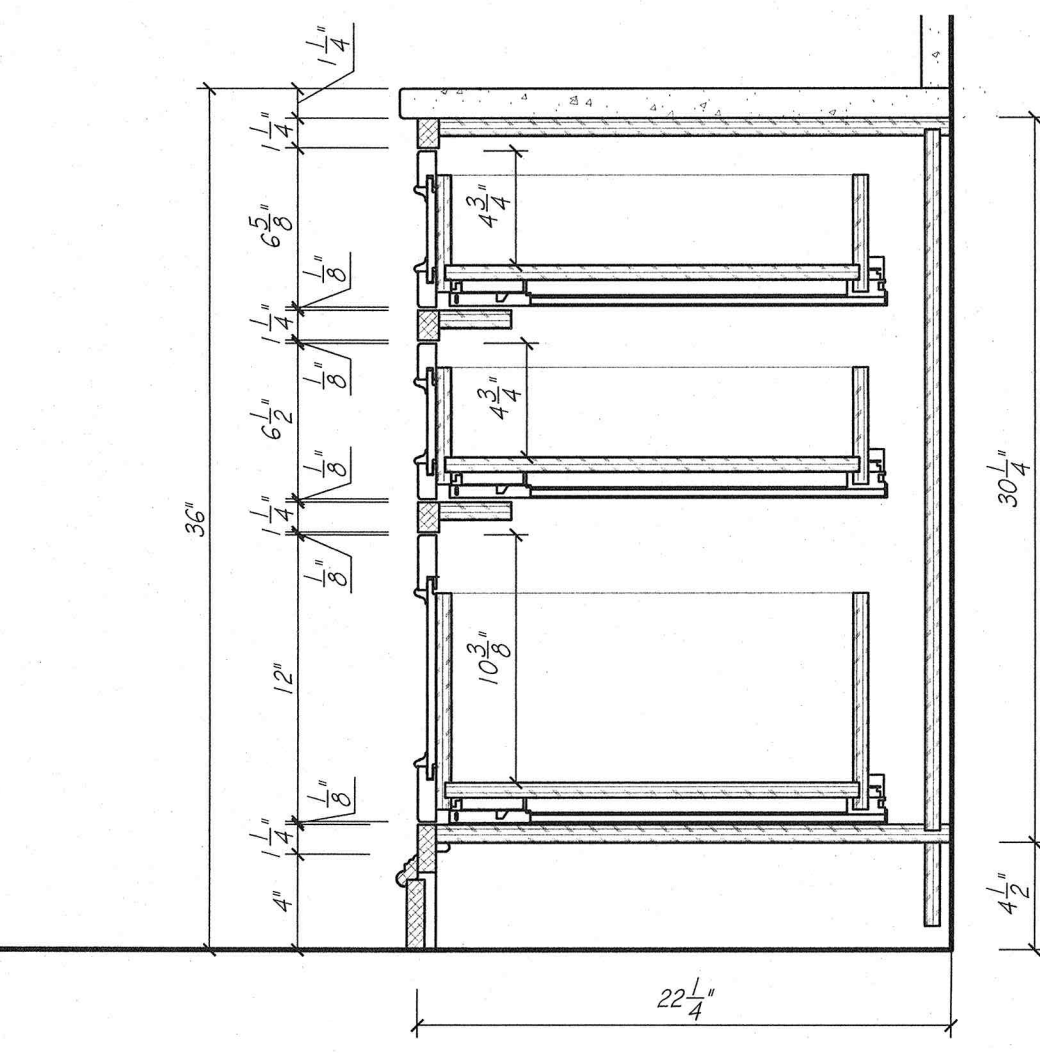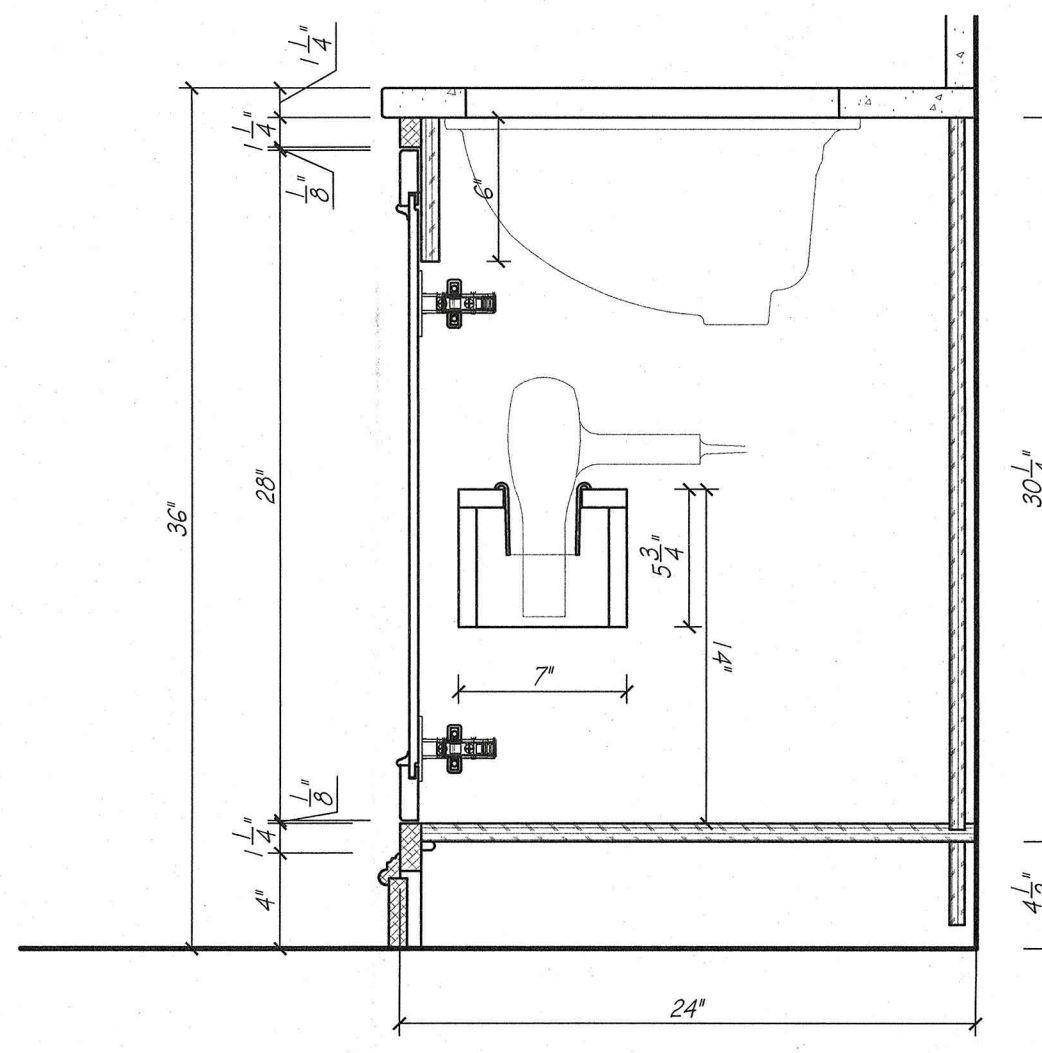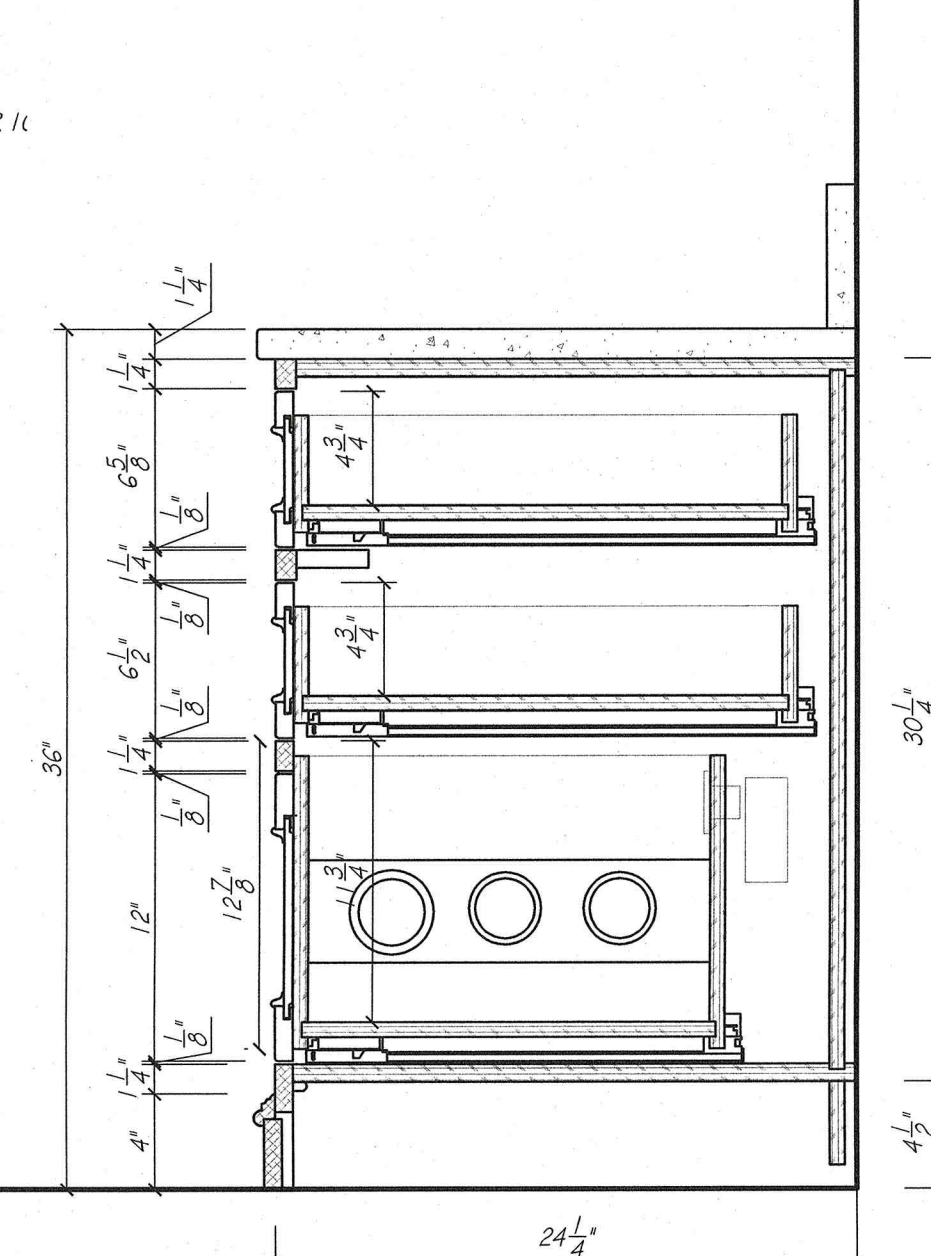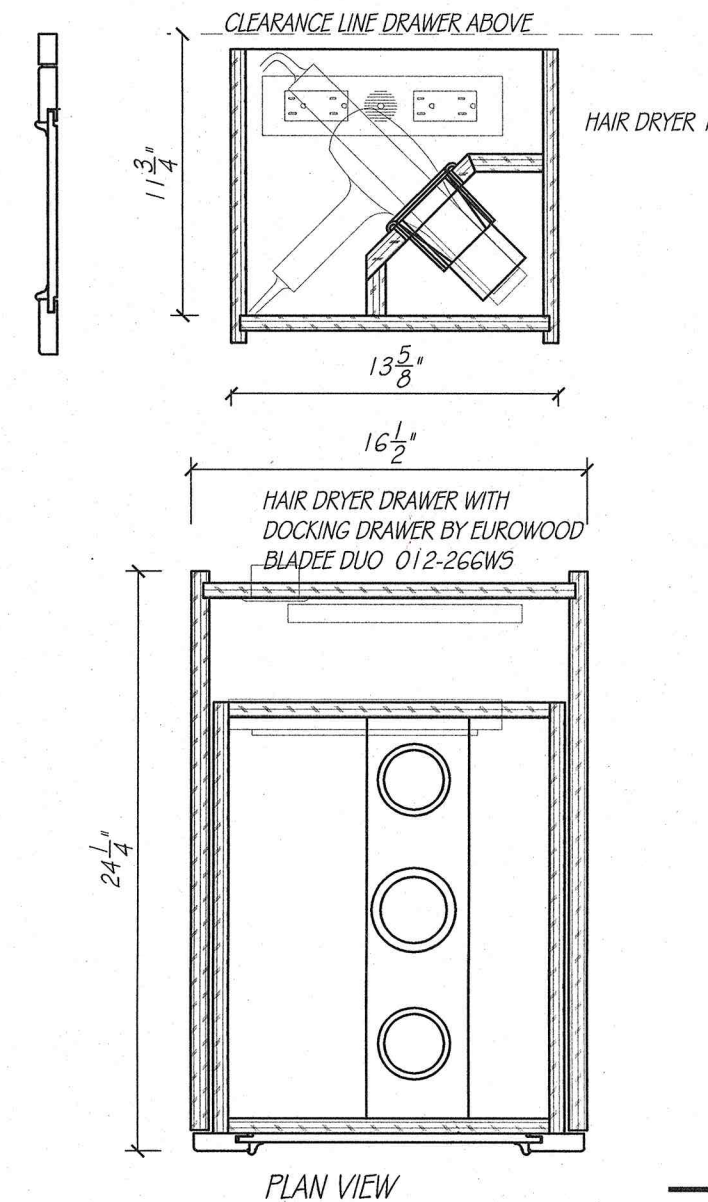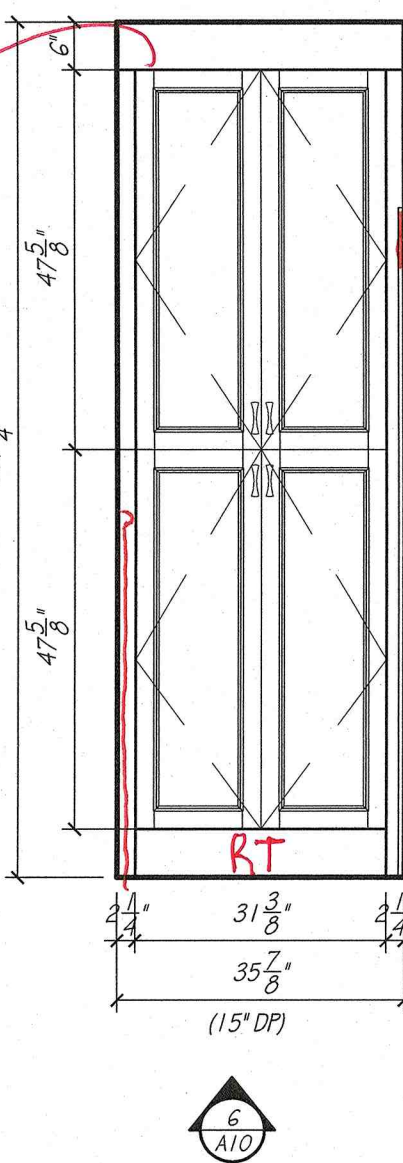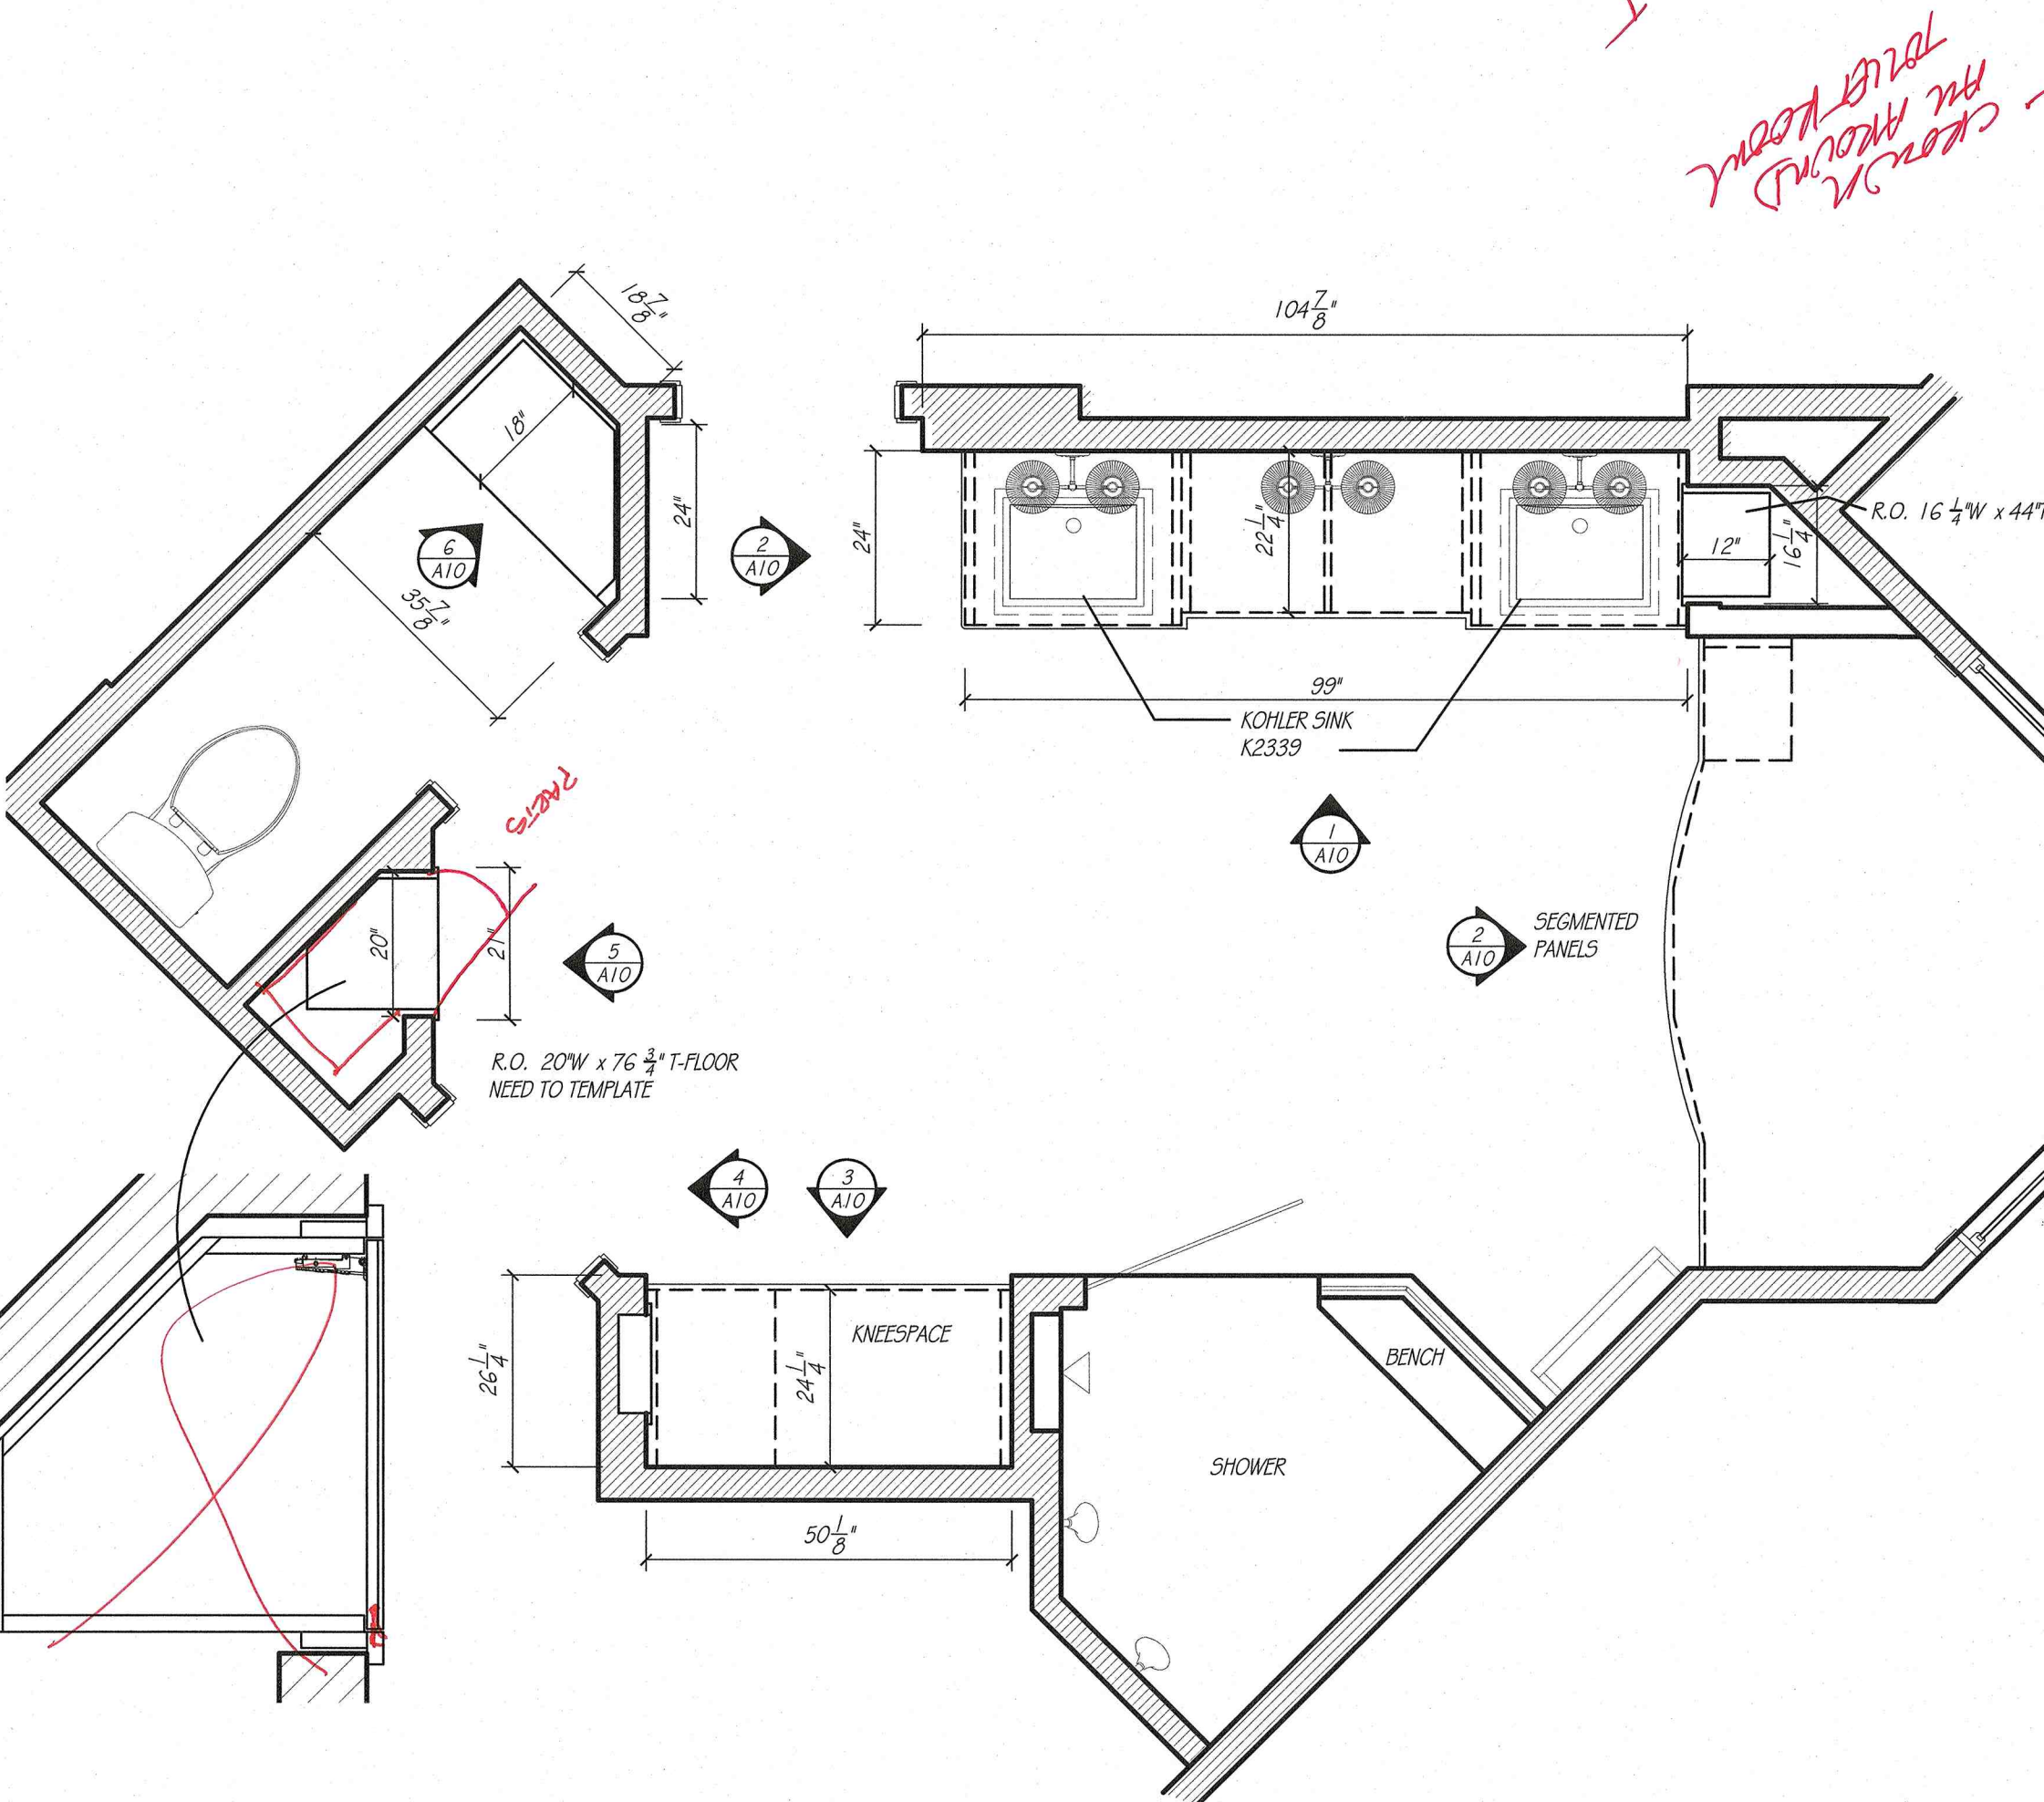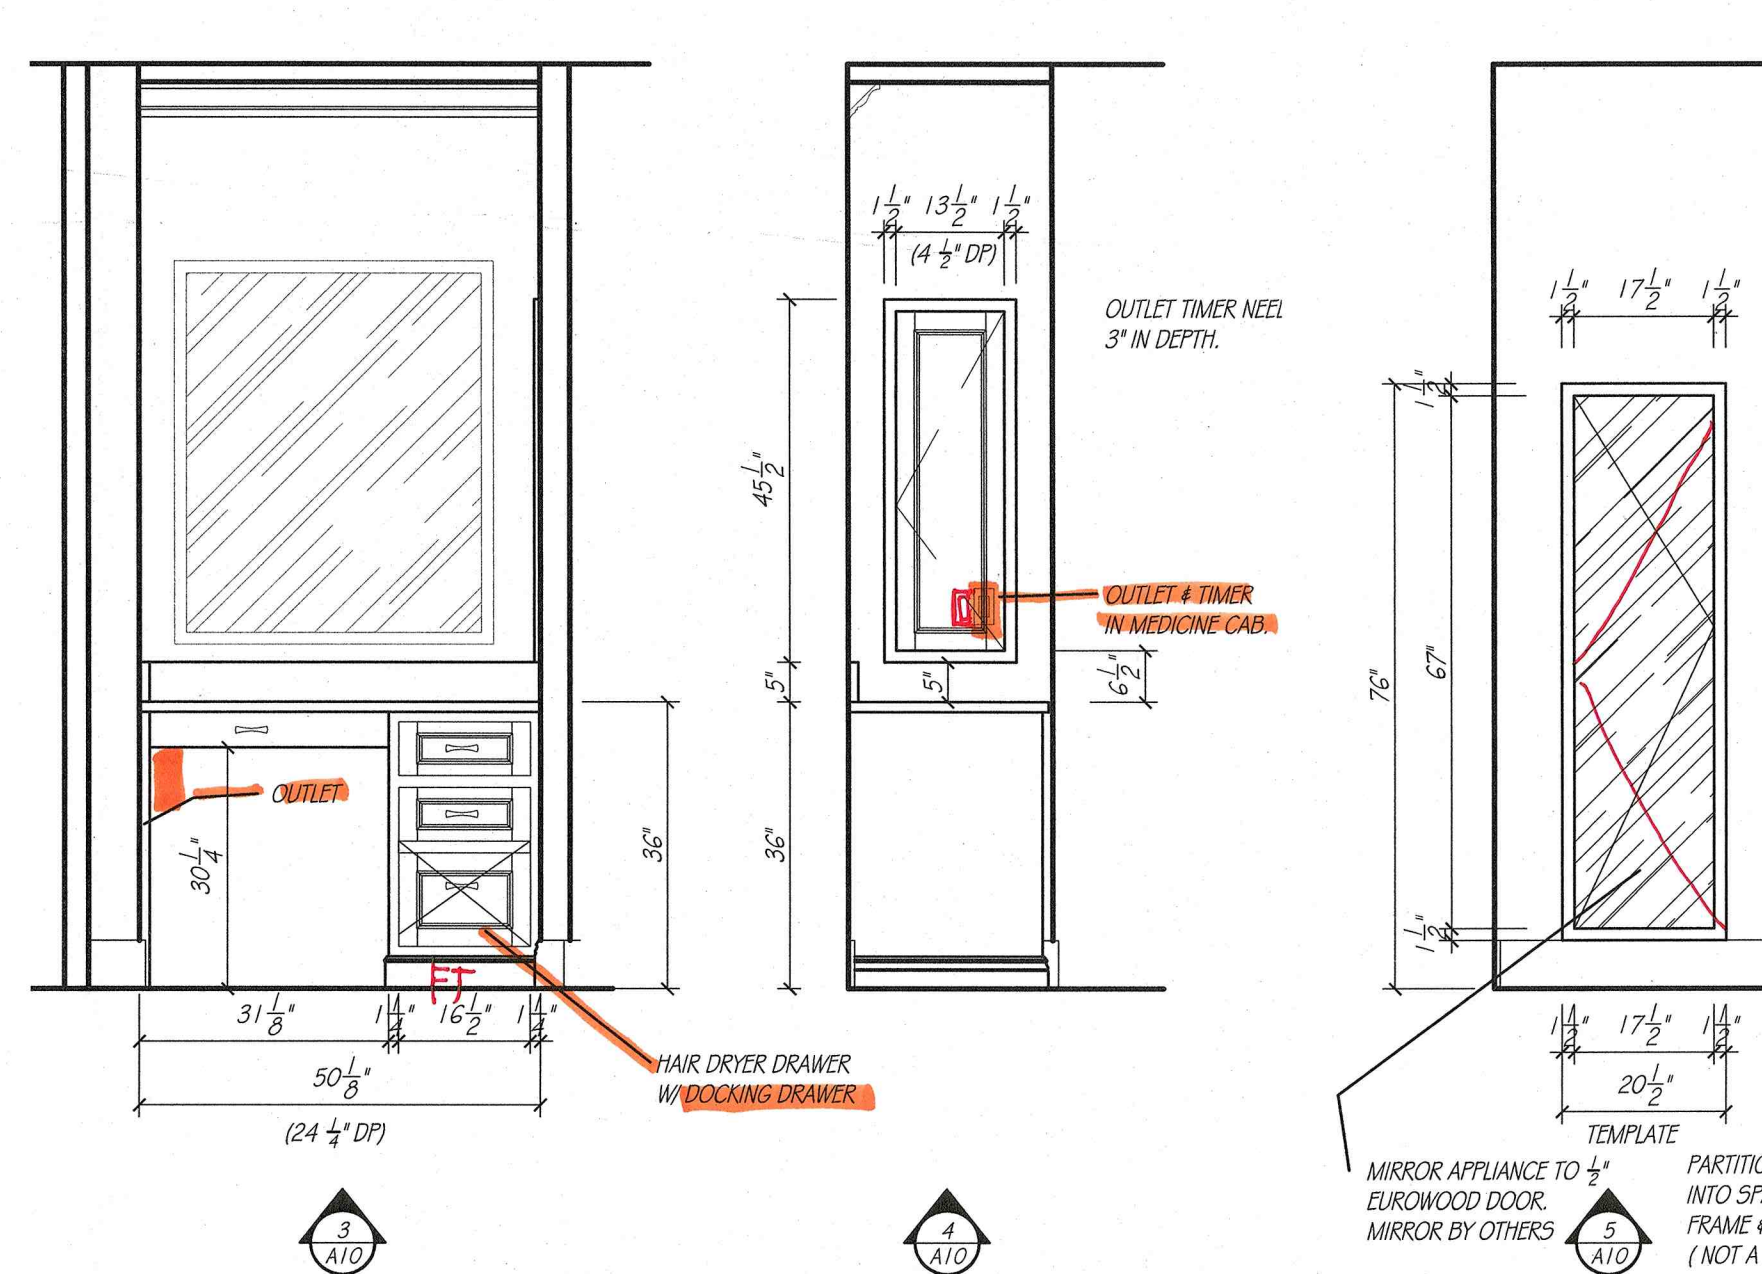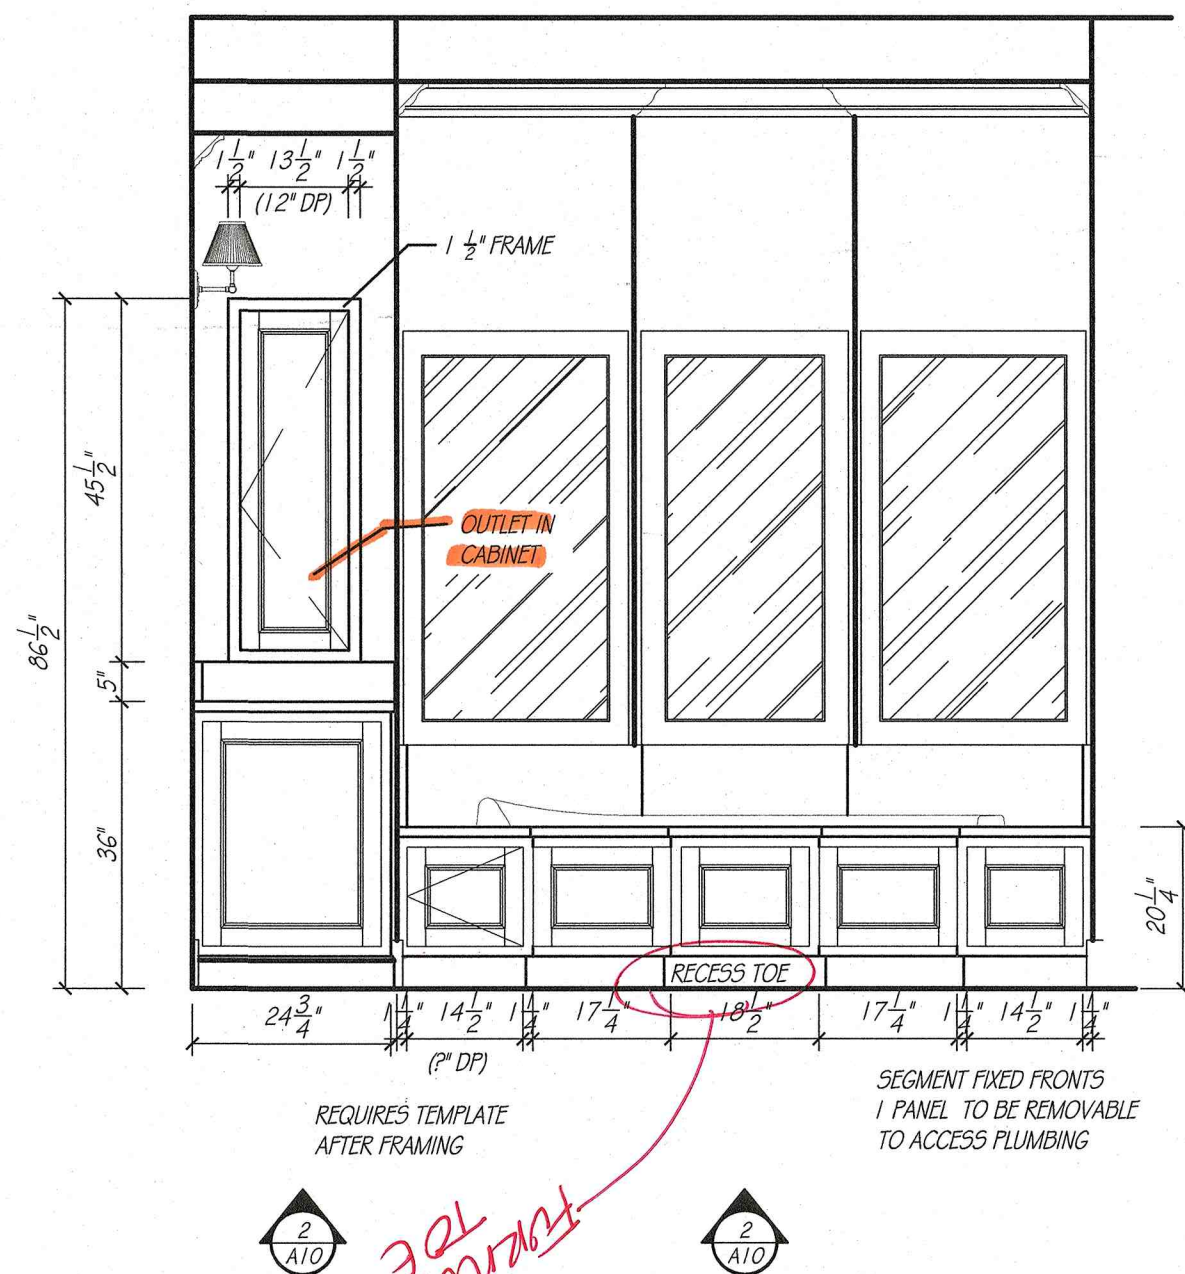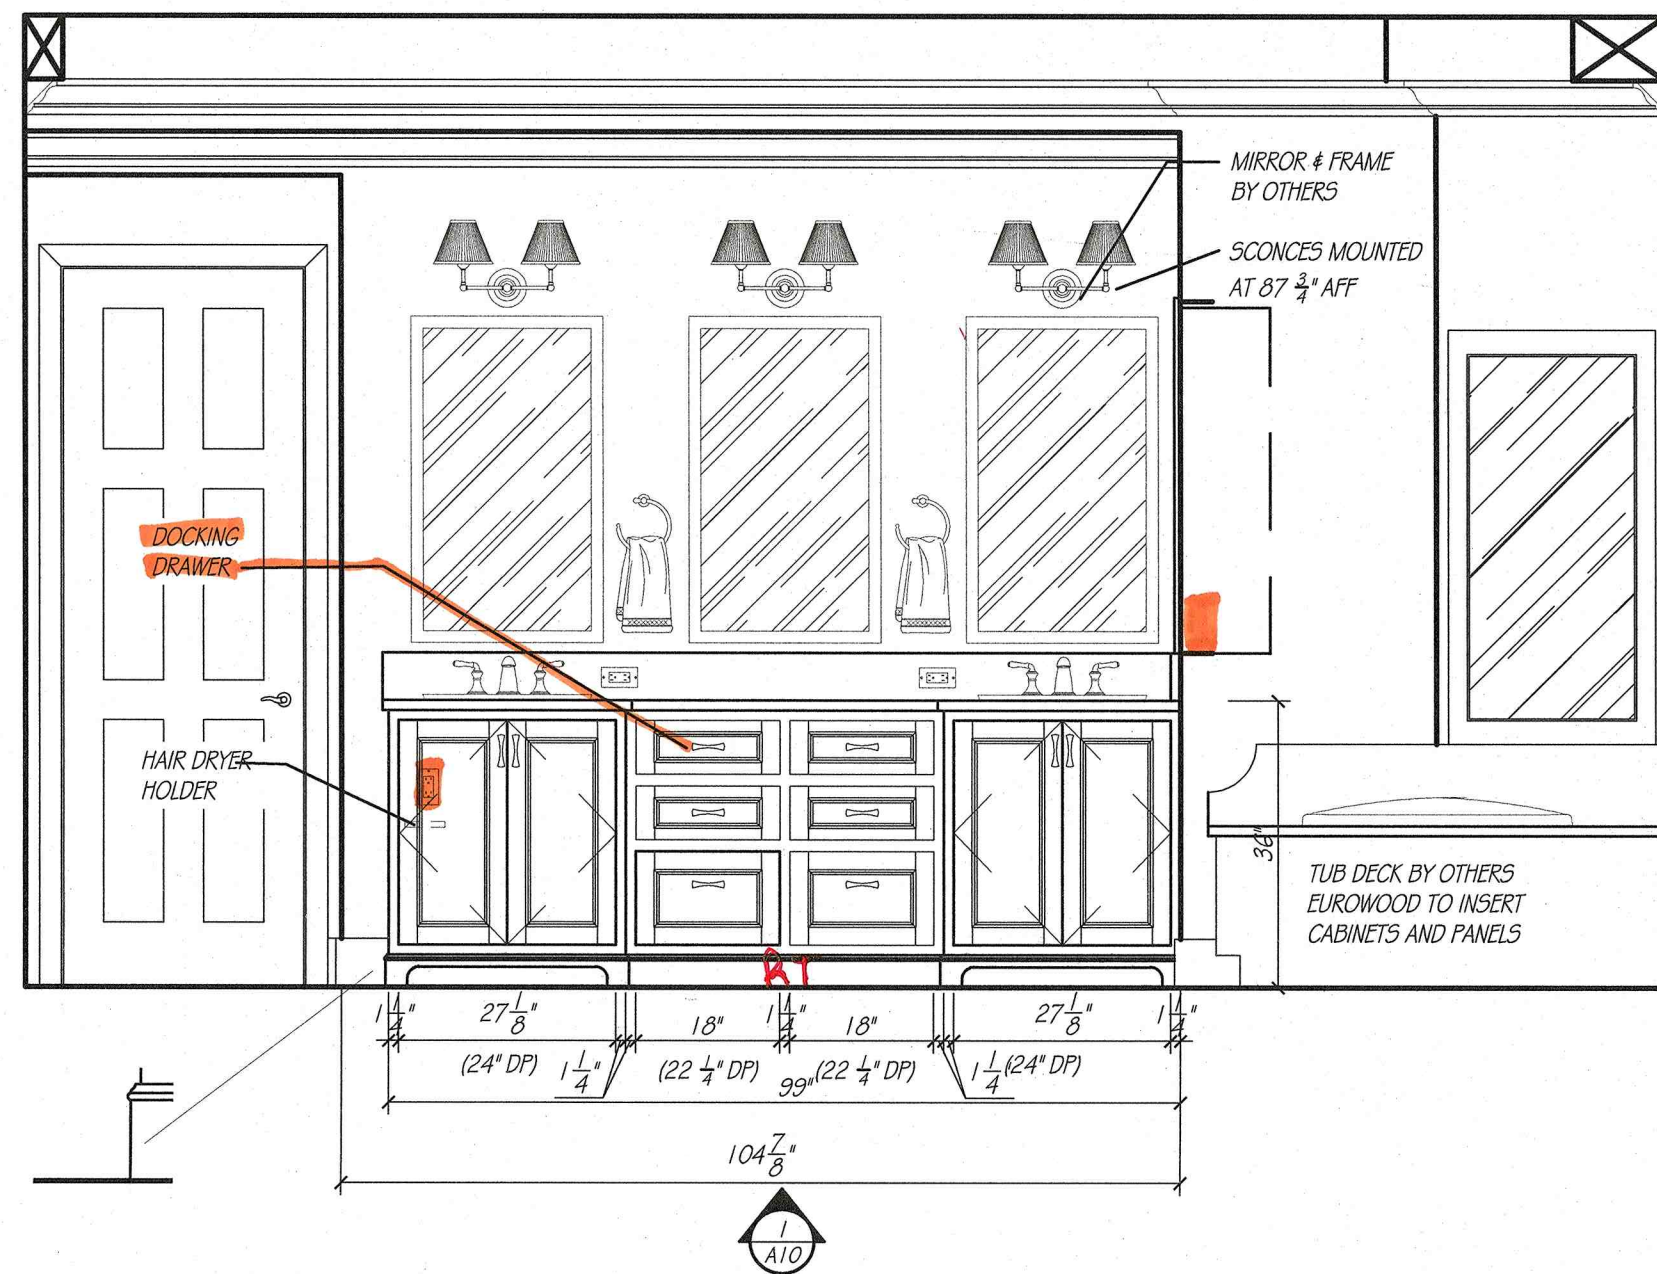

| PRIMARY BATH                |                                         |
|-----------------------------|-----------------------------------------|
| CABINET CONSTRUCTION:       |                                         |
| EXTERIORS                   | PAINTABLE                               |
| INTERIORS                   | HARD ROCK MAPLE MELAMINE                |
| DRAWER BOXES                | MAPLE DOVETAIL                          |
| FACE BANDING                | MATCHING WOOD EDGE BANDING              |
| CABINET HARDWARE & DRILLING | BY OTHERS                               |
| DRAWER SLIDE                | 1 FULL EXT. SOFT CLOSE CONCEALED SLIDES |
| COUNTERTOP SPECIFICATIONS:  |                                         |
| COUNTERTOP MATERIAL         | QUARTZ                                  |
| COUNTERTOP THICKNESS        | 1 1/4\"                                 |
| SUBTOP REQUIREMENTS         | NONE                                    |
| ROOM SPECIFICATIONS         |                                         |
| FLOORING - TYPE / ALLOWANCE | VERIFY 3/4\"                            |
| CASING - W / 1/4\"          | 3 3/4\"                                 |


**EUROWOOD**  
Cabinets INC.  
3415 SO. 67TH ST.  
OMAHA, NE 68106  
TEL (402-393-4110)  
FAX (402-393-8361)  
(WWW.EUROWOOD.NET)

|            |              |
|------------|--------------|
| SHEET:     | A10          |
| DRAWN BY:  | SJB          |
| PLAN:      | MAIN LEVEL   |
| REVISIONS: | PRIMARY BATH |
|            | 1 JUNE 26    |
|            | 23 JUNE 26   |
|            | 2 JULY 26    |
|            | 8 JULY 26    |
|            | 24 JULY 26   |
|            | 20 AUGUST 26 |

NONE  
CROWN DETAIL  
SCALE: 3\"


NONE  
LC DETAIL  
SCALE: 3\"

TOE DETAIL  
SCALE: 3\"

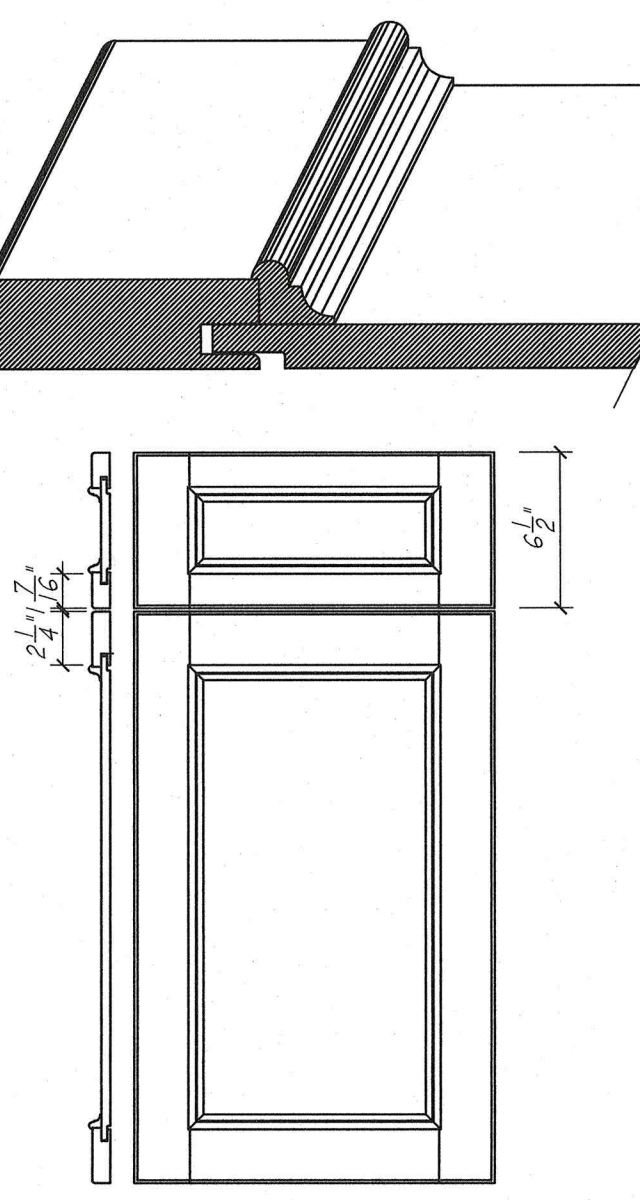

DOOR STYLE - 101/28  
MORTISE AND TENON CONSTRUCTION  
OUTSIDE EDGE - L-149  
INSIDE EDGE - APPLIED MOLDING  
CENTER PANEL - P057  
DOOR DETAIL  
SCALE: 1 1/2\"



PHIL & MICHELLE WOOD  
3435 N. 140TH. CIRCLE  
OMAHA, NE 68164

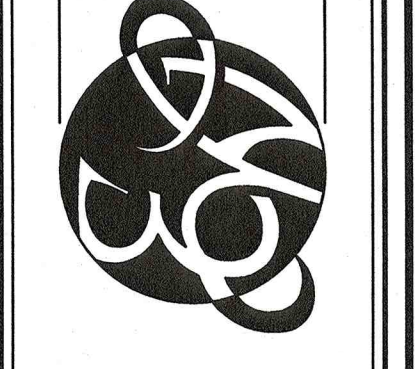

|   |  |
|---|--|
| APPROVED BY:   |  |
| SIGNATURE   |  |
| DATE   |  |
| DUPPLICATION OF THESE DRAWINGS IS PROHIBITED WITHOUT WRITTEN CONSENT BY EUROWOOD CABINETS INC. © 2000, EUROWOOD CABINETS INC. MEASUREMENTS ARE SUBJECT TO CHANGE DUE TO FINAL FIELD MEASUREMENTS. |  |
| WOOD   |  |
| 5588   |  |

PRIMARY BATH  
SCALE: 1/2\"





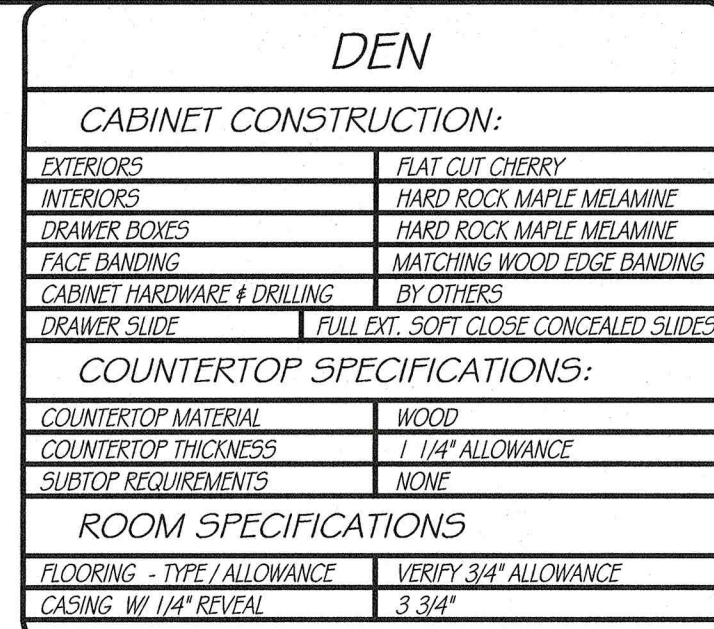
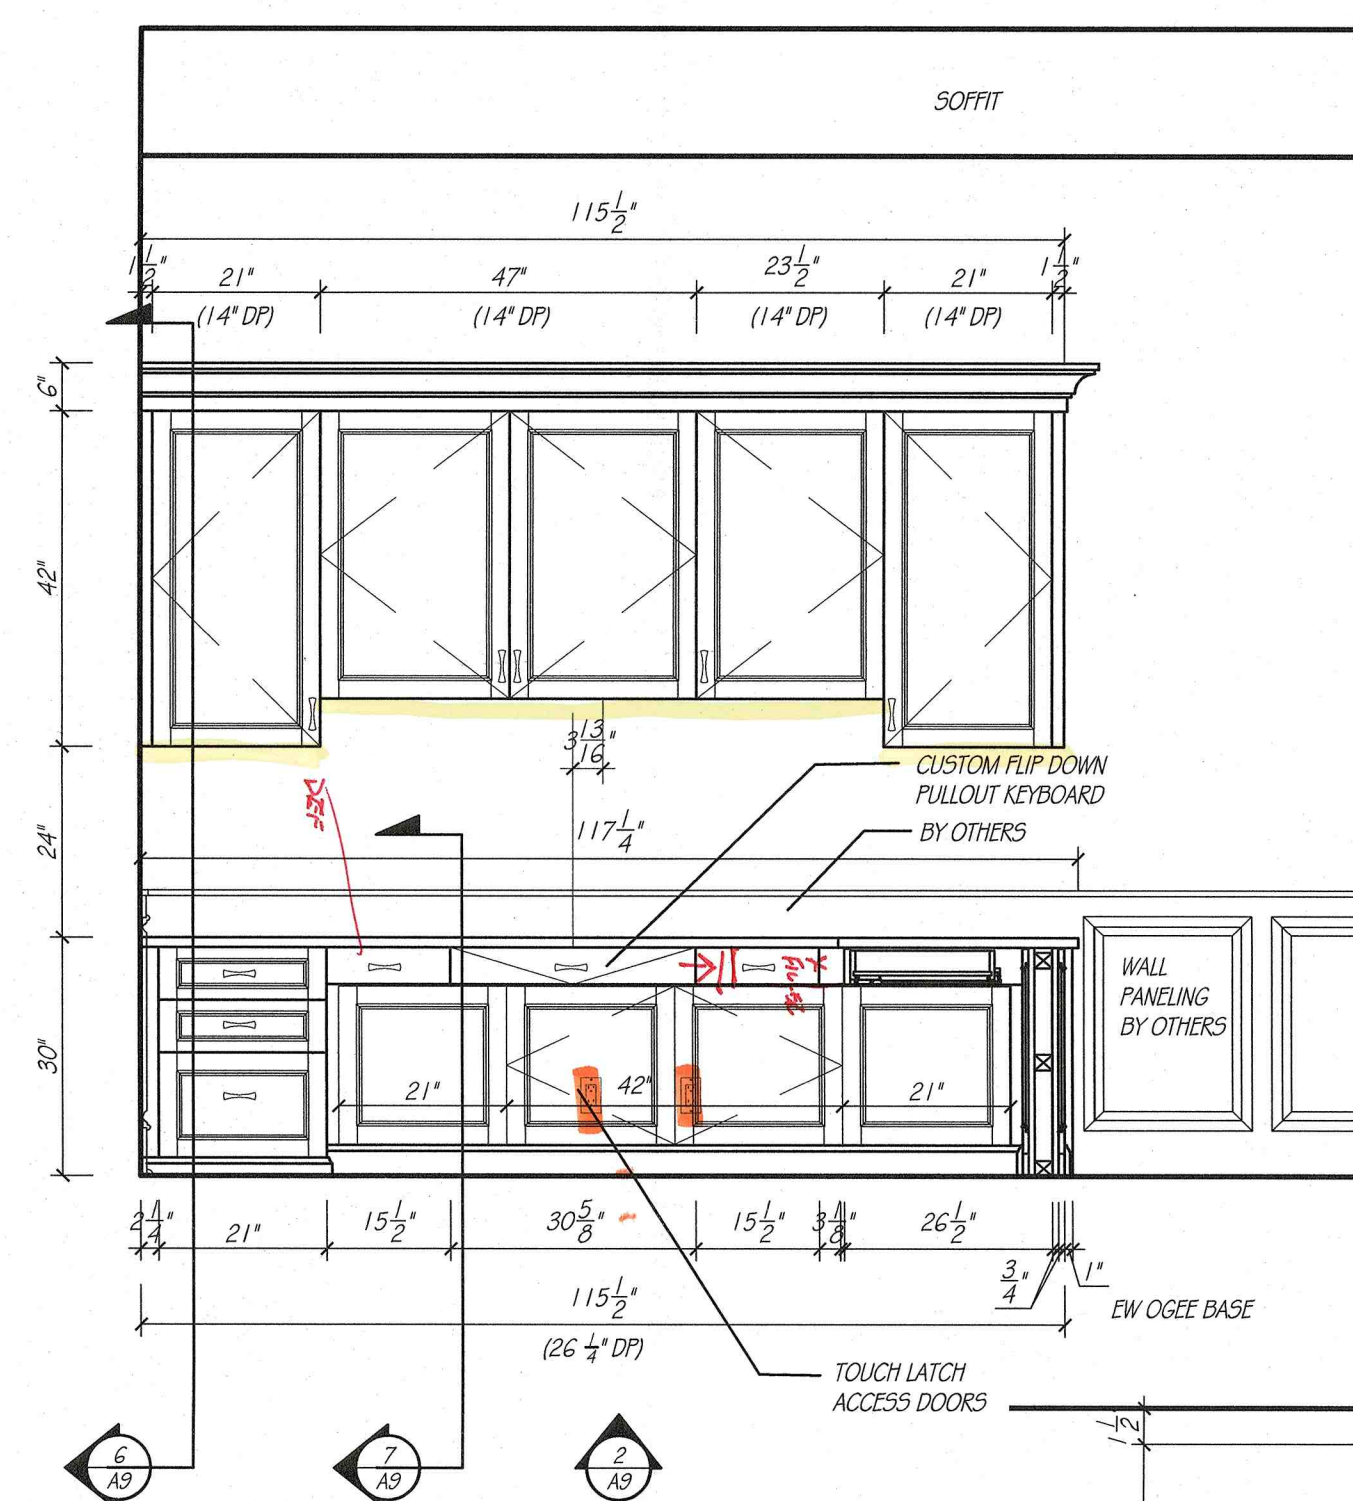


**EUROWOOD**  
*Cabinets<sup>inc.</sup>*

3415 SO. 67TH ST.  
OMAHA, NE 68106

TEL (402-393-4110)  
FAX (402-393-8361)  
[WWW.EUROWOOD.NET](http://WWW.EUROWOOD.NET)




|                                   |   |
|-----------------------------------|---|
| <b>SHEET:</b>                     | <i>A9</i>   |
| <b>DRAWN BY:</b>                  | <i>SJB</i>   |
| <b>PLAN:</b><br><i>MAIN LEVEL</i> | <i>DEN</i>   |
| <b>REVISIONS:</b>                 | <i>20 MAY 26</i><br><i>11 JUNE 26</i><br><i>23 JUNE 26</i><br><i>2 JULY 26</i><br><i>8 JULY 26</i><br><i>10 JULY 26</i><br><i>24 JULY 26</i><br><i>20 AUGUST 26</i> |

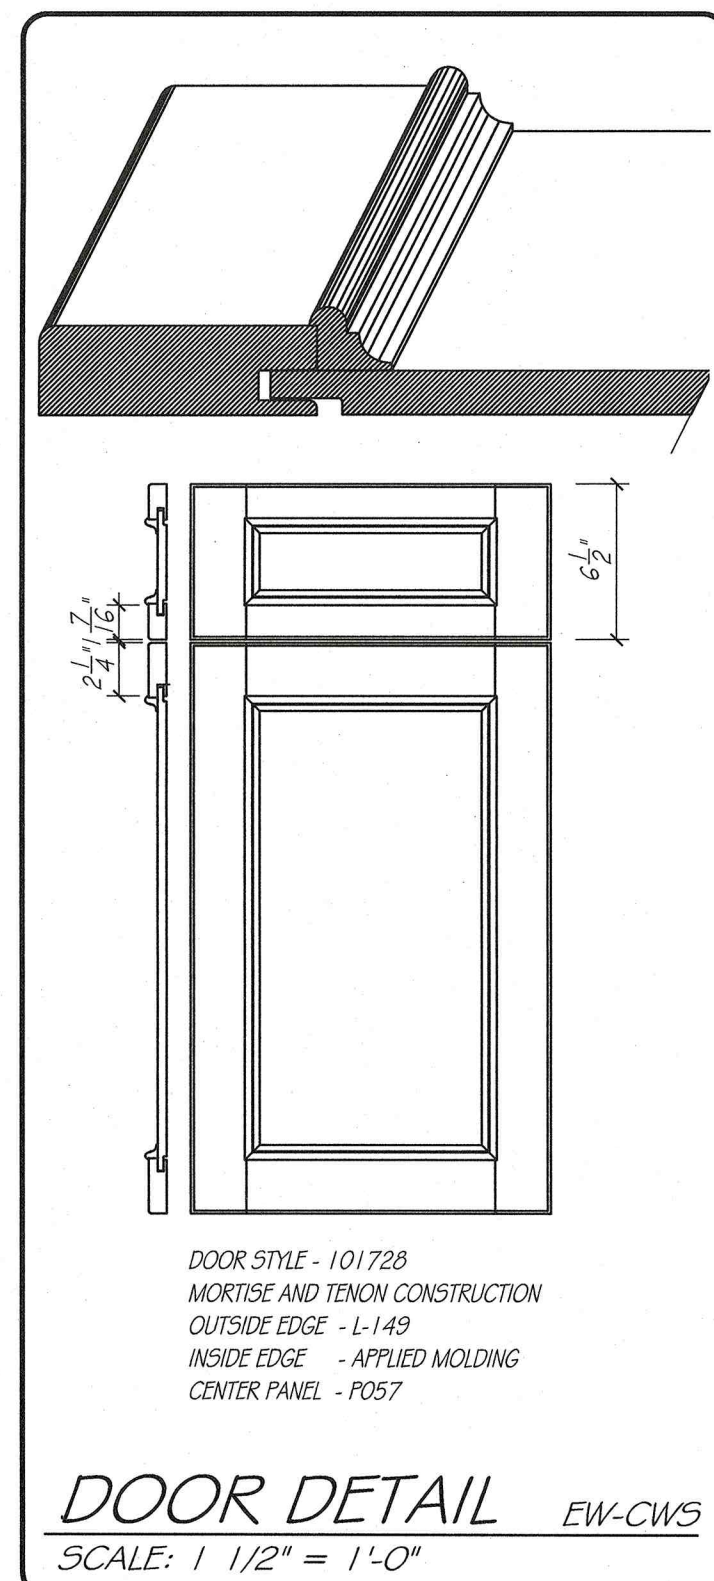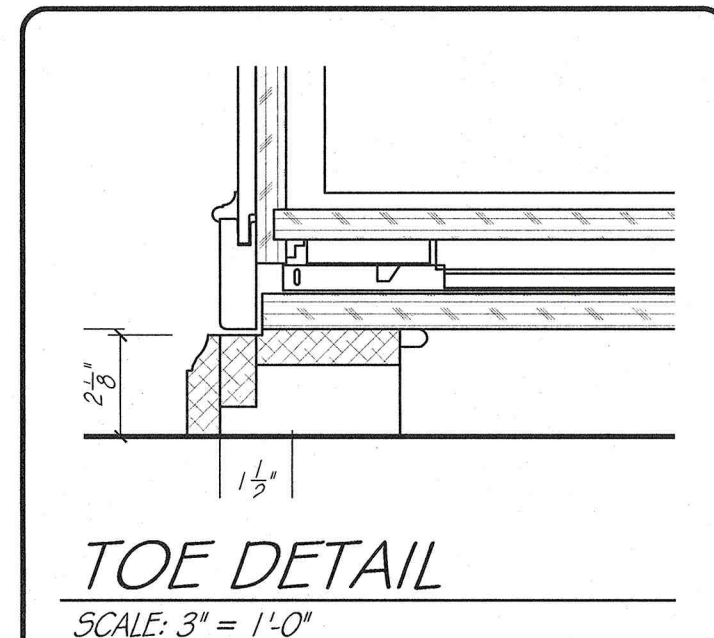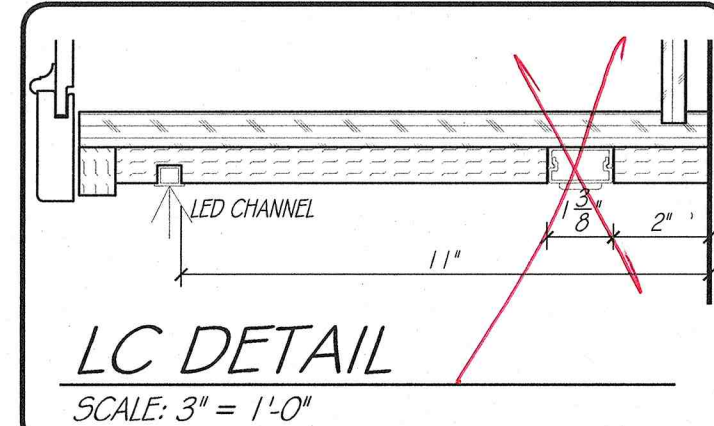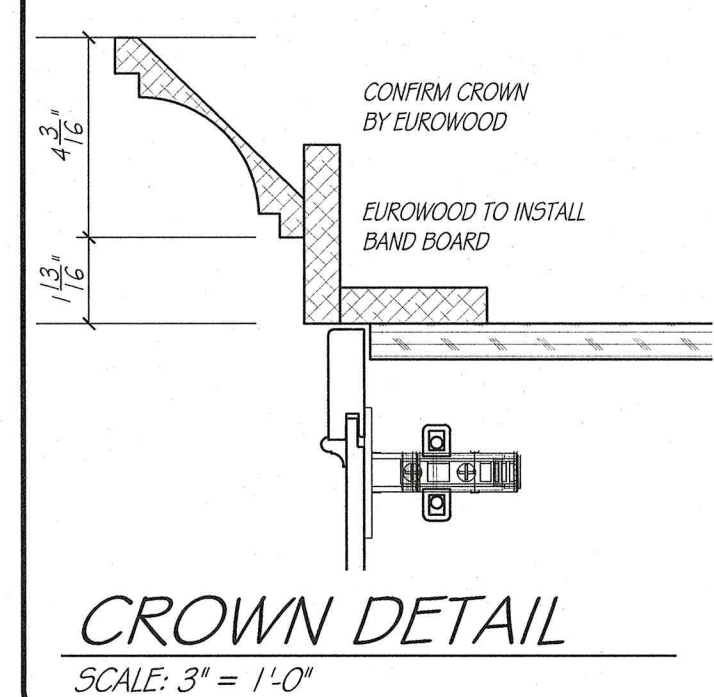

PHIL & MICHELLE WOOD  
3435 N. 140TH. CIRCLE  
OMAHA, NE 68164



|   |
|---|
| <p><b>APPROVED BY:</b></p><br><br><hr/> <p><b>SIGNATURE</b></p><br><br><hr/> <p><b>DATE</b></p>                                                                                                |
| <p>           DUPLICATION OF THESE DRAWINGS IS<br/>           PROHIBITED WITHOUT WRITTEN CONSENT<br/>           BY EUROWOOD CABINETS<br/>           ©2000, EUROWOOD CABINETS INC.         </p> |
| <p>           MEASUREMENTS ARE SUBJECT TO CHANGE<br/>           DUE TO FINAL FIELD MEASUREMENTS.         </p>                                                                                  |
| <p><i>WOOD</i></p>   |
| <p><i>5588</i></p>   |

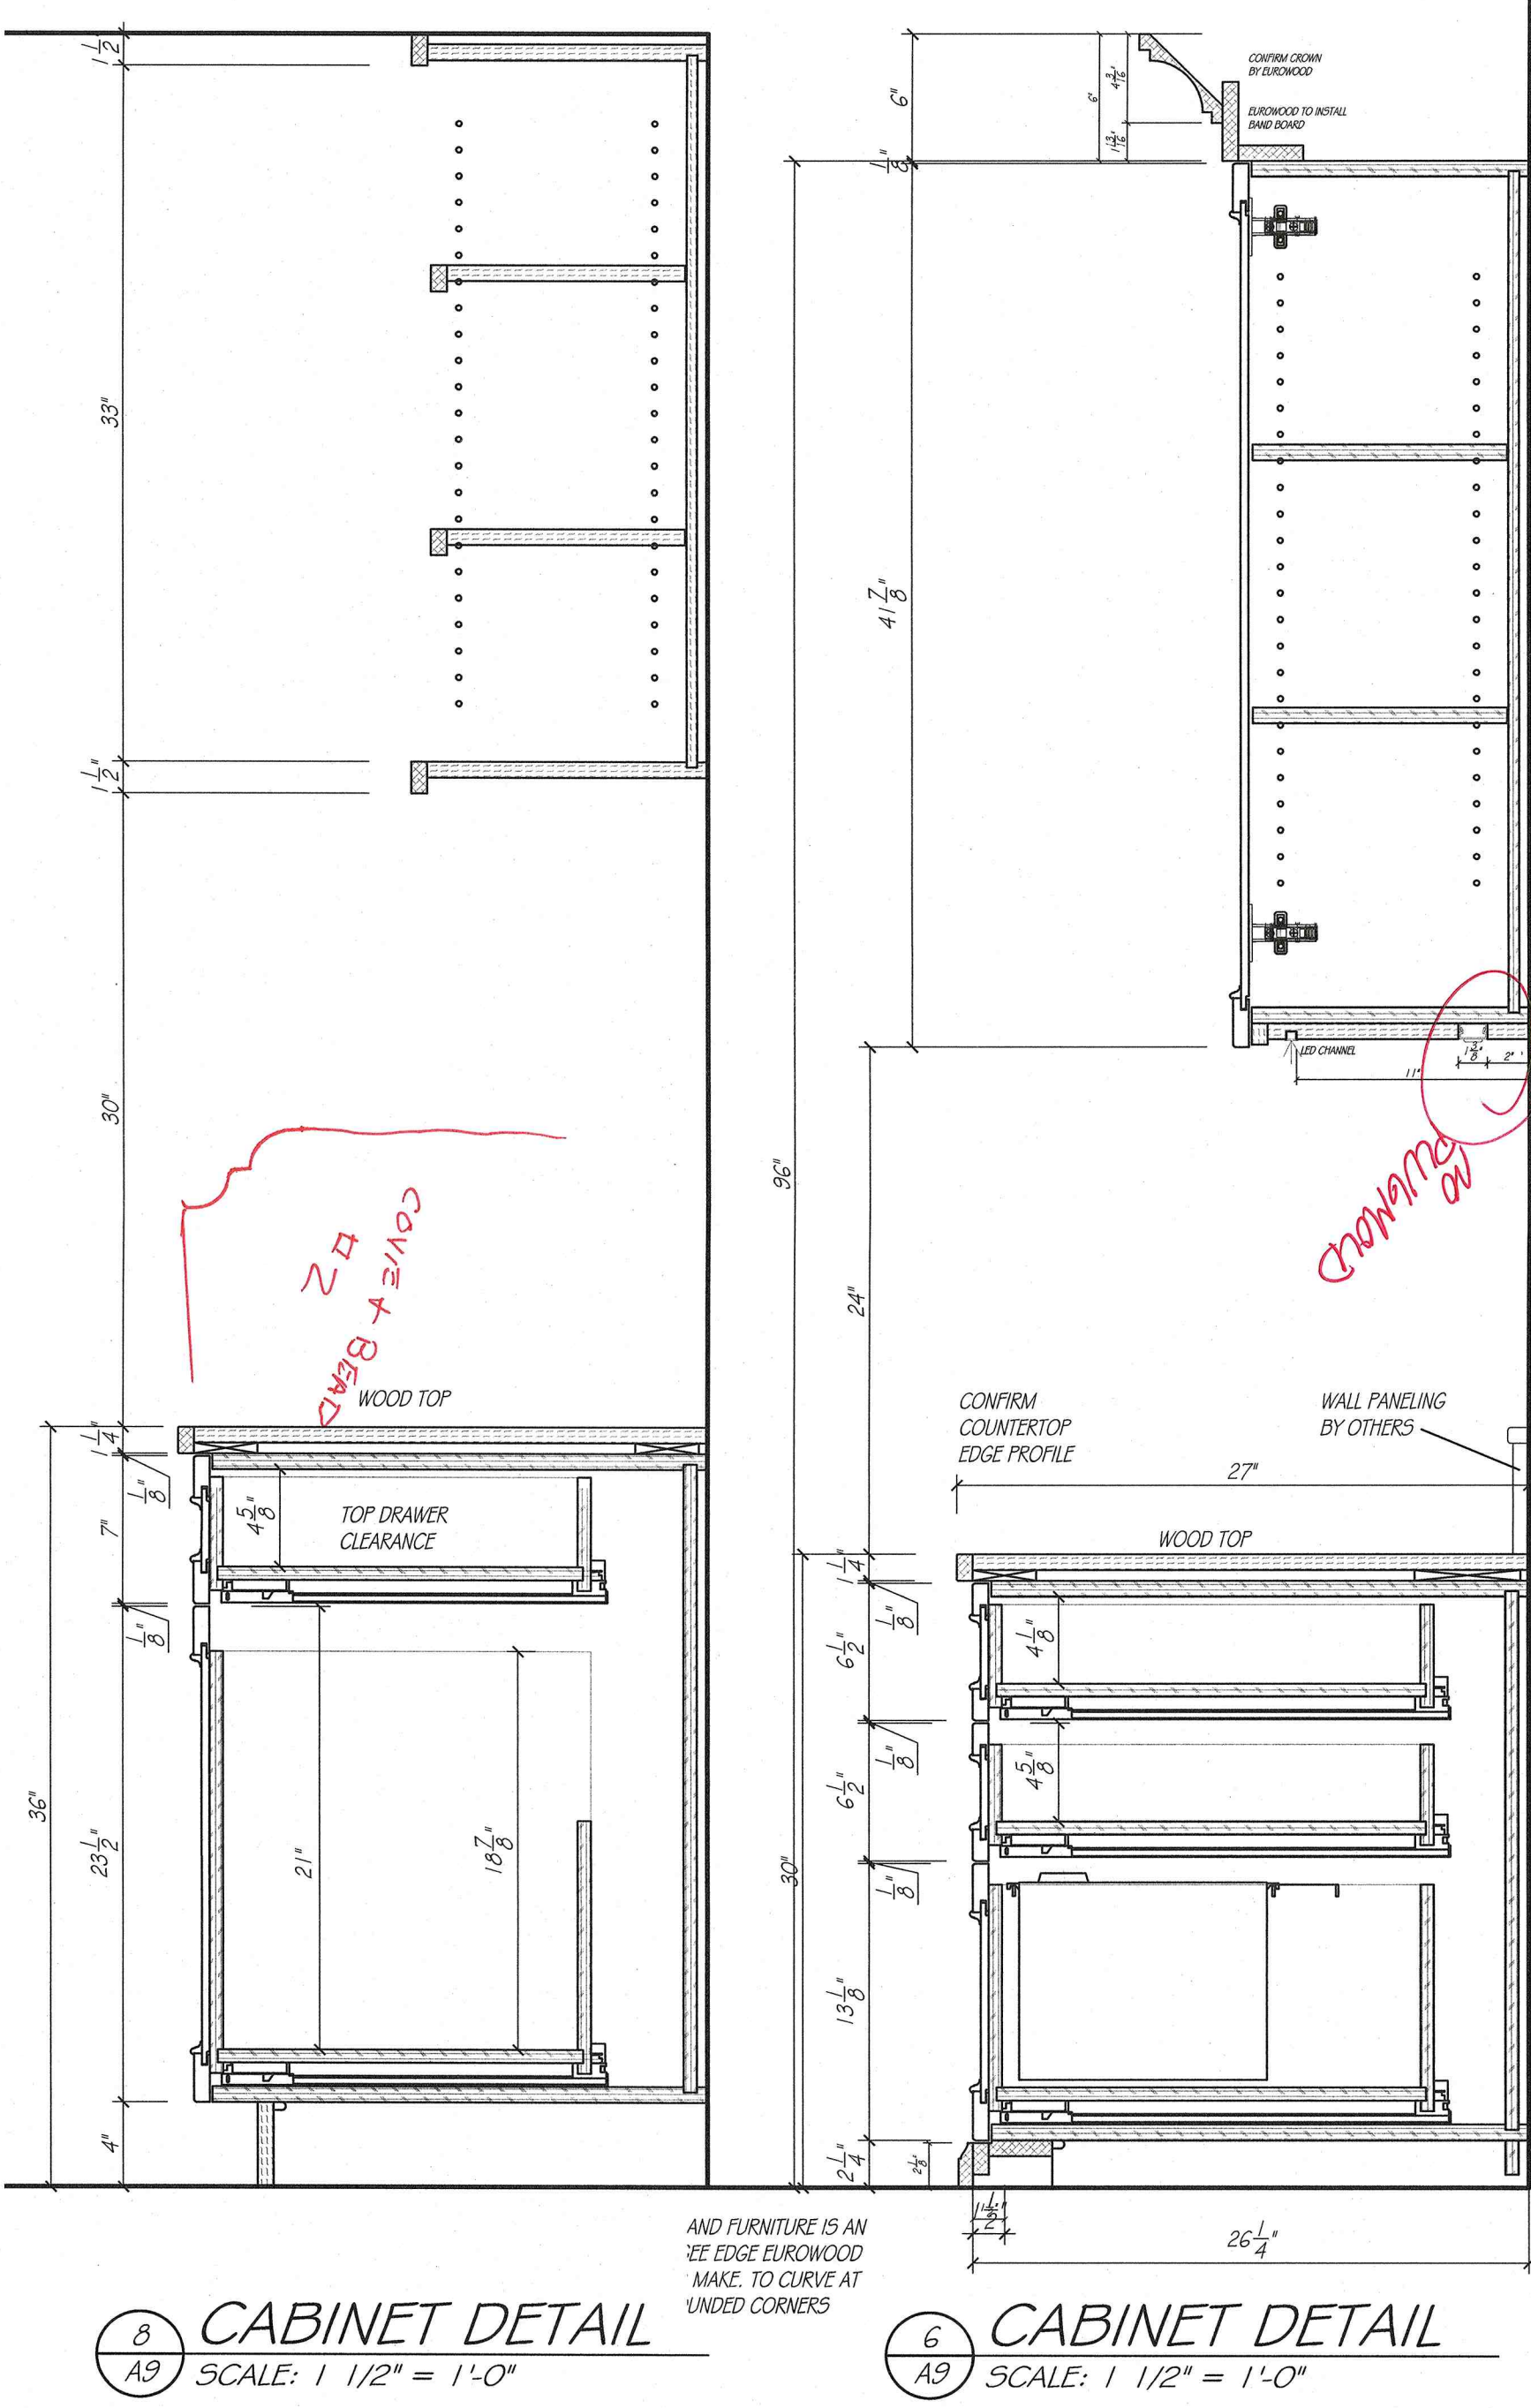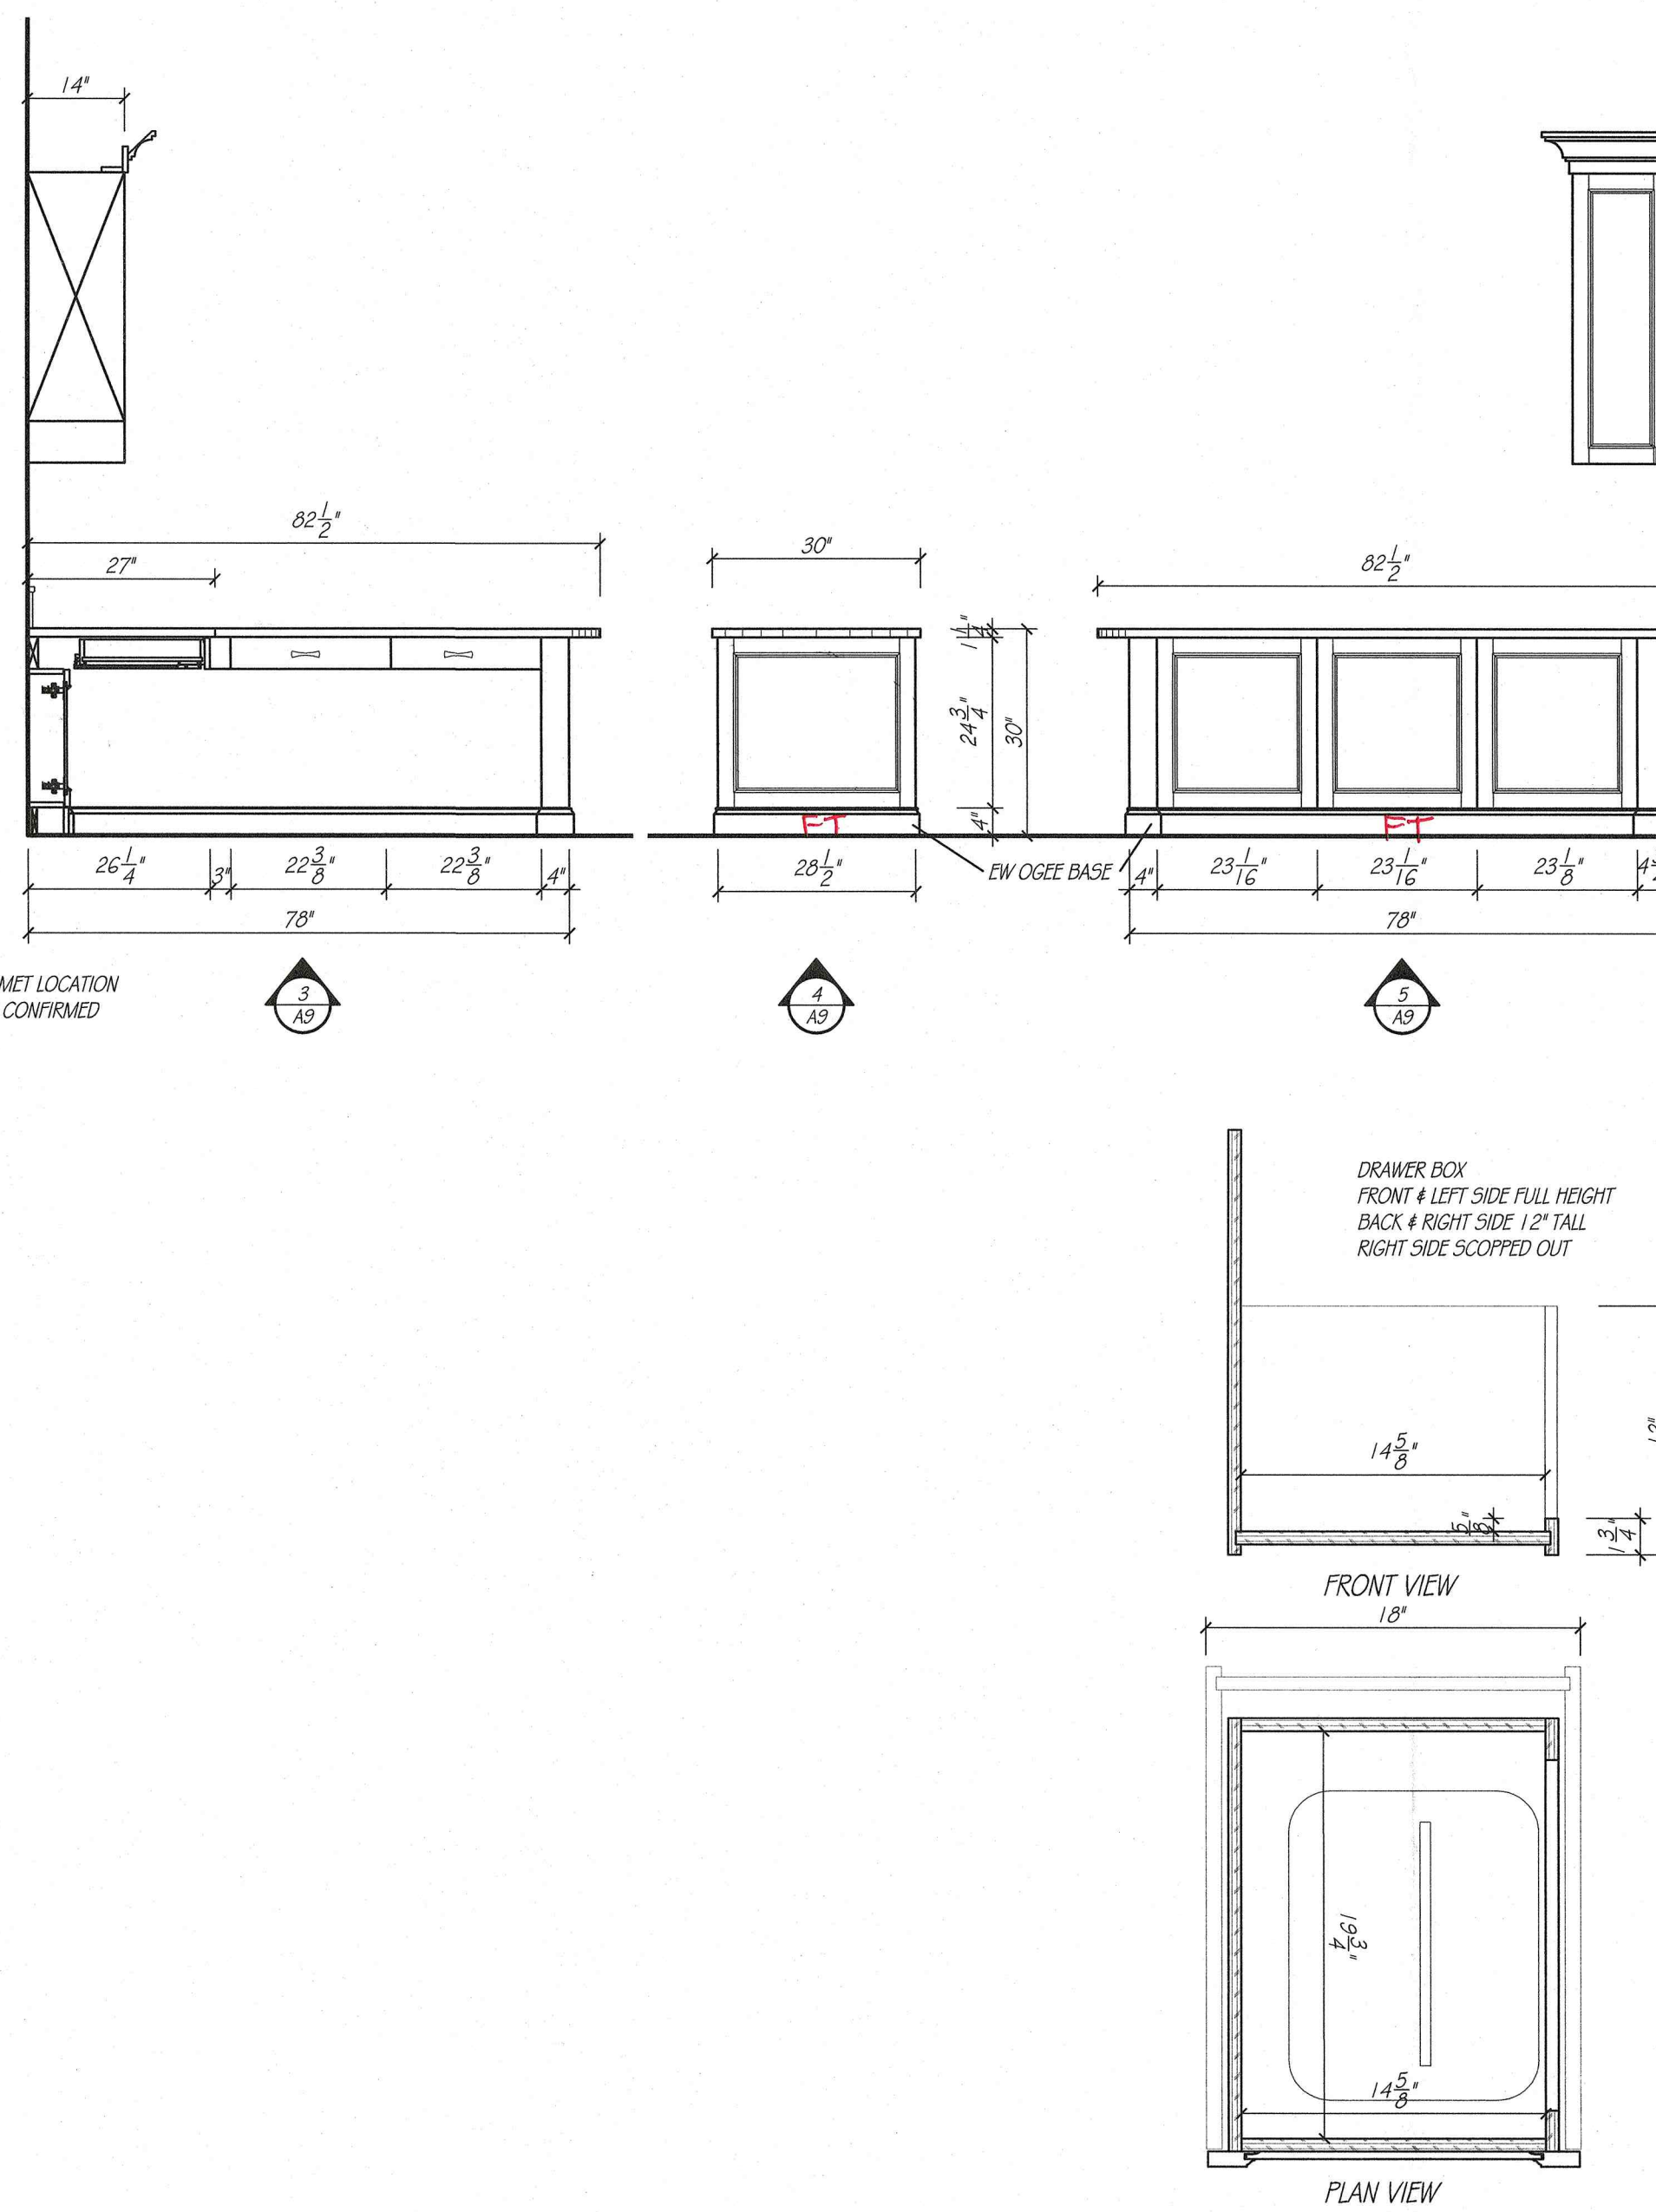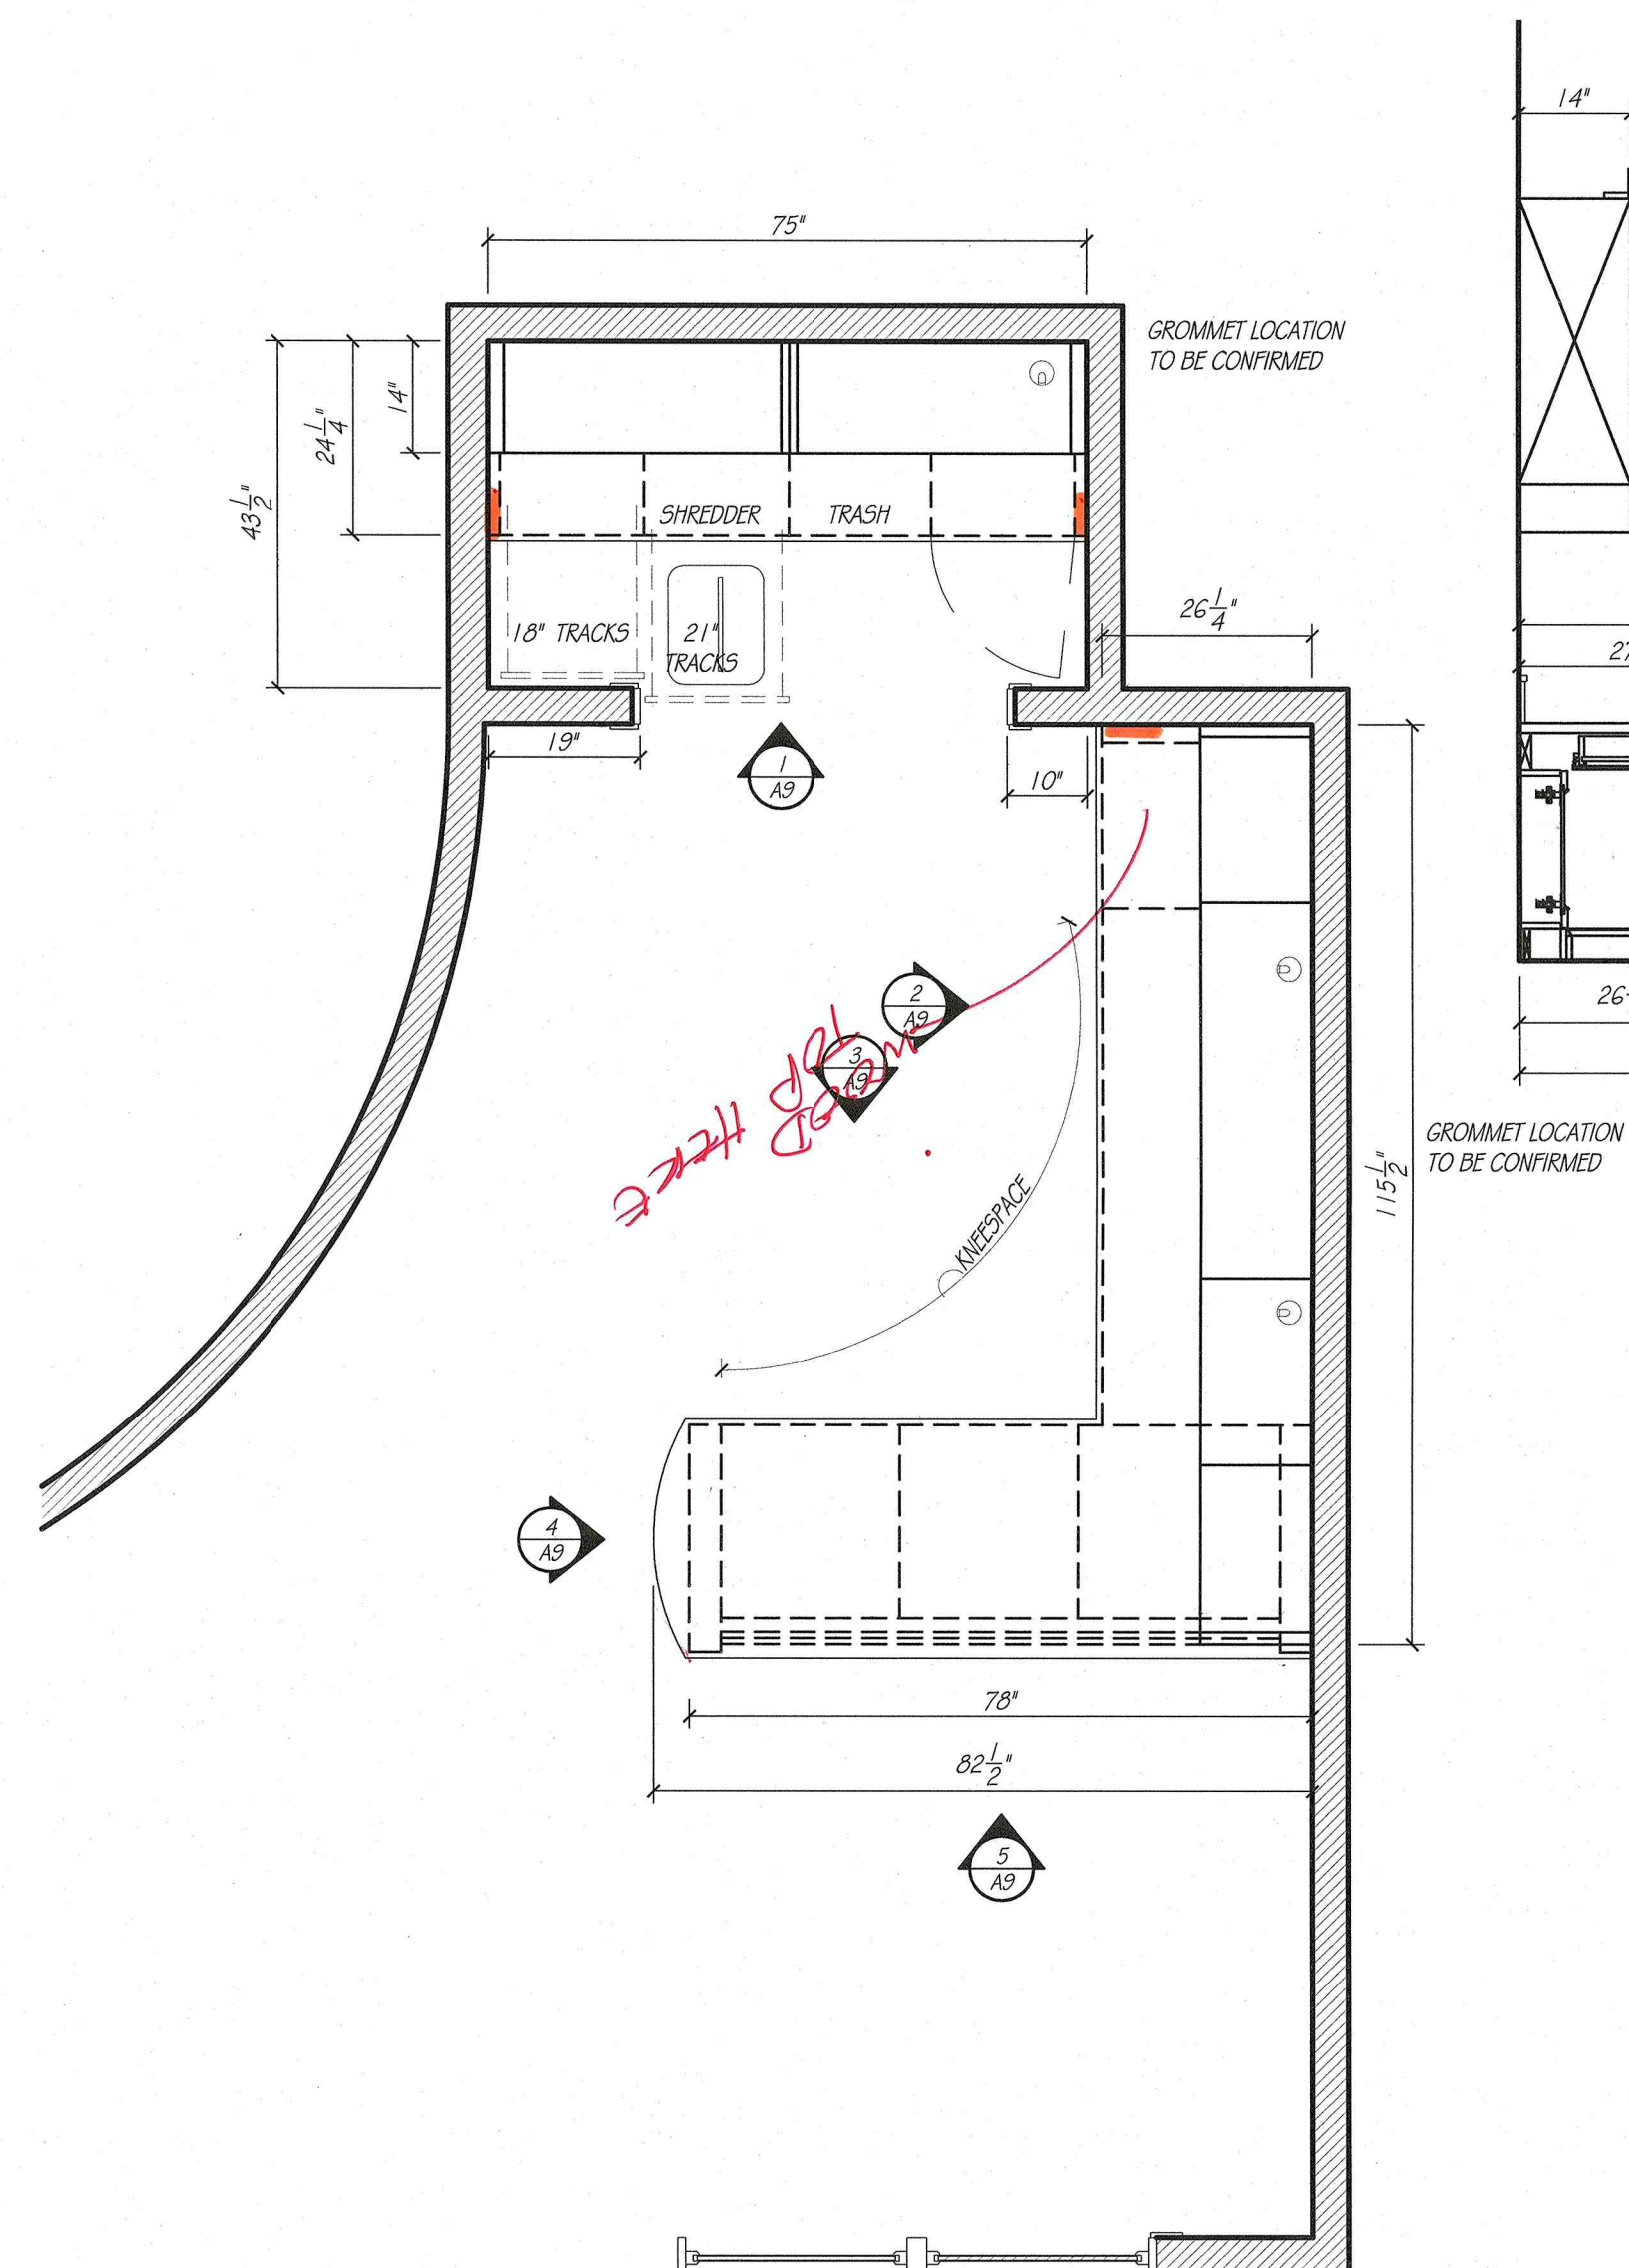

DEN



SCALE: 1/2" = 1' - 0"

8 CABINET DETAIL  
A9 SCALE: 1 1/2" = 1'-0"

6 CABINET DETAIL  
A9 SCALE: 1 1/2" = 1'-0"

*DOOR DETAIL* *EW-CWS*  
SCALE: 1 1/2" = 1'-0"




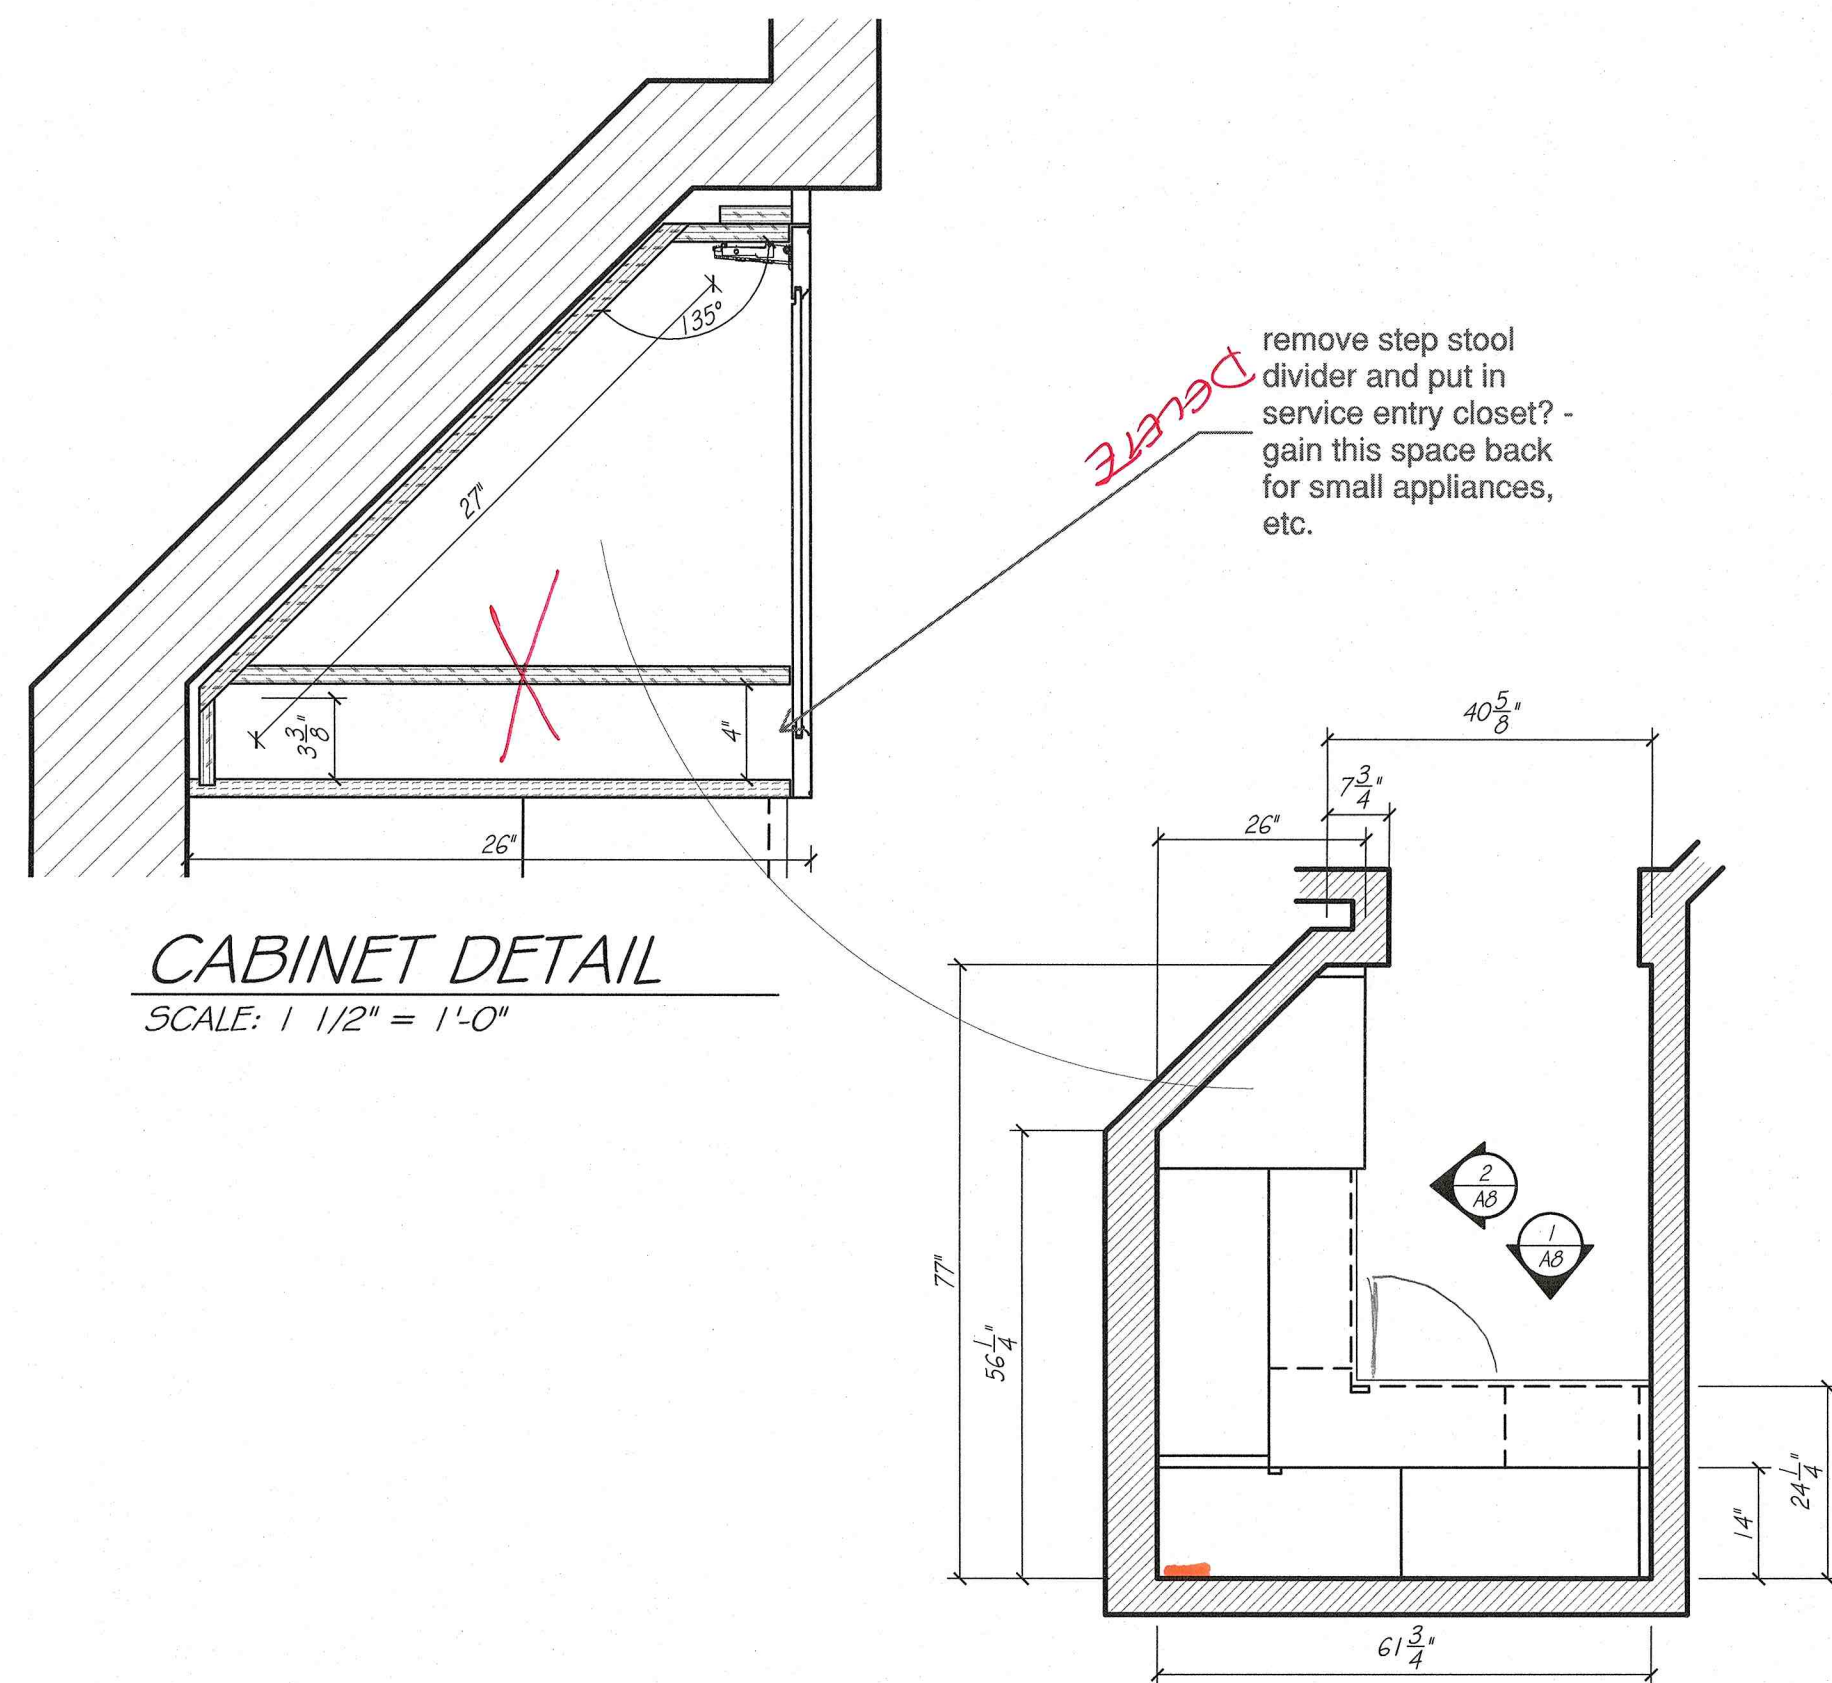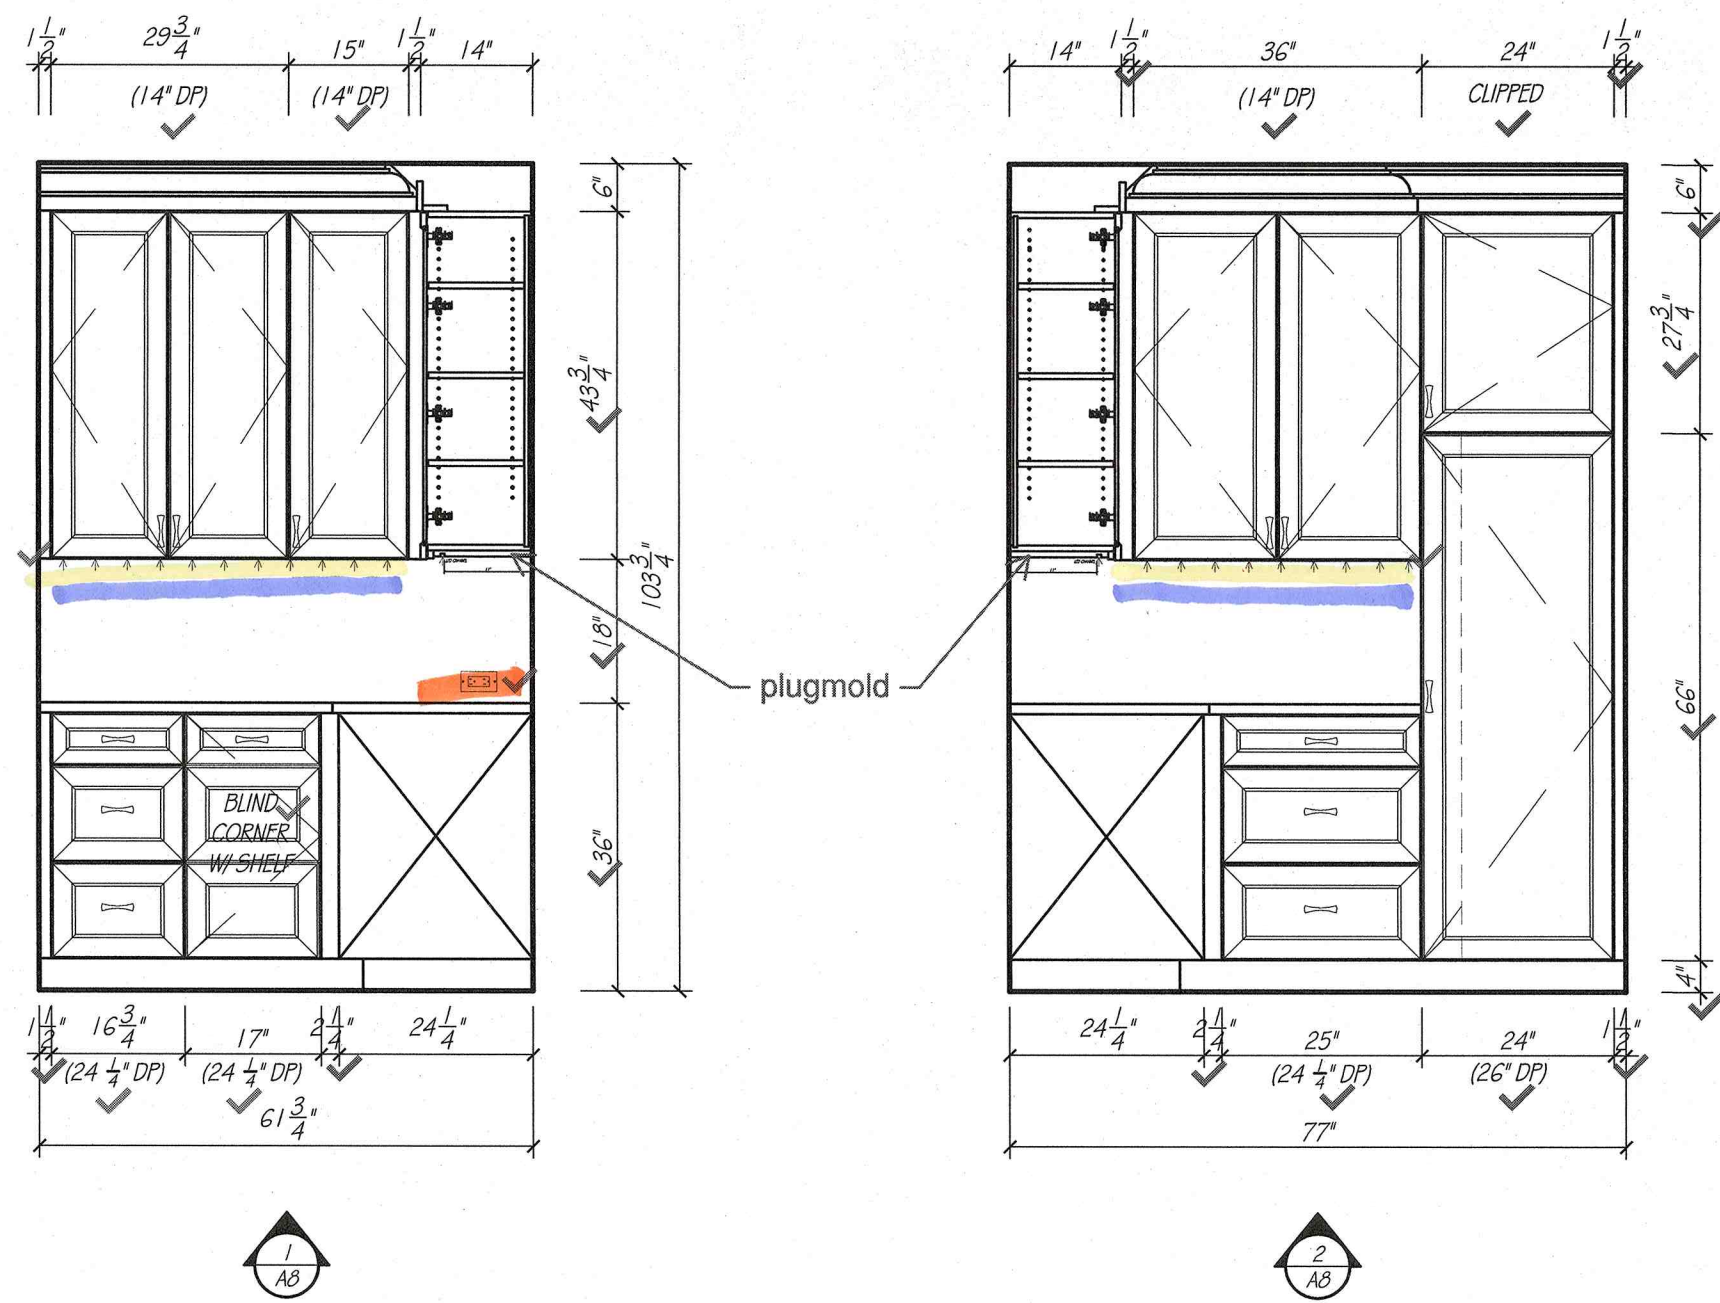


**CABINET DETAIL**  
SCALE: 1 1/2" = 1'-0"

**PANTRY**  
SCALE: 1/2" = 1'-0"


| PANTRY                      |                                       |
|-----------------------------|---------------------------------------|
| CABINET CONSTRUCTION:       |                                       |
| EXTERIORS                   | PAINTABLE                             |
| INTERIORS                   | HARD ROCK MAPLE MELAMINE              |
| DRAWER BOXES                | HARD ROCK MAPLE MELAMINE              |
| FACE BANDING                | MATCHING WOOD EDGE BANDING            |
| CABINET HARDWARE & DRILLING | BY OTHERS                             |
| DRAWER SLIDE                | FULL EXT. SOFT CLOSE CONCEALED SLIDES |
| COUNTERTOP SPECIFICATIONS:  |                                       |
| COUNTERTOP MATERIAL         | QUARTZ                                |
| COUNTERTOP THICKNESS        | 1 1/4" ALLOWANCE                      |
| SUBTOP REQUIREMENTS         | NONE                                  |
| ROOM SPECIFICATIONS         |                                       |
| FLOORING - TYPE ALLOWANCE   | VERIFY 3/4" ALLOWANCE 1"              |
| CASING W/ 1/4" REVEAL       | 3/4"                                  |

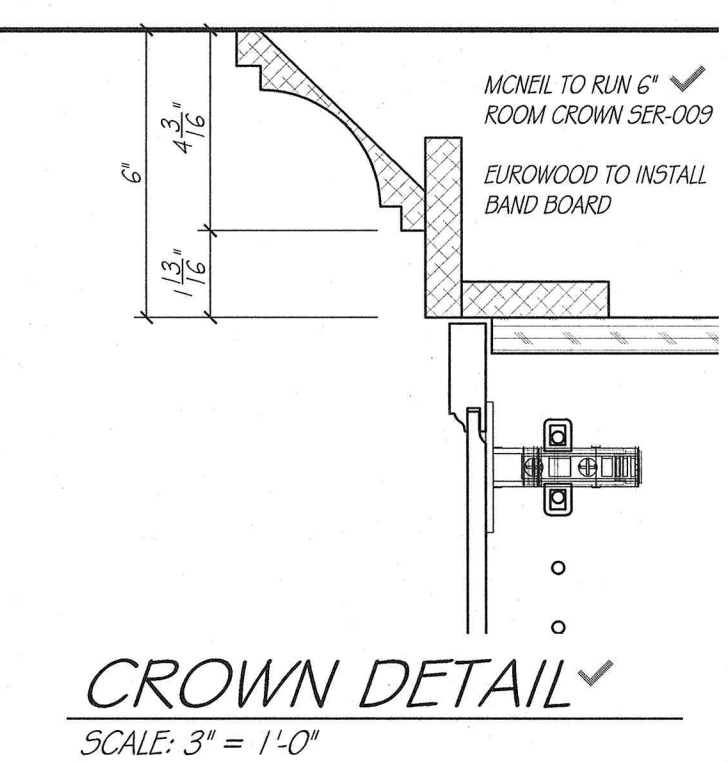


**CROWN DETAIL**  
SCALE: 3" = 1'-0"

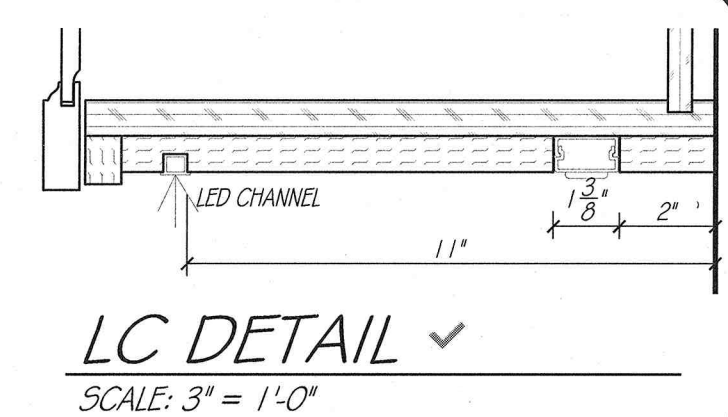


**LC DETAIL**  
SCALE: 3" = 1'-0"

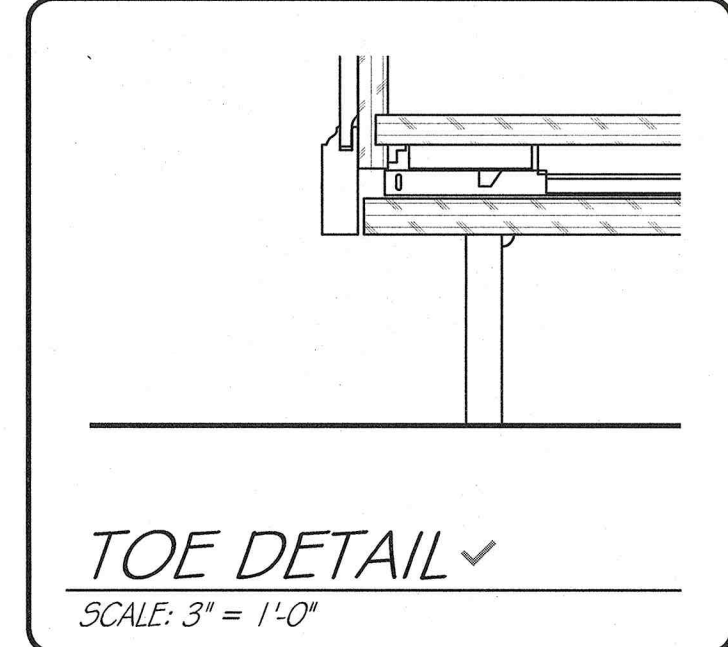

**TOE DETAIL**  
SCALE: 3" = 1'-0"

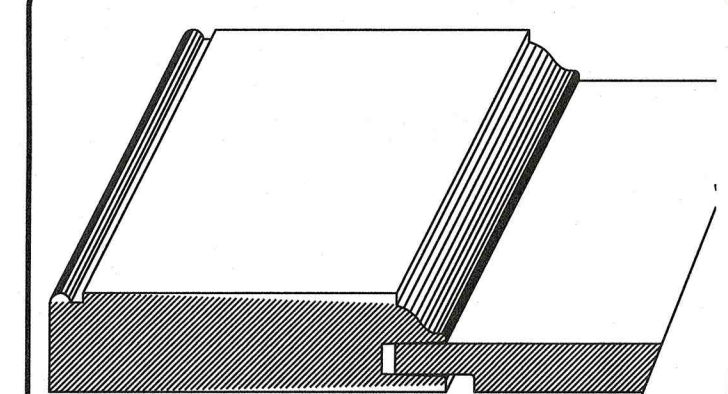

**DOOR DETAIL**  
SCALE: 1 1/2" = 1'-0"

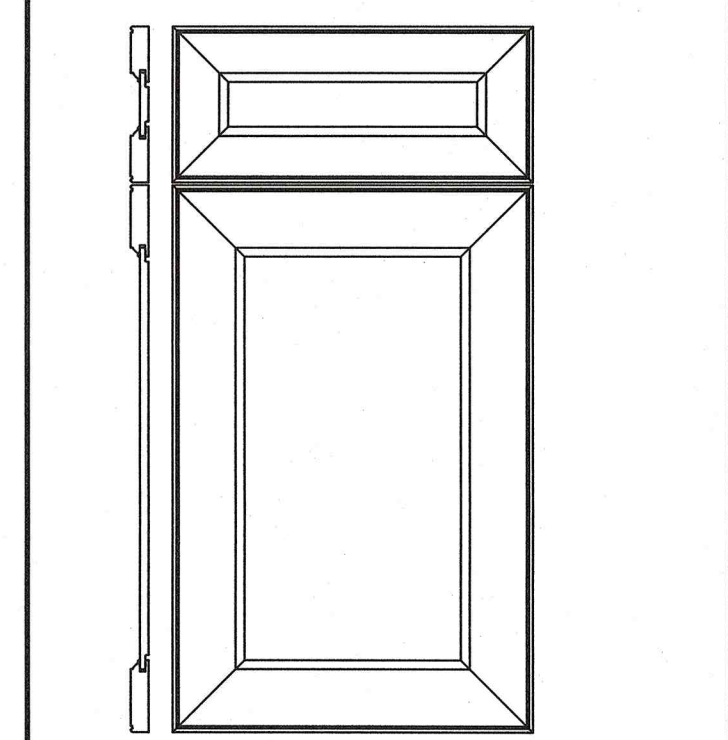

**DOOR DETAIL**  
SCALE: 1 1/2" = 1'-0"


**DOOR DETAIL**  
SCALE: 1 1/2" = 1'-0"



**EUROWOOD**  
Cabinets INC.  
3415 SO. 67TH ST.  
OMAHA, NE 68106  
TEL (402-393-4110)  
FAX (402-393-6361)  
(WWW.EUROWOOD.NET)



**SHEET:** A8  
**DRAWN BY:** SJB  
**PLAN:** MAIN LEVEL  
PANTRY  
**REVISIONS:**  
2 MAY 26  
11 JUNE 26  
23 JUNE 26  
2 JULY 26  
8 JULY 26  
24 JULY 26

PHIL & MICHELLE WOOD  
3435 N. 140TH. CIRCLE  
OMAHA, NE 68164

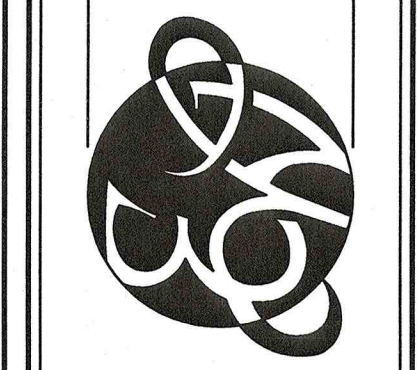

**APPROVED BY:**  
**SIGNATURE**  
**DATE**  
DUPLICATION OF THESE DRAWINGS IS PROHIBITED WITHOUT WRITTEN CONSENT BY EUROWOOD CABINETS  
©2000, EUROWOOD CABINETS INC.  
MEASUREMENTS ARE SUBJECT TO CHANGE DUE TO FINAL FIELD MEASUREMENTS.  
**WOOD**  
5588






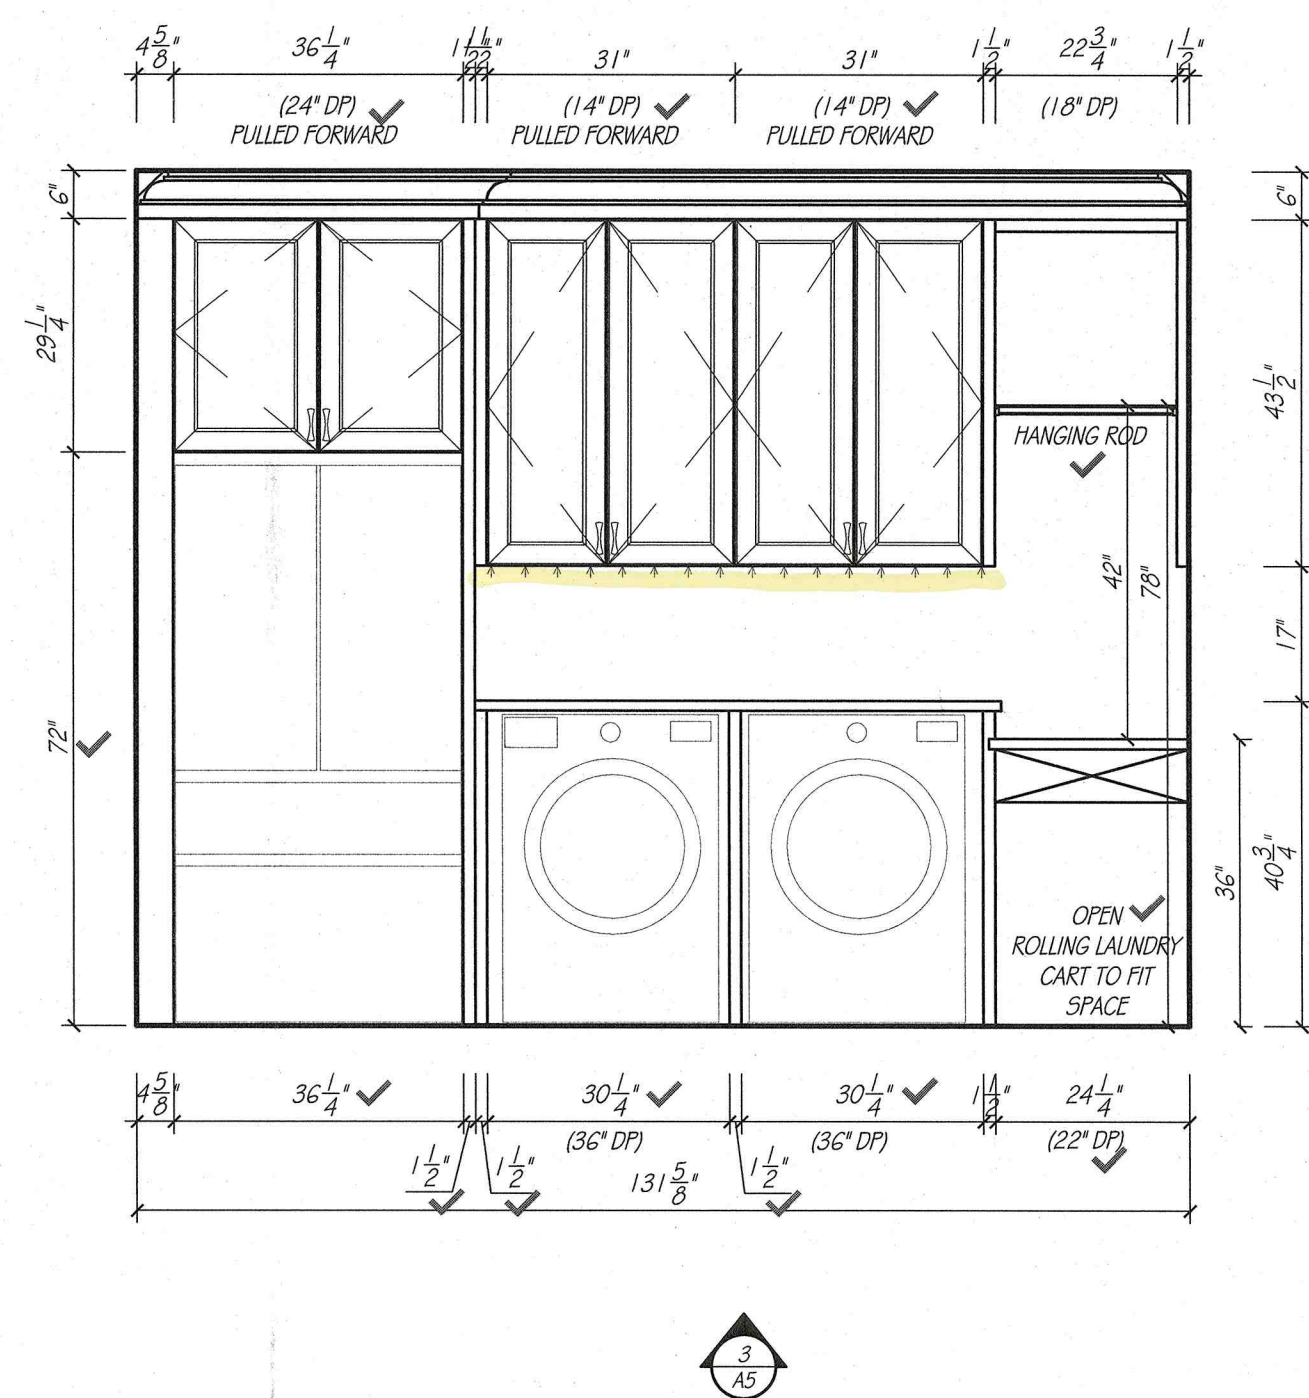
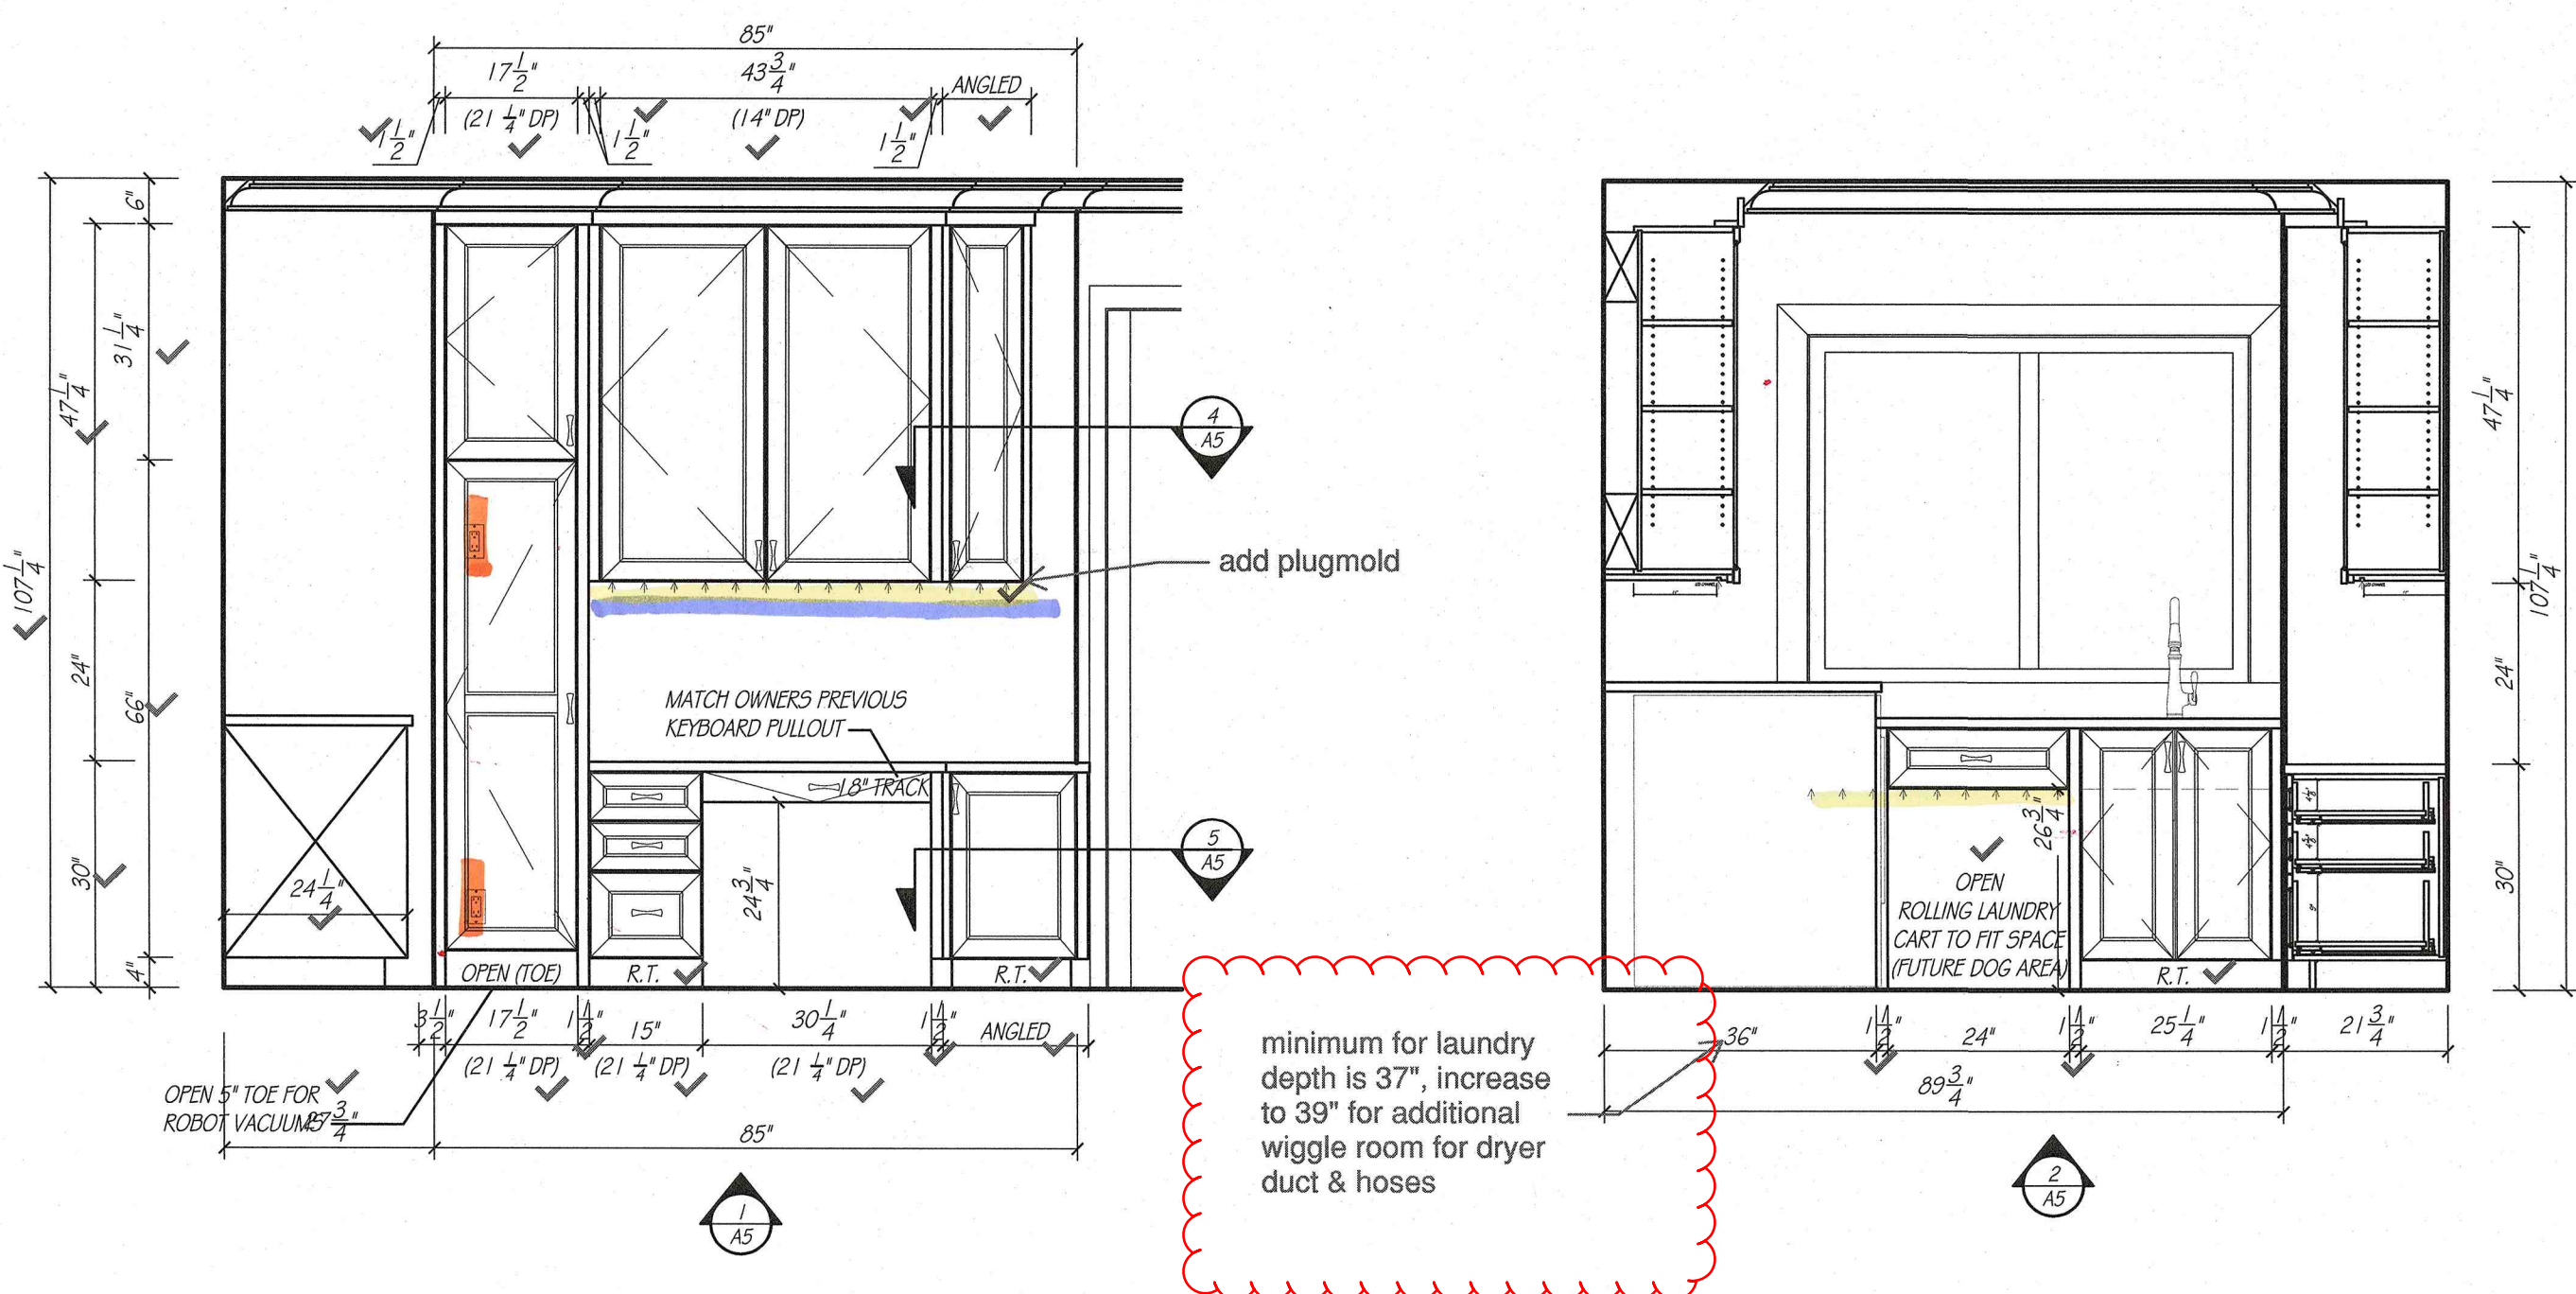


ACCESSORIES  
confirmed w/d spec dimension requirements  
confirmed fridge spec dimension requirements  
confirmed sink spec dimension requirements


| LAUNDRY                     |                                       |
|-----------------------------|---------------------------------------|
| CABINET CONSTRUCTION:       |                                       |
| EXTERIORS                   | PAINTABLE                             |
| INTERIORS                   | HARD ROCK MAPLE MELAMINE              |
| DRAWER BOXES                | HARD ROCK MAPLE MELAMINE              |
| FACE BANDING                | MATCHING WOOD EDGE BANDING            |
| CABINET HARDWARE & DRILLING | BY OTHERS                             |
| DRAWER SLIDE                | FULL EXT. SOFT CLOSE CONCEALED SLIDES |
| COUNTERTOP SPECIFICATIONS:  |                                       |
| COUNTERTOP MATERIAL         | QUARTZ                                |
| COUNTERTOP THICKNESS        | 1 1/4\"/>                             |

**EUROWOOD**  
Cabinets INC.  
3415 SO. 87TH ST.  
OMAHA, NE 68106  
TEL (402-393-4110)  
FAX (402-393-8361)  
(WWW.EUROWOOD.NET)



|            |                                                                              |
|------------|------------------------------------------------------------------------------|
| SHEET:     | A5                                                                           |
| DRAWN BY:  | SJB                                                                          |
| PLAN:      | LAUNDRY                                                                      |
| REVISIONS: | 2 MAY 26<br>11 JUNE 26<br>23 JUNE 26<br>2 JULY 26<br>8 JULY 26<br>24 JULY 26 |

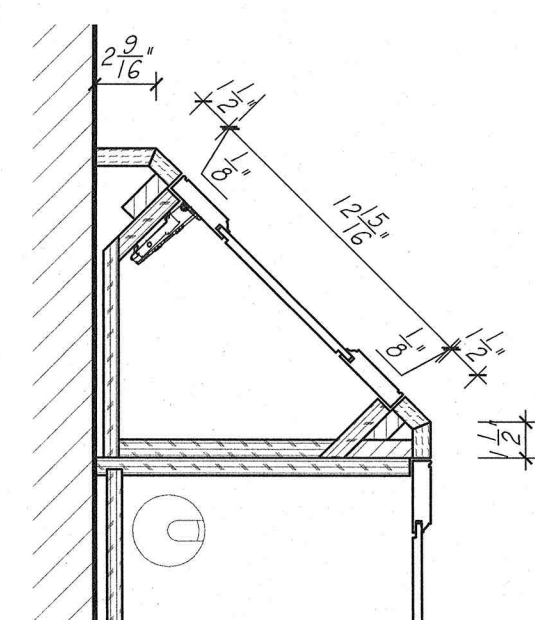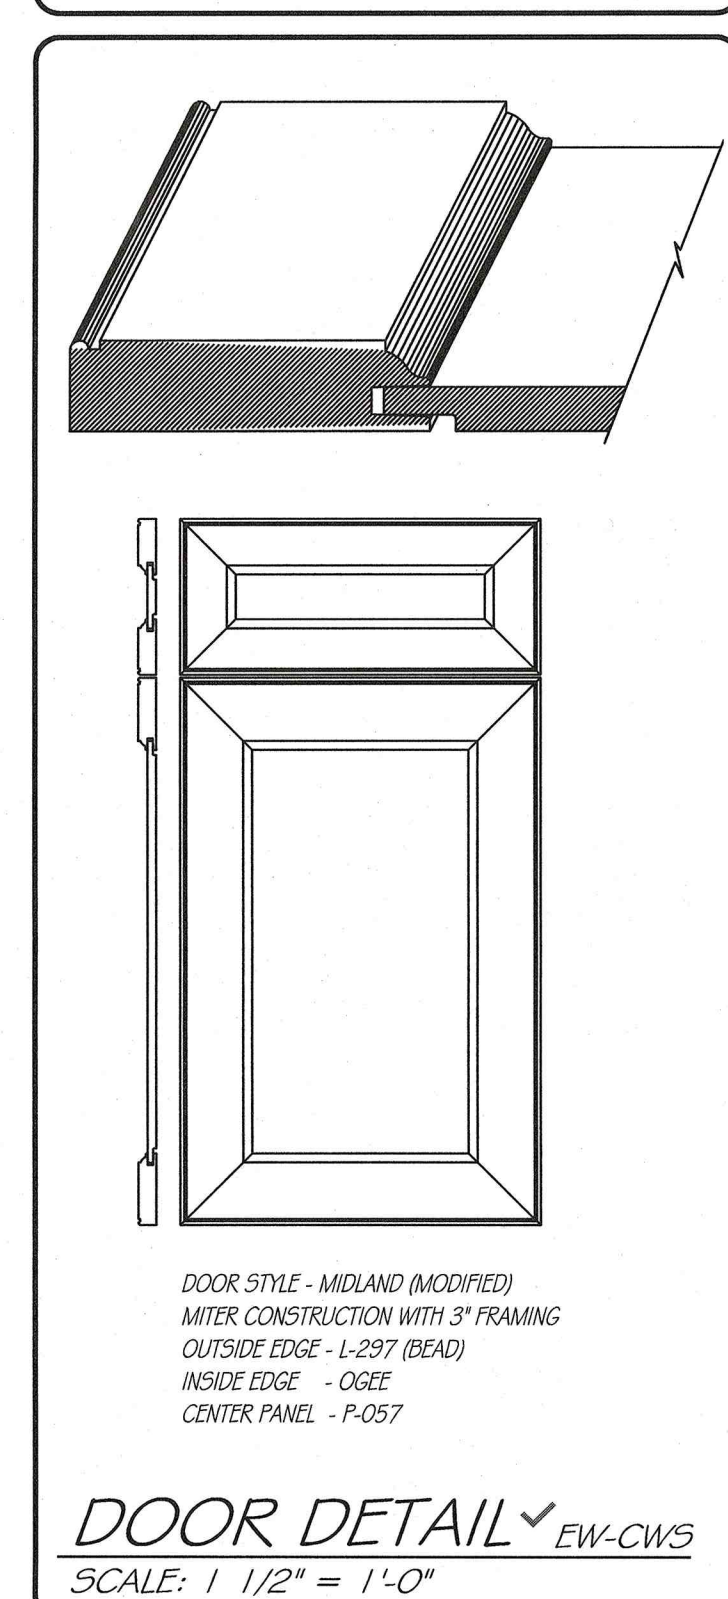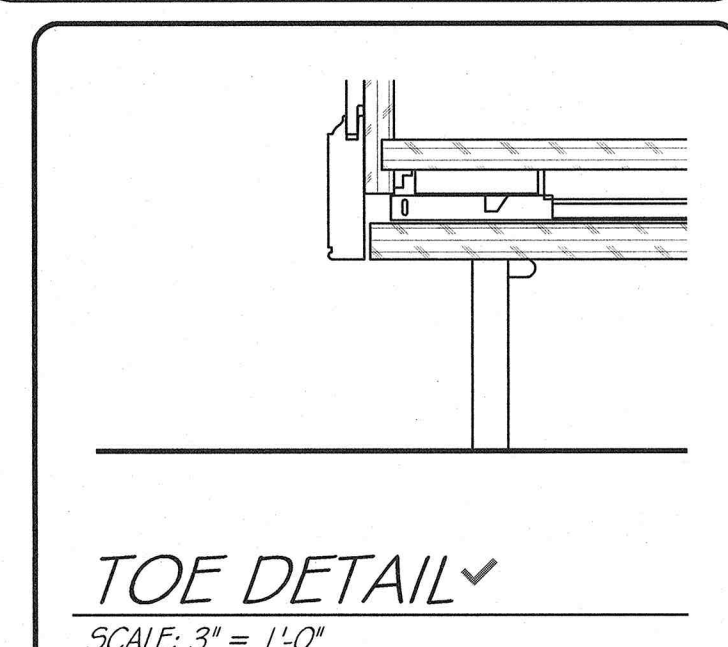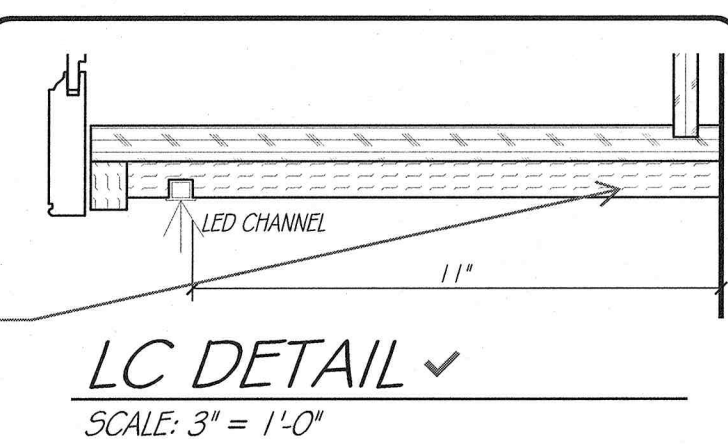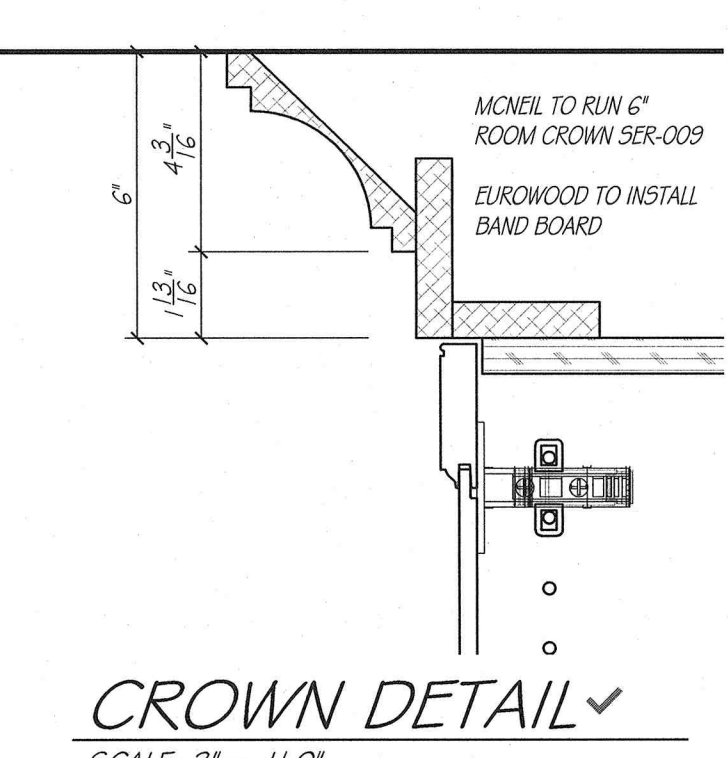


4 UPPER CABINET DETAIL  
SCALE: 1 1/2" = 1'-0"

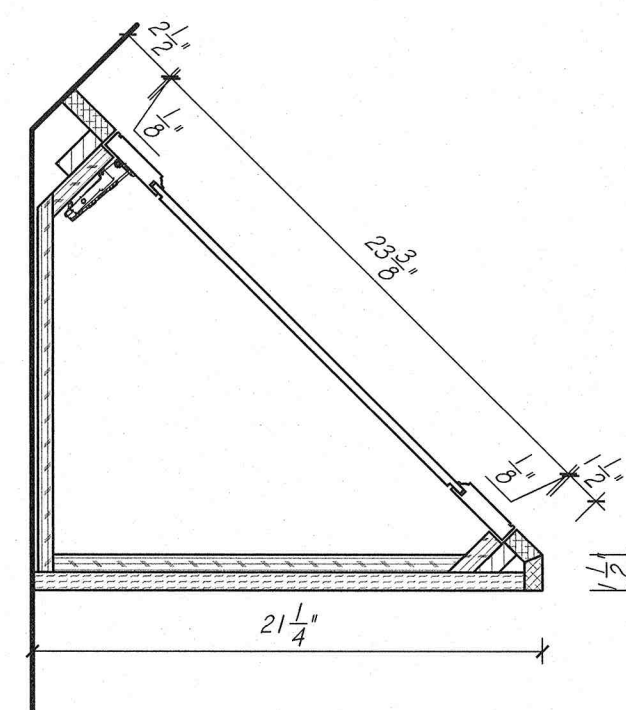

5 BASE CABINET DETAIL  
SCALE: 1 1/2" = 1'-0"

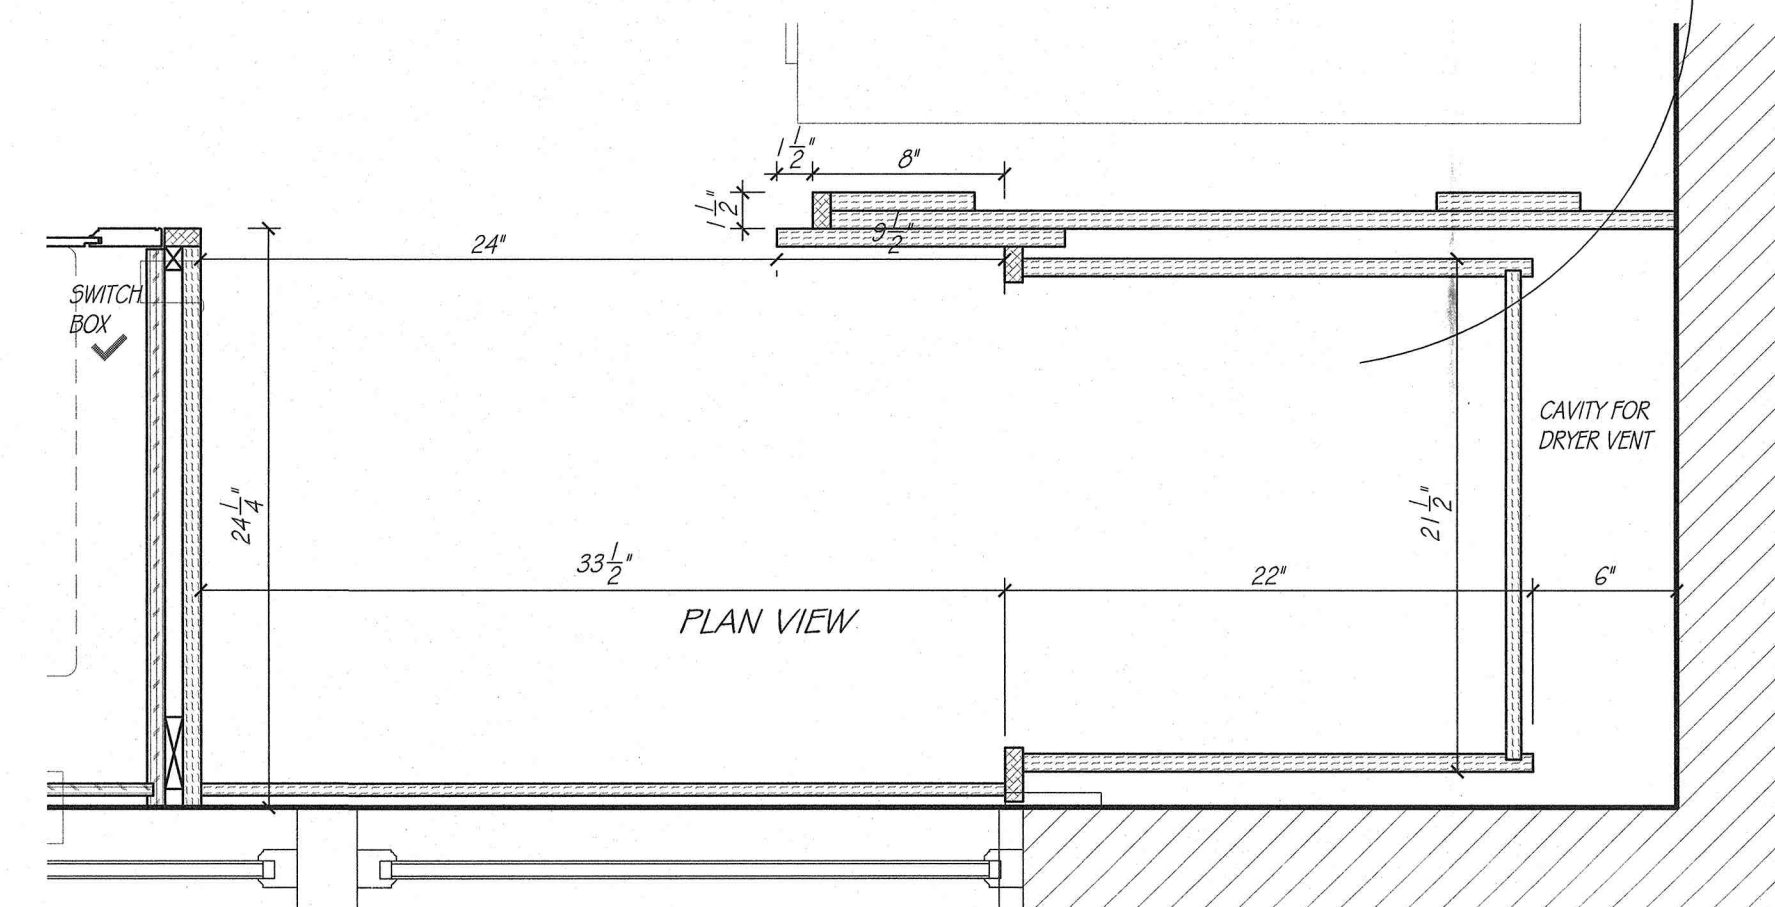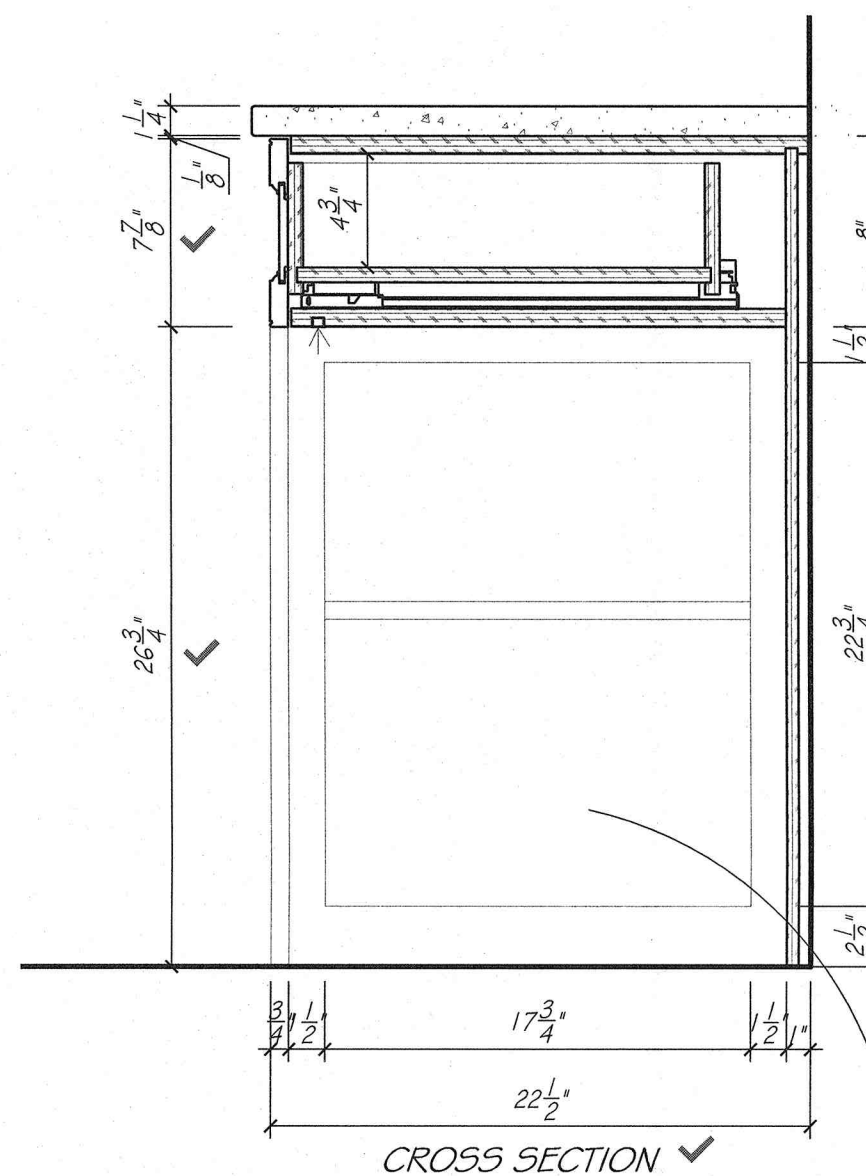


6 CABINET DETAIL  
SCALE: 1 1/2" = 1'-0"

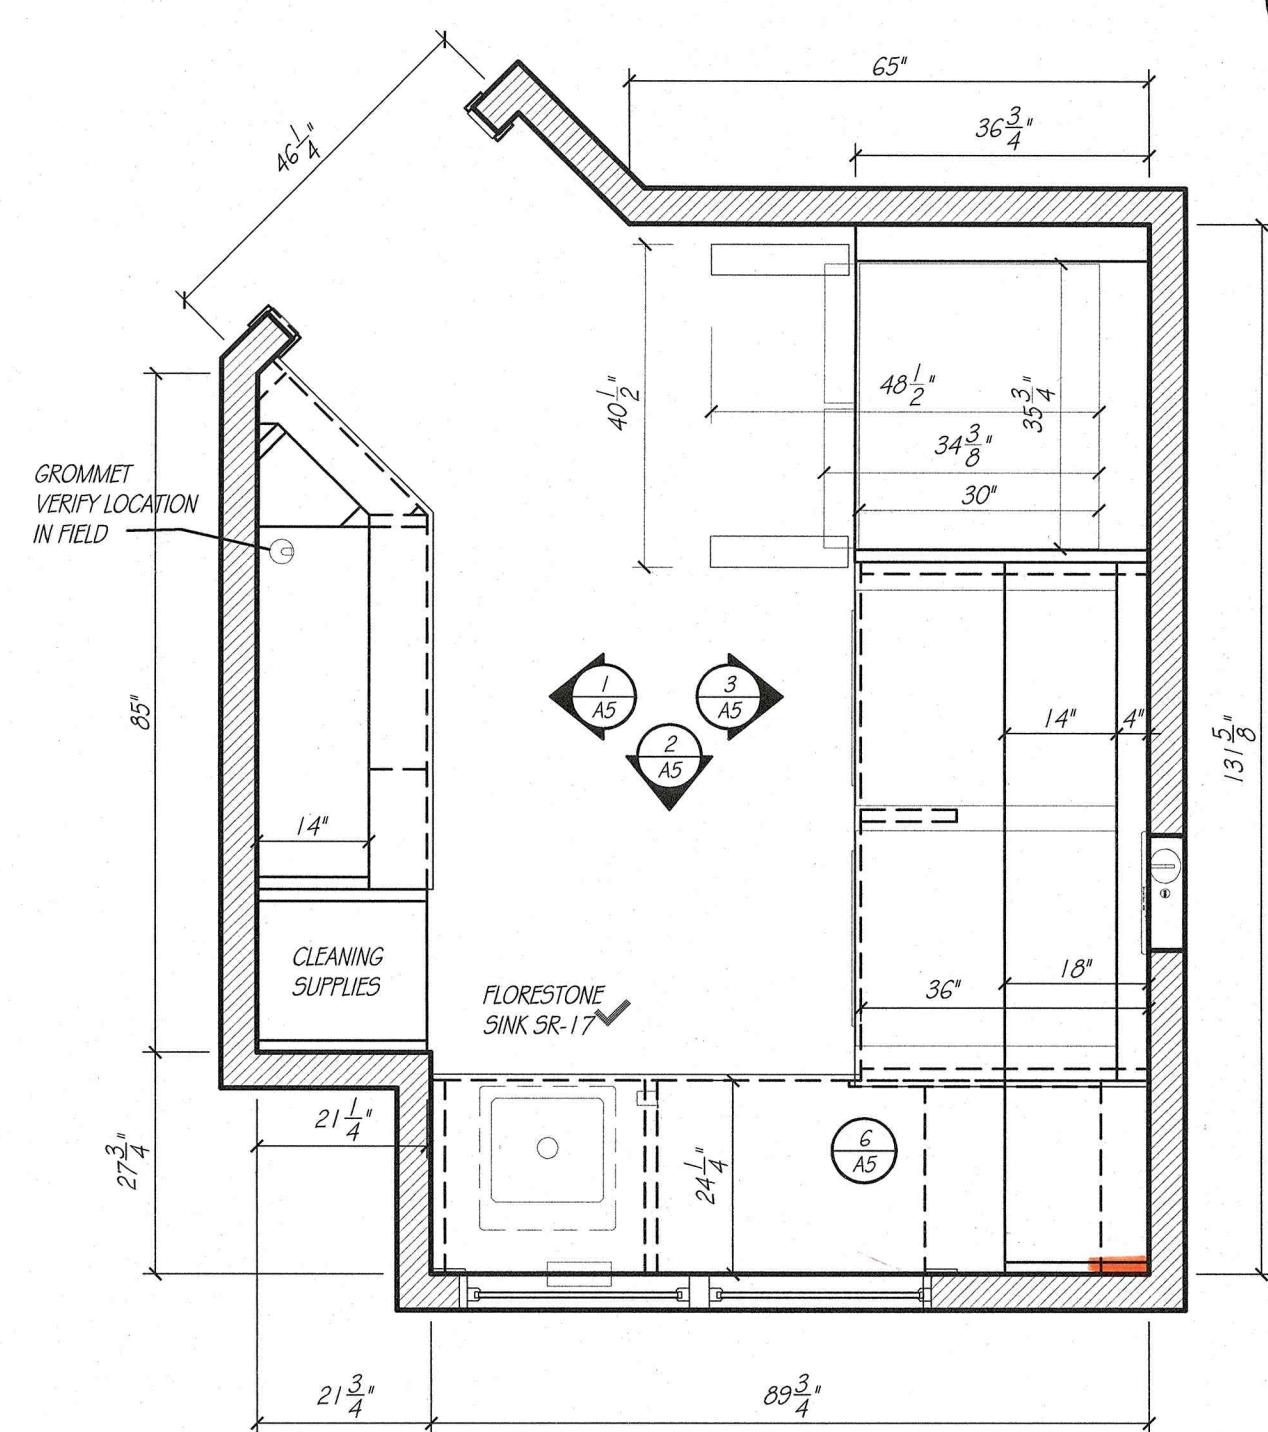

LAUNDRY  
SCALE: 1/2" = 1'-0"


PHIL & MICHELLE WOOD  
3435 N. 140TH. CIRCLE  
OMAHA, NE 68164

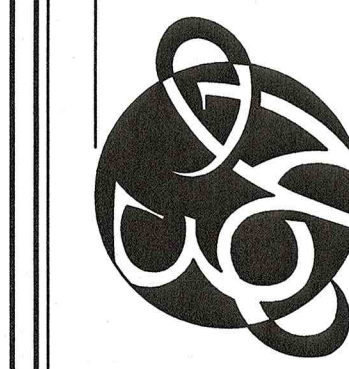



|              |      |
|--------------|------|
| APPROVED BY: |      |
| SIGNATURE    |      |
| DATE         |      |
| WOOD         | 5588 |

DUPLICATION OF THESE DRAWINGS IS PROHIBITED WITHOUT WRITTEN CONSENT BY EUROWOOD CABINETS. ©2000, EUROWOOD CABINETS INC. MEASUREMENTS ARE SUBJECT TO CHANGE DUE TO FINAL FIELD MEASUREMENTS.





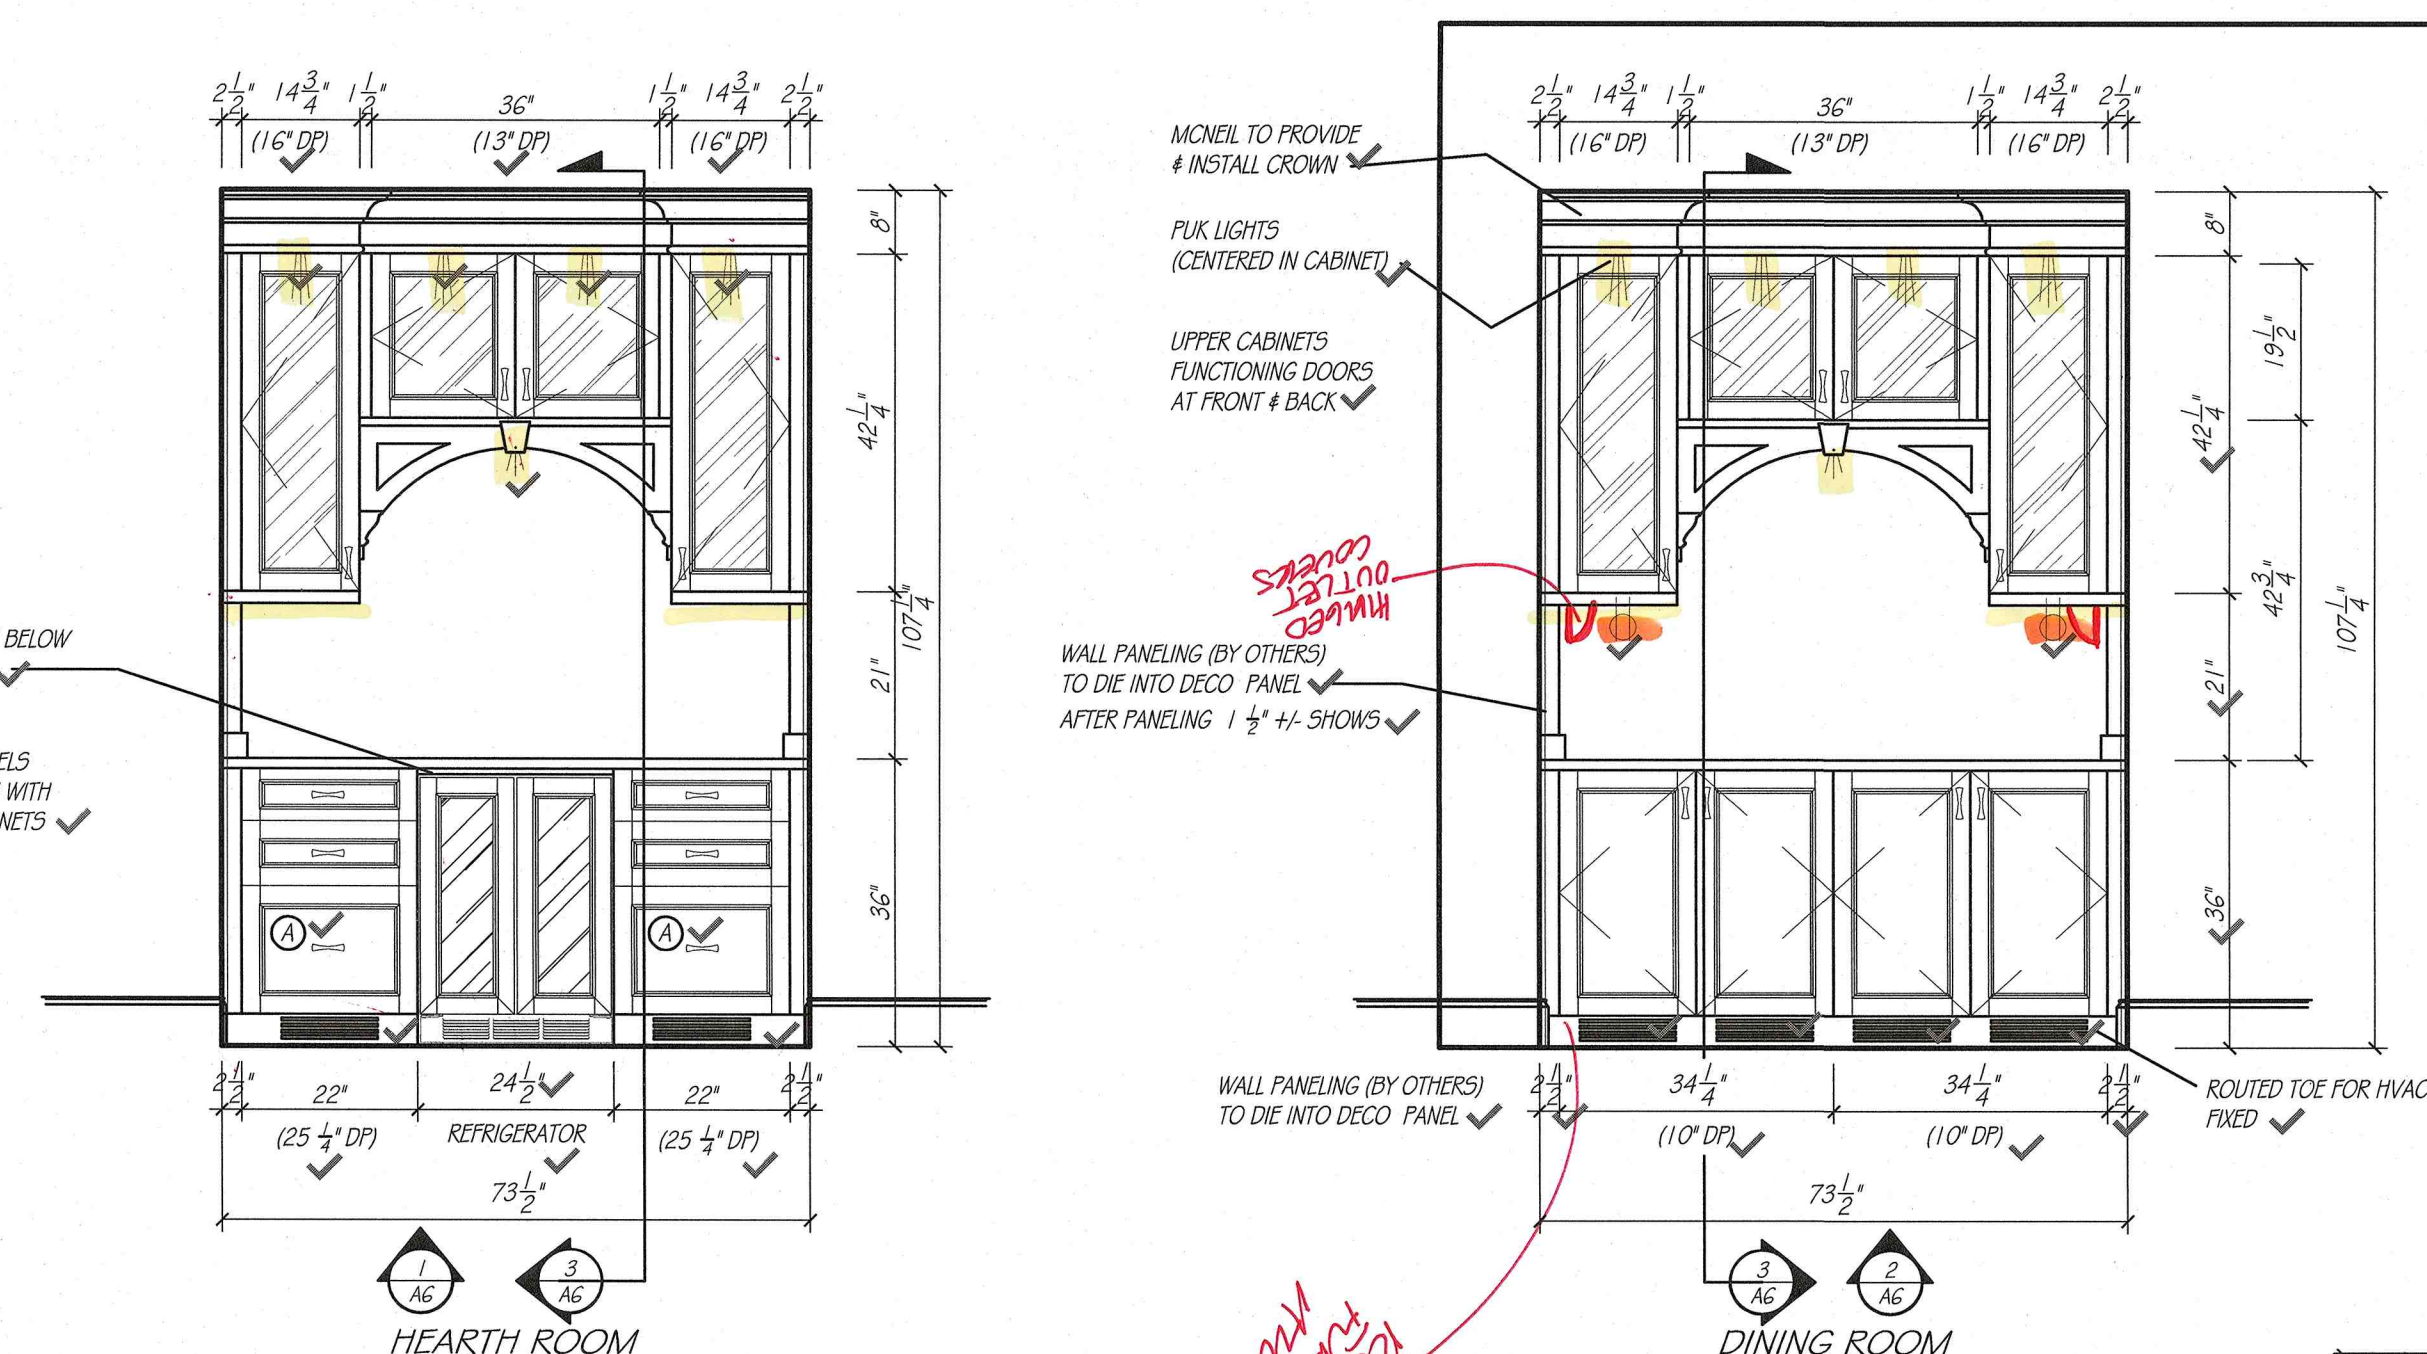

AVALLON BEVERAGE REFRIGERATOR  
MODEL - AWBC242GGFDPRG ✓

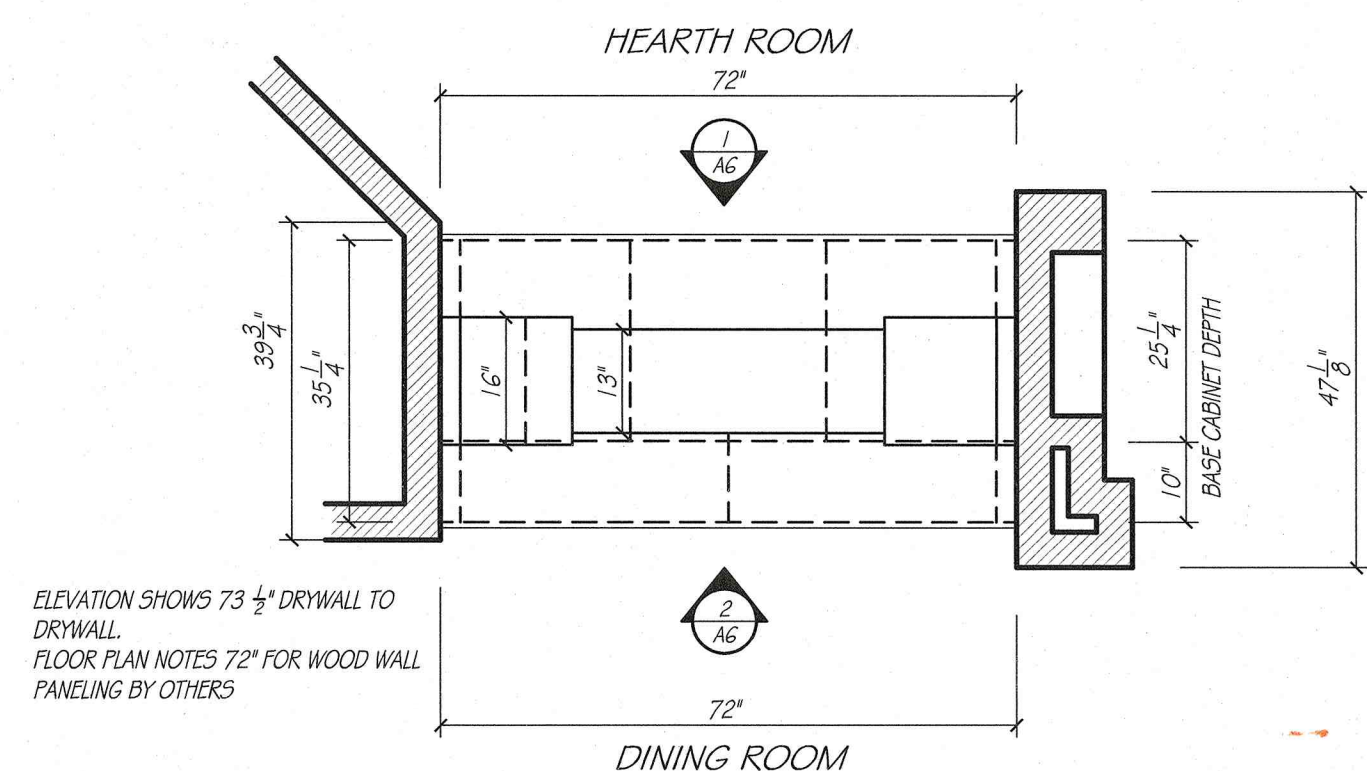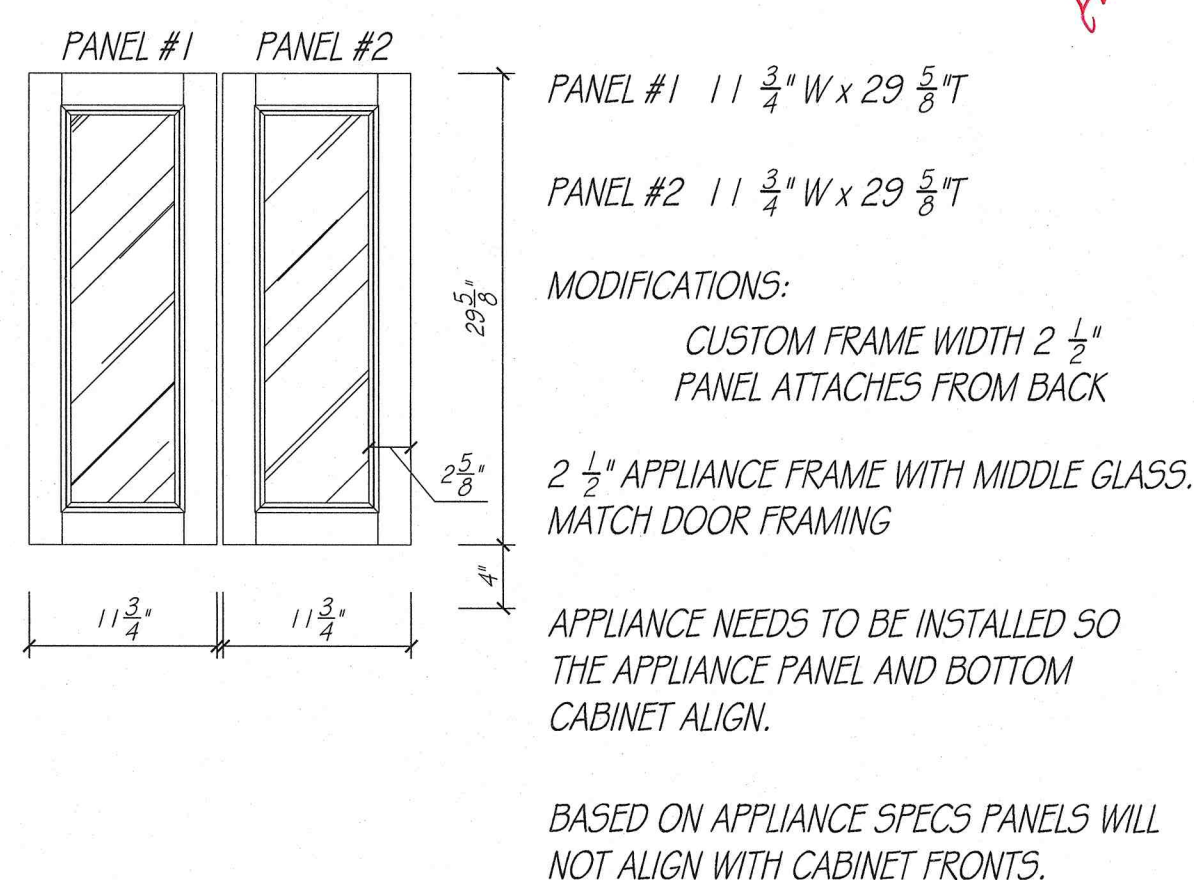

HEARTH ROOM / DINING  
SCALE: 1/2" = 1'-0"

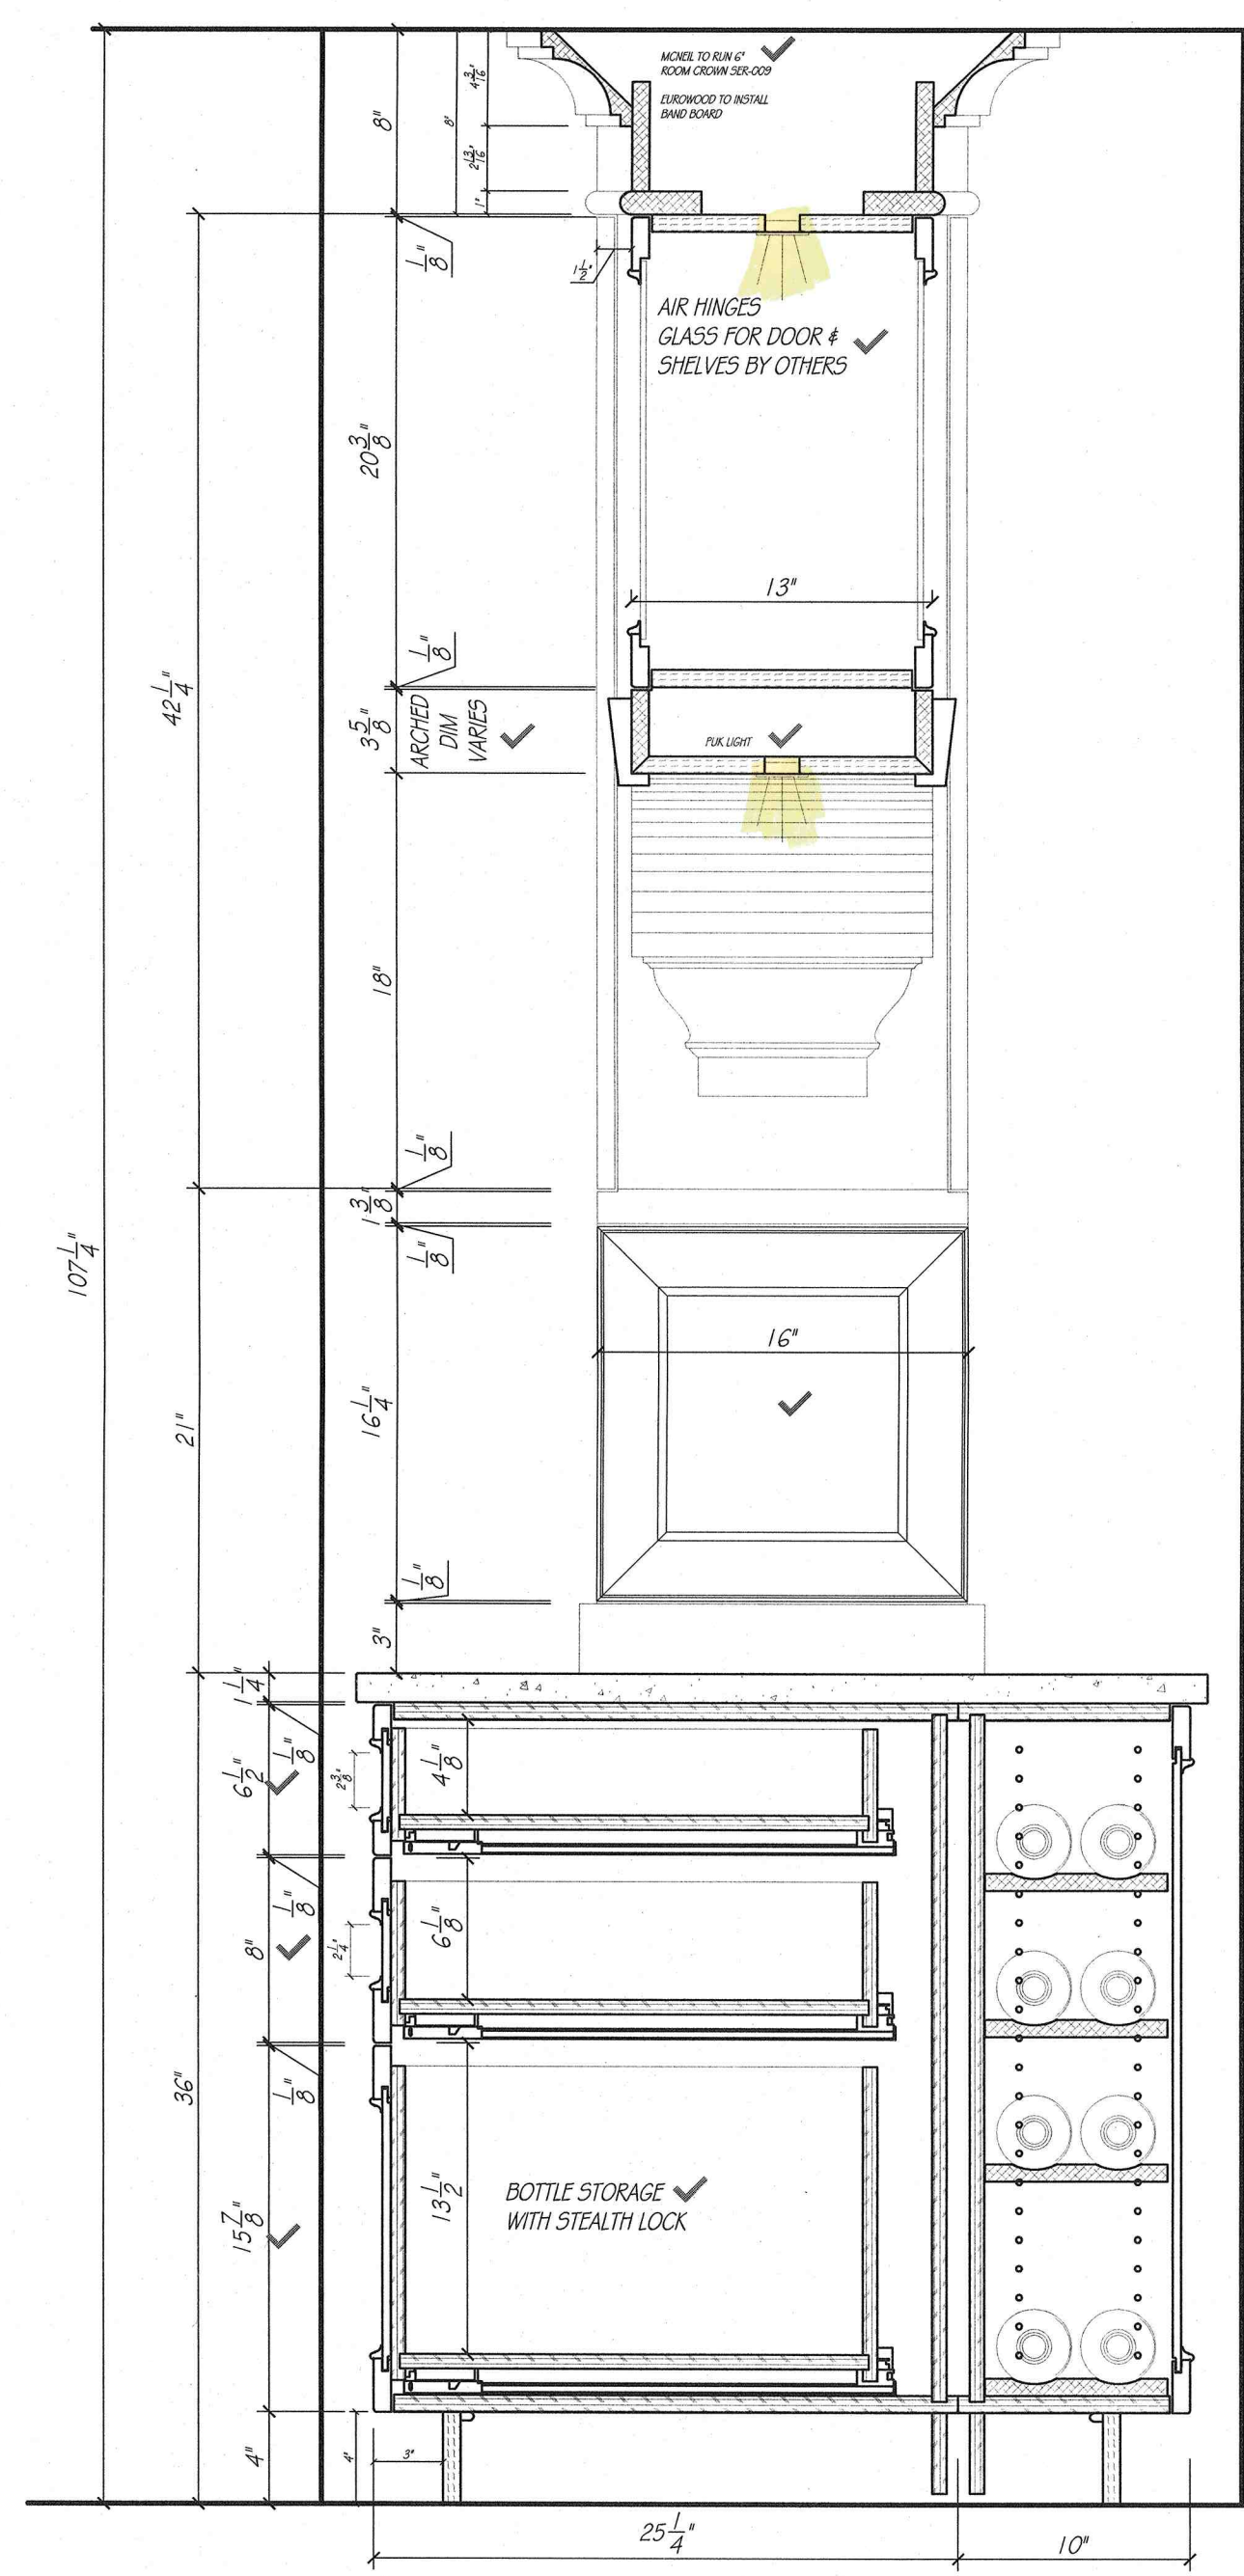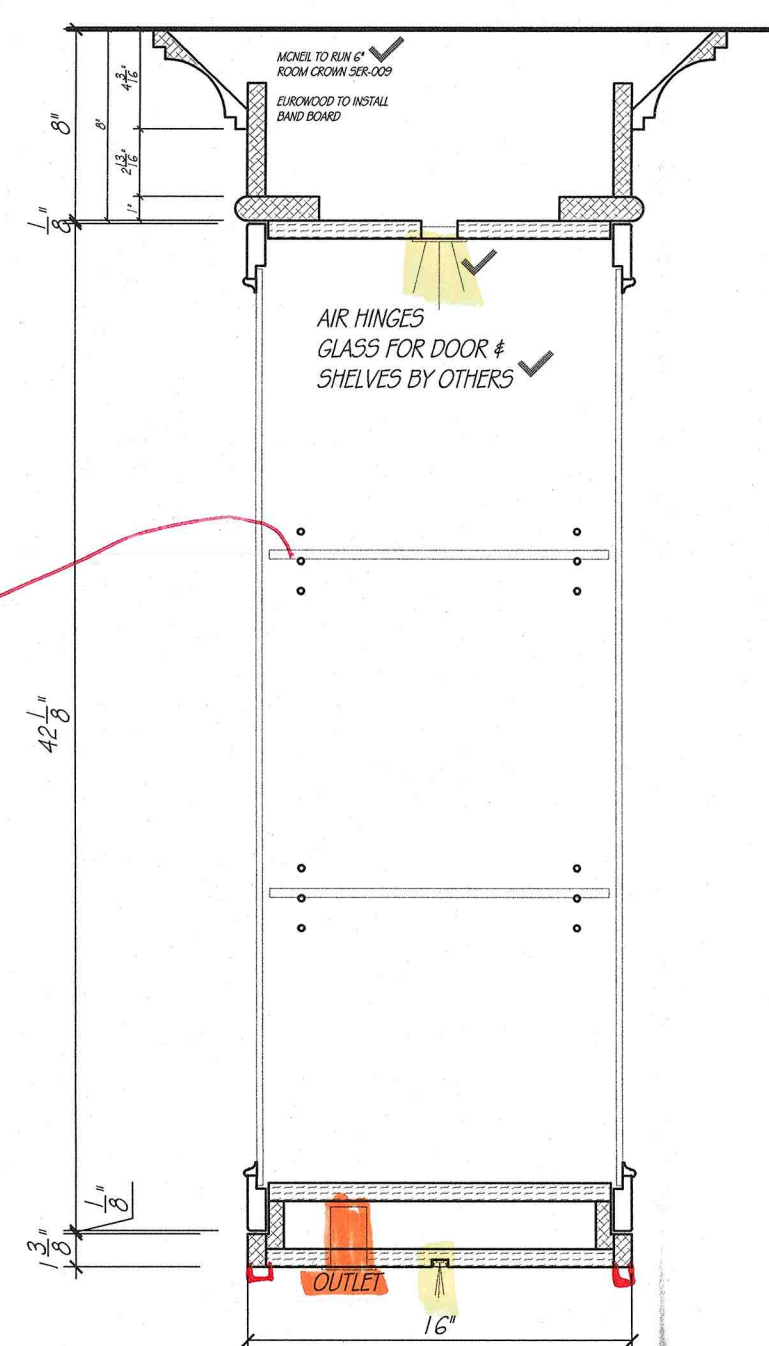

3  
A6 CABINET DETAIL  
SCALE: 1 1/2" = 1'-0"

- NOTES:
- ① STEALTH LOCK (HARDWIRED)
  - ② AIR HINGES ON GLASS CABINETS

APPLIANCE SELECTIONS

AVALLON BEVERAGE REFRIGERATOR 24"  
MODEL - AWBC242GGFD  
23 1/8" W x 34 1/4" T x 23 7/8" D  
WITH PANELS  
CUTOUT 24 7/8" W x 24 7/8" D 25 1/8"

APPLIANCE FRONTS TO BE INSTALLED  
BY APPLIANCE COMPANY.  
EUROWOOD TO ADJUST

DINING / HEARTH ROOM

CABINET CONSTRUCTION:


|                             |                                       |
|-----------------------------|---------------------------------------|
| EXTERIORS                   | PAINABLE                              |
| INTERIORS                   | HARD ROCK MARLE MELAMINE              |
| DRAWER BOXES                | HARD ROCK MARLE MELAMINE              |
| FACE BANDING                | MATCHING WOOD EDGE BANDING            |
| CABINET HARDWARE & DRILLING | BY OTHERS                             |
| DRAWER SLIDE                | FULL EXT. SOFT CLOSE CONCEALED SLIDES |

COUNTERTOP SPECIFICATIONS:


|                      |                  |
|----------------------|------------------|
| COUNTERTOP MATERIAL  | QUARTZ           |
| COUNTERTOP THICKNESS | 1 1/4" ALLOWANCE |
| SUBTOP REQUIREMENTS  | NONE             |

ROOM SPECIFICATIONS


|                             |                        |
|-----------------------------|------------------------|
| FLOORING - TYPE / ALLOWANCE | WOOD 3/4" ALLOWANCE 1" |
| CASING - W / 1/4" REVEAL    | 3 3/4"                 |

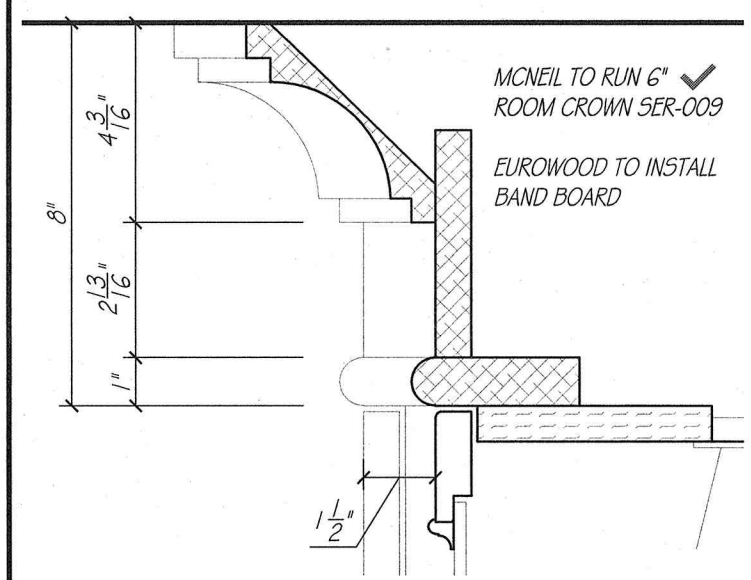



CROWN DETAIL ✓  
SCALE: 3" = 1'-0"

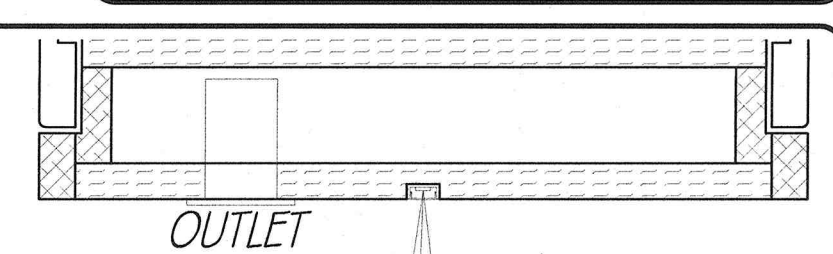

LC DETAIL ✓  
SCALE: 3" = 1'-0"

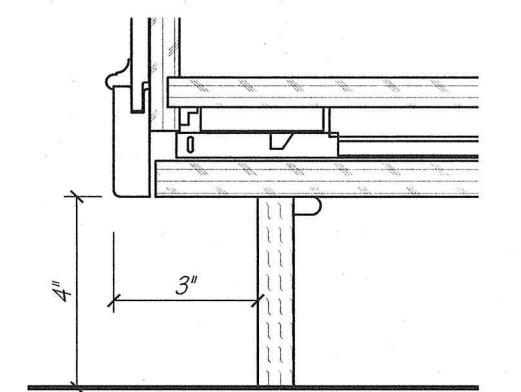


TOE DETAIL ✓  
SCALE: 3" = 1'-0"

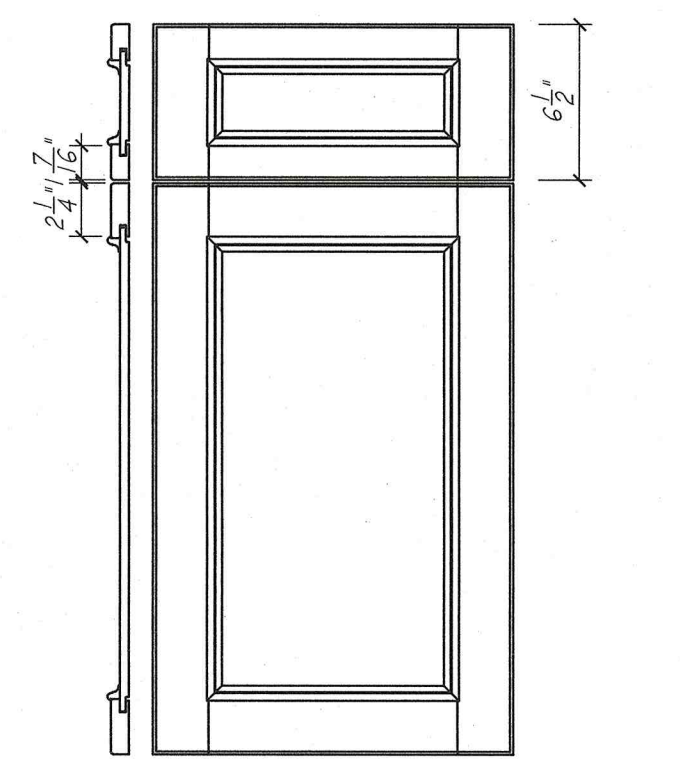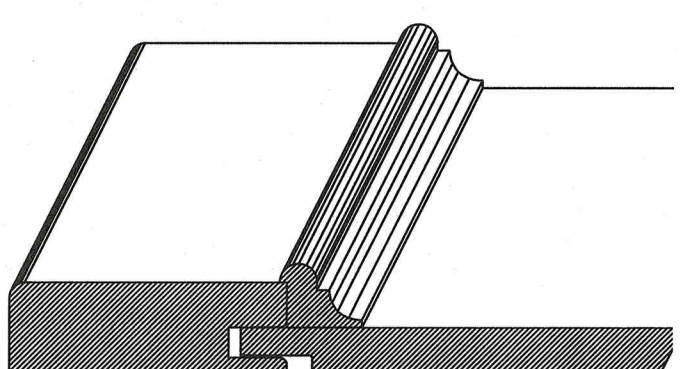

DOOR STYLE - 101728  
MORTISE AND TENON CONSTRUCTION  
OUTSIDE EDGE - L-149  
INSIDE EDGE - APPLIED MOLDING  
CENTER PANEL - P057

DOOR DETAIL ✓ EW-CWS  
SCALE: 1 1/2" = 1'-0"

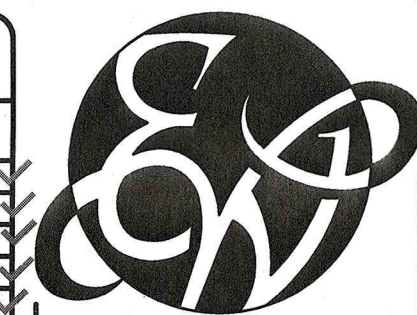

EUROWOOD

Cabinets INC.

3415 SO. 87TH ST.  
OMAHA, NE 68106

TEL (402-393-4110)

FAX (402-393-8361)

(WWW.EUROWOOD.NET)

SHEET:

A6

DRAWN BY:

SJB


PLAN:

MAIN LEVEL  
HEARTH ROOM / DINING

REVISIONS:

1 JUNE 26  
2 JULY 26  
8 JULY 26  
24 JULY 26

PHIL & MICHELLE WOOD  
3435 N. 140TH. CIRCLE  
OMAHA, NE 68164

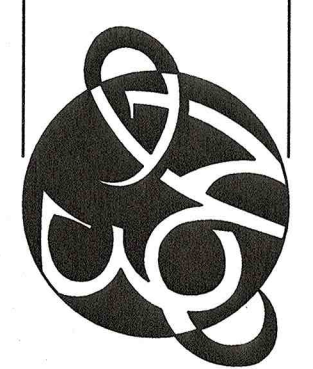

APPROVED BY:

SIGNATURE

DATE



DUPLICATION OF THESE DRAWINGS IS  
PROHIBITED WITHOUT WRITTEN CONSENT  
BY EUROWOOD CABINETS  
© 2000, EUROWOOD CABINETS INC.

MEASUREMENTS ARE SUBJECT TO CHANGE  
DUE TO FINAL FIELD MEASUREMENTS.

WOOD


5588



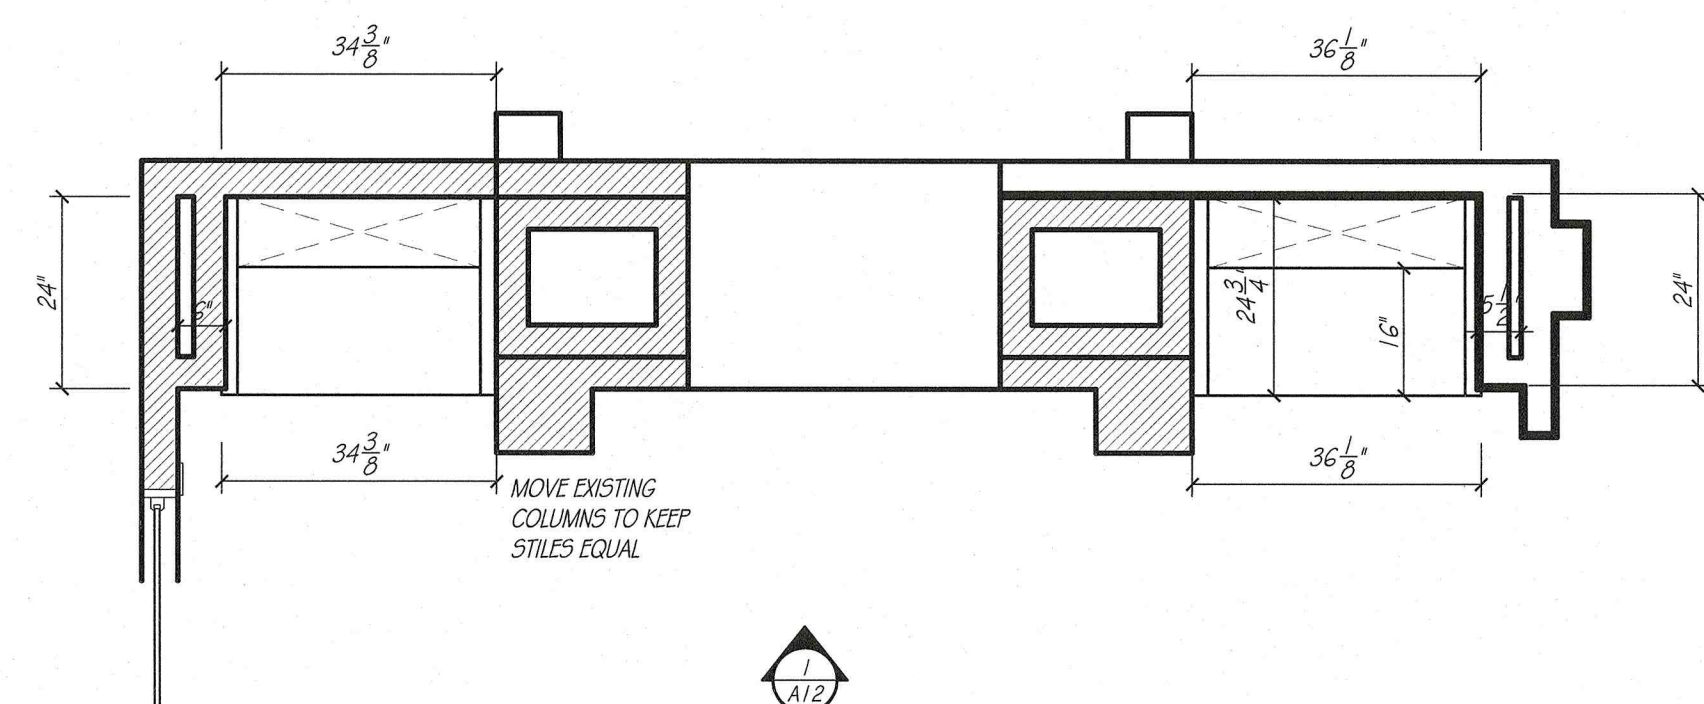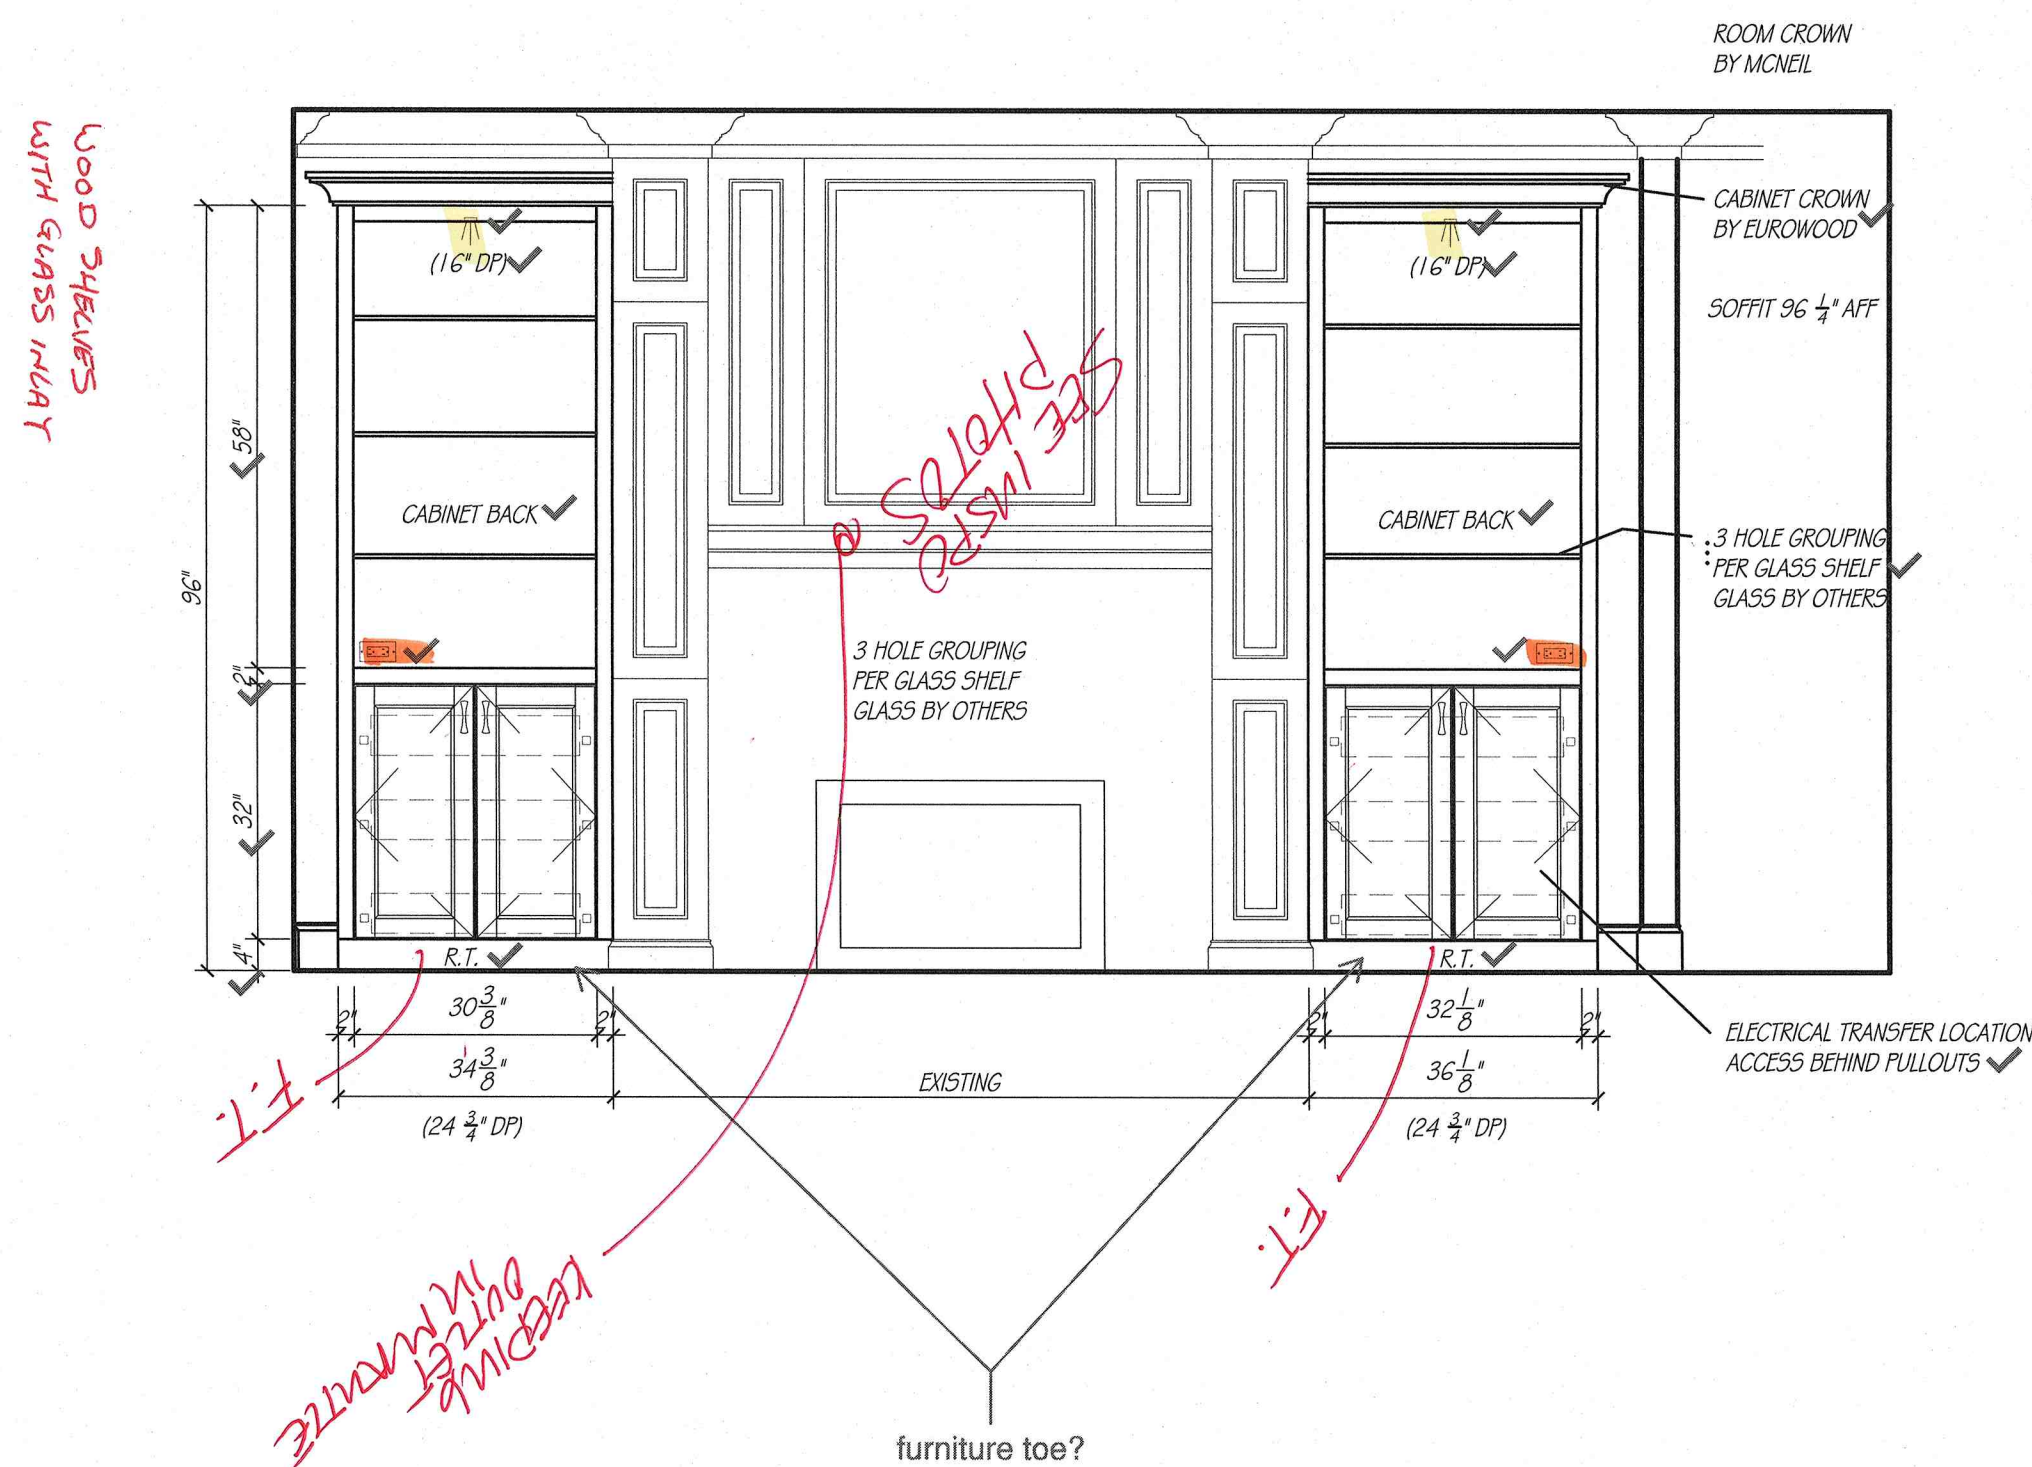


HEARTH ROOM  
SCALE: 1/2" = 1'-0"

wood "top" to be proud of cabinet fronts by 1/2" - NOT FLUSH - Mad discuss with Steve

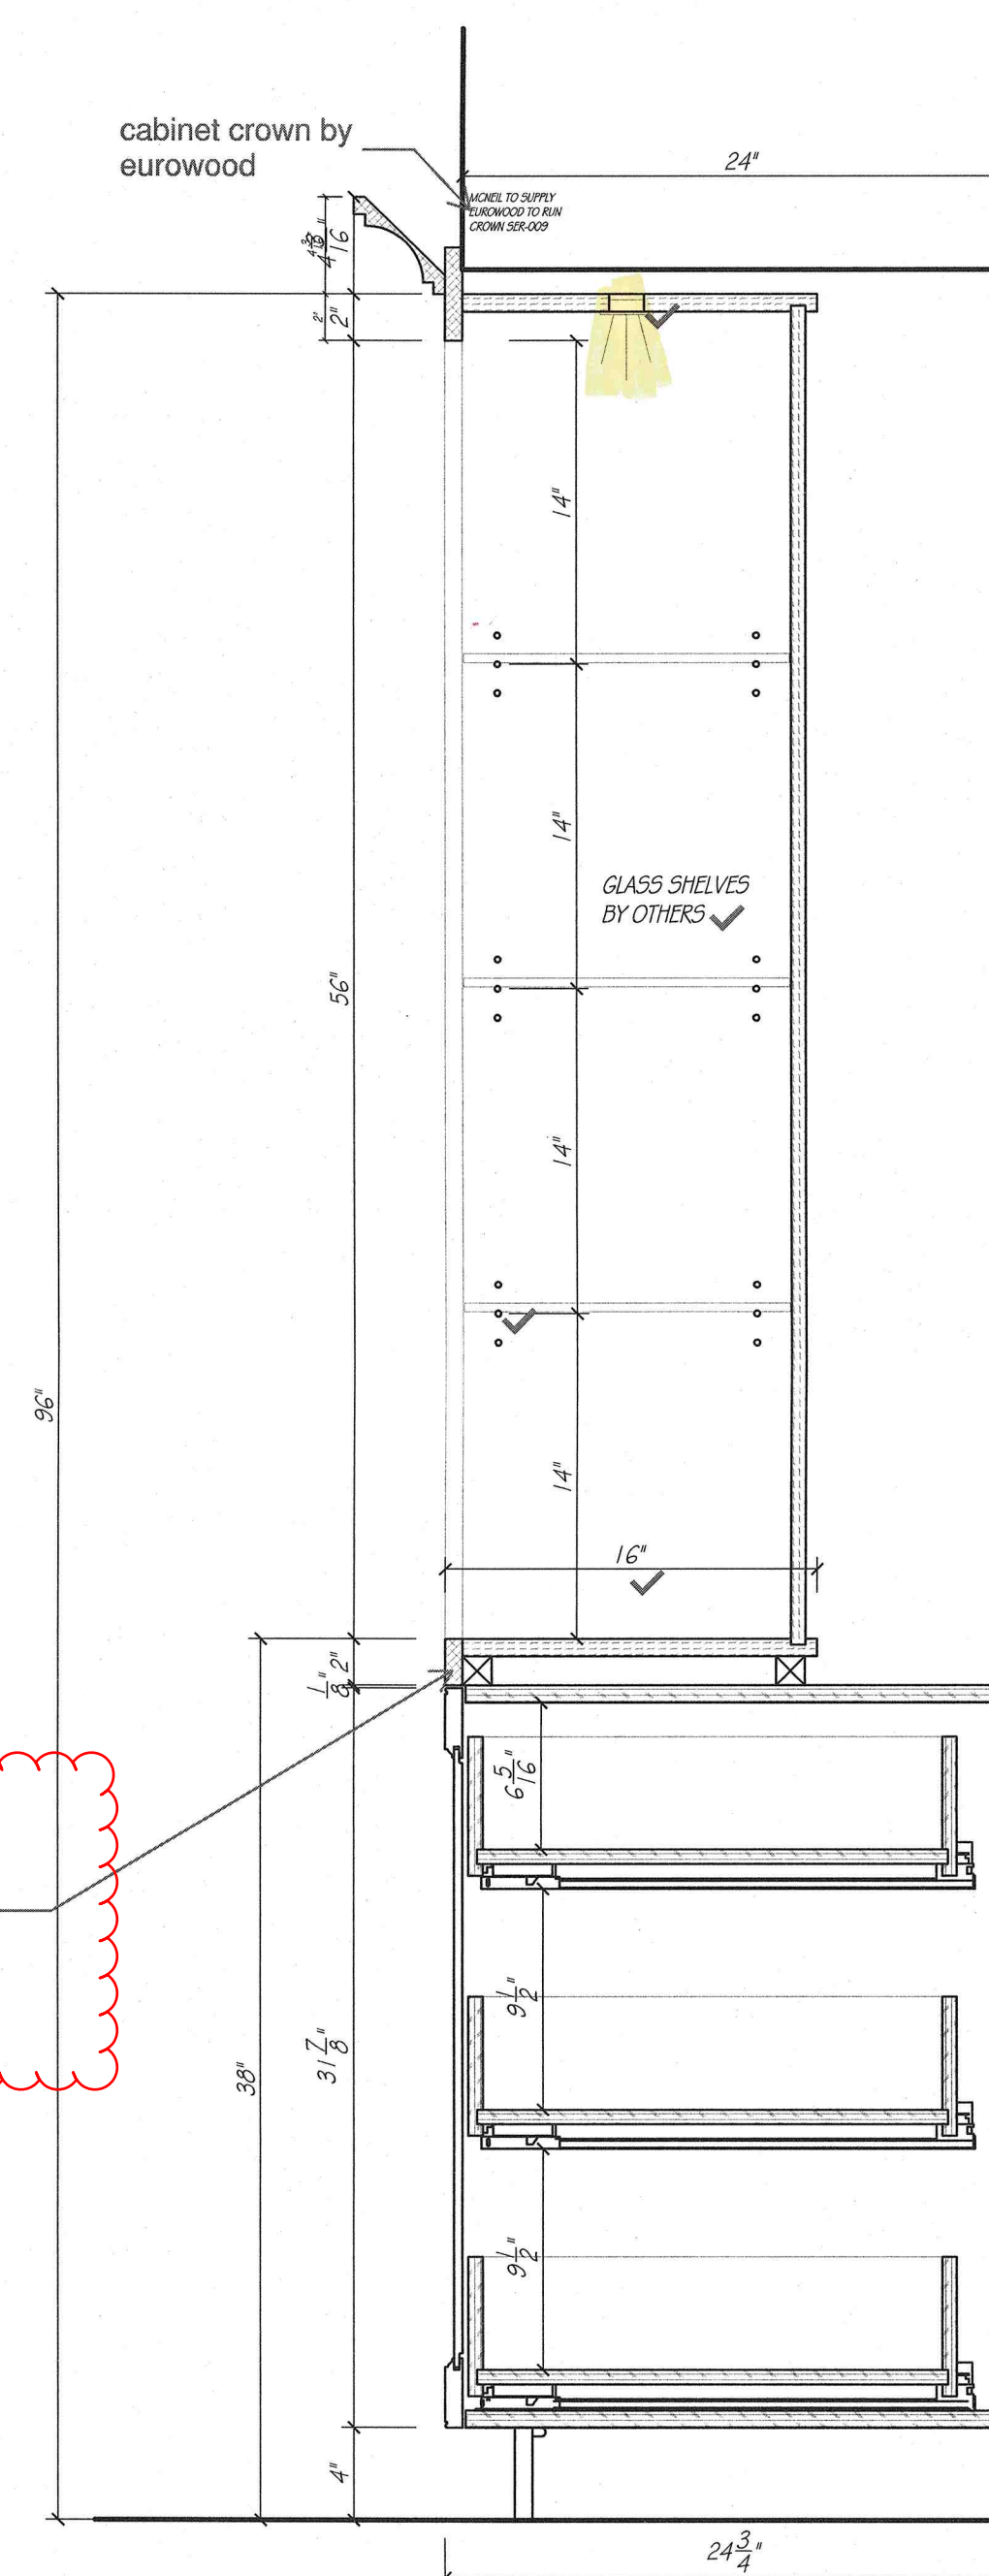




CABINET DETAIL  
SCALE: 1 1/2" = 1'-0"

| HEARTH ROOM                 |                                       |
|-----------------------------|---------------------------------------|
| CABINET CONSTRUCTION:       |                                       |
| EXTERIORS                   | PAINTABLE                             |
| INTERIORS                   | HARD ROCK MAPLE MELAMINE              |
| DRAWER BOXES                | HARD ROCK MAPLE MELAMINE              |
| FACE BANDING                | MATCHING WOOD EDGE BANDING            |
| CABINET HARDWARE & DRILLING | BY OTHERS                             |
| DRAWER SLIDE                | FULL EXT. SOFT CLOSE CONCEALED SLIDES |
| COUNTERTOP SPECIFICATIONS:  |                                       |
| COUNTERTOP MATERIAL         | WOOD                                  |
| COUNTERTOP THICKNESS        | 2"                                    |
| SUBTOP REQUIREMENTS         | STANDARD                              |
| ROOM SPECIFICATIONS         |                                       |
| FLOORING - TYPE / ALLOWANCE | WOOD 1" ALLOWANCE                     |
| CASING - W / 1/4" REVEAL    | 3 3/4"                                |

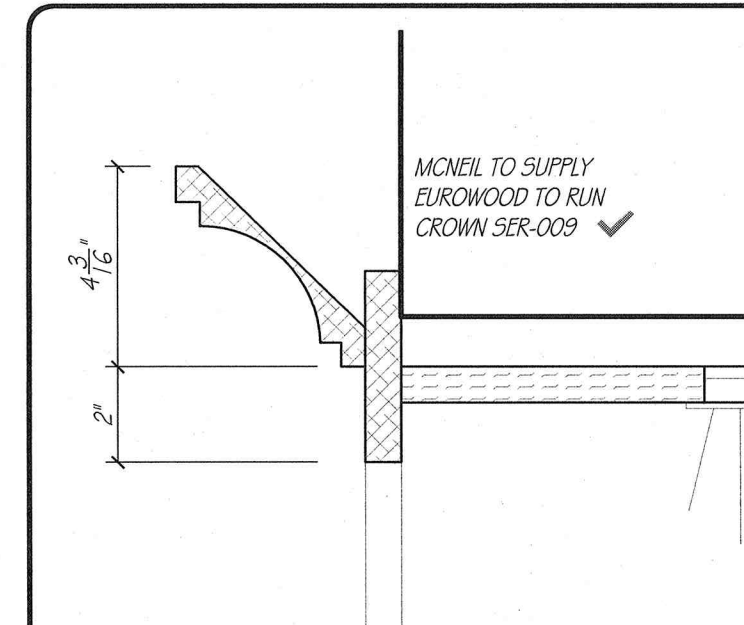

CROWN DETAIL  
SCALE: 3" = 1'-0"

NONE  
LC DETAIL ✓  
SCALE: 3" = 1'-0"

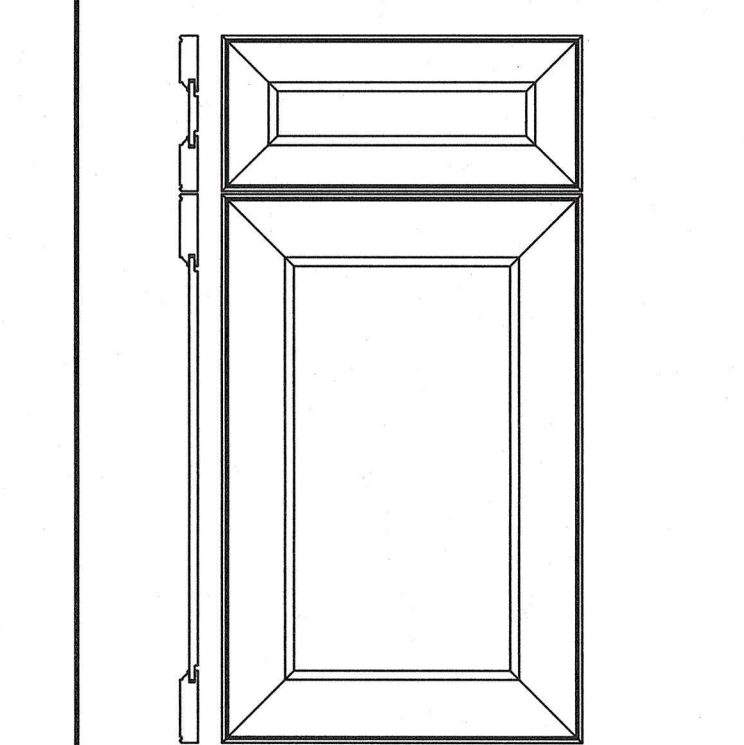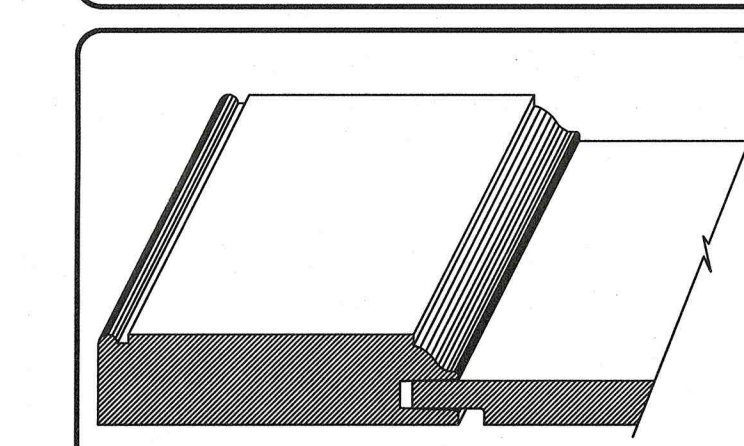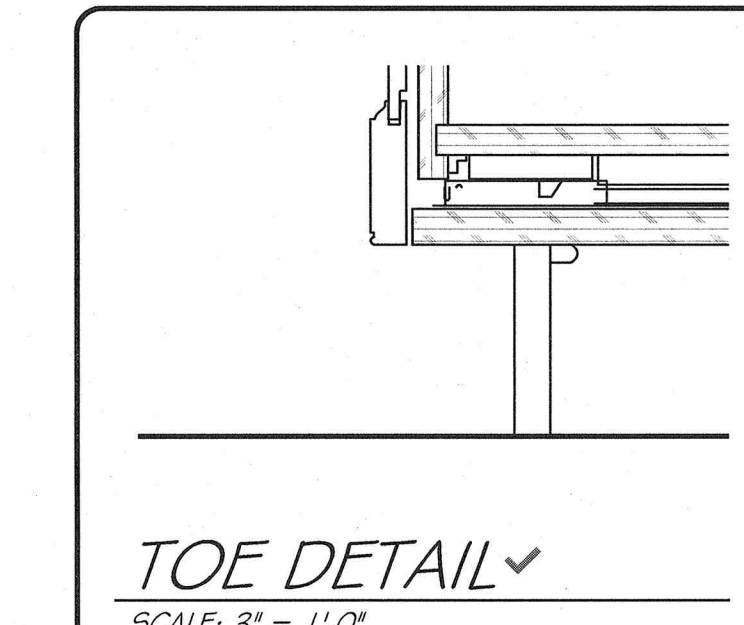

DOOR DETAIL ✓ EW-CWS  
SCALE: 1 1/2" = 1'-0"



EUROWOOD  
Cabinets INC.  
3415 SO. 67TH ST.  
OMAHA, NE 68106  
TEL (402-393-4110)  
FAX (402-393-8361)  
(WWW.EUROWOOD.NET)


SHEET: A13

DRAWN BY: SJB

PLAN:  
MAIN LEVEL  
HEARTH ROOM

REVISIONS:  
11 JUNE 26  
11 JUNE 26  
23 JUNE 26  
2 JULY 26  
8 JULY 26  
24 JULY 26

PHIL & MICHELLE WOOD  
3435 N. 140TH. CIRCLE  
OMAHA, NE 68164

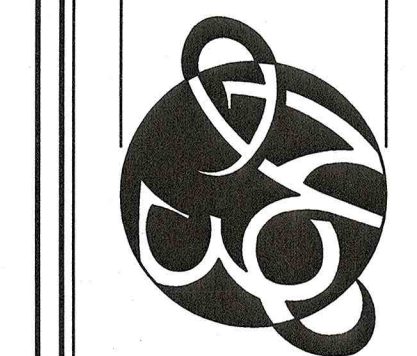

APPROVED BY:







SIGNATURE

DATE

DUPLICATION OF THESE DRAWINGS IS PROHIBITED WITHOUT WRITTEN CONSENT BY EUROWOOD CABINETS ©2000, EUROWOOD CABINETS INC. MEASUREMENTS ARE SUBJECT TO CHANGE DUE TO FINAL FIELD MEASUREMENTS.

WOOD  
5588



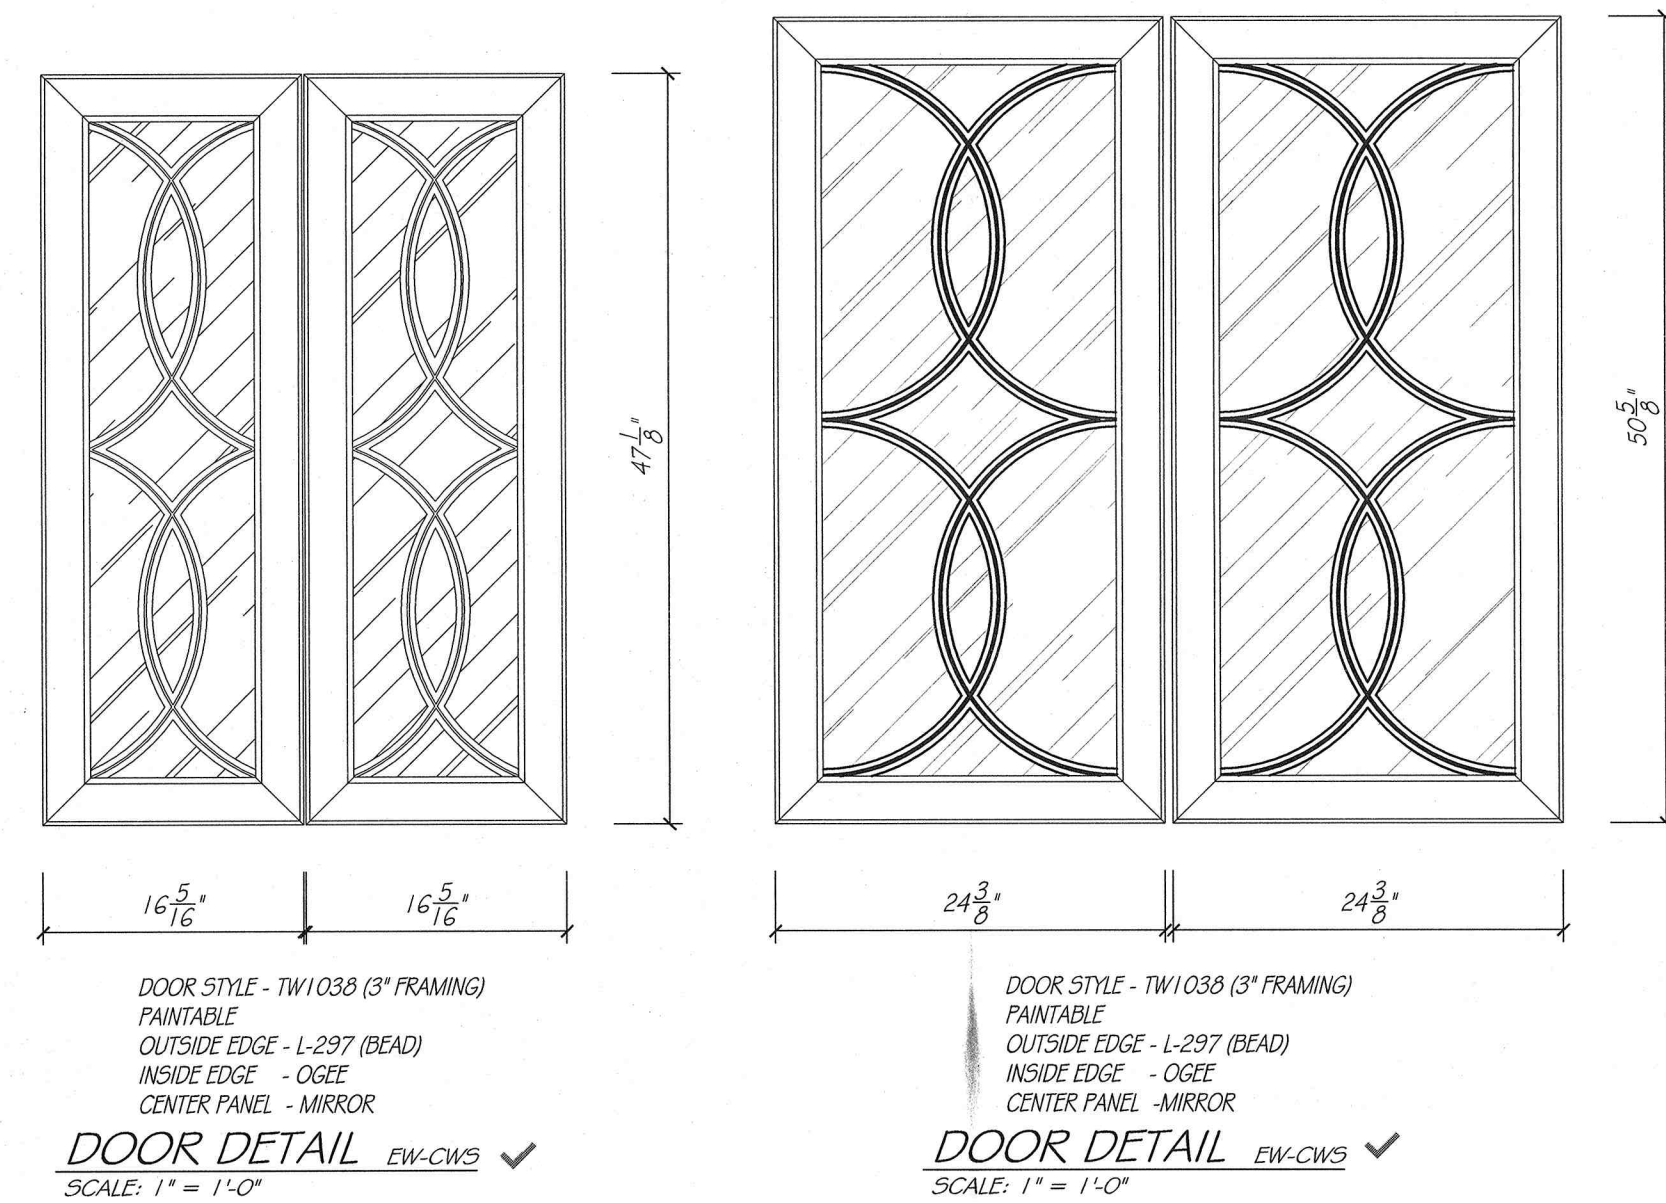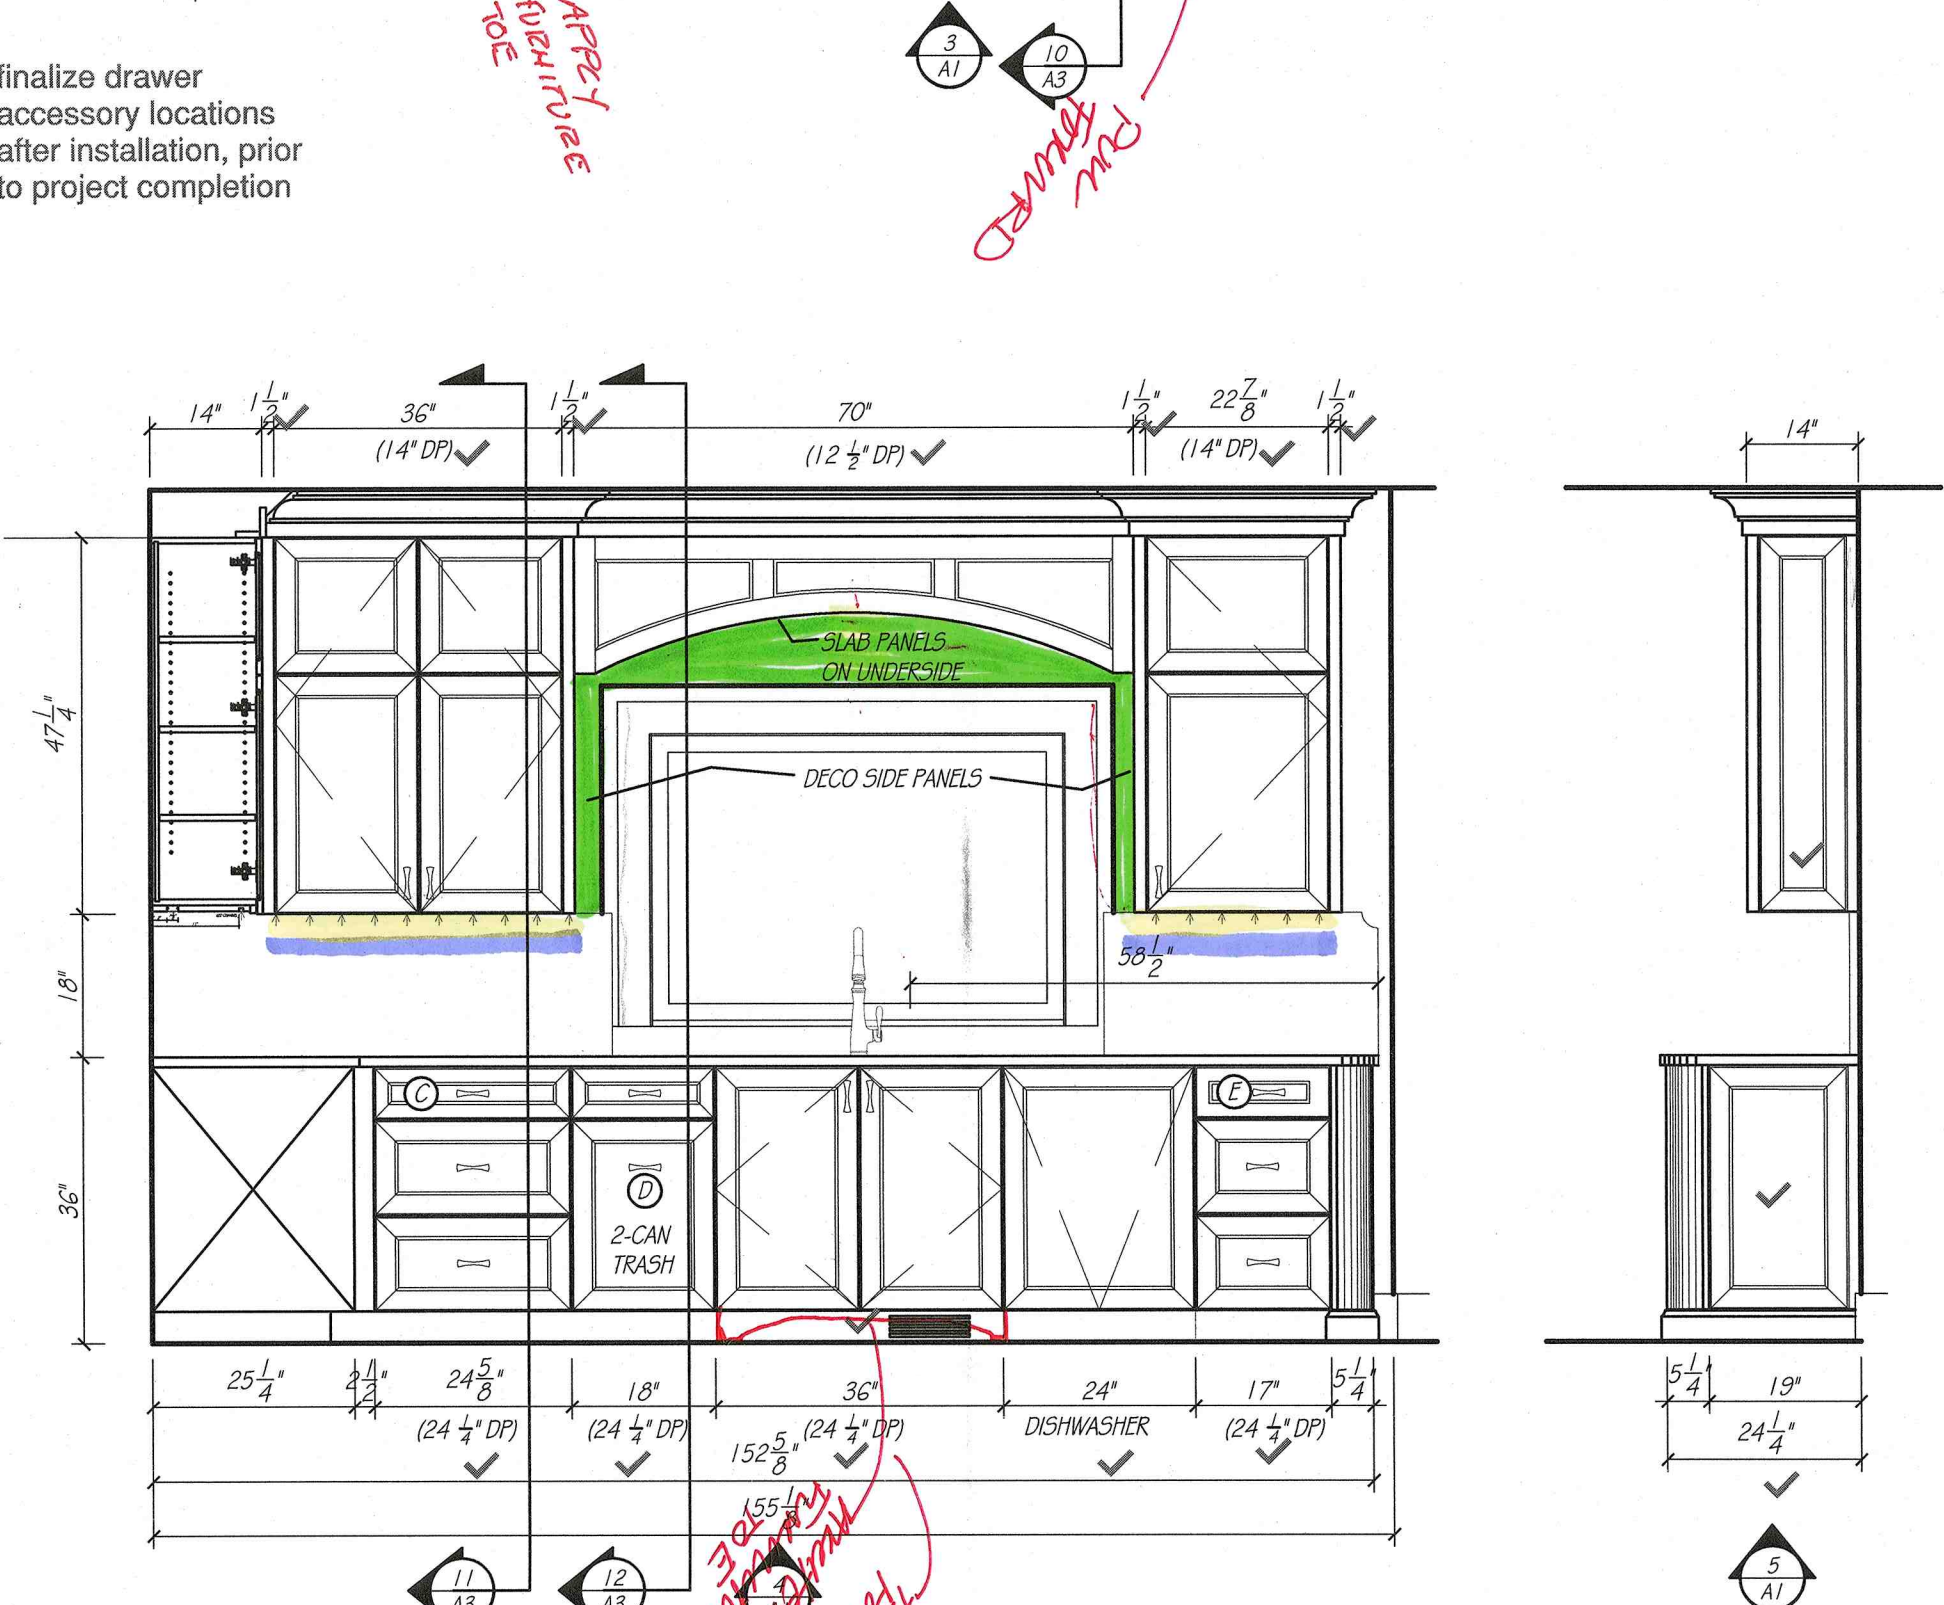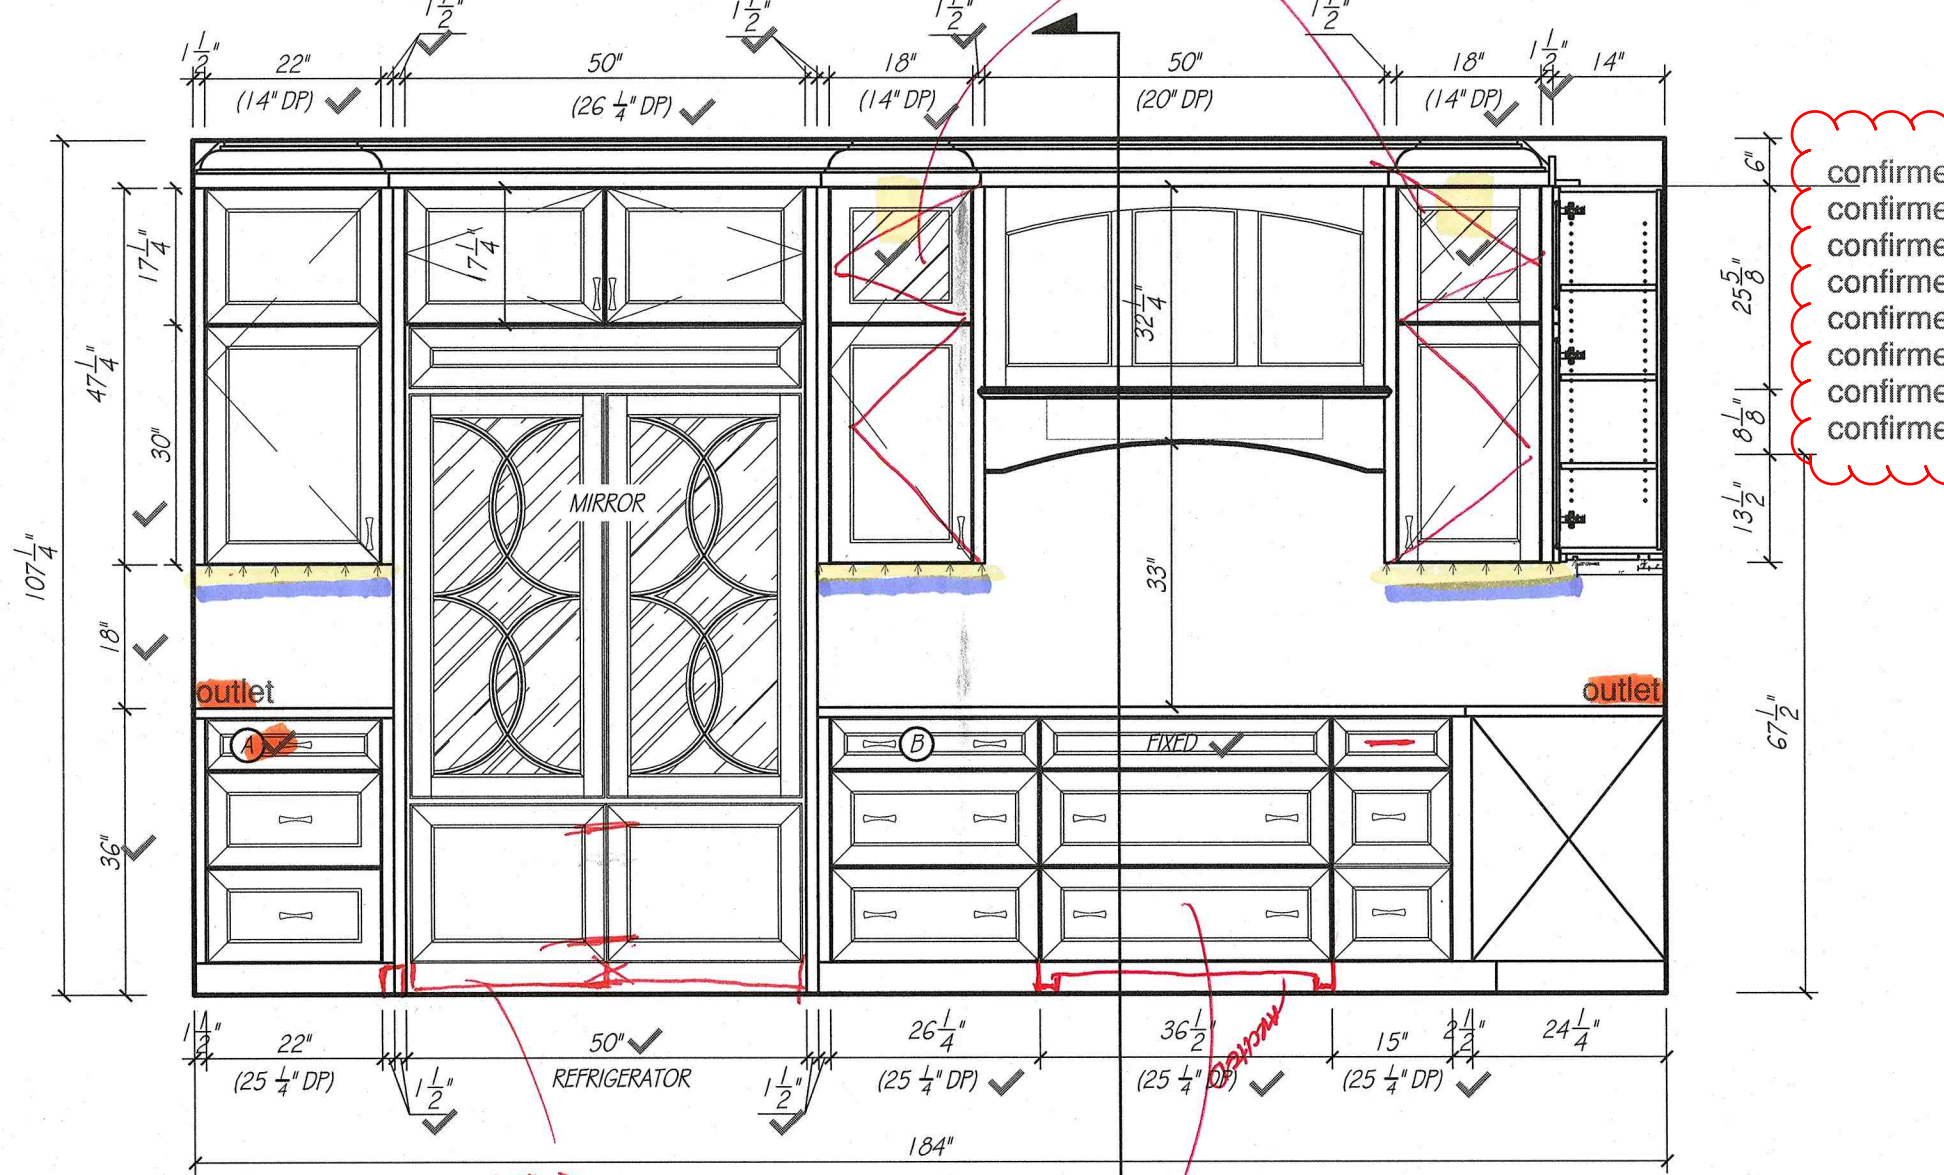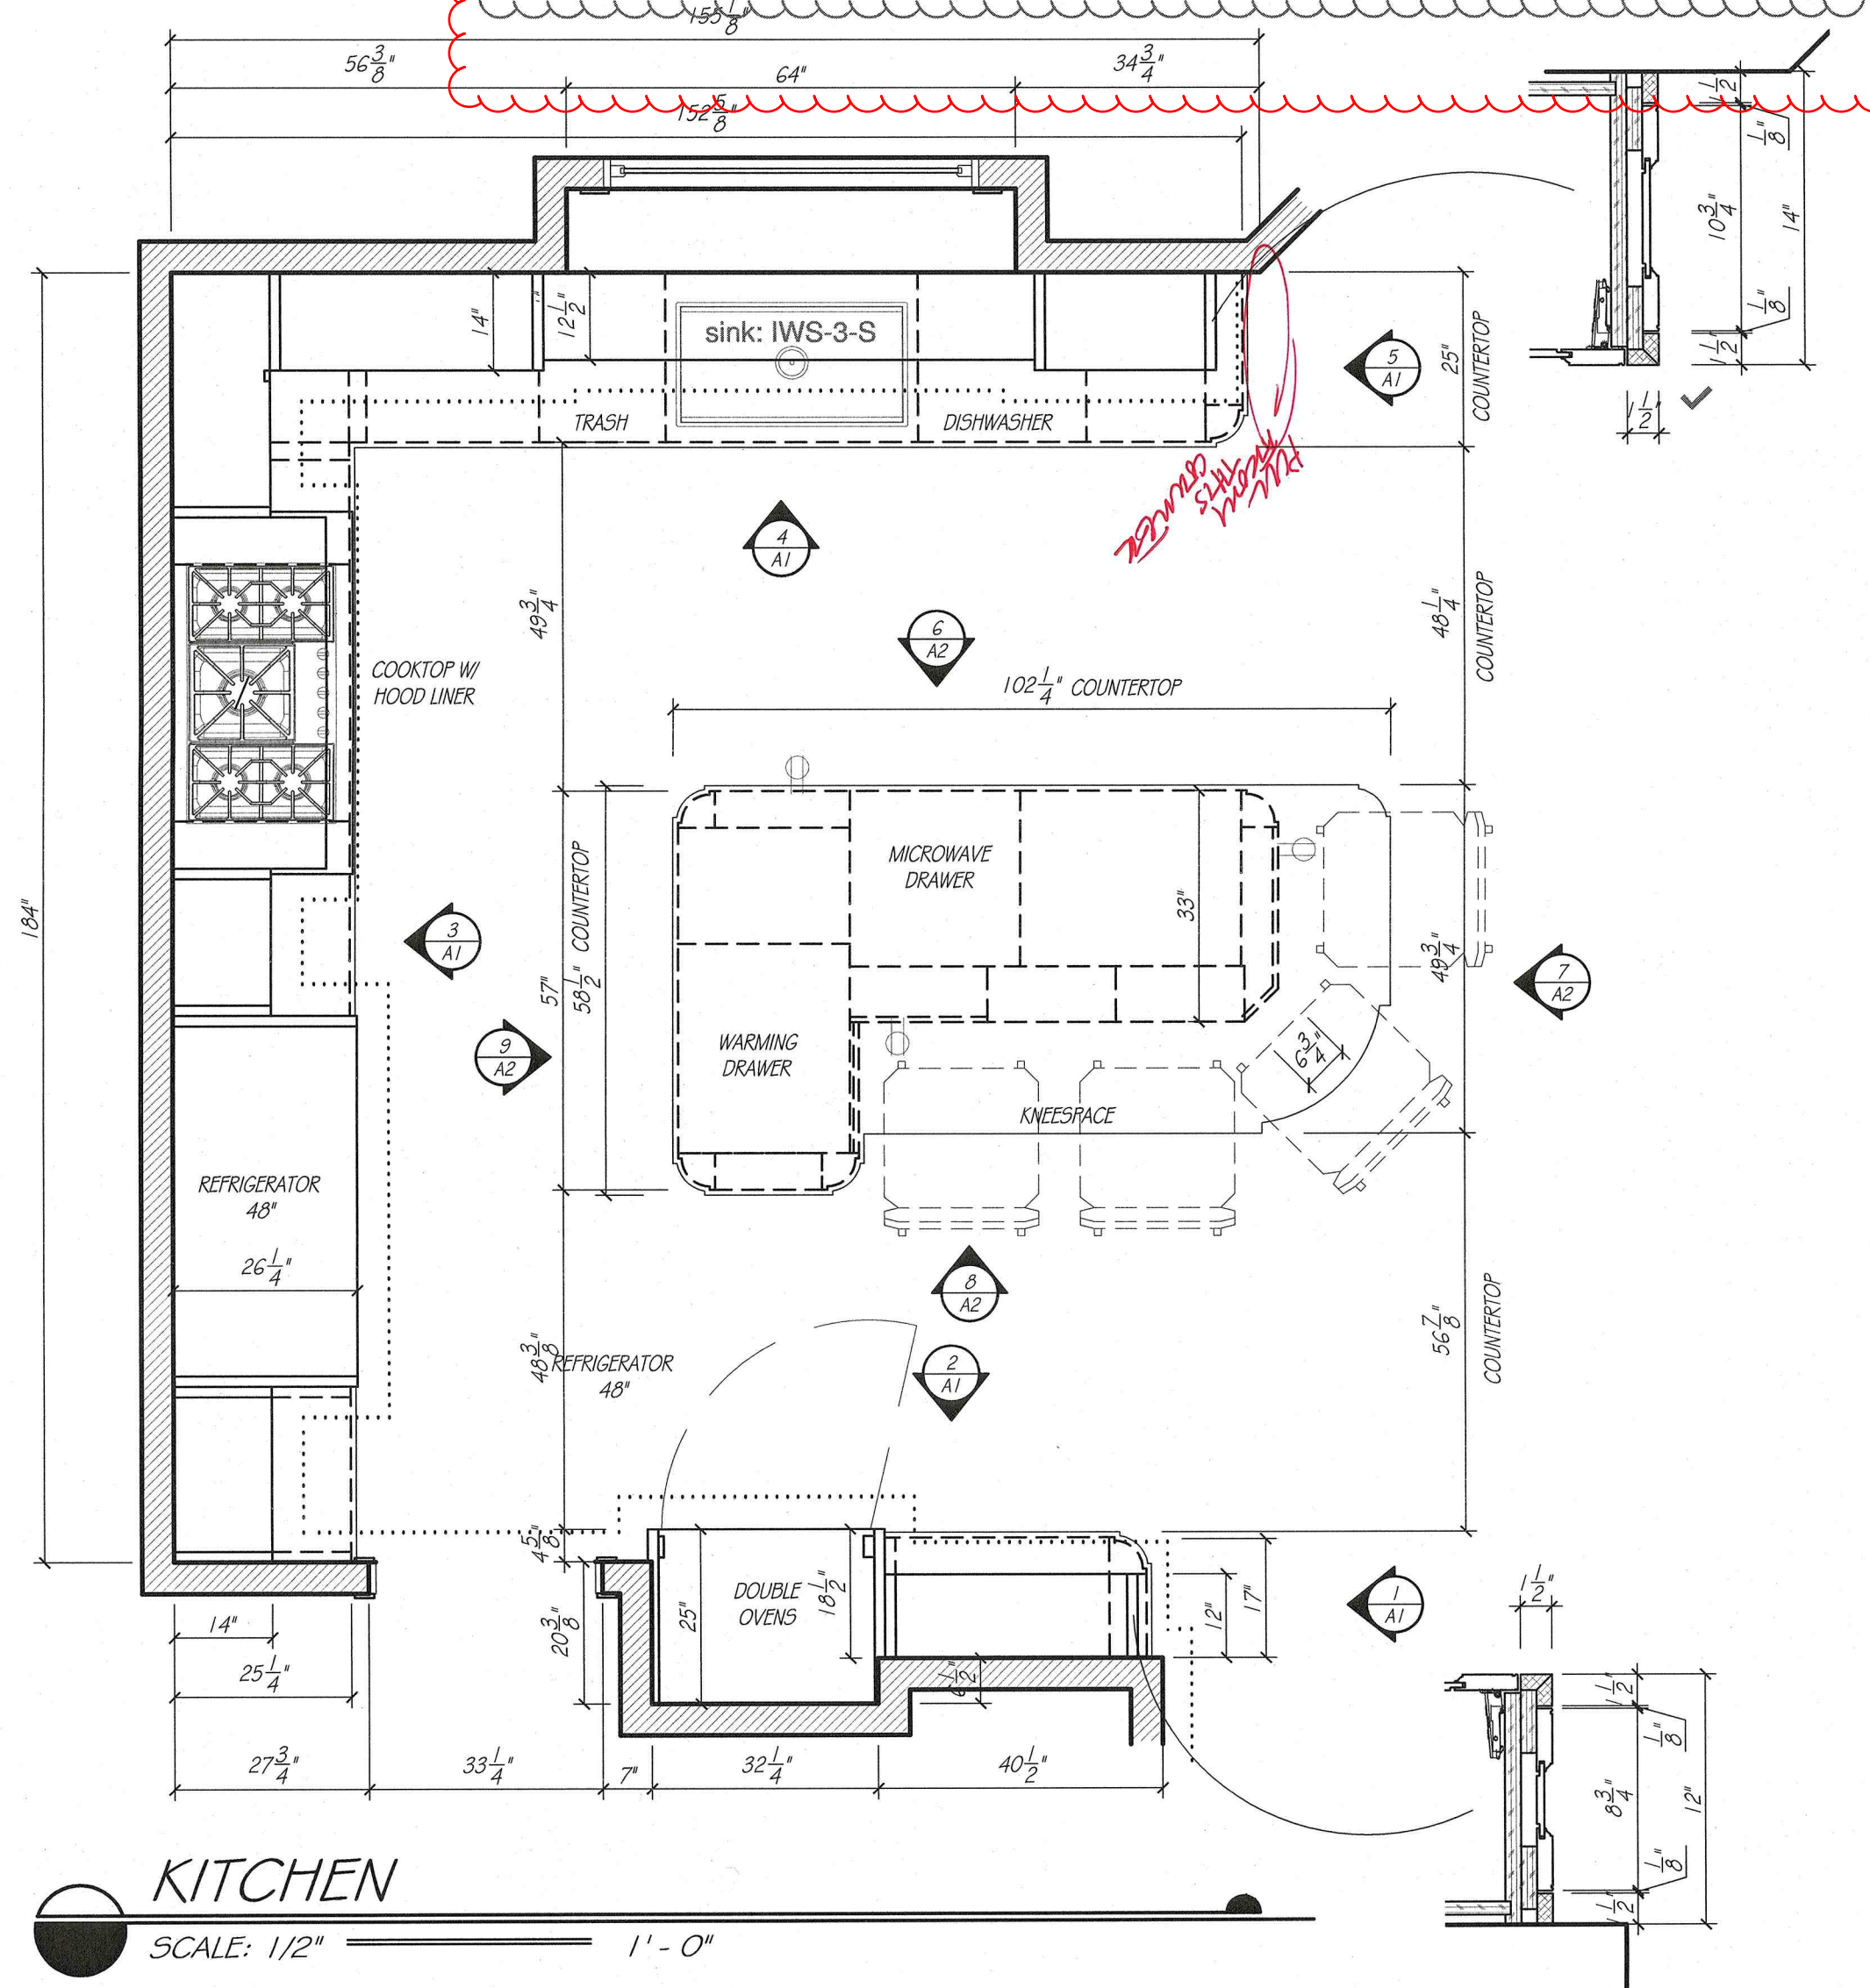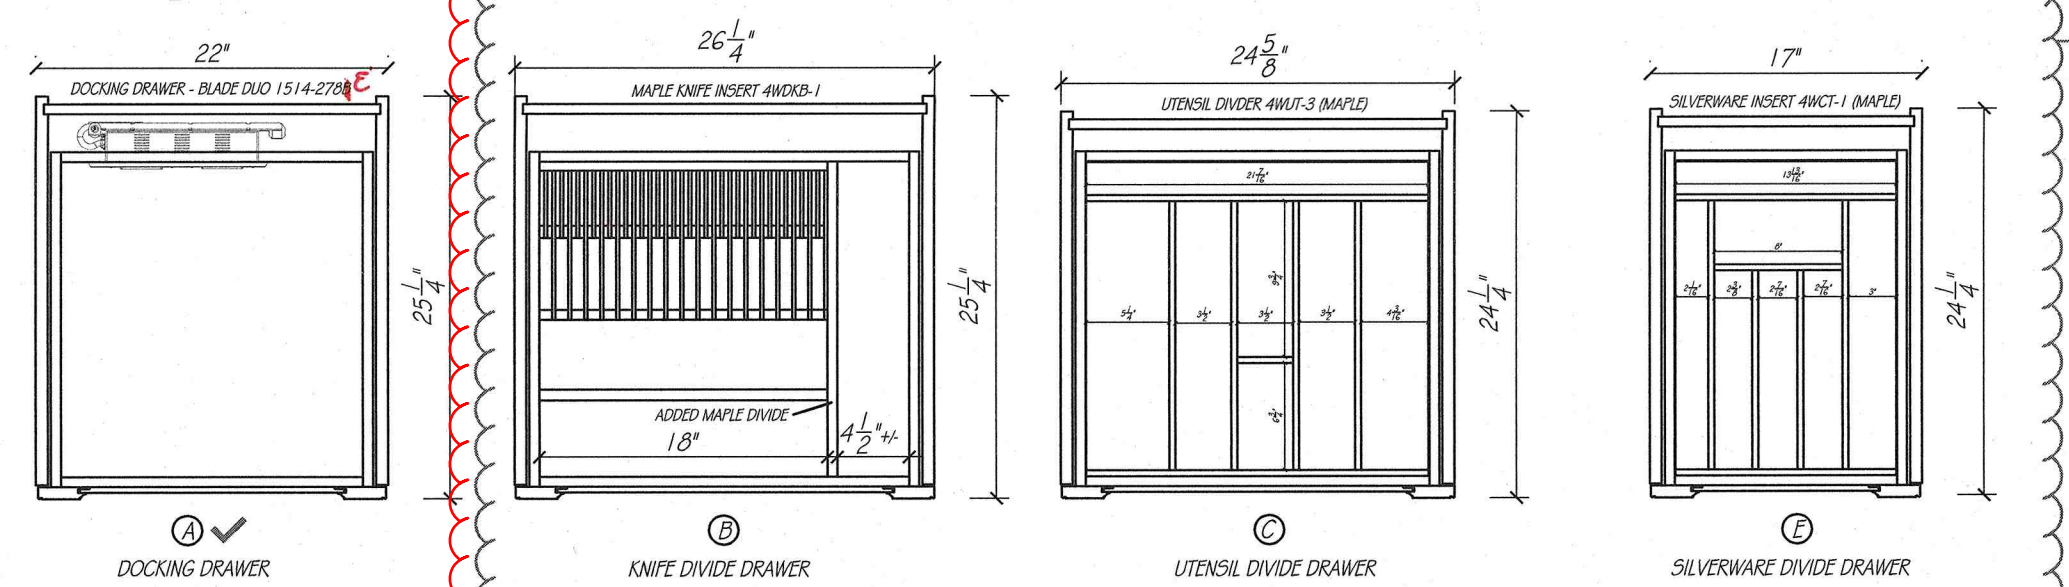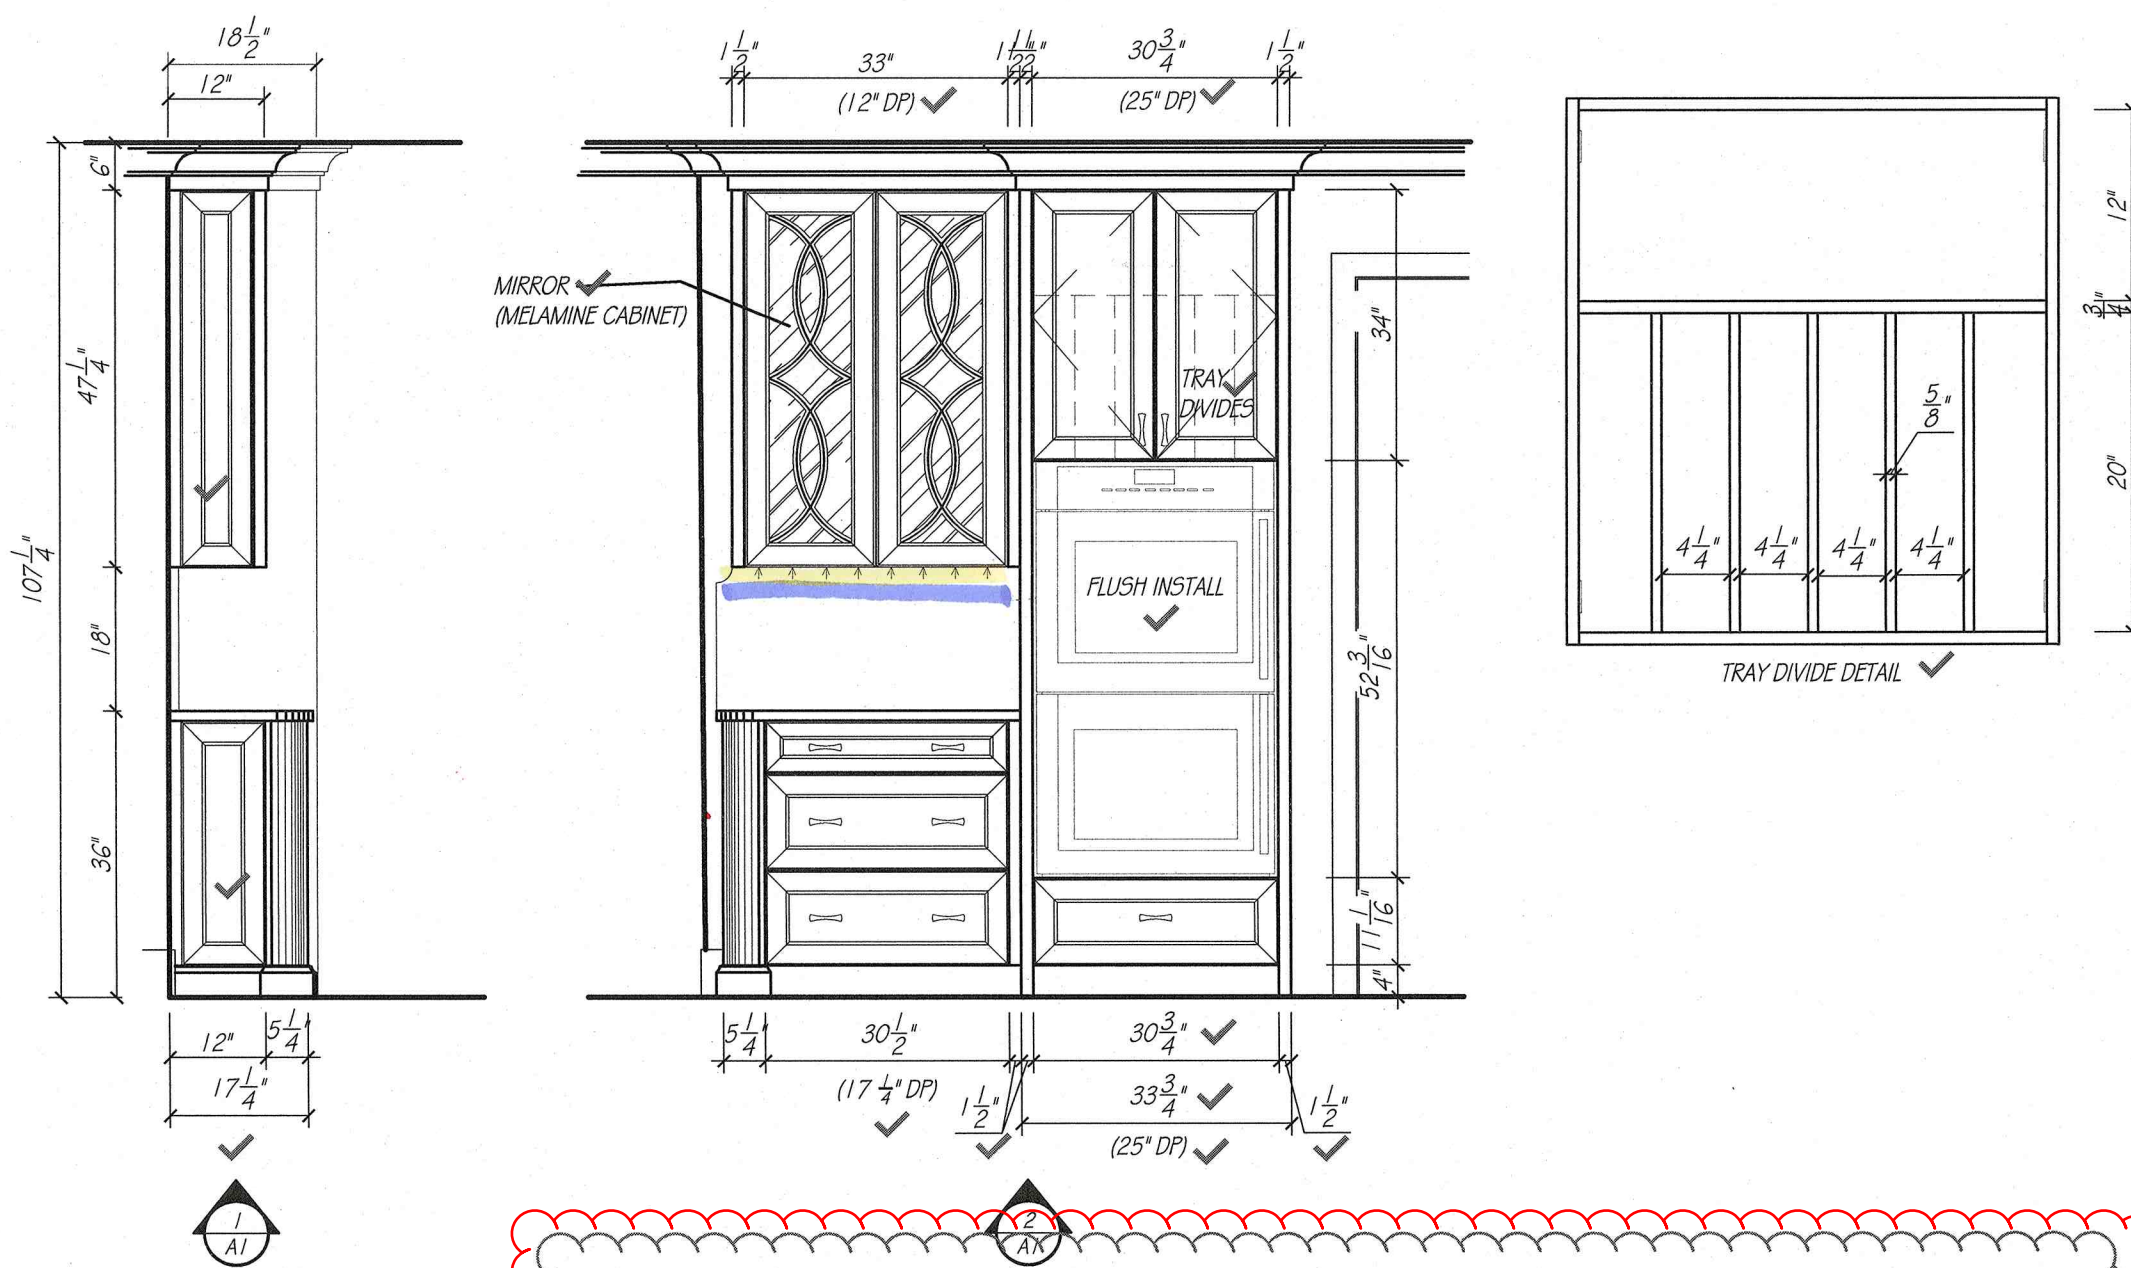

NOTES

- confirmed double oven spec dimension requirements
- confirmed 1/1 spec dimension requirements
- confirmed cooktop spec dimension requirements
- confirmed sink spec dimension requirements
- confirmed dishwasher spec dimension requirements
- confirmed microwave spec dimension requirements
- confirmed warming drawer spec dimension requirements






- ACCESSORIES
- 1 DOCKING DRAWER BLADE DUO 1514-2728
  - 2 DOUBLE KNIFE BLOCK 4WKB-1 (MAPLE) REV-A-SHELF
  - 3 UTENSIL DIVIDER 4WUT-3 (MAPLE) REV-A-SHELF
  - 4 2-CAN TRASH PULLOUT 35QT (MAPLE) 4WCSG-1835DM-2
  - 5 SILVERWARE DIVIDE 4WCT-1SH (MAPLE)

APPLIANCE SELECTIONS

- THERMADOR DOUBLE OVENS 30\"/>

| KITCHEN                     |                                       |
|-----------------------------|---------------------------------------|
| CABINET CONSTRUCTION:       |                                       |
| EXTERIORS                   | PAINTABLE                             |
| INTERIORS                   | HARD ROCK MAPLE MELAMINE              |
| DRAWER BOXES                | MAPLE DOVETAIL                        |
| FACE BANDING                | MATCHING WOOD EDGE BANDING            |
| CABINET HARDWARE & DRILLING | BY OTHERS                             |
| DRAWER SLIDE                | FULL EXT. SOFT CLOSE CONCEALED SLIDES |
| COUNTERTOP SPECIFICATIONS:  |                                       |
| COUNTERTOP MATERIAL         | QUARTZ                                |
| COUNTERTOP THICKNESS        | 1 1/4\"/>                             |

**EUROWOOD Cabinets INC.**  
 3415 SO. 67TH ST.  
 OMAHA, NE 68106  
 TEL (402-393-4110)  
 FAX (402-393-8361)  
 (WWW.EUROWOOD.NET)

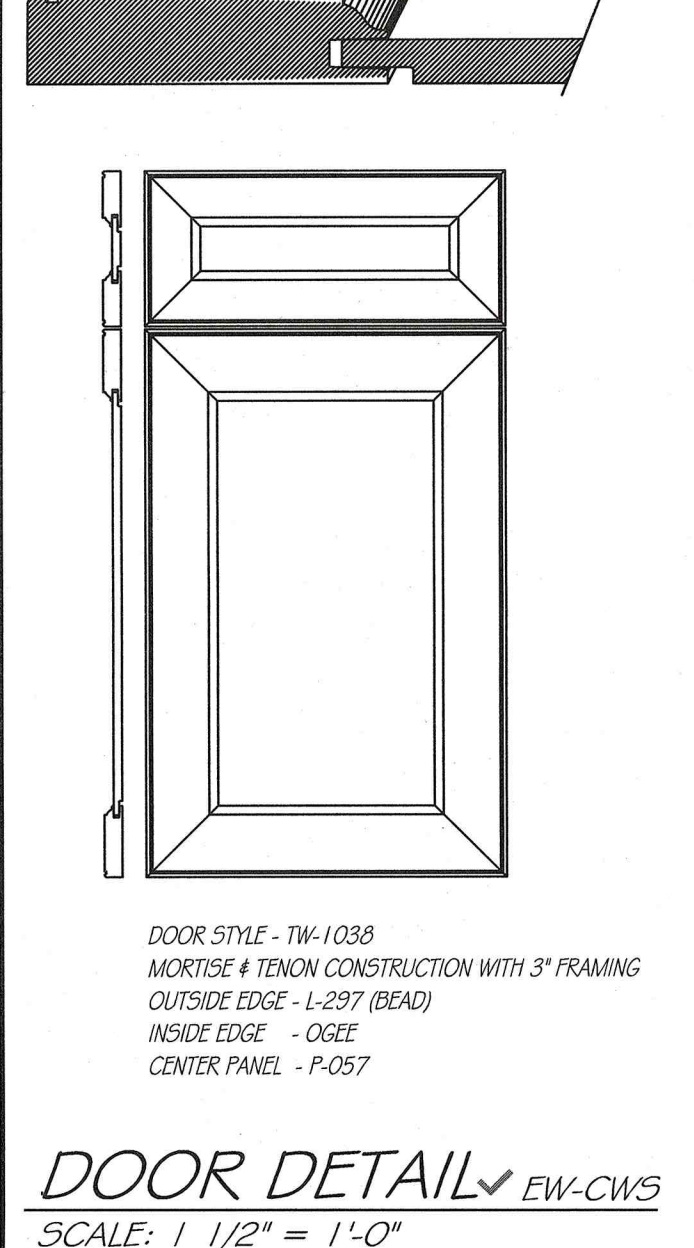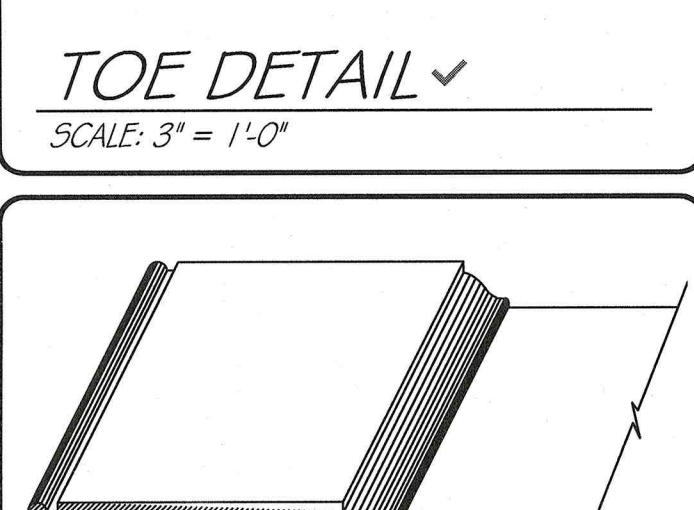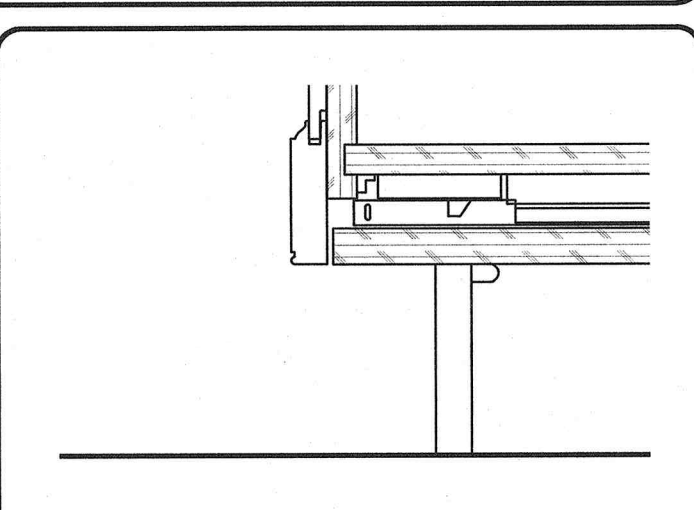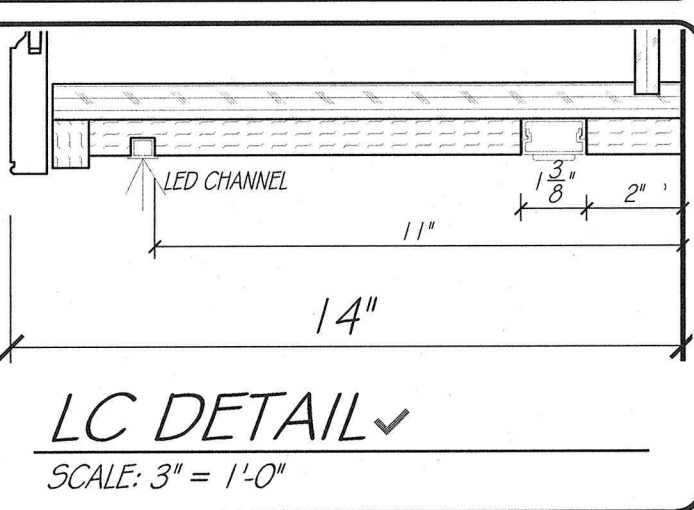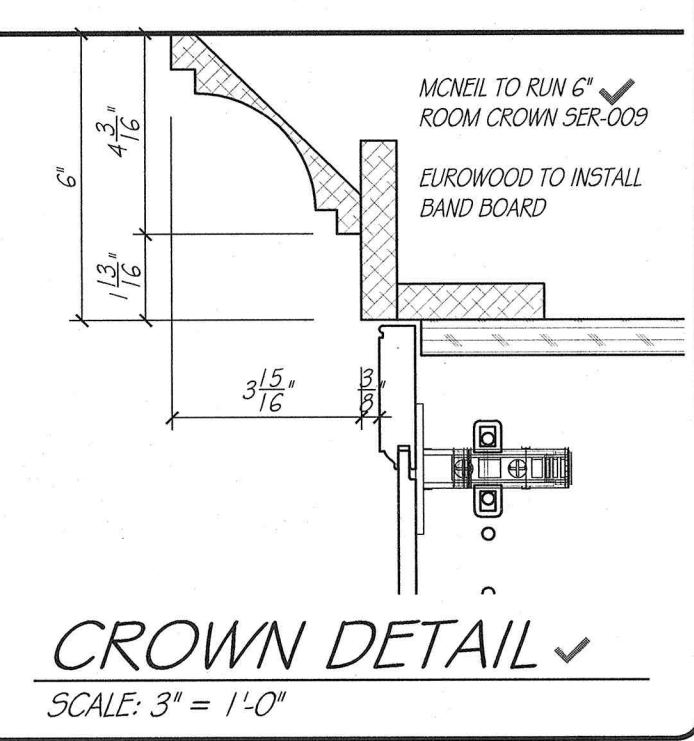

SHEET: A/I  
 DRAWN BY: SJB  
 PLAN: MAIN LEVEL  
 REVISIONS:  
 19 MARCH 26  
 11 JUNE 26  
 23 JUNE 26  
 2 JULY 26  
 8 JULY 26  
 10 JULY 26  
 24 JULY 26

PHIL & MICHELLE WOOD  
 3435 N. 140TH. CIRCLE  
 OMAHA, NE 68164

APPROVED BY:


SIGNATURE

DATE


WOOD

5588




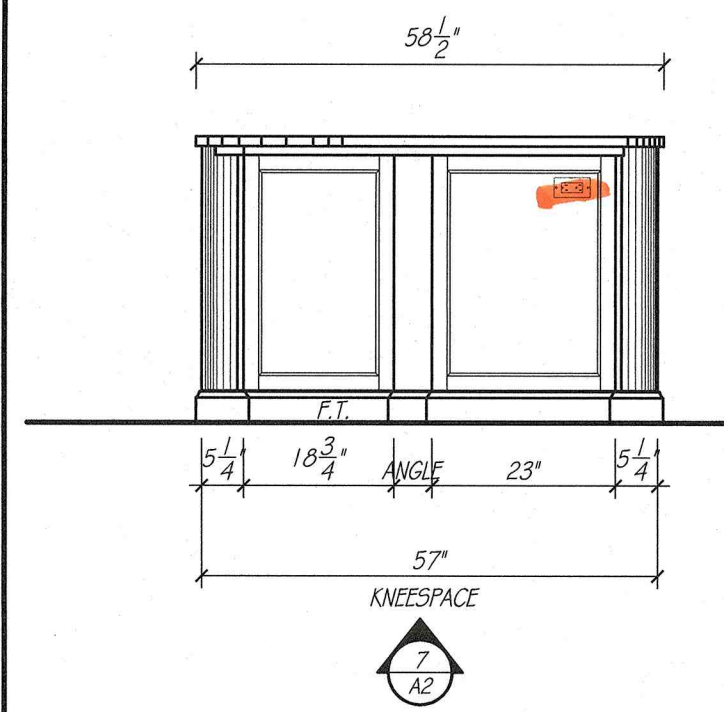


SHALLOW SPICE CABINET  
2 5/8\"/>

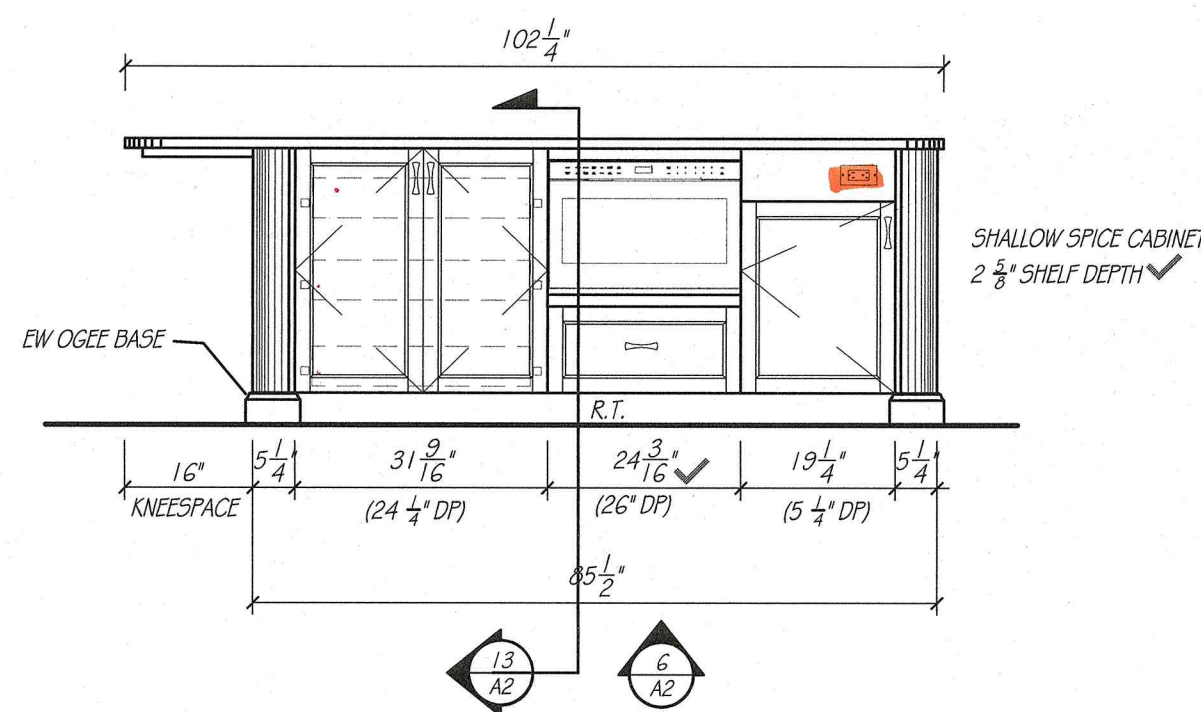


SHALLOW SPICE CABINET  
2 5/8\"/>

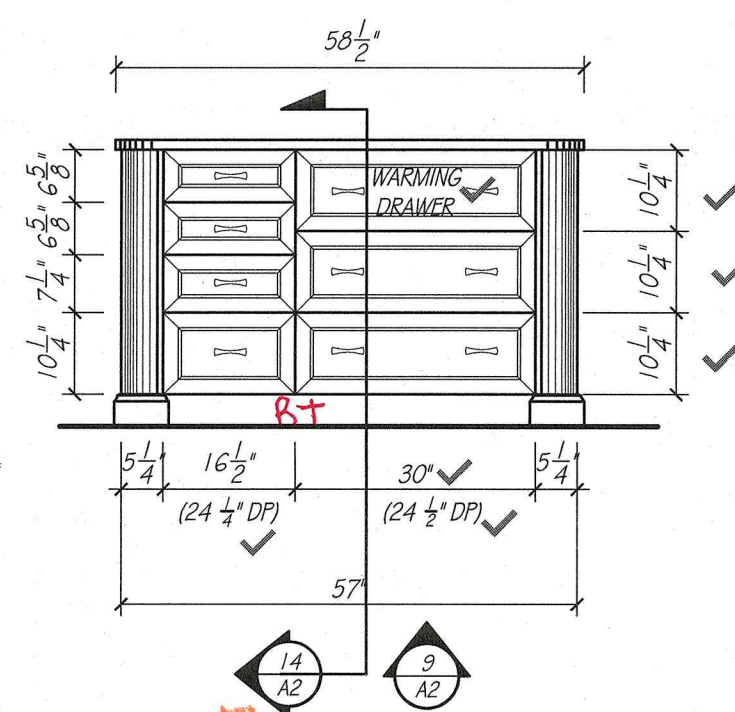


12 1/4\"/>

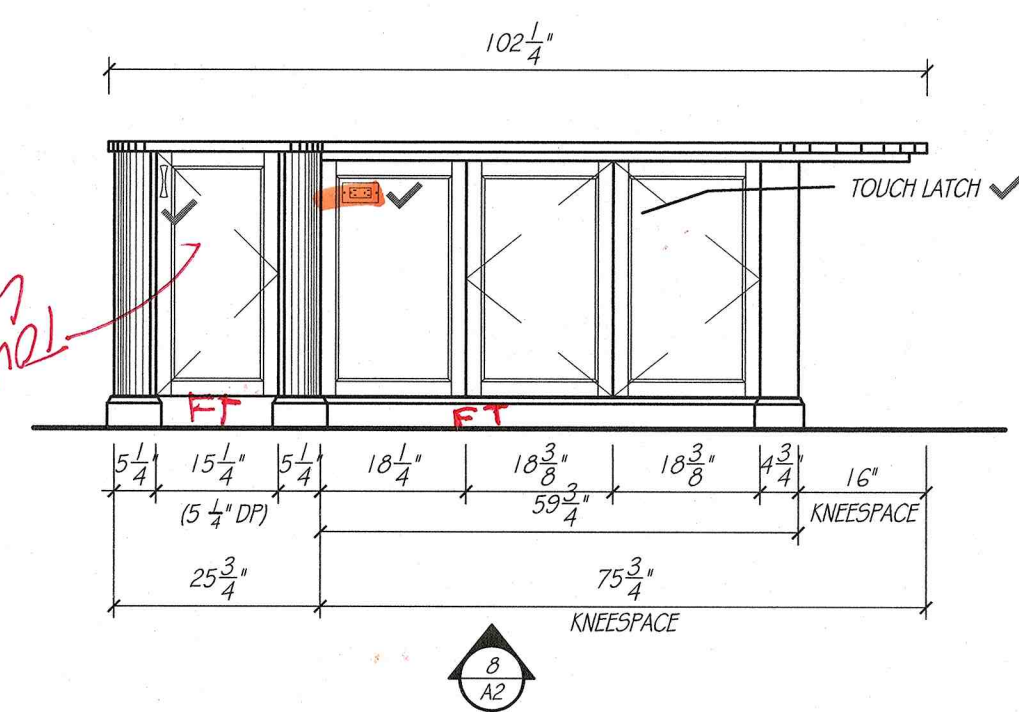


TOUCH LATCH ✓

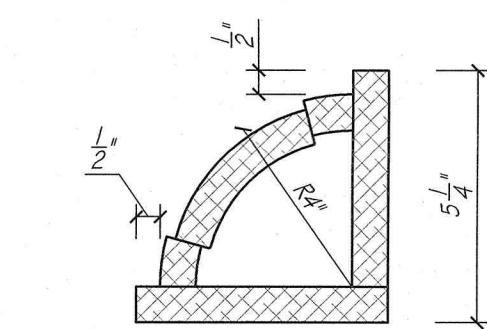

✓ **RADIUS CORNER DETAIL**  
SCALE: 3\"/>

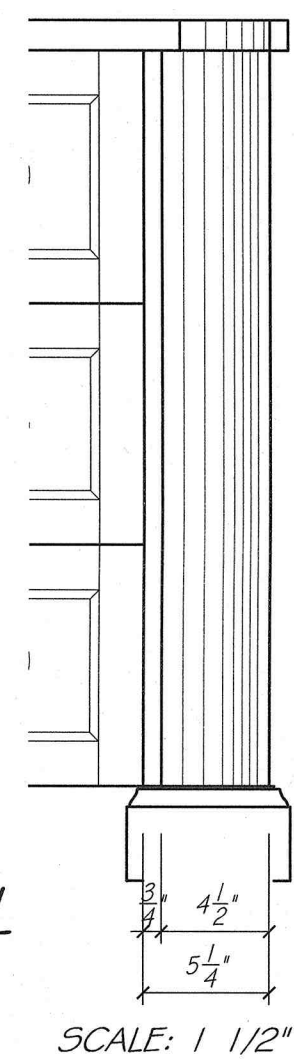


SCALE: 1 1/2\"/>

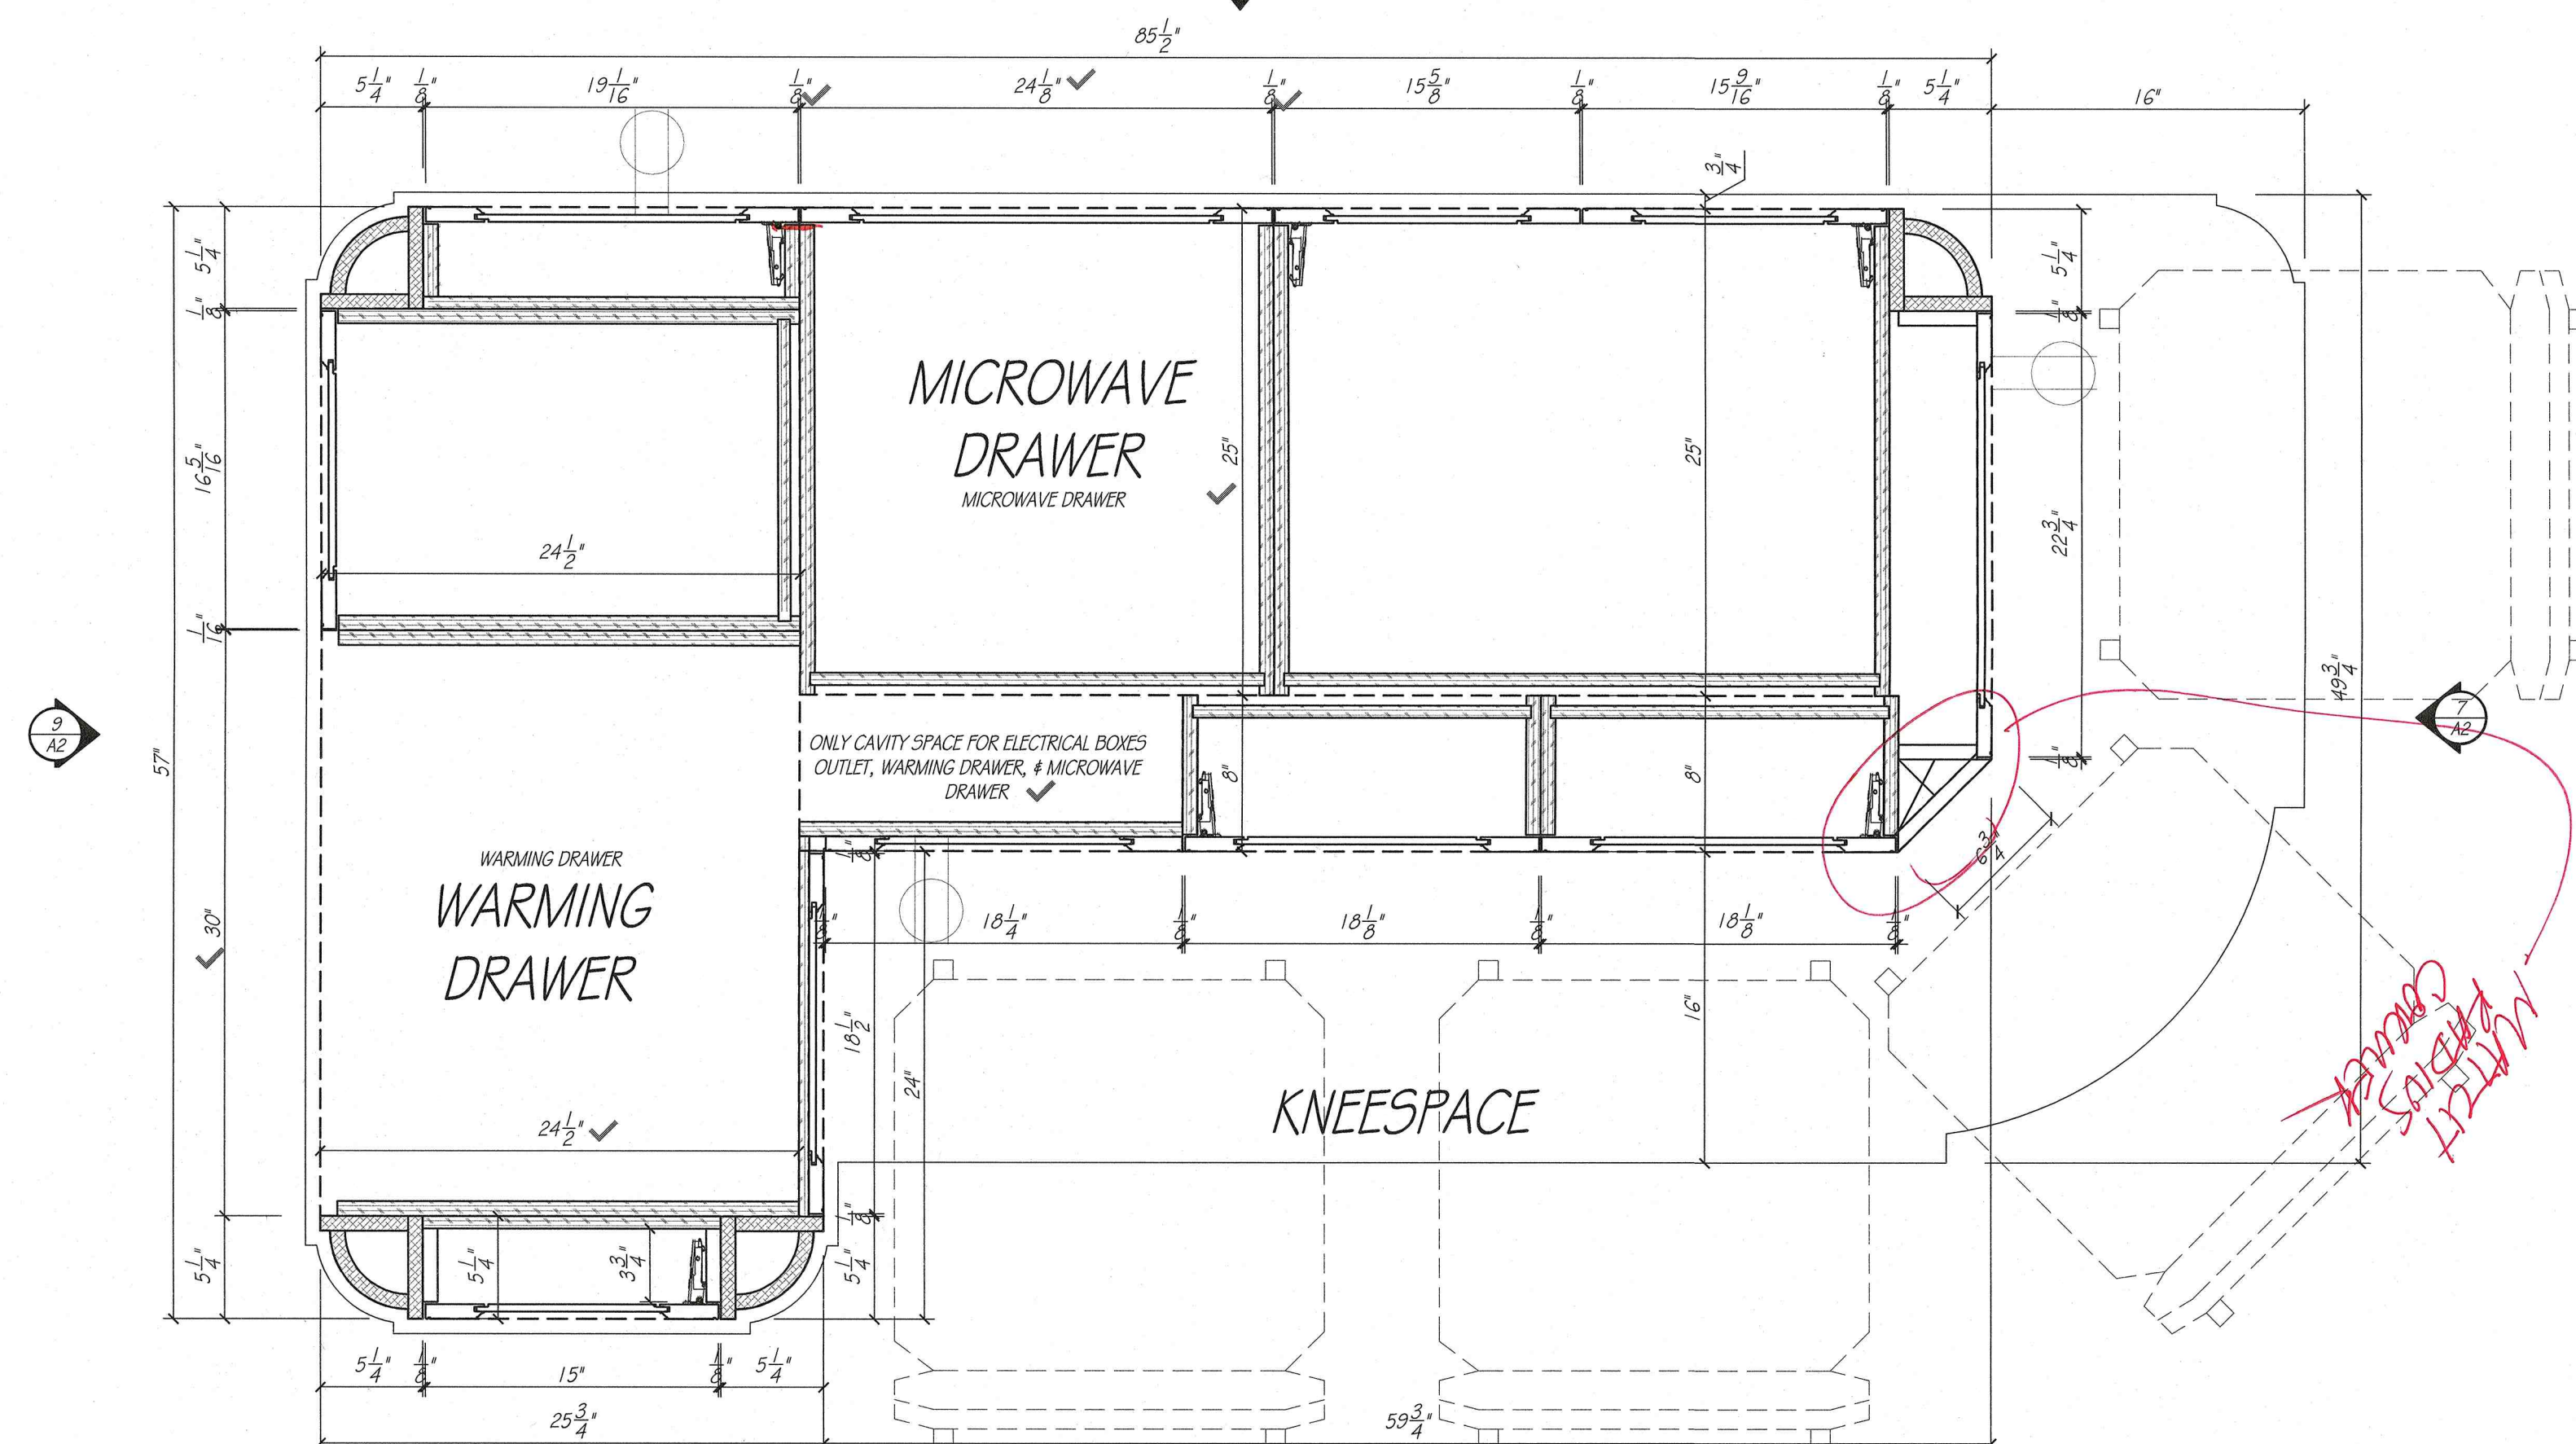


12 1/4\"/>


**KITCHEN ISLAND**  
SCALE: 1 1/2\"/>

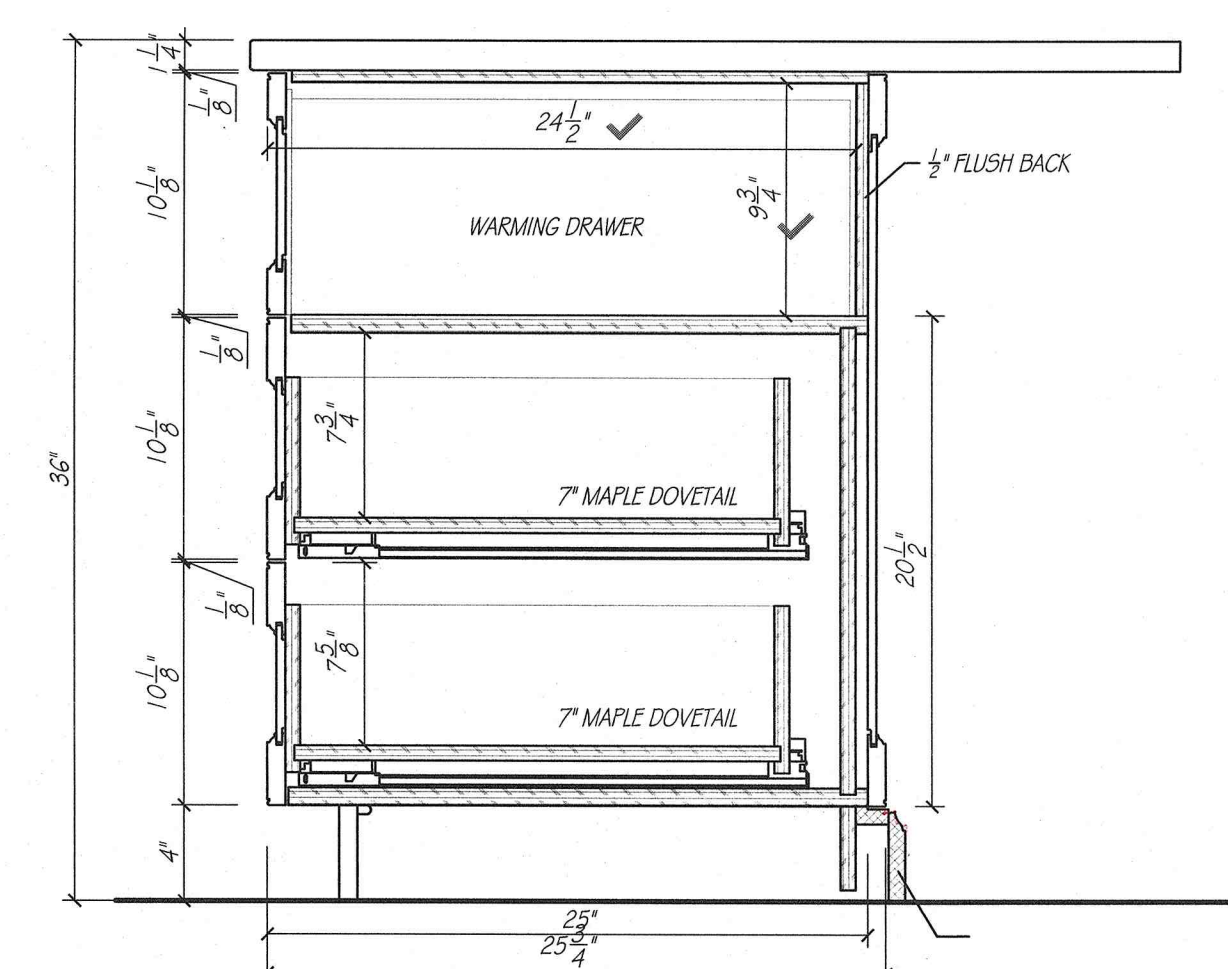

**WD CABINET DETAIL**  
SCALE: 1 1/2\"/>

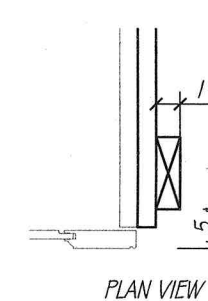


PLAN VIEW

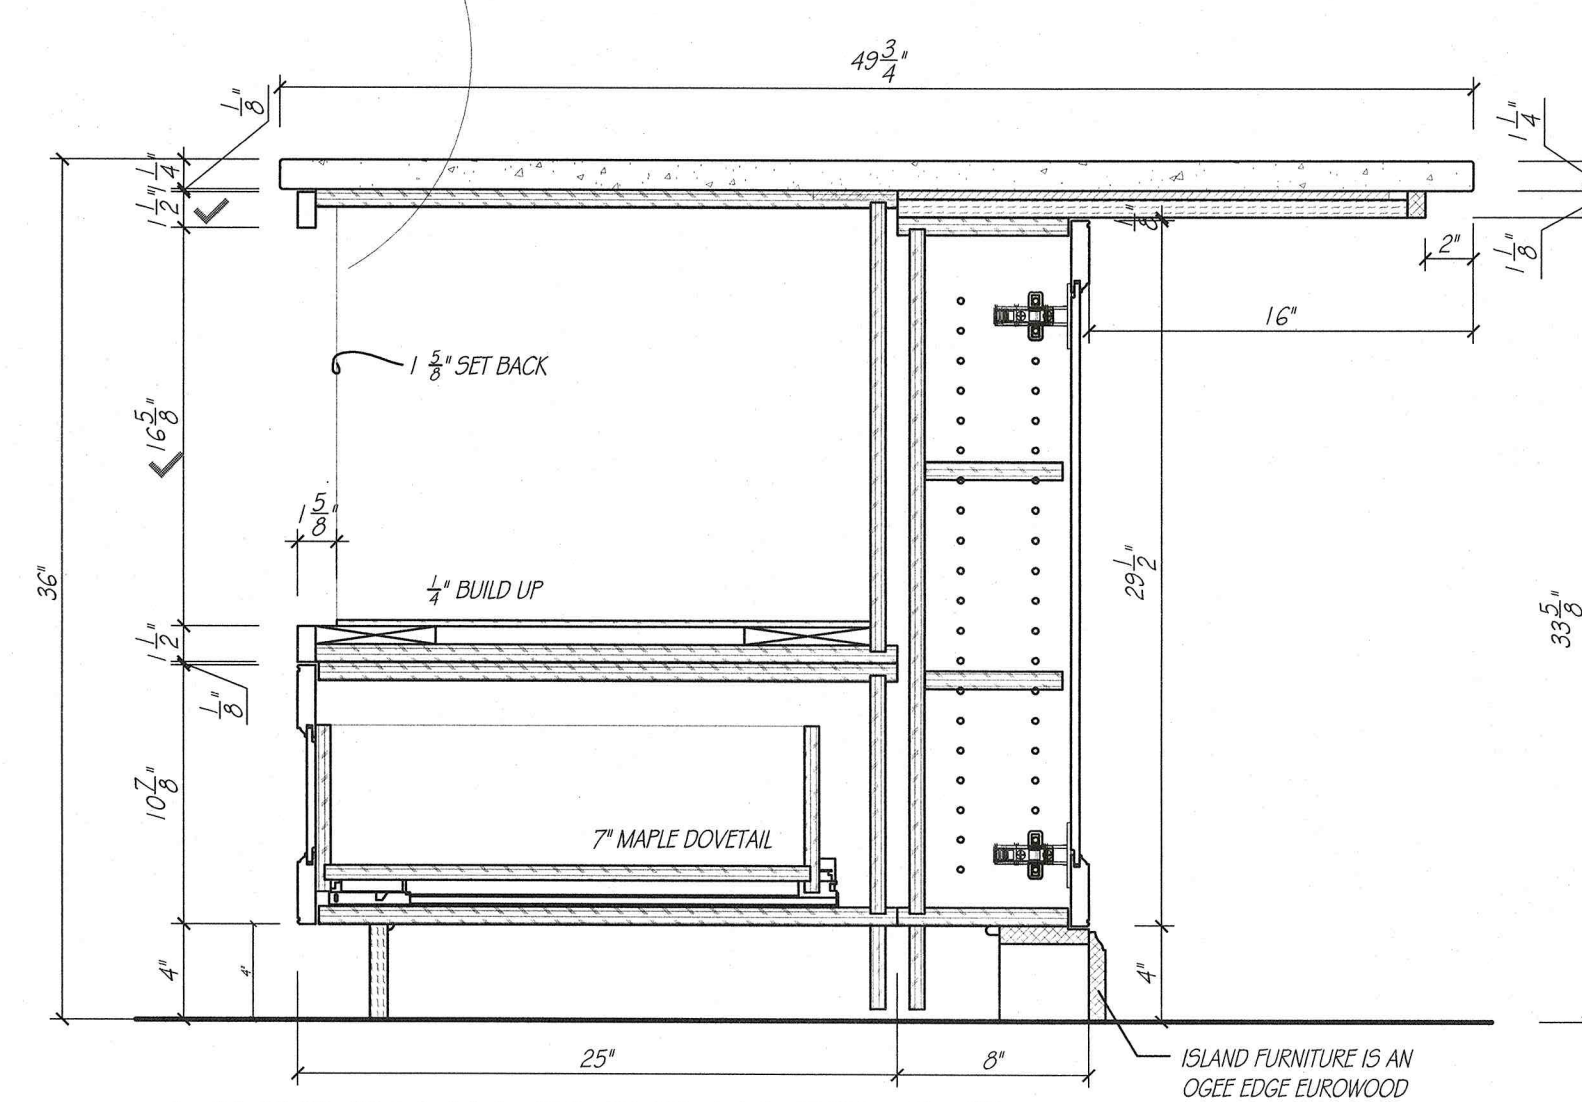

**MICROWAVE DRAWER DTL.**  
SCALE: 1 1/2\"/>


**THERMADOR WARMING DRAWER 30\"/>**

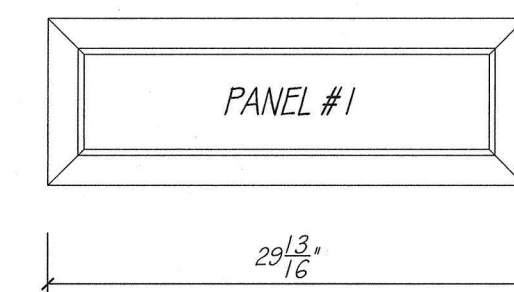



PANEL #1 29 13/16\"/>

PANEL IS LARGER THAN MINIMUM

PROVIDE BLOCKING STRIPS  
2 @ 3 1/2\"/>

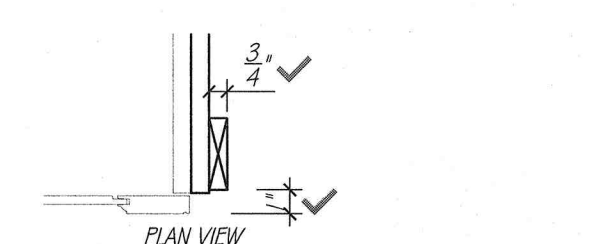


PLAN VIEW

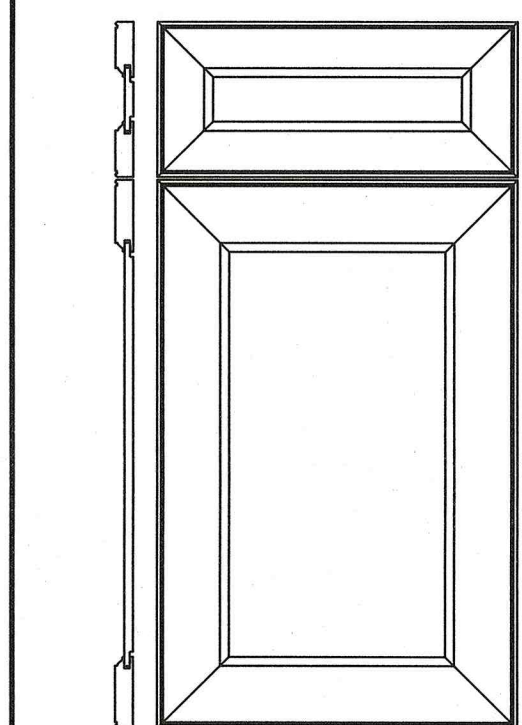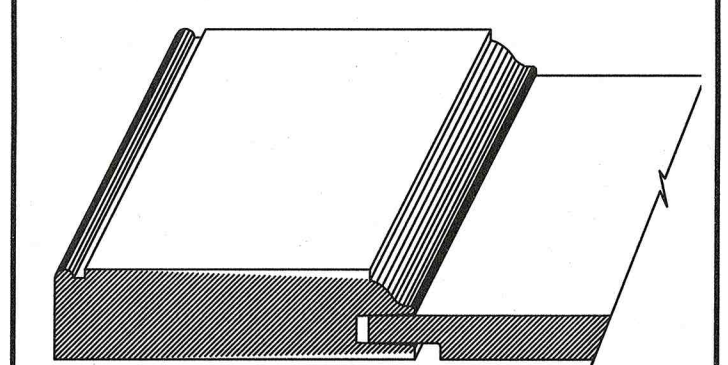

DOOR STYLE - TW-1038  
MORTISE & TENON CONSTRUCTION WITH 3\"/>

**DOOR DETAIL** ✓ EW-CWS  
SCALE: 1 1/2\"/>

| KITCHEN ISLAND              |                                       |
|-----------------------------|---------------------------------------|
| CABINET CONSTRUCTION:       |                                       |
| EXTERIORS                   | FLAT CUT CHERRY                       |
| INTERIORS                   | HARD ROCK MAPLE MELAMINE              |
| DRAWER BOXES                | MAPLE DOVETAIL                        |
| FACE BANDING                | MATCHING WOOD EDGE BANDING            |
| CABINET HARDWARE & DRILLING | BY OTHERS                             |
| DRAWER SLIDE                | FULL EXT. SOFT CLOSE CONCEALED SLIDES |
| COUNTERTOP SPECIFICATIONS:  |                                       |
| COUNTERTOP MATERIAL         | QUARTZ                                |
| COUNTERTOP THICKNESS        | 1 1/4\"/>                             |
| SUBTOP REQUIREMENTS         | NONE                                  |
| ROOM SPECIFICATIONS         |                                       |
| FLOORING - TYPE / ALLOWANCE | VERIFY 3/4\"/>                        |
| CASING - W / I / R REVEAL   | 3/32\"/>                              |

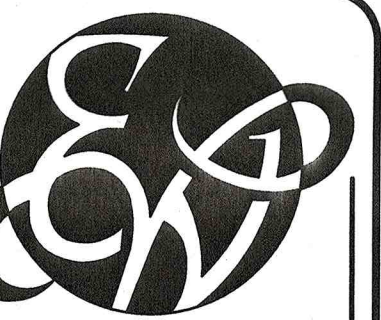

**EUROWOOD**  
Cabinets INC.  
3415 SO. 67TH ST.  
OMAHA, NE 68106  
TEL (402-393-4110)  
FAX (402-393-8361)  
(WWW.EUROWOOD.NET)


SHEET: A2

DRAWN BY: SJB

PLAN:  
MAIN LEVEL  
KITCHEN

REVISIONS:  
19 MARCH 26  
11 JUNE 26  
23 JUNE 26  
2 JULY 26  
8 JULY 26  
10 JULY 26  
24 JULY 26

PHIL & MICHELLE WOOD  
3435 N. 140TH. CIRCLE  
OMAHA, NE 68164

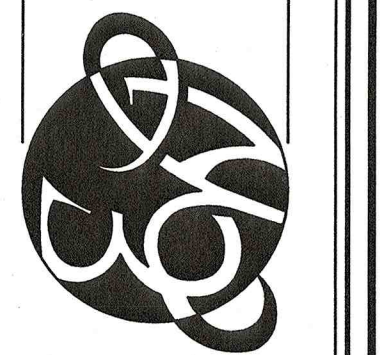

APPROVED BY:

SIGNATURE

DATE



DUPLICATION OF THESE DRAWINGS IS  
PROHIBITED WITHOUT WRITTEN CONSENT  
BY EUROWOOD CABINETS  
© 2000, EUROWOOD CABINETS INC.

MEASUREMENTS ARE SUBJECT TO CHANGE  
DUE TO FINAL FIELD MEASUREMENTS.

WOOD  
5588




THERMADOR DOUBLE OVEN 30"  
MODEL-MED302LWS  
FLUSH INSTALL

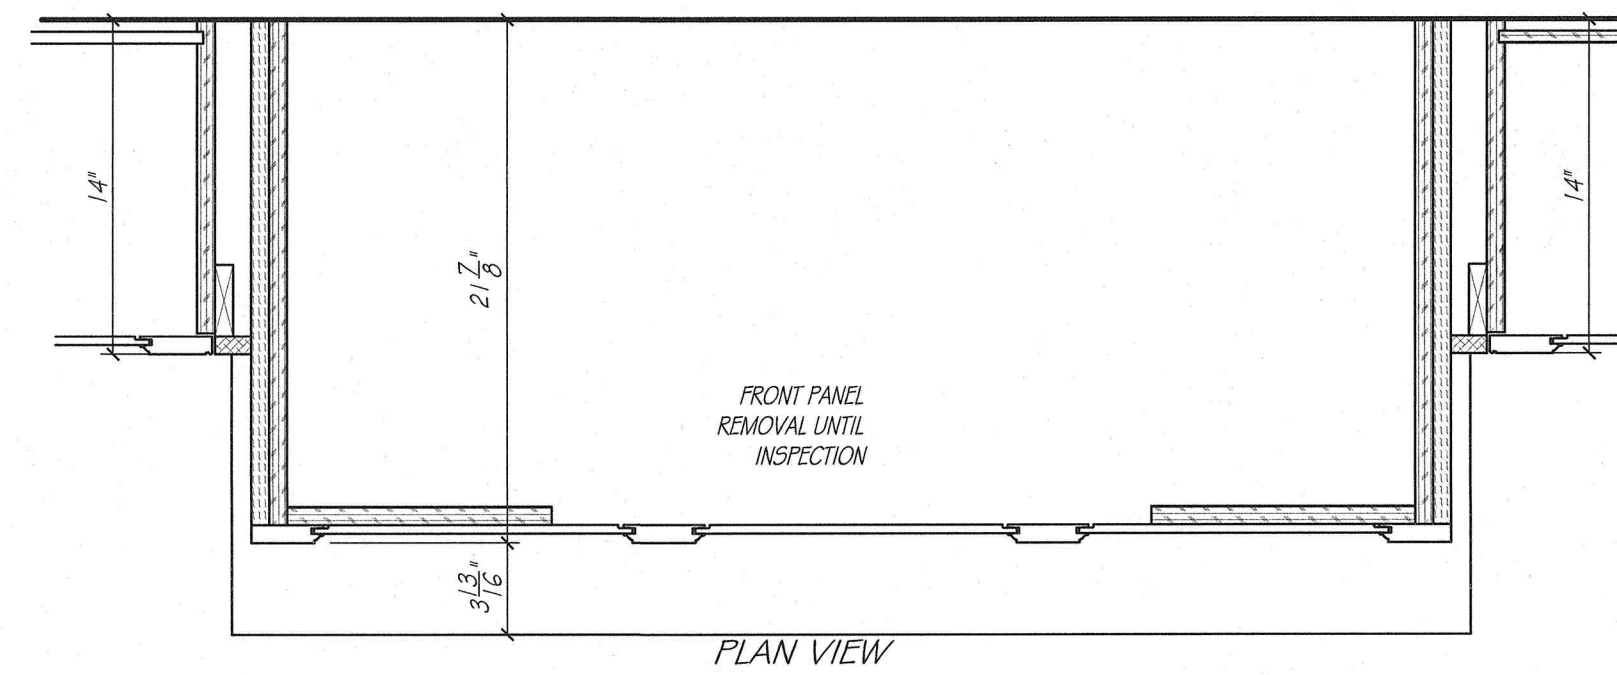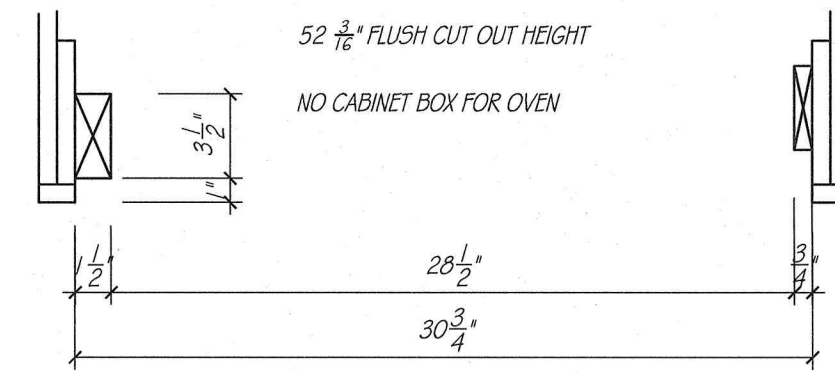

HOOD DETAIL  
SCALE: 1 1/2" = 1'-0"

THERMADOR DISHWASHER  
MODEL-DWHD660EPR

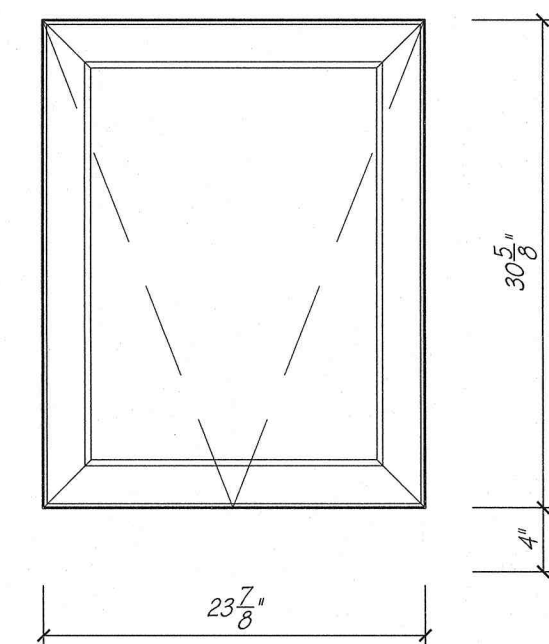


PANEL #1 23 3/4 W x 30 5/8 T  
PANEL ATTACHES FROM BACK

3/8" FILLER PANEL ABOVE DISHWASHER  
SEPRATE PIECE TO BE POCKET SCREWED  
TO ADJACENT CABINETS

PANEL IS MADE TALLER THAN SPEC  
AND WILL LIP OVER CONTROLS, IN ORDER TO  
ALIGN WITH ADJACENT FRONTS

SUB ZERO REFRIGERATOR 48" (CLASSIC)  
MODEL - CL4850UFD/O

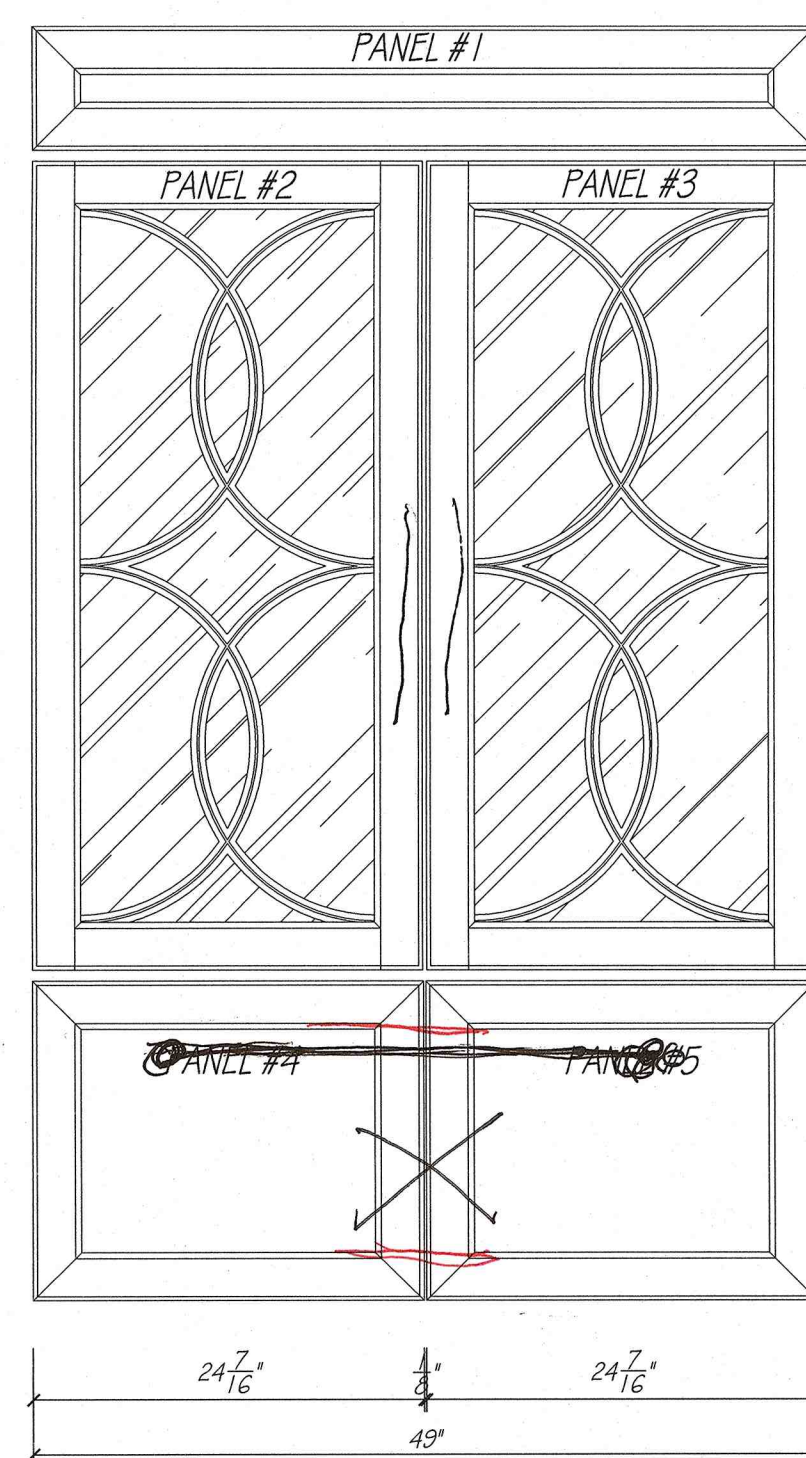


PANEL #1 49 W x 7 3/4 T  
PANEL ATTACHES FROM BACK  
WITH ROUTED & BACKER PANEL STRIP


PANEL #2#3 24 3/8 W x 50 5/8 T  
PANEL ATTACHES FROM BACK  
WITH ROUTED BACKER PANEL  
MIRROR BY OTHERS

PANEL #4#5 24 3/8 W x 50 5/8 T  
OVERALL SIZE: 49 W x 20 T  
PANEL ATTACHES FROM BACK  
WITH ROUTED BACKER PANEL STRIP  
ADD 1/8" VERTICAL REVEAL SPACER


PROVIDE BLOCKING STRIPS  
2 @ 3 1/2 W x 84 T x 1 1/4 D  
1 @ 3 1/2 W x 50 T x 1 1/4 D  
SET BACK FROM CABINET FACE 2 3/16"

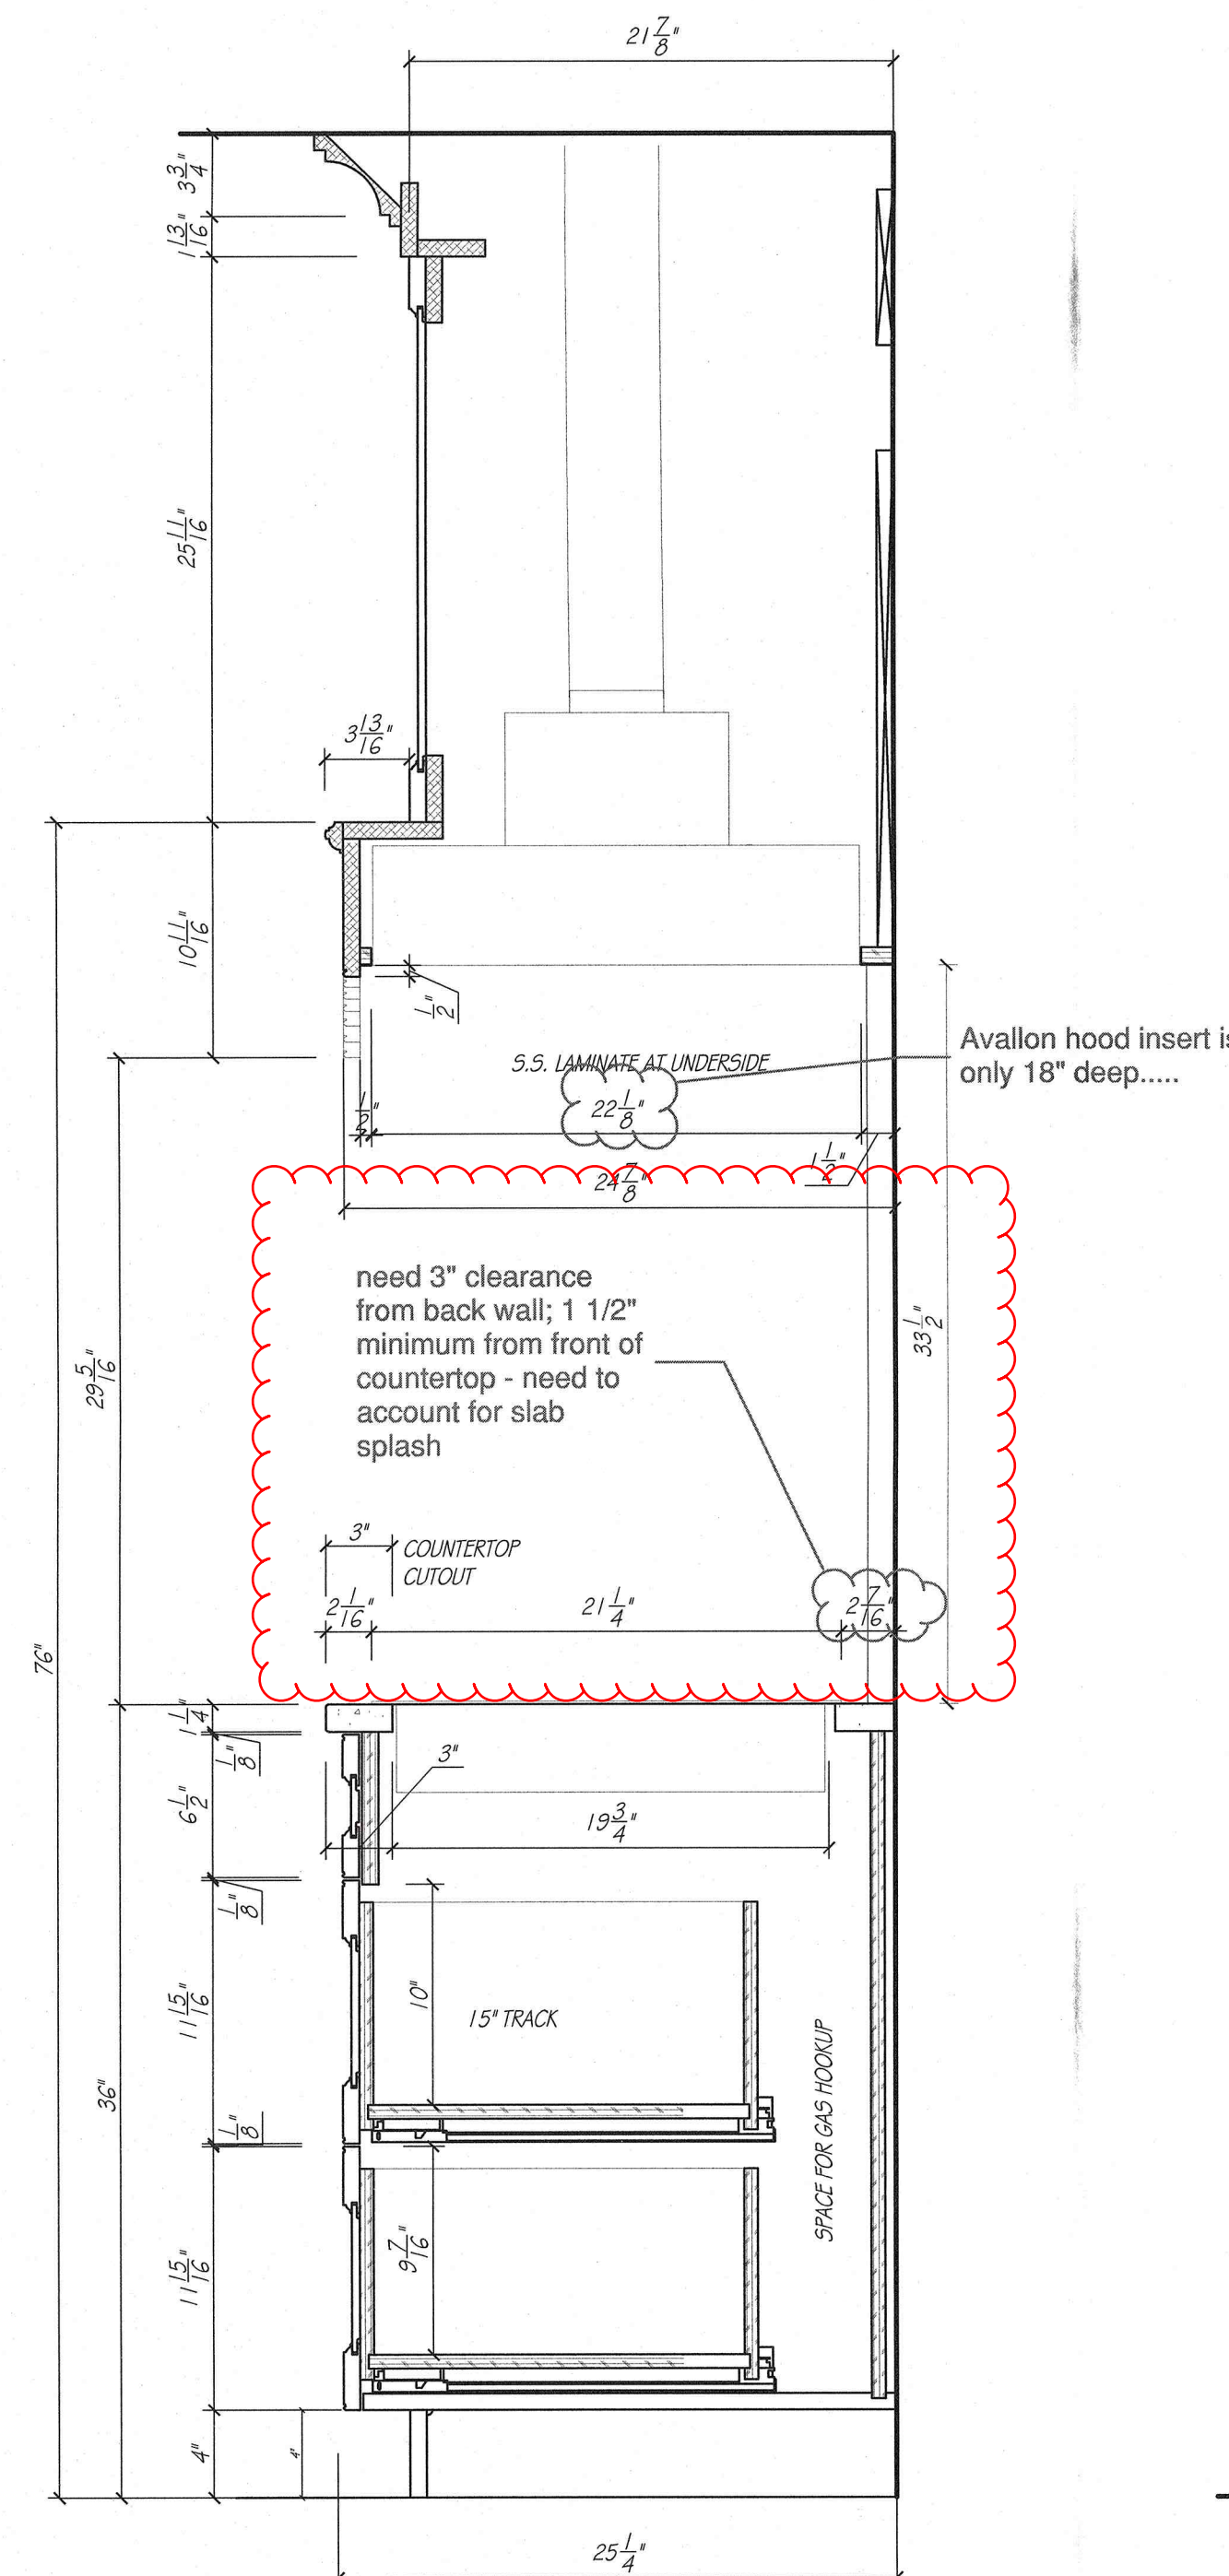


10  
A3  
CABINET DETAIL  
SCALE: 1 1/2" = 1'-0"

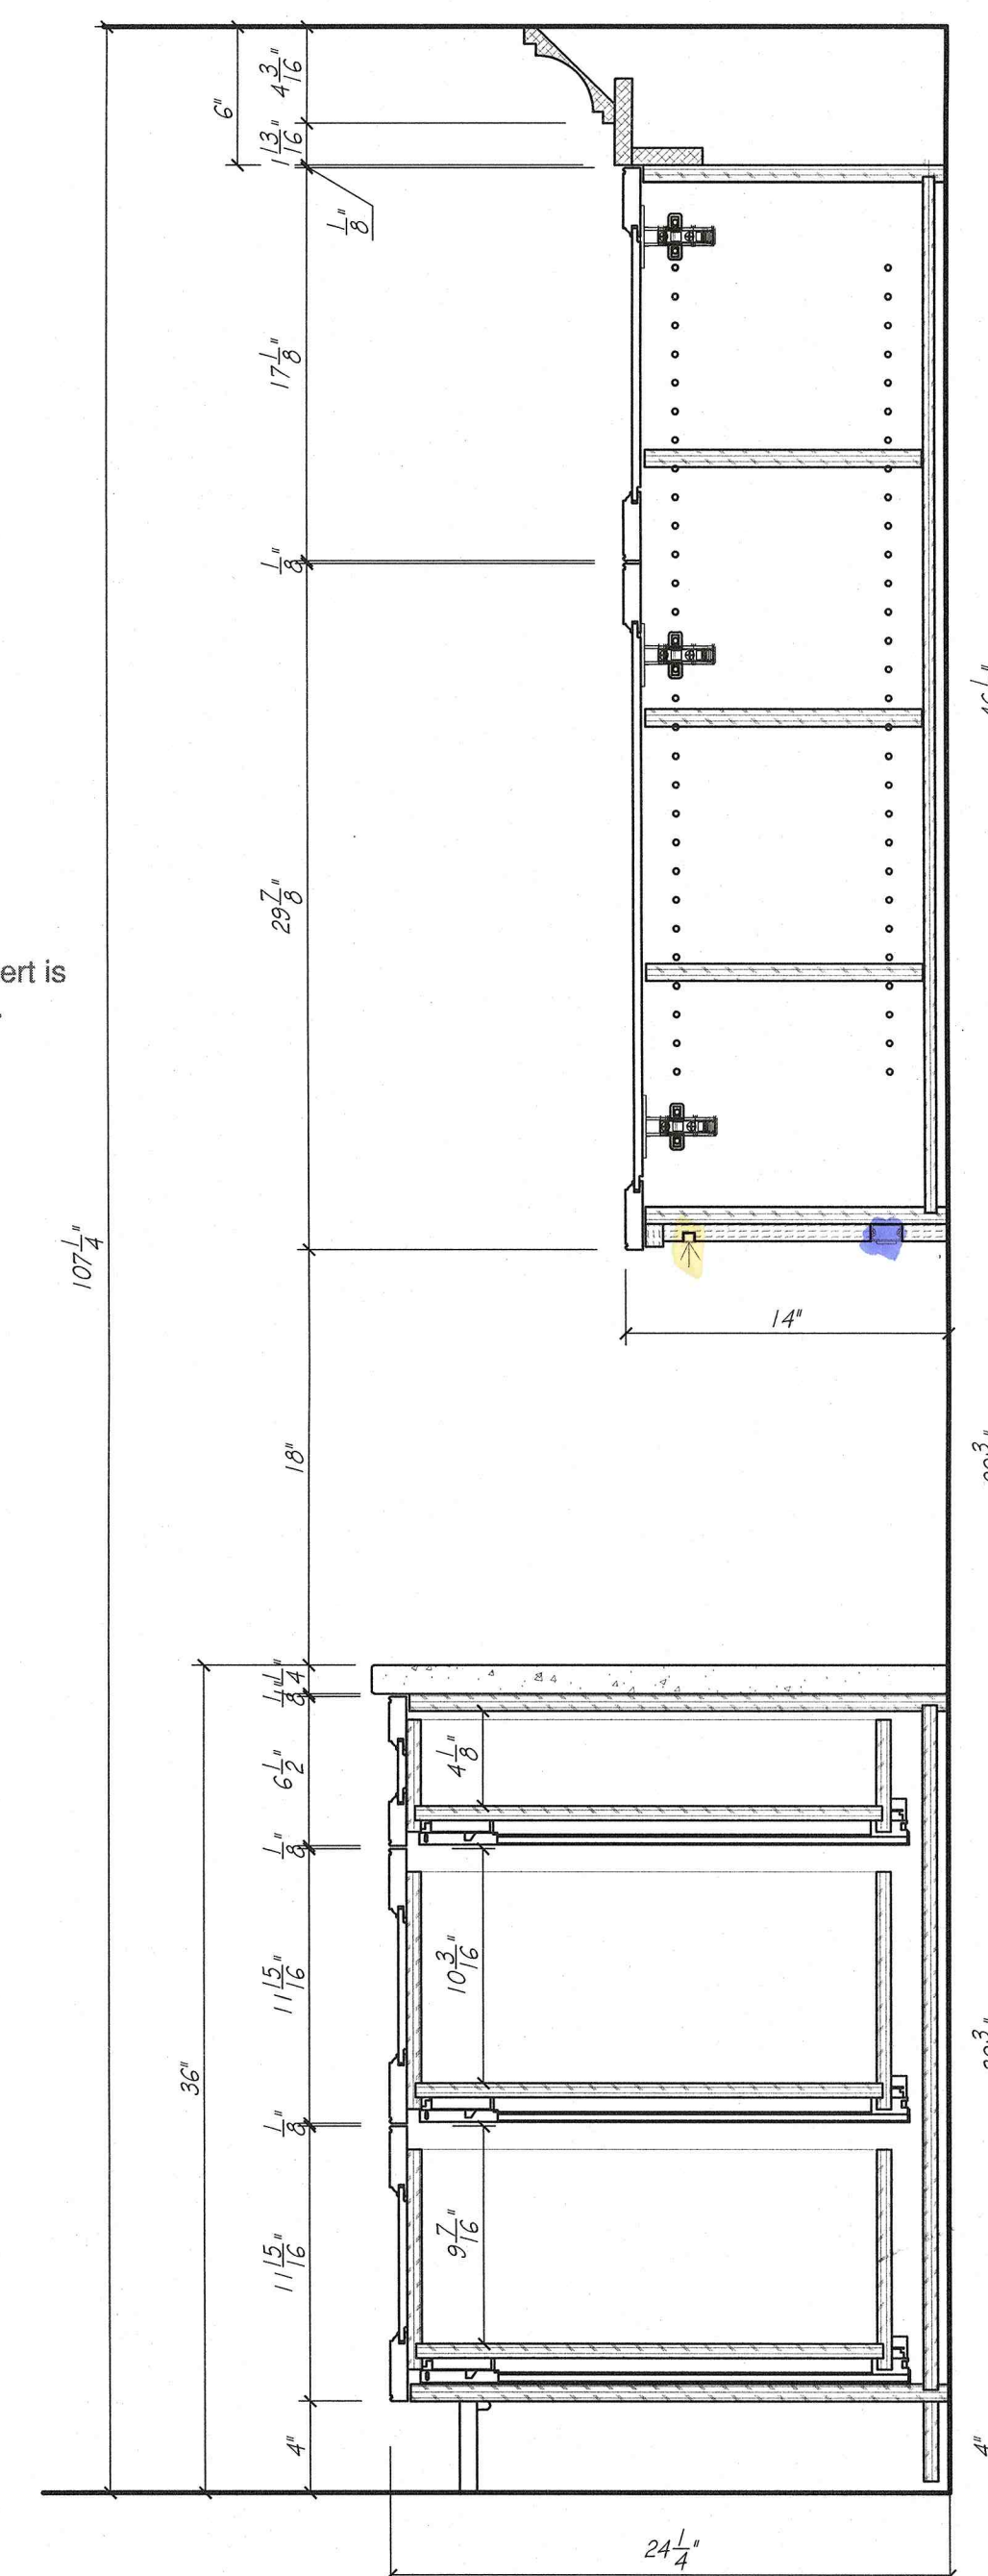

11  
A3  
CABINET DETAIL  
SCALE: 1 1/2" = 1'-0"

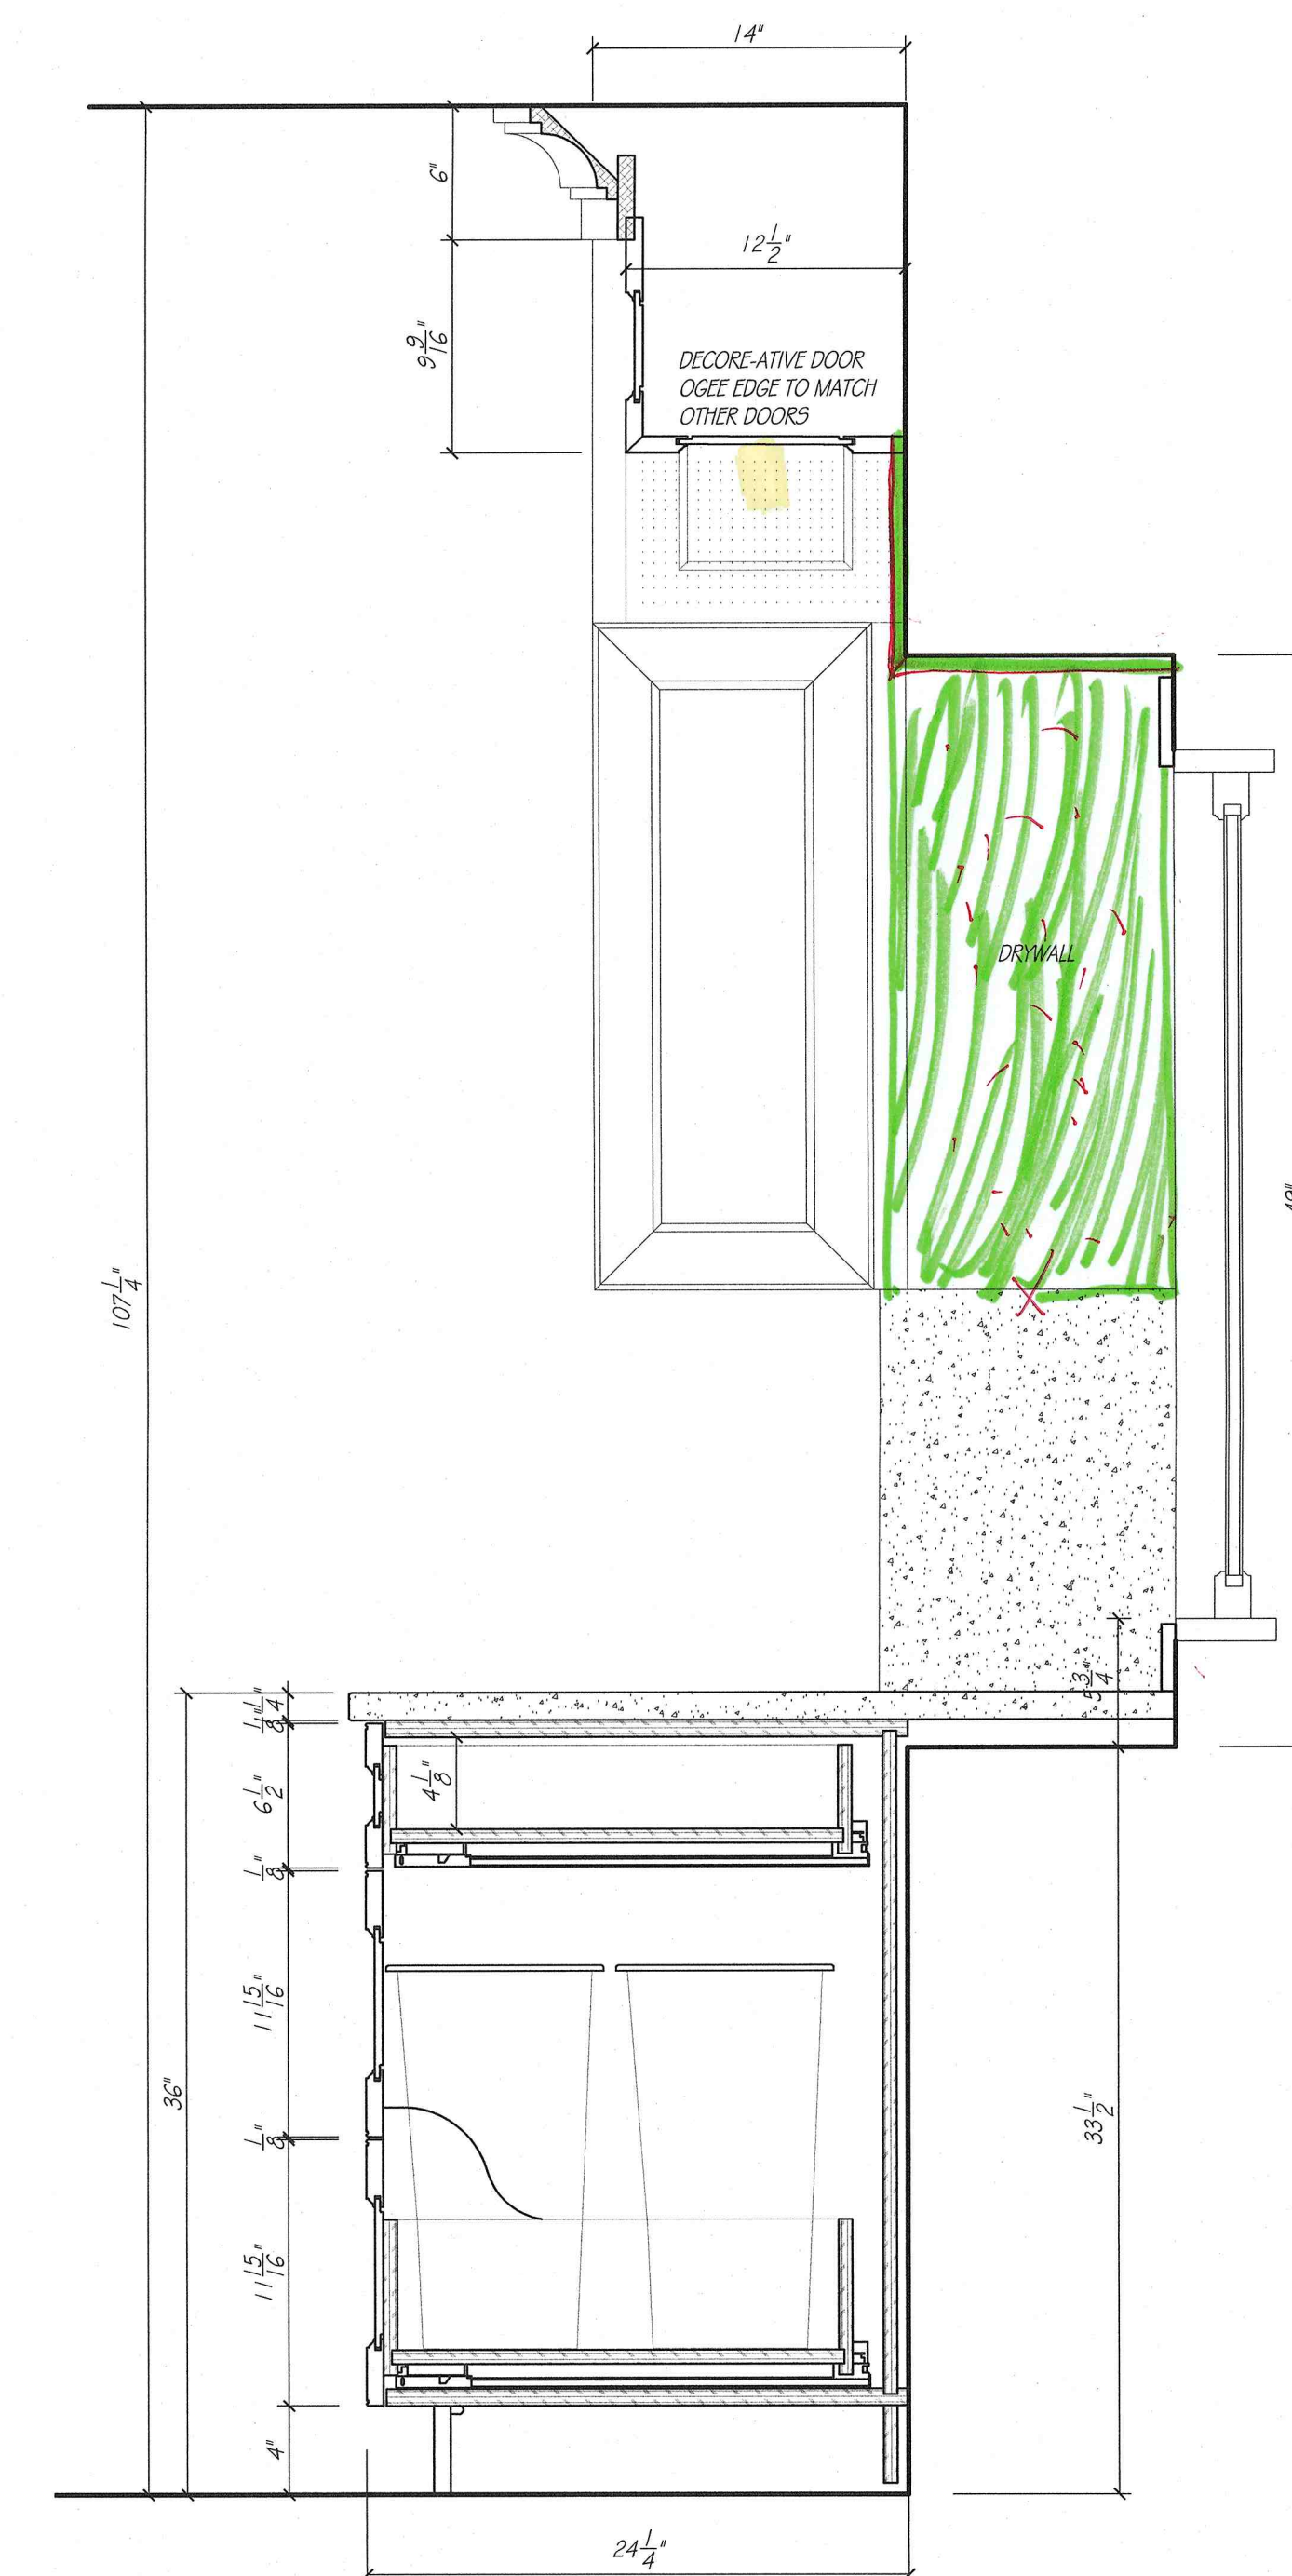


12  
A3  
CABINET DETAIL  
SCALE: 1 1/2" = 1'-0"

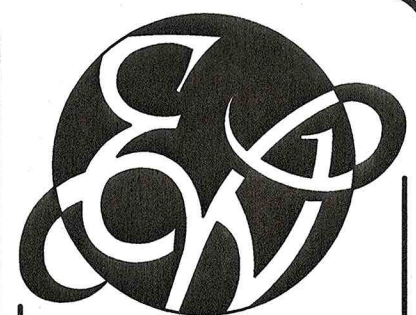

**EUROWOOD**  
Cabinets INC.  
3415 SO. 67TH ST.  
OMAHA, NE 68106  
TEL (402-393-4110)  
FAX (402-393-8361)  
(WWW.EUROWOOD.NET)

SHEET: A3  
DRAWN BY: SJB  
PLAN: MAIN LEVEL KITCHEN  
REVISIONS:  
10 JULY 26  
24 JULY 26

PHIL & MICHELLE WOOD  
3435 N. 140TH. CIRCLE  
OMAHA, NE 68164

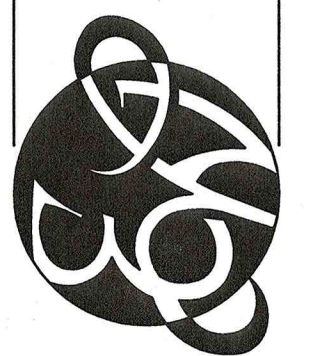

APPROVED BY:

SIGNATURE

DATE

DUPLICATION OF THESE DRAWINGS IS  
PROHIBITED WITHOUT WRITTEN CONSENT  
BY EUROWOOD CABINETS  
© 2000, EUROWOOD CABINETS INC.  
MEASUREMENTS ARE SUBJECT TO CHANGE  
DUE TO FINAL FIELD MEASUREMENTS.

WOOD

5588