

EXTERIOR MATERIALS

- EXTERIOR SIDING
- (S1) EXTERIOR MATERIAL TYPE-LP SIDING XXX
 - (S2) EXTERIOR MATERIAL TYPE-B&B SIDING XXXX
- EXTERIOR VENEER
- (V1) EXTERIOR MATERIAL TYPE- FULL DEPTH STONE VENEER COLOR-SOUTHERN PEARL ALT BID:APACHE HAMPTON
 - (V2) EXTERIOR MATERIAL TYPE-THIN STONE VENEER SPEC. SAME AS V1
 - (V3) EXTERIOR MATERIAL TYPE-BOARD FORM CONCRETE FINISH
- EXTERIOR TRIM
- (T1) EXTERIOR WOOD TRIM SEE DETAIL- 02/A2.02
 - (T2) STUCCO TRIM NOT USED
 - (T3) NOT USED
 - (T3) LAP SIDING TRIM 6" SEE DETAIL XXXX
- EXTERIOR E.I.F.S. AND E.I.F.S. TRIM
- (E1) EXTERIOR MATERIAL TYPE-EIFS FINISH SYSTEM STUCCO
 - (E2) EXTERIOR MATERIAL TYPE-EIFS FINISH SYSTEM STUCCO
 - (E3) EXTERIOR MATERIAL TYPE-EIFS FINISH SYSTEM STUCCO
 - (E4) EXTERIOR MATERIAL TYPE-EIFS FINISH SYSTEM STUCCO
 - (E5) EXTERIOR MATERIAL TYPE-EIFS FINISH SYSTEM STUCCO
- EXTERIOR ROOFING
- (R1) EXTERIOR MATERIAL TYPE-ASPHALT SHINGLES ROOFING - SPEC. CERTAINTED PRESIDENTIAL SHAKE IR. ALT: MALARKY COLOR-TBD
 - (R2) EXTERIOR MATERIAL TYPE-STANDING SEAM METAL XXXX
- EXTERIOR PRECAST SHAPES
- (P1) EXTERIOR MATERIAL TYPE-THIN STONE TOP SEE DETAIL- 01/A2.02 COLOR-TBD
 - (P2) EXTERIOR MATERIAL TYPE-FULL DEPTH STONE TOP SEE DETAIL- 01/A2.02 COLOR-TBD
 - (P2) PRECAST SURROUND TRIM SEE DETAIL- 01/A2.02
 - (P3) EXTERIOR MATERIAL TYPE-XXXX SEE DETAIL- 01/A2.02 COLOR-TBD
 - (P4) EXTERIOR MATERIAL TYPE-XXXX SEE DETAIL- 01/A2.02 COLOR-TBD
 - (P5) EXTERIOR MATERIAL TYPE-XXXX SEE DETAIL- 01/A2.02 COLOR-TBD
 - (P6) EXTERIOR MATERIAL TYPE-XXXX SEE DETAIL- 01/A2.02 COLOR-TBD
 - (P7) EXTERIOR MATERIAL TYPE-XXXX SEE DETAIL- 01/A2.02 COLOR-TBD
- EXTERIOR ACCESSORY
- (A1) EXTERIOR ASSESORY TYPE-XXXX
 - (A2) EXTERIOR ASSESORY TYPE-XXXX
 - (A3) EXTERIOR FASCIA SEE DETAIL XXXX
 - (A4) EXTERIOR ASSESORY TYPE-METAL CHIMNEY SHROUD

Ext. Stone Takeoff				
Description	Quantity	Unit	Wall	Area
Thin Stone Veneer (Covered Entry)	14.959980	ft		26.9591
V1 - Full Bed-Depth Stone	283.234	sf		
V2 - Thin Stone Corners	215.04390	ft		
V2 - Thin Stone Edge - TBD	5.49836	ft		
V2 - Thin Stone Veneer	1,456.070	sf		



CROCKETT LOT22
RESIDENCE
1702 SOUTH 150 AVE. OMAHA, NEBRASKA 68144

MCNEIL
COMPANY
4666 South 132nd Street
Omaha, NE 68137
402-333-1462
mcneilcompany.com

PLAN DATE	
01/11/2026	
REV.	DATE
PERMIT	08/12/26
REV 01	08/26/26




JOB NUMBER	
15-2510	
DESCRIPTION	
FRONT AND RIGHT EXTERIOR ELEVATIONS	
PLAN SHEET	

A2.01

© COPYRIGHT
MCNEIL COMPANY
THESE PLANS ARE SPECIFICALLY
DESIGNED FOR CONSTRUCTION BY
MCNEIL COMPANY AND ARE
INTENDED FOR NO OTHER PURPOSE.
DUPLICATION OF THESE PLANS IN
PART OR WHOLE WITHOUT WRITTEN
CONSENT FROM MCNEIL COMPANY
IS PROHIBITED.

EXTERIOR MATERIALS

- EXTERIOR SIDING
- (S1) EXTERIOR MATERIAL TYPE-LP SIDING XXX
 - (S2) EXTERIOR MATERIAL TYPE-B&B SIDING XXXX
- EXTERIOR VENEER
- (V1) EXTERIOR MATERIAL TYPE- FULL DEPTH STONE VENEER COLOR-SOUTHERN PEARL ALT BID:APACHE HAMPTON
 - (V2) EXTERIOR MATERIAL TYPE-THIN STONE VENEER SPEC: SAME AS V1
 - (V3) EXTERIOR MATERIAL TYPE-BOARD FORM CONCRETE FINISH
- EXTERIOR TRIM
- (T1) EXTERIOR WOOD TRIM SEE DETAIL- 02/A2.02
 - (T2) STUCCO TRIM NOT USED
 - (T3) NOT USED
 - (T4) LAP SIDING TRIM 6" SEE DETAIL XXXX
- EXTERIOR E.I.F.S. AND E.I.F.S. TRIM
- (E1) EXTERIOR MATERIAL TYPE-EIFS FINISH SYSTEM STUCCO
 - (E2) EXTERIOR MATERIAL TYPE-EIFS FINISH SYSTEM STUCCO
 - (E3) EXTERIOR MATERIAL TYPE-EIFS FINISH SYSTEM STUCCO
 - (E4) EXTERIOR MATERIAL TYPE-EIFS FINISH SYSTEM STUCCO
 - (E5) EXTERIOR MATERIAL TYPE-EIFS FINISH SYSTEM STUCCO
- EXTERIOR ROOFING
- (R1) EXTERIOR MATERIAL TYPE-ASPHALT SHINGLES ROOFING - SPEC: CERTAINTED PRESIDENTIAL SHAKE IR. ALT: MALARKEY COLOR-TBD
 - (R2) EXTERIOR MATERIAL TYPE-STANDING SEAM METAL XXXX
- EXTERIOR PRECAST SHAPES
- (P1-A) EXTERIOR MATERIAL TYPE-THIN STONE TOP SEE DETAIL- 01/A2.02 COLOR-TBD
 - (P1-B) EXTERIOR MATERIAL TYPE-FULL DEPTH STONE TOP SEE DETAIL- 01/A2.02 COLOR-TBD
 - (P2) PRECAST SURROUND TRIM SEE DETAIL- 01/A2.02
 - (P3) EXTERIOR MATERIAL TYPE-XXXX SEE DETAIL- 01/A2.02 COLOR-TBD
 - (P4) EXTERIOR MATERIAL TYPE-XXXX SEE DETAIL- 01/A2.02 COLOR-TBD
 - (P5) EXTERIOR MATERIAL TYPE-XXXX SEE DETAIL- 01/A2.02 COLOR-TBD
 - (P6) EXTERIOR MATERIAL TYPE-XXXX SEE DETAIL- 01/A2.02 COLOR-TBD
 - (P7) EXTERIOR MATERIAL TYPE-XXXX SEE DETAIL- 01/A2.02 COLOR-TBD
- EXTERIOR ACCESSORY
- (A1) EXTERIOR ASSESORY TYPE-XXXX
 - (A2) EXTERIOR ASSESORY TYPE-XXXX
 - (A3) EXTERIOR FASCIA SEE DETAIL XXXX
 - (A4) EXTERIOR ASSESORY TYPE-METAL CHIMNEY SHROUD

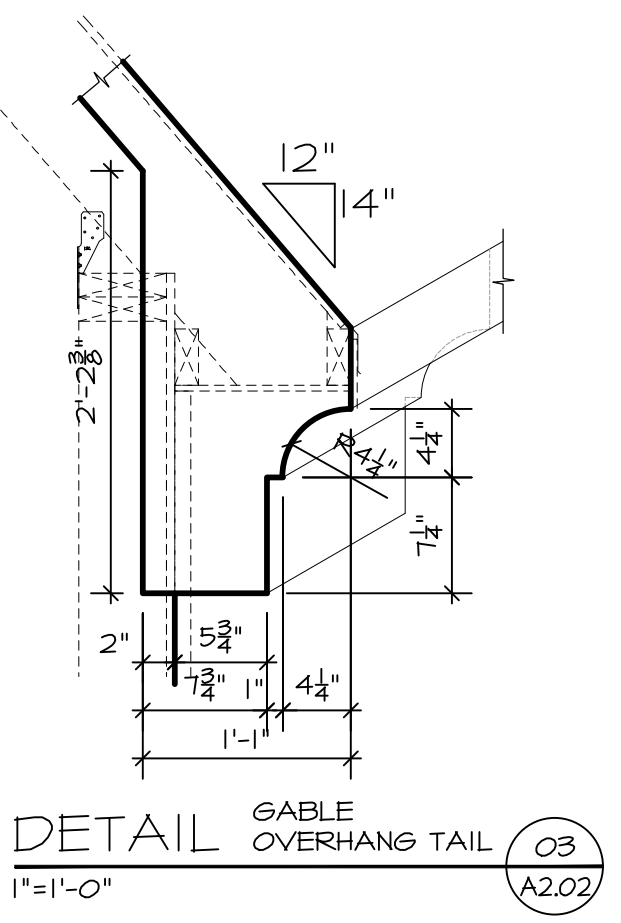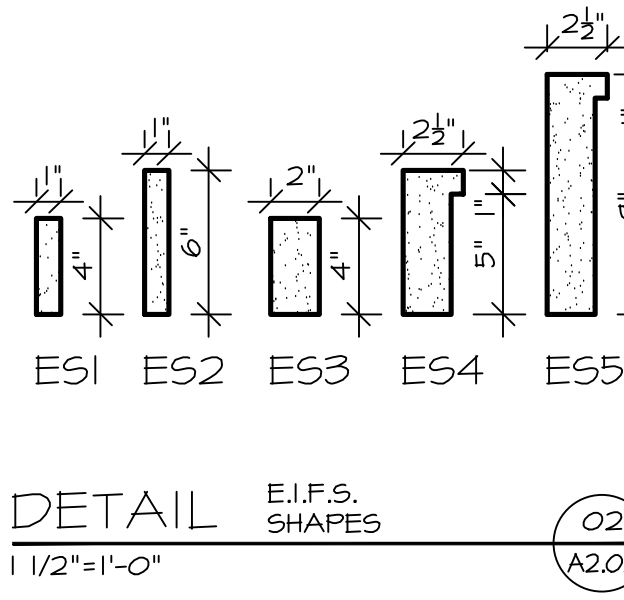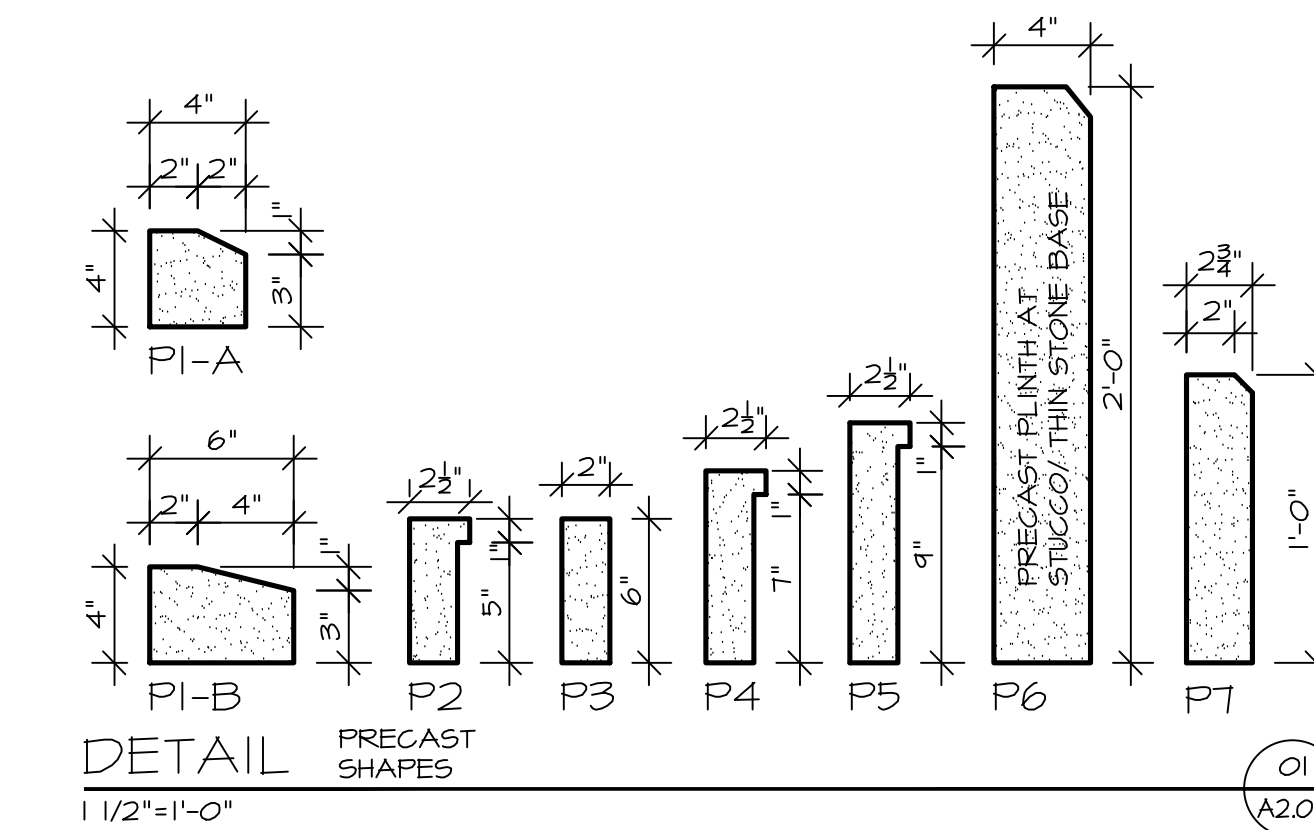

CROCKETT LOT22
RESIDENCE
1702 SOUTH 150 AVE. OMAHA, NEBRASKA 68144

MCNEIL
COMPANY
4666 South 132nd Street
Omaha, NE 68137
402-333-1462
mcneilcompany.com




PLAN DATE	
01/11/2026	
REV.	DATE
PERMIT	08/12/26
REV 01	08/26/26

JOB NUMBER	
15-2510	
DESCRIPTION	
FRONT AND RIGHT EXTERIOR ELEVATIONS	
PLAN SHEET	
A2.02	

© COPYRIGHT
MCNEIL COMPANY
THESE PLANS ARE SPECIFICALLY
DESIGNED FOR CONSTRUCTION BY
MCNEIL COMPANY AND ARE
INTENDED FOR NO OTHER PURPOSE.
DUPLICATION OF THESE PLANS IN
PART OR WHOLE WITHOUT WRITTEN
CONSENT FROM MCNEIL COMPANY
IS PROHIBITED.

EXTERIOR MATERIALS


- EXTERIOR SIDING
- (S1) EXTERIOR MATERIAL TYPE-LP SIDING xxx
 - (S2) EXTERIOR MATERIAL TYPE-B4B SIDING xxxx
- EXTERIOR VENEER
- (V1) EXTERIOR MATERIAL TYPE- FULL DEPTH STONE VENEER COLOR-SOUTHERN PEARL ALT BID: APACHE HAMPTON
 - (V2) EXTERIOR MATERIAL TYPE-THIN STONE VENEER SPEC: SAME AS V1
 - (V3) EXTERIOR MATERIAL TYPE-BOARD FORM CONCRETE FINISH
- EXTERIOR TRIM
- (W) EXTERIOR WOOD TRIM SEE DETAIL- 02/A2.02
 - (T1) STUCCO TRIM NOT USED
 - (T2) NOT USED
 - (T3) LAP SIDING TRIM 6" SEE DETAIL XXXX
- EXTERIOR E.I.F.S. AND E.I.F.S. TRIM
- (E1) EXTERIOR MATERIAL TYPE-EIFS FINISH SYSTEM STUCCO
 - (E2) EXTERIOR MATERIAL TYPE-EIFS FINISH SYSTEM STUCCO
 - (E3) EXTERIOR MATERIAL TYPE-EIFS FINISH SYSTEM STUCCO
 - (E4) EXTERIOR MATERIAL TYPE-EIFS FINISH SYSTEM STUCCO
 - (E5) EXTERIOR MATERIAL TYPE-EIFS FINISH SYSTEM STUCCO
 - (E6) EXTERIOR MATERIAL TYPE-EIFS FINISH SYSTEM STUCCO
- EXTERIOR ROOFING
- (R1) EXTERIOR MATERIAL TYPE-ASPHALT SHINGLES ROOFING - SPEC: CERTANTEED PRESIDENTIAL SHAKE IR. ALT: MALARKEY COLOR-TBD
 - (R2) EXTERIOR MATERIAL TYPE-STANDING SEAM METAL XXXX
- EXTERIOR PRECAST SHAPES
- (P1-A) EXTERIOR MATERIAL TYPE-THIN STONE TOP SEE DETAIL- 01/A2.02 COLOR-TBD
 - (P1-B) EXTERIOR MATERIAL TYPE-FULL DEPTH STONE TOP SEE DETAIL- 01/A2.02 COLOR-TBD
 - (P2) PRECAST SURROUND TRIM SEE DETAIL- 01/A2.02
 - (P3) EXTERIOR MATERIAL TYPE-XXXX SEE DETAIL- 01/A2.02 COLOR-TBD
 - (P4) EXTERIOR MATERIAL TYPE-XXXX SEE DETAIL- 01/A2.02 COLOR-TBD
 - (P5) EXTERIOR MATERIAL TYPE-XXXX SEE DETAIL- 01/A2.02 COLOR-TBD
 - (P6) EXTERIOR MATERIAL TYPE-XXXX SEE DETAIL- 01/A2.02 COLOR-TBD
 - (P7) EXTERIOR MATERIAL TYPE-XXXX SEE DETAIL- 01/A2.02 COLOR-TBD
- EXTERIOR ACCESSORY
- (A1) EXTERIOR ASSESORY TYPE-XXXX
 - (A2) EXTERIOR ASSESORY TYPE-XXXX
 - (A3) EXTERIOR FASCIA SEE DETAIL XXXX
 - (A4) EXTERIOR ASSEOSRY TYPE-METAL CHIMNEY SHROUD

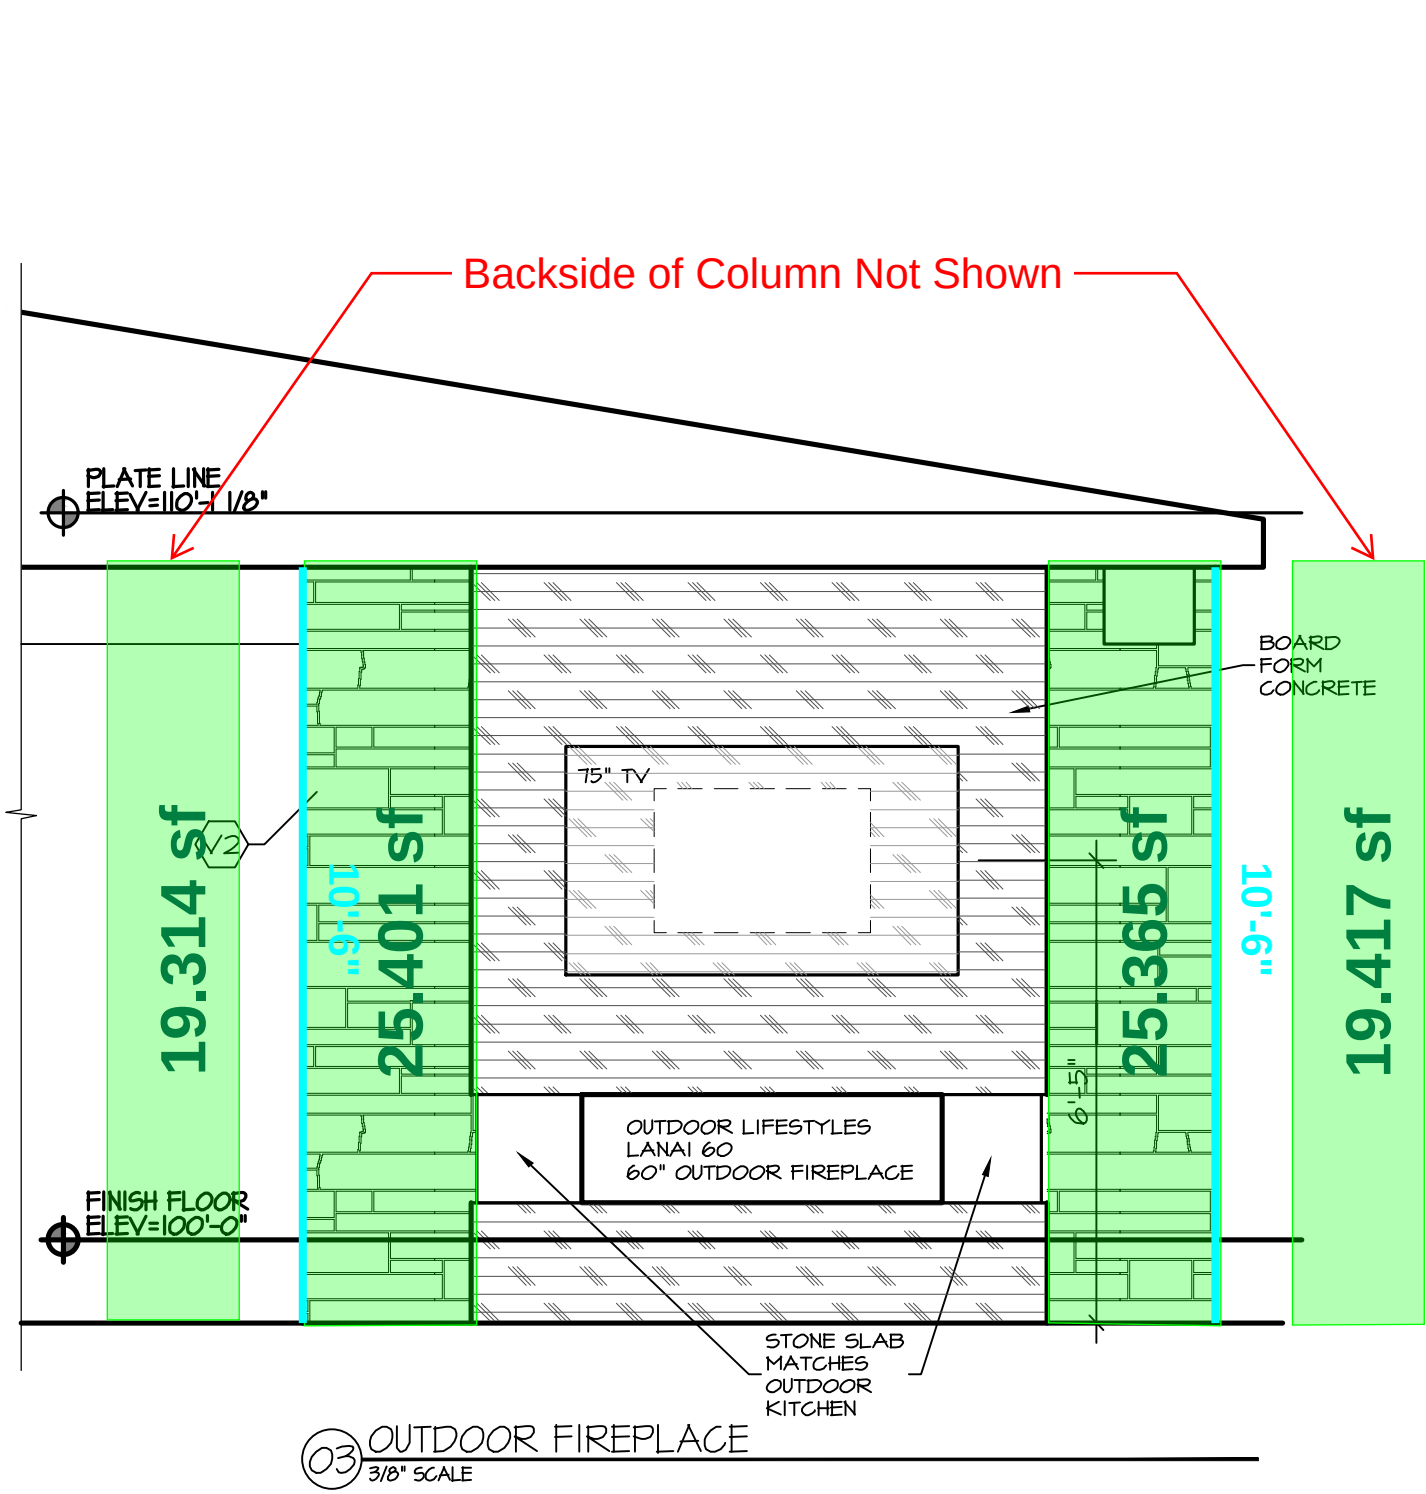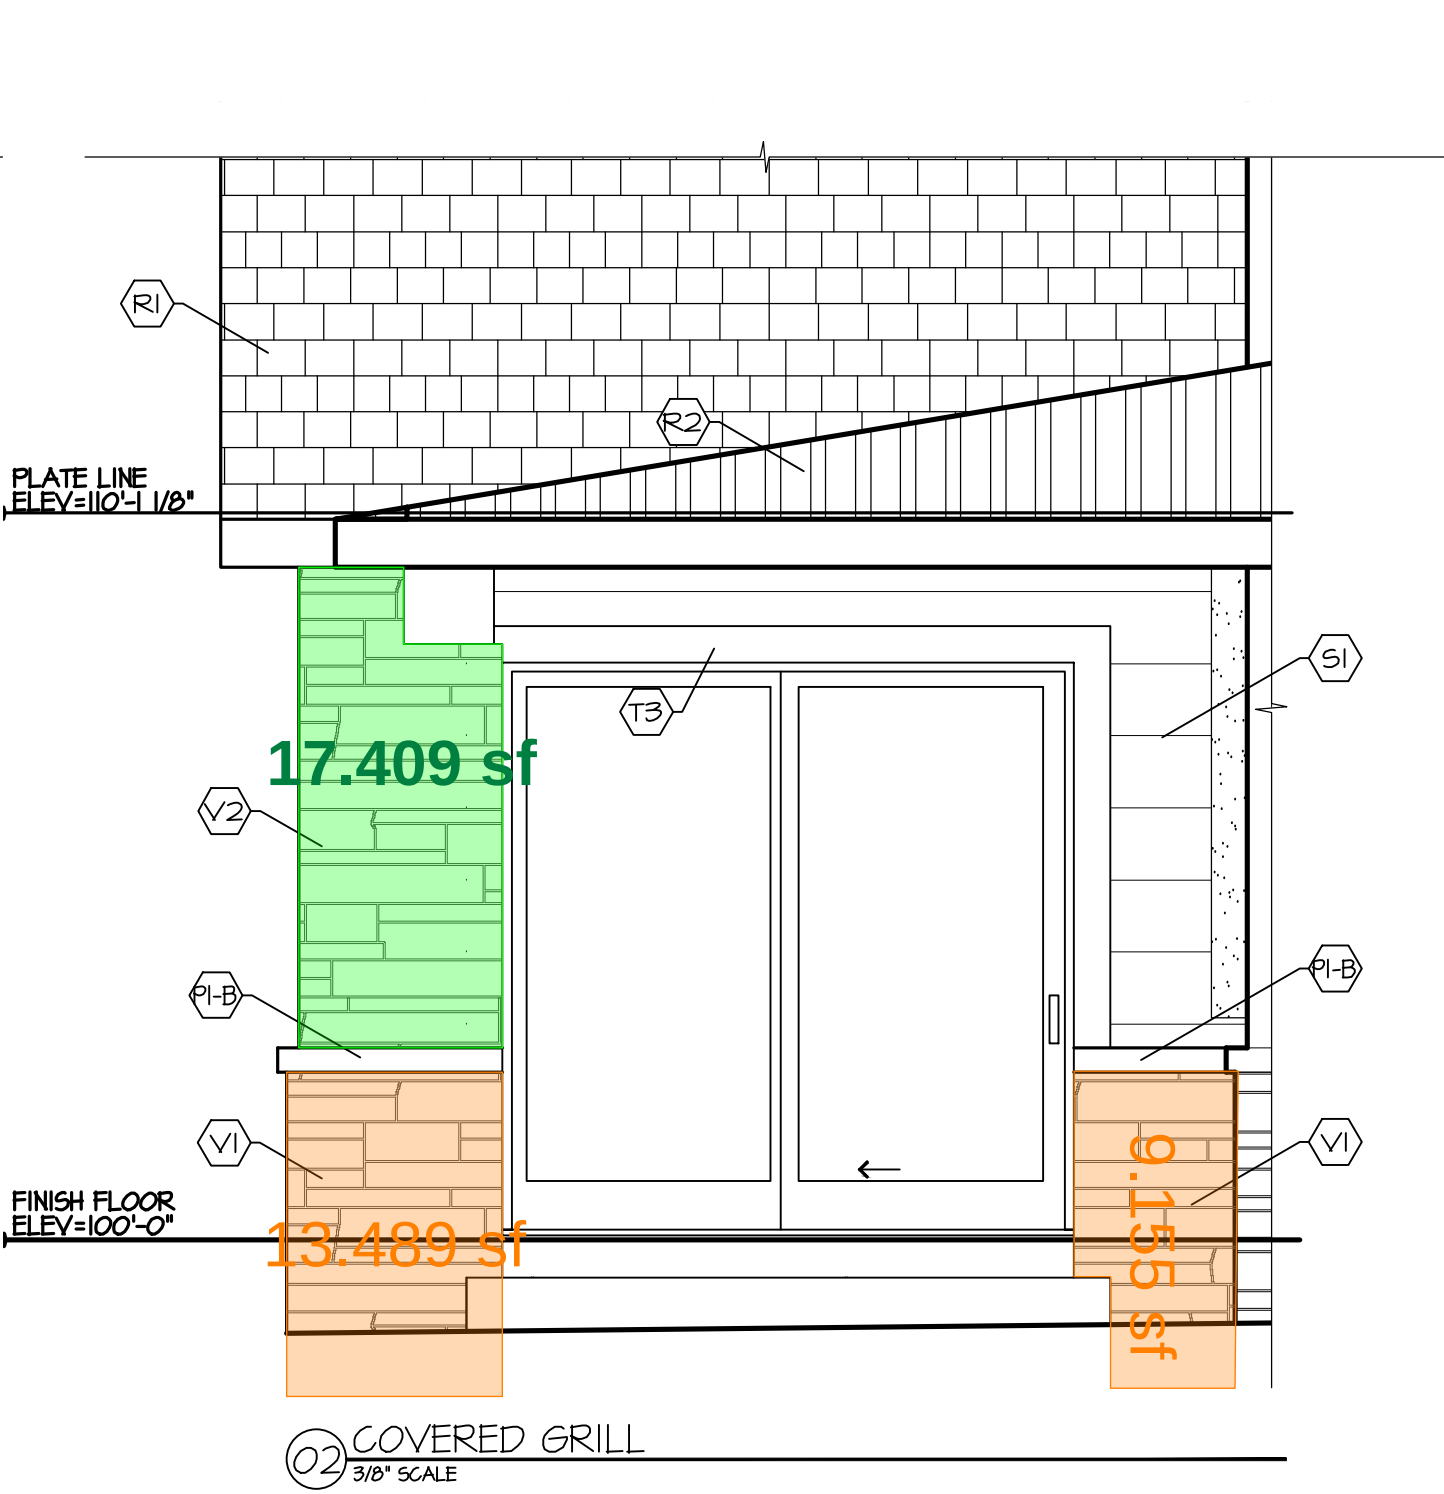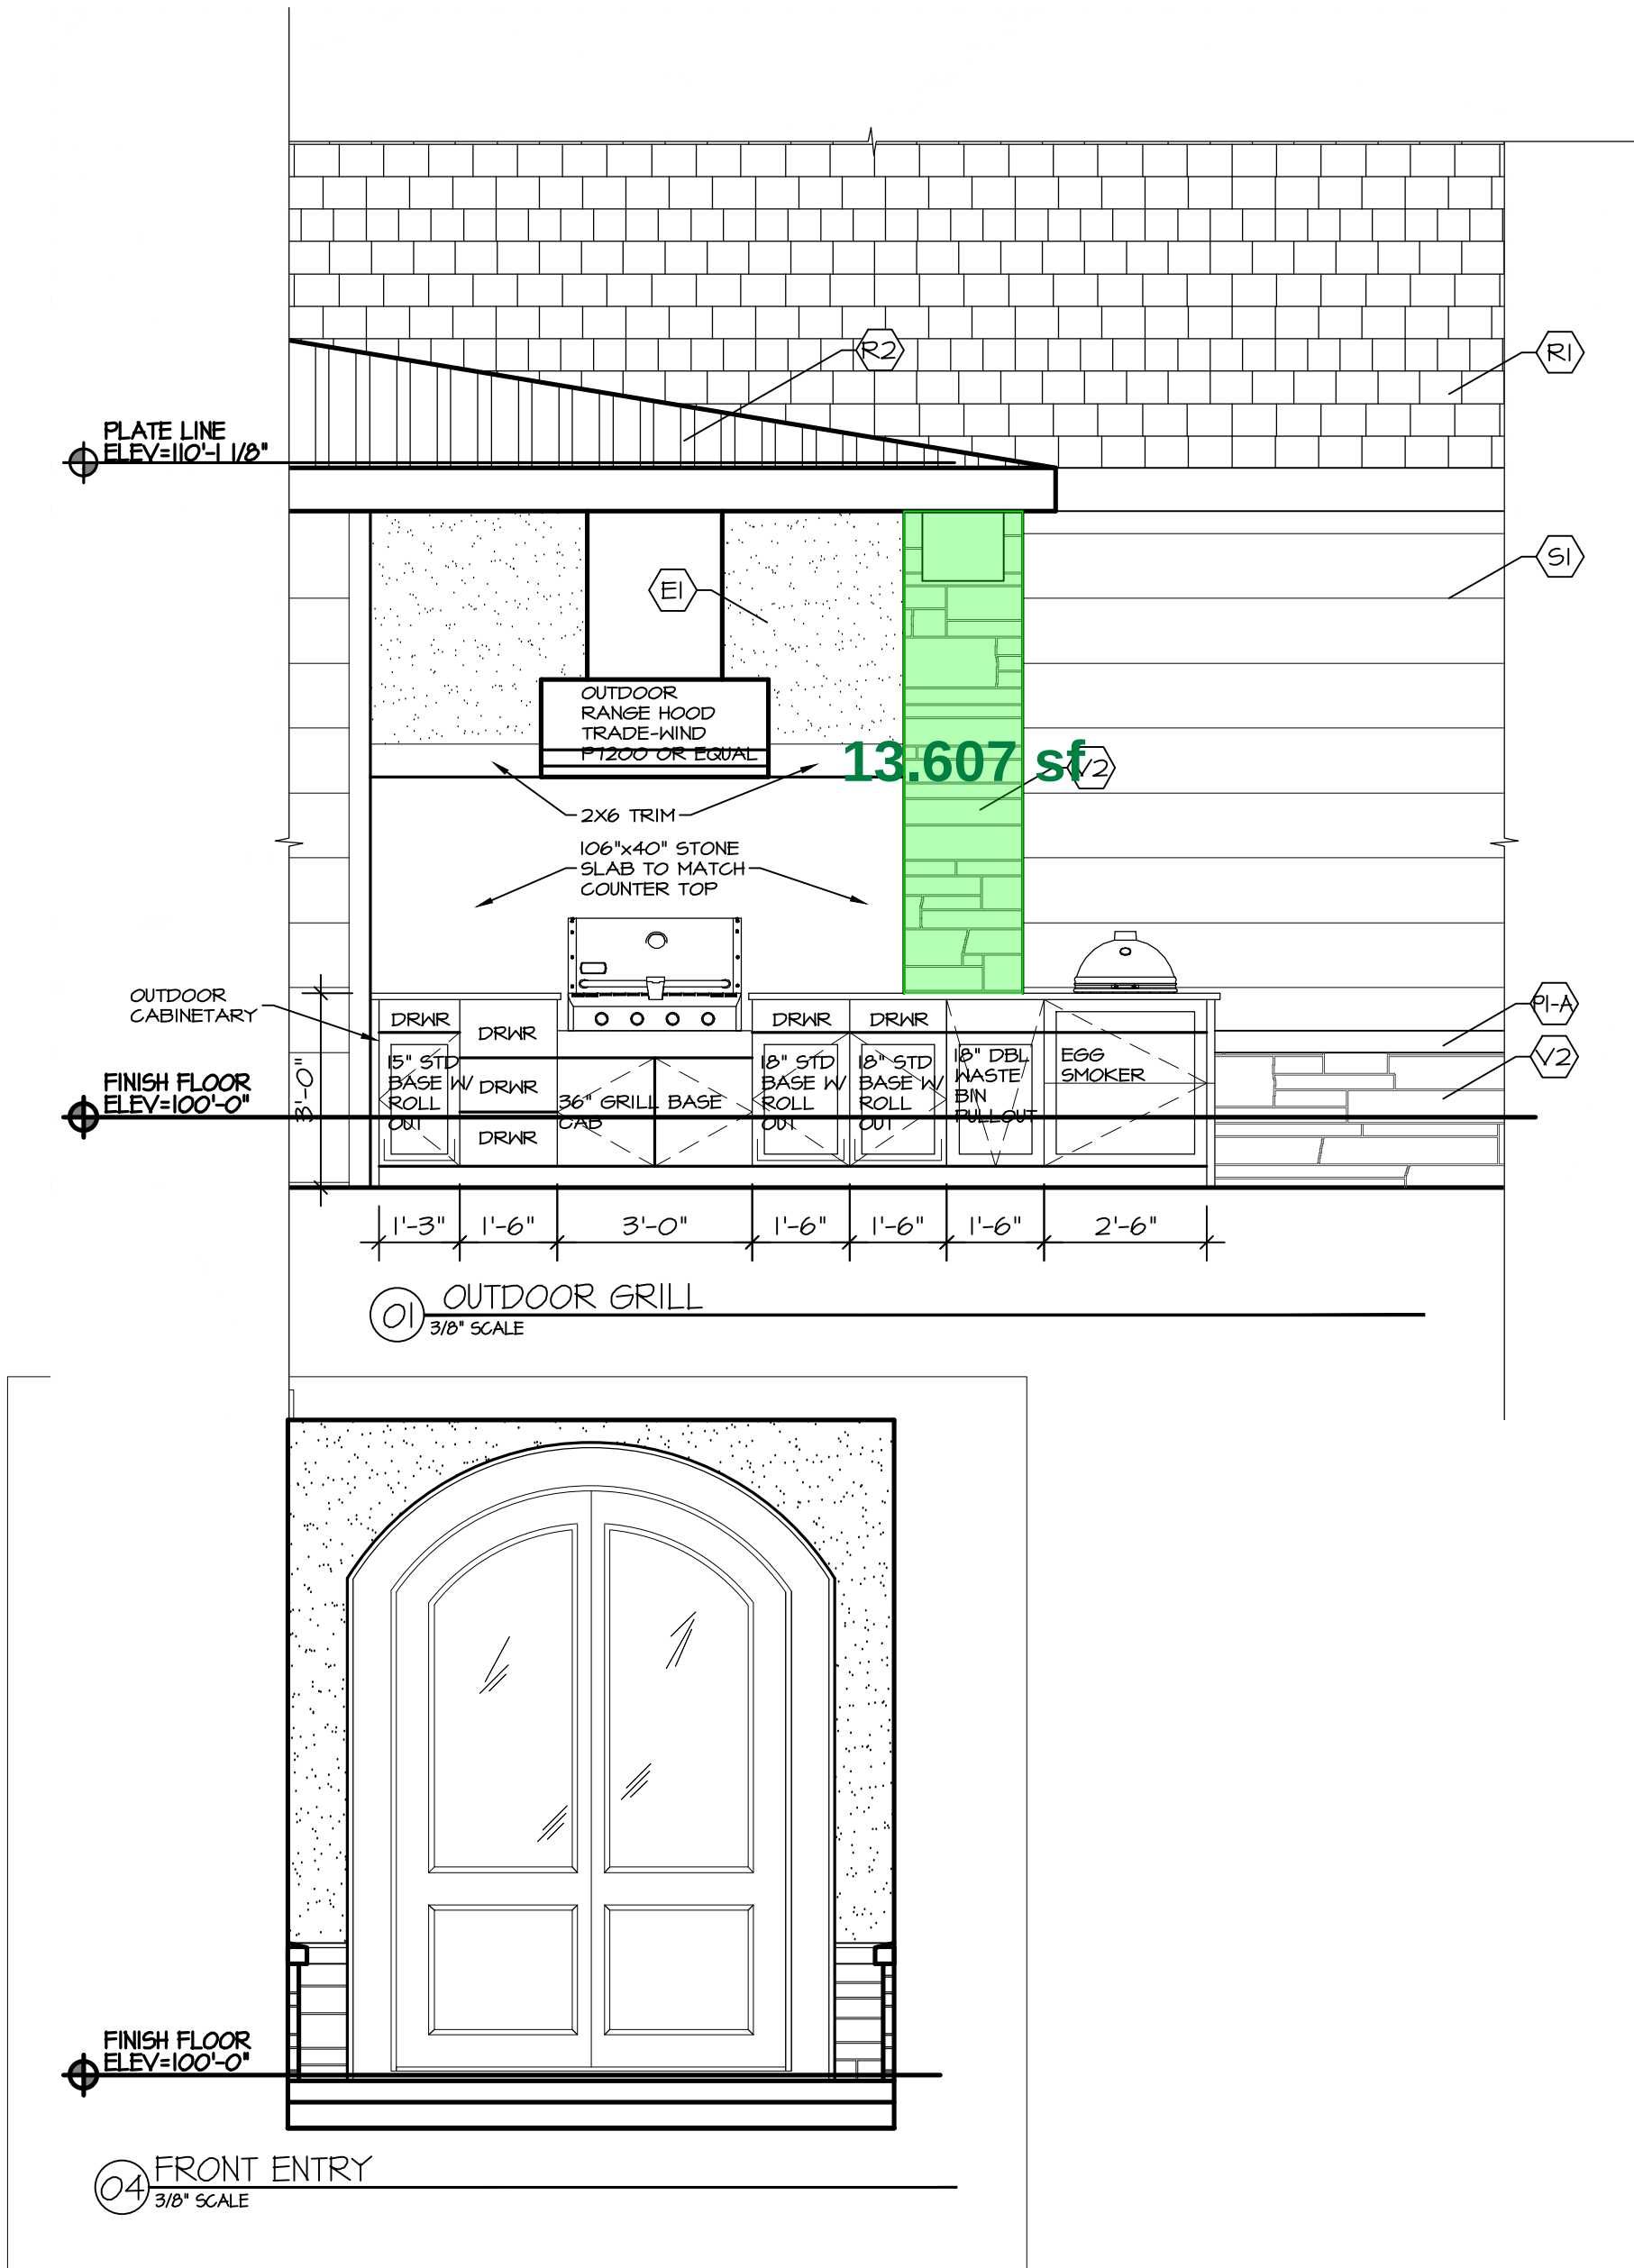

CROCKETT LOT22
RESIDENCE
1702 SOUTH 150 AVE. OMAHA, NEBRASKA 68144


McNEIL
COMPANY
4666 South 132nd Street
Omaha, NE 68137
402-333-1462
mcneilcompany.com

PLAN DATE	
01/11/2026	
REV.	DATE
PERMIT	08/12/26
REV 01	08/26/26

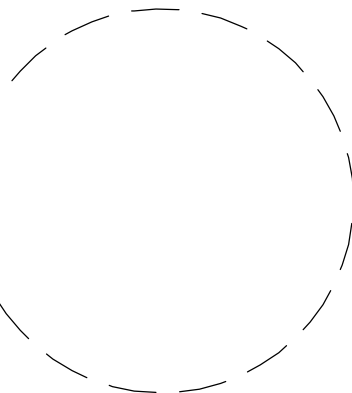

JOB NUMBER	
15-2510	
DESCRIPTION	
OBSCURE EXTERIOR ELEVATIONS	
PLAN SHEET	
A2.03	

© COPYRIGHT
MCNEIL COMPANY
THESE PLANS ARE SPECIFICALLY
DESIGNED FOR CONSTRUCTION BY
MCNEIL COMPANY AND ARE
INTENDED FOR NO OTHER PURPOSE.
DUPLICATION OF THESE PLANS IN
PART OR WHOLE WITHOUT WRITTEN
CONSENT FROM MCNEIL COMPANY
IS PROHIBITED.

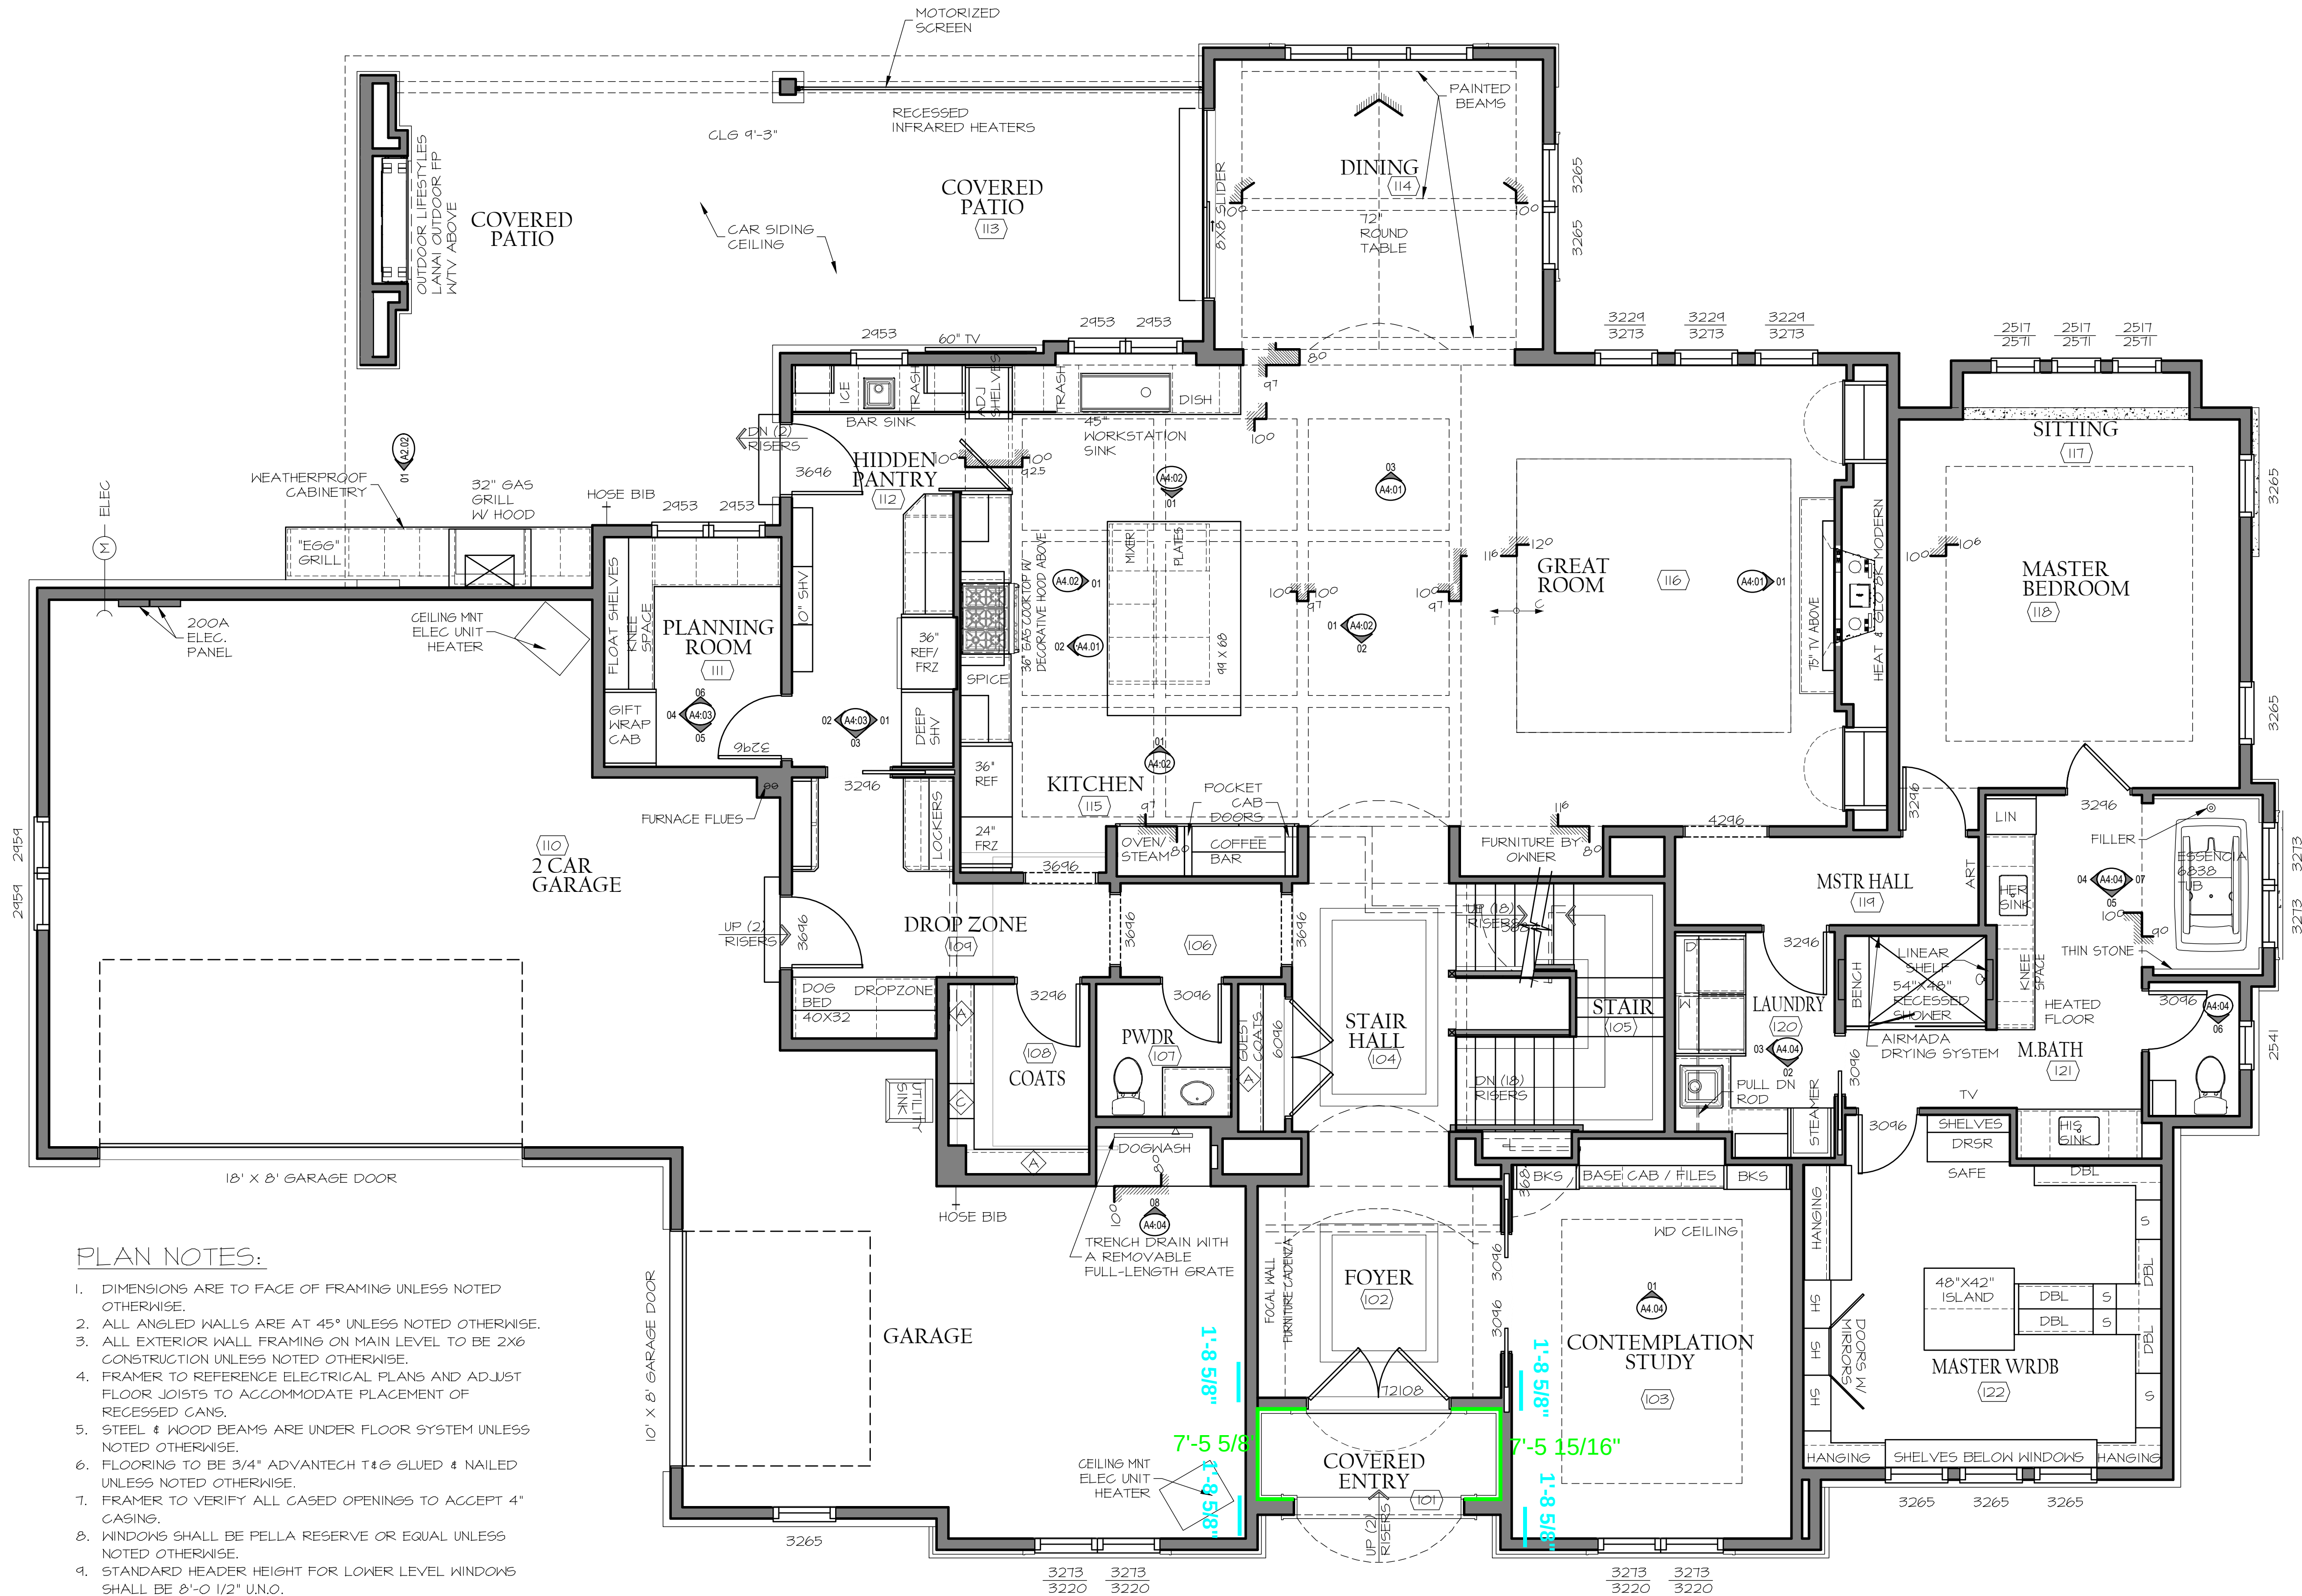

PLAN NOTES:

1. DIMENSIONS ARE TO FACE OF FRAMING UNLESS NOTED OTHERWISE.
2. ALL ANGLED WALLS ARE AT 45° UNLESS NOTED OTHERWISE.
3. ALL EXTERIOR WALL FRAMING ON MAIN LEVEL TO BE 2X6 CONSTRUCTION UNLESS NOTED OTHERWISE.
4. FRAMER TO REFERENCE ELECTRICAL PLANS AND ADJUST FLOOR JOISTS TO ACCOMMODATE PLACEMENT OF RECESSED CANS.
5. STEEL & WOOD BEAMS ARE UNDER FLOOR SYSTEM UNLESS NOTED OTHERWISE.
6. FLOORING TO BE 3/4" ADVANTECH T&G GLUED & NAILED UNLESS NOTED OTHERWISE.
7. FRAMER TO VERIFY ALL GASED OPENINGS TO ACCEPT 4" CASING.
8. WINDOWS SHALL BE PELLA RESERVE OR EQUAL UNLESS NOTED OTHERWISE.
9. STANDARD HEADER HEIGHT FOR LOWER LEVEL WINDOWS SHALL BE 8'-0 1/2" U.N.O.
10. AT SLOPED CEILING LOCATIONS PROVIDE 2X10'S MINIMUM TO ACCOMMODATE R30 BATT INSULATION.
11. PROVIDE BLOWN-IN INSULATION IN ALL EXTERIOR WALLS. SOUND INSULATION SHALL BE BATT UNLESS NOTED OTHERWISE.
10. ALL CABINET FINISHED ENDS TO HAVE DECORATIVE FINISHED PANELS.
11. - SOLID BEARING THAT TERMINATES AT FOOTINGS.
12. FLUSH paneled opening over 1/2" PLYWOOD.

MAIN LEVEL

1/4" = 1'-0"

SQUARE FOOTAGES

	SQ FT
LOWER LEVEL	2108
MAIN LEVEL	2460
UPPER LEVEL	1661
TOTAL	6729
GARAGE	1121

CROCKETT LOT22
RESIDENCE

1702 SOUTH 150 AVE. OMAHA, NEBRASKA 68144

MCNEIL
COMPANY
4666 South 132nd Street
Omaha, NE 68137
402-333-1462
mcneilcompany.com

PLAN DATE	01/17/2026
REV.	DATE
MEETING	03/18/26
HEARTWOOD	05/06/26
PRELIM BID	07/17/26

JOB NUMBER	15-2510
DESCRIPTION	MAIN LEVEL FLOOR PLAN
PLAN SHEET	A1.03

© COPYRIGHT
MCNEIL COMPANY
THESE PLANS ARE SPECIFICALLY
DESIGNED FOR CONSTRUCTION BY
MCNEIL COMPANY AND ARE
INTENDED FOR NO OTHER PURPOSE.
DUPLICATION OF THESE PLANS IN
PART OR WHOLE WITHOUT WRITTEN
CONSENT FROM MCNEIL COMPANY
IS PROHIBITED.