



PLOT DATE: 8/26/2026
C:\USER5\ABRUCK\McNEIL COMPANY DROPBOX\ADAM B\McNEIL DESIGN\RESIDENTIAL\15-2510 CROCKETT HEARTWOOD LOT22\FI FINISH PLANS.DWG
HOME PAGE: A0.01

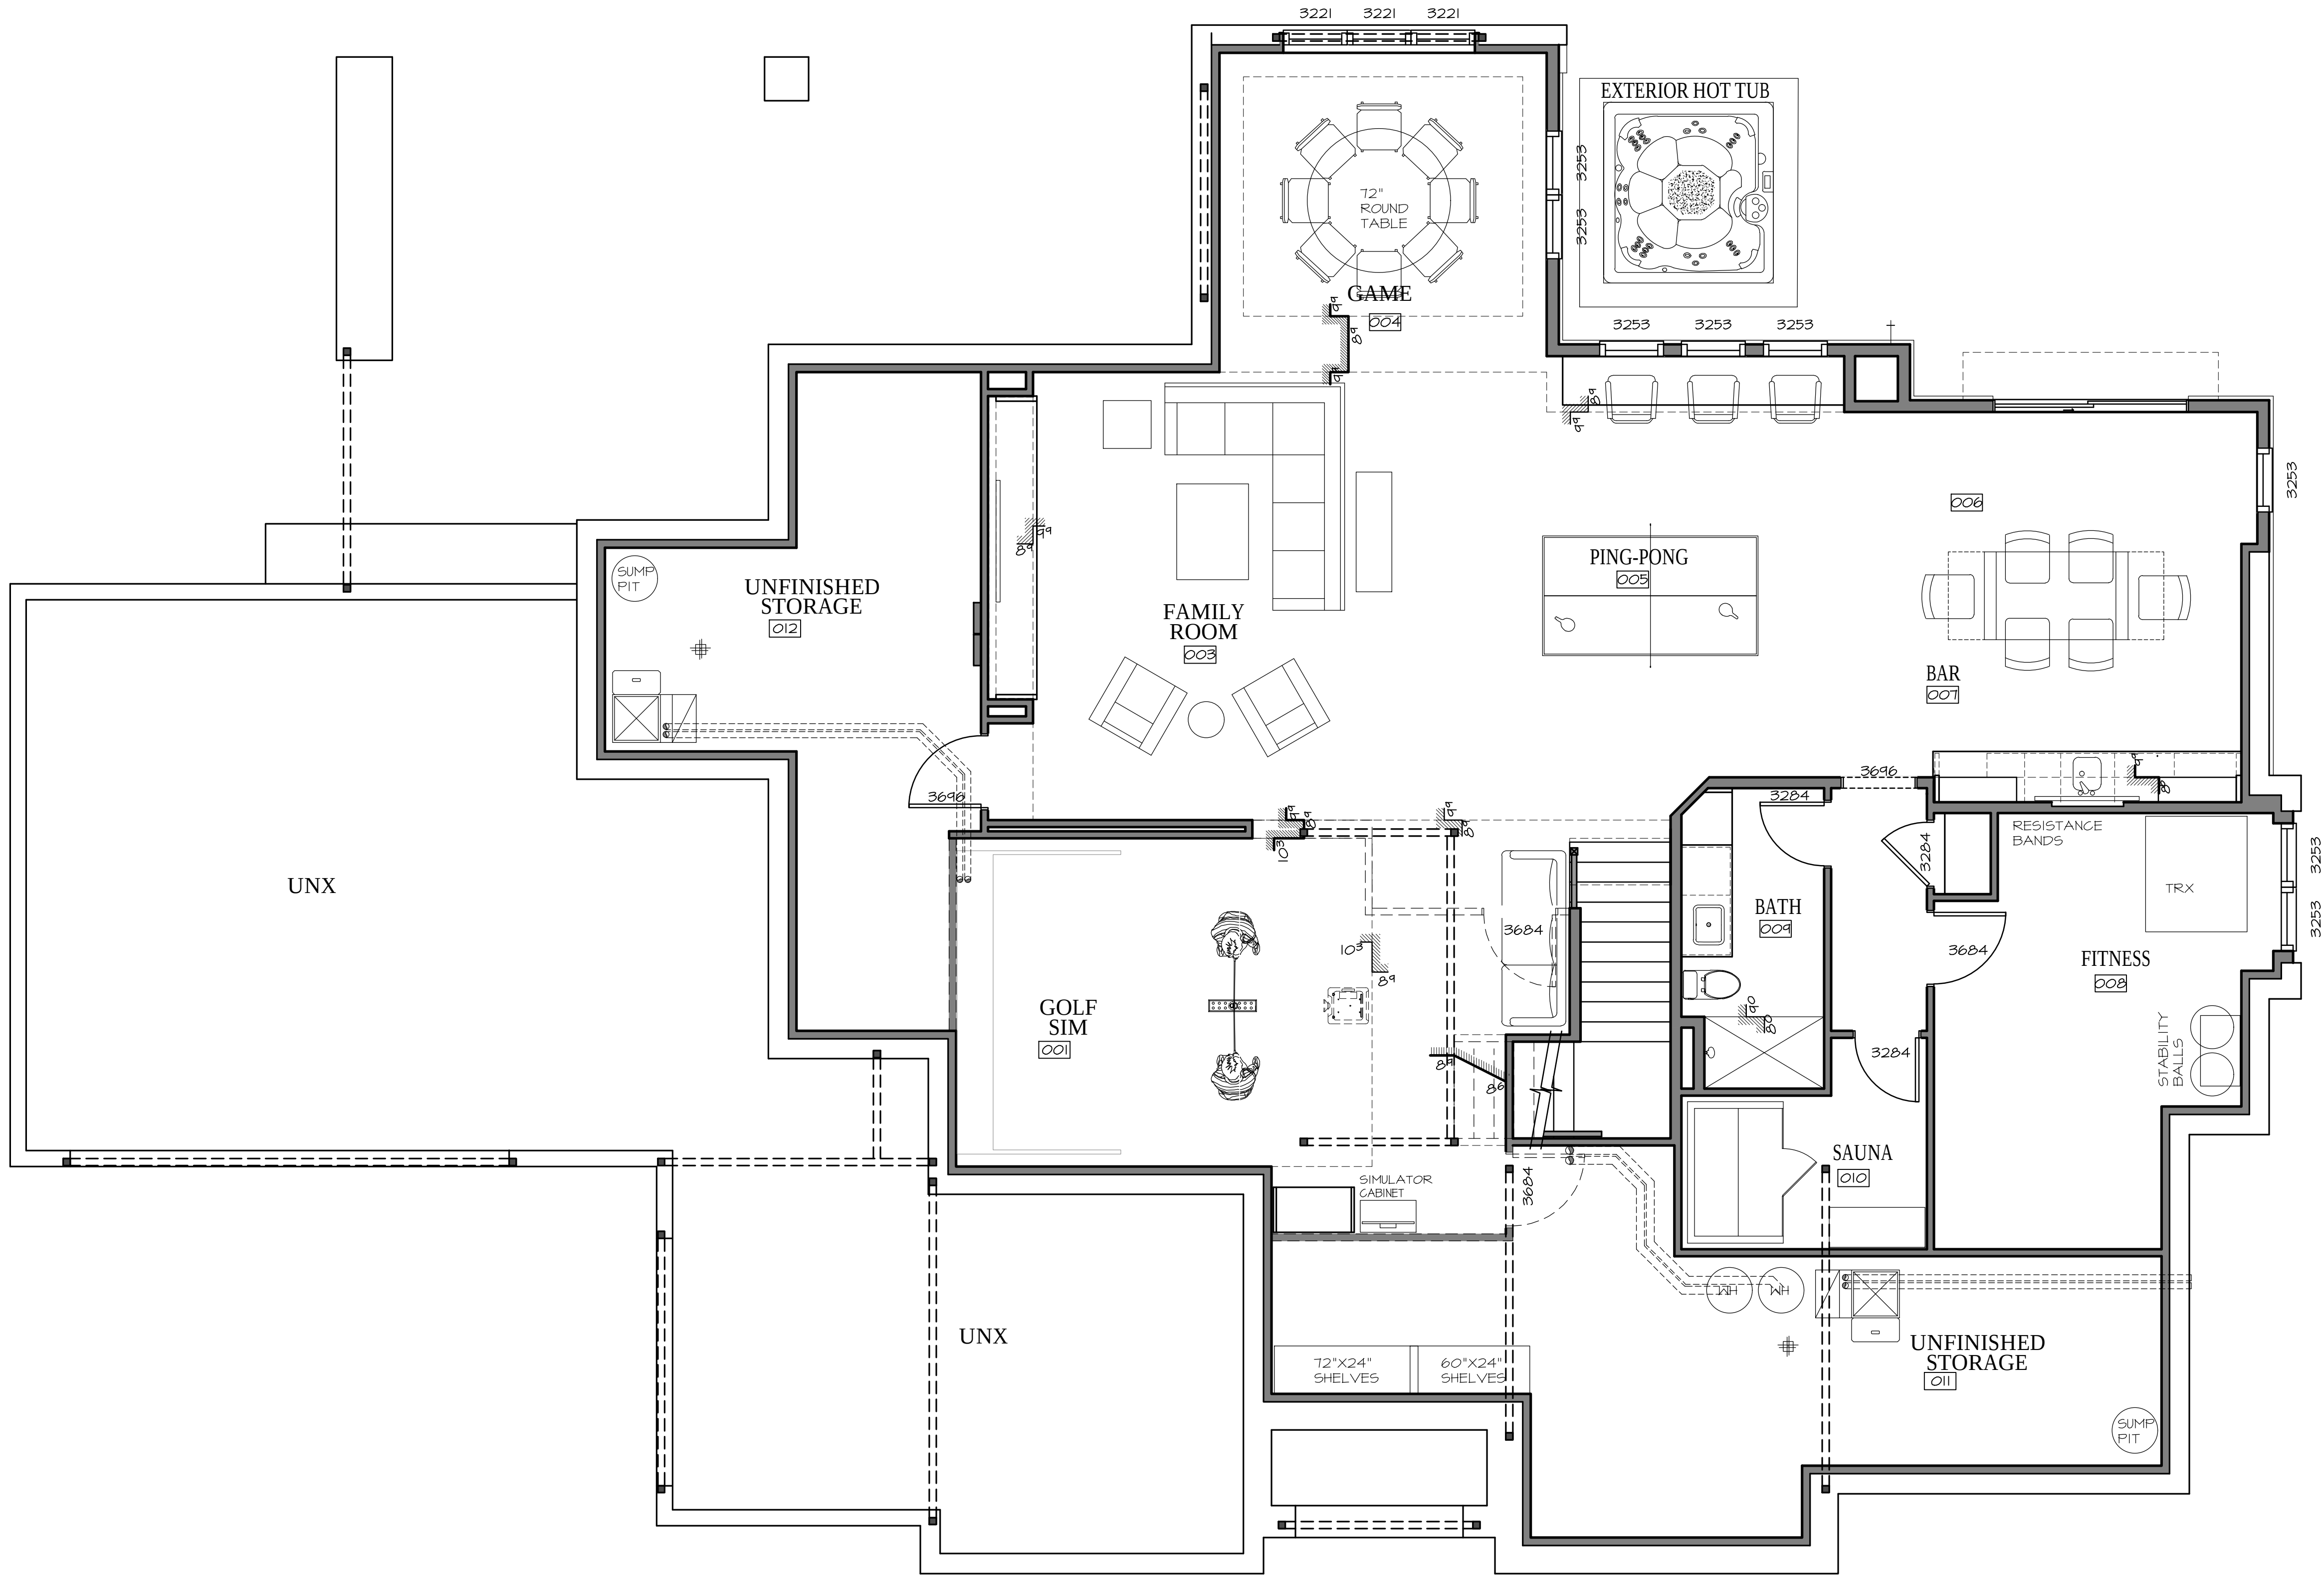

CROCKETT LOT22
RESIDENCE
1702 SOUTH 150 AVE. OMAHA, NEBRASKA 68144


MCNEIL
COMPANY
4666 South 132nd Street
Omaha, NE 68137
402-333-1462
mcneilcompany.com

PLAN DATE 01/17/2026	
REV.	DATE
PERMIT	08/12/26
REV 01	08/26/26

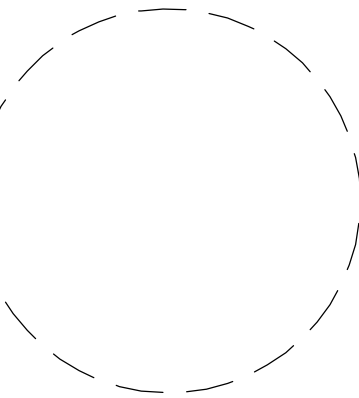

JOB NUMBER
15-2510
DESCRIPTION
LOWER LEVEL FURNITURE PLAN
PLAN SHEET
F1.01


© COPYRIGHT
MCNEIL COMPANY
THESE PLANS ARE SPECIFICALLY
DESIGNED FOR CONSTRUCTION BY
MCNEIL COMPANY AND ARE
INTENDED FOR NO OTHER PURPOSE.
DUPLICATION OF THESE PLANS IN
PART OR WHOLE WITHOUT WRITTEN
CONSENT FROM MCNEIL COMPANY
IS PROHIBITED.

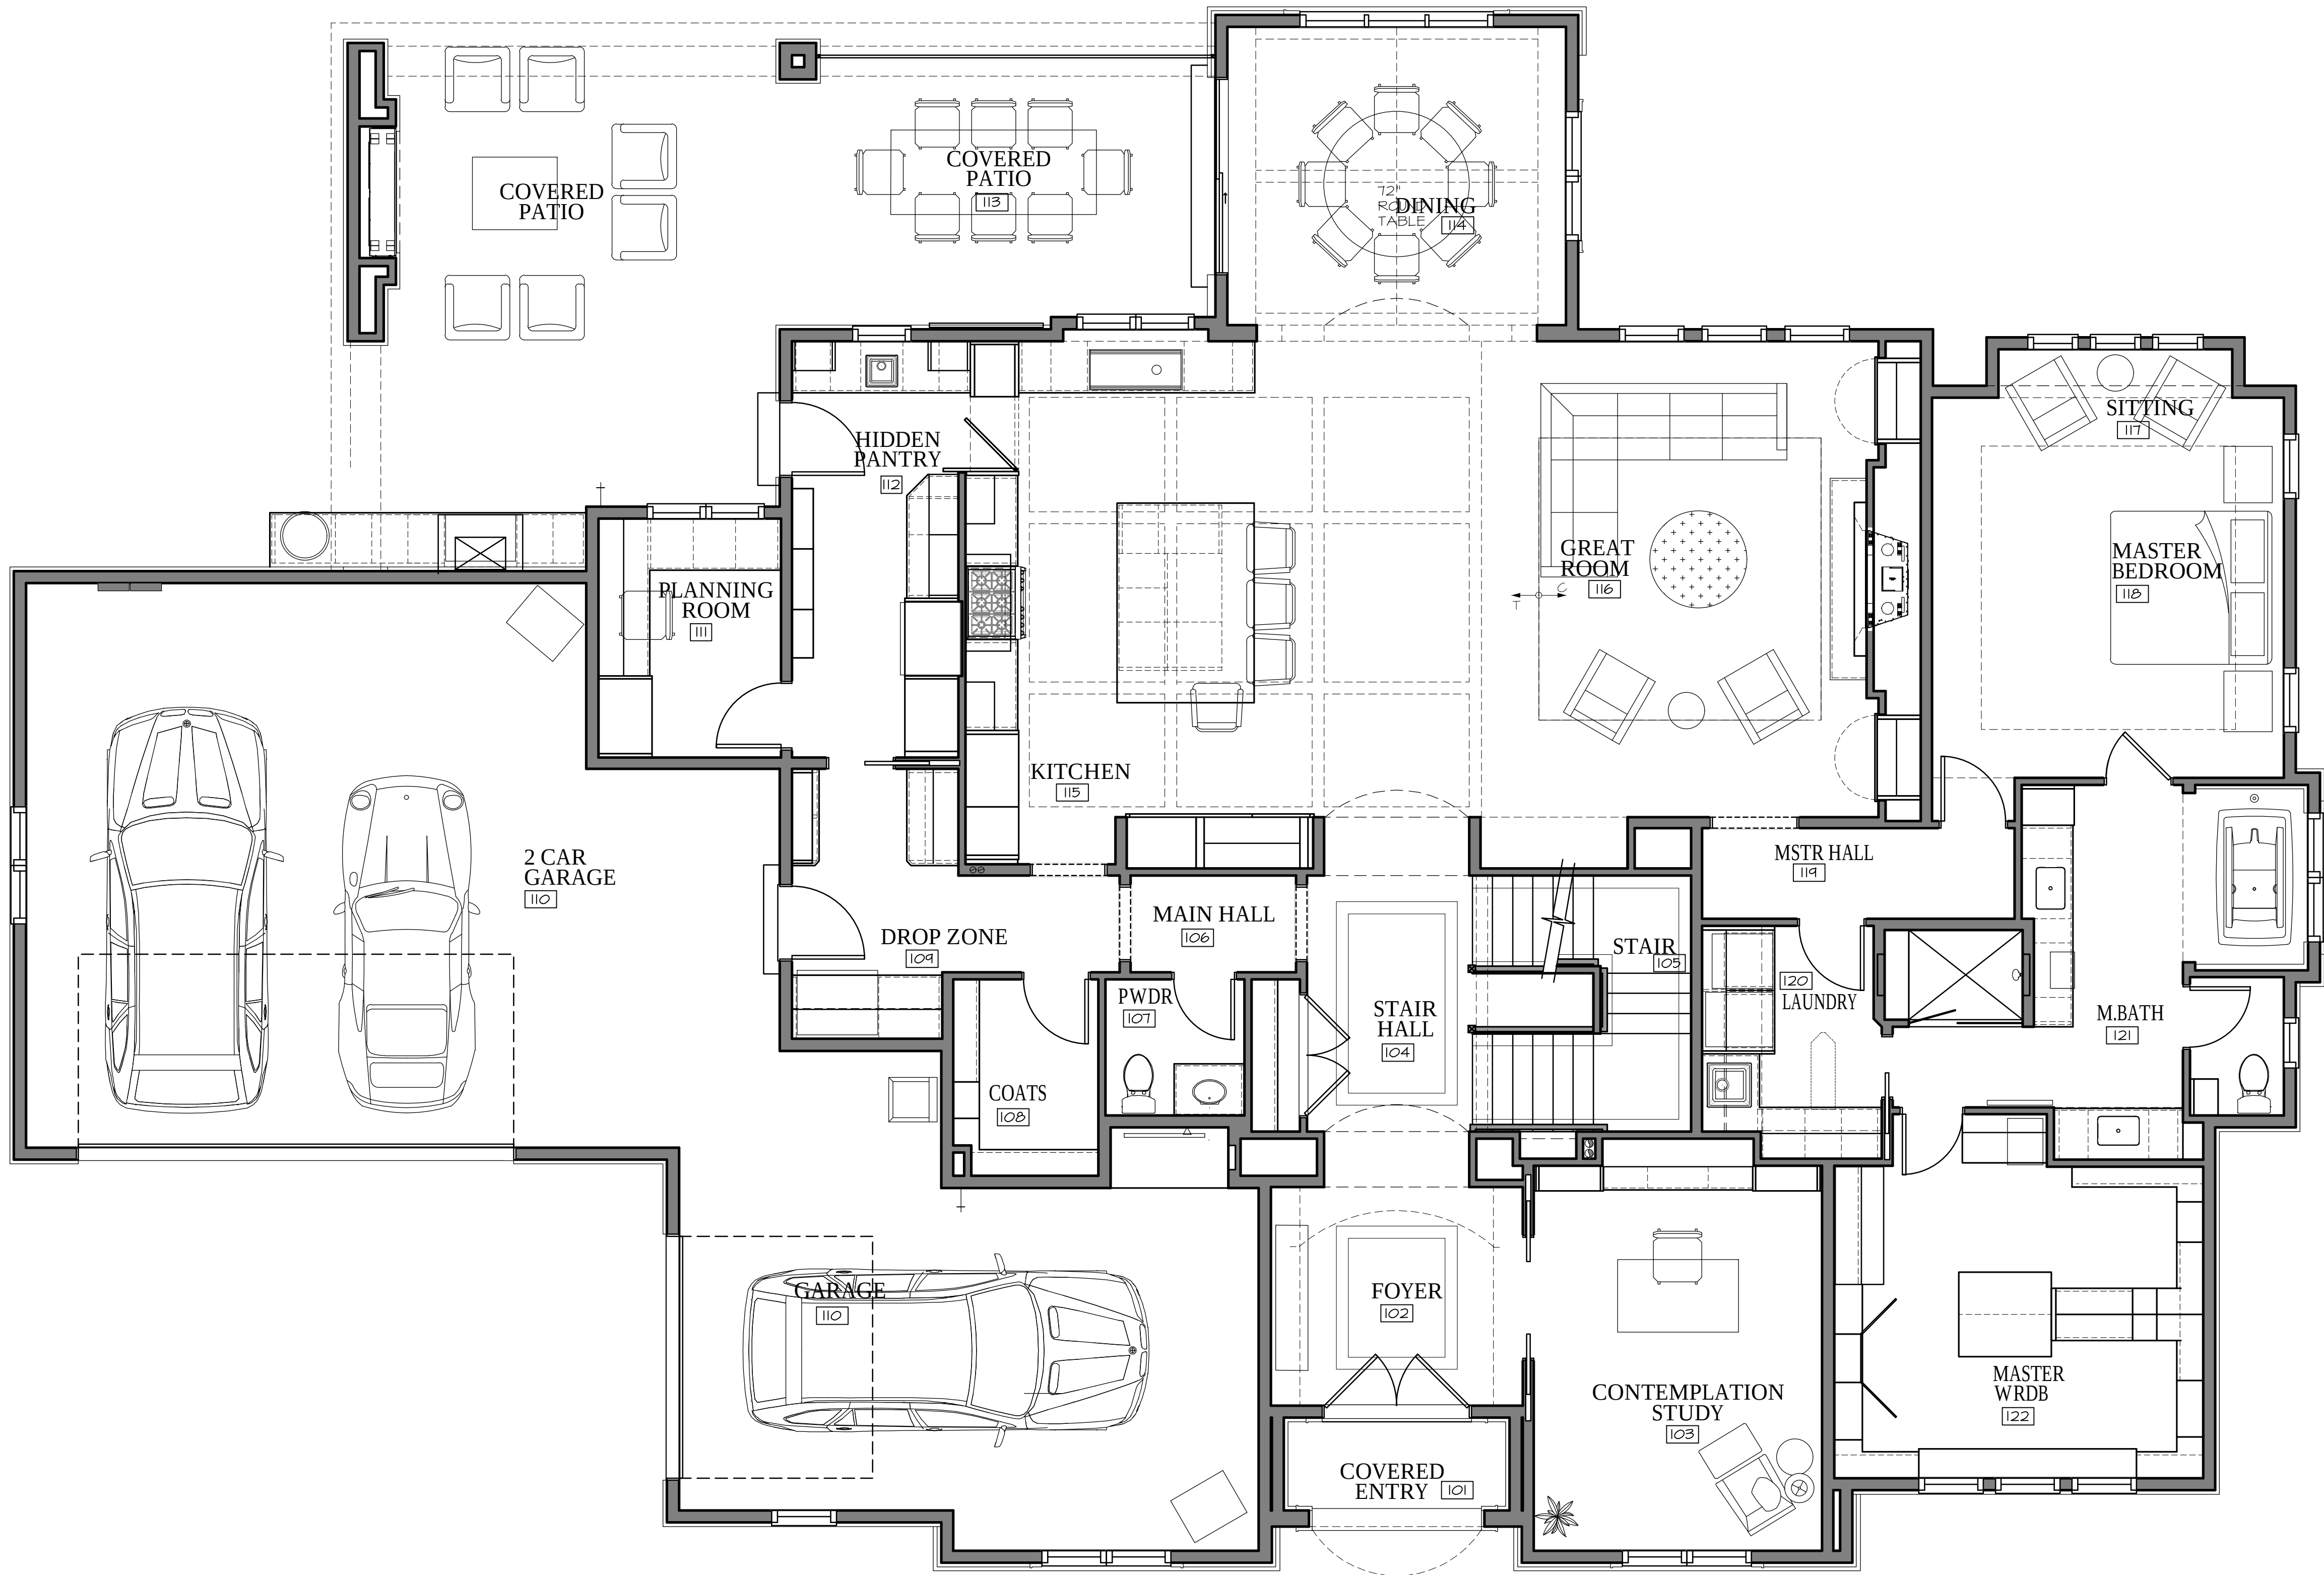

CROCKETT LOT22
RESIDENCE
1702 SOUTH 150 AVE. OMAHA, NEBRASKA 68144


MCNEIL
COMPANY
4666 South 132nd Street
Omaha, NE 68137
402-333-1462
mcneilcompany.com

PLAN DATE 01/17/2026	
REV.	DATE
PERMIT	08/12/26
REV 01	08/26/26

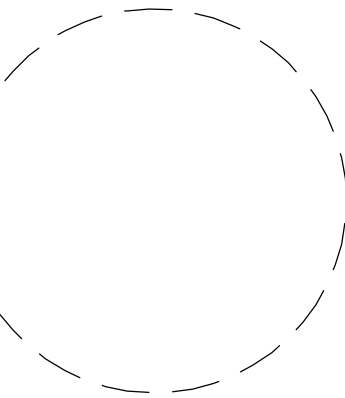

JOB NUMBER
15-2510
DESCRIPTION
MAIN LEVEL FURNITURE PLAN
PLAN SHEET
F1.02


© COPYRIGHT
MCNEIL COMPANY
THESE PLANS ARE SPECIFICALLY
DESIGNED FOR CONSTRUCTION BY
MCNEIL COMPANY AND ARE
INTENDED FOR NO OTHER PURPOSE.
DUPLICATION OF THESE PLANS IN
PART OR WHOLE WITHOUT WRITTEN
CONSENT FROM MCNEIL COMPANY
IS PROHIBITED.

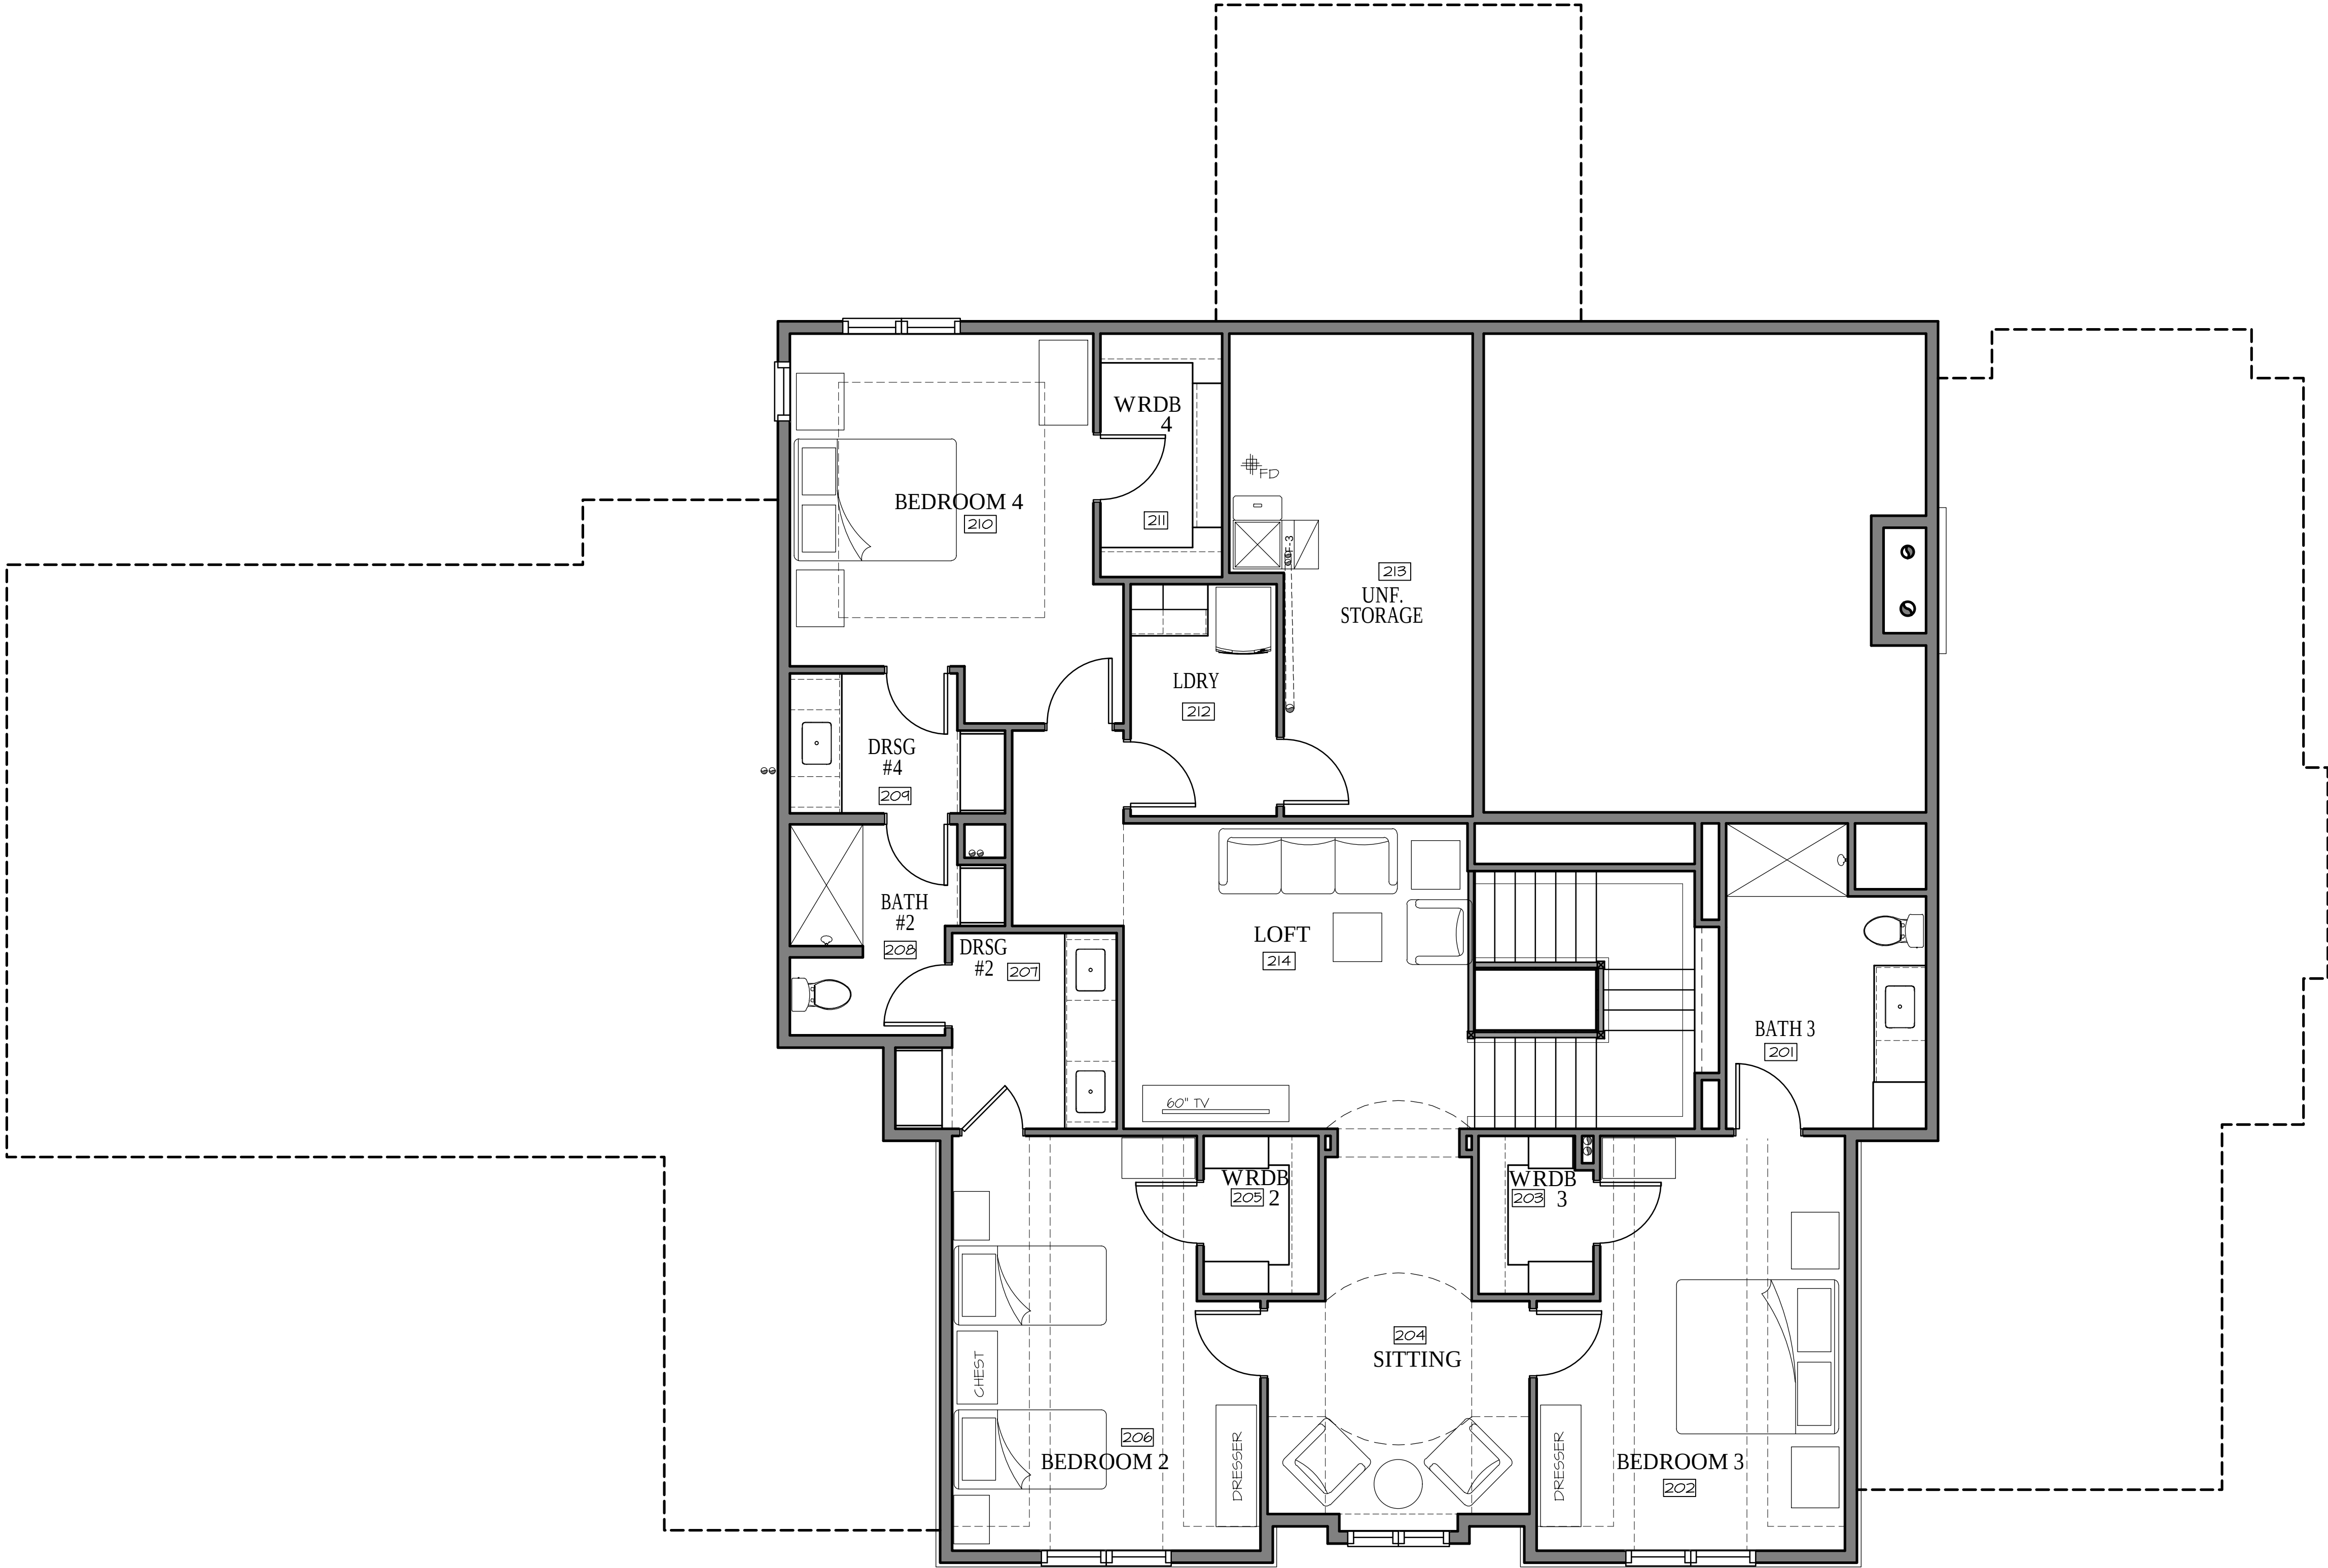

CROCKETT LOT22
RESIDENCE
1702 SOUTH 150 AVE. OMAHA, NEBRASKA 68144


MCNEIL
COMPANY
4666 South 132nd Street
Omaha, NE 68137
402-333-1462
mcneilcompany.com

PLAN DATE 01/17/2026	
REV.	DATE
PERMIT	08/12/26
REV 01	08/26/26

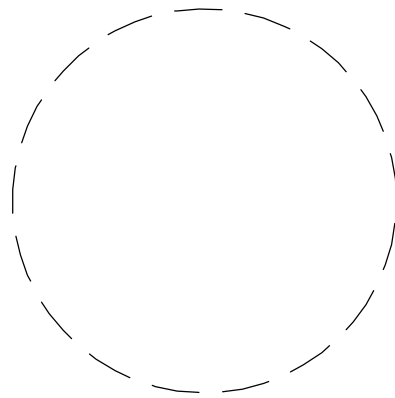

JOB NUMBER
15-2510
DESCRIPTION
SECOND LEVEL FURNITURE PLAN
PLAN SHEET
F1.03


© COPYRIGHT
MCNEIL COMPANY
THESE PLANS ARE SPECIFICALLY
DESIGNED FOR CONSTRUCTION BY
MCNEIL COMPANY AND ARE
INTENDED FOR NO OTHER PURPOSE.
DUPLICATION OF THESE PLANS IN
PART OR WHOLE WITHOUT WRITTEN
CONSENT FROM MCNEIL COMPANY
IS PROHIBITED.

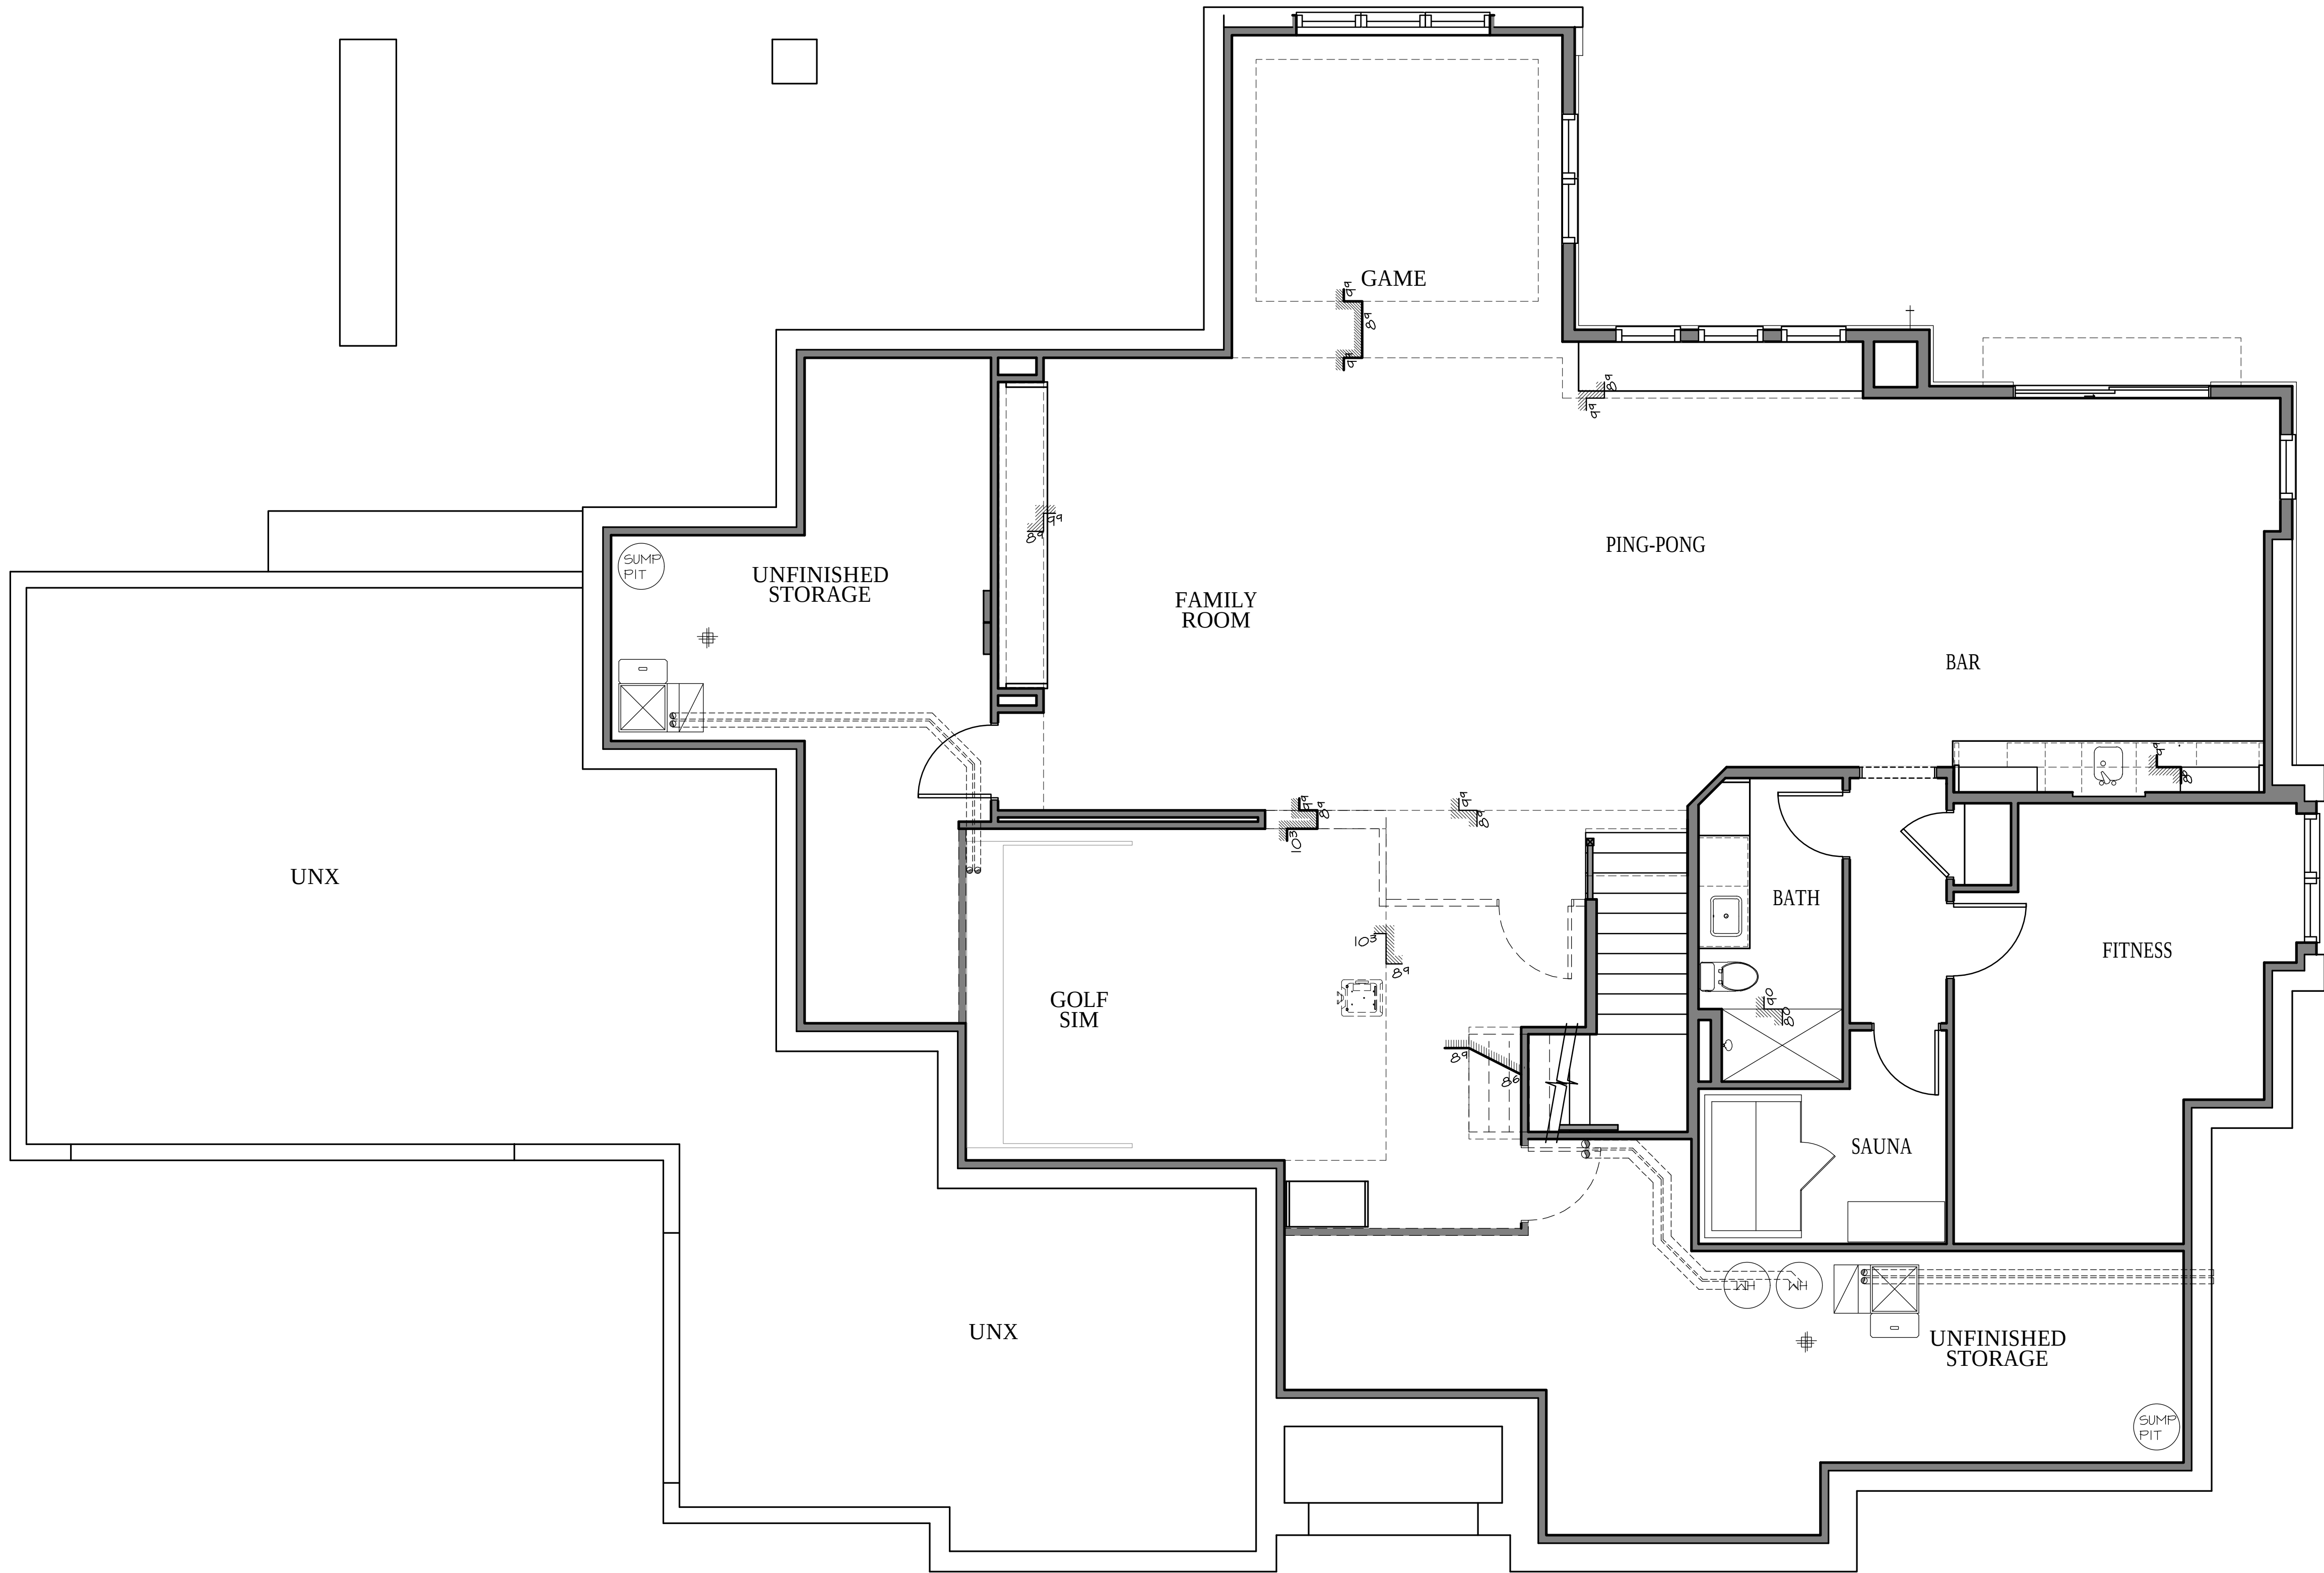

CROCKETT LOT22
RESIDENCE
1702 SOUTH 150 AVE. OMAHA, NEBRASKA 68144


MCNEIL
COMPANY
4666 South 132nd Street
Omaha, NE 68137
402-333-1462
mcneilcompany.com

PLAN DATE 01/17/2026	
REV.	DATE
PERMIT	08/12/26
REV 01	08/26/26

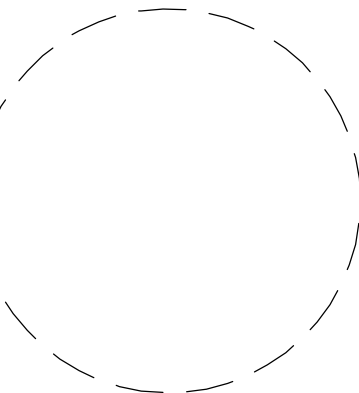

JOB NUMBER 15-2510
DESCRIPTION LOWER LEVEL FINISH PLAN
PLAN SHEET F2.01


© COPYRIGHT
MCNEIL COMPANY
THESE PLANS ARE SPECIFICALLY
DESIGNED FOR CONSTRUCTION BY
MCNEIL COMPANY AND ARE
INTENDED FOR NO OTHER PURPOSE.
DUPLICATION OF THESE PLANS IN
PART OR WHOLE WITHOUT WRITTEN
CONSENT FROM MCNEIL COMPANY
IS PROHIBITED.

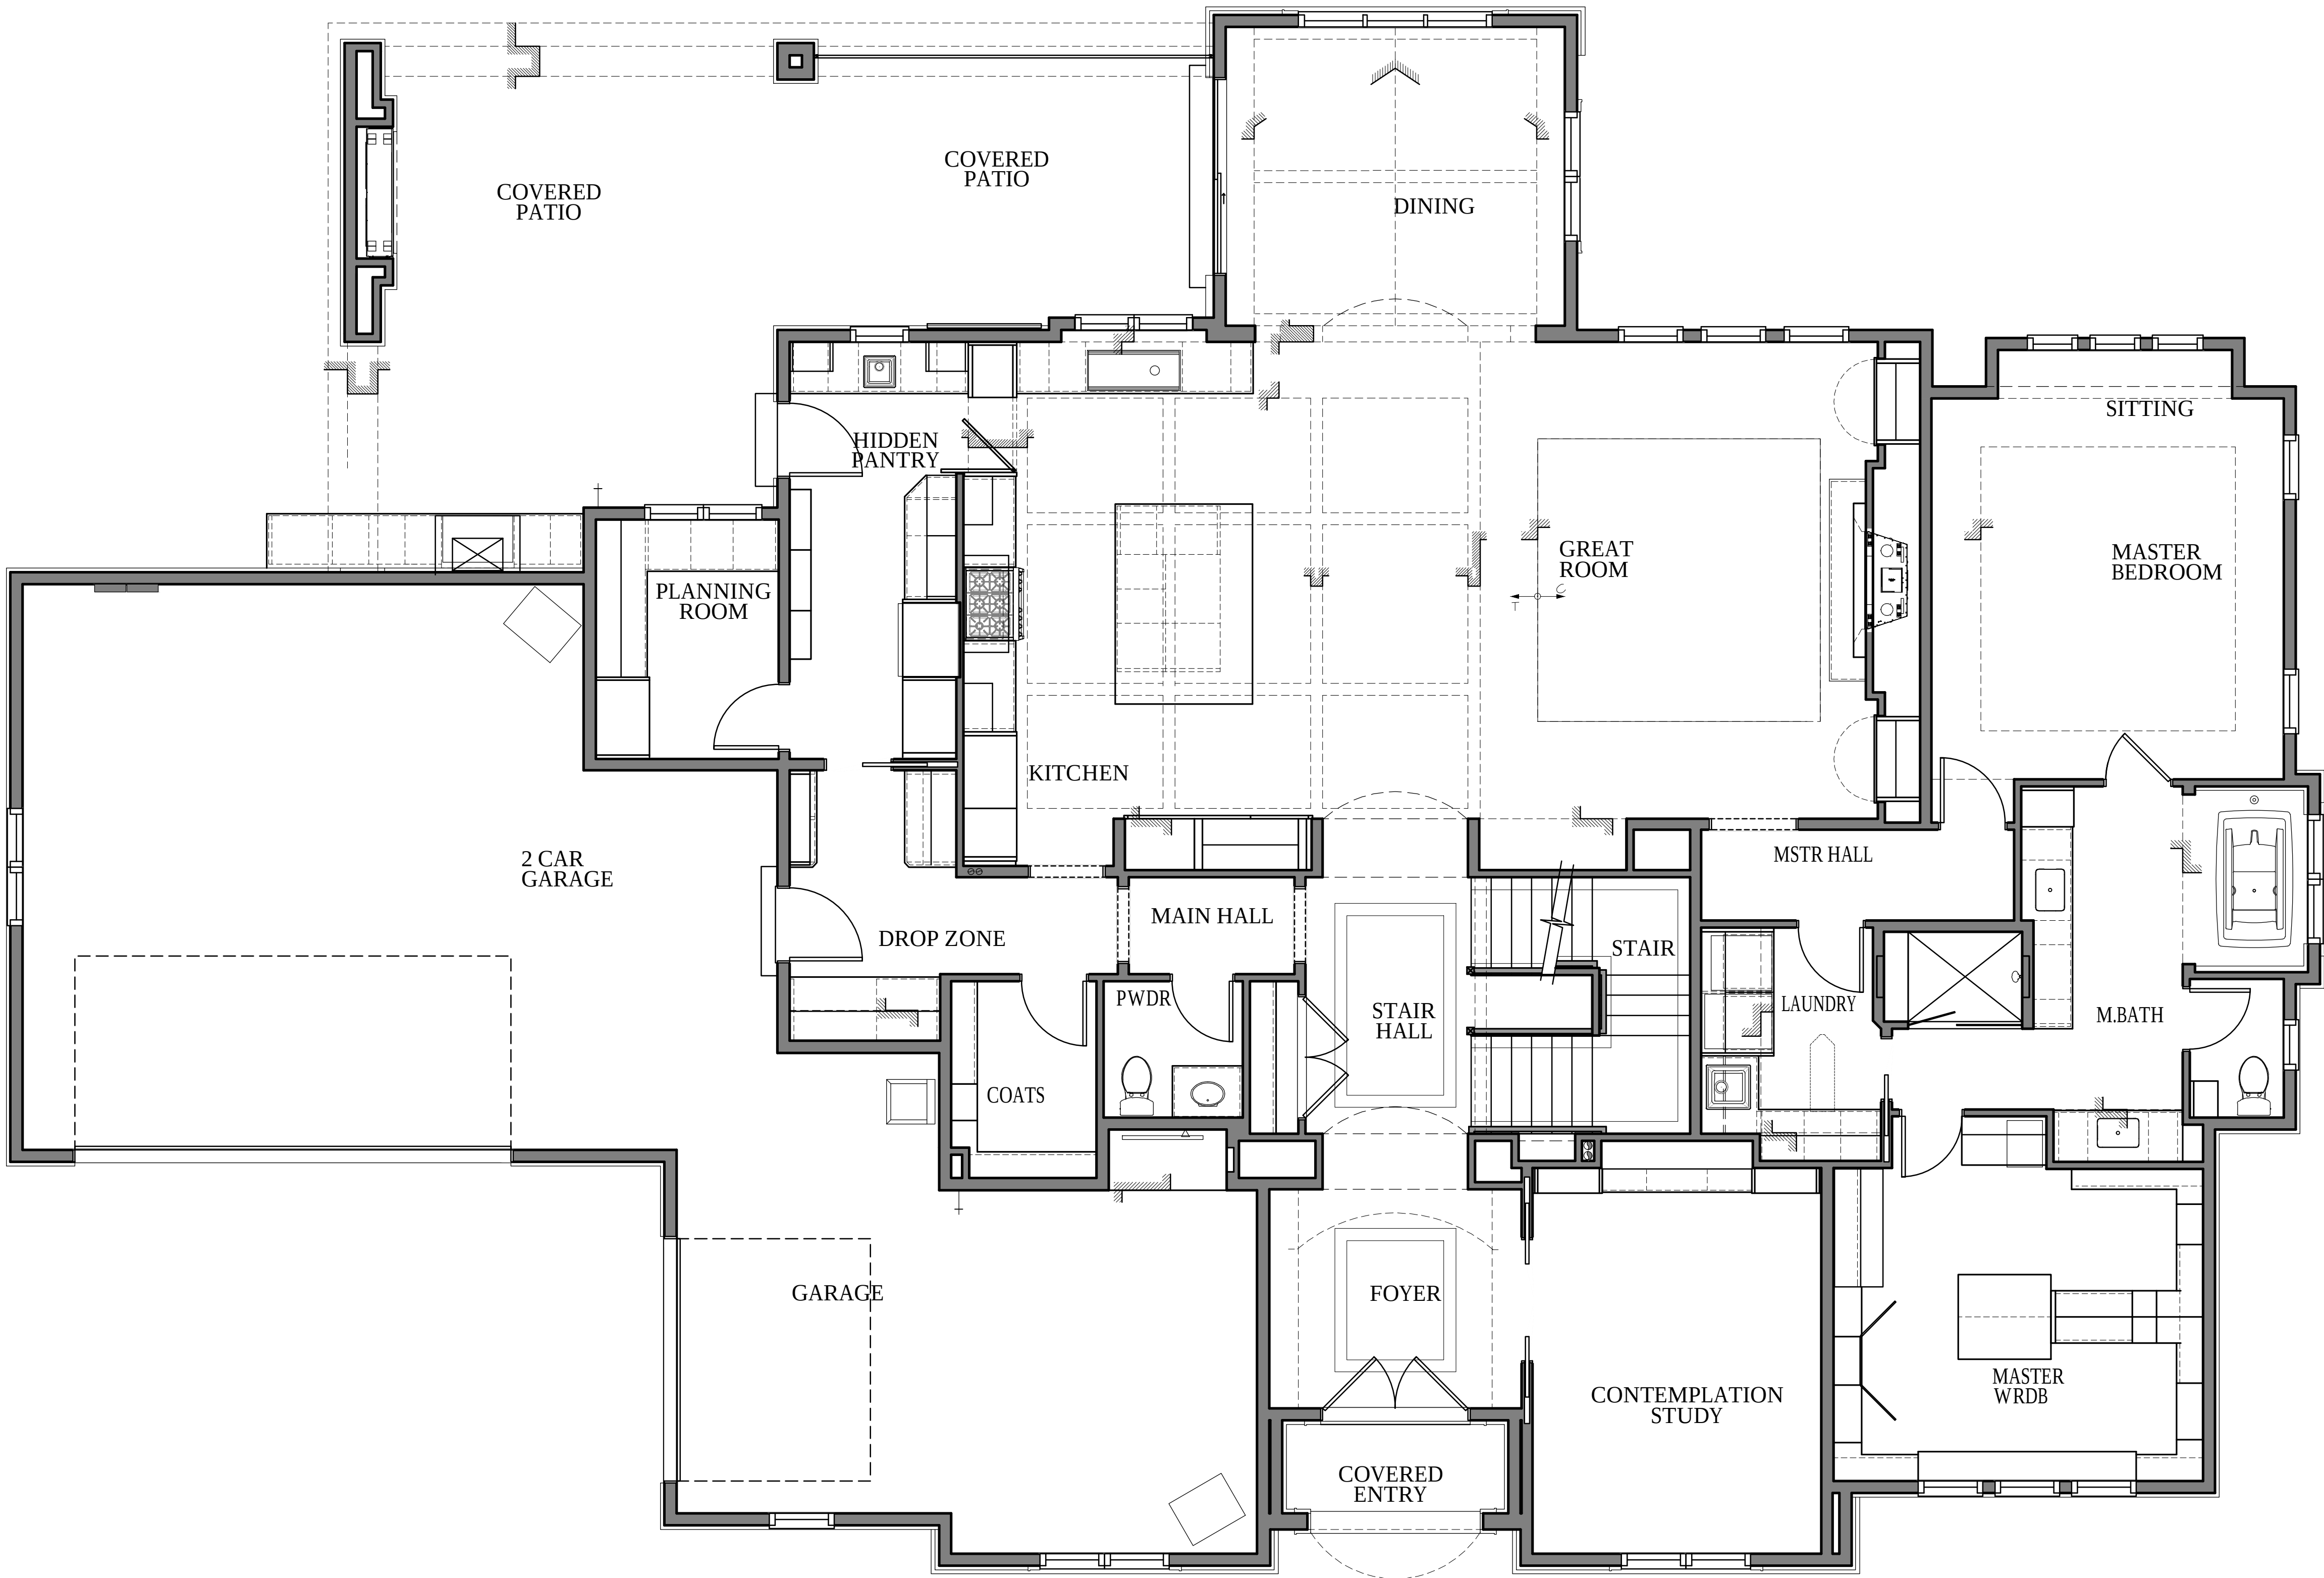

CROCKETT LOT22
RESIDENCE
1702 SOUTH 150 AVE. OMAHA, NEBRASKA 68144


MCNEIL
COMPANY
4666 South 132nd Street
Omaha, NE 68137
402-333-1462
mcneilcompany.com

PLAN DATE 01/17/2026	
REV.	DATE
PERMIT	08/12/26
REV 01	08/26/26

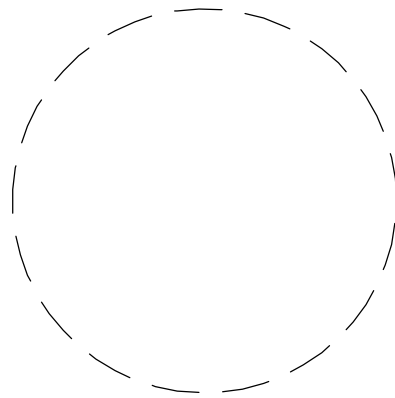

JOB NUMBER
15-2510
DESCRIPTION
MAIN LEVEL FINISH PLAN
PLAN SHEET
F2.02


© COPYRIGHT
MCNEIL COMPANY
THESE PLANS ARE SPECIFICALLY
DESIGNED FOR CONSTRUCTION BY
MCNEIL COMPANY AND ARE
INTENDED FOR NO OTHER PURPOSE.
DUPLICATION OF THESE PLANS IN
PART OR WHOLE WITHOUT WRITTEN
CONSENT FROM MCNEIL COMPANY
IS PROHIBITED.

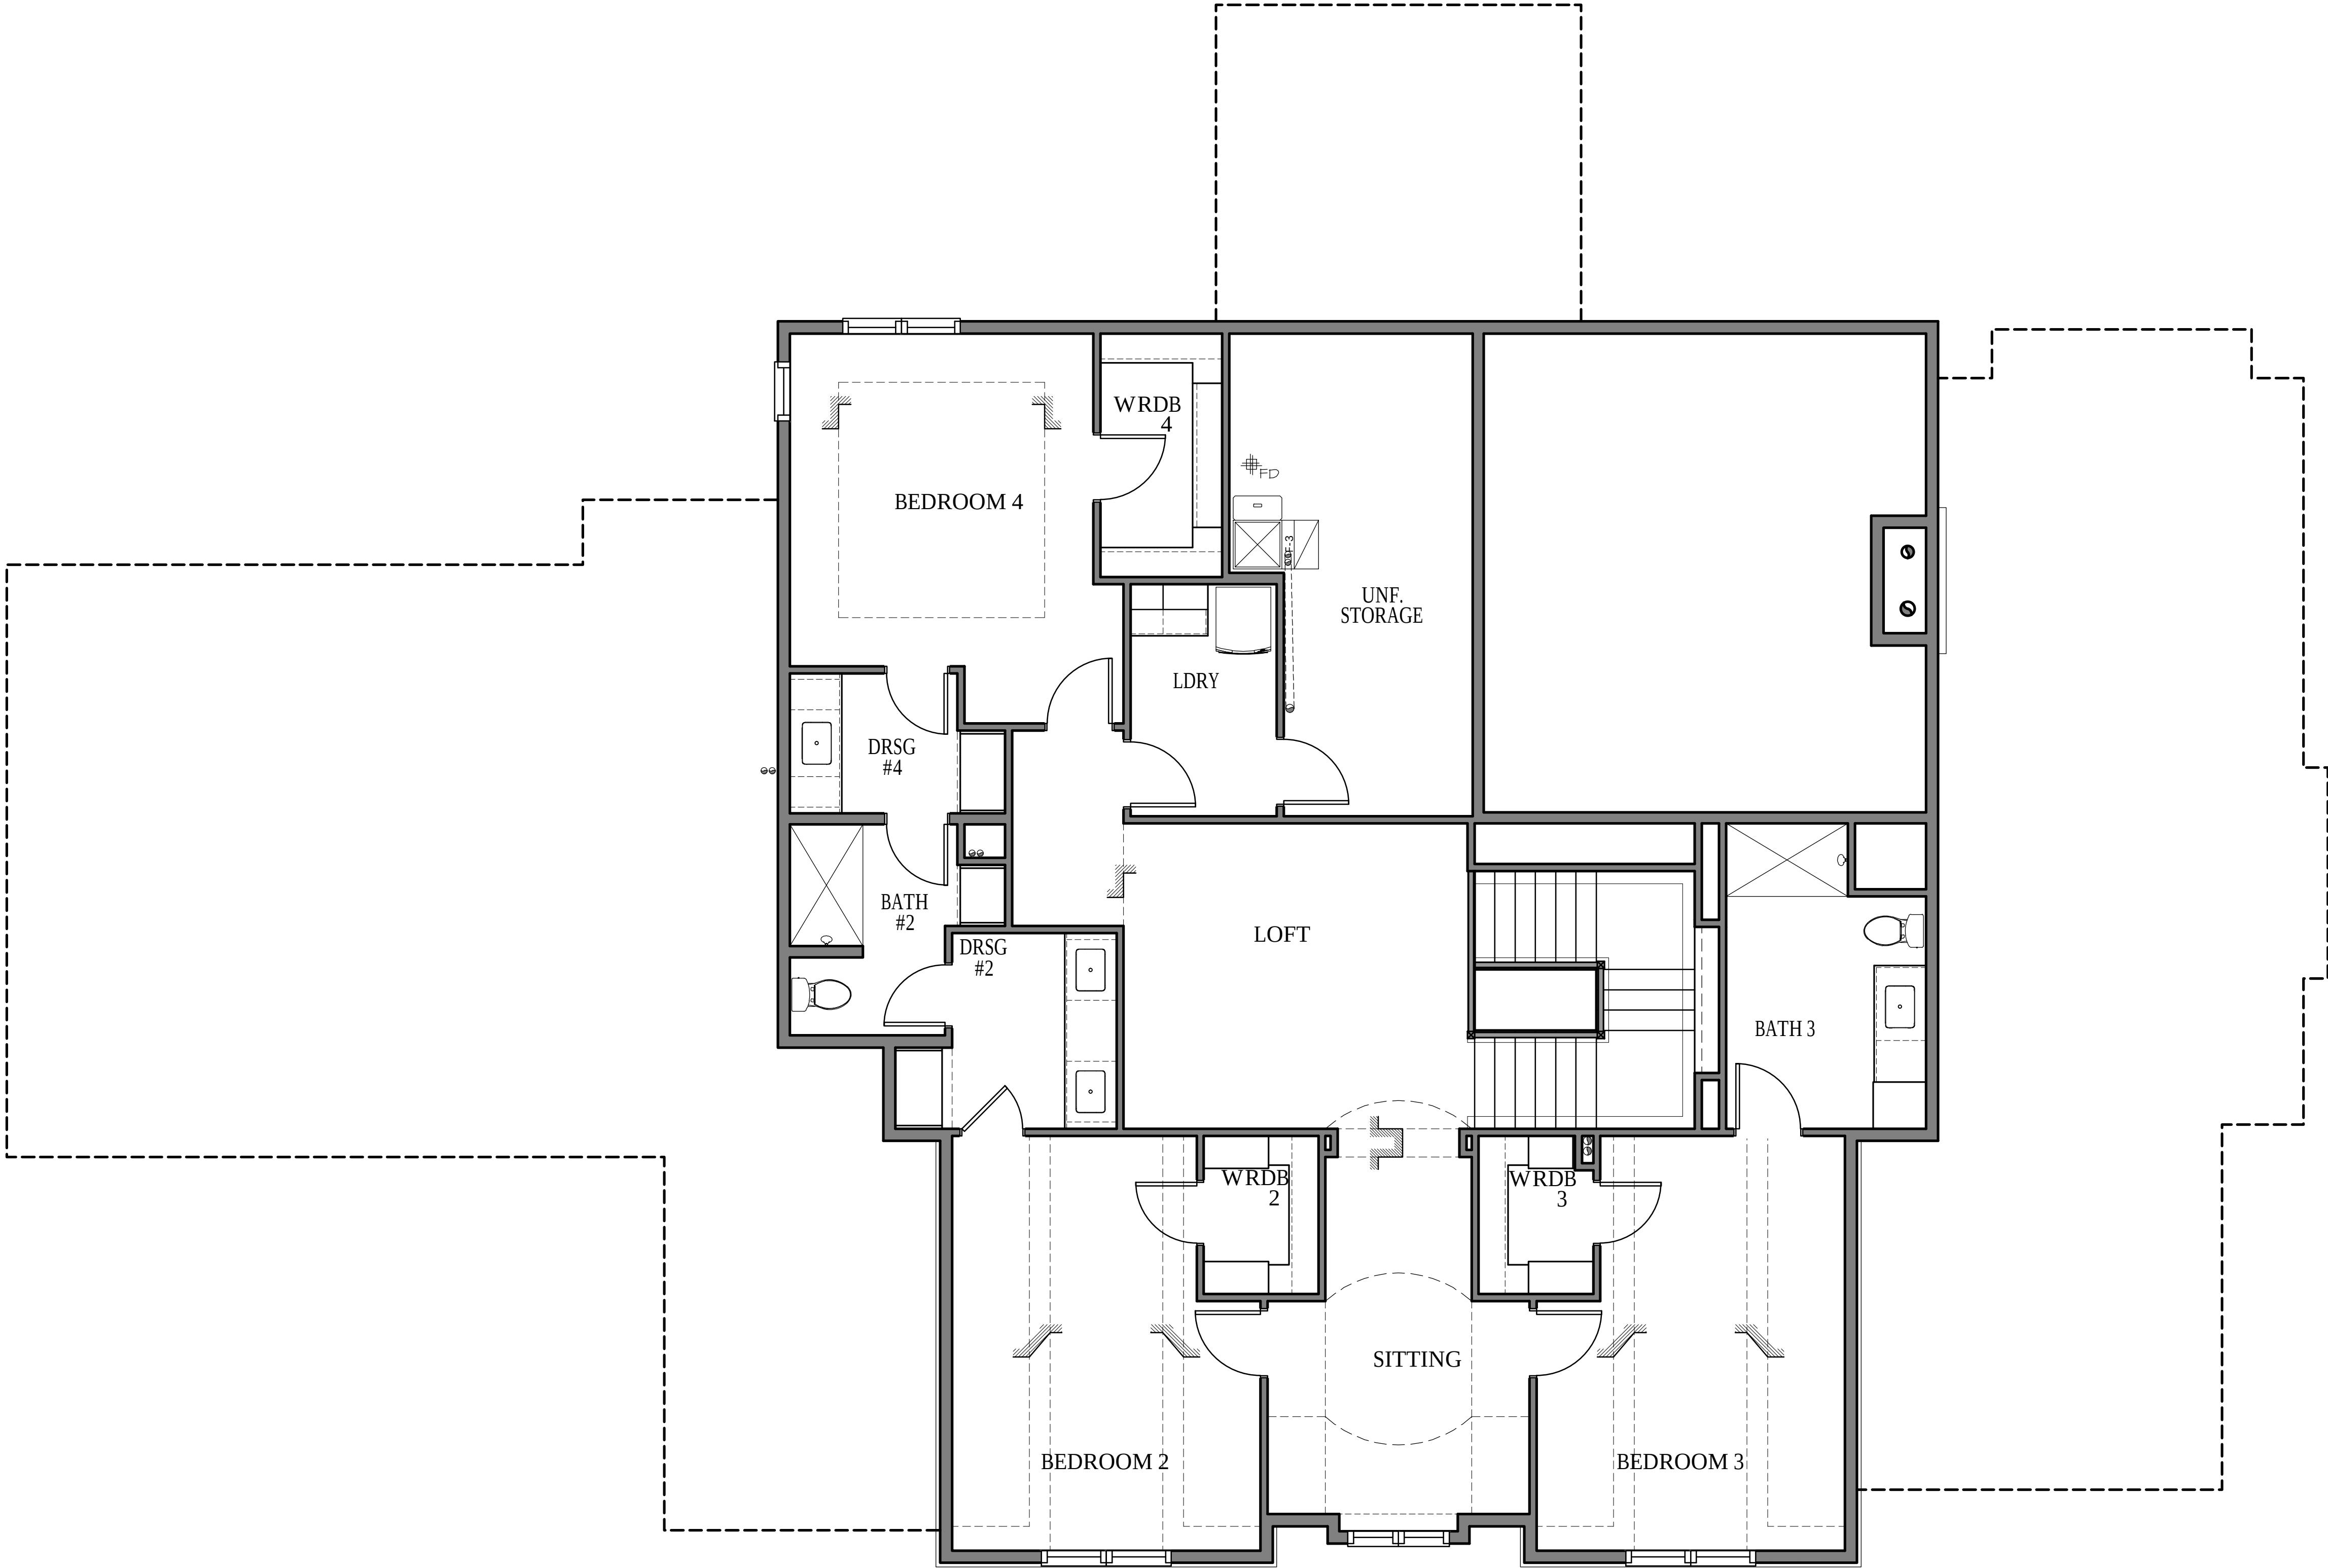

CROCKETT LOT22
RESIDENCE
1702 SOUTH 150 AVE. OMAHA, NEBRASKA 68144

McNEIL
COMPANY
4666 South 132nd Street
Omaha, NE 68137
402-333-1462
mcneilcompany.com

PLAN DATE 01/17/2026	
REV.	DATE
PERMIT	08/12/26
REV 01	08/26/26

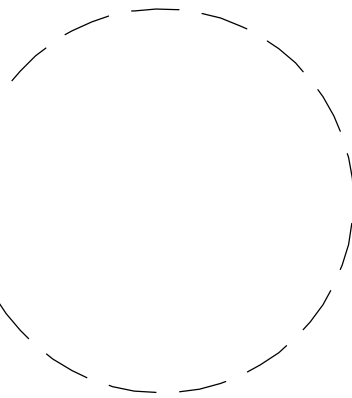

JOB NUMBER
15-2510
DESCRIPTION
SECOND LEVEL FINISH PLAN
PLAN SHEET
F2.03

© COPYRIGHT
McNEIL COMPANY
THESE PLANS ARE SPECIFICALLY
DESIGNED FOR CONSTRUCTION BY
McNEIL COMPANY AND ARE
INTENDED FOR NO OTHER PURPOSE.
DUPLICATION OF THESE PLANS IN
PART OR WHOLE WITHOUT WRITTEN
CONSENT FROM McNEIL COMPANY
IS PROHIBITED.