


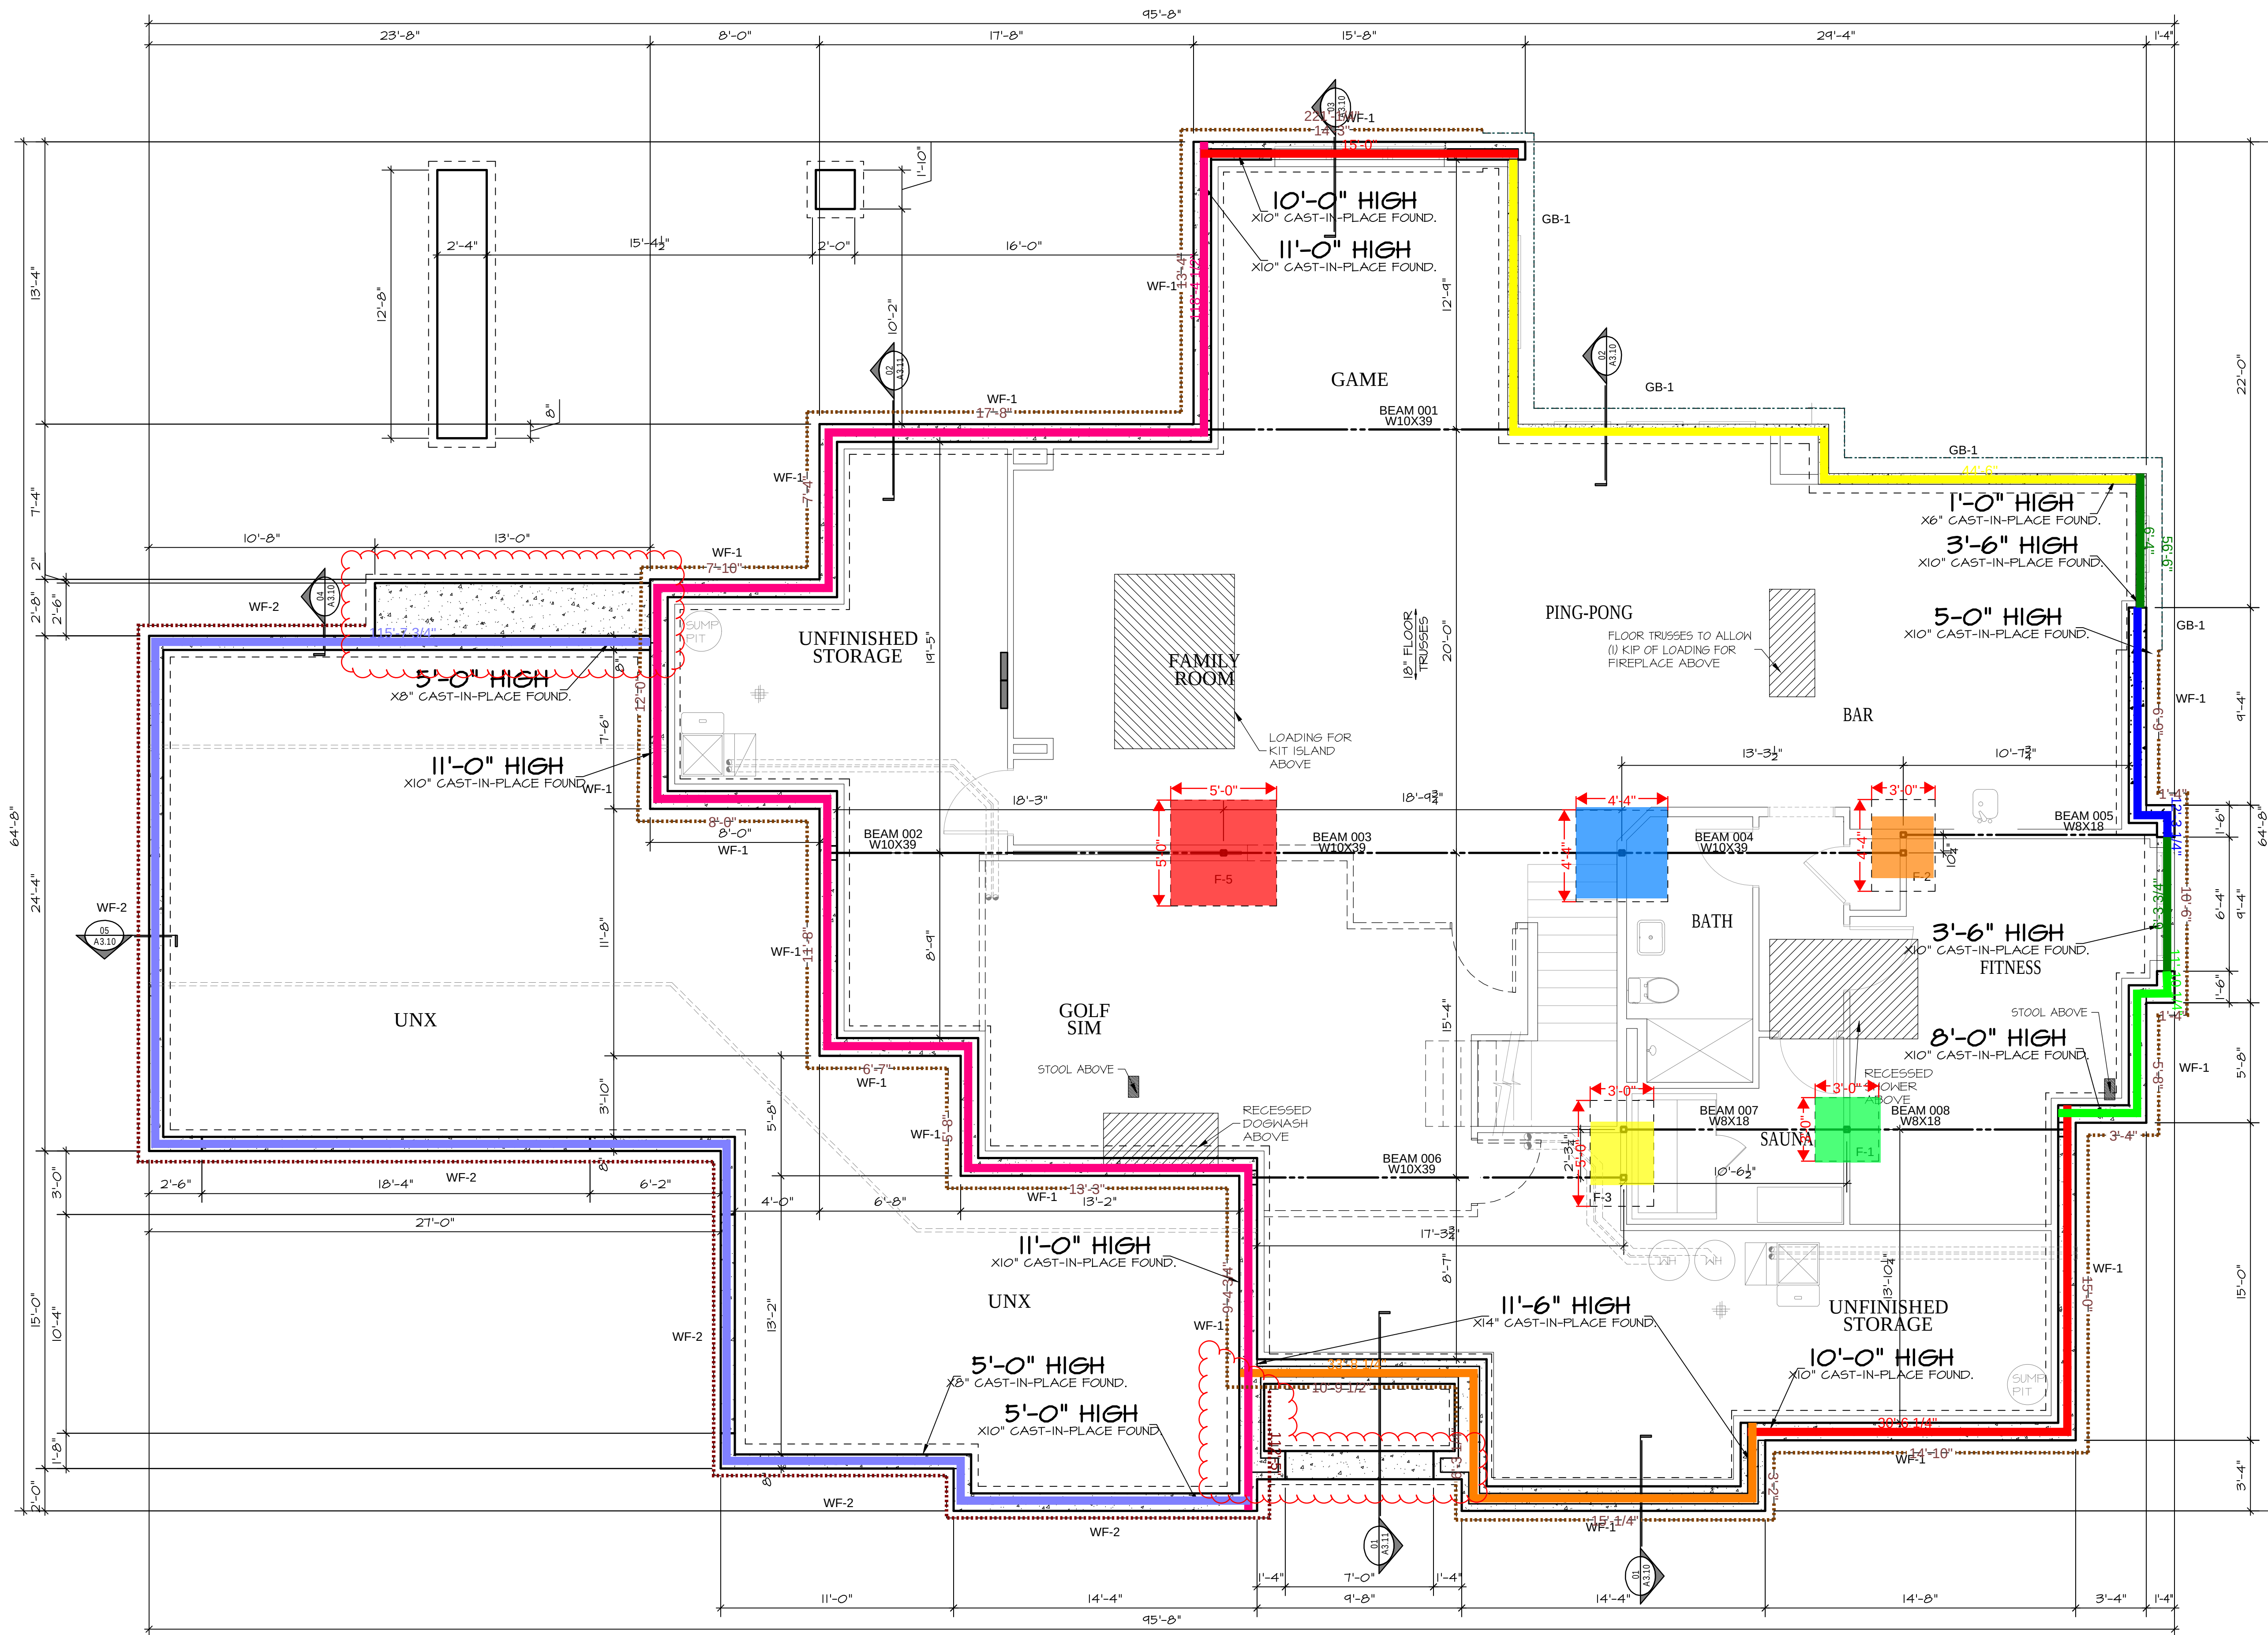

FOUNDATION PLAN

1/4" = 1'-0"

FOUNDATIONS

Description	Quantity	Unit
6"x1'	44.5082	ft
8"x5'	115.6456	ft
10"x3'-6"	12.6533	ft
10"x5'	12.2800	ft
10"x8'	11.8528	ft
10"x10'	45.5276	ft
10"x11'	118.3707	ft
14"x11'-6"	33.6887	ft
F-1	1	Count
F-2	1	Count
F-3	1	Count
F-4	1	Count
F-5	1	Count
GB-1 1'-8"x42"	56.4933	ft
WF-1 24"x12"	221.0146	ft
WF-2 1'-6"x10"	112.4133	ft

STRUCTURAL HEADERS:

- H-1 (2) 2X8 MIN.
- H-2 (2) 2X10 MIN.
- H-3 (2) 1 3/4" X 11 7/8" LVL'S MIN.
- H-4 (2) 1 3/4" X 14" LVL'S MIN.
- H-5 (2) 1 3/4" X 16" LVL'S MIN.

HEADERS WITHOUT NOTE ARE MIN. DOUBLE 2X6. PROVIDE 2X6 TOP AND BOTTOM PLATE FOR ALL HEADERS AND (1) JACK STUD AND (1) FULL HEIGHT KING STUD AT EACH JAMB.

LINTEL SUPPORT:

- 1 GALVANIZED L-4X4X5/16" BRICK LEDGER ANGLE W/ 8" BEARING AT EACH END.
- 2 GALVANIZED L-6X4X5/16" (LONG LEG VERTICAL) BRICK LEDGER ANGLE W/ 8" BEARING AT EACH END.
- 3 GALVANIZED L-7X4X3/8" (LONG LEG VERTICAL) BRICK LEDGER ANGLE W/ 12" BEARING AT EACH END.
- 4 GALVANIZED L-6X4X5/16" (LONG LEG VERTICAL) BRICK LEDGER ANGLE W/ PAIRS OF SIMPSON SDS-25000 WOOD SCREWS AT 3" GAGE AT 16" O.C.

FOOTING SCHEDULE

PAD FOOTINGS (LXHXD)	RE-INFORCING
F-1 36"x36"x16"DP	(4) #4 BARS
F-2 36"x52"x16"DP	(4) #4 BARS & (5) #5 BARS
F-3 36"x60"x16"DP	(4) #4 BARS & (6) #5 BARS
F-4 52"x52"x16"DP	(5) #5 BARS EH
F-5 60"x60"x18"DP	(6) #5 BARS EH
WALL FOOTINGS (LXHXD)	RE-INFORCING
WF-1 CONT.X24"X12"	(2) #5 CONT
WF-2 CONT.X1'-6"X10"	(2) #5 CONT
GB-1 CONT.X1'-8"X42"	(2) #5 T&B #4 STIRRUPS @ 24" O.C.

MCNEIL COMPANY
4666 South 132nd Street
Omaha, NE 68137
402-333-1462
mcneilcompany.com

PLAN DATE 07/17/2026	
REV.	DATE
PERMIT	08/12/26
REV 01	08/26/26
REV 02	08/31/26

JOB NUMBER 15-2510	
DESCRIPTION FOUNDATION PLAN	
PLAN SHEET A1.01	

© COPYRIGHT
MCNEIL COMPANY
THESE PLANS ARE SPECIFICALLY
DESIGNED FOR CONSTRUCTION BY
MCNEIL COMPANY AND ARE
INTENDED FOR NO OTHER PURPOSE.
DUPLICATION OF THESE PLANS IN
PART OR WHOLE WITHOUT WRITTEN
CONSENT FROM MCNEIL COMPANY
IS PROHIBITED.