


PLAN NOTES:

- FRAMER TO VERIFY ALL CASED OPENINGS TO ACCEPT 3 1/2" CASING.
- AT SLOPED CEILING LOCATIONS PROVIDE FURRING TO ACCOMMODATE INSULATION (DEPTH TO EQUAL 2X10 U.N.O.
- STANDARD HEADER HEIGHT FOR UPPER LEVEL WINDOWS SHALL BE 7'-0 1/2" UNLESS NOTED OTHERWISE
- - SOLID BEARING THAT TERMINATES AT FOOTINGS
- WINDOWS SHALL BE PELLA LIFESTYLE OR EQUAL UNLESS NOTED OTHERWISE
- ALL LVL MEMBERS SHALL BE 1.8E GRADE OR BETTER WITH A MINIMUM FLEXURAL STRESS (FB) OF 2,250 PSI OR BETTER.
- ALL EXTERIOR WALLS ARE 6" (5 1/2" STUD + 1/2" SHEATHING) & ALL INTERIOR WALLS ARE 3 1/2" UNLESS NOTED OTHERWISE.
- ALL LVL MEMBERS SHALL BE 1.8E GRADE OR BETTER WITH A MINIMUM FLEXURAL STRESS (FB) OF 2,250 PSI OR BETTER.

BIDDING NOTES:

- LOWER LEVEL TO BE ON SEPARATE ZONE FROM MAIN LEVEL
- BID SOFT WATER AS ALTERNATE

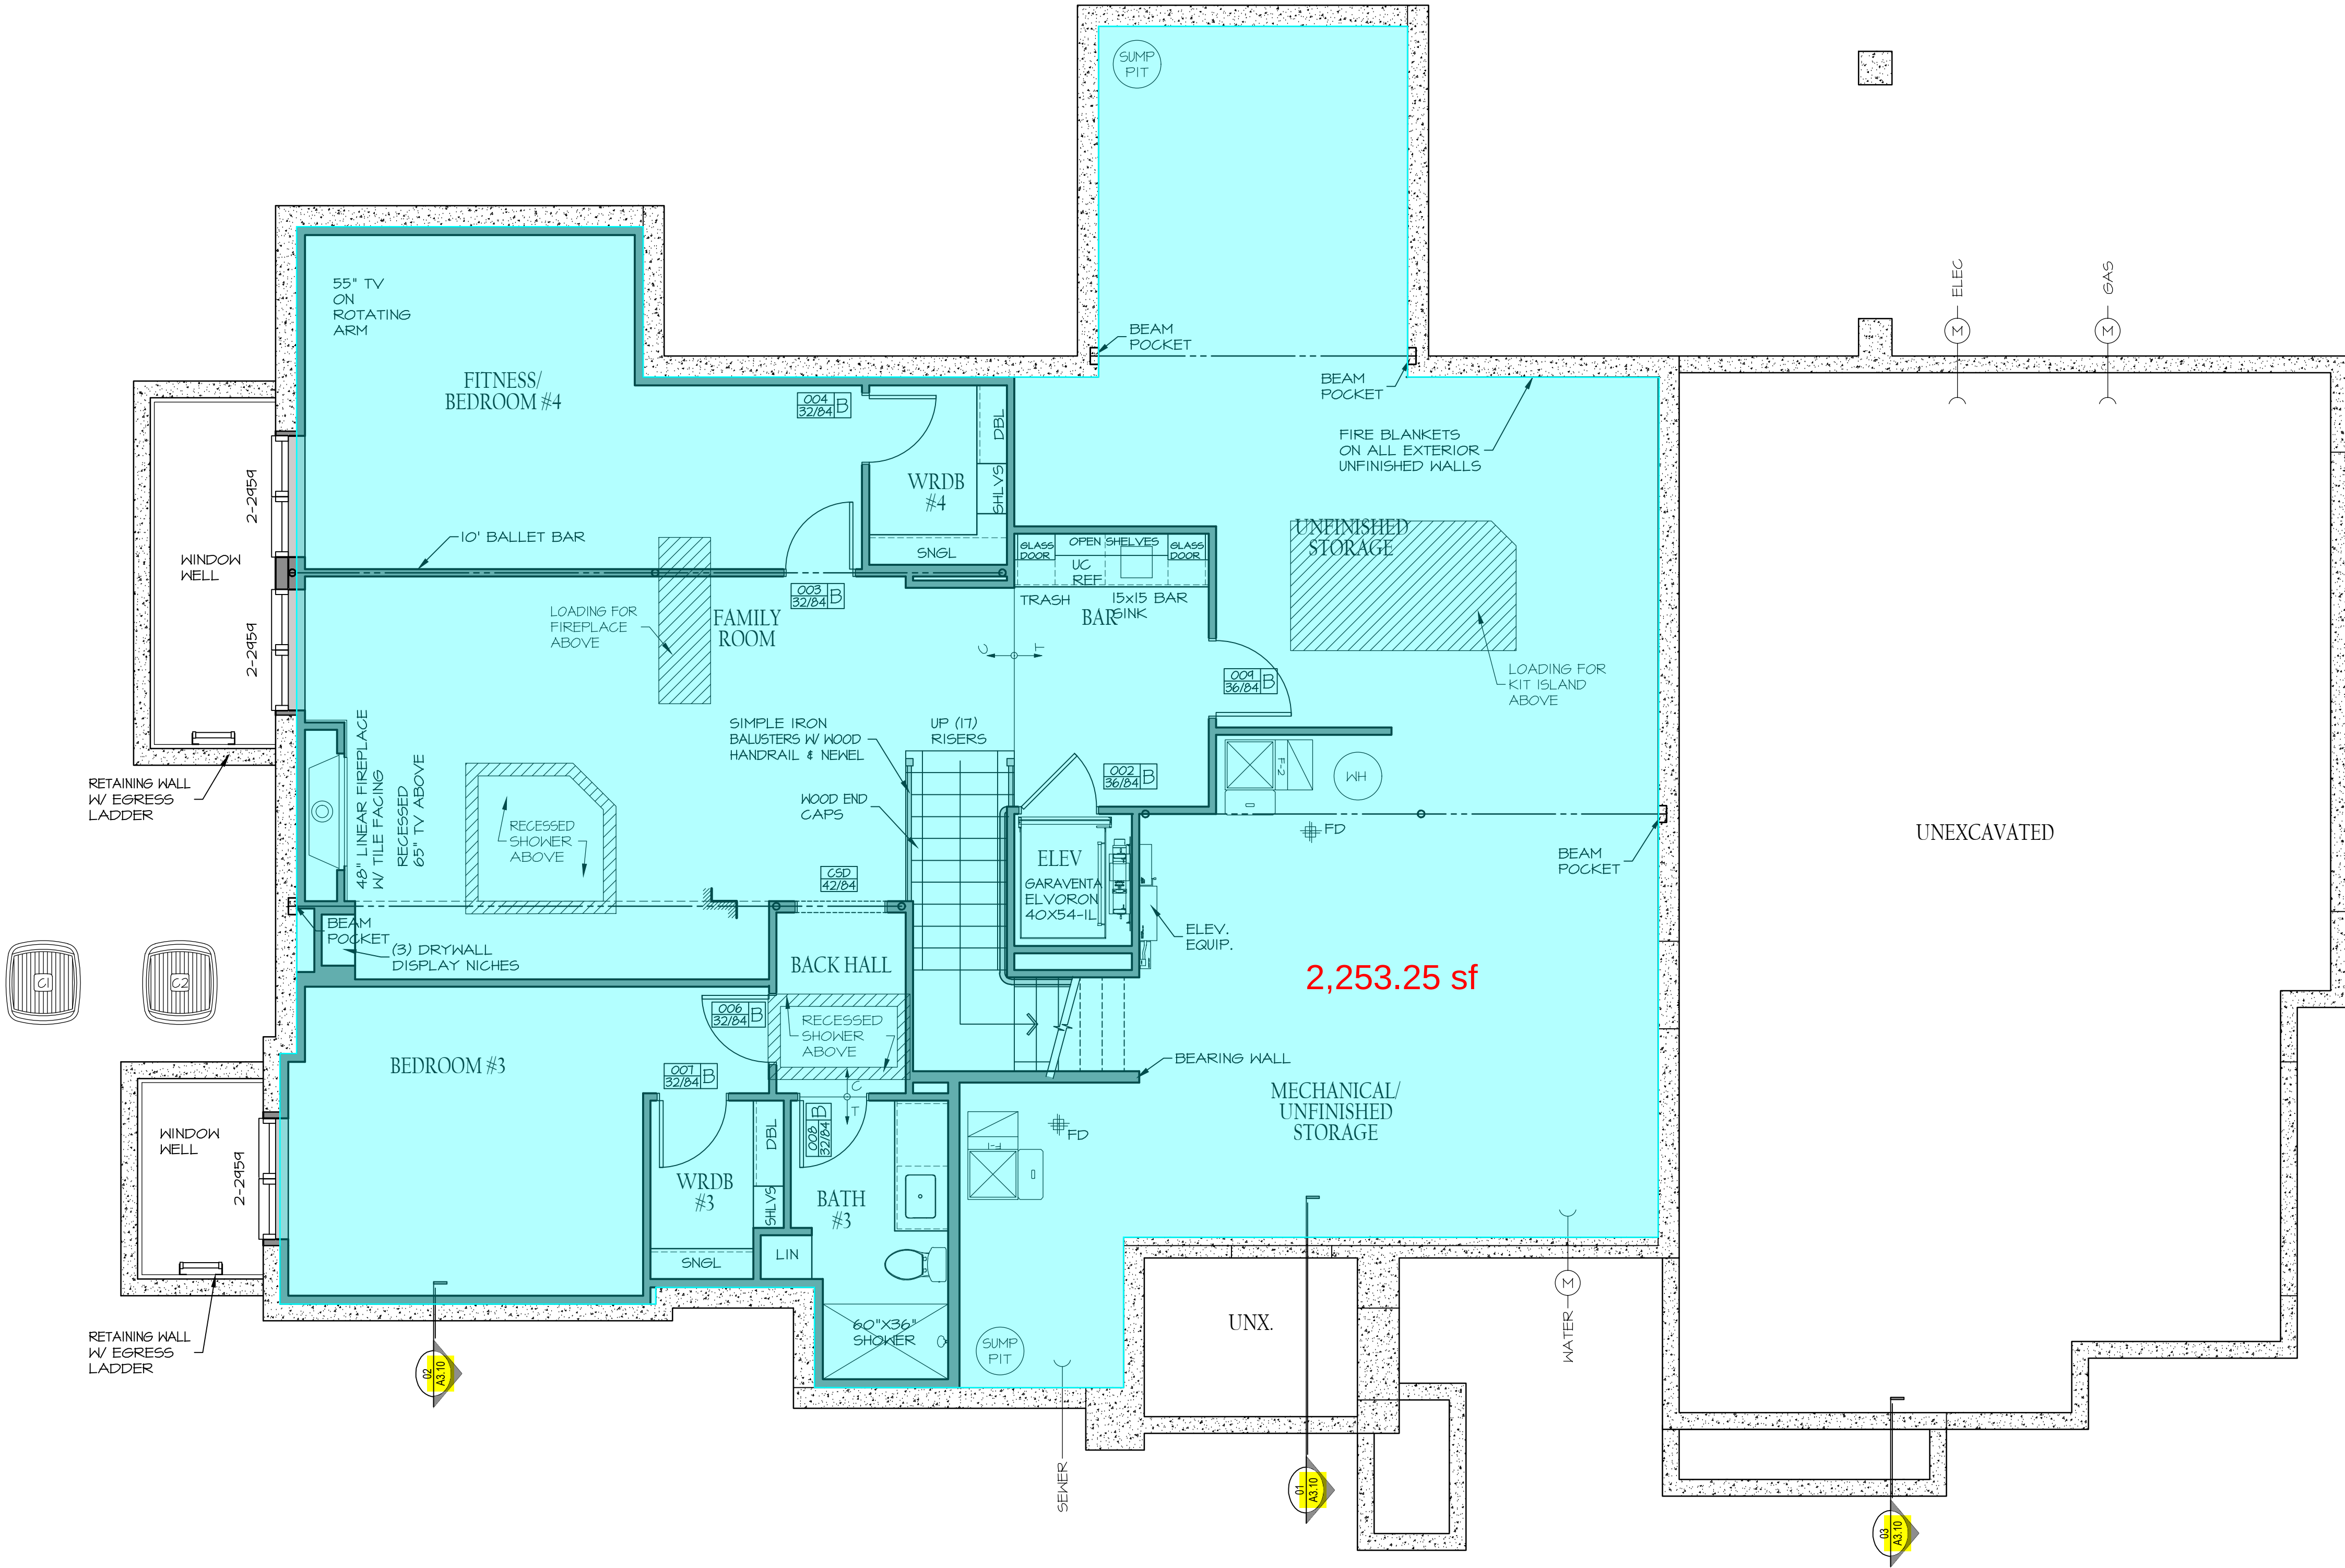

LOWER LEVEL
1/4" = 1'-0"

SQUARE FOOTAGES

LOWER LEVEL 1205

LOT 144
SCHACHNE RESIDENCE
13651 CUMING ST OMAHA NE 68154

MCNEIL
COMPANY
4666 South 132nd Street
Omaha, NE 68137
402-333-1462
mcneilcompany.com

PLAN DATE
12/24/2024
REV. DATE

PRELIMINARY
NOT FOR CONSTRUCTION

JOB NUMBER
15-2457
DESCRIPTION
LOWER LEVEL
FLOOR PLAN
PLAN SHEET
A1.02


© COPYRIGHT
MCNEIL COMPANY
THESE PLANS ARE SPECIFICALLY
DESIGNED FOR CONSTRUCTION BY
MCNEIL COMPANY AND ARE
INTENDED FOR NO OTHER PURPOSE.
DUPLICATION OF THESE PLANS IN
PART OR WHOLE WITHOUT WRITTEN
CONSENT FROM MCNEIL COMPANY
IS PROHIBITED.

PLAN NOTES:

- FRAMER TO VERIFY ALL CASED OPENINGS TO ACCEPT 3 1/2" CASING.
- AT SLOPED CEILING LOCATIONS PROVIDE FURRING TO ACCOMMODATE INSULATION (DEPTH TO EQUAL 2X10 U.N.O.
- STANDARD HEADER HEIGHT FOR MAIN LEVEL WINDOWS SHALL BE 8'-0 1/2" UNLESS NOTED OTHERWISE
- - SOLID BEARING THAT TERMINATES AT FOOTINGS
- WINDOWS SHALL BE PELLA LIFESTYLE OR EQUAL UNLESS NOTED OTHERWISE
- ALL LVL MEMBERS SHALL BE 1.0E GRADE OR BETTER WITH A MINIMUM FLEXURAL STRESS (FB) OF 2,250 PSI OR BETTER.
- ALL EXTERIOR WALLS ARE 6" (5 1/2" STUD + 1/2" SHEATHING) & ALL INTERIOR WALLS ARE 3 1/2" UNLESS NOTED OTHERWISE.
- ALL LVL MEMBERS SHALL BE 1.0E GRADE OR BETTER WITH A MINIMUM FLEXURAL STRESS (FB) OF 2,250 PSI OR BETTER.


BIDDING NOTES:

- PROVIDE 240V CHARGING STATION FOR ELECTRIC CAR.
- ALTERNATE BID FOR GENERATOR FOR REFRIG., HVAC.
- OPTIONAL IN FLOOR HEAT IN MASTER BATH

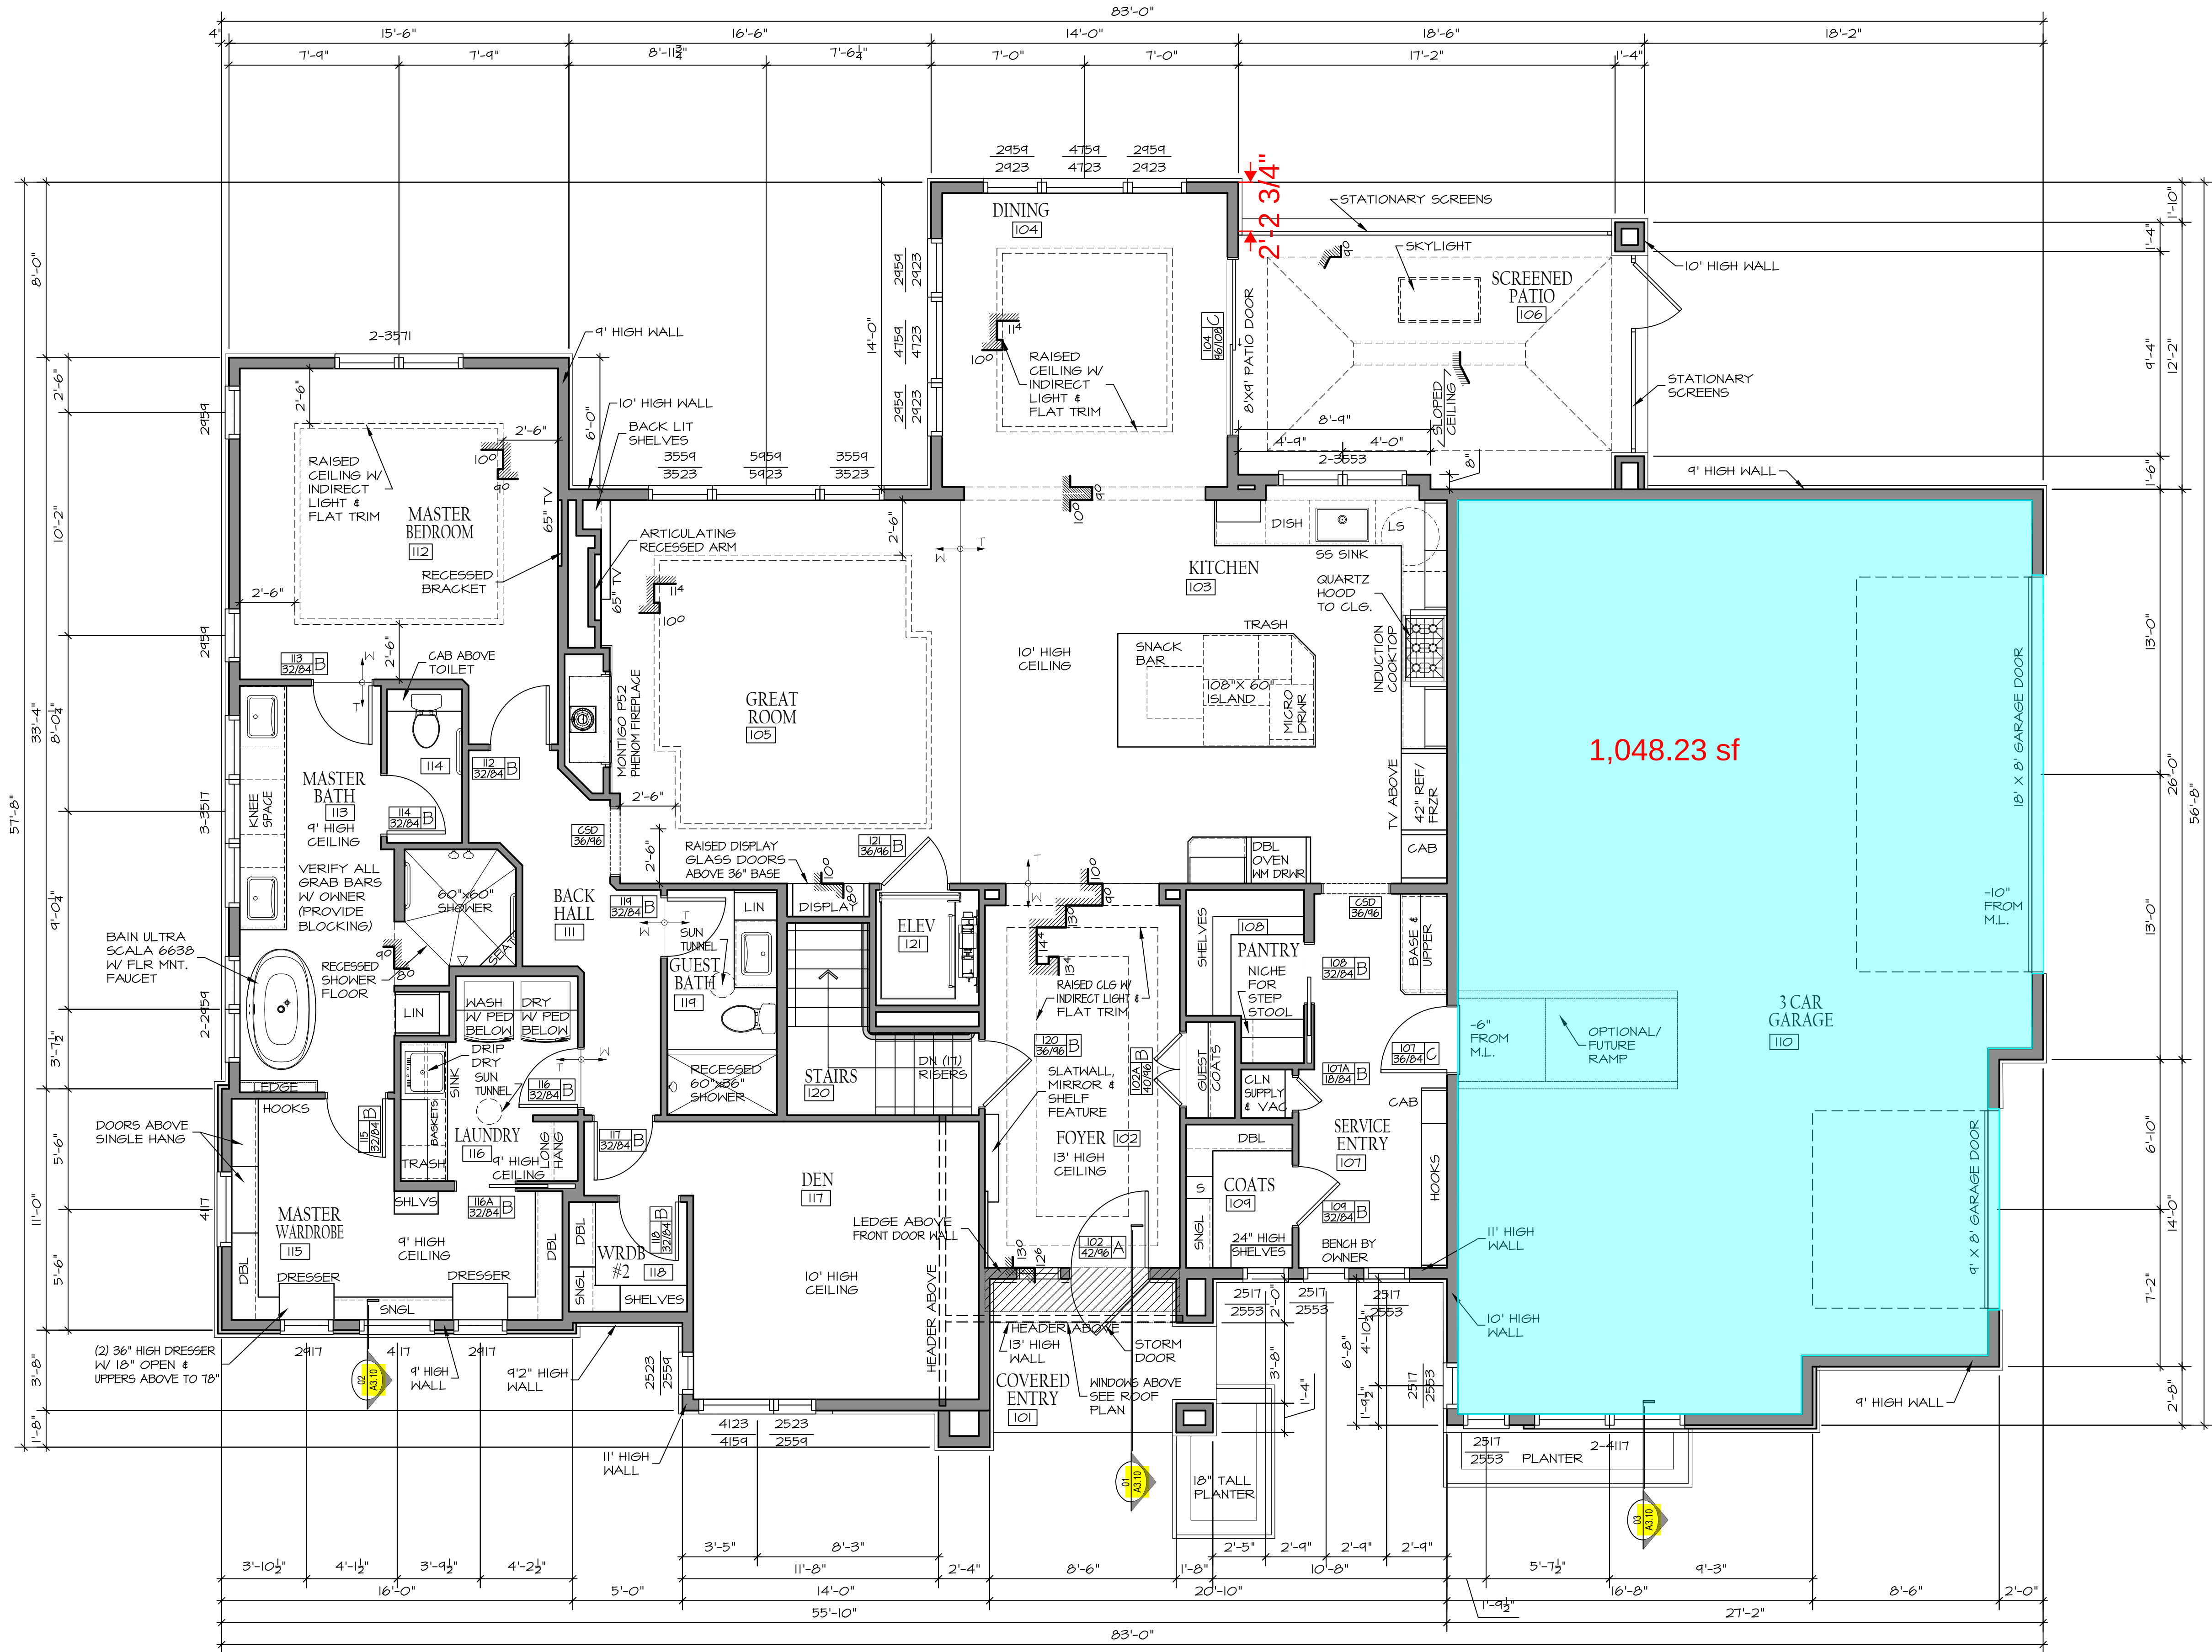

MAIN LEVEL

1/4" = 1'-0"

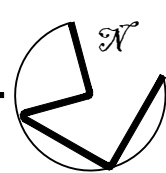

SQUARE FOOTAGES

LOWER LEVEL	59 FT
MAIN LEVEL	1205
TOTAL	2434
3 CAR GARAGE	1082
COVERED PATIO	230

LOT 144
SCHACHNE RESIDENCE
13651 CUMING ST OMAHA NE 68154

MCNEIL
COMPANY
4666 South 132nd Street
Omaha, NE 68137
402-333-1462
mcneilcompany.com

PLAN DATE
12/24/2024
REV. DATE

PRELIMINARY
NOT FOR CONSTRUCTION

JOB NUMBER

15-2451

DESCRIPTION

MAIN LEVEL
FLOOR PLAN

PLAN SHEET

A1.03

© COPYRIGHT
MCNEIL COMPANY
THESE PLANS ARE SPECIFICALLY
DESIGNED FOR CONSTRUCTION BY
MCNEIL COMPANY AND ARE
INTENDED FOR NO OTHER PURPOSE.
DUPLICATION OF THESE PLANS IN
PART OR WHOLE WITHOUT WRITTEN
CONSENT FROM MCNEIL COMPANY
IS PROHIBITED.