




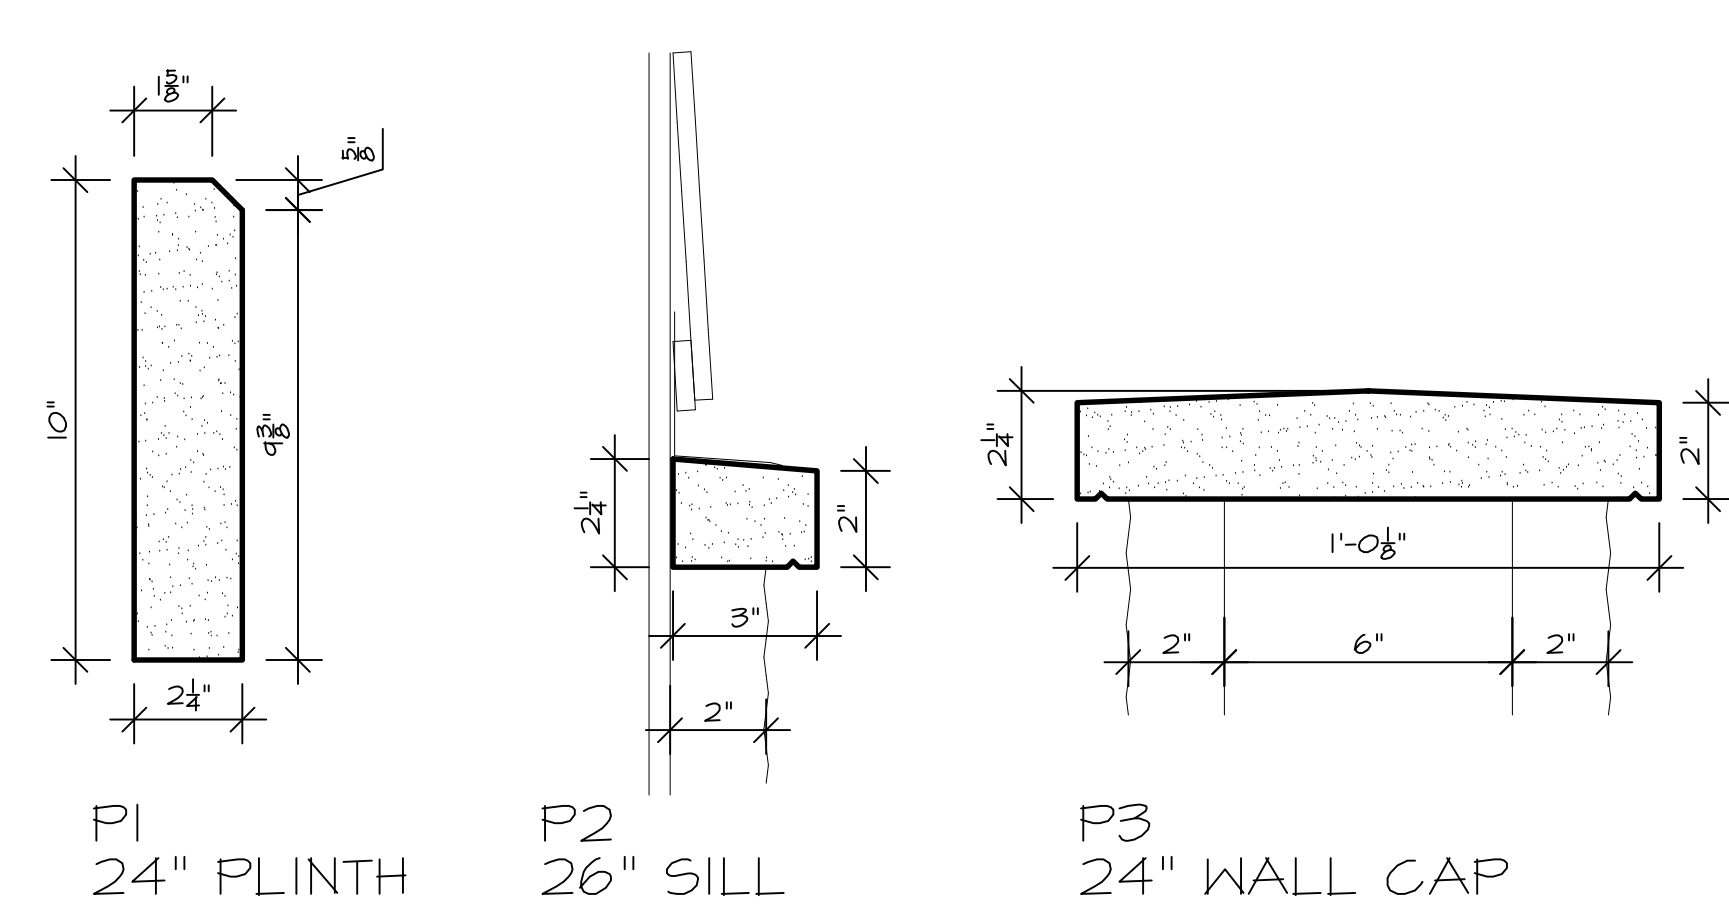

SECTION PRECAST PROFILES  
3" SCALE

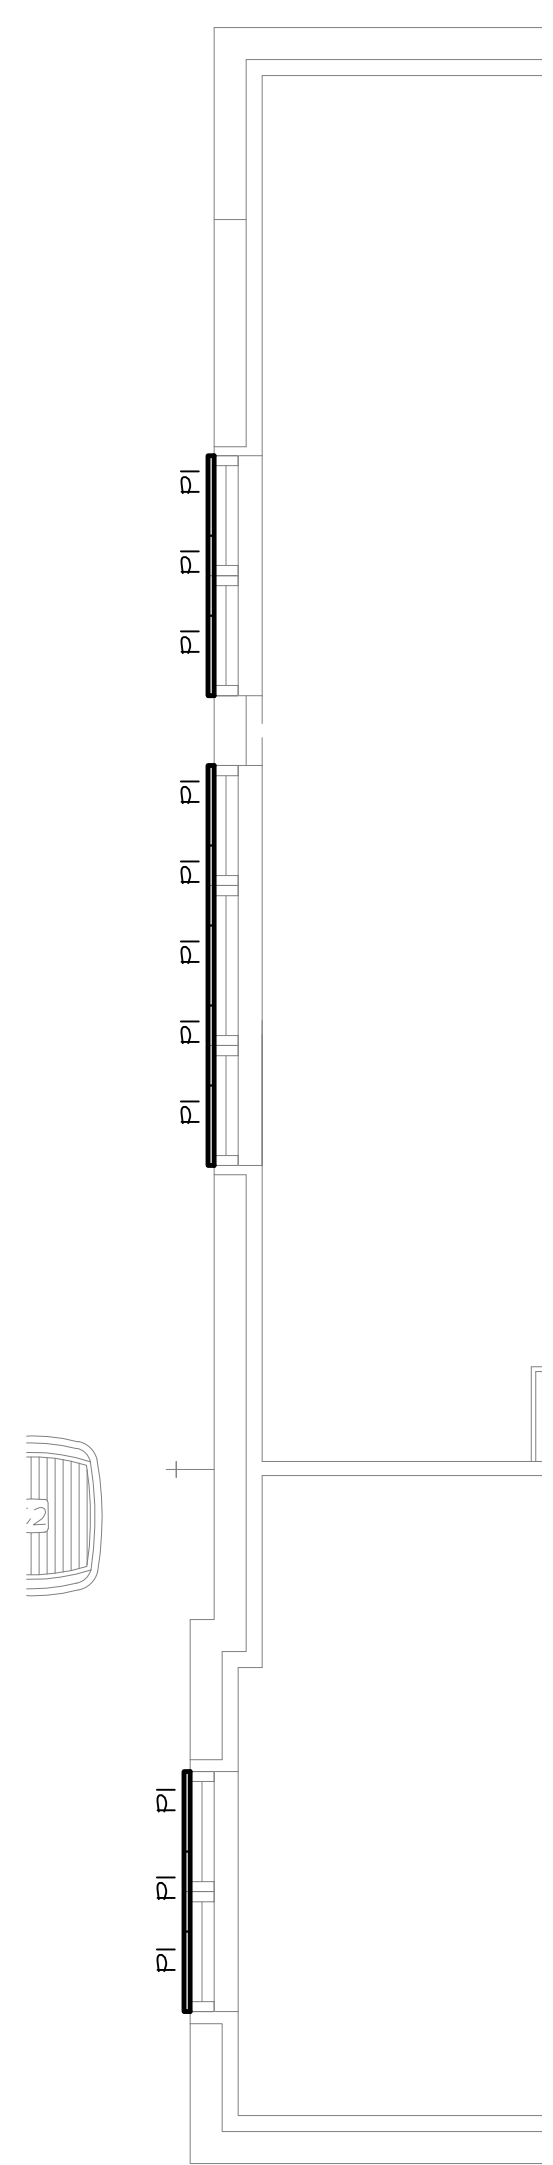

SCHACHNE RESIDENCE  
1/4" SCALE  
PRECAST  
2025-08-27

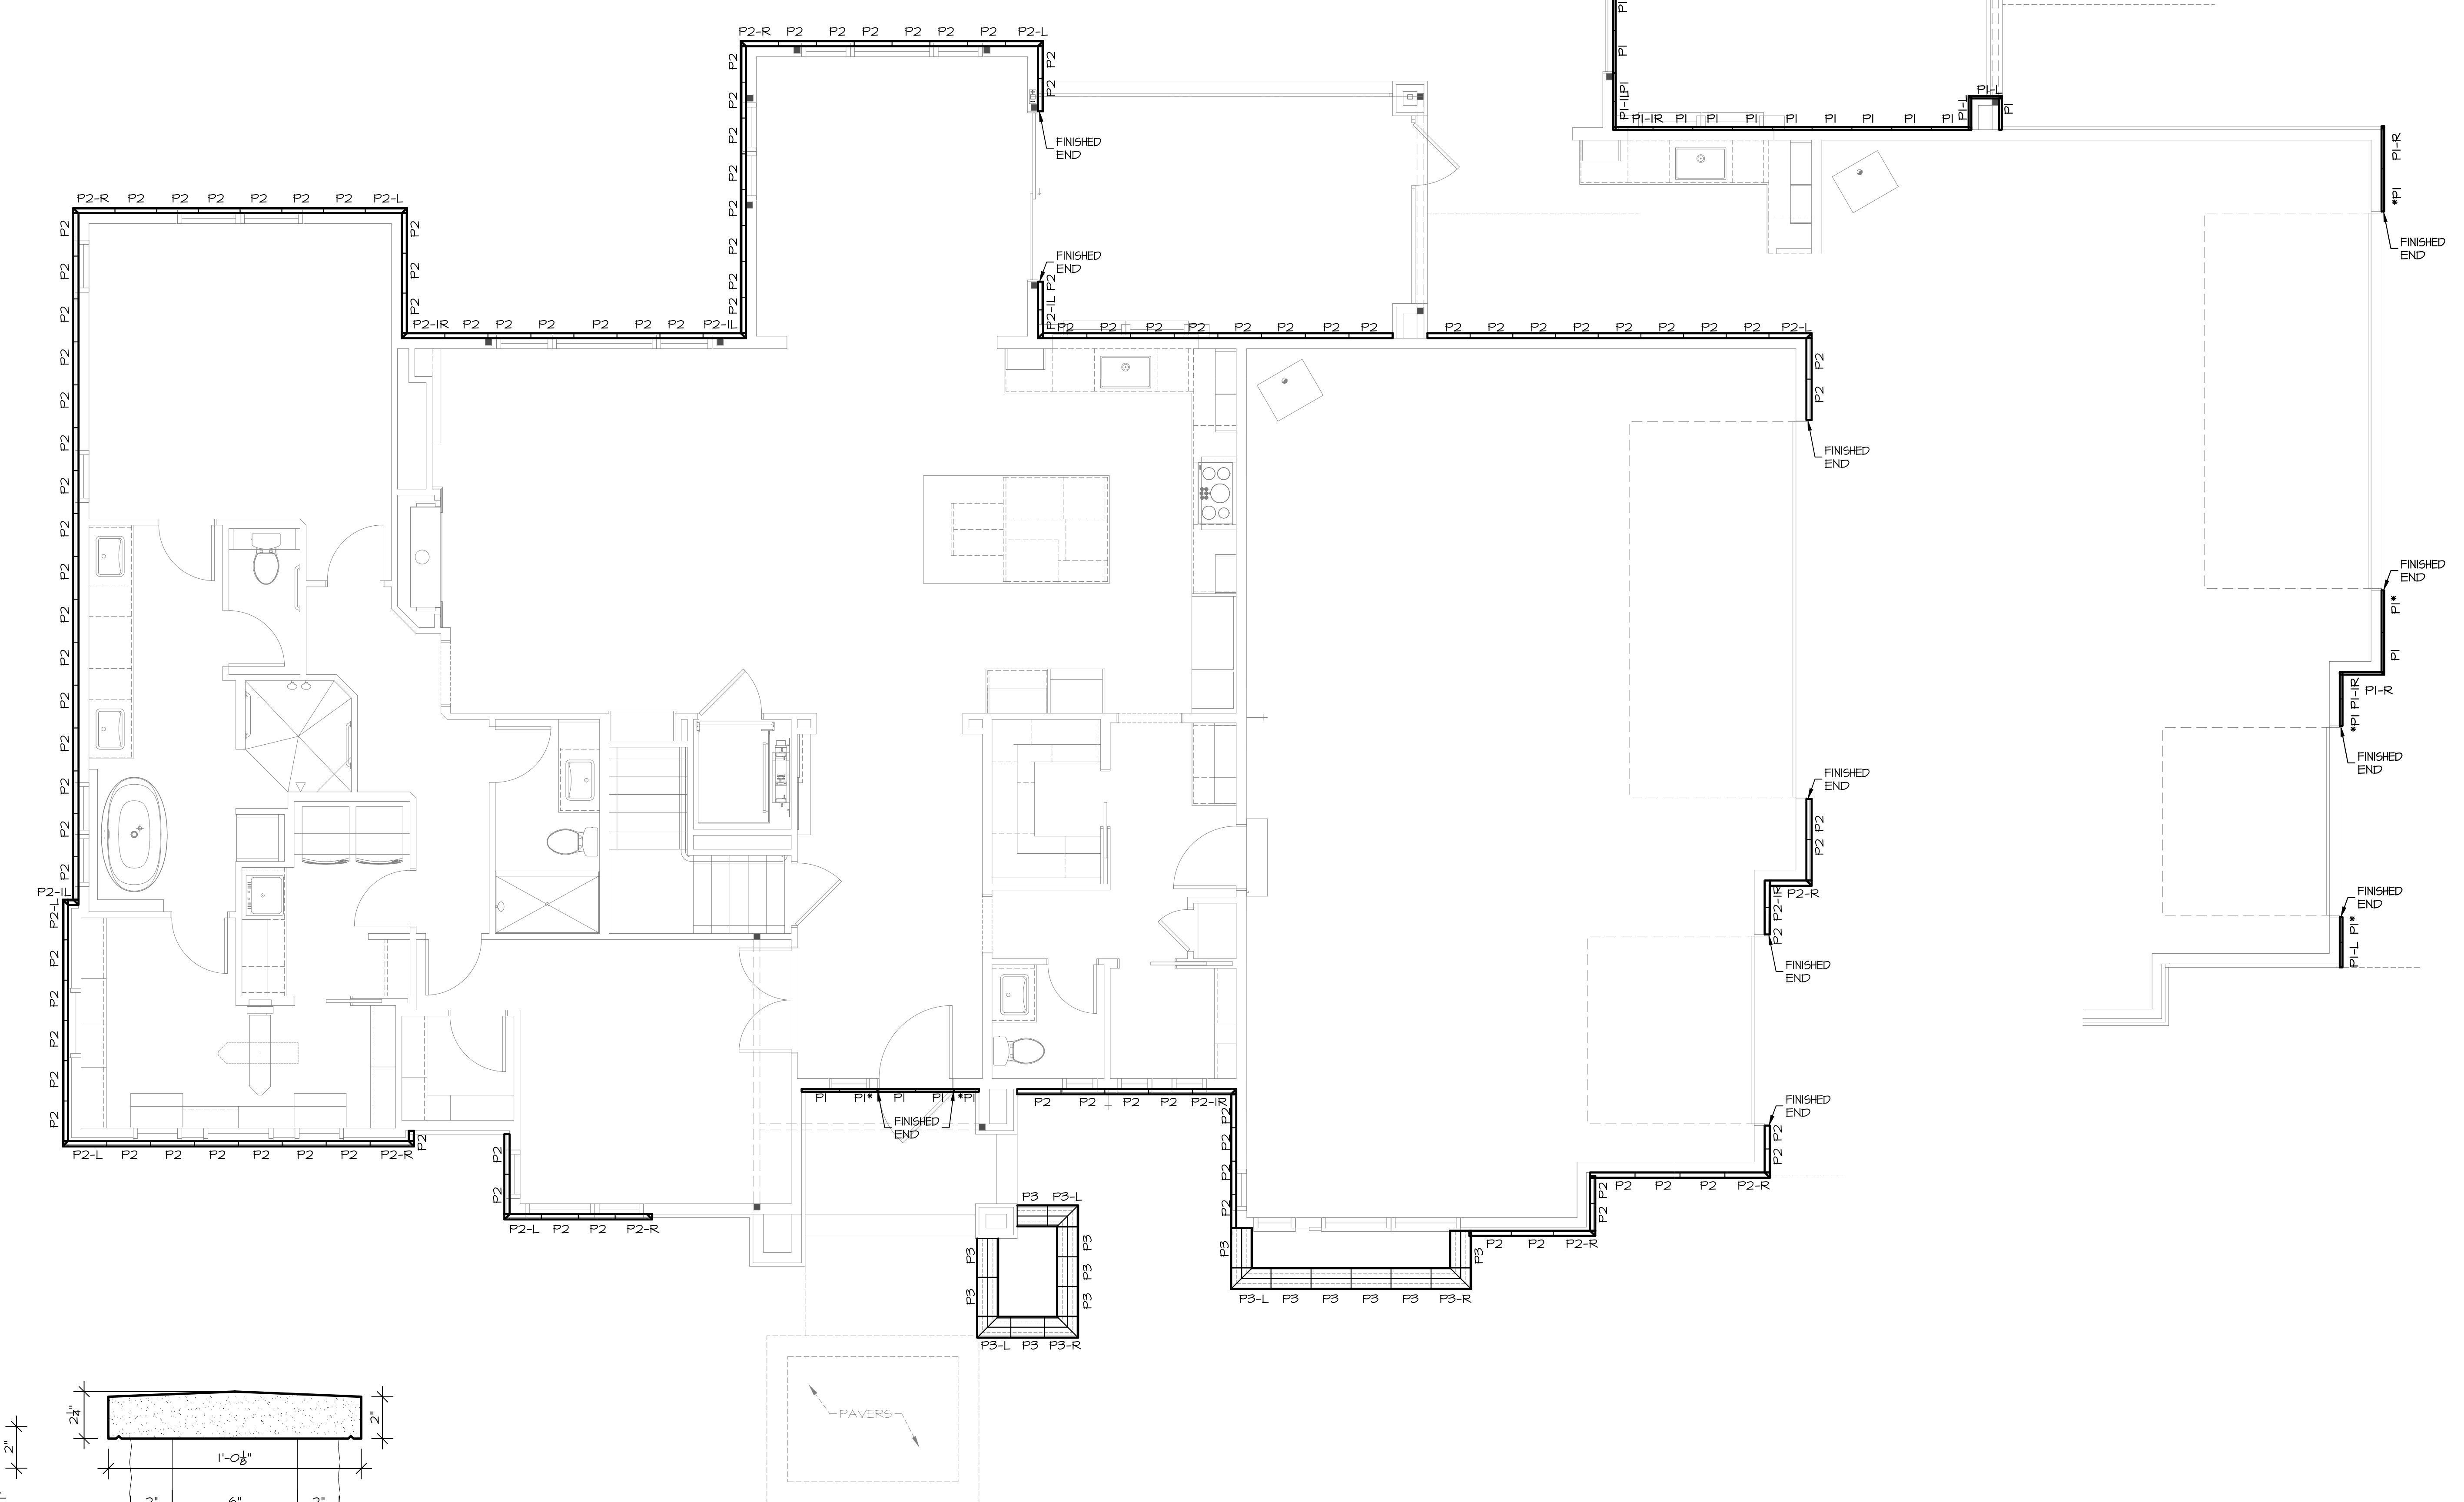