


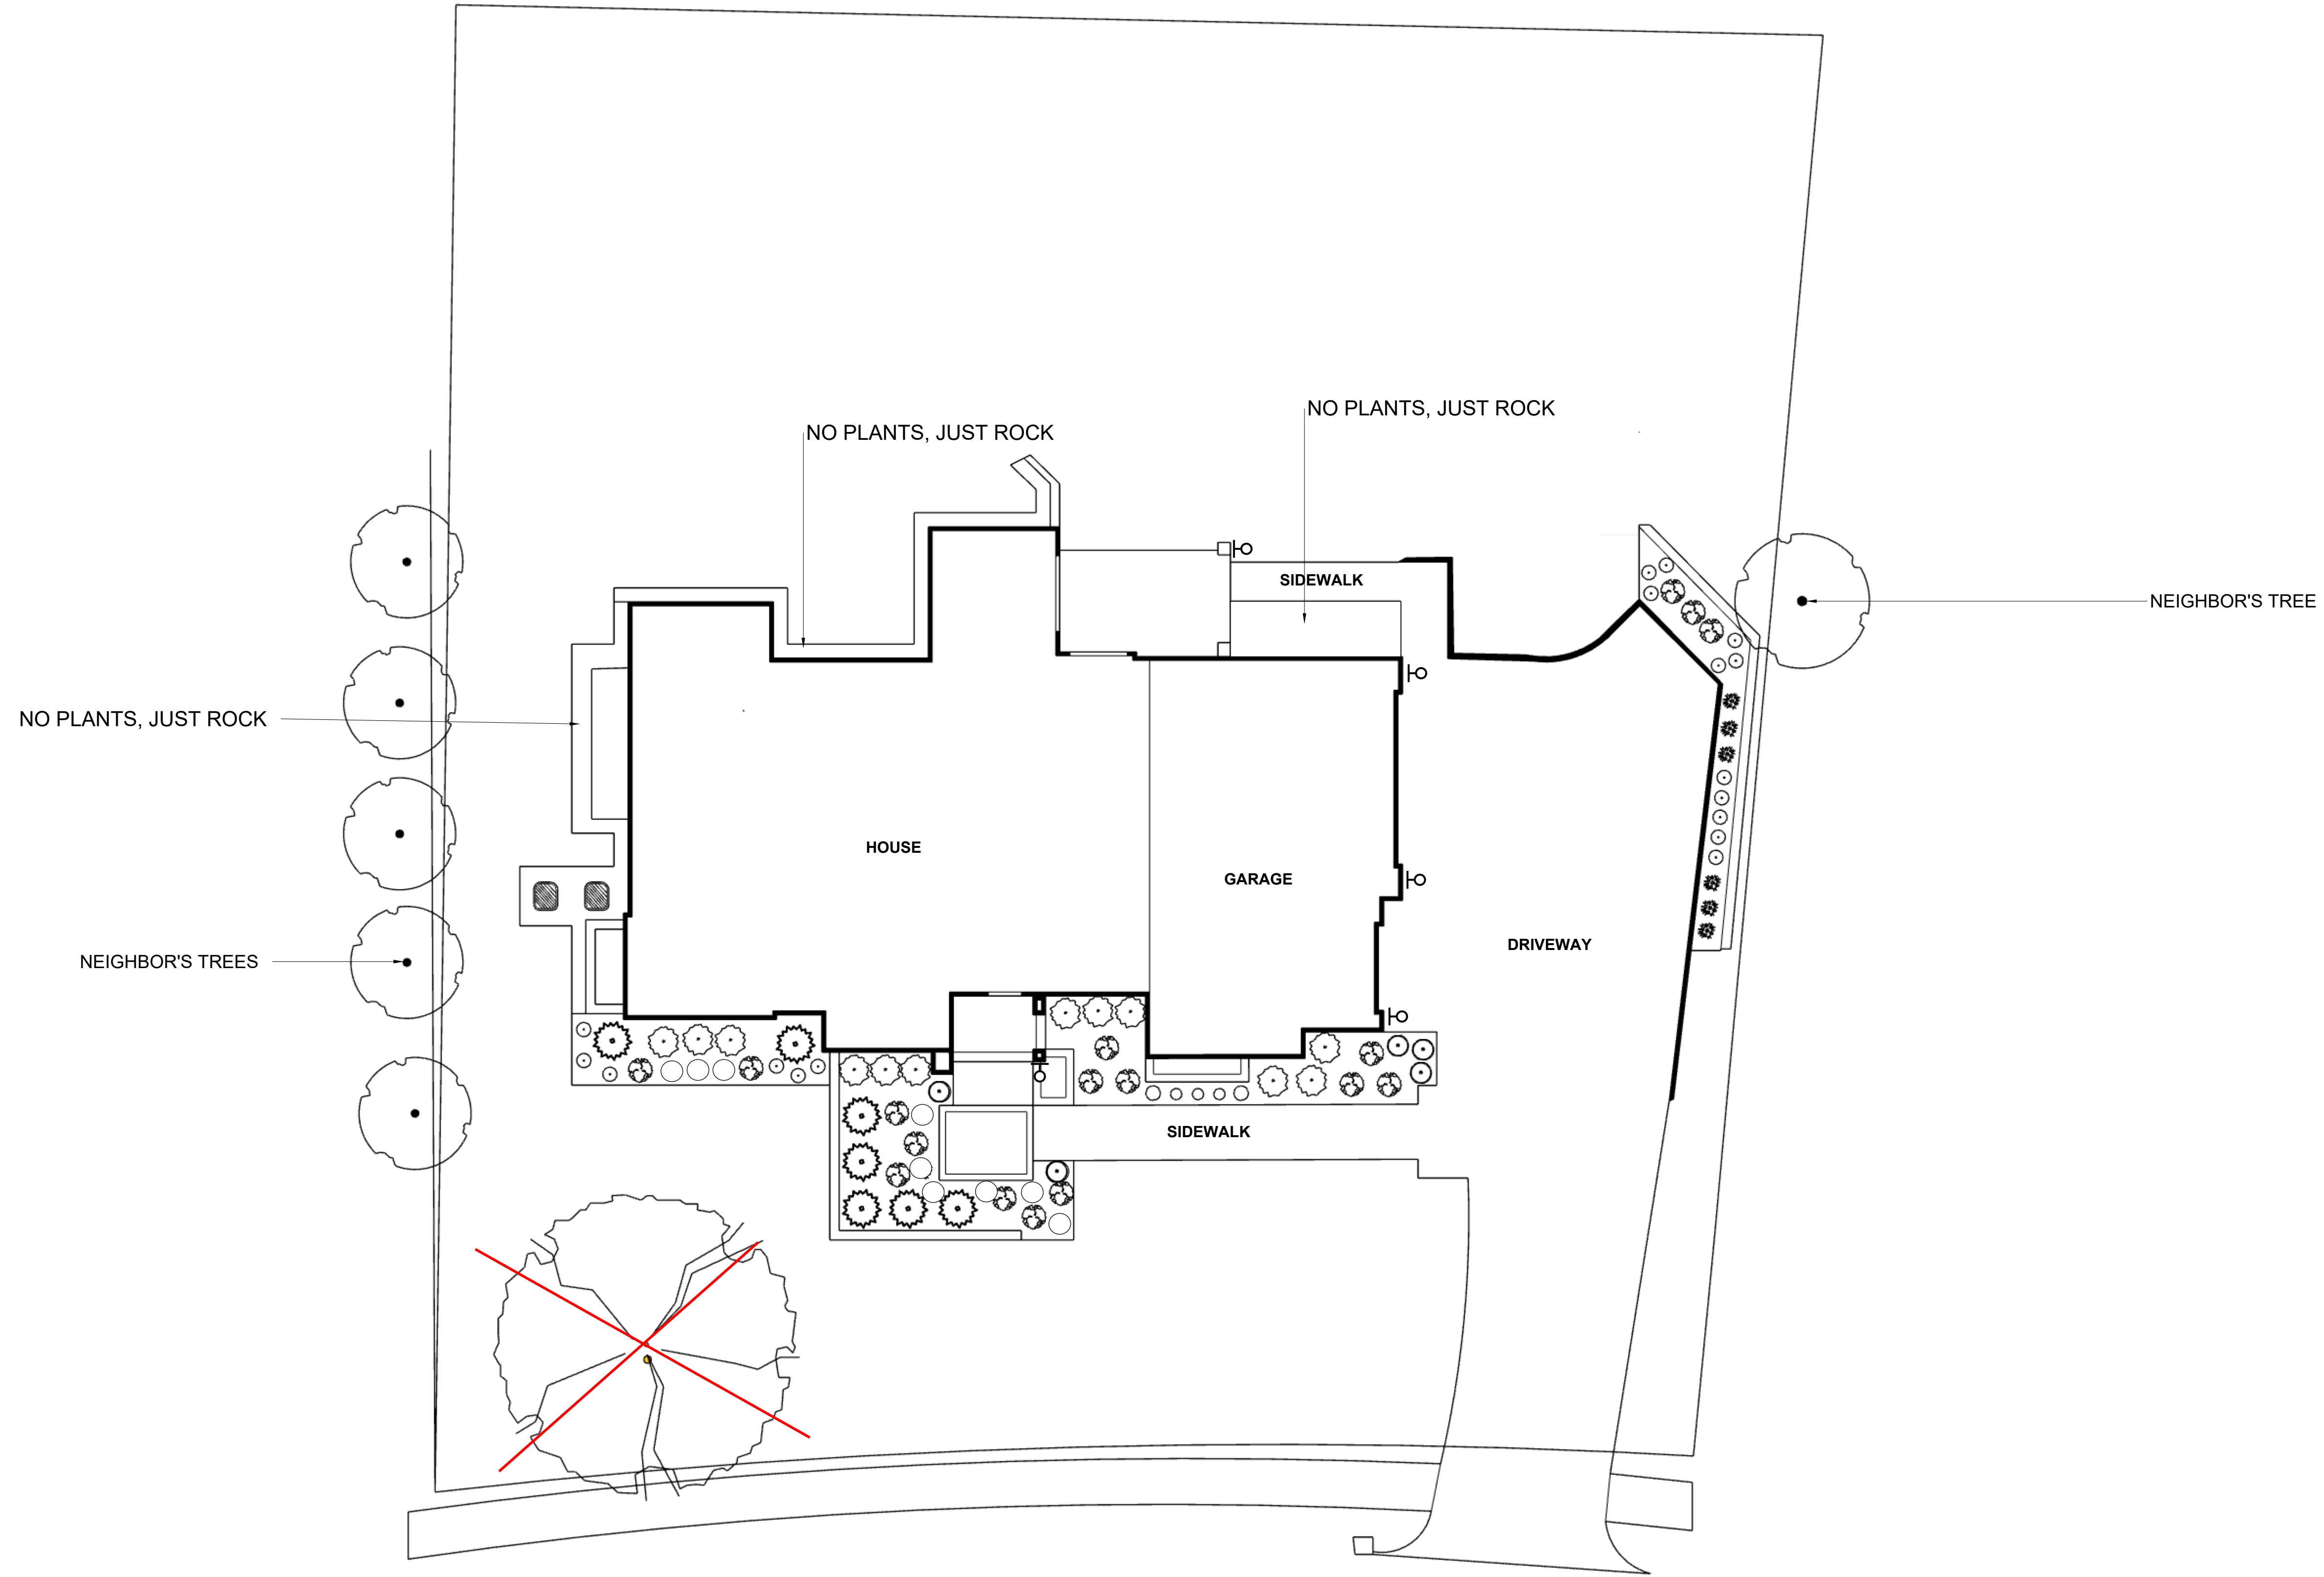

OVERVIEW

PROJECT

PROJECT NO.
1.4

ISSUE

DRAWN BY
LULU

SCHACHNE RESIDENCE
13651 CUMING STREET
OMAHA, NE 68154




FRONT YARD PLANT LABELS

PROJECT


PROJECT NO.
1.4

ISSUE

DRAWN BY
LULU

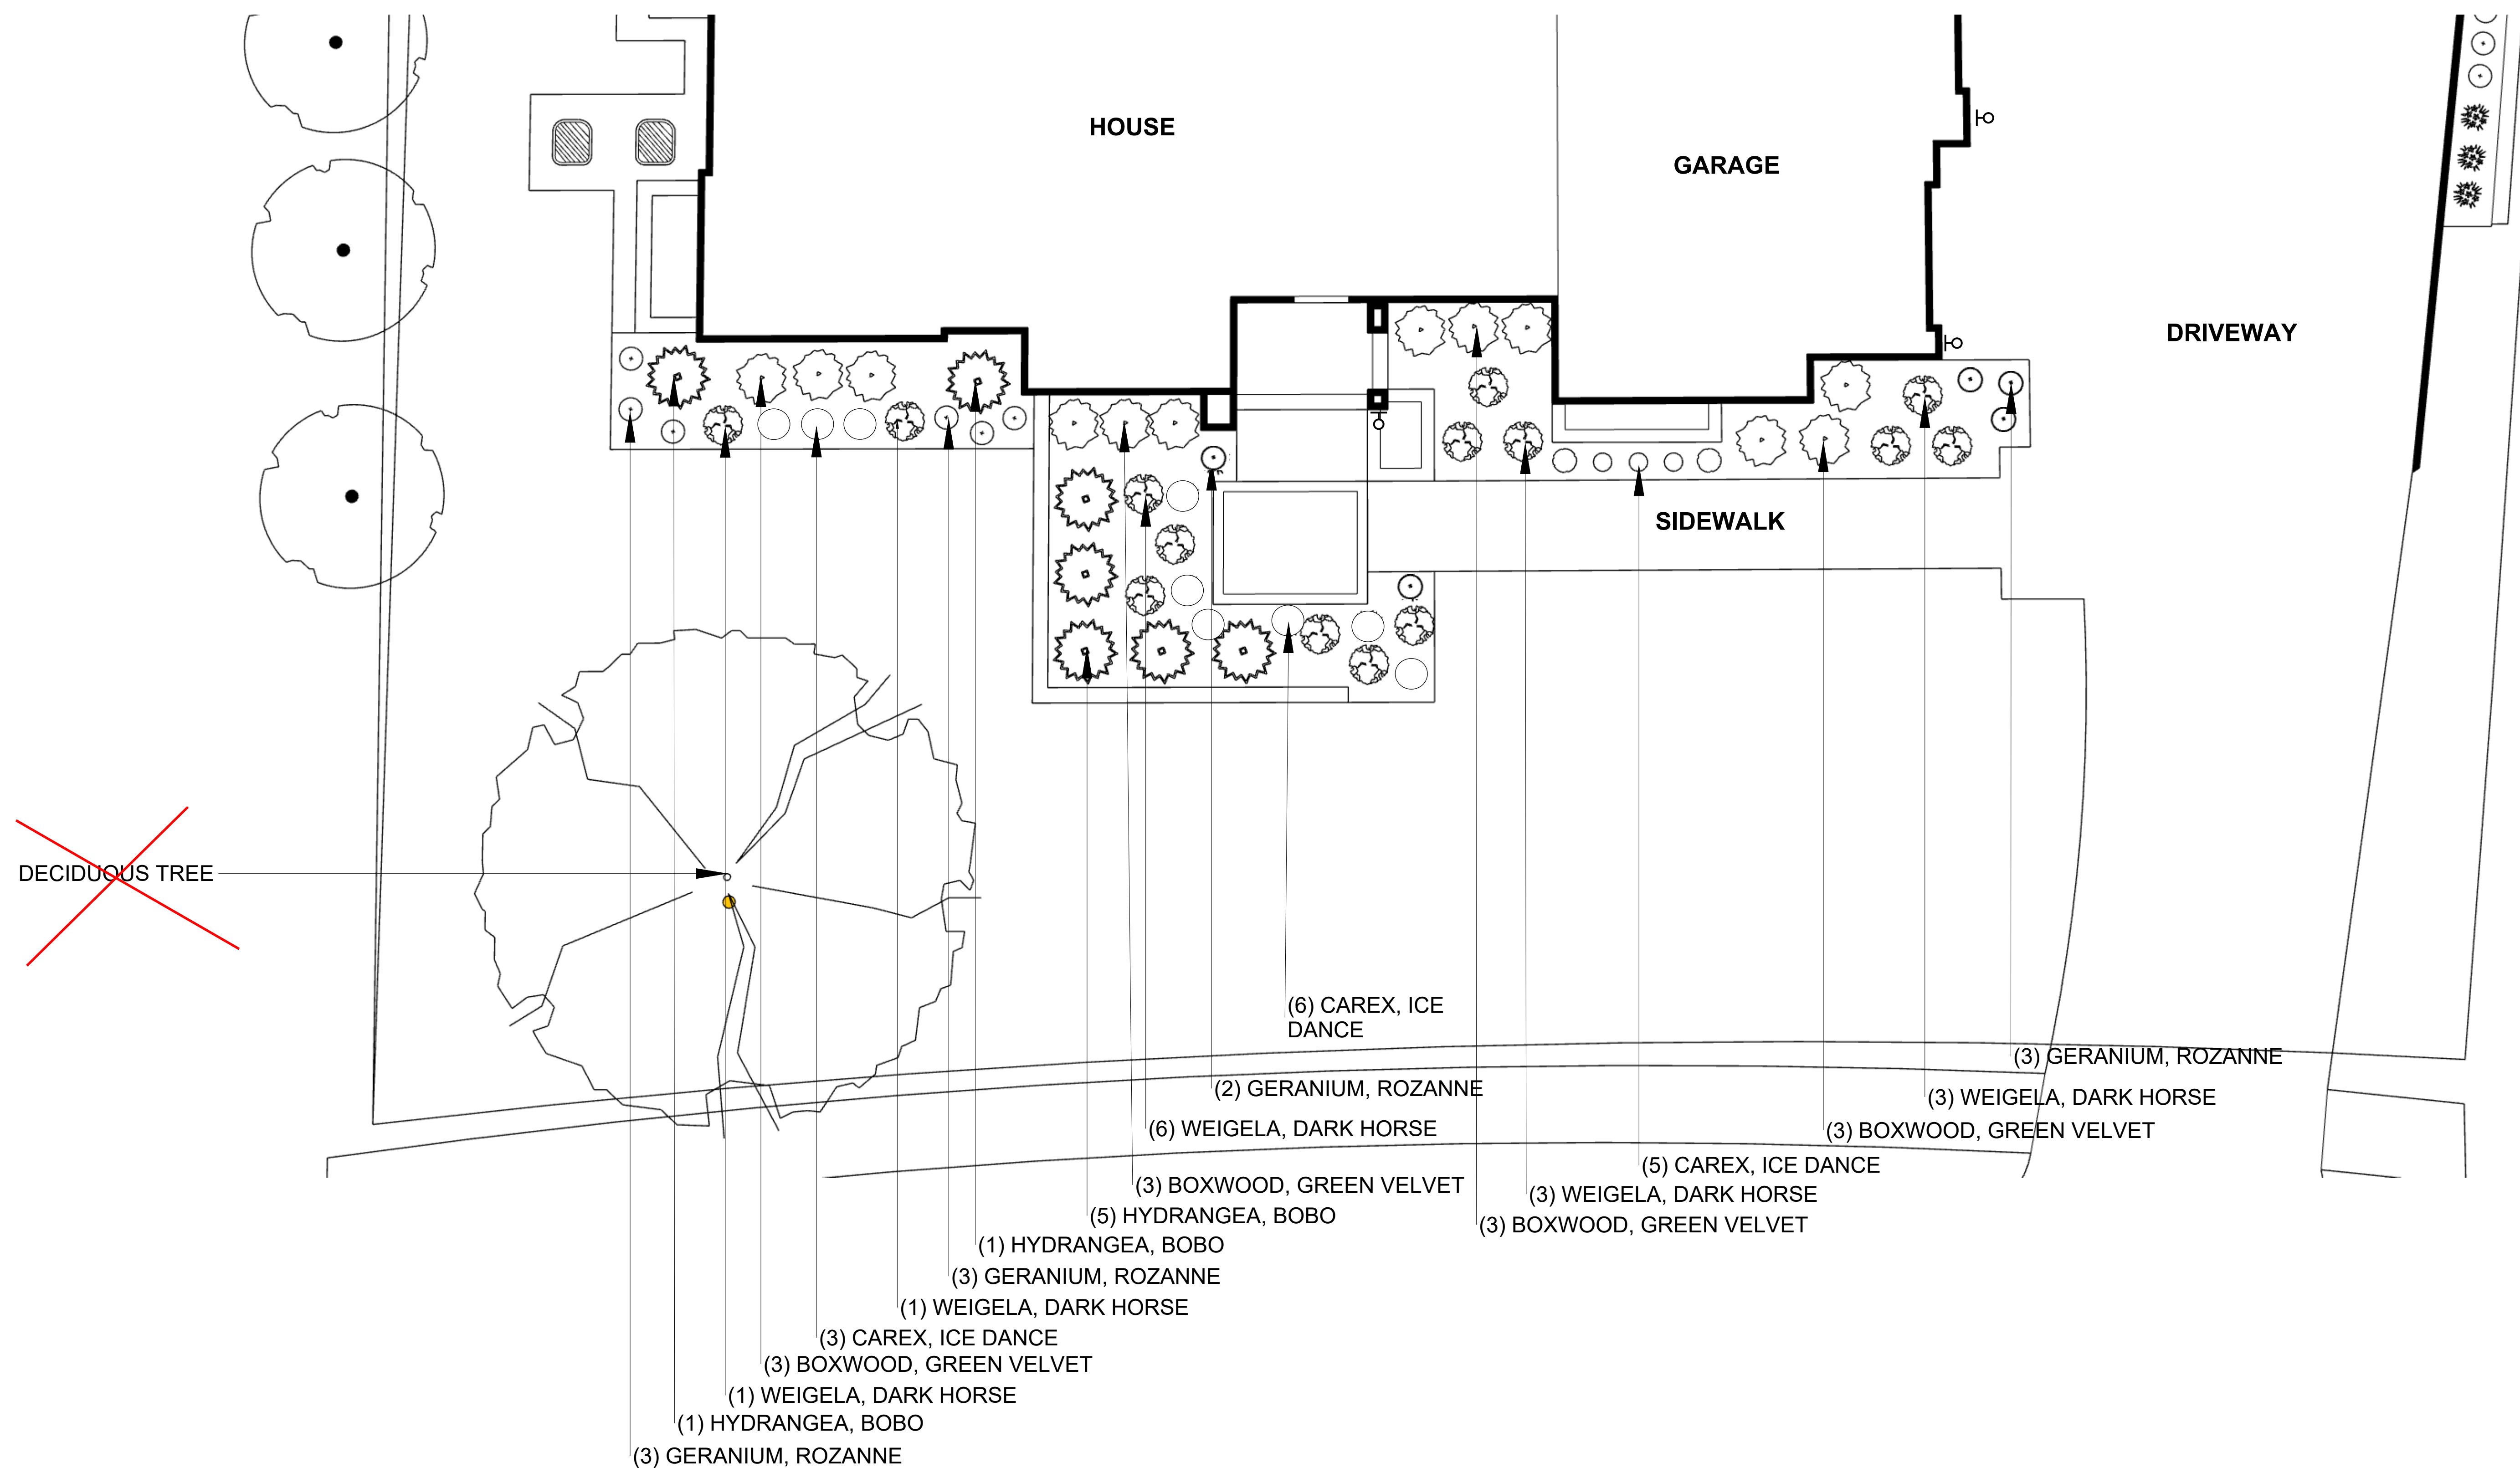

GERANIUM, ROZANNE

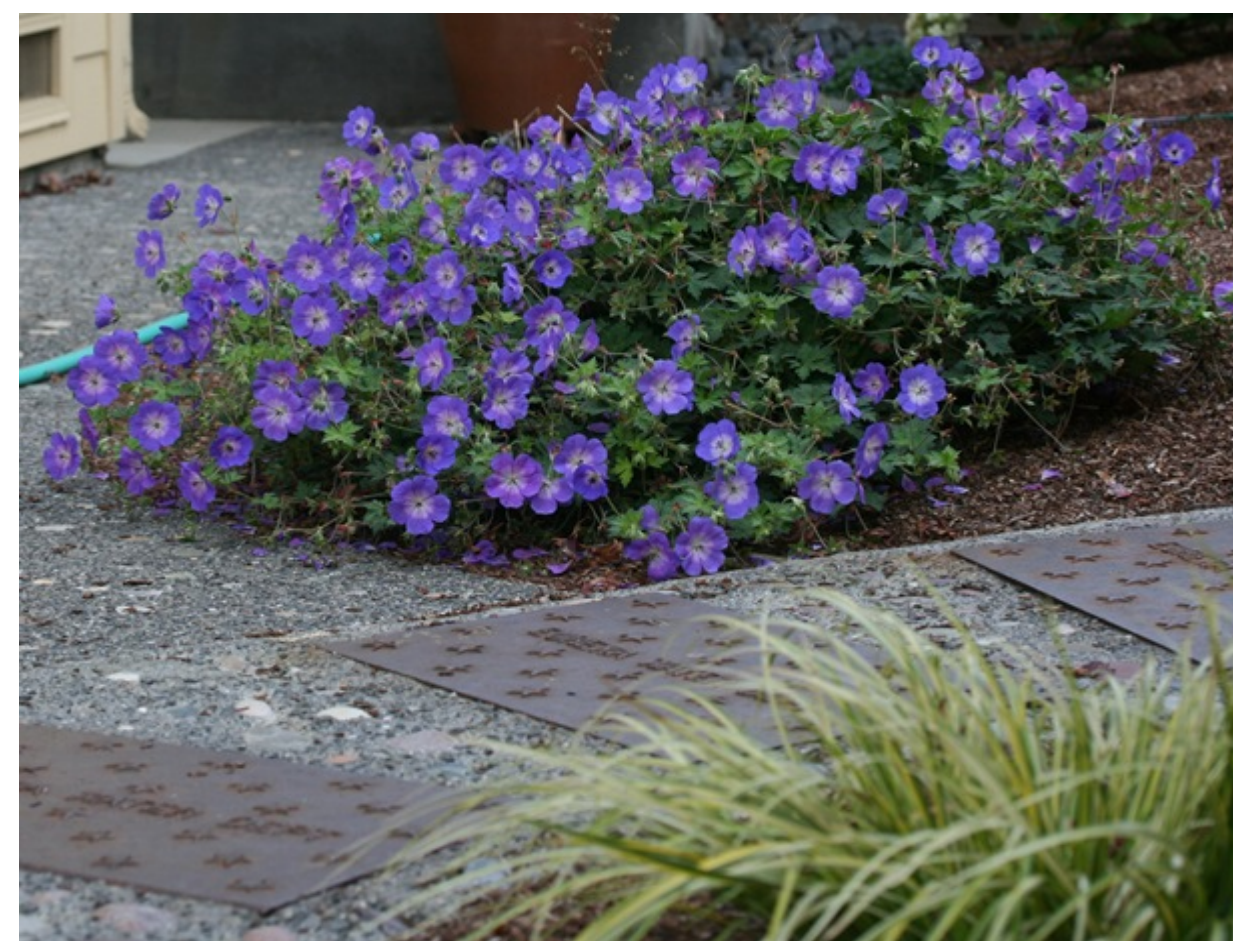

HYDRANGEA, BOBO



WEIGELA, DARK HORSE




BOXWOOD, GREEN VELVET



CAREX, ICE DANCE



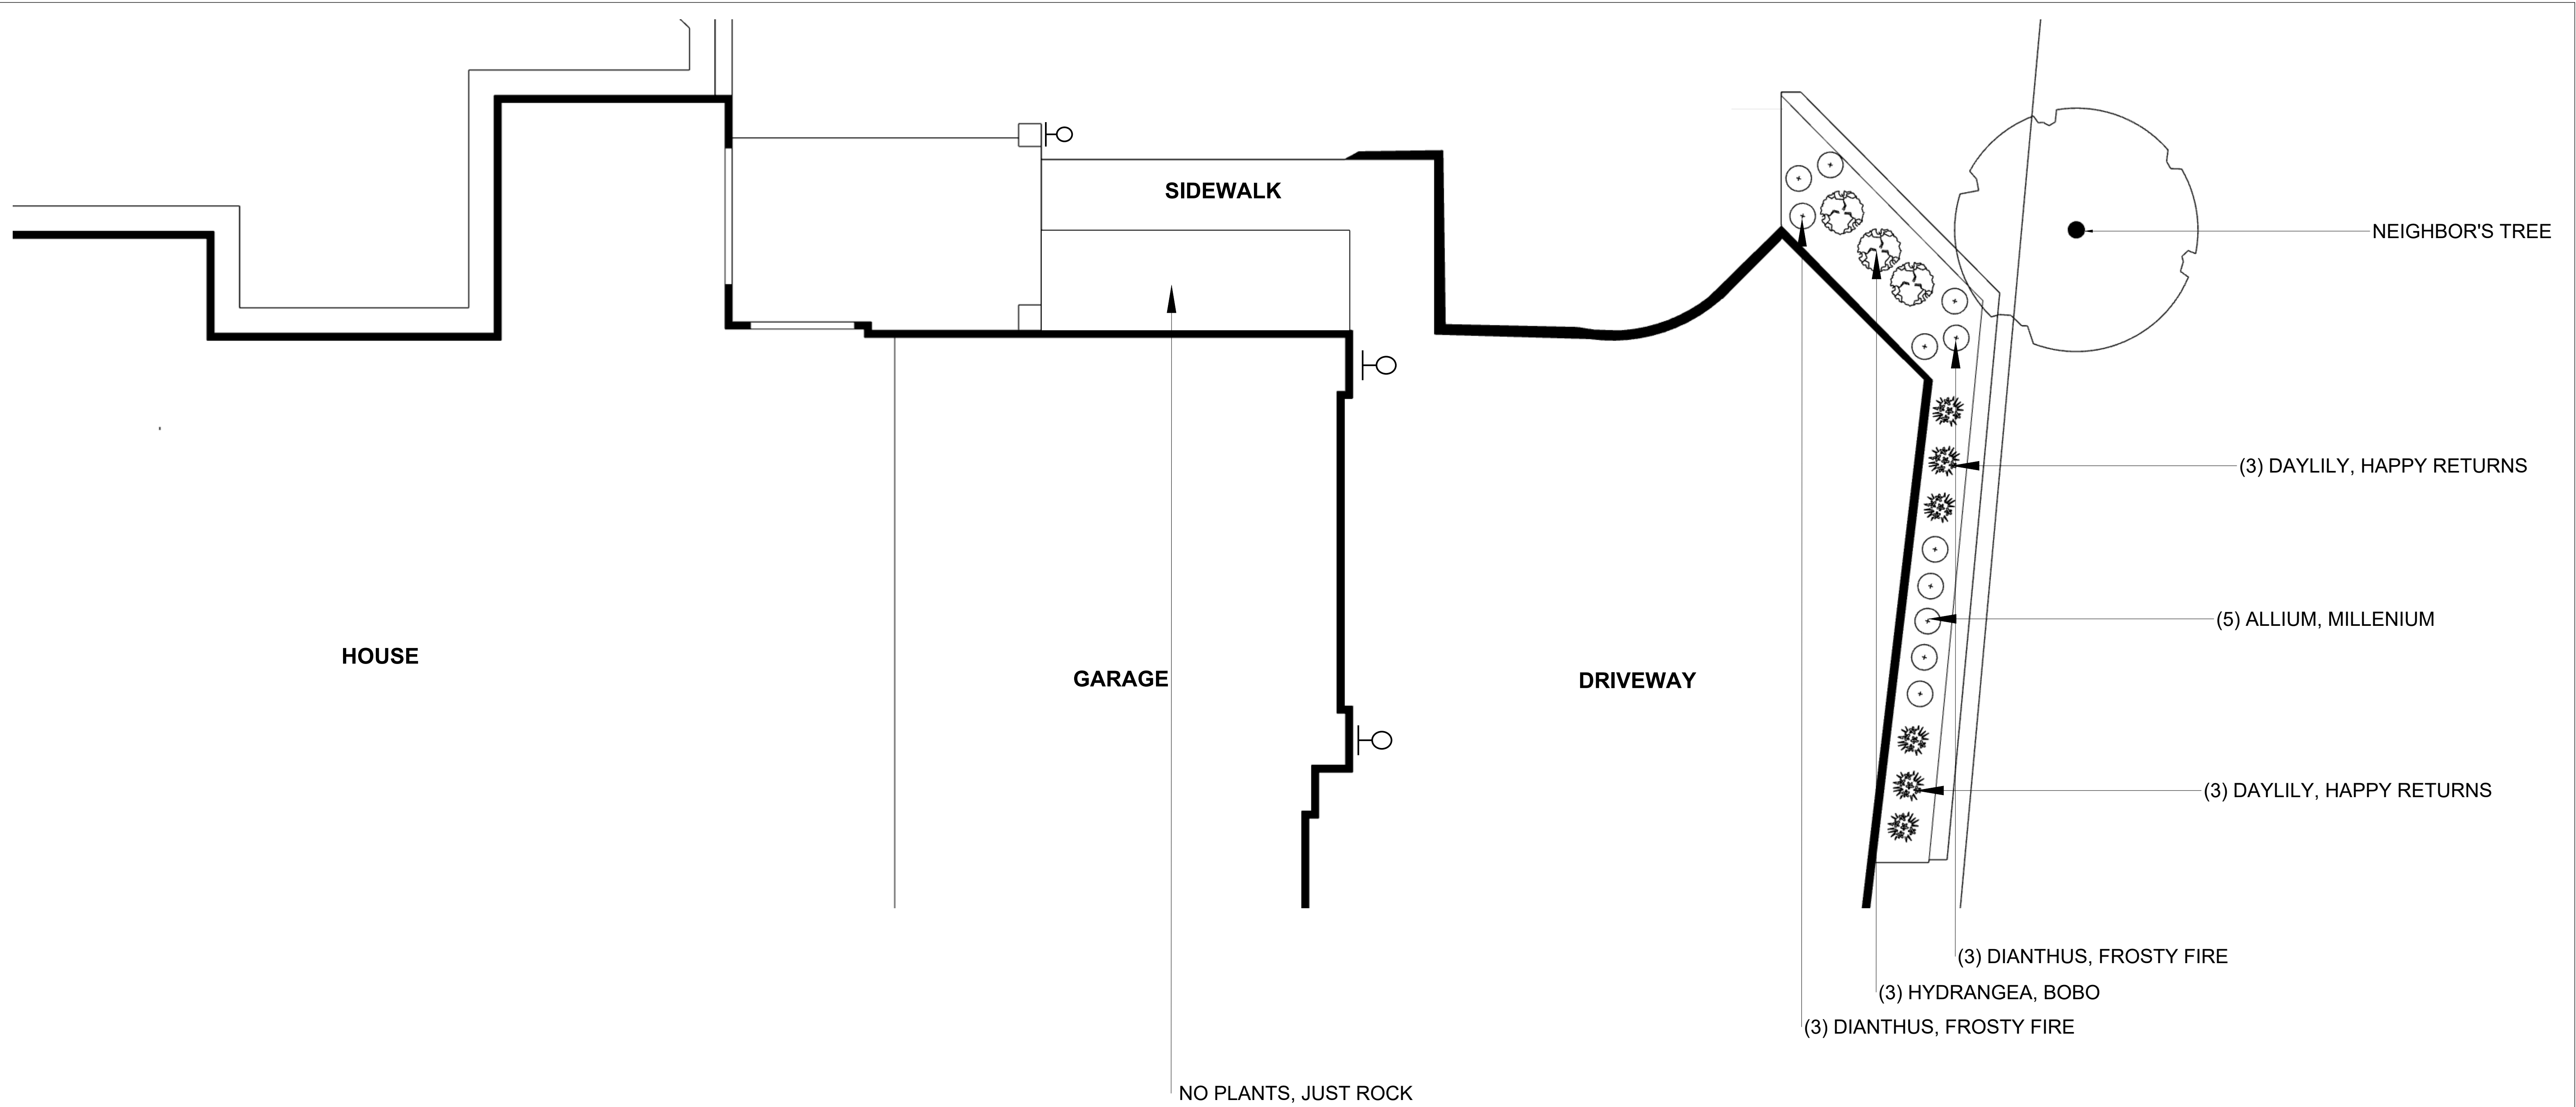

DIANTHUS, FROSTY FIRE




HYDRANGEA, BOBO




ALLIUM, MILLENIUM



DAYLILY, HAPPY RETURNS

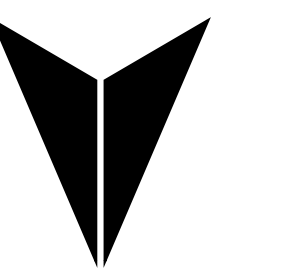

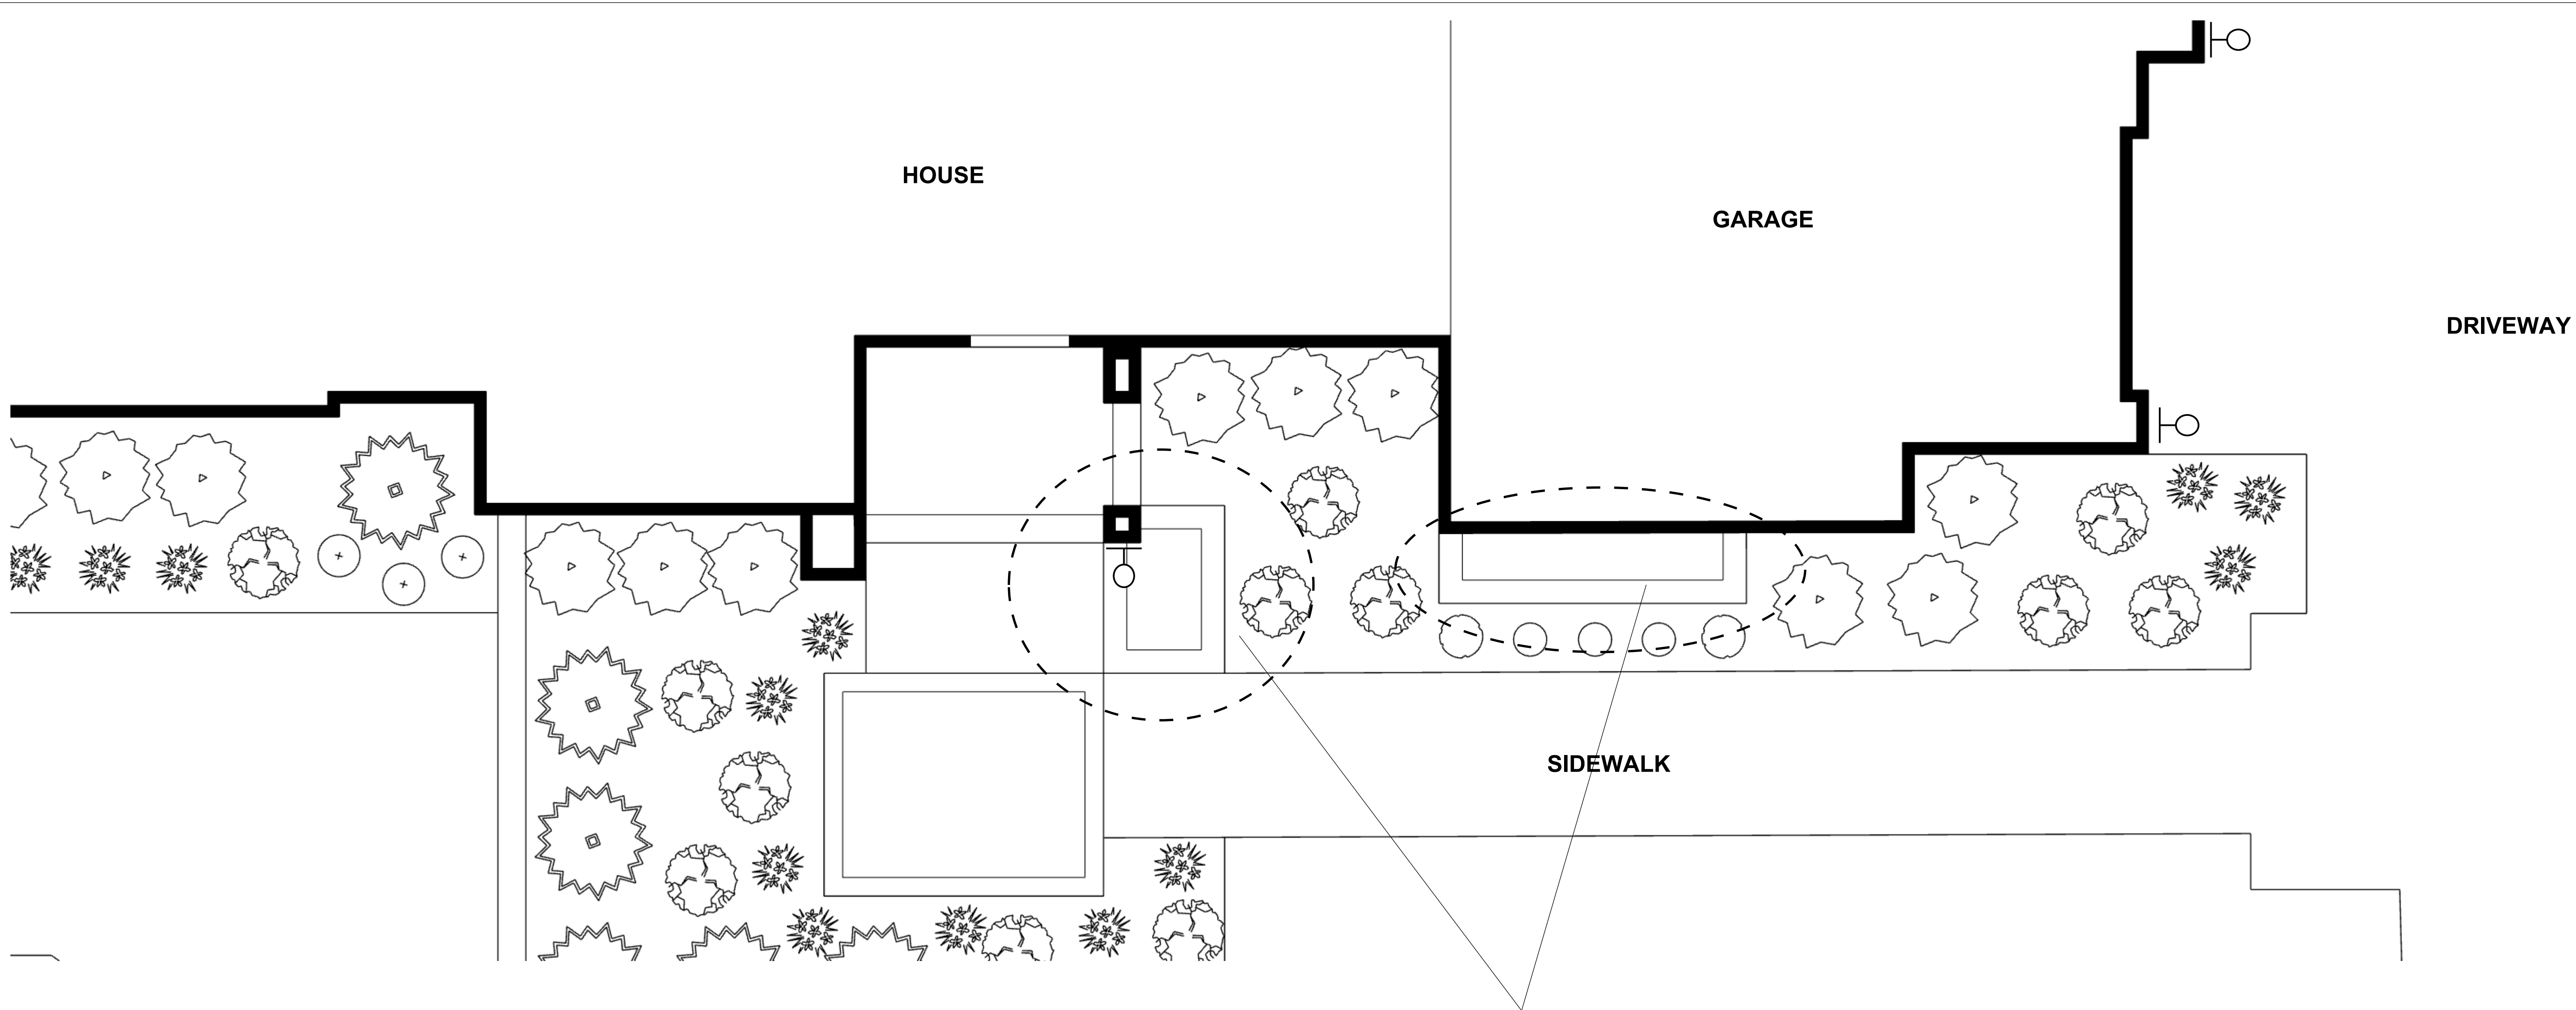

SPRING



SUMMER



FALL



WINTER

