


- (V1) EXTERIOR MATERIAL
TYPE-THIN STONE
COLOR-TBD
- (V2) EXTERIOR MATERIAL
TYPE-THIN STONE CAP
COLOR-TBD
- (V3) EXTERIOR MATERIAL
TYPE-CARVED STONE CAP
COLOR-TBD
- (V4) EXTERIOR MATERIAL
TYPE-EIFS
COLOR-TBD
- (V5) EXTERIOR MATERIAL
TYPE-10"X1" EIFS BAND
COLOR-TBD
- (S1) EXTERIOR MATERIAL
TYPE-SIDING
6" LAP SIDING
- (S2) EXTERIOR MATERIAL
TYPE-TRIM
2.5" TRIM TO MATCH SIDING
- (S3) EXTERIOR MATERIAL
TYPE-TRIM
3" FVC SILL
- (R1) EXTERIOR MATERIAL
TYPE-DAVINCI PROVINCE SLATE
COLOR-TBD
- (R2) EXTERIOR MATERIAL
TYPE-METAL ROOFING
COLOR-TBD



EIFS	463.43	sf
------	--------	----

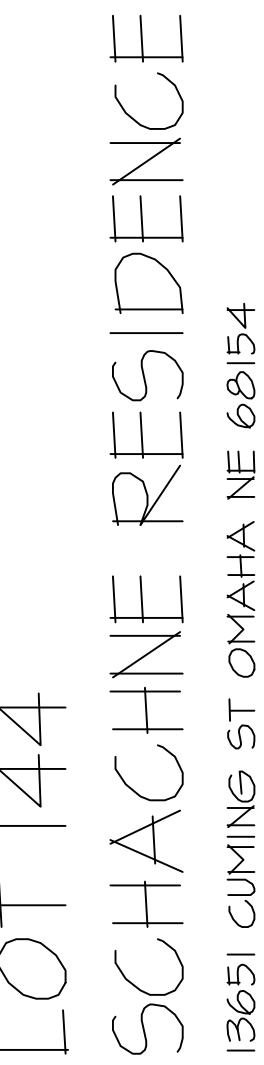

PLAN DATE	
2/24/2024	
REV.	DATE

PRELIMINARY
NOT FOR CONSTRUCTION

1000



A2.01

© COPYRIGHT
MCNEIL COMPANY
PLANS ARE SPECIFICALLY
DESIGNED FOR CONSTRUCTION BY
MCNEIL COMPANY AND ARE
NOT TO BE USED FOR NO OTHER PURPOSE.
REPRODUCTION OF THESE PLANS IN
WHOLE OR PART WITHOUT WRITTEN
PERMISSION FROM MCNEIL COMPANY
IS PROHIBITED.

HOME PAGE A0.01
PLOT DATE: 12/27/2024
D:\ANDERSON\McNEIL COMPANY DROPBOX\JEFF ANDERSON\McNEIL DESIGN\RESIDENTIAL\15-2457 SCHACHNE LOT 144\A2 EXTERIOR.DWG

EXTERIOR MATERIALS

- (V1) EXTERIOR MATERIAL
TYPE-THIN STONE
COLOR-TBD
- (V2) EXTERIOR MATERIAL
TYPE-THIN STONE CAP
COLOR-TBD
- (V3) EXTERIOR MATERIAL
TYPE-CARVED STONE CAP
COLOR-TBD
- (V4) EXTERIOR MATERIAL
TYPE-EIFS
COLOR-TBD
- (V5) EXTERIOR MATERIAL
TYPE-10"X1" EIFS BAND
COLOR-TBD
- (S1) EXTERIOR MATERIAL
TYPE-SIDING
6" LAP SIDING
- (S2) EXTERIOR MATERIAL
TYPE-TRIM
2.5" TRIM TO MATCH SIDING
- (S3) EXTERIOR MATERIAL
TYPE-TRIM
3" PVC SILL
- (R1) EXTERIOR MATERIAL
TYPE-DAVINCI PROVINCE SLATE
COLOR-TBD
- (R2) EXTERIOR MATERIAL
TYPE-METAL ROOFING
COLOR-TBD

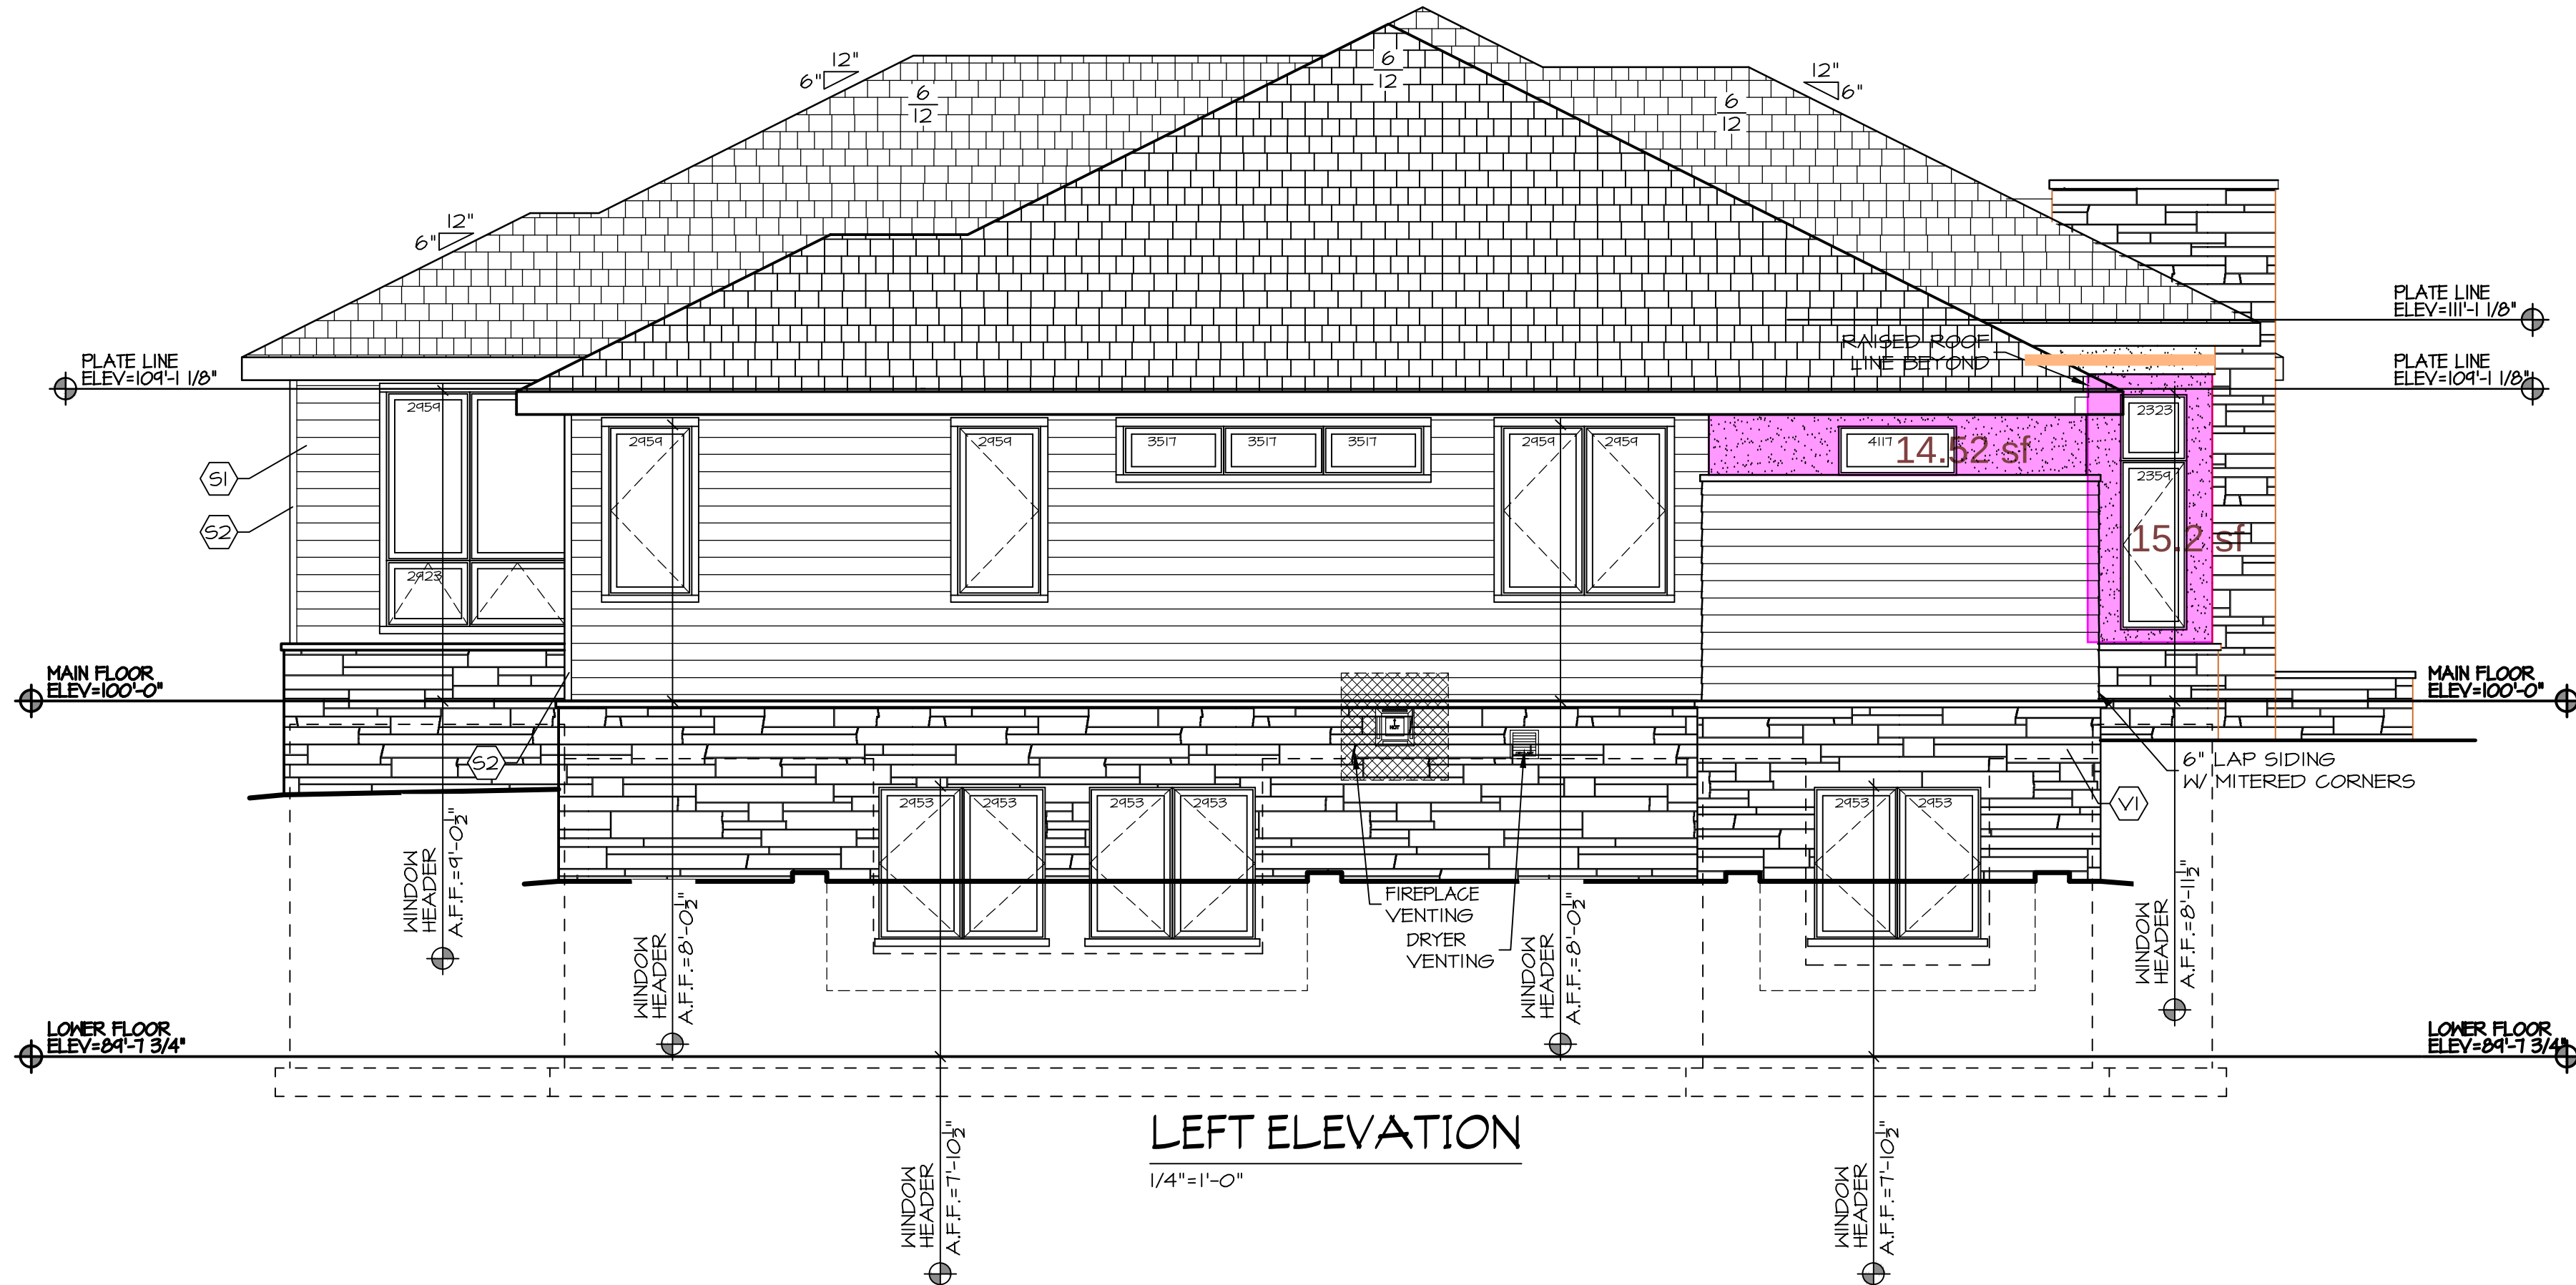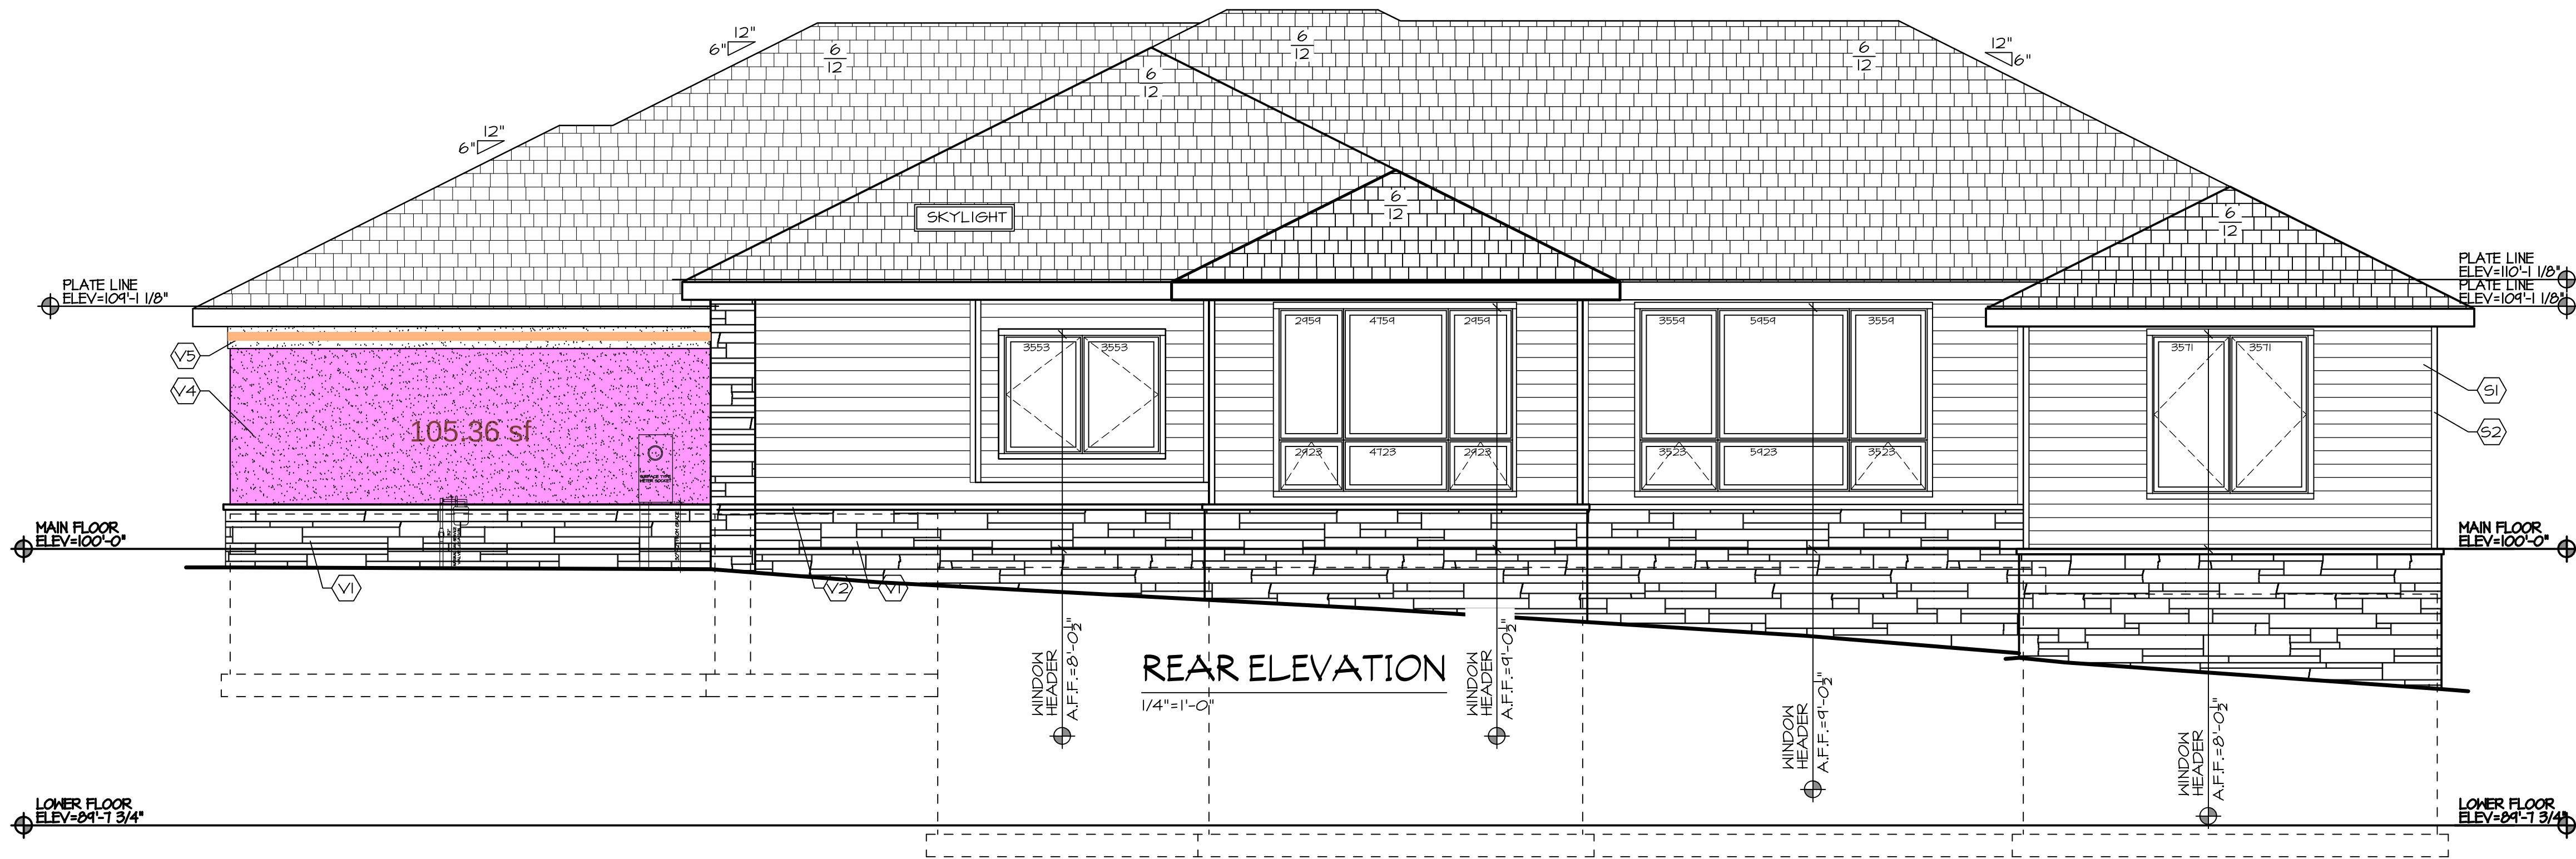

LOT 144
SCHACHNE RESIDENCE
13651 CUMING ST OMAHA NE 68154

MCNEIL
COMPANY
4666 South 132nd Street
Omaha, NE 68137
402-333-1462
mcneilcompany.com

PLAN DATE
12/24/2024
REV. DATE

PRELIMINARY
NOT FOR CONSTRUCTION

JOB NUMBER
15-2457
DESCRIPTION
REAR AND LEFT
EXTERIOR
ELEVATIONS
PLAN SHEET

A2.02

© COPYRIGHT
MCNEIL COMPANY
THESE PLANS ARE SPECIFICALLY
DESIGNED FOR CONSTRUCTION BY
MCNEIL COMPANY AND ARE
INTENDED FOR NO OTHER PURPOSE.
DUPLICATION OF THESE PLANS IN
PART OR WHOLE WITHOUT WRITTEN
CONSENT FROM MCNEIL COMPANY
IS PROHIBITED.