


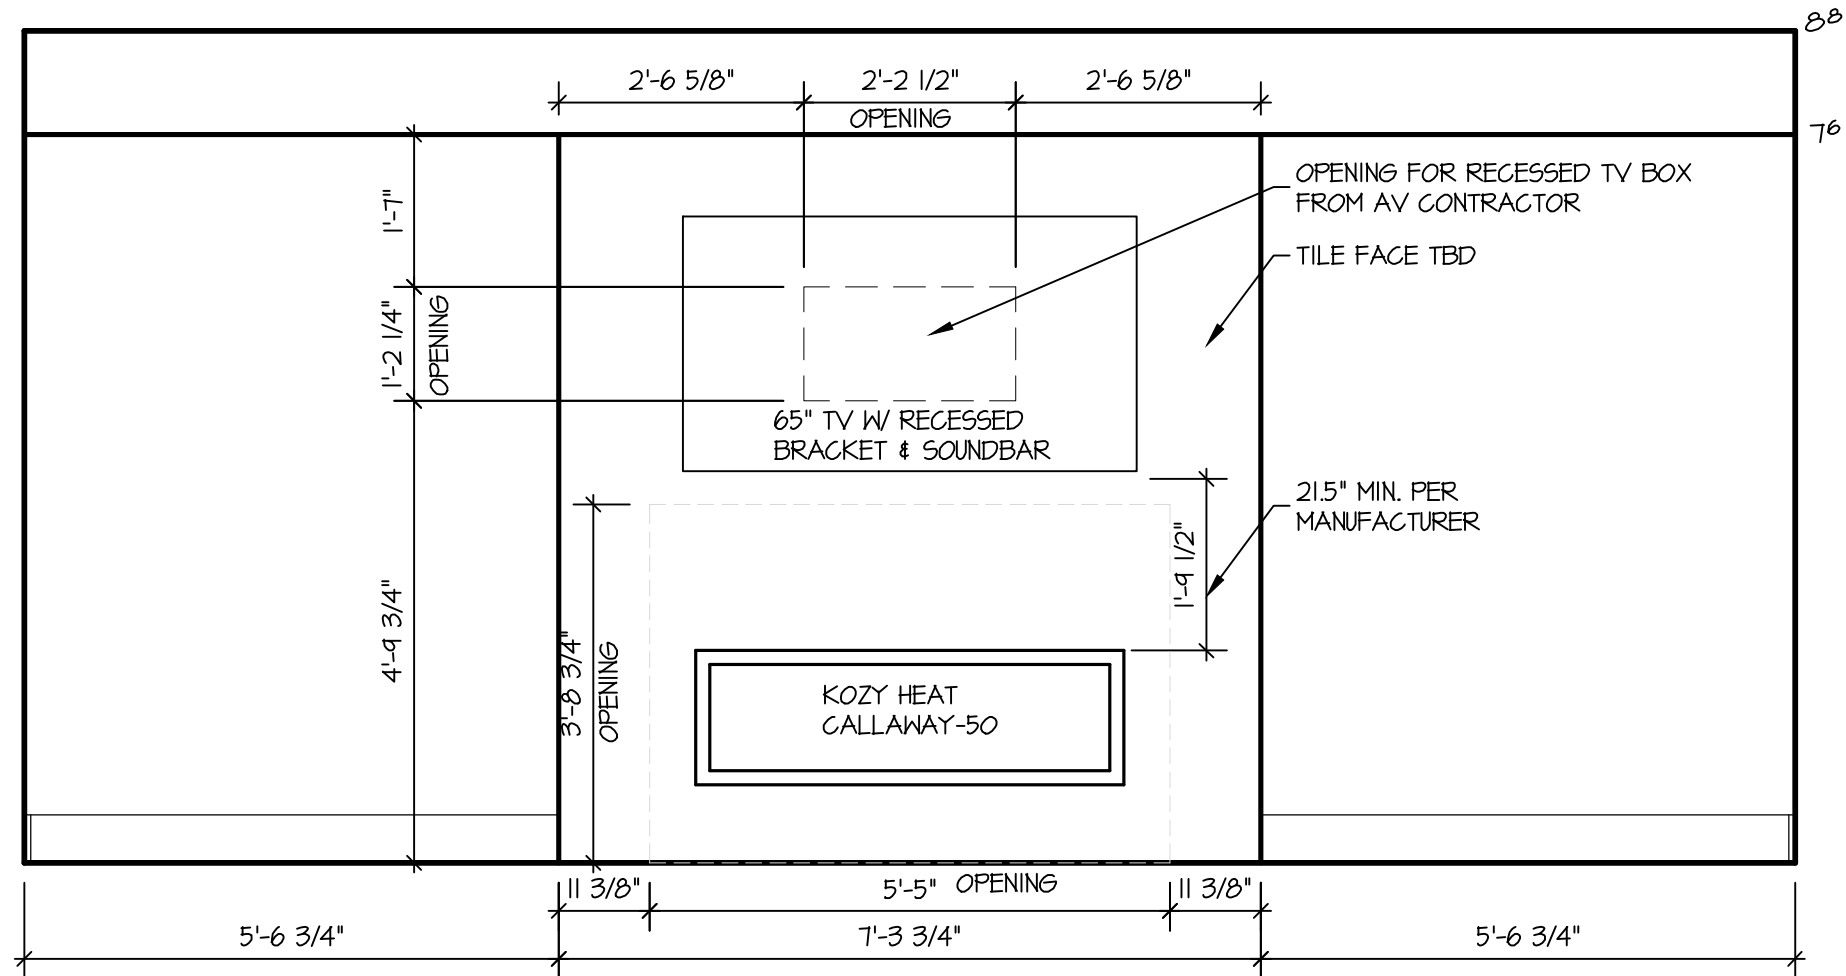
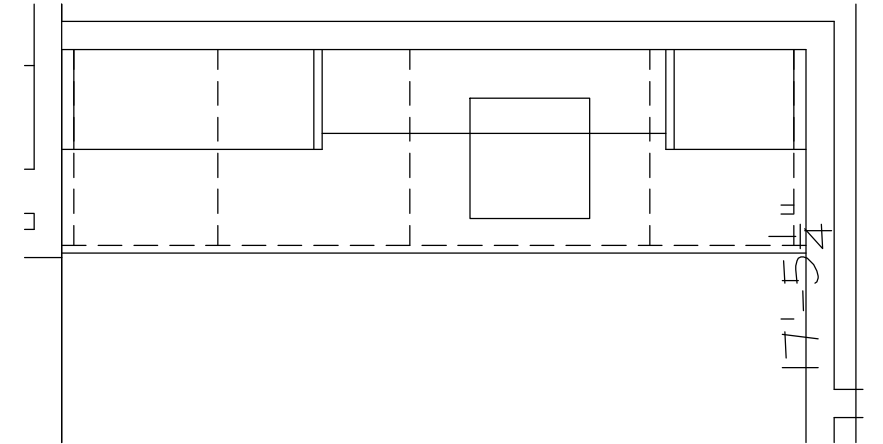
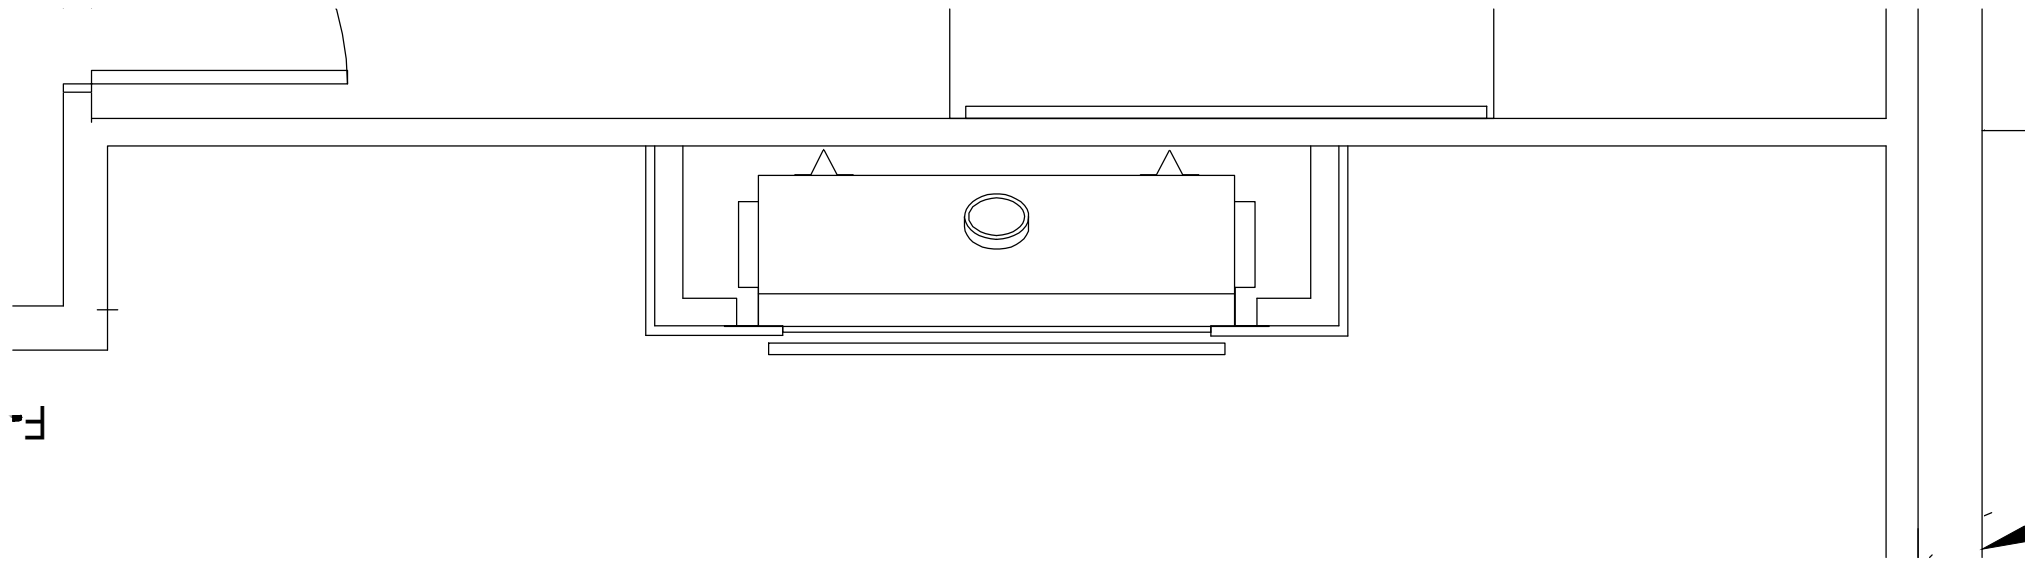
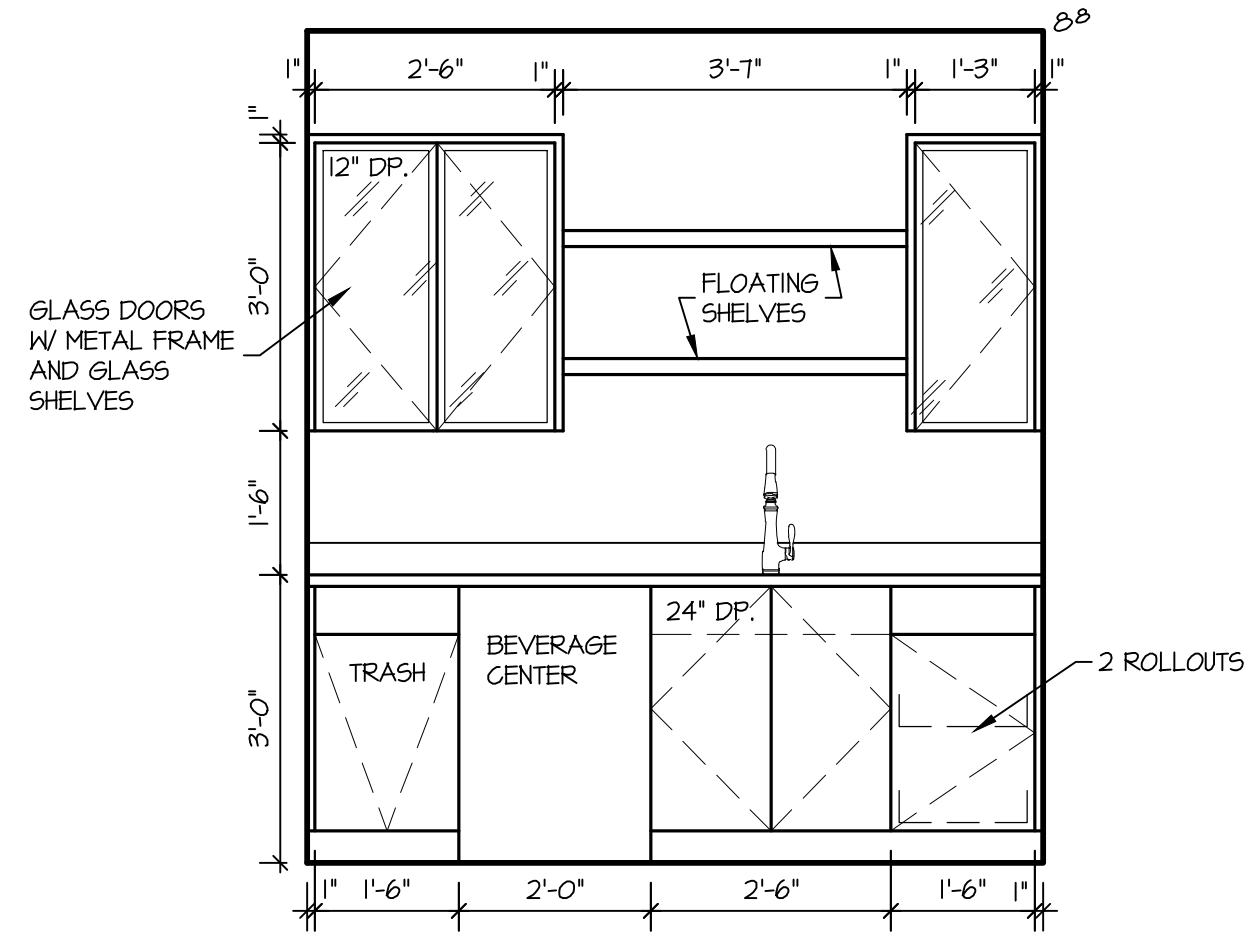
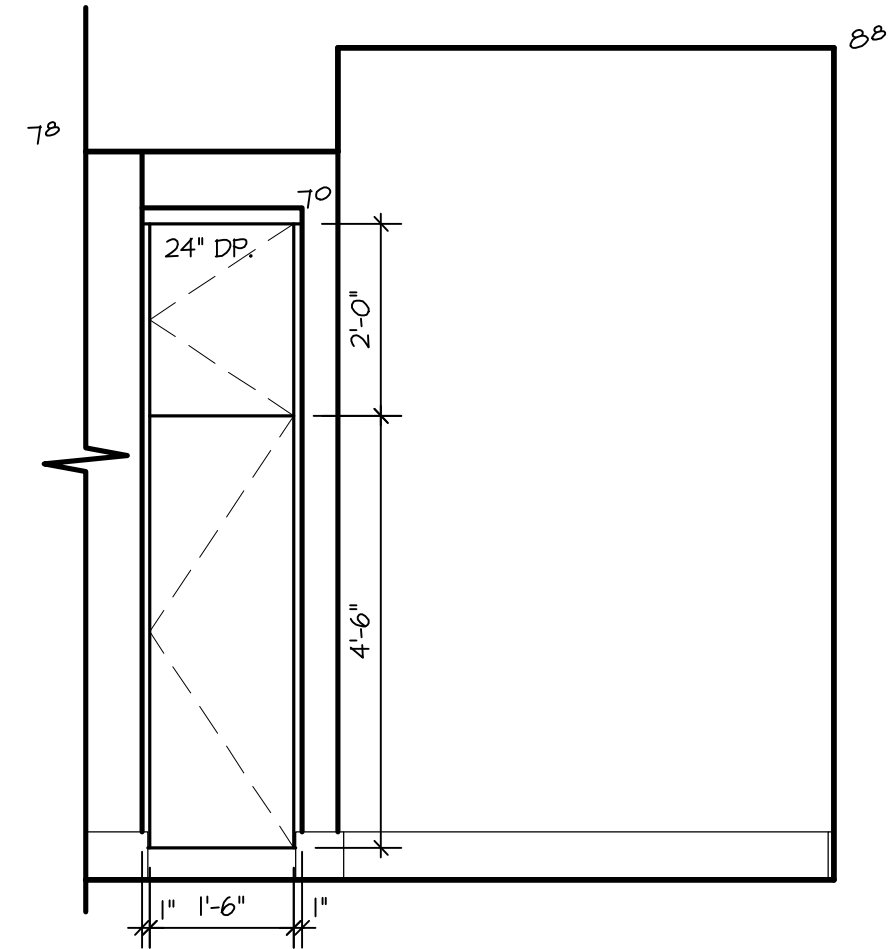


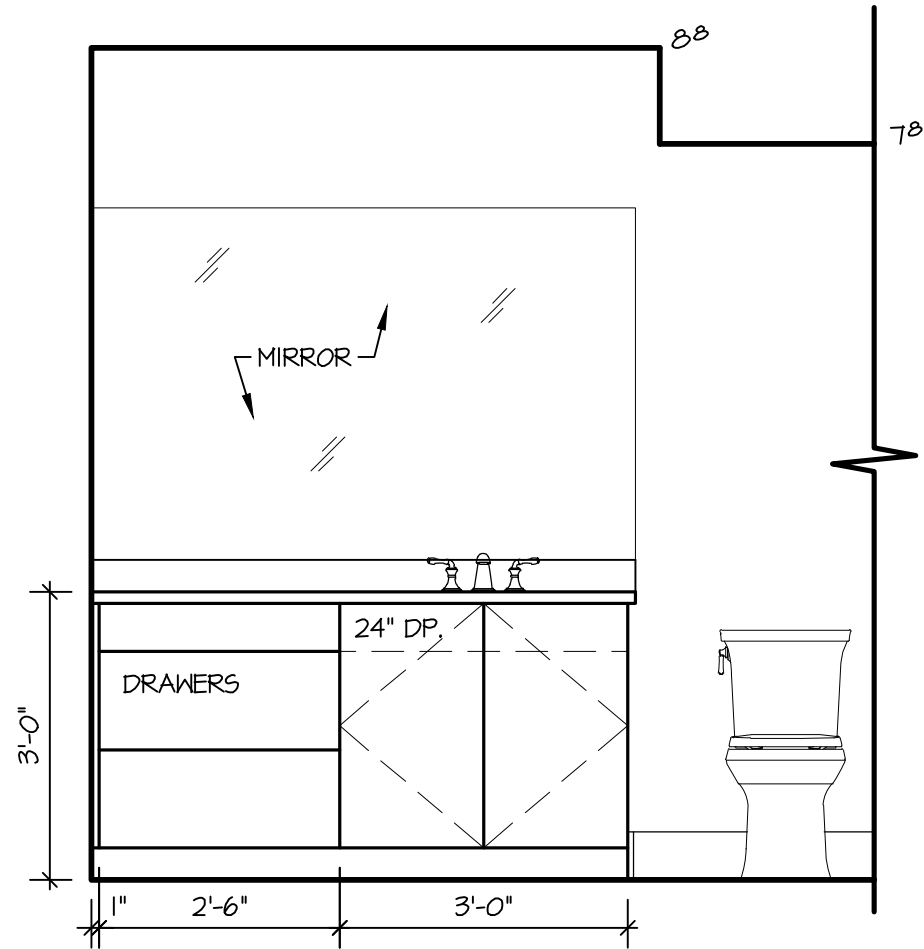

01 FAMILY ROOM
1/2" SCALE


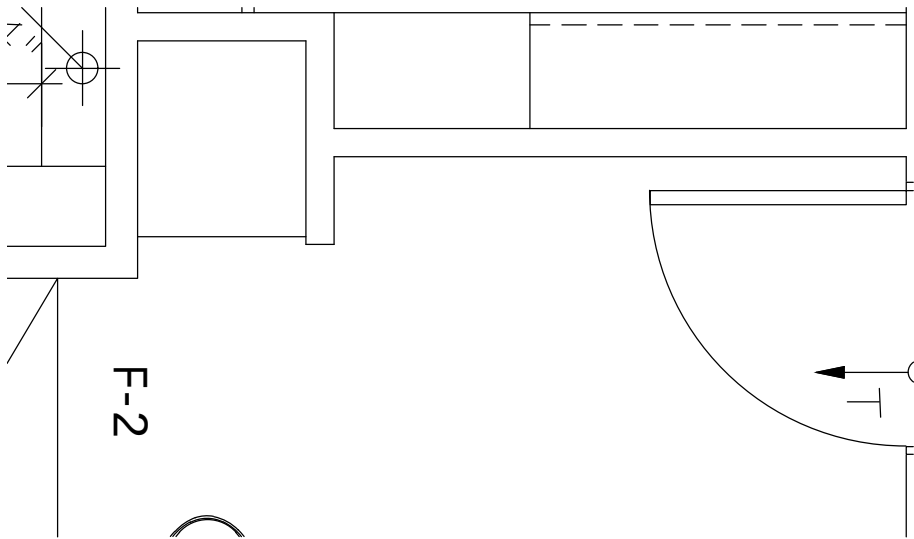






02 BAR
1/2" SCALE


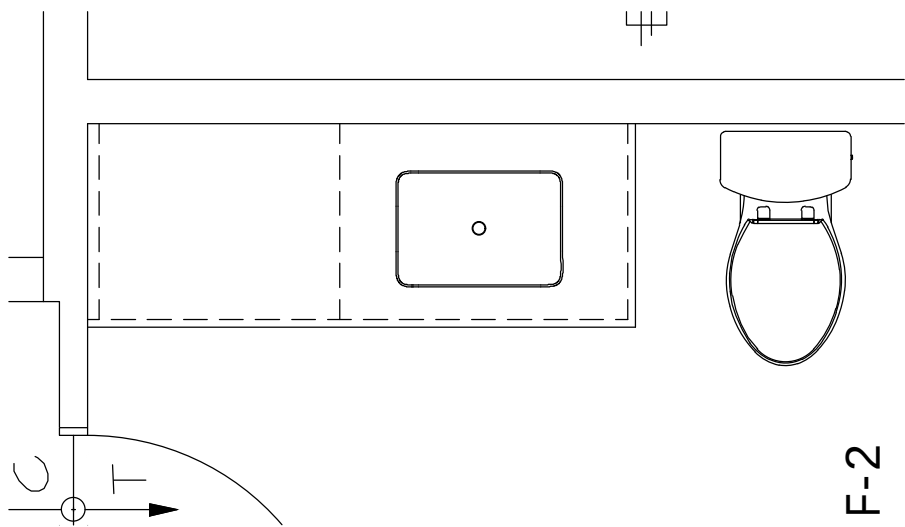


03 BATH #3
1/2" SCALE





04 BATH #3
1/2" SCALE

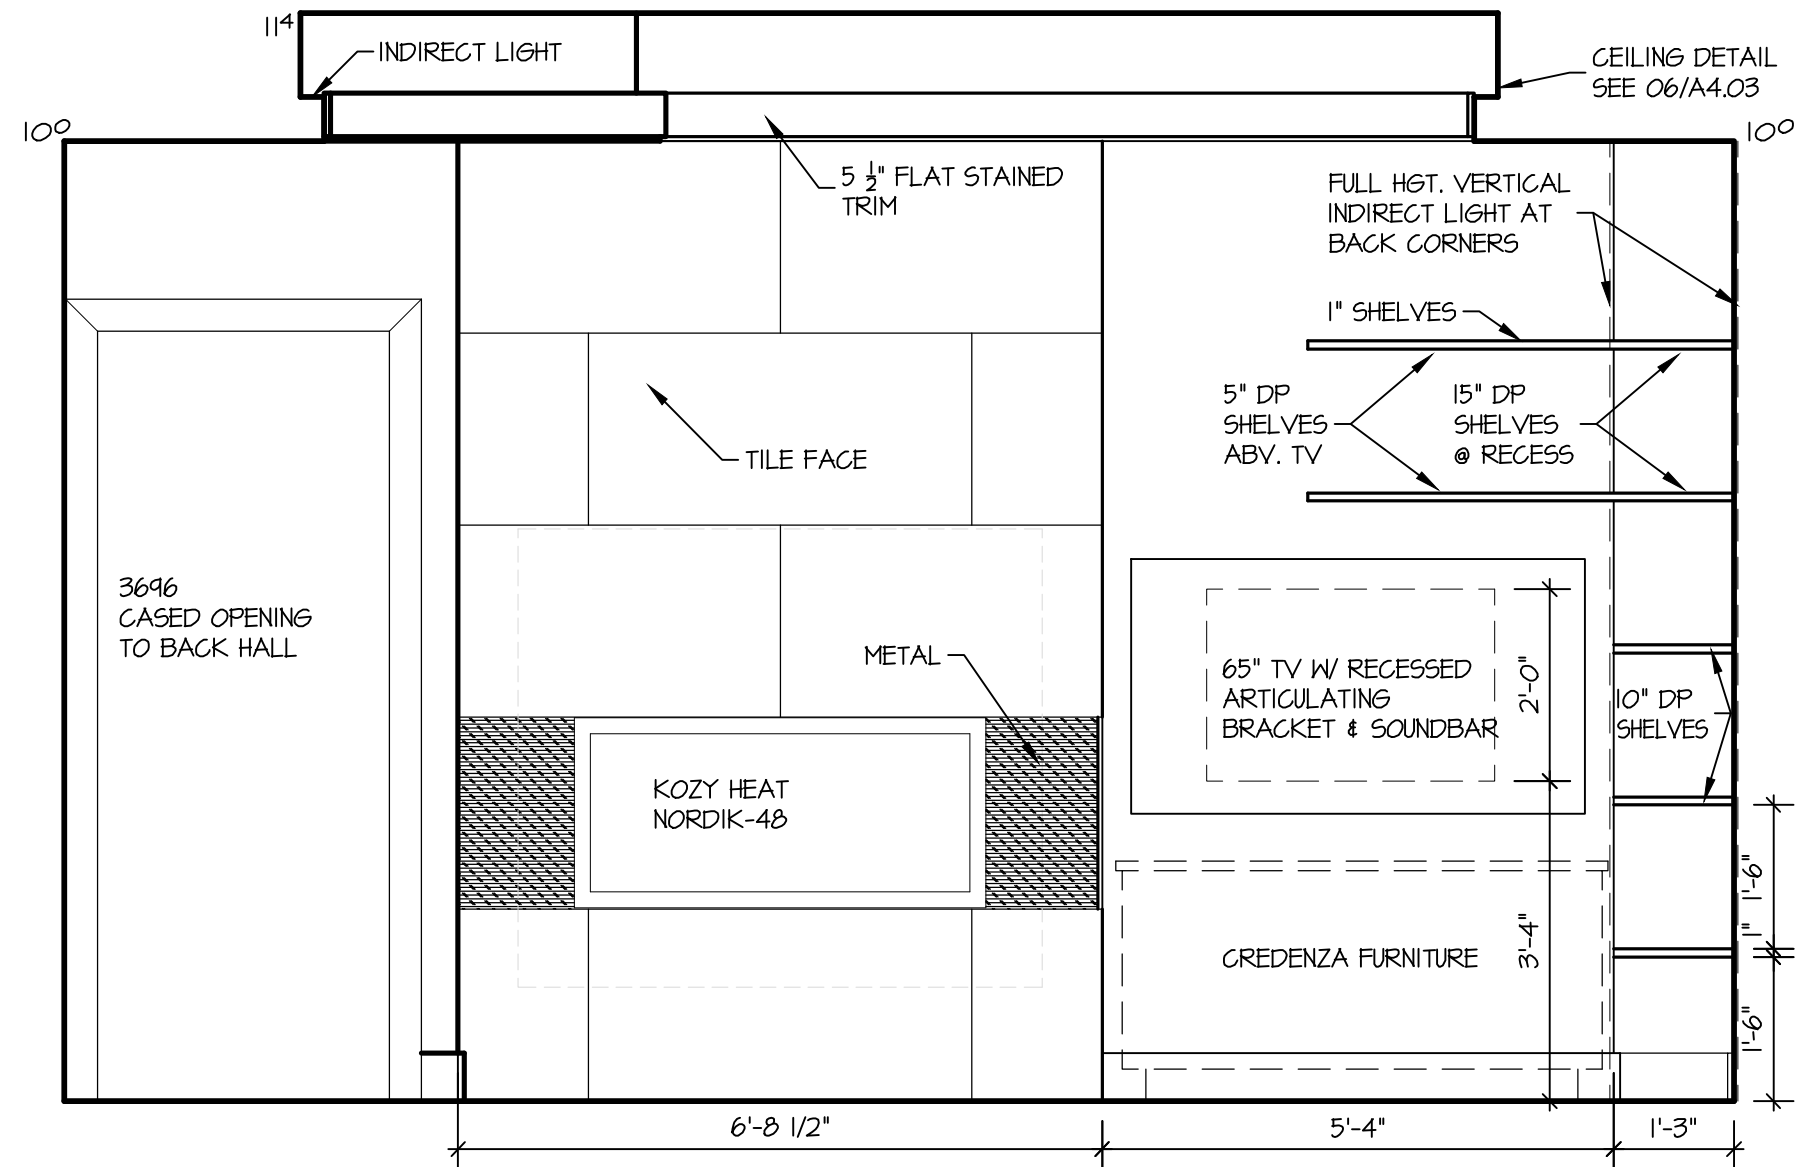
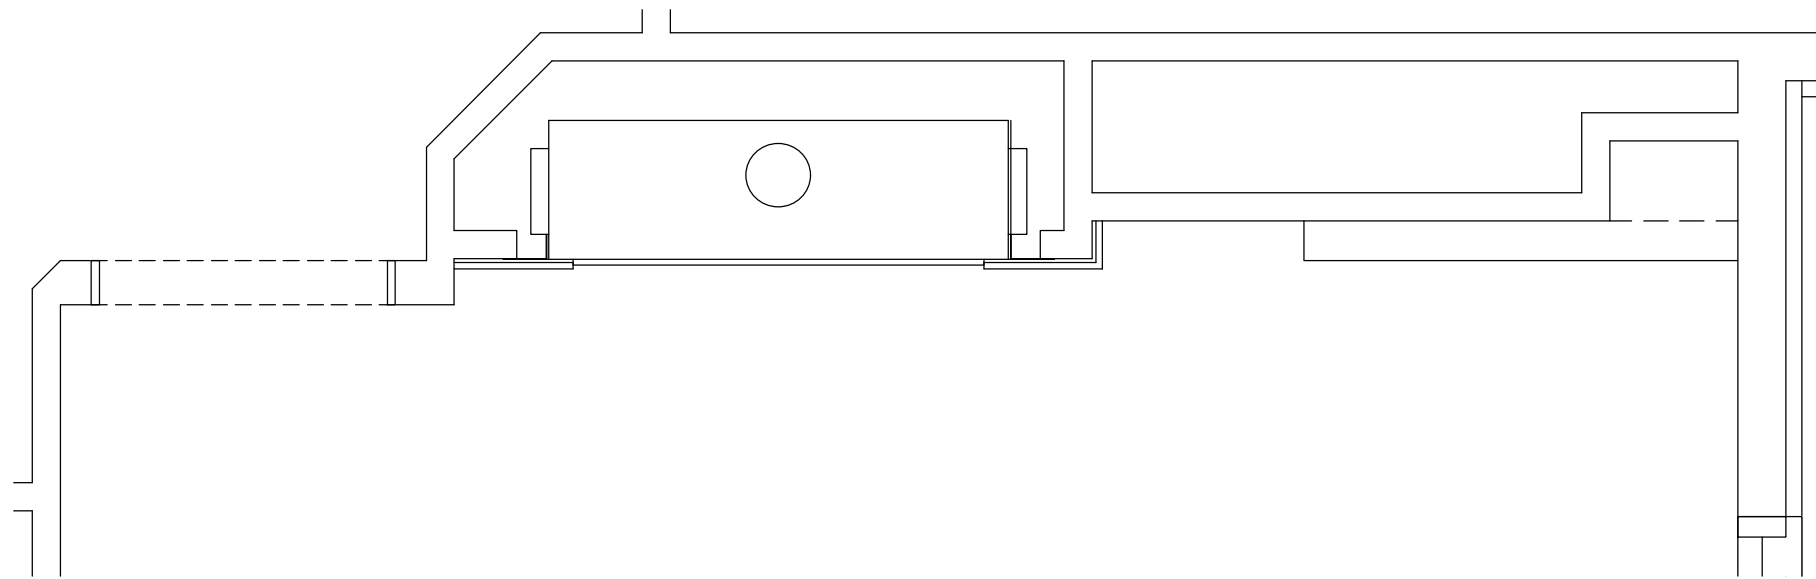


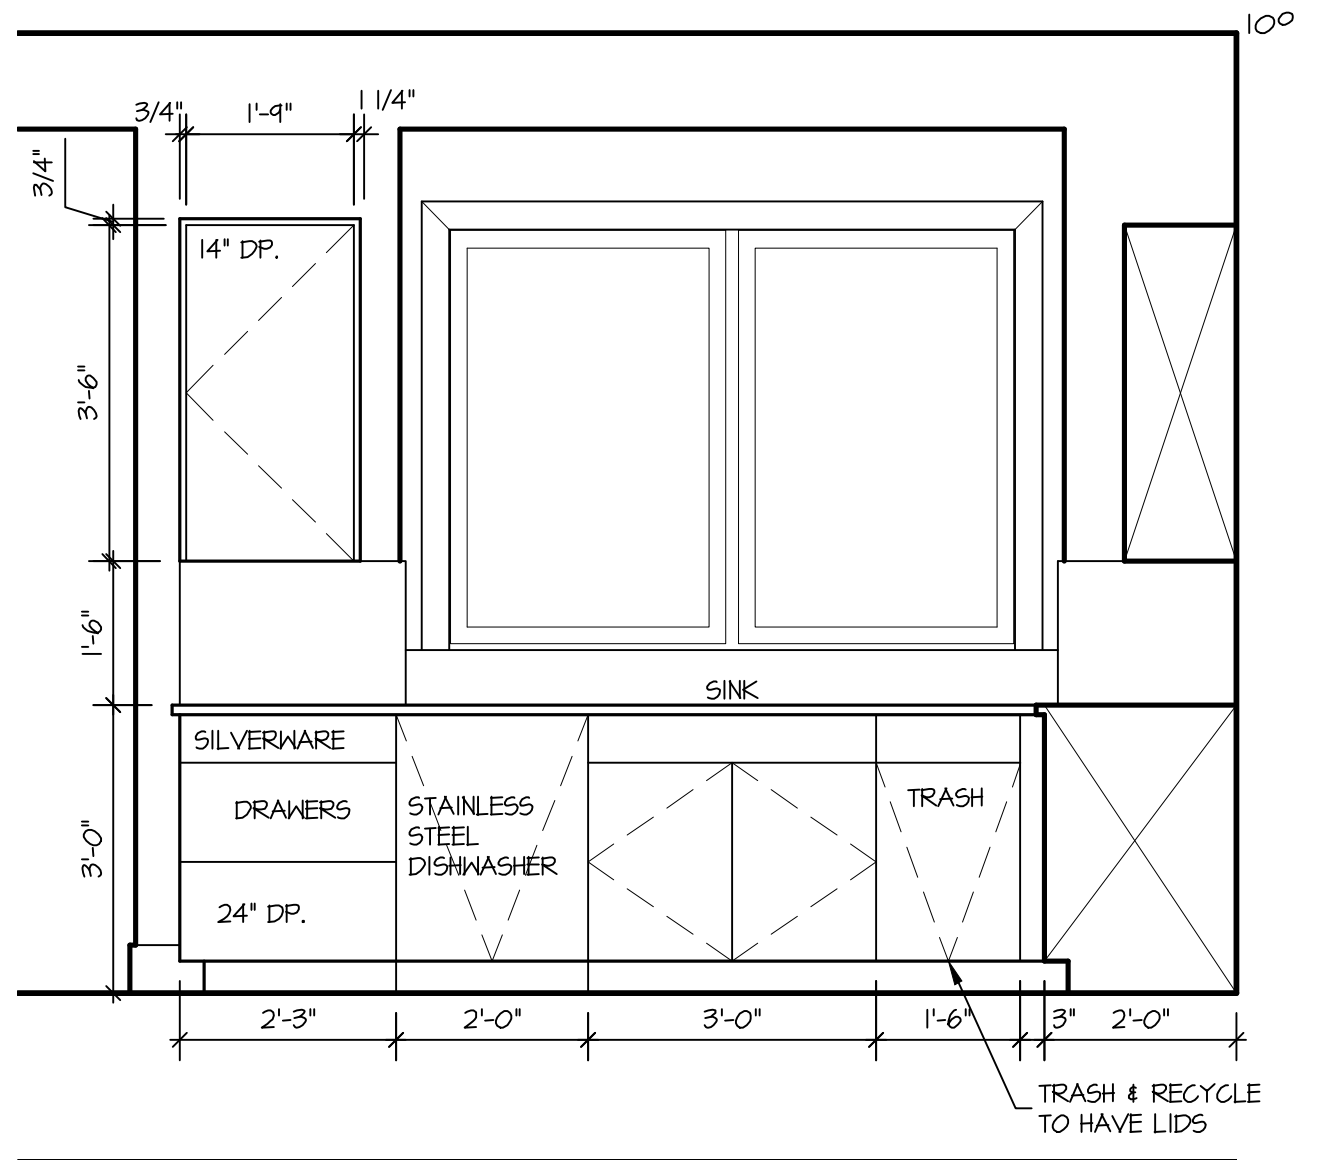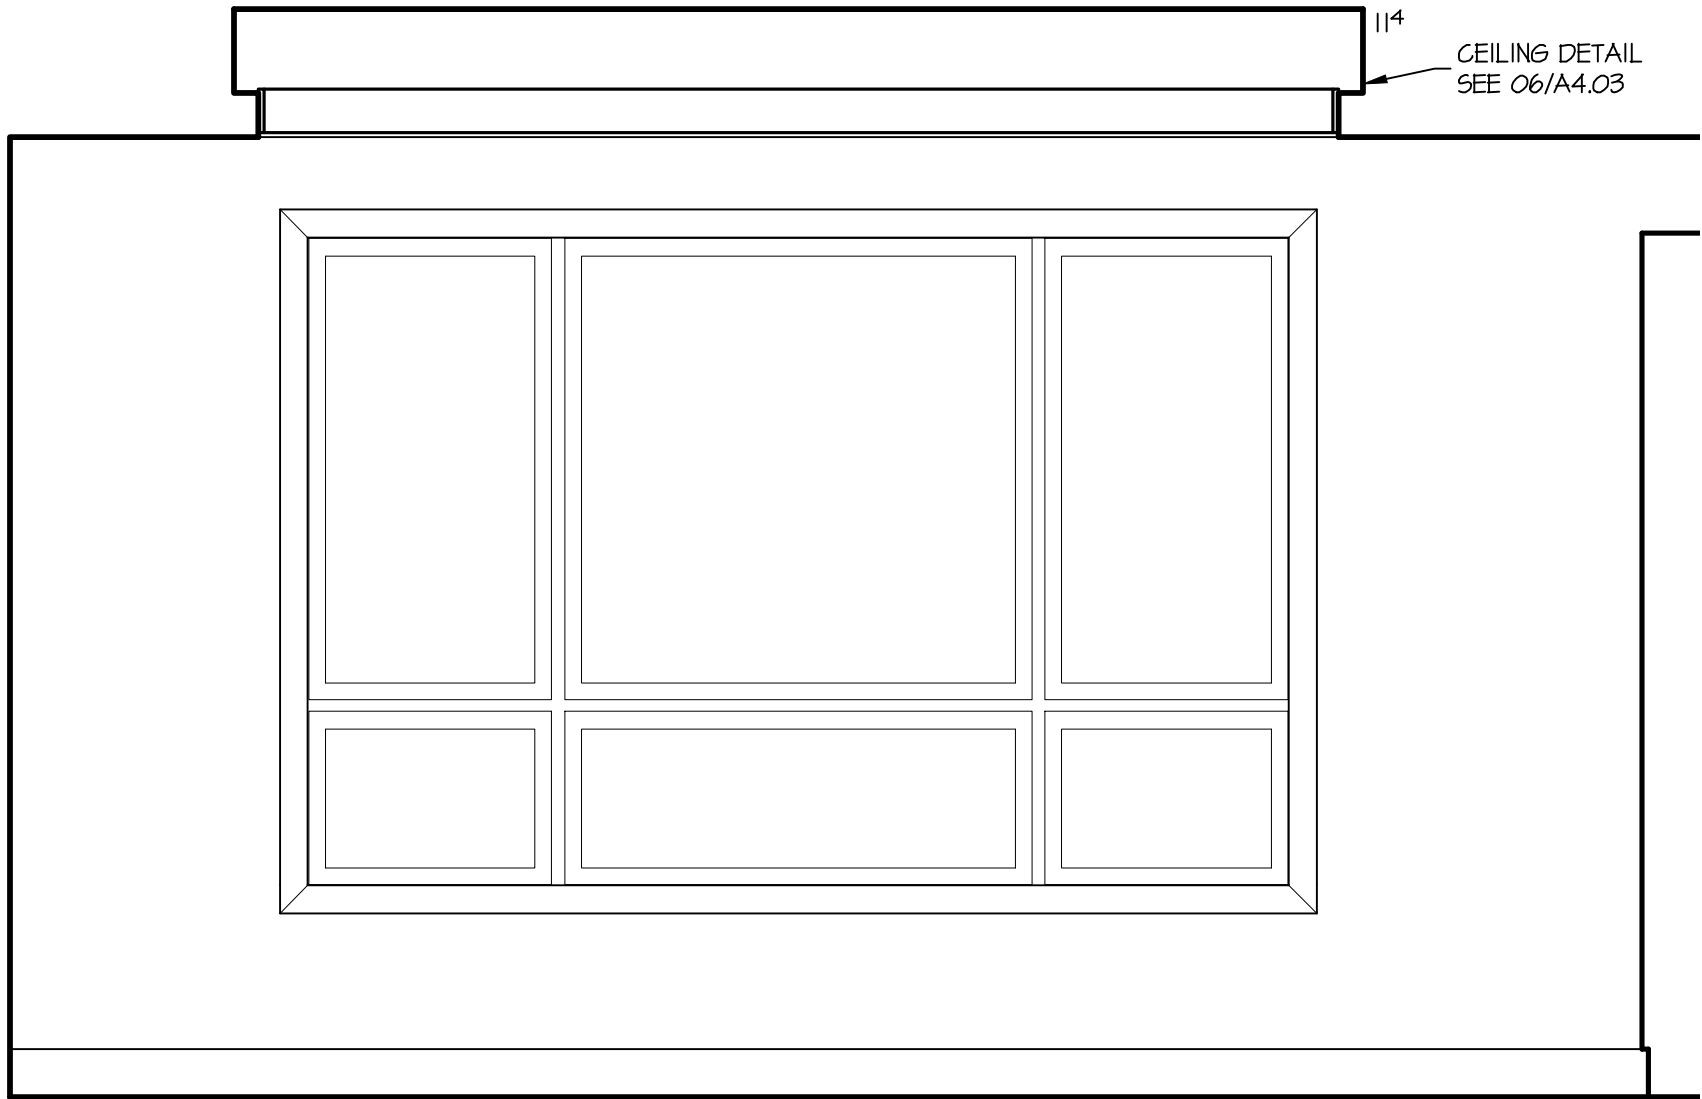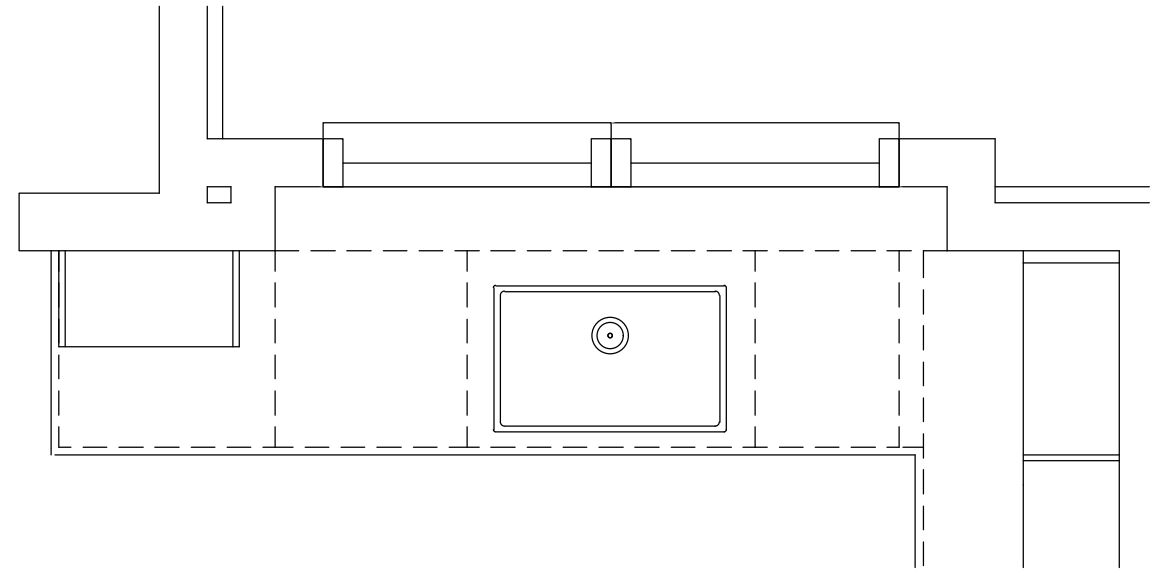 

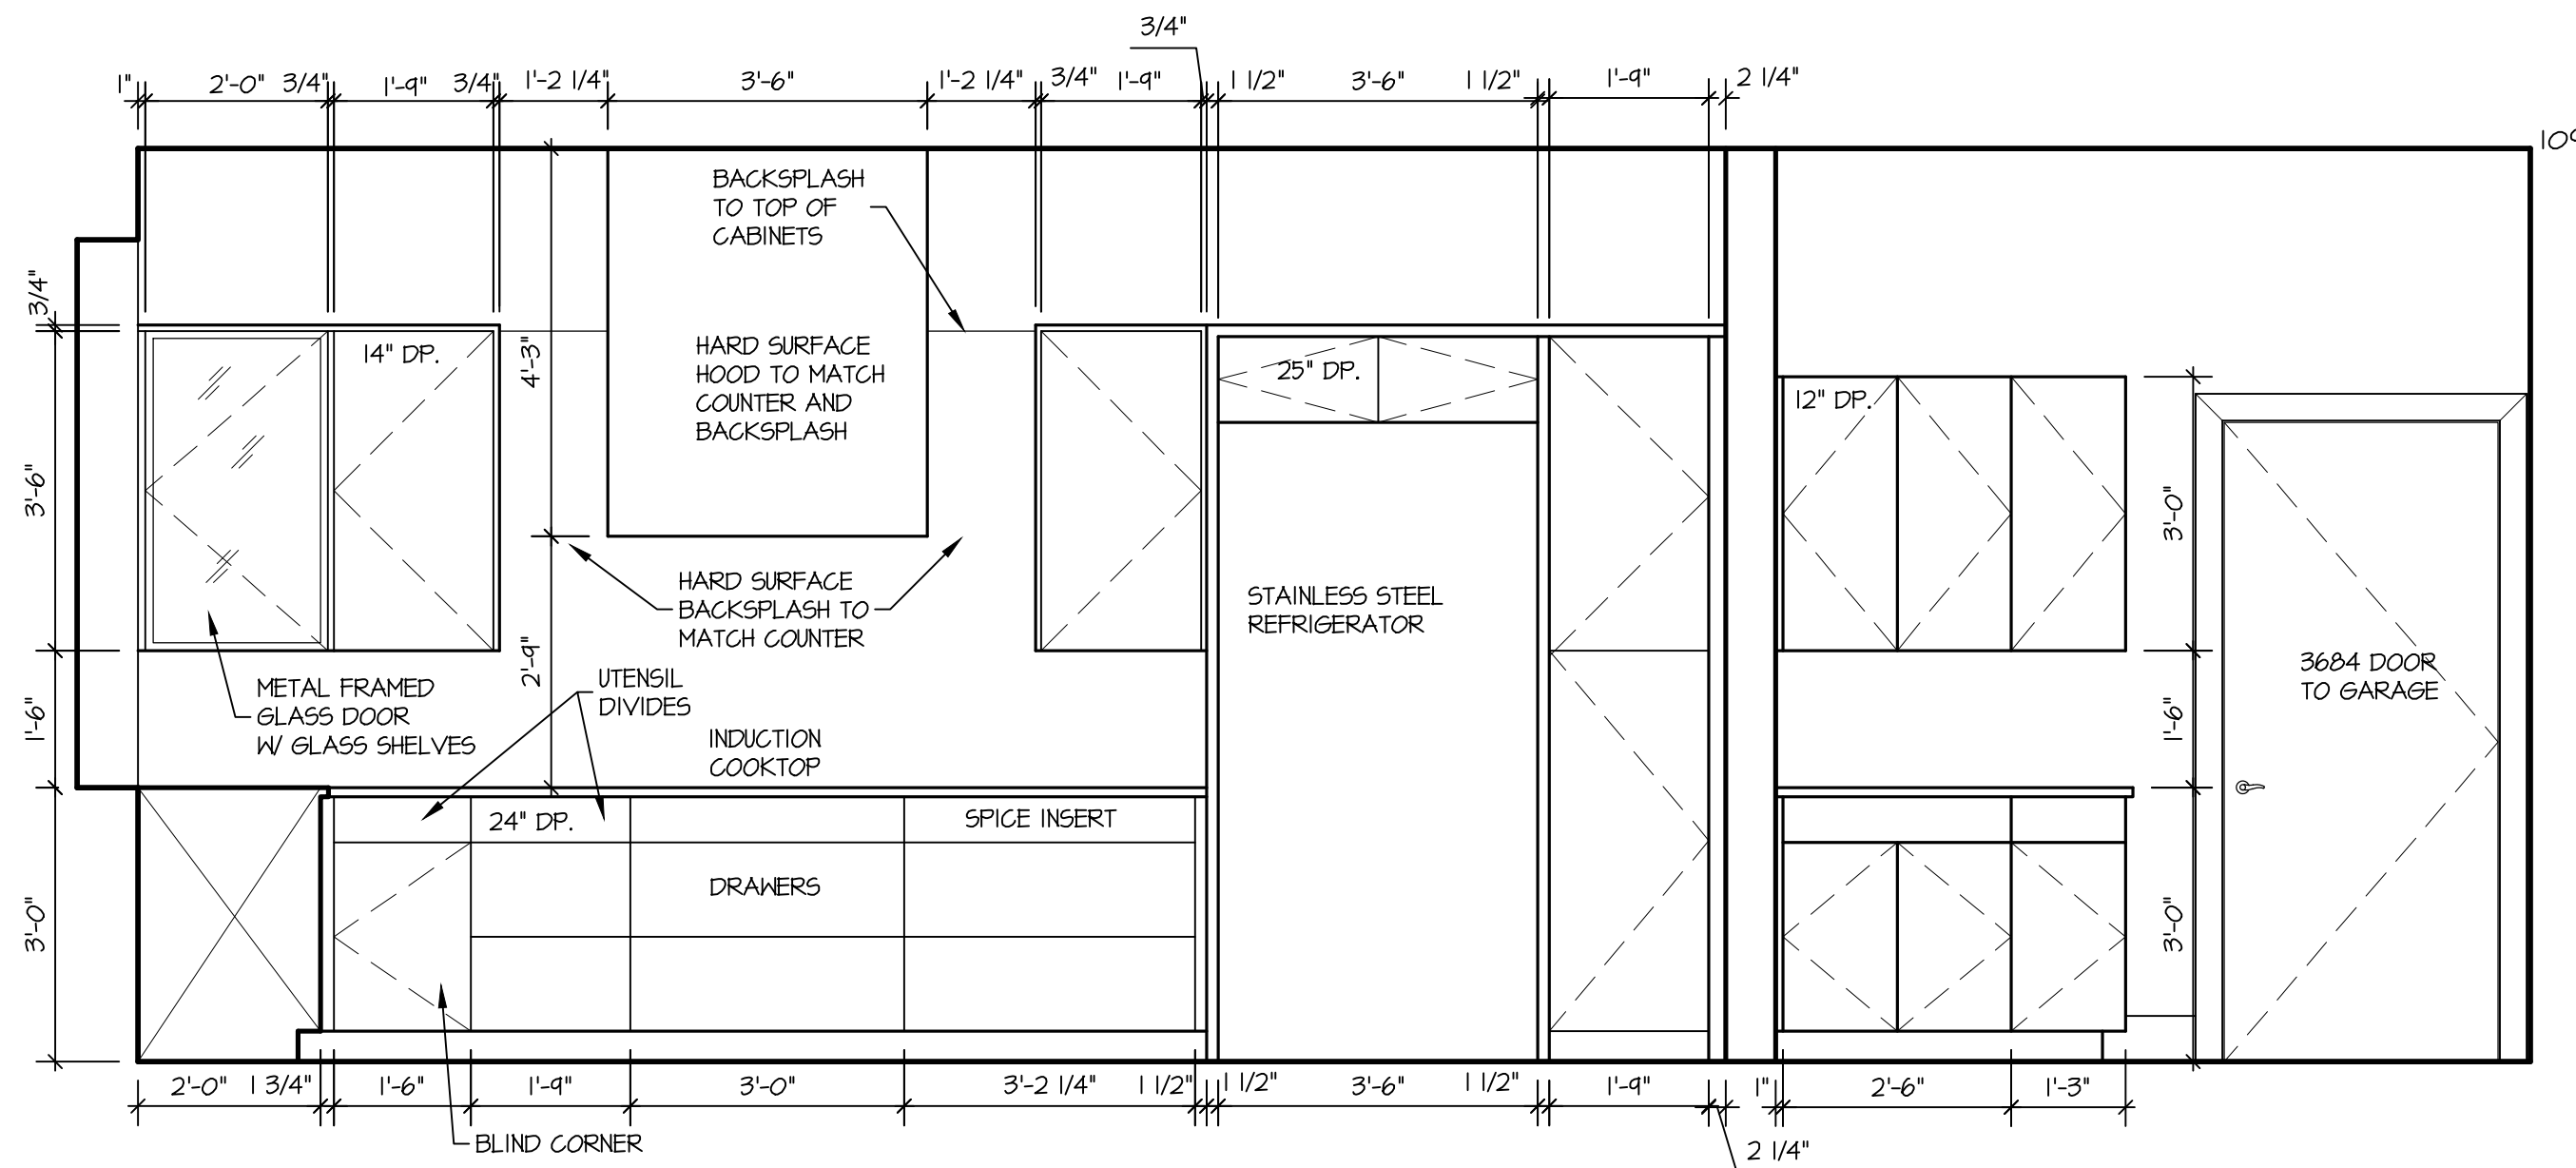
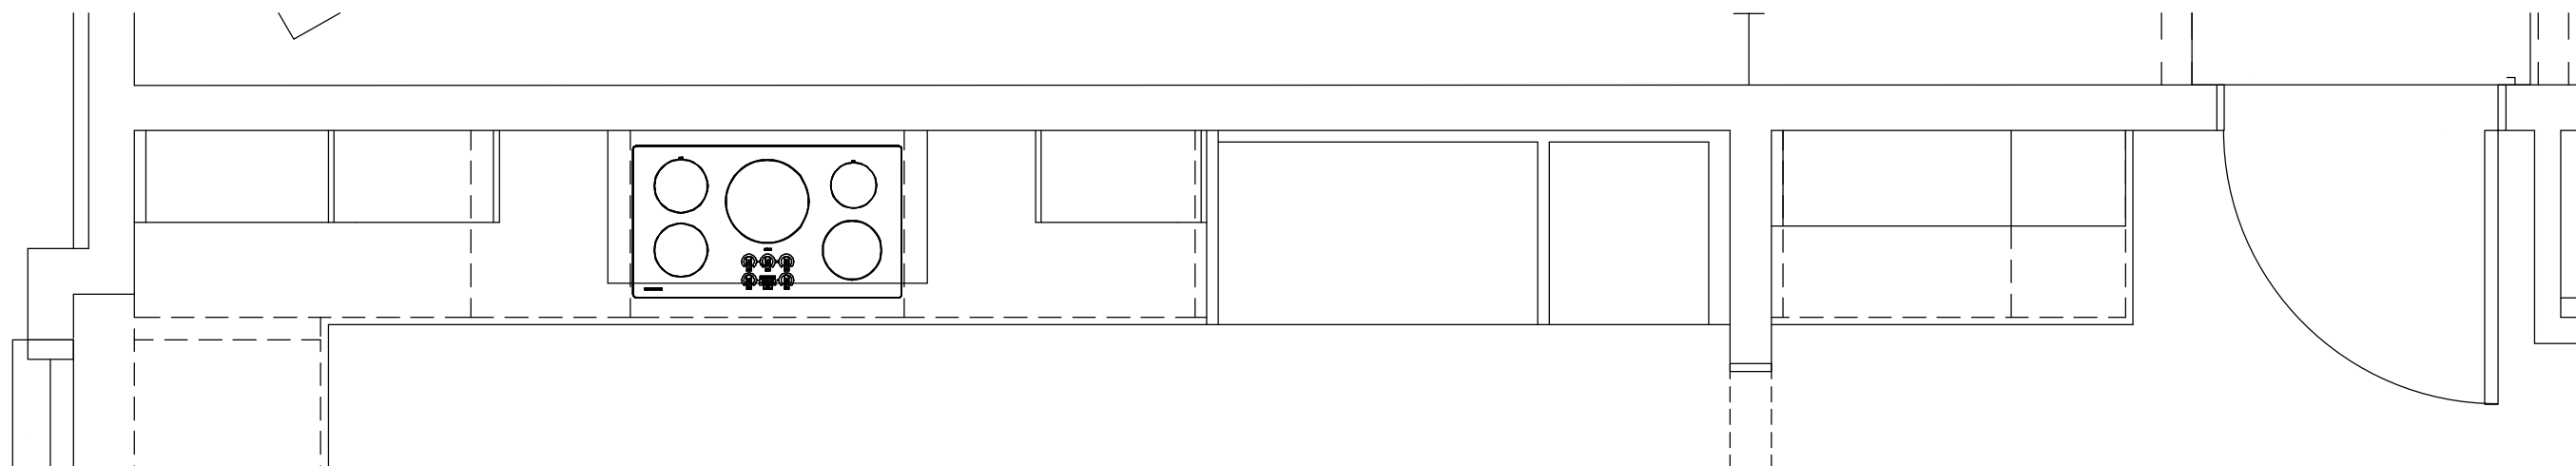


01 KITCHEN / SERVICE ENTRY
1/2" SCALE

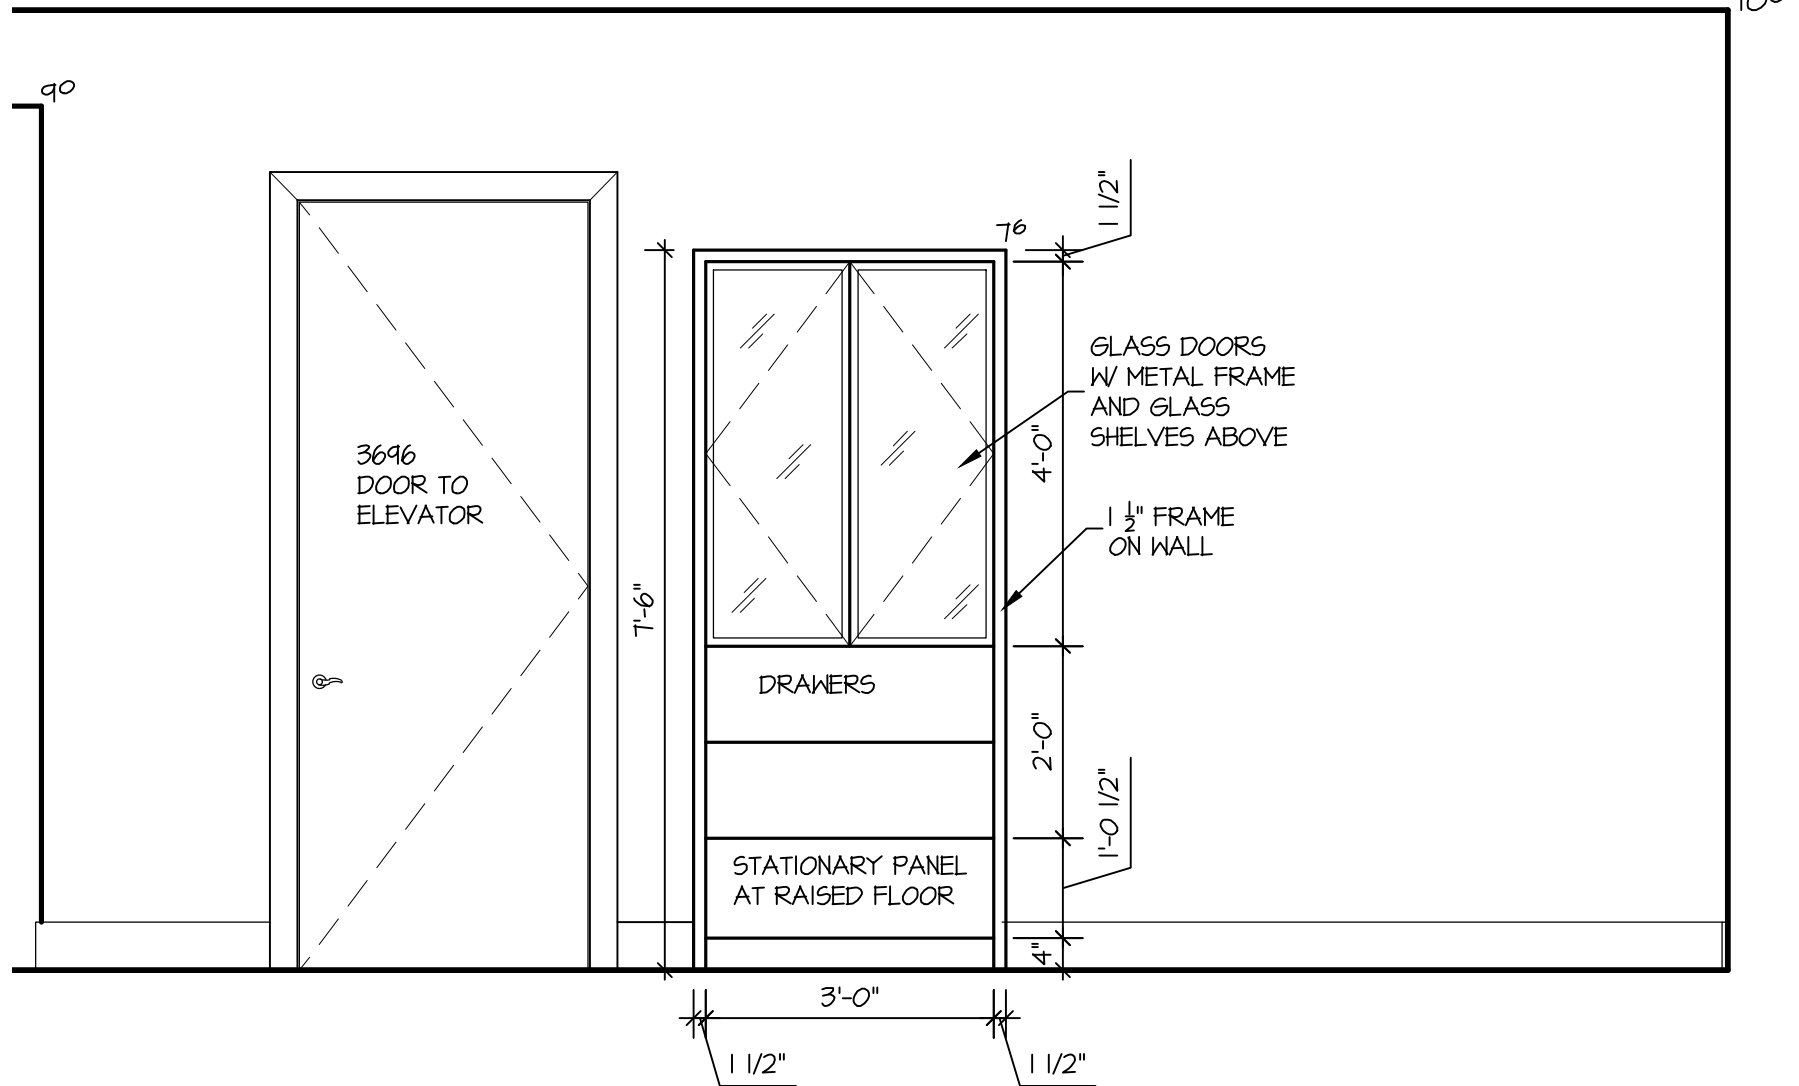
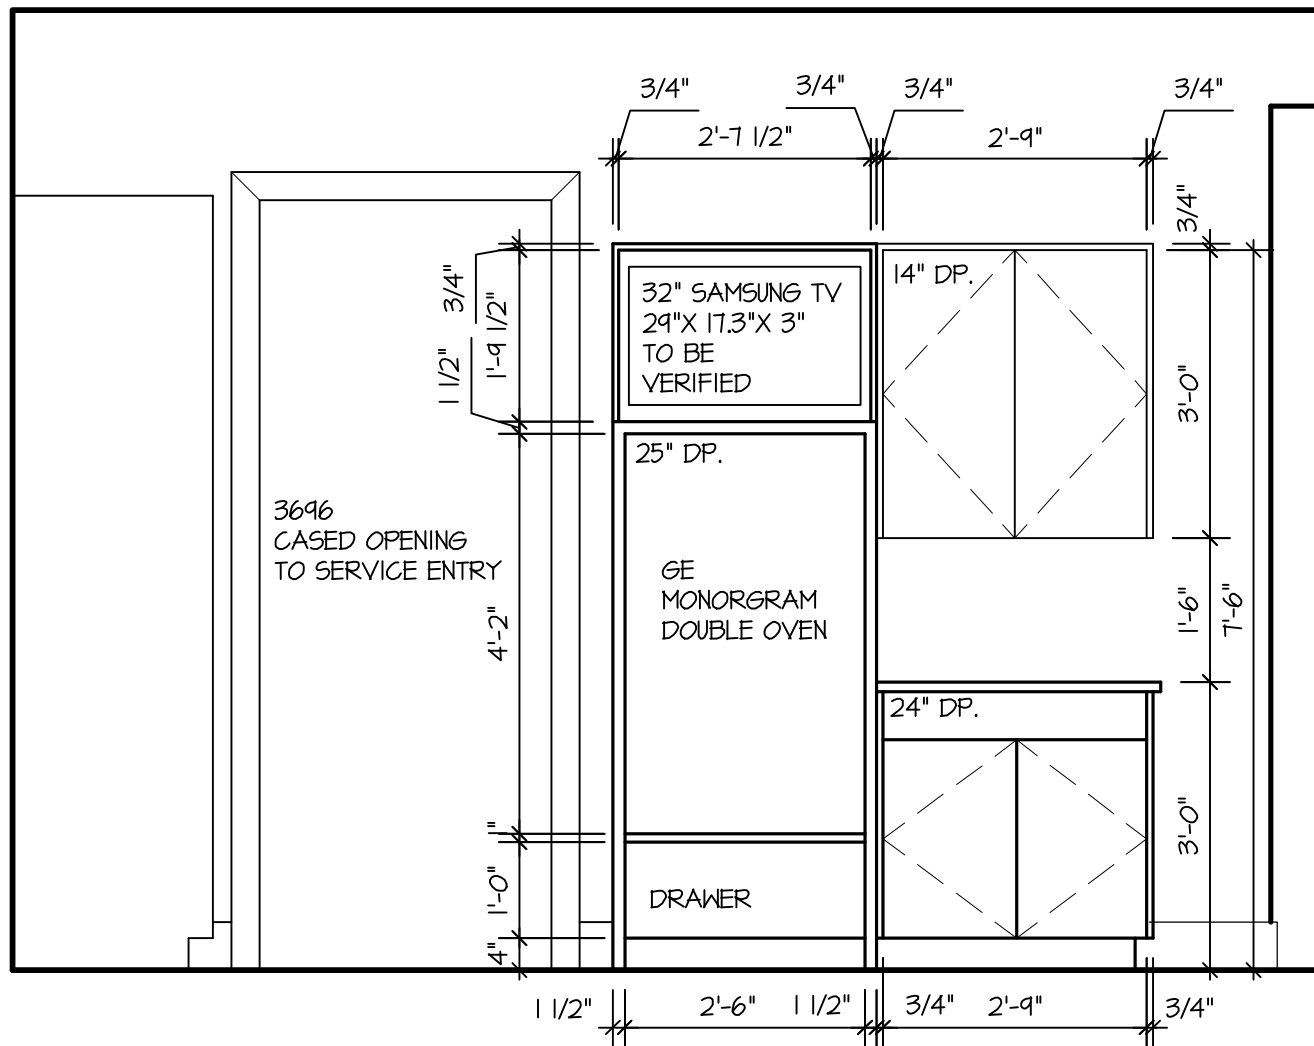
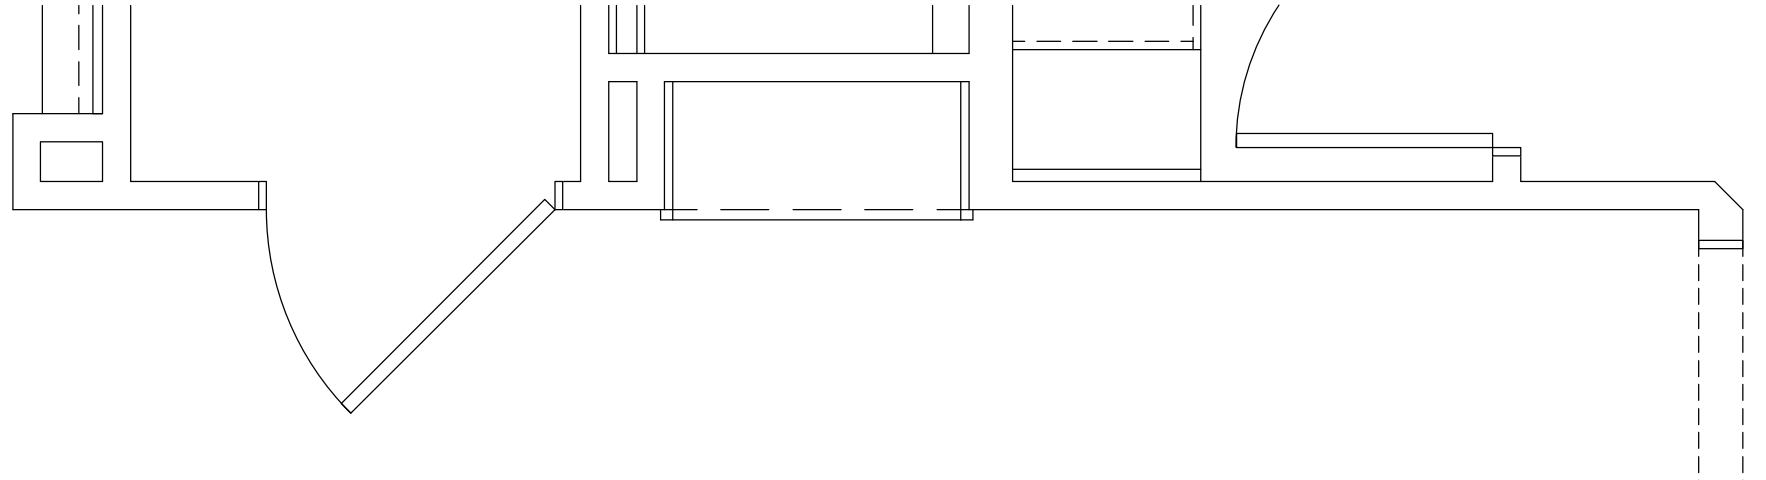
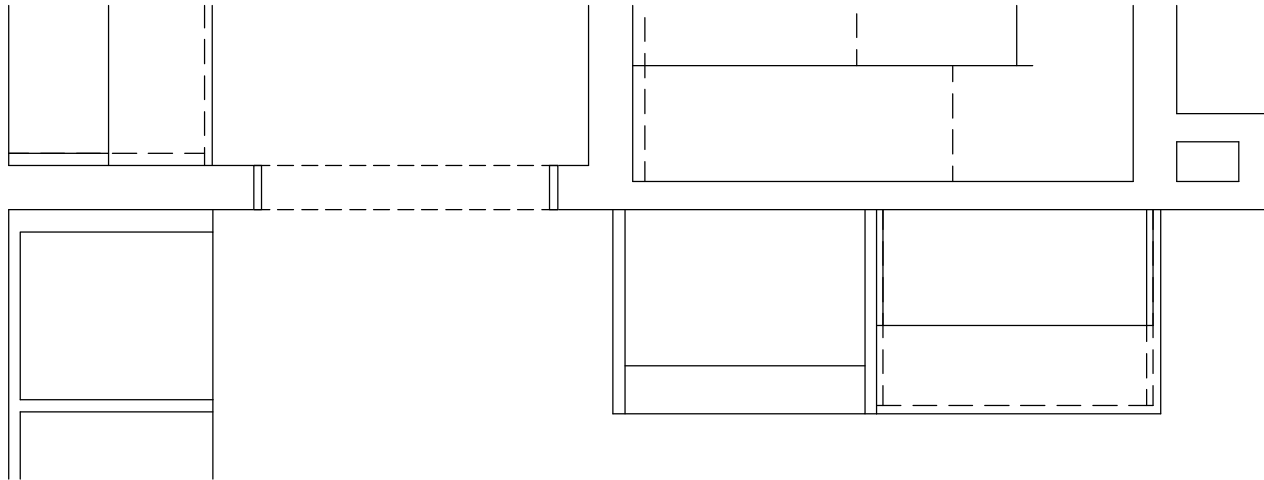


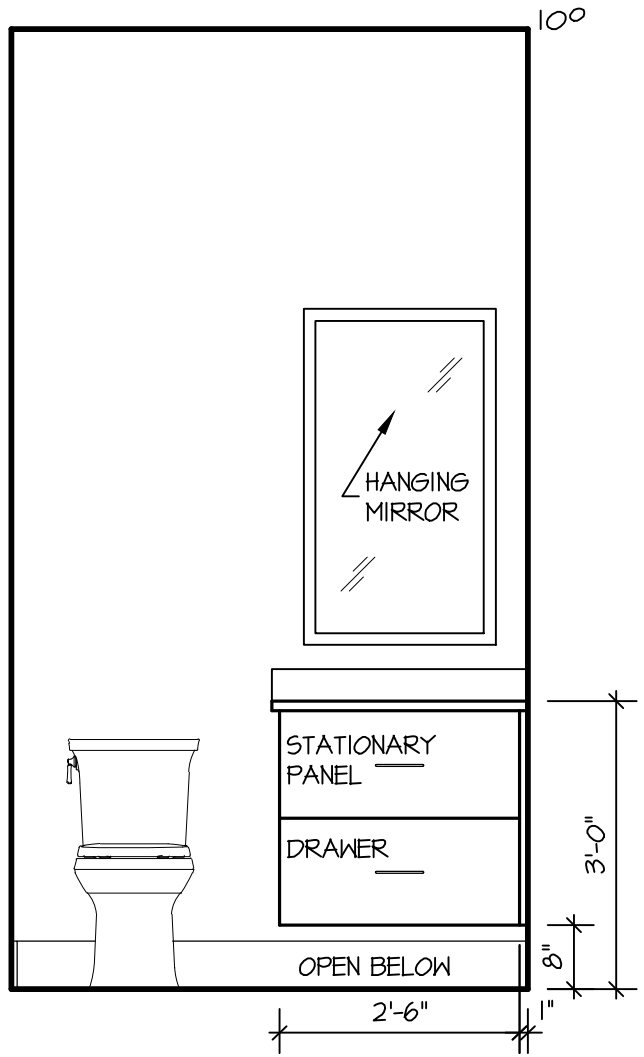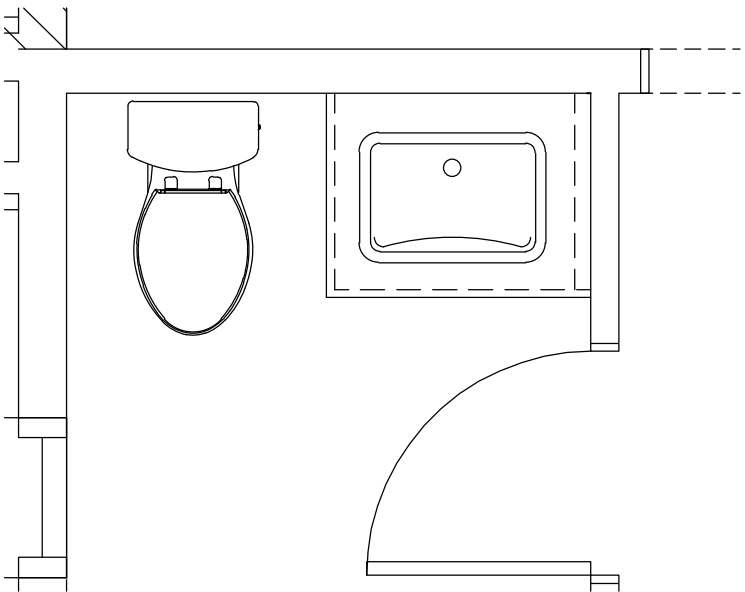


02 POWDER
1/2" SCALE

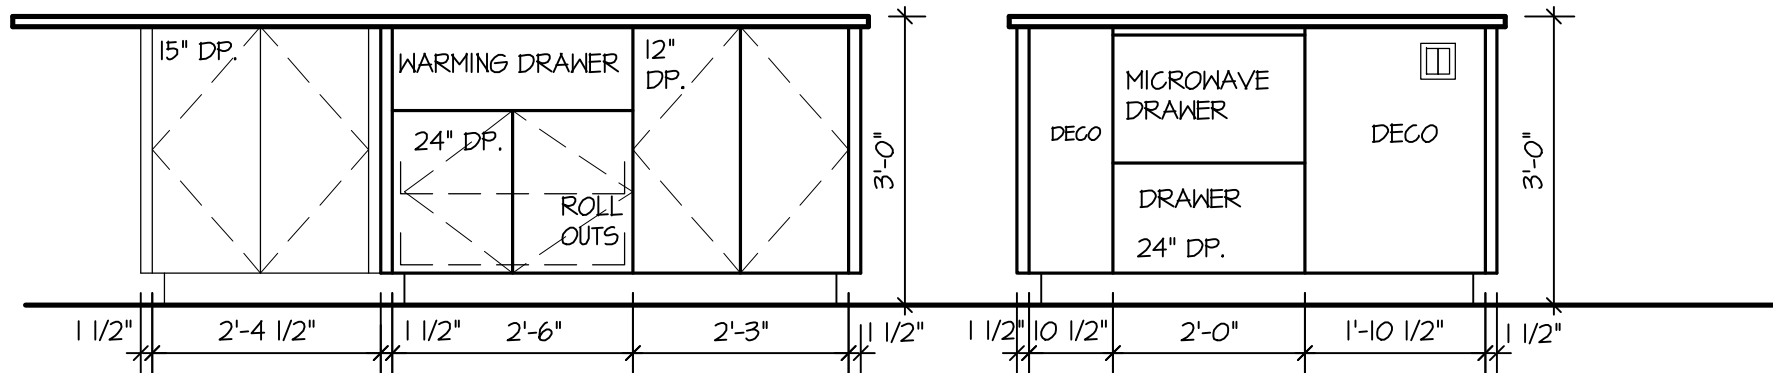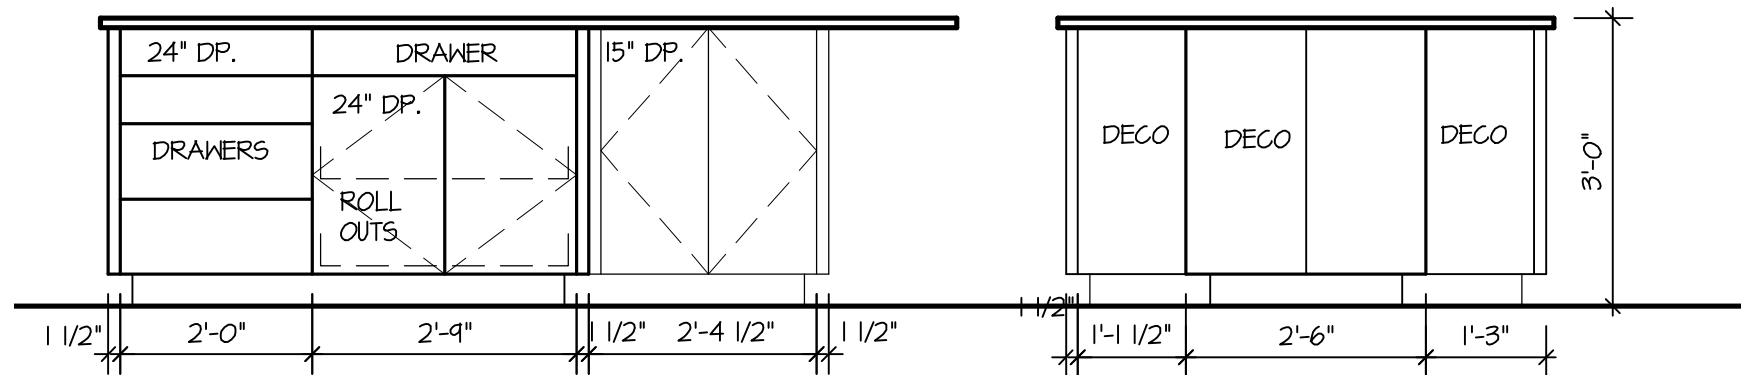


07 KITCHEN ISLAND
1/2" SCALE

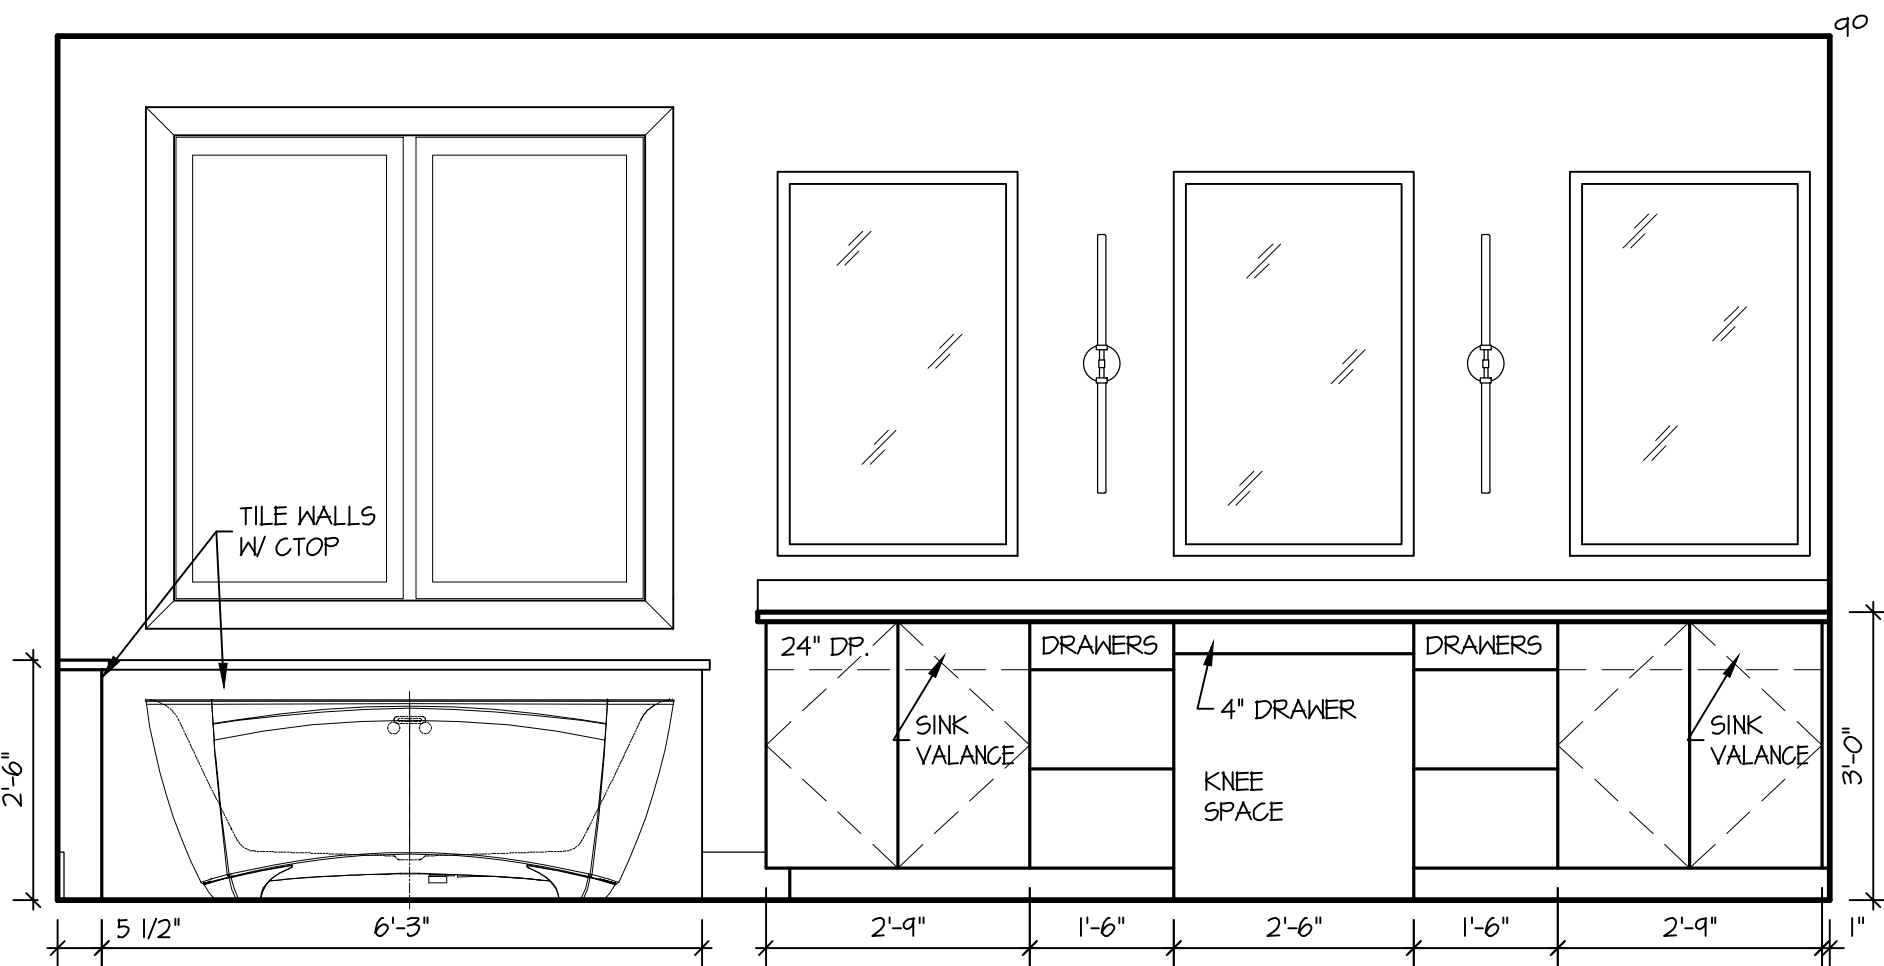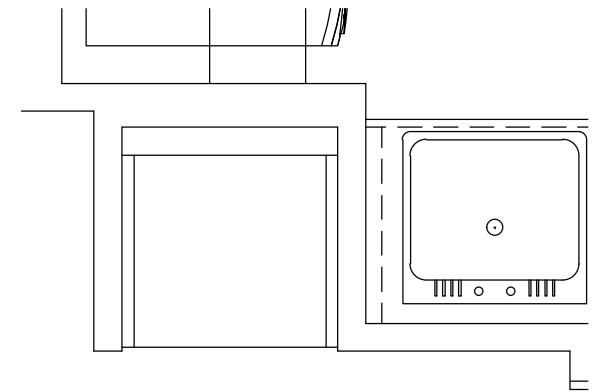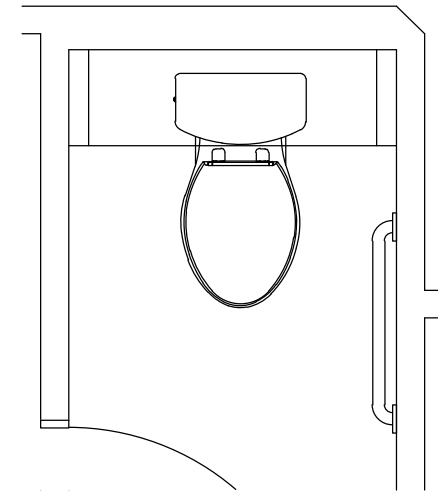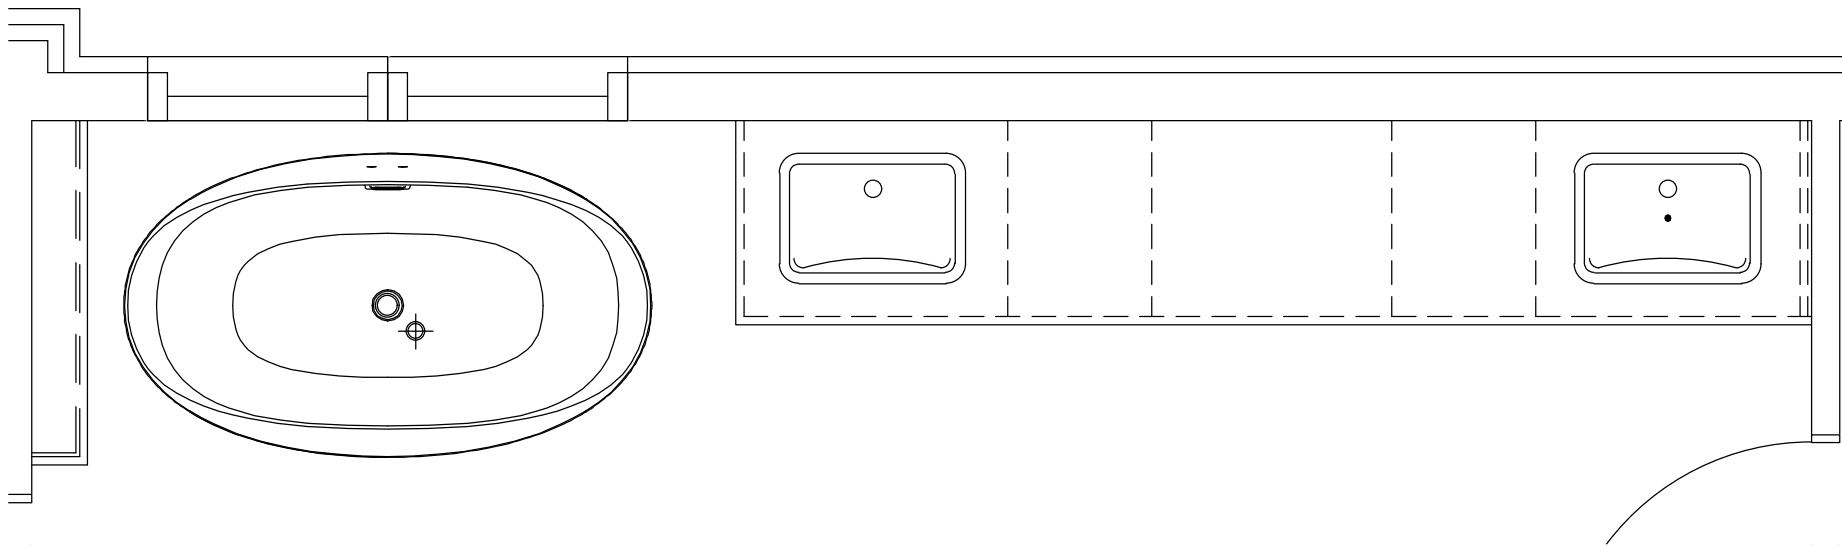



03 MASTER BATHROOM
1/2" SCALE

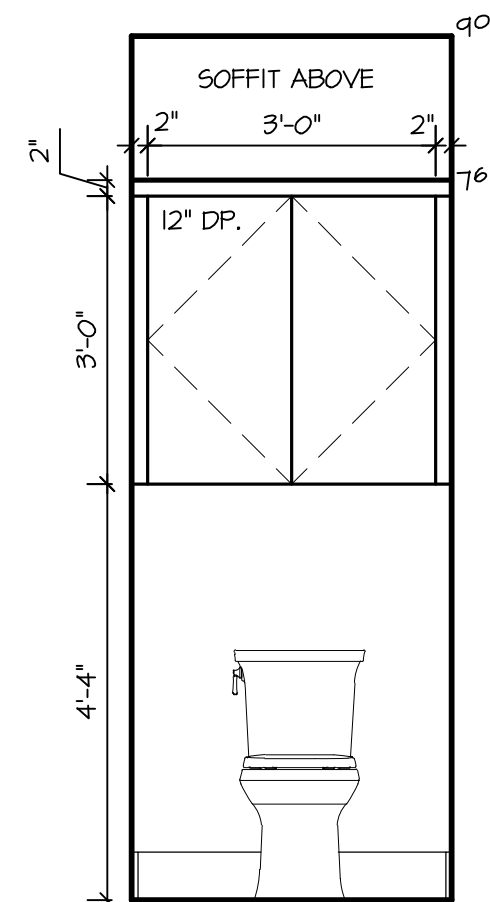



04 MSTR BATH
1/2" SCALE

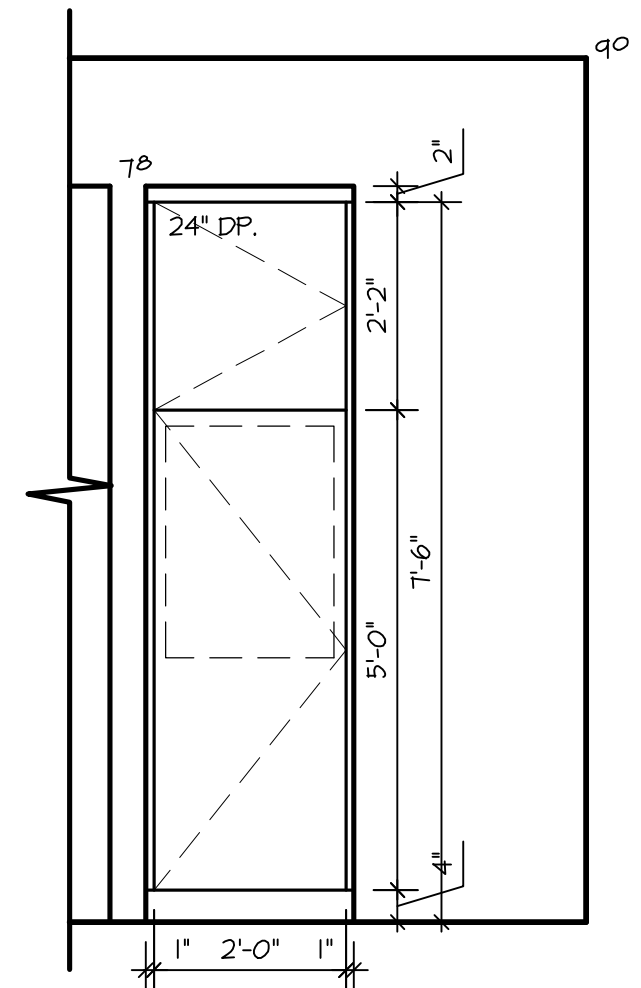



05 MSTR BATH
1/2" SCALE

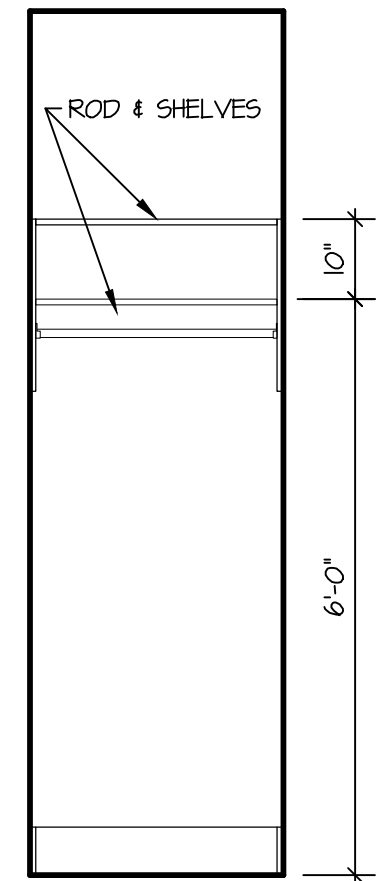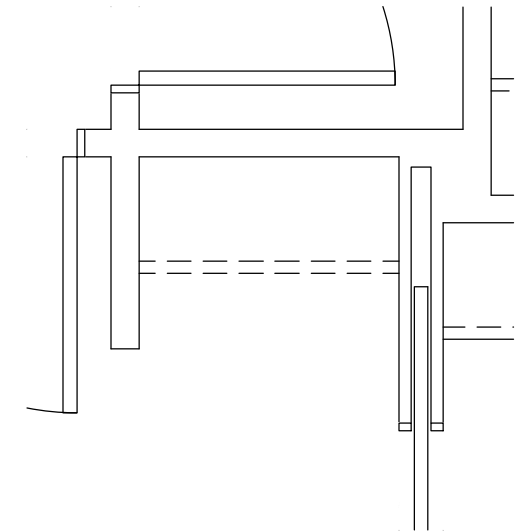


03 LAUNDRY
1/2" SCALE


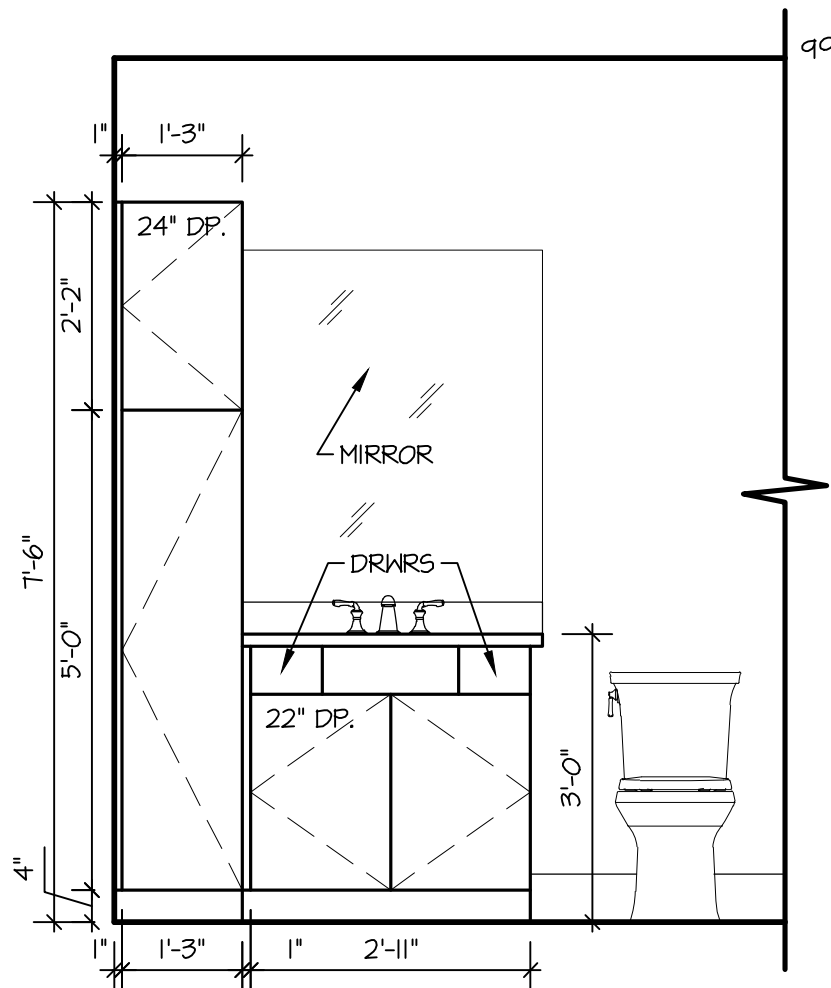
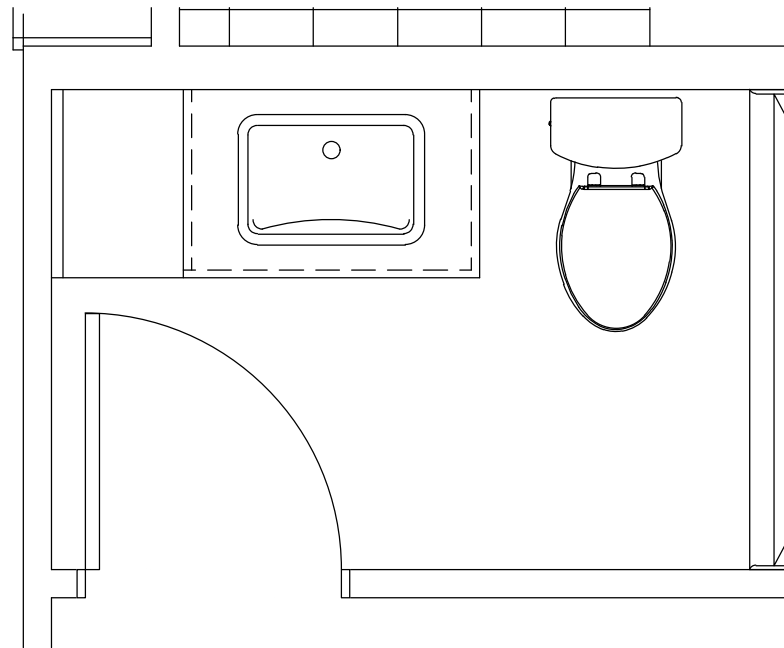


04 GUEST BATH
1/2" SCALE

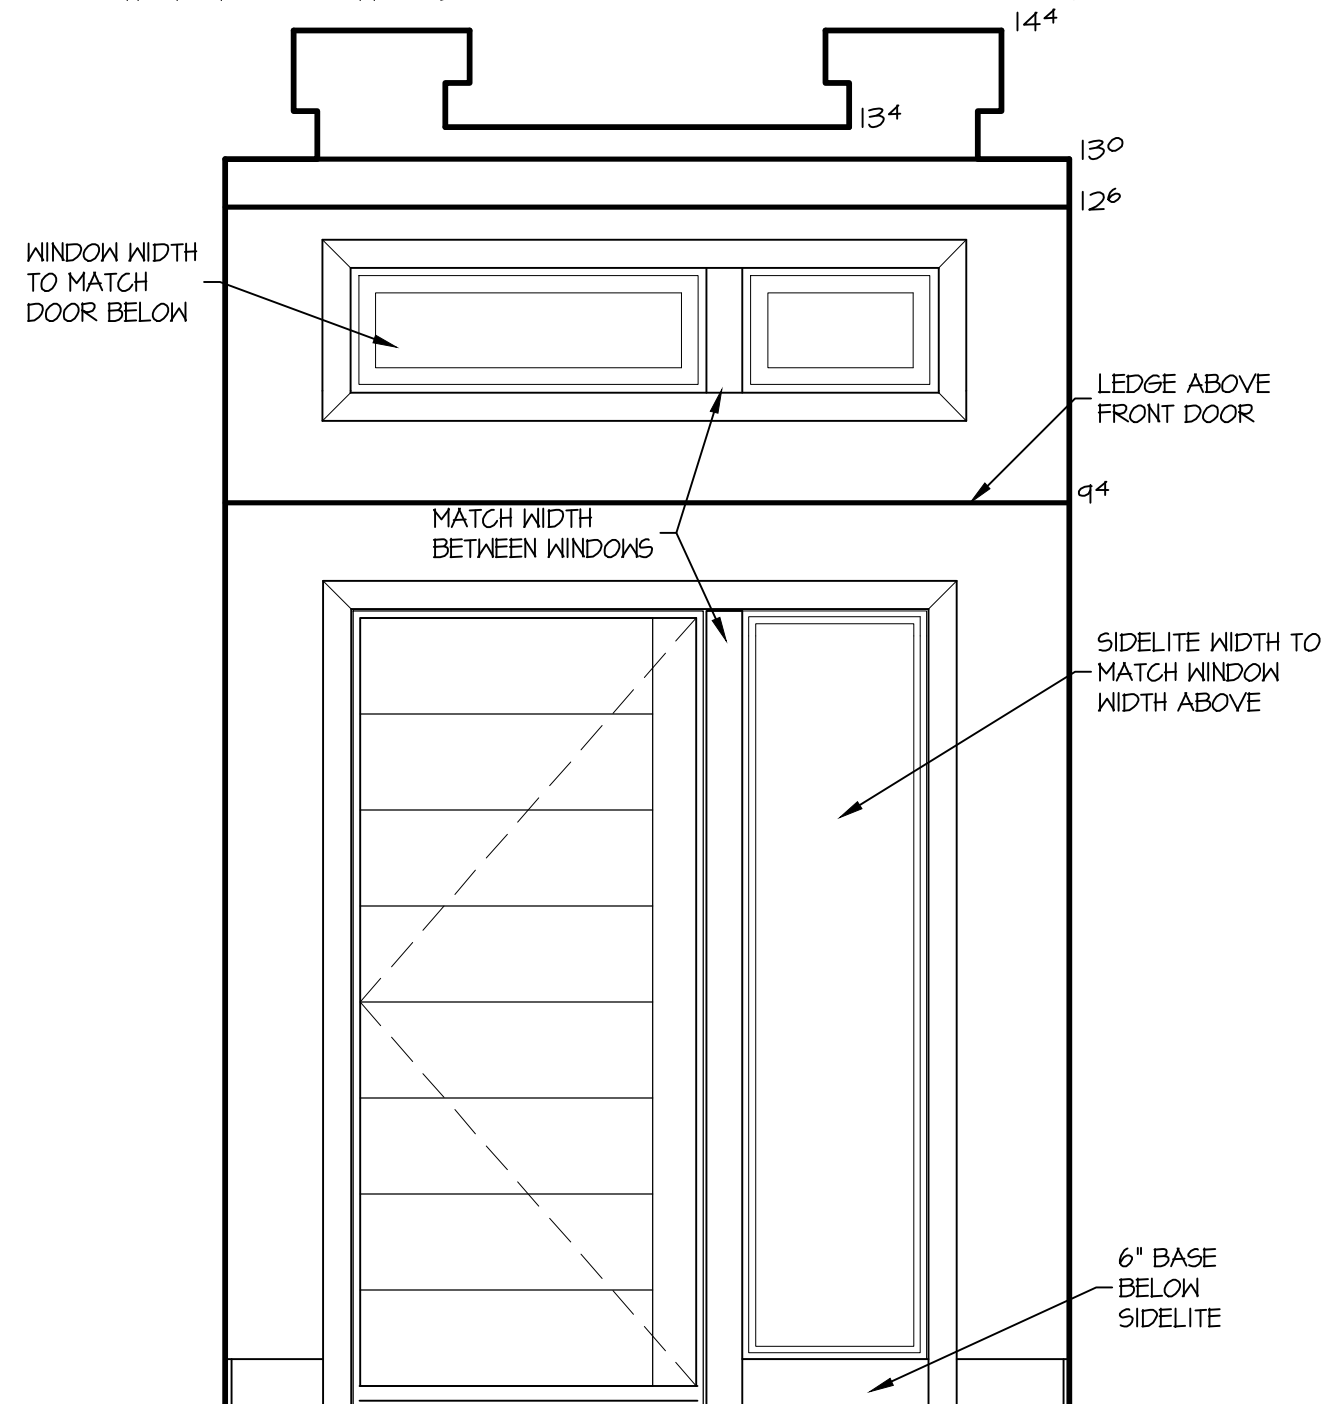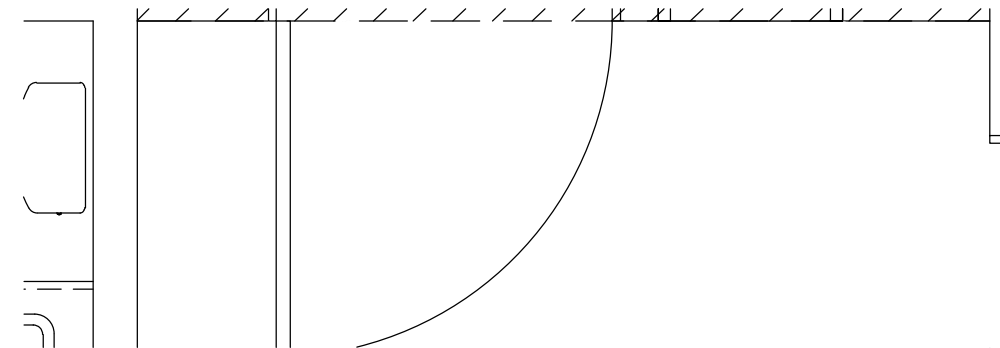


08 FOYER
1/2" SCALE



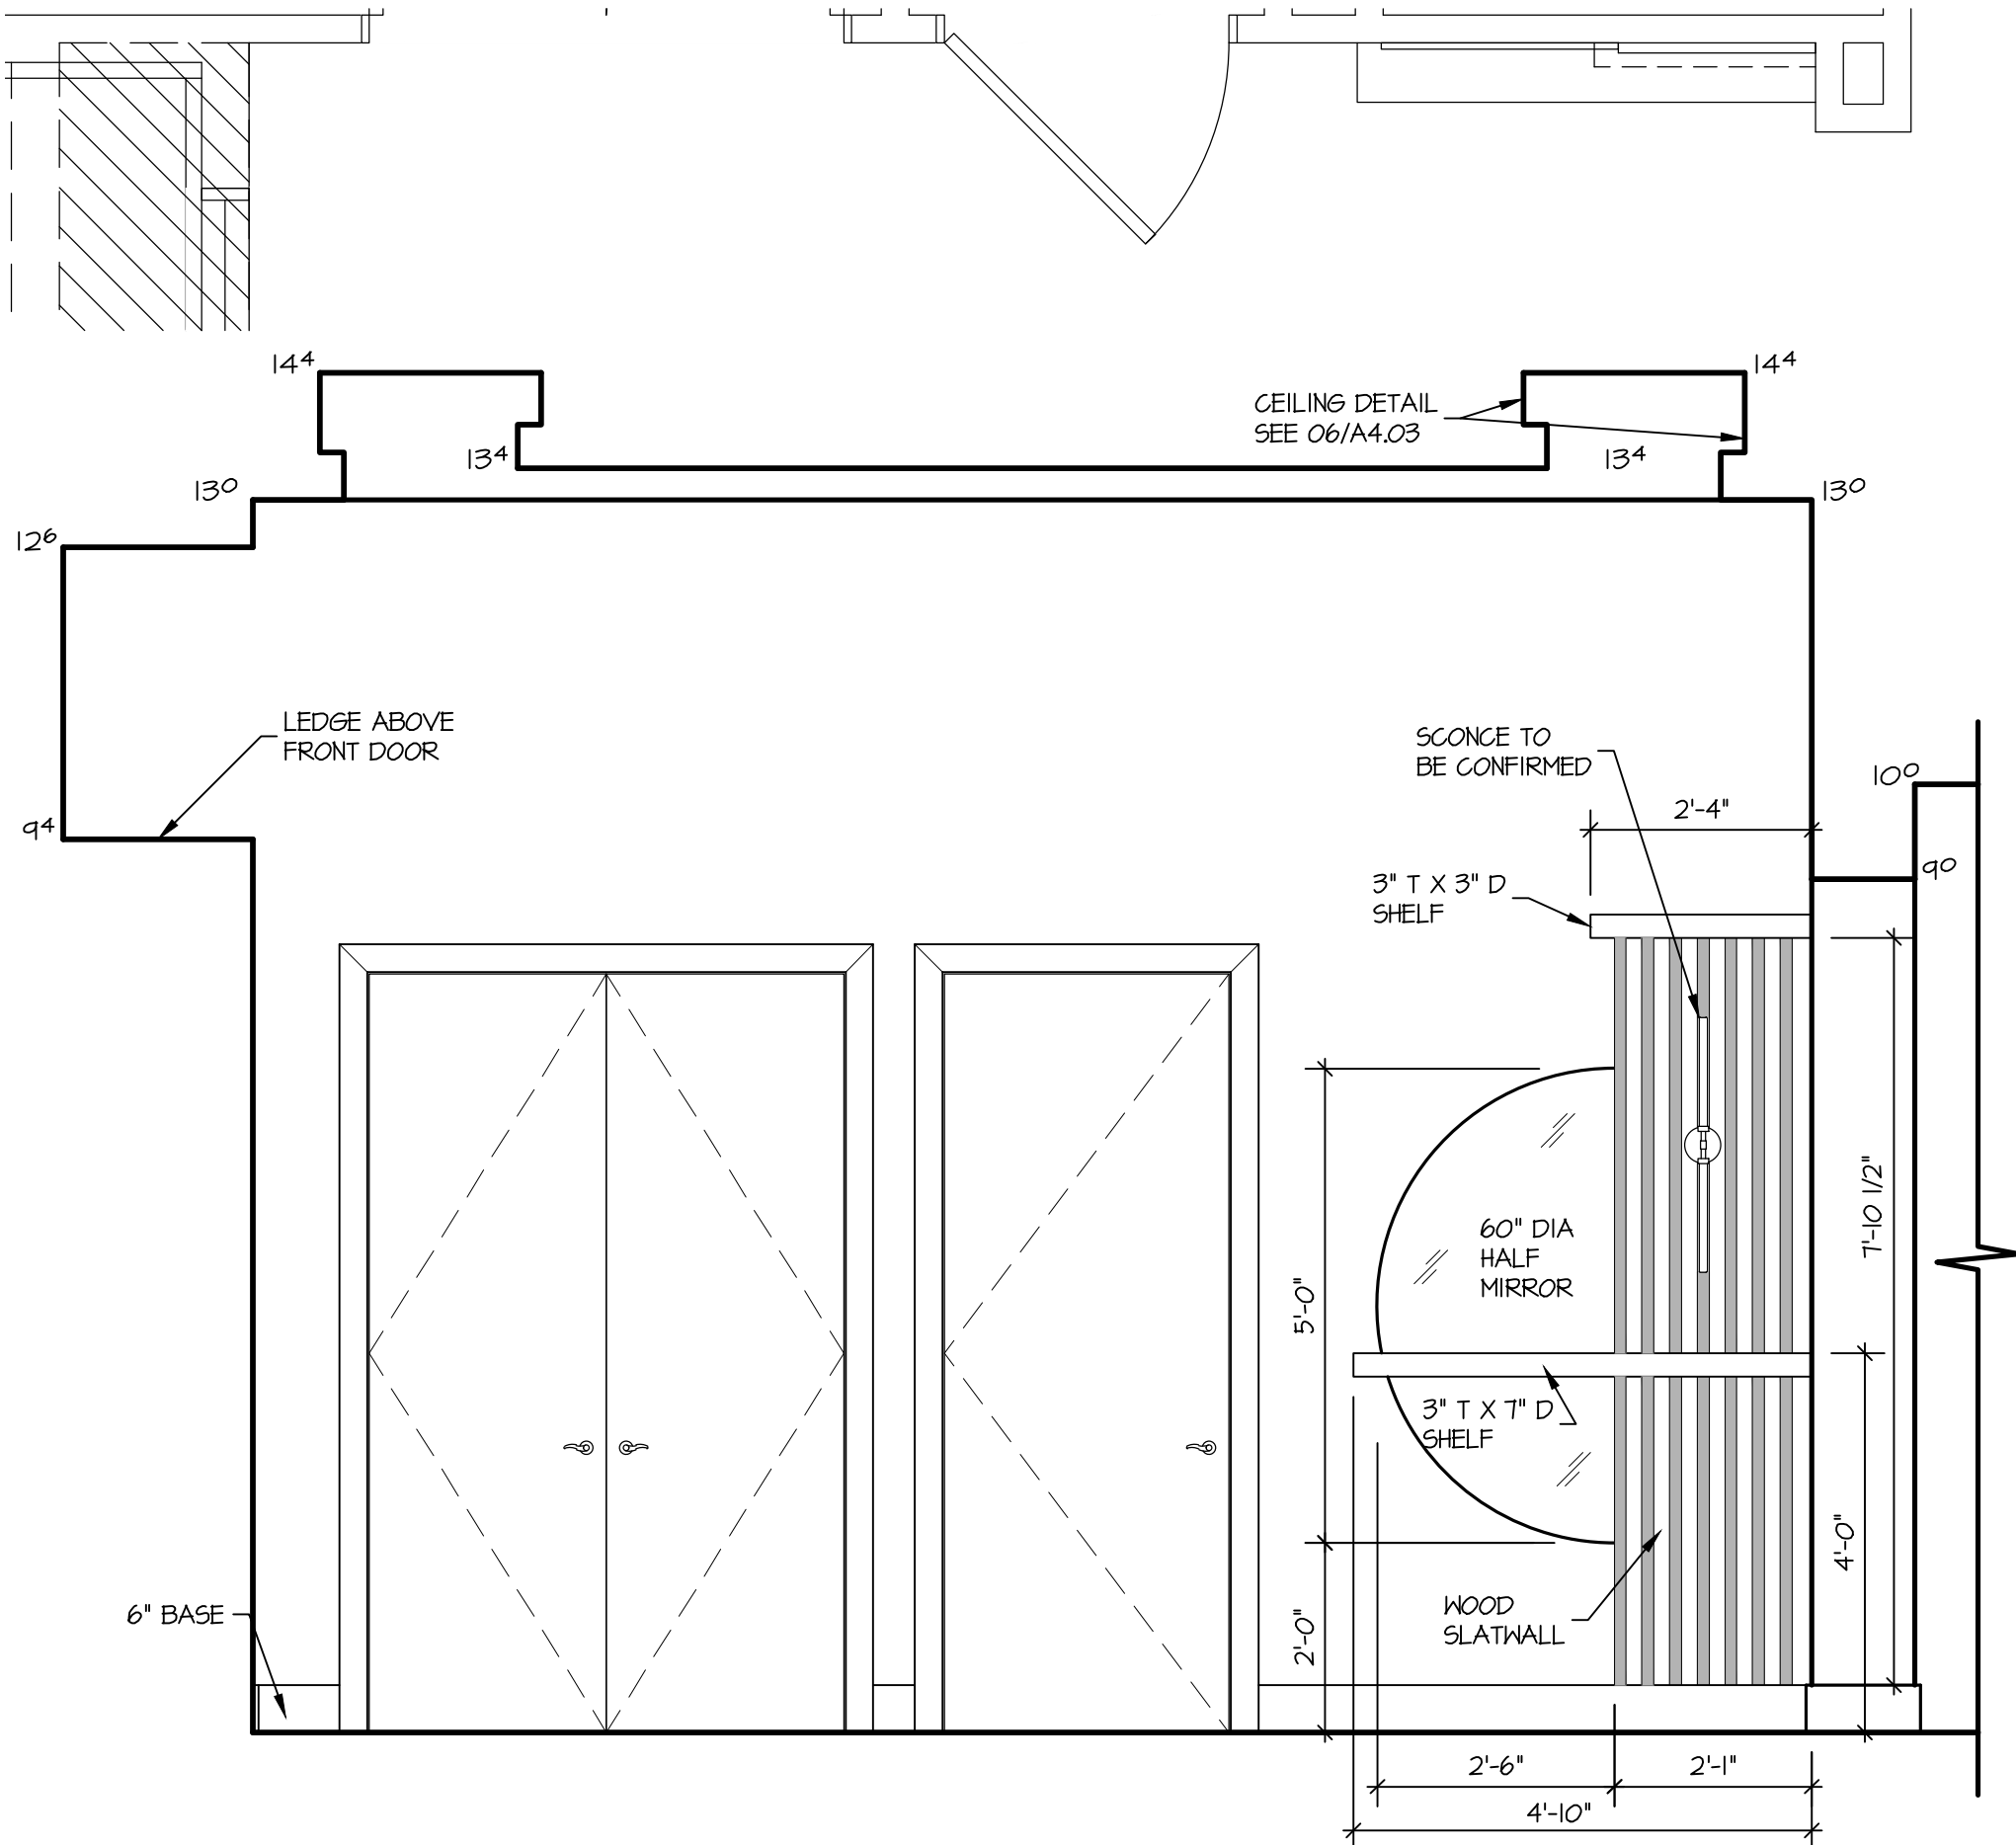


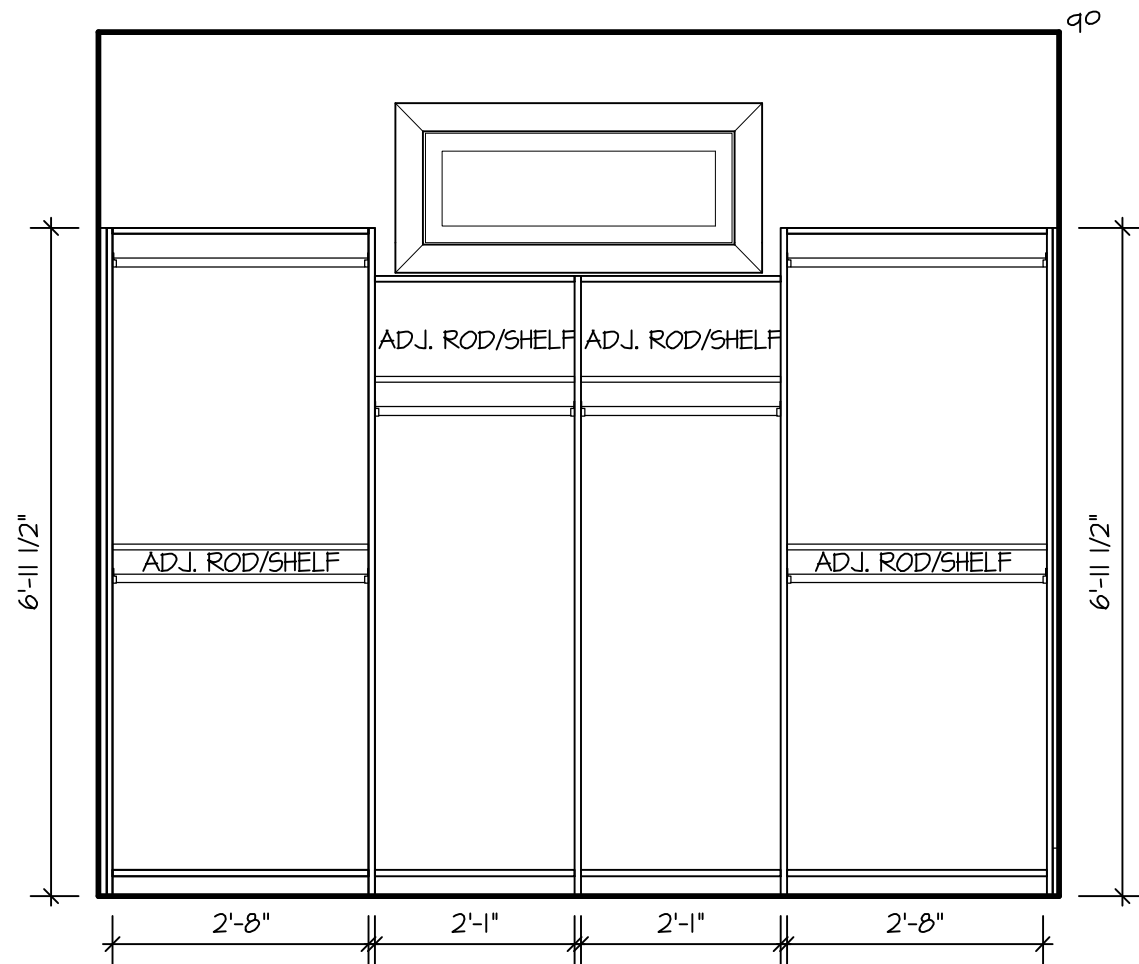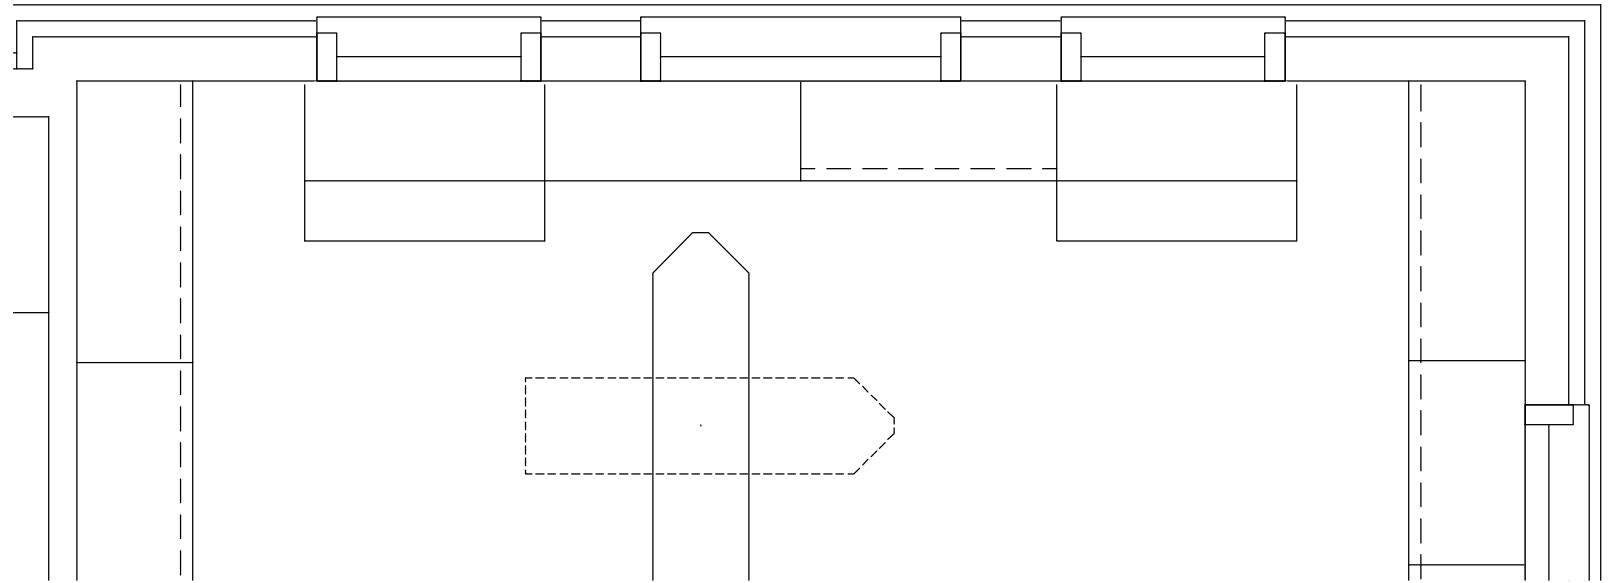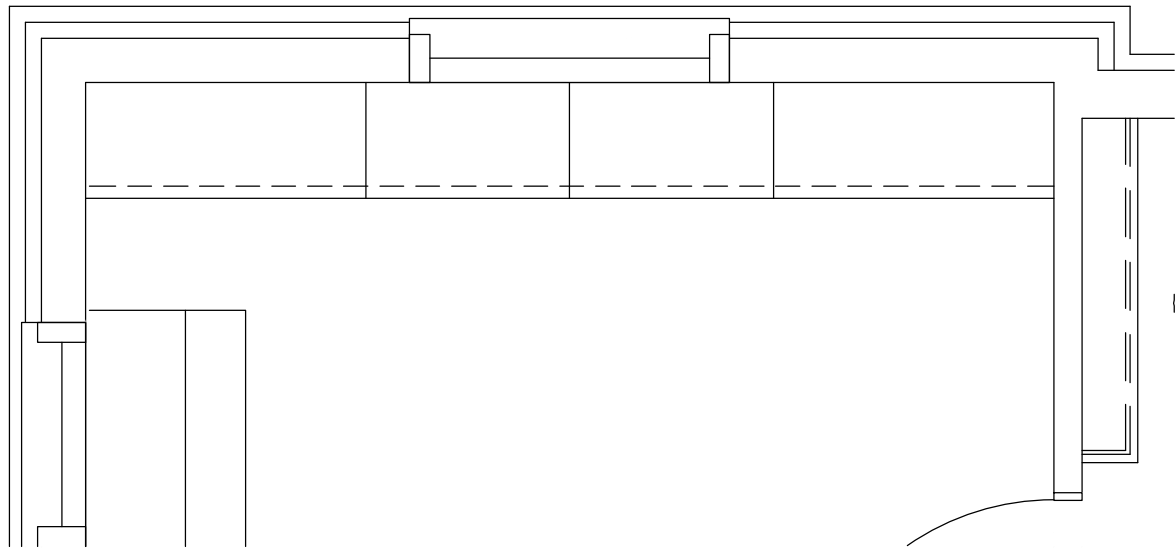


01 MASTER WARDROBE
1/2" SCALE

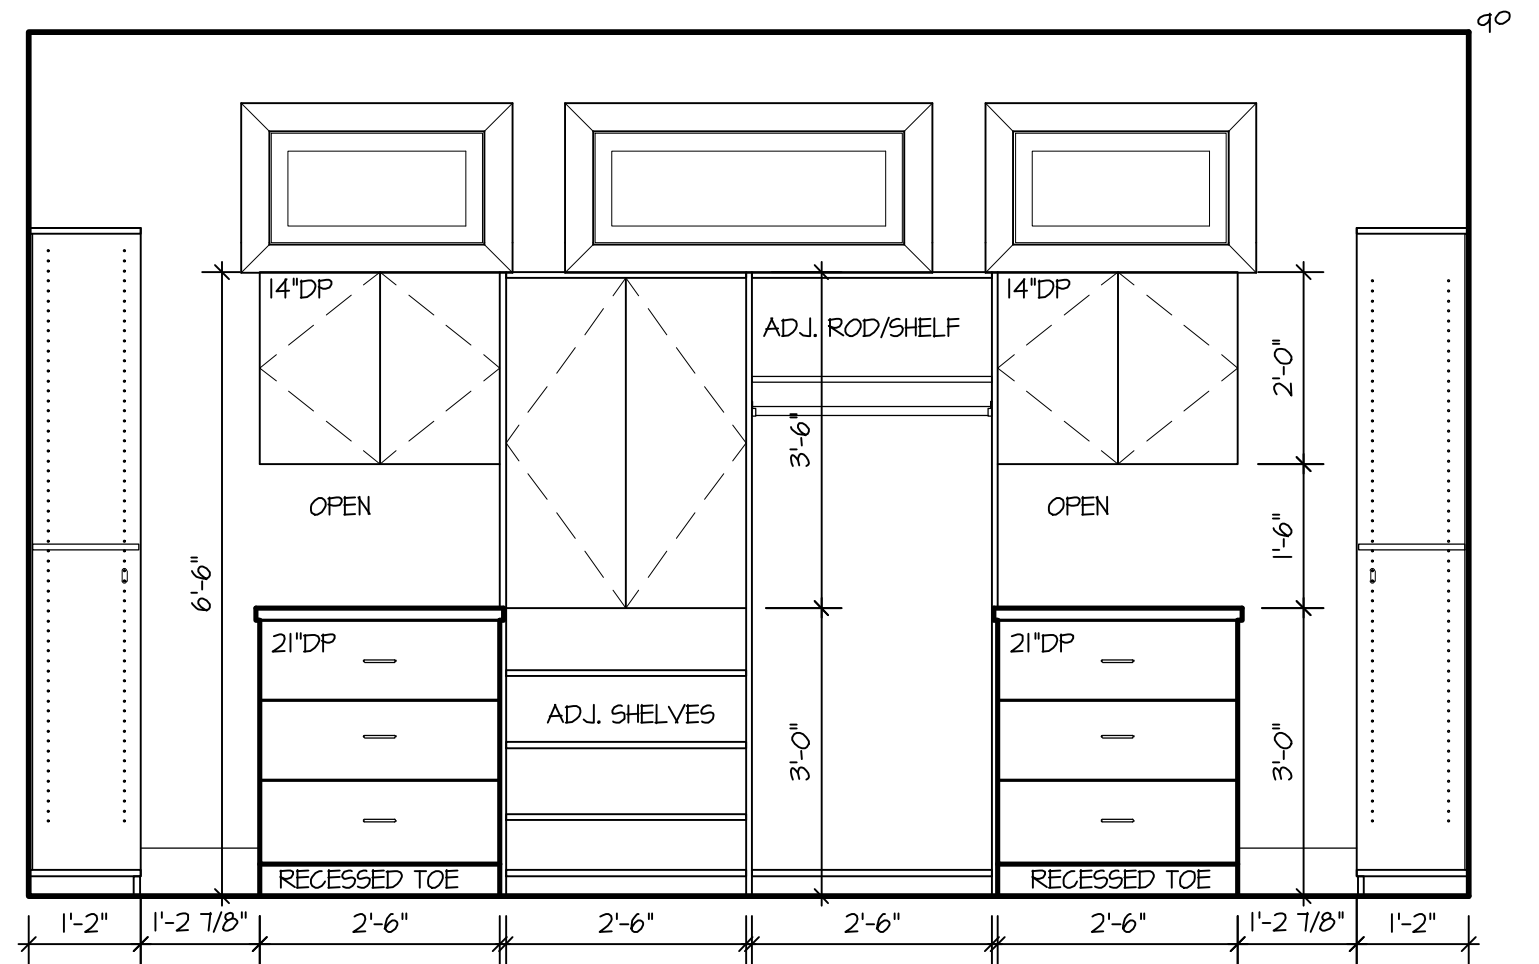








02 MASTER WARDROBE
1/2" SCALE

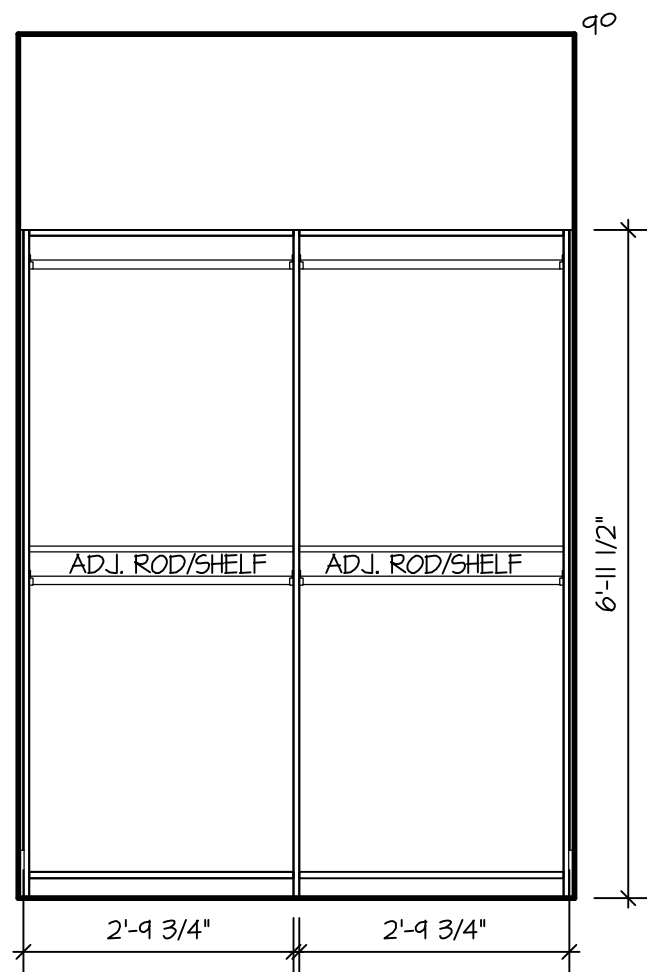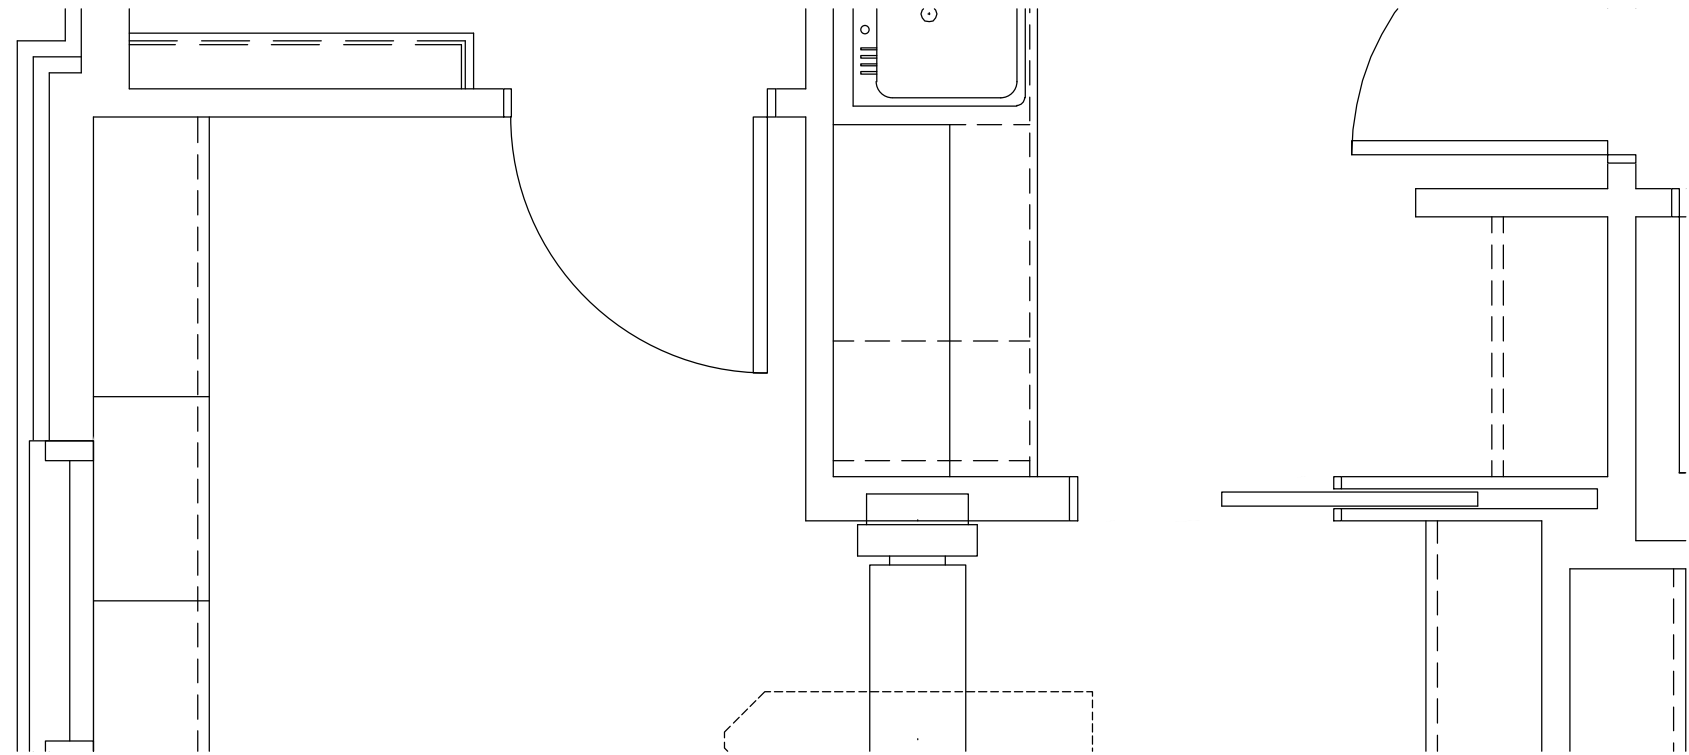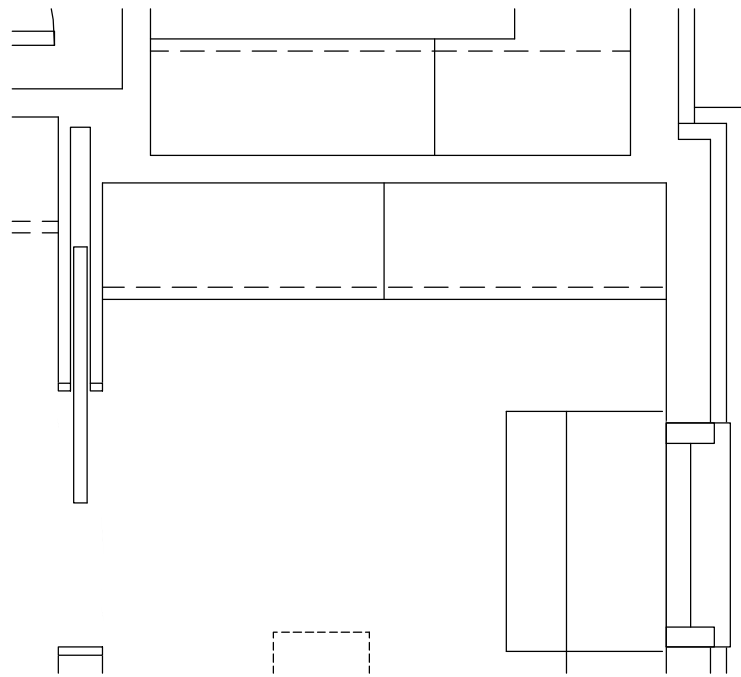

03 MASTER WARDROBE
1/2" SCALE

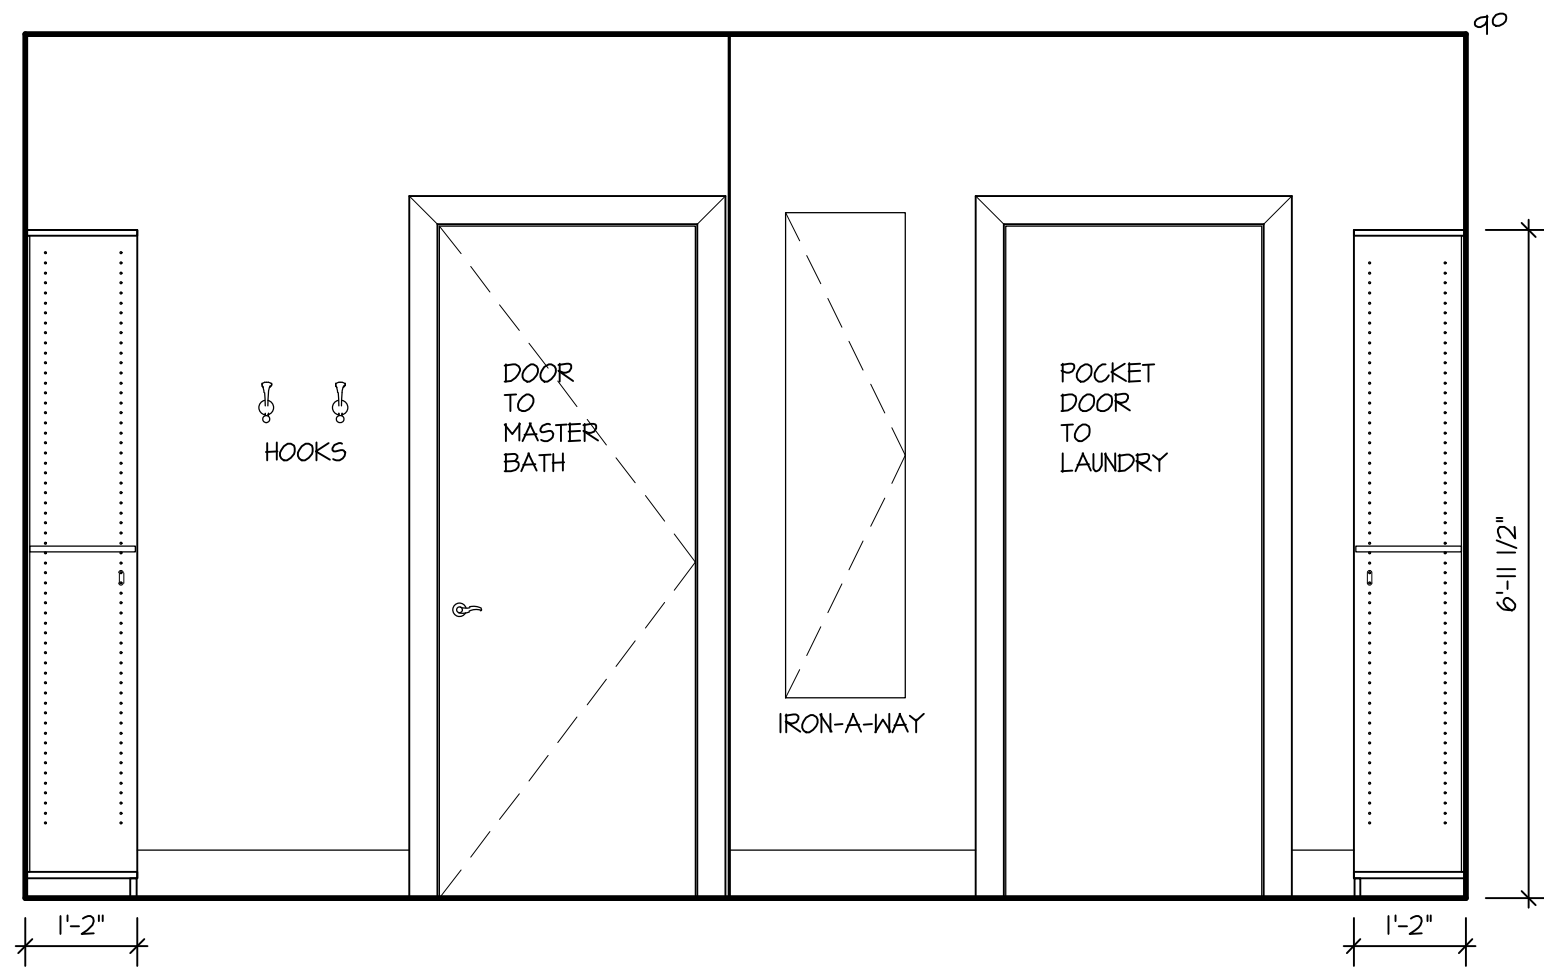

04 MASTER WARDROBE
1/2" SCALE

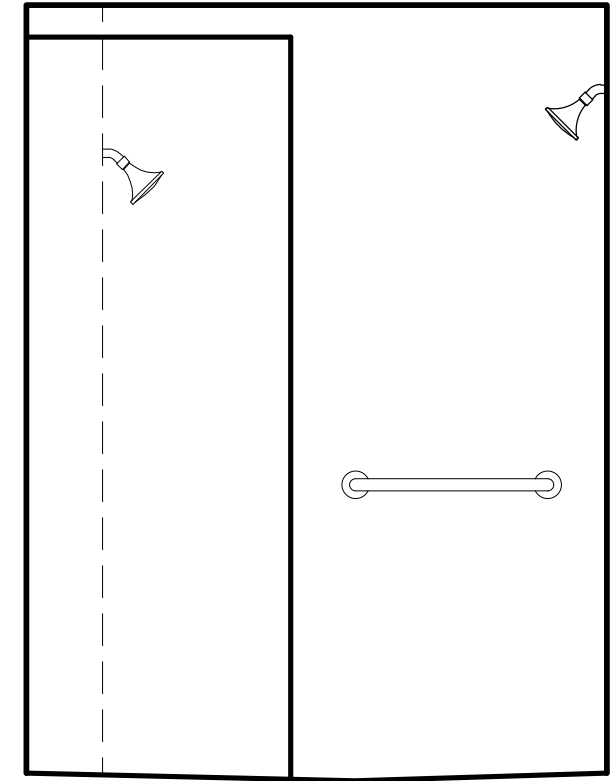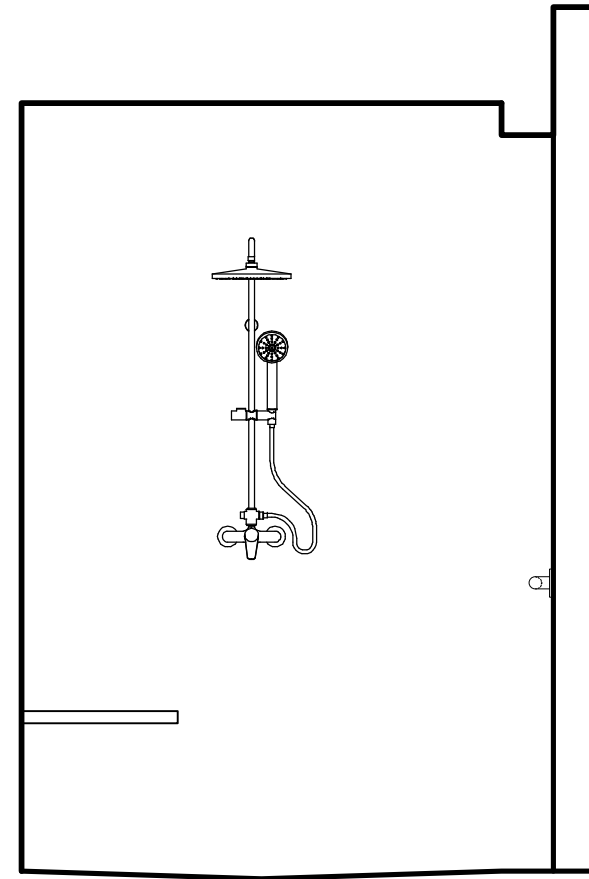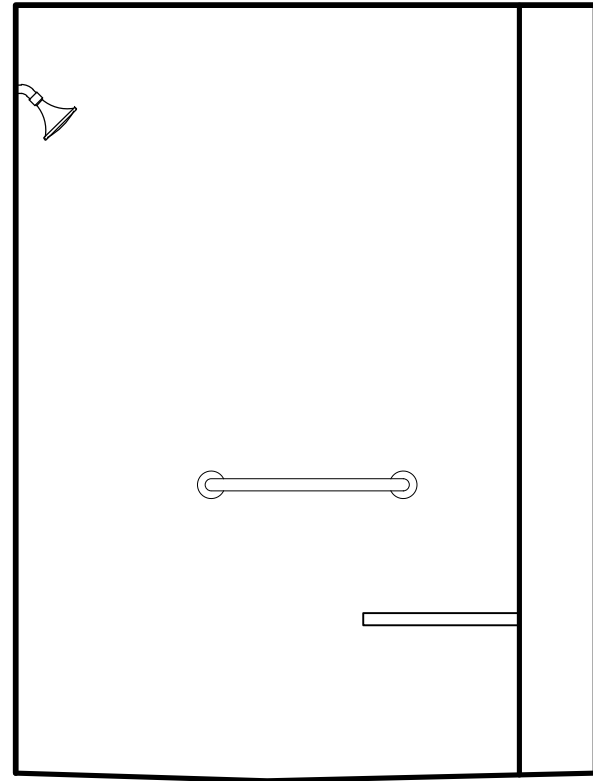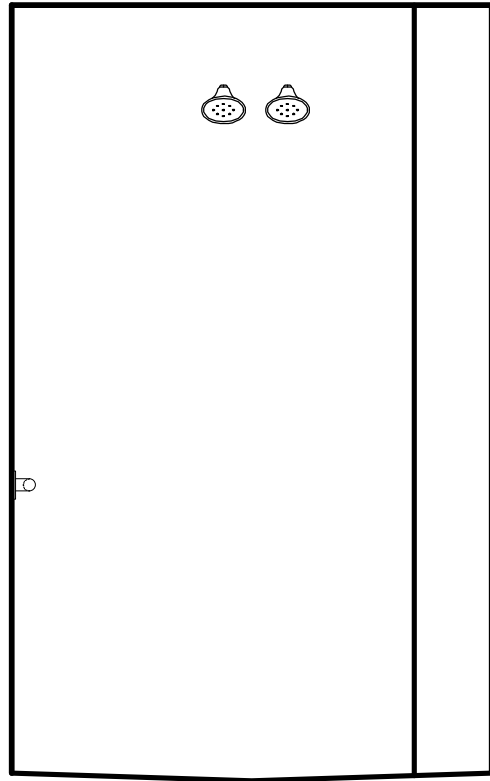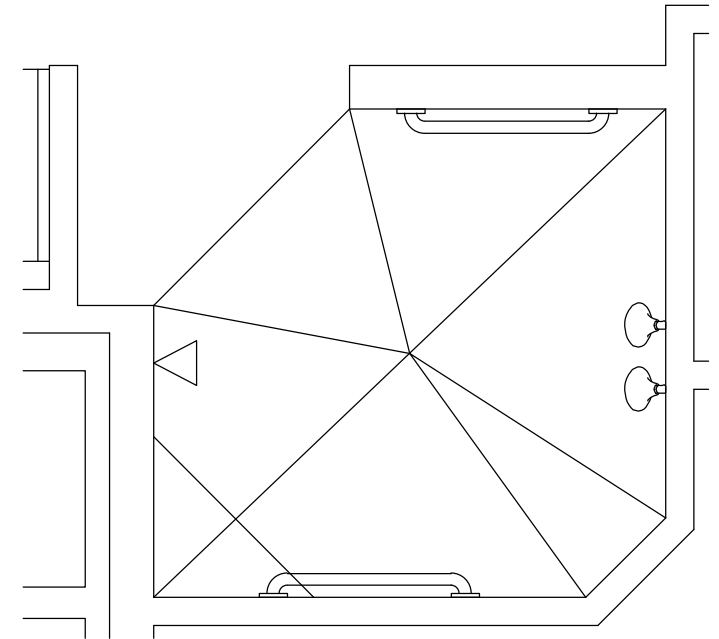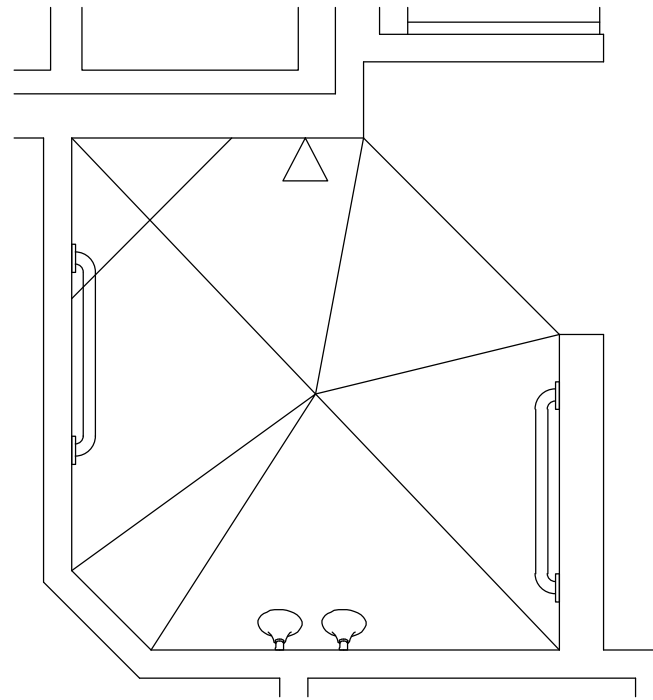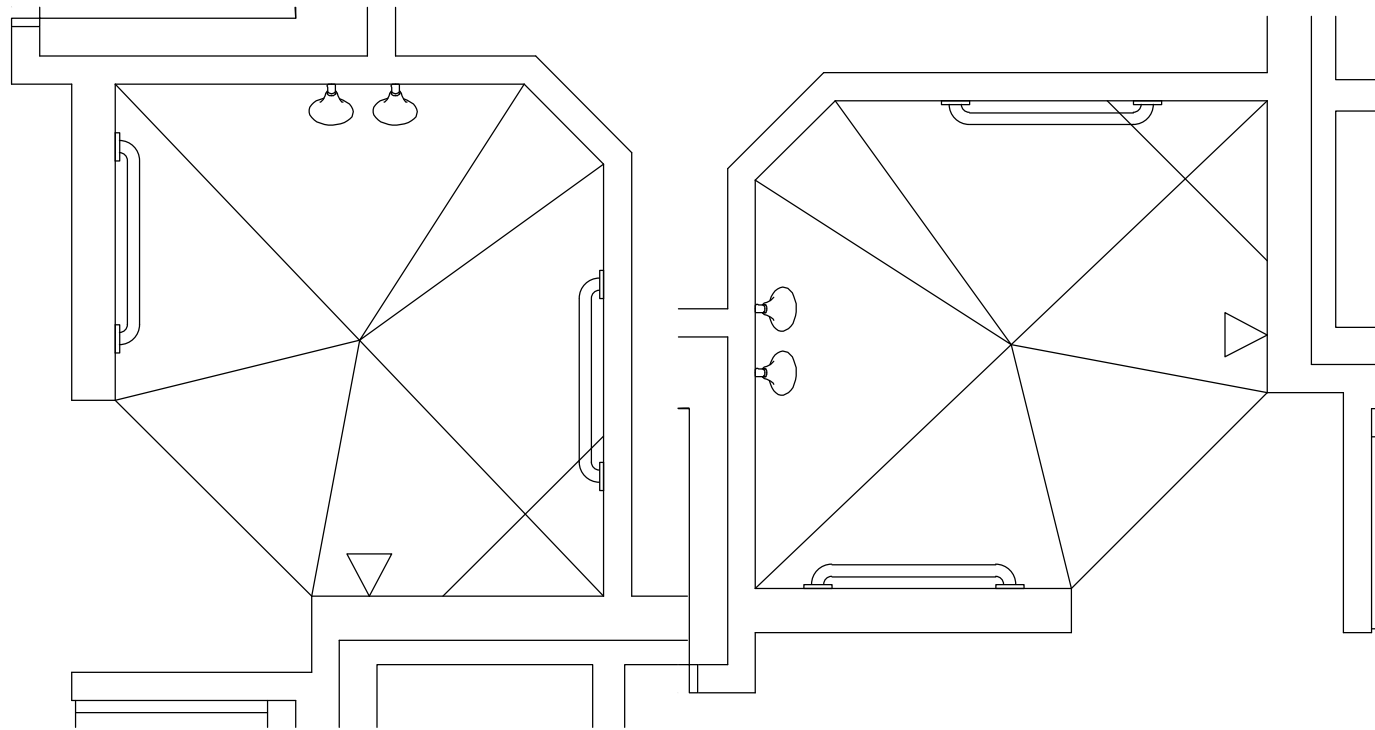

A MASTER SHOWER
1/2" SCALE

B MASTER SHOWER
1/2" SCALE

C MASTER SHOWER
1/2" SCALE

D MASTER SHOWER
1/2" SCALE