
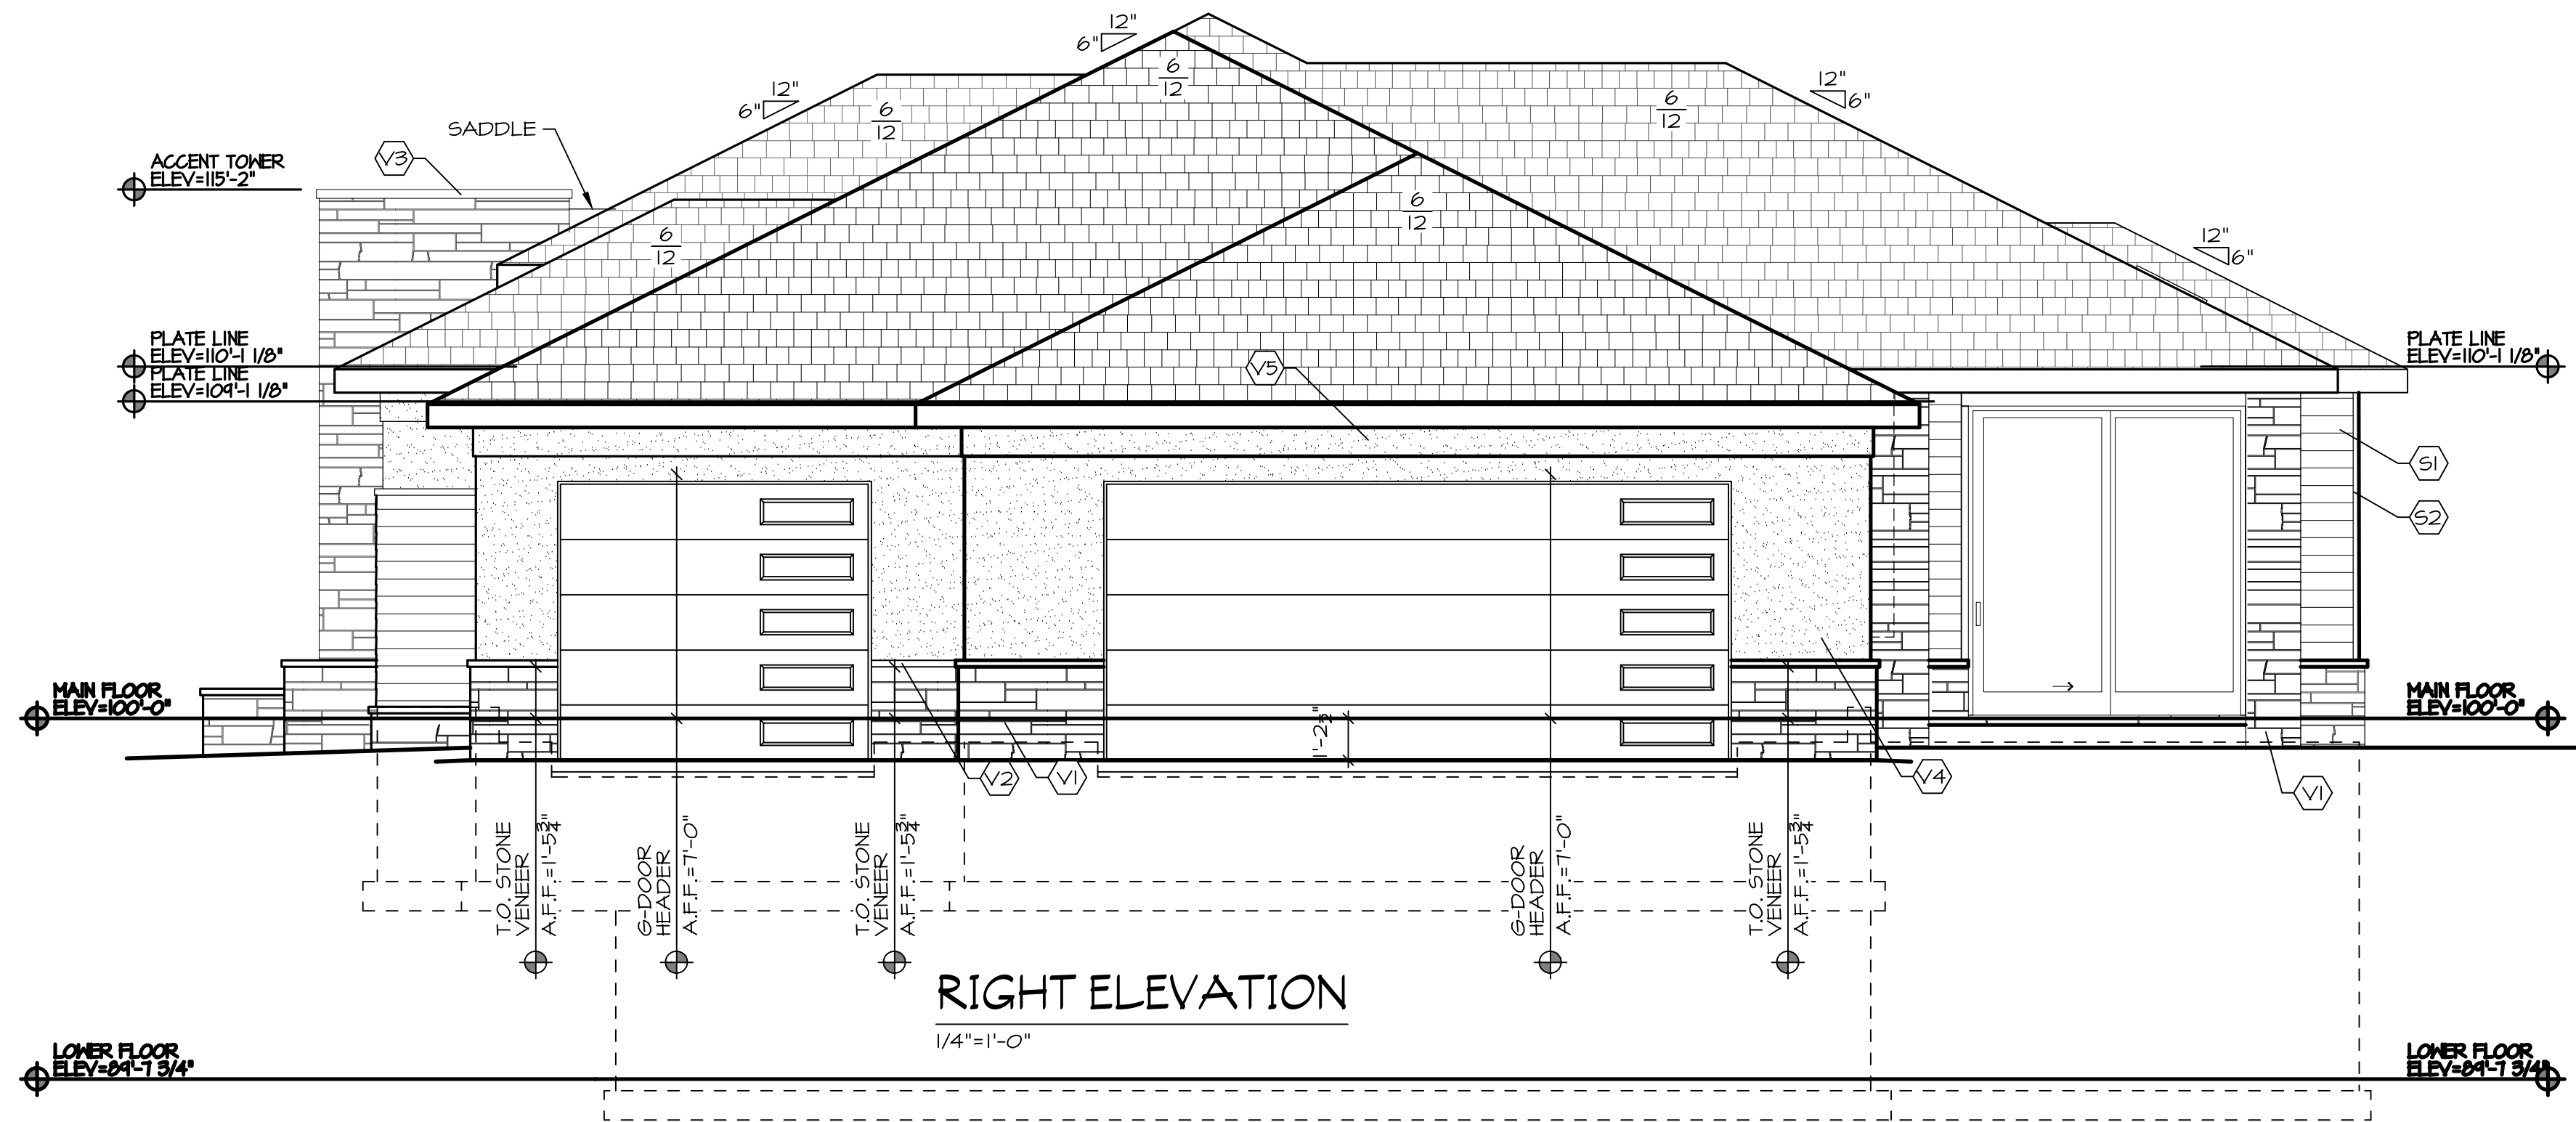


EXTERIOR MATERIALS

- V1 EXTERIOR MATERIAL TYPE-THIN STONE COLOR-TBD
- V2 EXTERIOR MATERIAL TYPE-THIN STONE CAP COLOR-TBD
- V3 EXTERIOR MATERIAL TYPE-CARVED STONE CAP COLOR-TBD
- V4 EXTERIOR MATERIAL TYPE-EIFS COLOR-TBD
- V5 EXTERIOR MATERIAL TYPE-10"X1" EIFS BAND COLOR-TBD
- V5* EXTERIOR MATERIAL SIMILAR TO V5 BUT A VARIED HEIGHT
- S1 EXTERIOR MATERIAL TYPE-SIDING 6" LAP SIDING
- S2 EXTERIOR MATERIAL TYPE-TRIM 2.5" TRIM TO MATCH SIDING
- S3 EXTERIOR MATERIAL TYPE-TRIM 3" PVC SILL
- R1 EXTERIOR MATERIAL TYPE-DAVINGI PROVINCE SLATE COLOR-TBD
- R2 EXTERIOR MATERIAL TYPE-METAL ROOFING COLOR-TBD

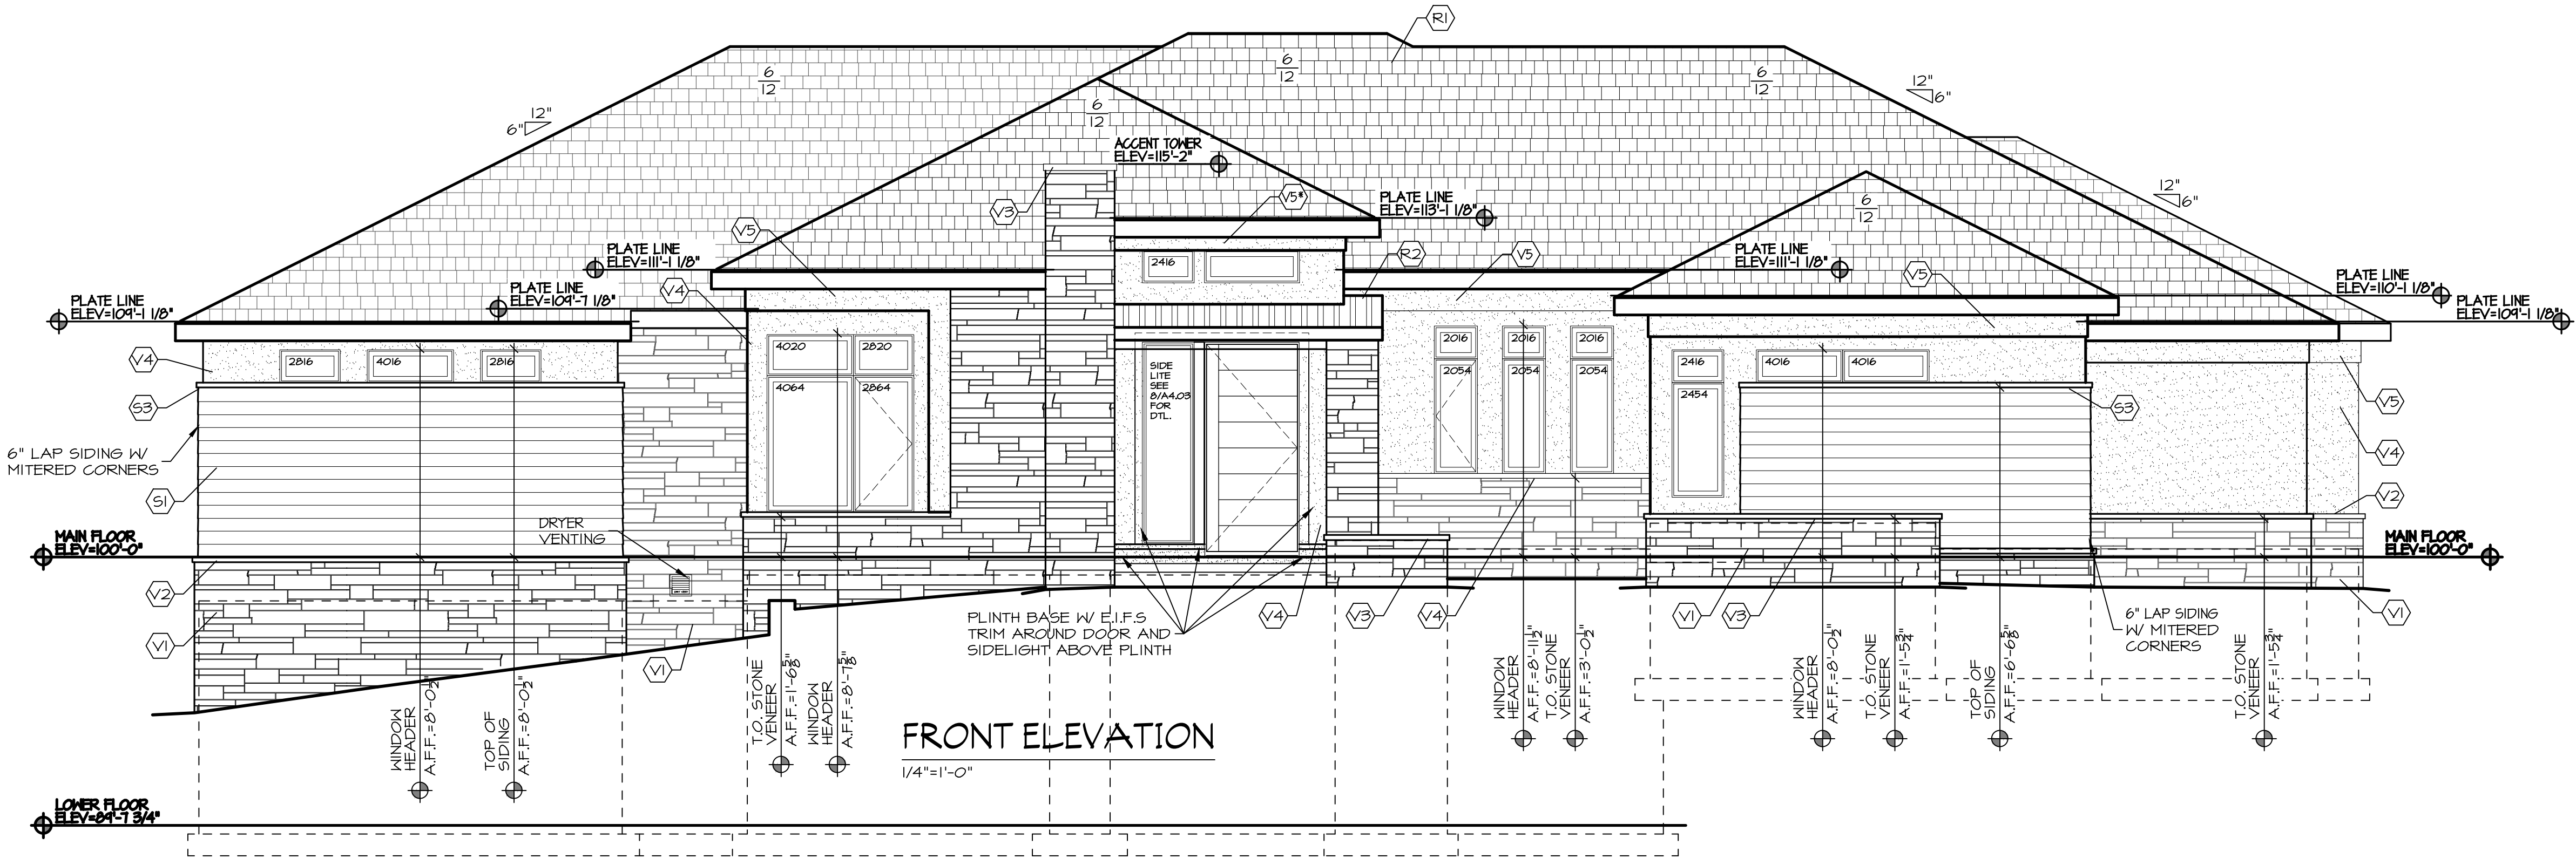

LOT 144
SCHACHNE RESIDENCE
13651 CUMING ST OMAHA NE 68154

MCNEIL
COMPANY
4666 South 132nd Street
Omaha, NE 68137
402-333-1462
mcneilcompany.com

PLAN DATE 12/24/2024	
REV.	DATE
PERMIT	03/13/25
REV 01	03/28/25
REV 02	04/10/25
REV 03	04/14/25
REV 04	04/22/25
REV 05	06/13/25
REV 06	08/19/25

JOB NUMBER
15-2457
DESCRIPTION
FRONT AND RIGHT
EXTERIOR
ELEVATIONS
PLAN SHEET

A2.01


© COPYRIGHT
MCNEIL COMPANY
THESE PLANS ARE SPECIFICALLY
DESIGNED FOR CONSTRUCTION BY
MCNEIL COMPANY AND ARE
INTENDED FOR NO OTHER PURPOSE.
DUPLICATION OF THESE PLANS IN
PART OR WHOLE WITHOUT WRITTEN
CONSENT FROM MCNEIL COMPANY
IS PROHIBITED.

PLOT DATE: 8/19/2025
D:\MCNEIL COMPANY DROPBOX\JEFF ANDERSON\McNEIL DESIGN\RESIDENTIAL\15-2457 SCHACHNE LOT 144\A2 EXTERIOR\DWG

HOME PAGE: A0.01

EXTERIOR MATERIALS

- (V1) EXTERIOR MATERIAL
TYPE-THIN STONE
COLOR-TBD
- (V2) EXTERIOR MATERIAL
TYPE-THIN STONE CAP
COLOR-TBD
- (V3) EXTERIOR MATERIAL
TYPE-CARVED STONE CAP
COLOR-TBD
- (V4) EXTERIOR MATERIAL
TYPE-EIFS
COLOR-TBD
- (V5) EXTERIOR MATERIAL
TYPE-10"x1" EIFS BAND
COLOR-TBD
- (V5*) EXTERIOR MATERIAL
SIMILAR TO V5 BUT A
VARIED HEIGHT
- (S1) EXTERIOR MATERIAL
TYPE-SIDING
6" LAP SIDING
- (S2) EXTERIOR MATERIAL
TYPE-TRIM
2.5" TRIM TO MATCH SIDING
- (S3) EXTERIOR MATERIAL
TYPE-TRIM
3" PVC SILL
- (R1) EXTERIOR MATERIAL
TYPE-DAVINGI PROVINCE SLATE
COLOR-TBD
- (R2) EXTERIOR MATERIAL
TYPE-METAL ROOFING
COLOR-TBD

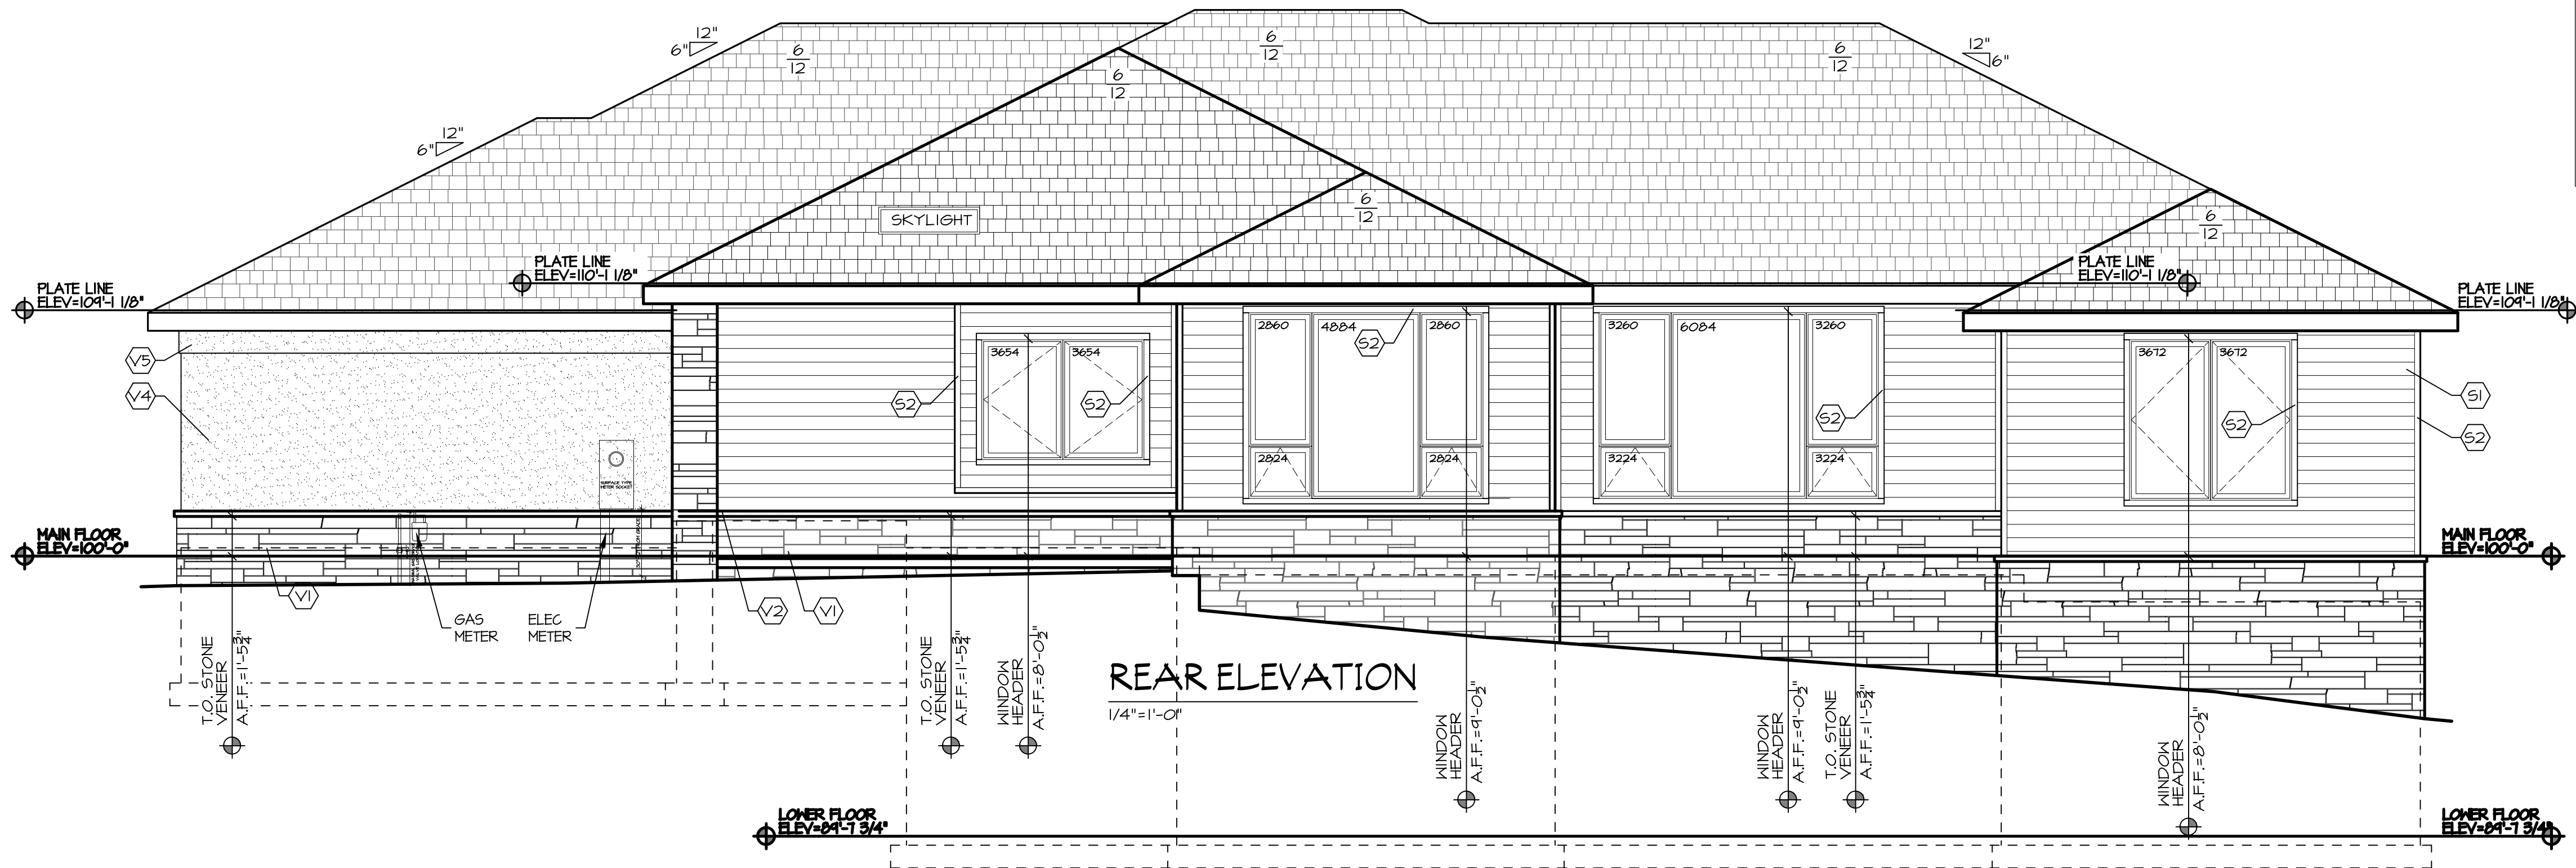

LOT 144
SCHACHNE RESIDENCE
13651 CUMING ST OMAHA NE 68154

MCNEIL
COMPANY
4666 South 132nd Street
Omaha, NE 68137
402-333-1462
mcneilcompany.com

PLAN DATE 12/24/2024	
REV.	DATE
PERMIT	03/13/25
REV 01	03/28/25
REV 02	04/10/25
REV 03	04/14/25
REV 04	04/22/25
REV 05	06/13/25
REV 06	08/19/25

JOB NUMBER
15-2457
DESCRIPTION
REAR AND LEFT EXTERIOR ELEVATIONS
PLAN SHEET
A2.02

© COPYRIGHT
MCNEIL COMPANY
THESE PLANS ARE SPECIFICALLY
DESIGNED FOR CONSTRUCTION BY
MCNEIL COMPANY AND ARE
INTENDED FOR NO OTHER PURPOSE.
DUPLICATION OF THESE PLANS IN
PART OR WHOLE WITHOUT WRITTEN
CONSENT FROM MCNEIL COMPANY
IS PROHIBITED.