


PLAN NOTES:

- FRAMER TO VERIFY ALL CASED OPENINGS TO ACCEPT 3 1/2" CASING.
- AT SLOPED CEILING LOCATIONS PROVIDE FURRING TO ACCOMMODATE INSULATION (DEPTH TO EQUAL 2X10 U.O.
- STANDARD HEADER HEIGHT FOR UPPER LEVEL WINDOWS SHALL BE 7'-0 1/2" UNLESS NOTED OTHERWISE
- - SOLID BEARING THAT TERMINATES AT FOOTINGS
- WINDOWS SHALL BE MARVIN ULTIMATE NARROW FRAME OR EQUAL UNLESS NOTED OTHERWISE
- ALL LVL MEMBERS SHALL BE 1.0E GRADE OR BETTER WITH A MINIMUM FLEXURAL STRESS (FB) OF 2,250 PSI OR BETTER.
- ALL EXTERIOR WALLS ARE 6" (5 1/2" STUD + 1/2" SHEATHING) & ALL INTERIOR WALLS ARE 3 1/2" UNLESS NOTED OTHERWISE.
- ALL LVL MEMBERS SHALL BE 1.0E GRADE OR BETTER WITH A MINIMUM FLEXURAL STRESS (FB) OF 2,250 PSI OR BETTER.

FLOORING MAP
Lower Level

- CARPET
- TILE
- ENGINEERED WOOD

Alternate bid of floating subfloor below wood floor

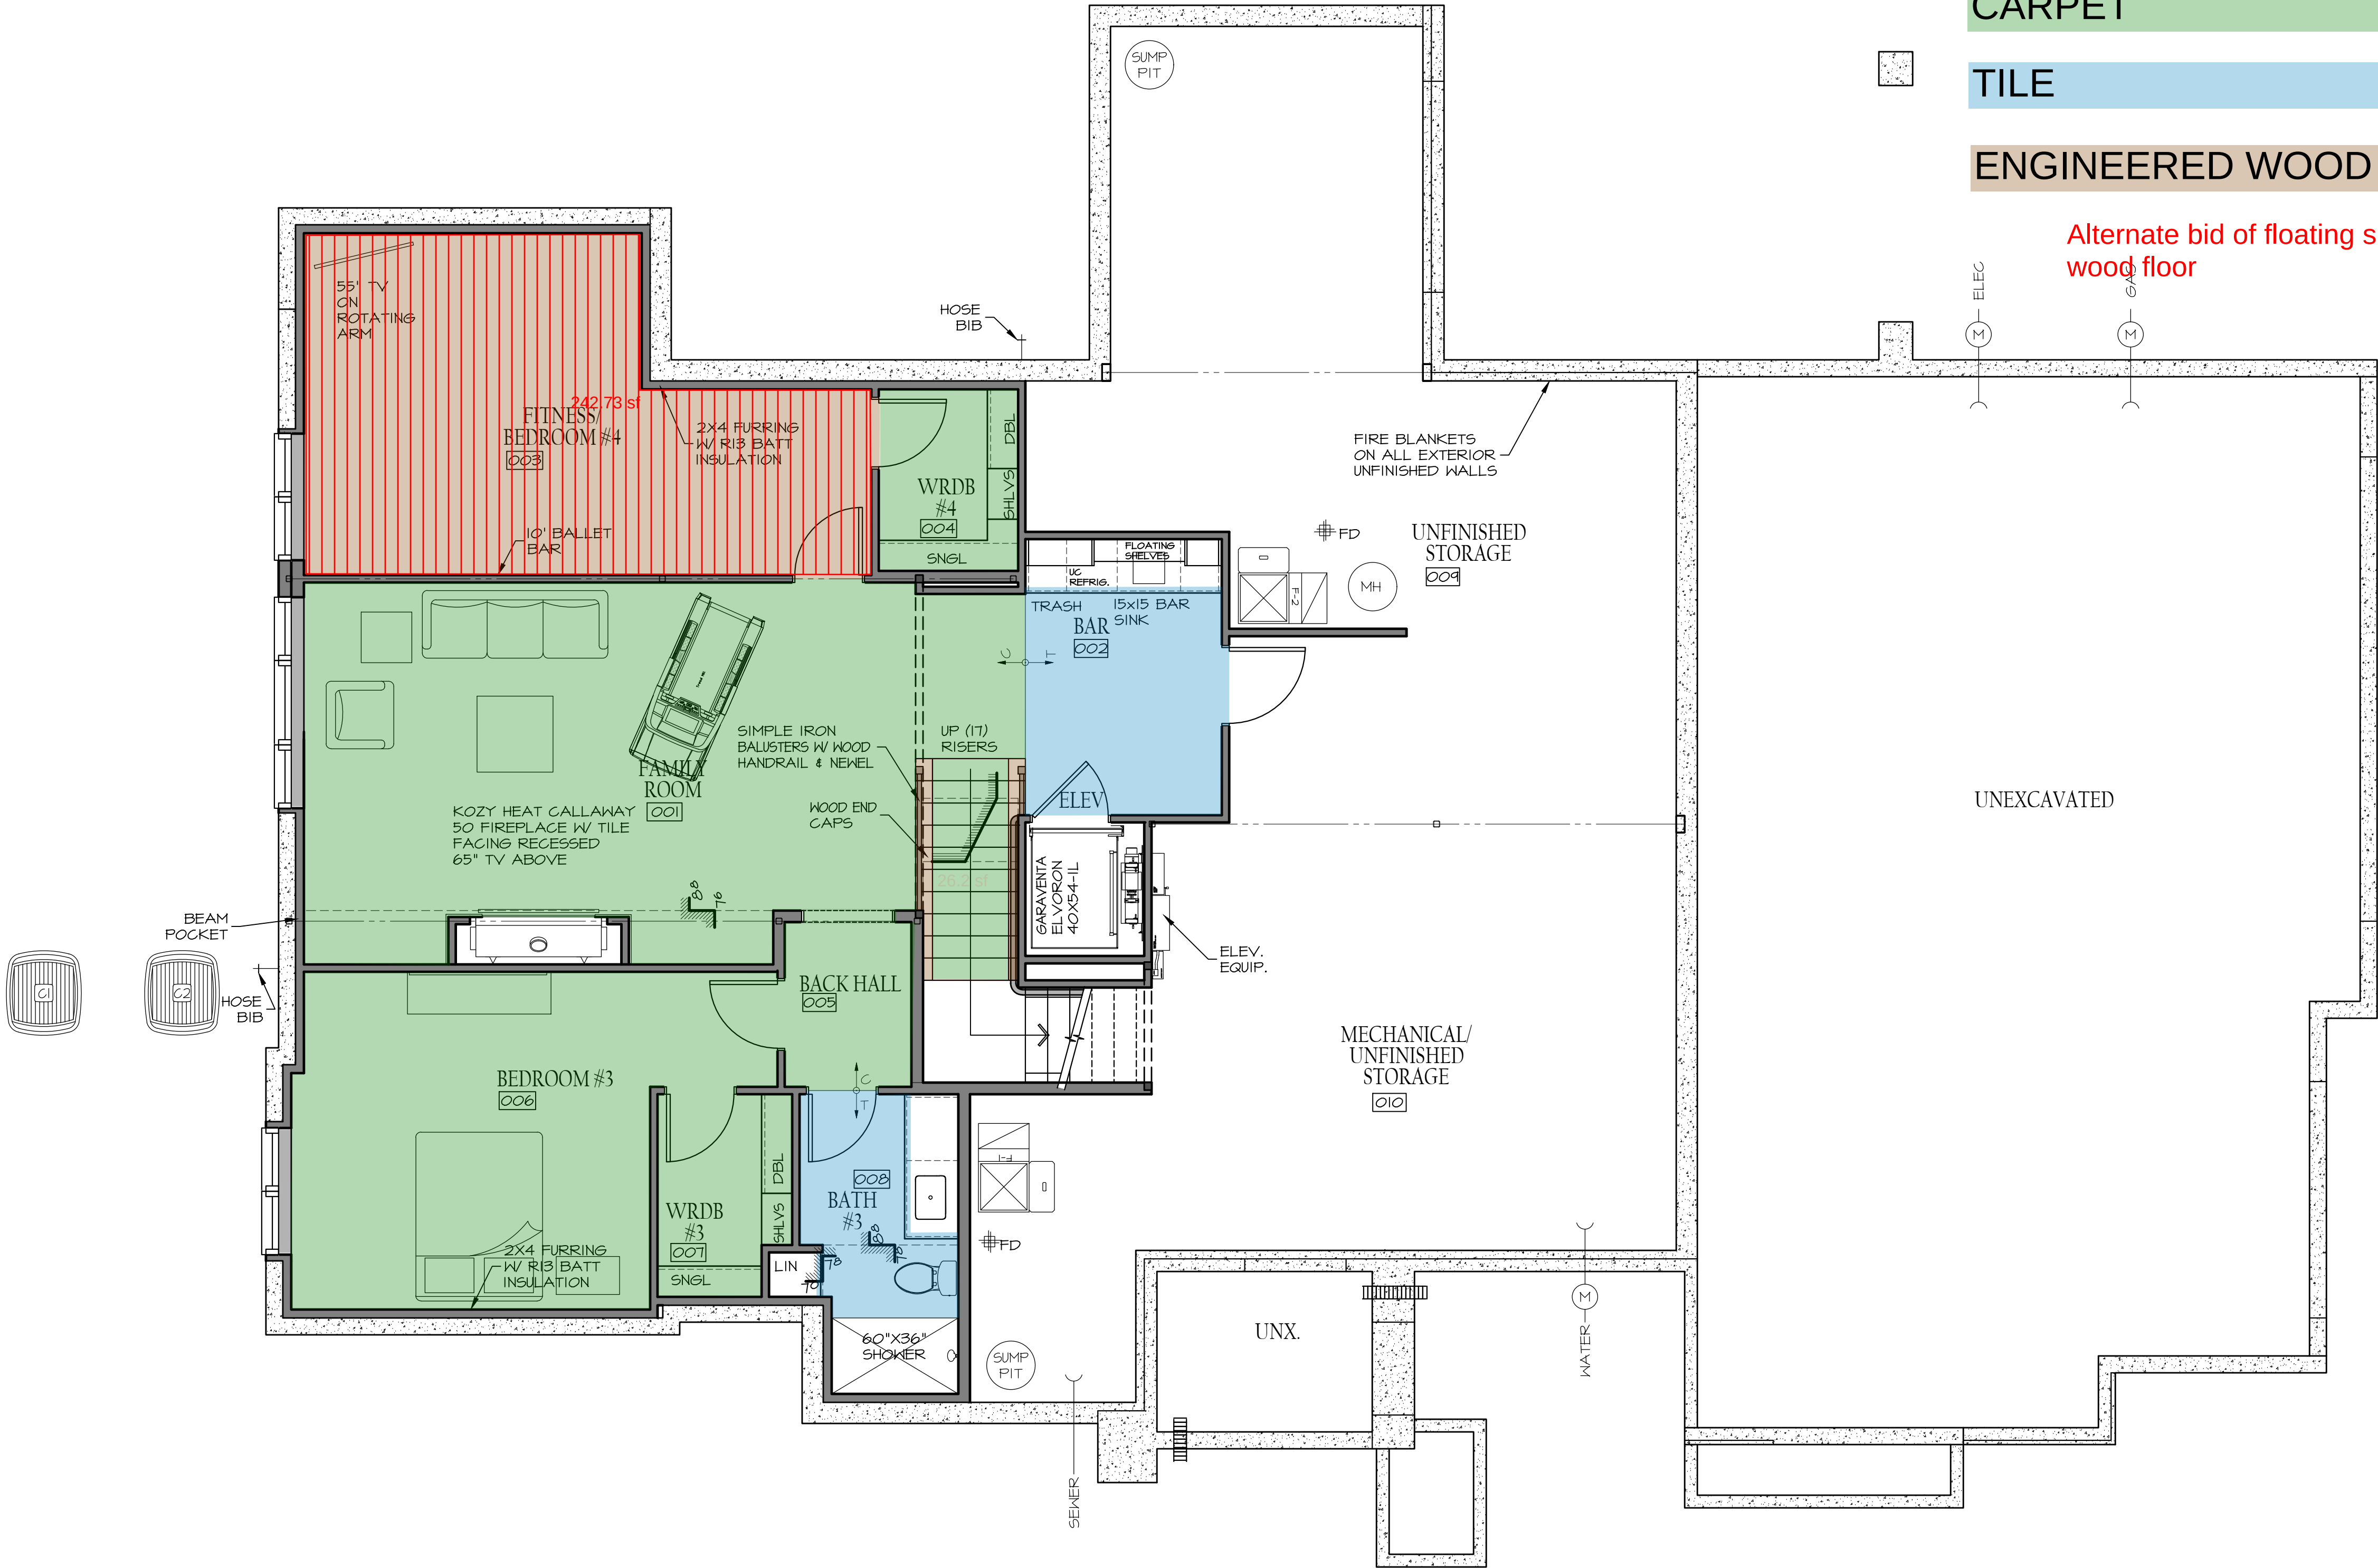

LOWER LEVEL
1/4" = 1'-0"

SQUARE FOOTAGES

LOWER LEVEL 1214

LOT 144
SCHACHNE RESIDENCE
13651 CUMING ST OMAHA NE 68154

McNEIL
COMPANY
4666 South 132nd Street
Omaha, NE 68137
402-333-1462
mcneilcompany.com

PLAN DATE 12/24/2024	
REV.	DATE
PERMIT	03/13/25
REV 01	03/28/25
REV 02	04/10/25
REV 03	04/14/25
REV 04	04/22/25

JOB NUMBER
15-2457
DESCRIPTION
LOWER LEVEL FLOOR PLAN
PLAN SHEET
F1.01


© COPYRIGHT
MCNEIL COMPANY
THESE PLANS ARE SPECIFICALLY
DESIGNED FOR CONSTRUCTION BY
MCNEIL COMPANY AND ARE
INTENDED FOR NO OTHER PURPOSE.
DUPLICATION OF THESE PLANS IN
PART OR WHOLE WITHOUT WRITTEN
CONSENT FROM MCNEIL COMPANY
IS PROHIBITED.

FLOORING MAP
Main Level

- WOOD
- CARPET
- TILE
- OUTDOOR PORCELAIN TILE

PLAN NOTES:

- DIMENSIONS ARE TO FACE OF FRAMING UNLESS NOTED OTHERWISE.
- ALL ANGLED WALLS ARE AT 45° UNLESS NOTED OTHERWISE.
- ALL EXTERIOR WALL FRAMING ON MAIN LEVEL TO BE 2X6 CONSTRUCTION UNLESS NOTED OTHERWISE.
- DOUBLE FLOOR JOISTS (GLUE & NAIL) AT ALL LOCATIONS WHERE WALLS & ABOVE ARE PARALLELED. REFERENCE TRUSS SHOP DRAWINGS WHERE APPLICABLE.
- FRAMER TO REFERENCE ELECTRICAL PLANS AND ADJUST FLOOR JOISTS TO ACCOMMODATE PLACEMENT OF RECESSED CANS.
- STEEL & WOOD BEAMS ARE WITHIN FLOOR OR CEILING SYSTEM UNLESS NOTED OTHERWISE.
- FLOORING TO BE 3/4" O.S.B. T&G GLUED & NAILED UNLESS NOTED OTHERWISE.
- FRAMER TO VERIFY ALL CASING OPENINGS TO ACCEPT 4" CASING.
- STANDARD HEADER HEIGHT FOR WINDOWS SHALL BE 8'-0 1/2" U.N.O.
- AT SLOPED CEILING LOCATIONS PROVIDE 2X10's MINIMUM TO ACCOMMODATE R30 BATT INSULATION.
- PROVIDE BLOW-IN INSULATION IN ALL EXTERIOR WALLS. SOUND INSULATION SHALL BE BATT UNLESS NOTED OTHERWISE.
- SOLID BEARING THAT TERMINATES AT FOOTINGS.
- WINDOWS SHALL BE MARVIN ULTIMATE NARROW FRAME OR EQUAL UNLESS NOTED OTHERWISE.
- ALL LVL MEMBERS SHALL BE L&E GRADE OR BETTER WITH A MINIMUM FLEXURAL STRESS (FB) OF 2,250 PSI OR BETTER.
- ALL EXTERIOR WALLS ARE 6" (5 1/2" STUD + 1/2" SHEATHING) & ALL INTERIOR WALLS ARE 3 1/2" UNLESS NOTED OTHERWISE.

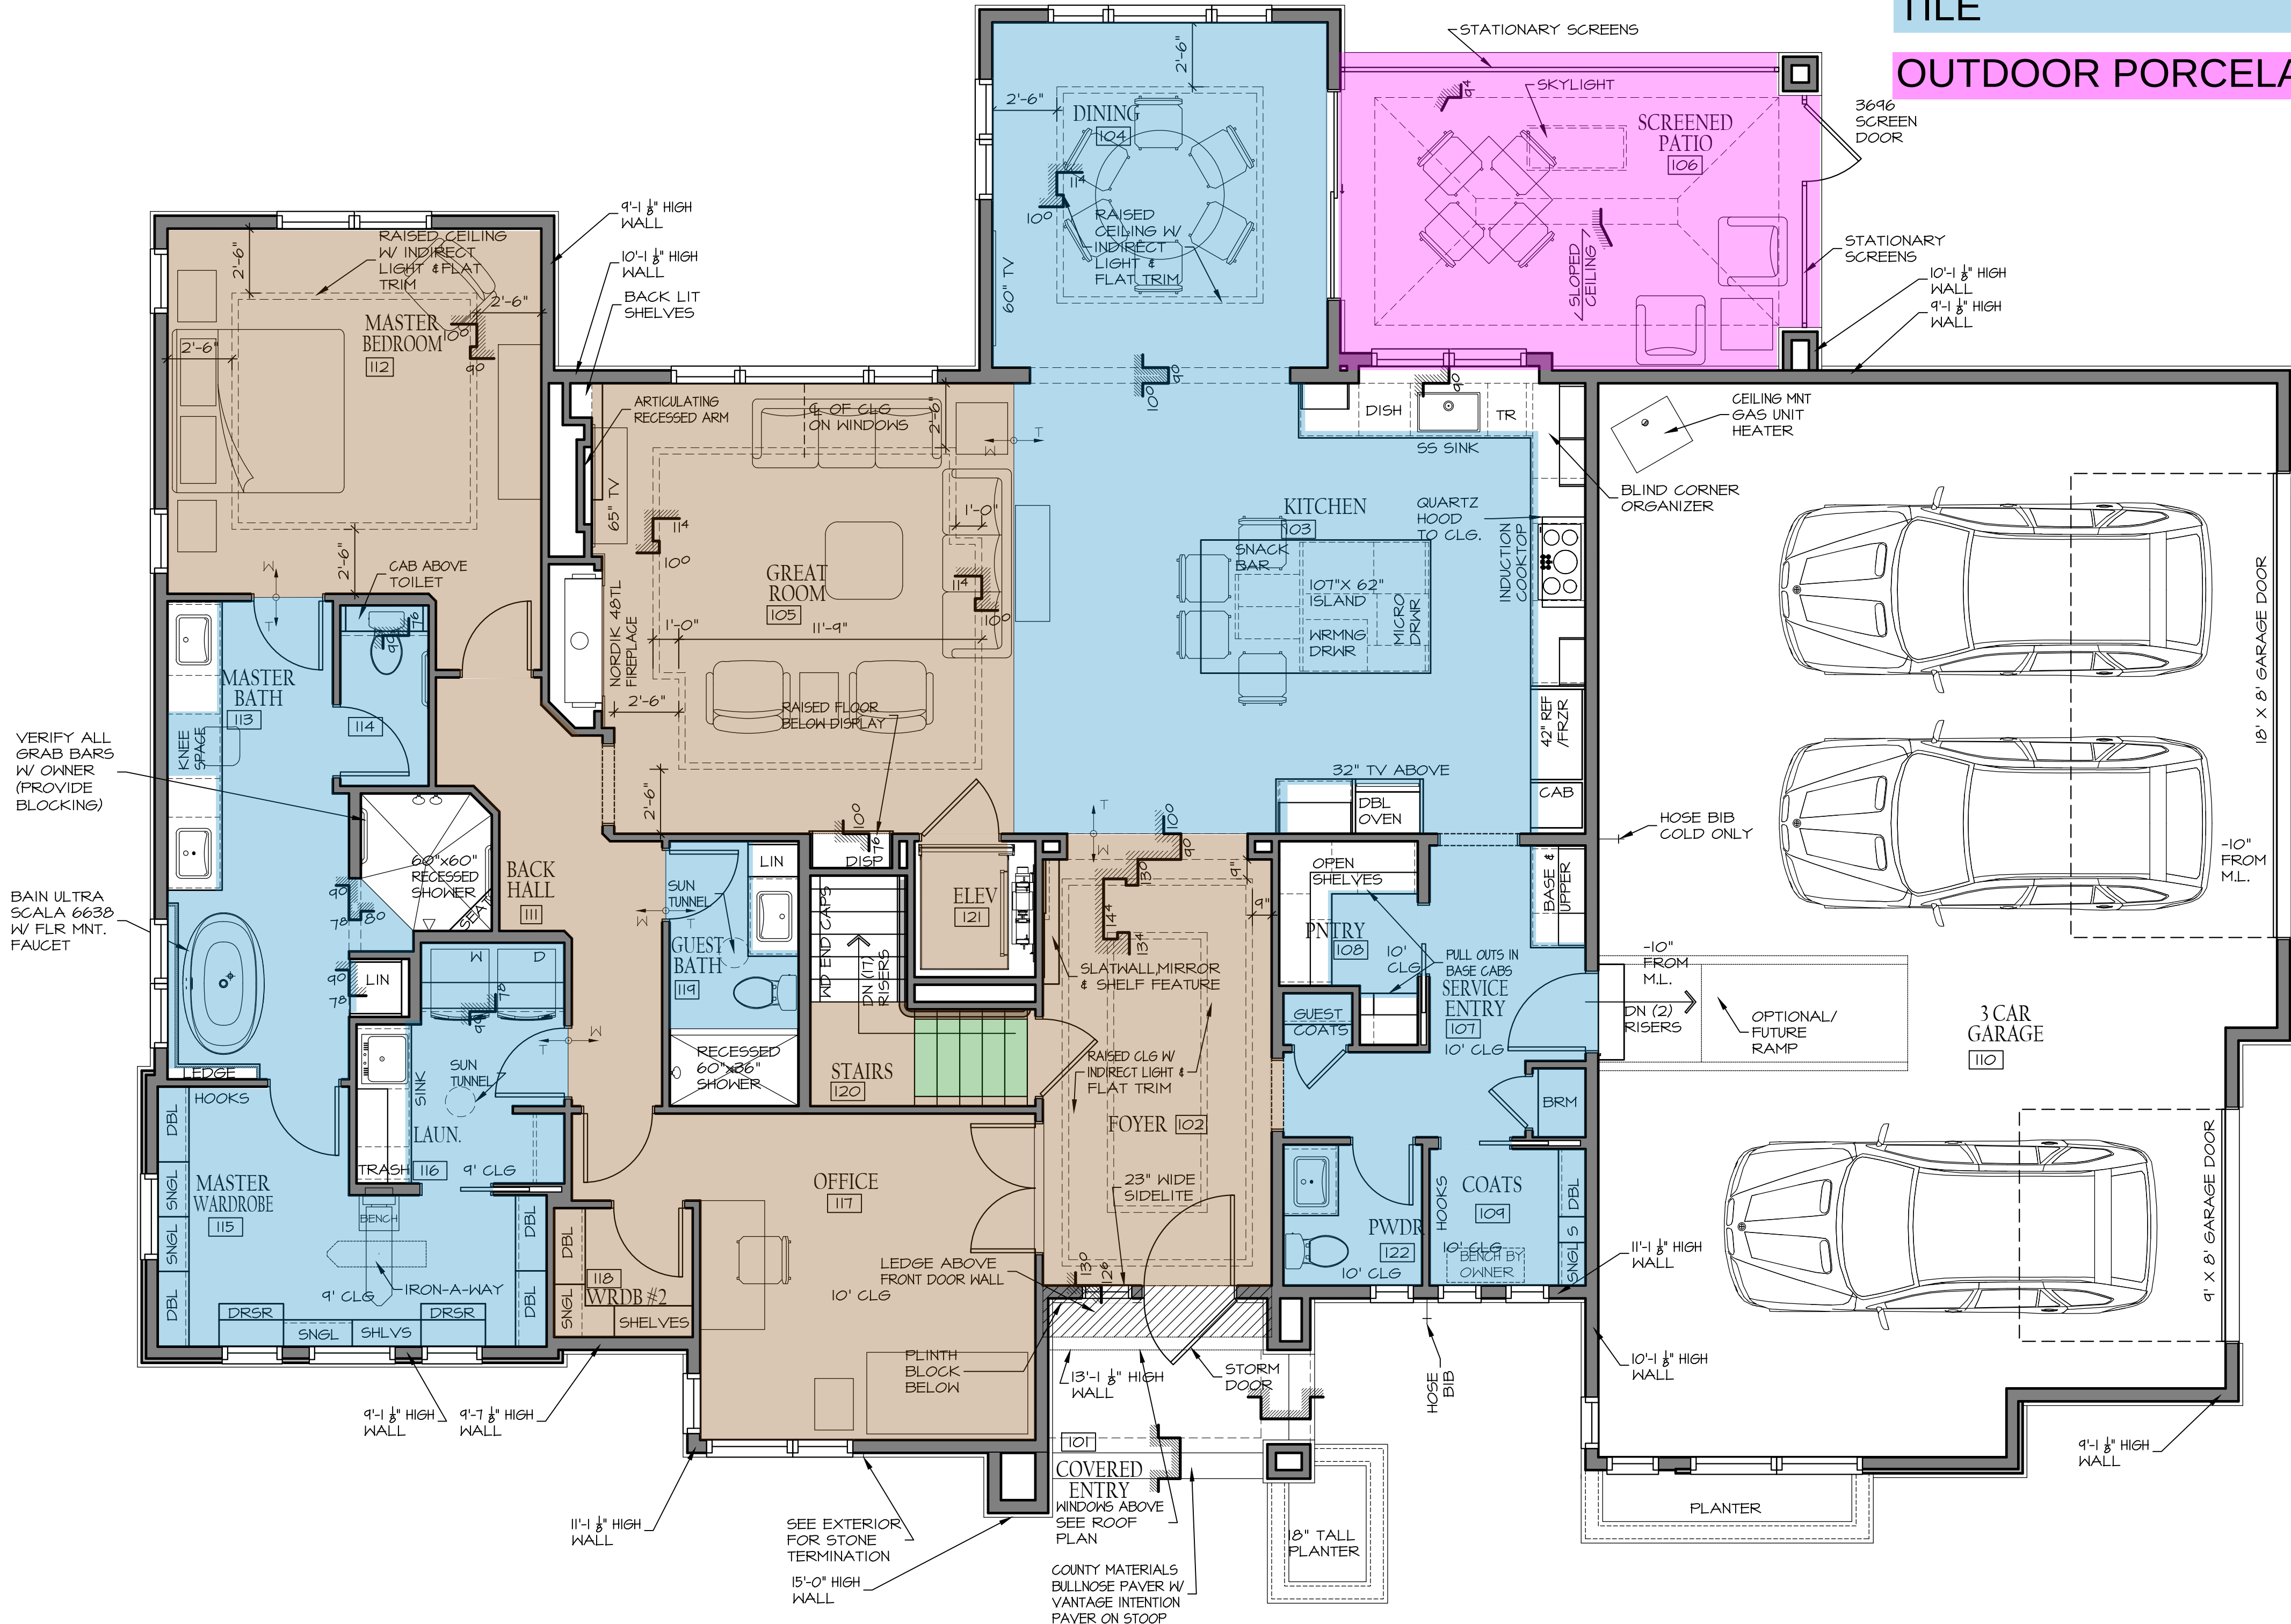

MAIN LEVEL

1/4" = 1'-0"

SQUARE FOOTAGES

	SQ FT
LOWER LEVEL	1214
MAIN LEVEL	2439
TOTAL	3653
3 CAR GARAGE	1042
COVERED PATIO	230

LOT 144
SCHACHNE RESIDENCE
13651 CUMING ST OMAHA NE 68154

MCNEIL COMPANY
4666 South 132nd Street
Omaha, NE 68137
402-333-1462
mcneilcompany.com

PLAN DATE 12/24/2024	
REV.	DATE
PERMIT	03/13/25
REV 01	03/28/25
REV 02	04/10/25
REV 03	04/14/25
REV 04	04/22/25

JOB NUMBER 15-2457	
DESCRIPTION MAIN LEVEL FLOOR PLAN	
PLAN SHEET F1.02	

© COPYRIGHT
MCNEIL COMPANY
THESE PLANS ARE SPECIFICALLY
DESIGNED FOR CONSTRUCTION BY
MCNEIL COMPANY AND ARE
INTENDED FOR NO OTHER PURPOSE.
DUPLICATION OF THESE PLANS IN
PART OR WHOLE WITHOUT WRITTEN
CONSENT FROM MCNEIL COMPANY
IS PROHIBITED.