

SCHACHNE PAINT MAP

WALLS & CEILING

P1 - SW7029 AGREEABLE GRAY @ 50%- (WALLS

EGGSHELL FINISH, CEILING FLAT FINISH)

P2 - SW7004 SNOWBOUND (CEILING FLAT FINISH)

ALL CEILINGS TO BE P2 UNLESS OTHERWISE NOTED

TRIM & DOORS

S1- MATCH APPROVED STAIN ON SITE

P2 - SW7004 SNOWBOUND (TRIM SATIN FINISH)

OTHER

PRE-1 - PRE-FINISHED MELAMINE

T1 - TILE 1

STAIR PARTS

S1 - NEWELS- MATCH APPROVED STAIN ON SITE

S1 - HANDRAILS- MATCH APPROVED STAIN ON SITE

METAL (PRE-FINISHED) - BALUSTERS

P2 - SKIRT BOARDS- SW7004 SNOWBOUND (TRIM


SATIN FINISH)

P2 - END CAP RISER- SW7004 SNOWBOUND (TRIM

SATIN FINISH)

S1 - END CAP TREAD- MATCH APPROVED STAIN ON


SITE

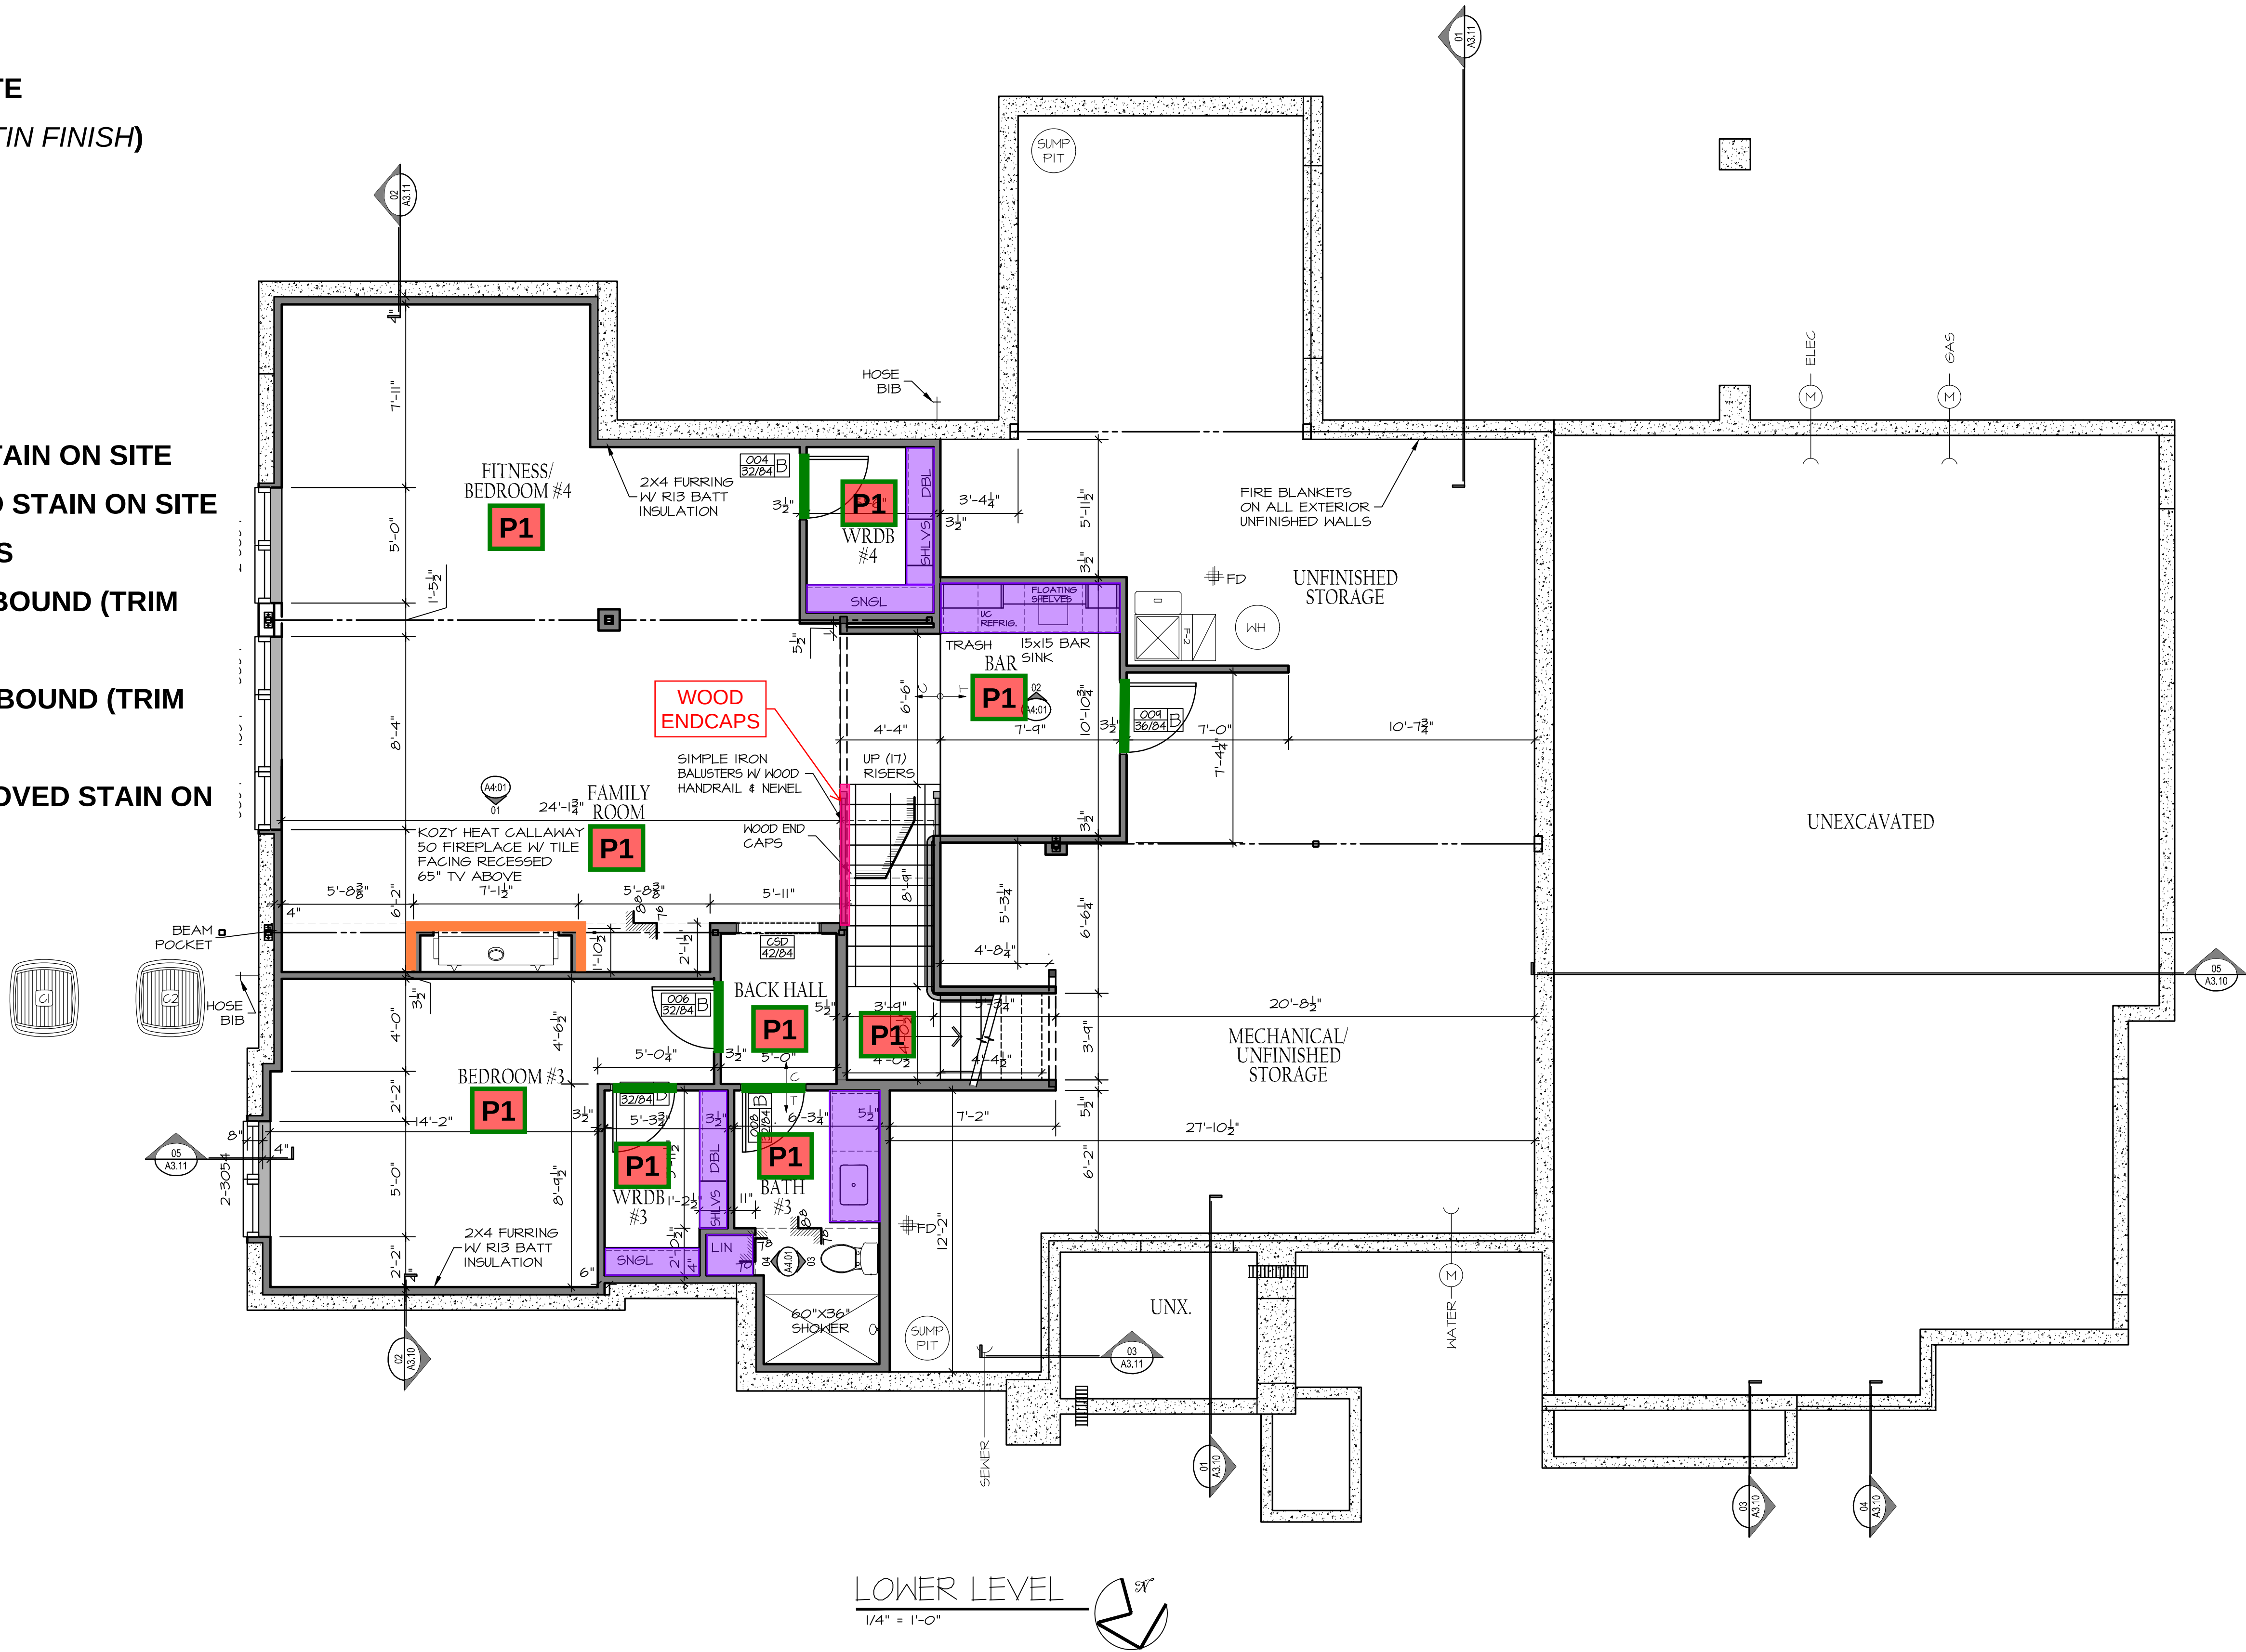

LOT 144
SCHACHNE RESIDENCE
13651 CUMING ST OMAHA NE 68154

MCNEIL
COMPANY
4666 South 132nd Street
Omaha, NE 68137
402-333-1462
mcneilcompany.com

PLAN DATE 12/24/2024	
REV.	DATE
PERMIT	03/13/25
REV 01	03/28/25
REV 02	04/10/25
REV 03	04/14/25
REV 04	04/22/25
REV 05	06/13/25
REV 06	08/19/25
REV 07	11/05/25

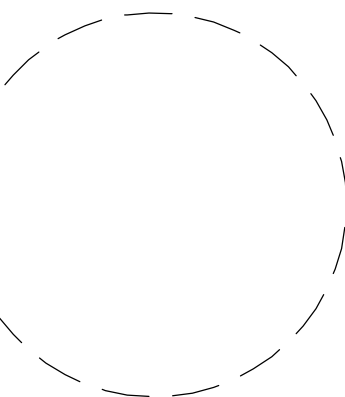

JOB NUMBER
15-2457
DESCRIPTION
LOWER LEVEL FLOOR PLAN
PLAN SHEET
A1.02

© COPYRIGHT
MCNEIL COMPANY
THESE PLANS ARE SPECIFICALLY
DESIGNED FOR CONSTRUCTION BY
MCNEIL COMPANY AND ARE
INTENDED FOR NO OTHER PURPOSE.
DUPLICATION OF THESE PLANS IN
PART OR WHOLE WITHOUT WRITTEN
CONSENT FROM MCNEIL COMPANY
IS PROHIBITED.

SCHACHNE PAINT MAP

WALLS & CEILING

- P1 - SW7029 AGREEABLE GRAY @ 50% - (WALLS EGGHELL FINISH, CEILING FLAT FINISH)
- P2 - SW7004 SNOWBOUND (CEILING FLAT FINISH)

TRIM & DOORS

- S1- MATCH APPROVED STAIN ON SITE
- P2 - SW7004 SNOWBOUND (TRIM SATIN FINISH)

OTHER

- SN1 - FIREPLACE STONE
- PRE-1 - PRE-FINISHED MELAMINE



FOYER ACCENT SHELF

- S1 - SLATS - MATCH APPROVED STAIN ON SITE
- P3 - SHELF - SW6258 TRICORN BLACK (SATIN)

FRONT DOOR

- P2 - TRIM & WINDOWS - SW7004 SNOWBOUND(SATIN FINISH)
- S1 - FRONT DOOR - MATCH APPROVED STAIN ON SITE (INTERIOR & EXTERIOR)

CEILING/TRIM DETAIL A

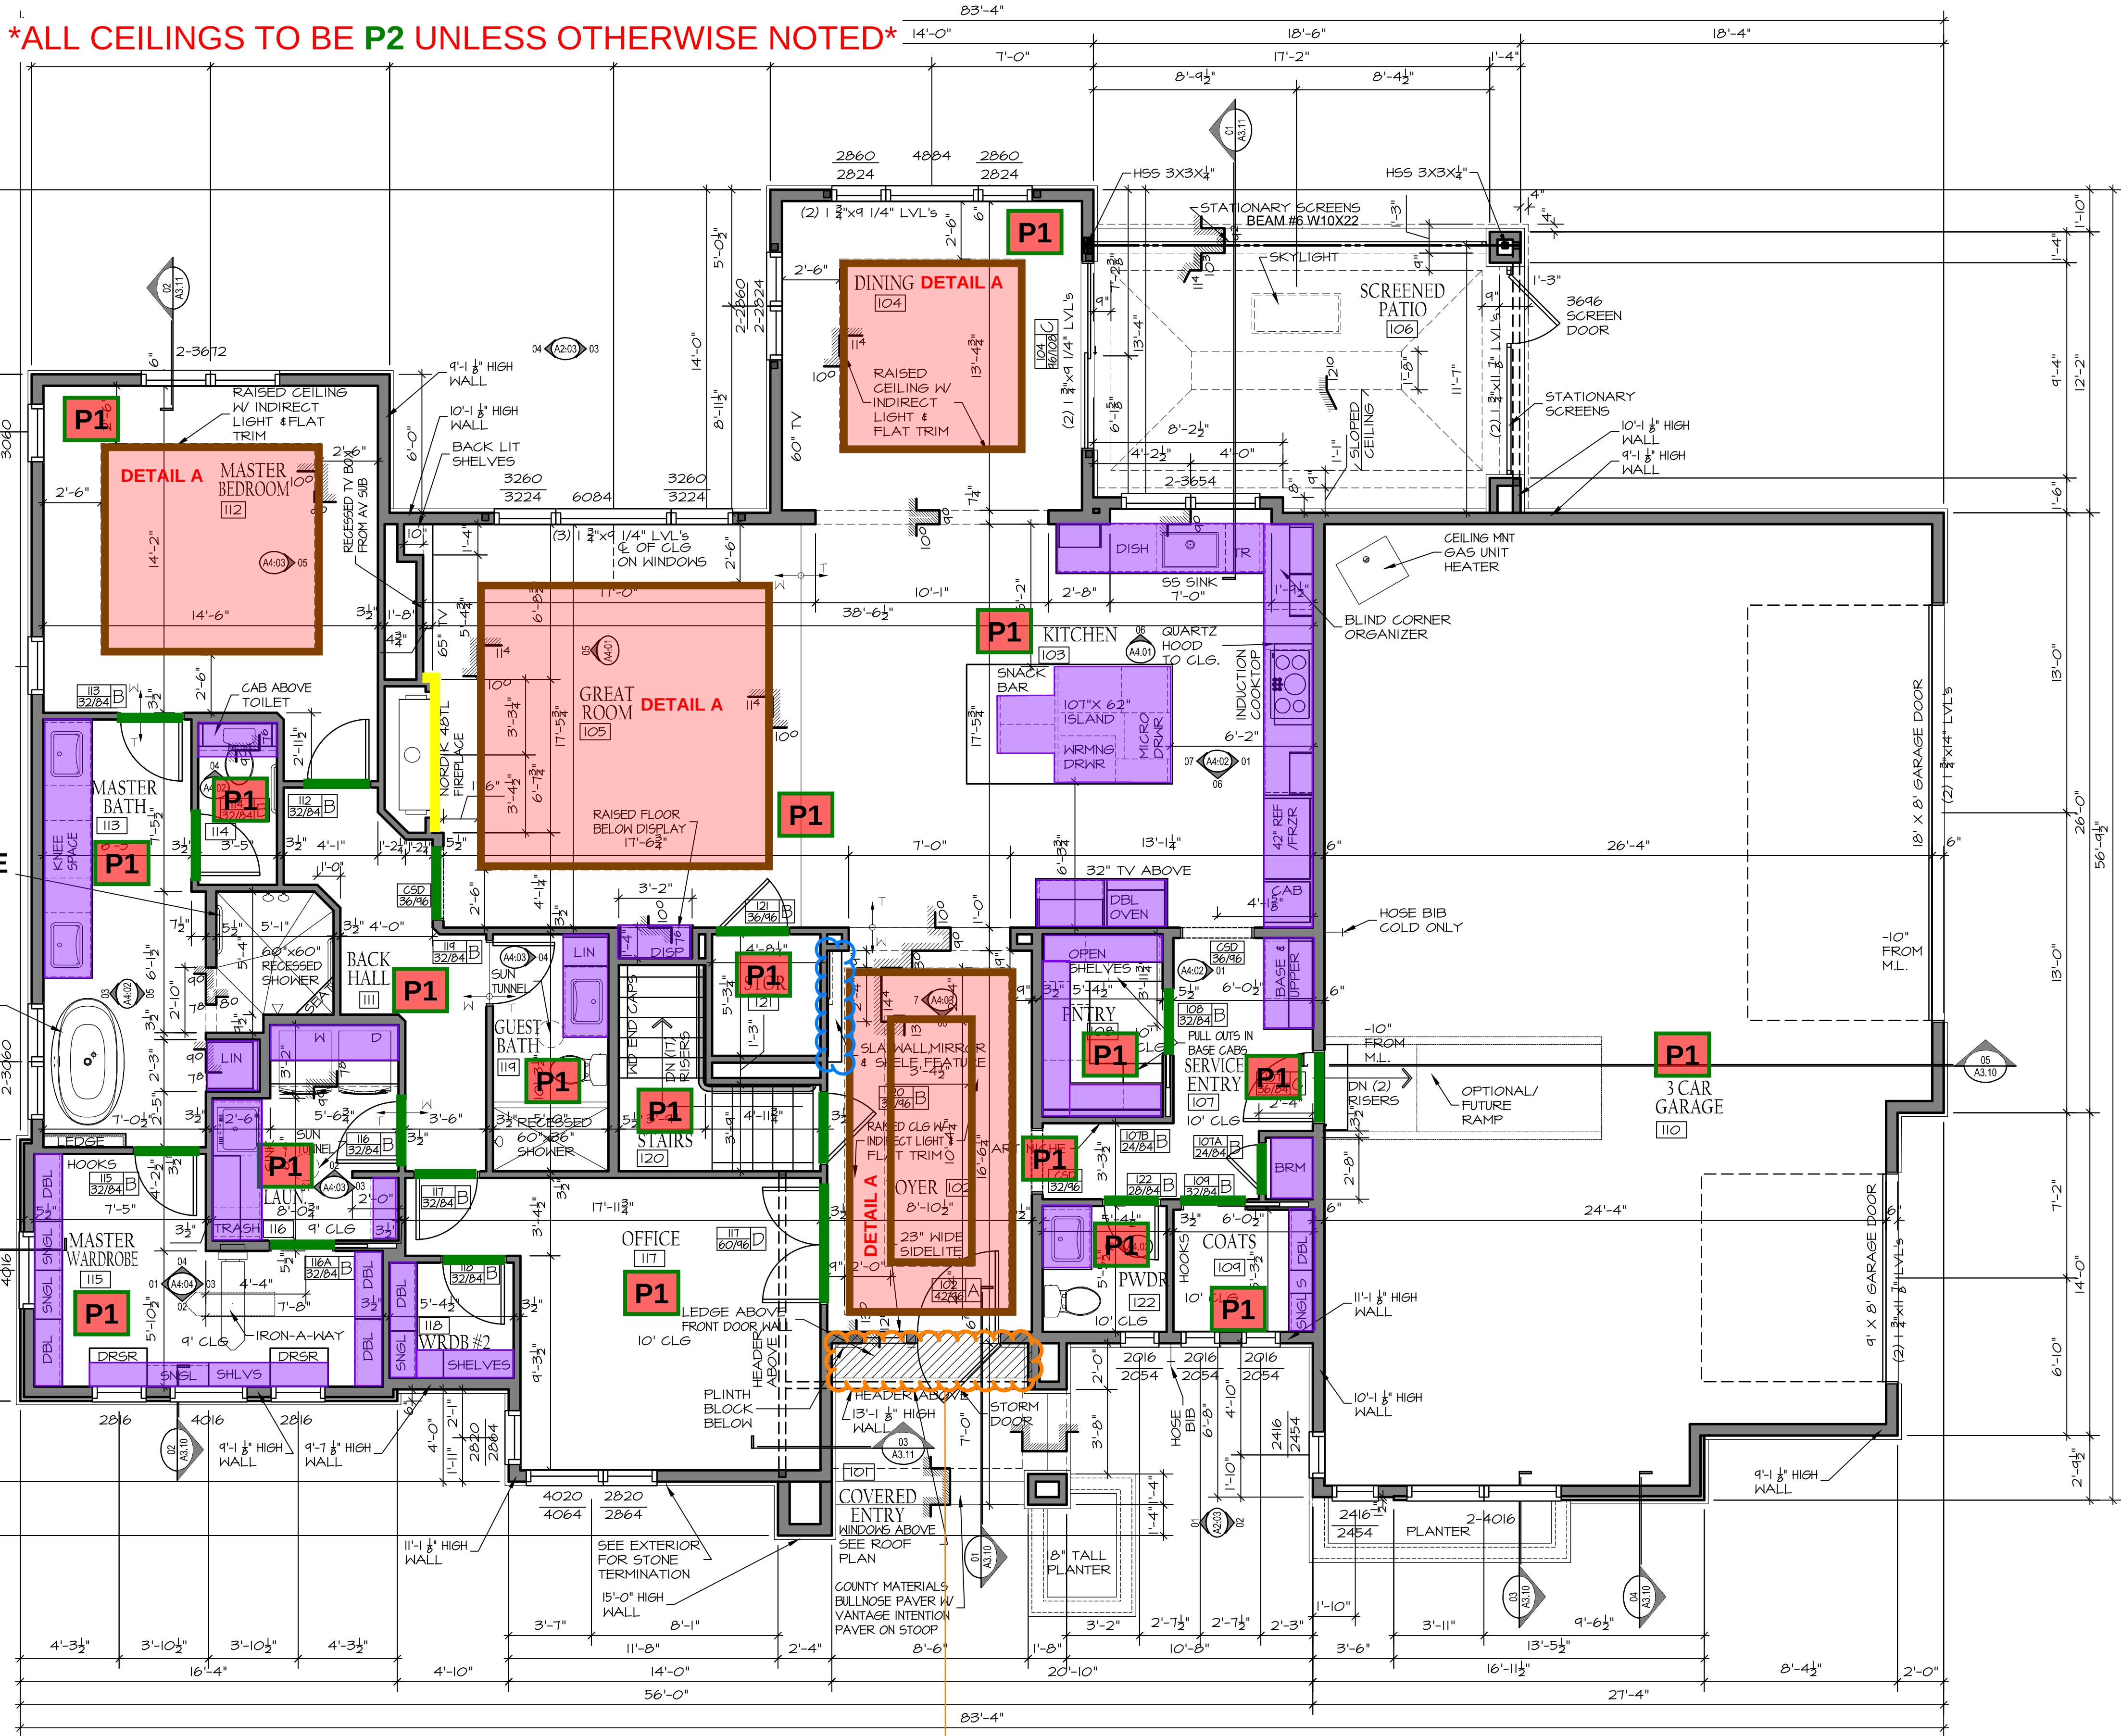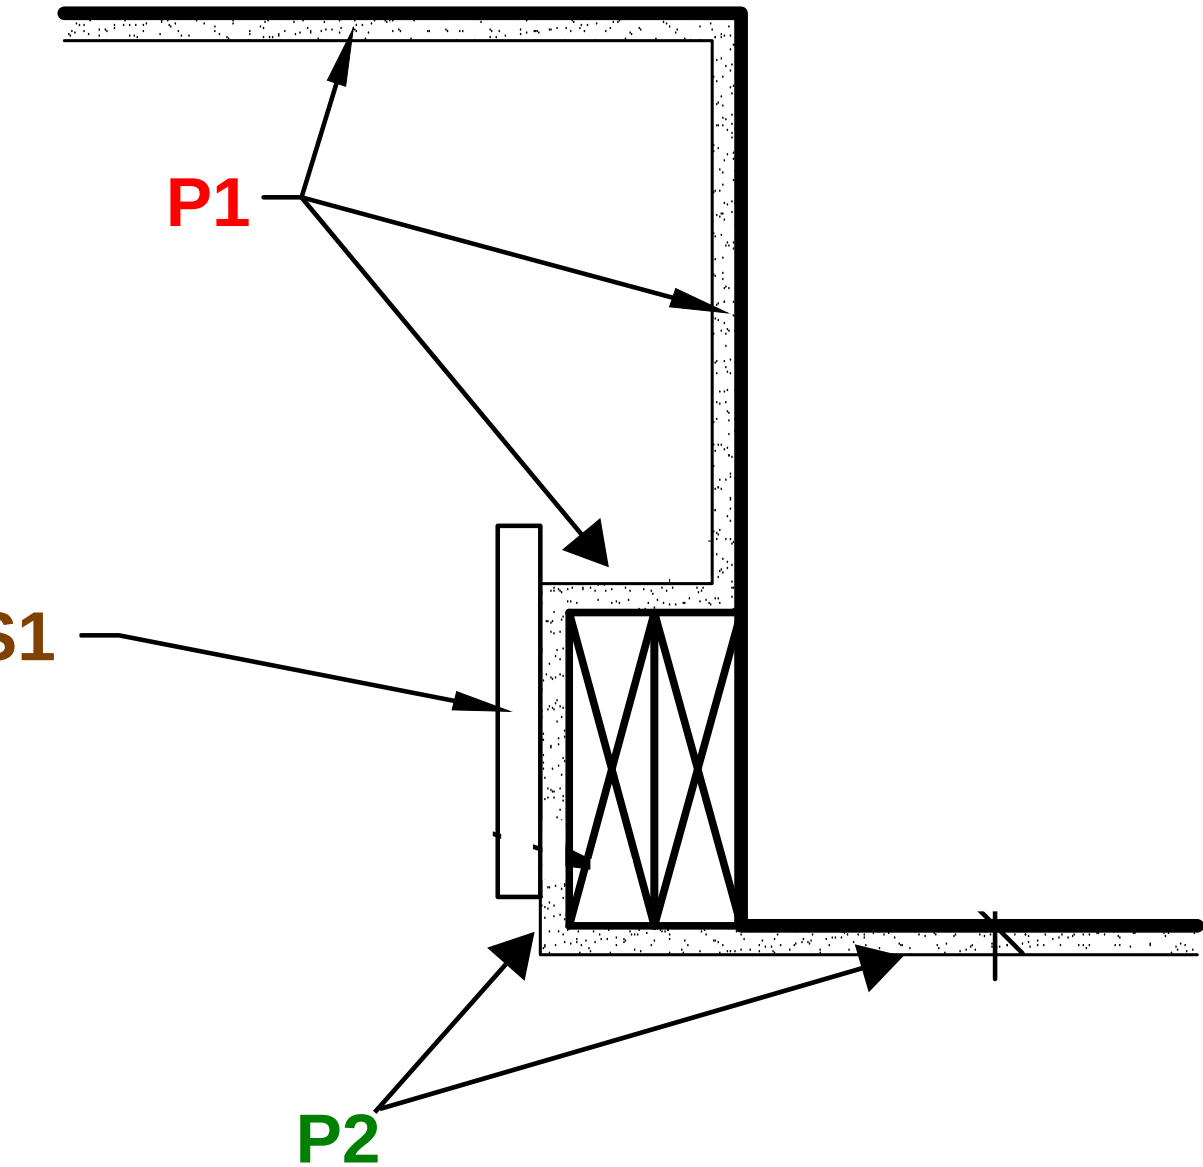

MAIN LEVEL
1/4" = 1'-0"

INTERIOR WOOD LEDGE
S1


SQUARE FOOTAGES

LOWER LEVEL	50 FT
MAIN LEVEL	1214
TOTAL	2439
3 CAR GARAGE	1092
COVERED PATIO	230

LOT 144
SCHACHNE RESIDENCE
13651 CUMING ST OMAHA NE 68154

McNEIL COMPANY
4666 South 132nd Street
Omaha, NE 68137
402-333-1462
mcneilcompany.com

PLAN DATE 12/24/2024	
REV.	DATE
PERMIT	03/13/25
REV 01	03/28/25
REV 02	04/10/25
REV 03	04/14/25
REV 04	04/22/25
REV 05	06/13/25
REV 06	08/19/25
REV 07	11/05/25

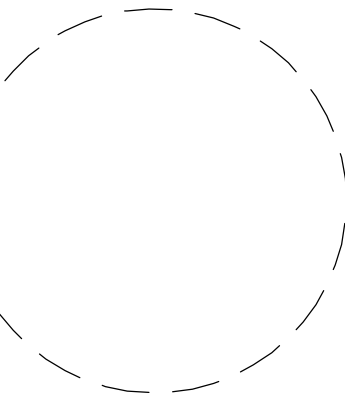

JOB NUMBER 15-2457	
DESCRIPTION MAIN LEVEL FLOOR PLAN	
PLAN SHEET A1.03	

© COPYRIGHT
McNEIL COMPANY
THESE PLANS ARE SPECIFICALLY
DESIGNED FOR CONSTRUCTION BY
McNEIL COMPANY AND ARE
INTENDED FOR NO OTHER PURPOSE.
DUPLICATION OF THESE PLANS IN
PART OR WHOLE WITHOUT WRITTEN
CONSENT FROM McNEIL COMPANY
IS PROHIBITED.