

Flooring Map - Lower Level


Description



Carpet



Tile

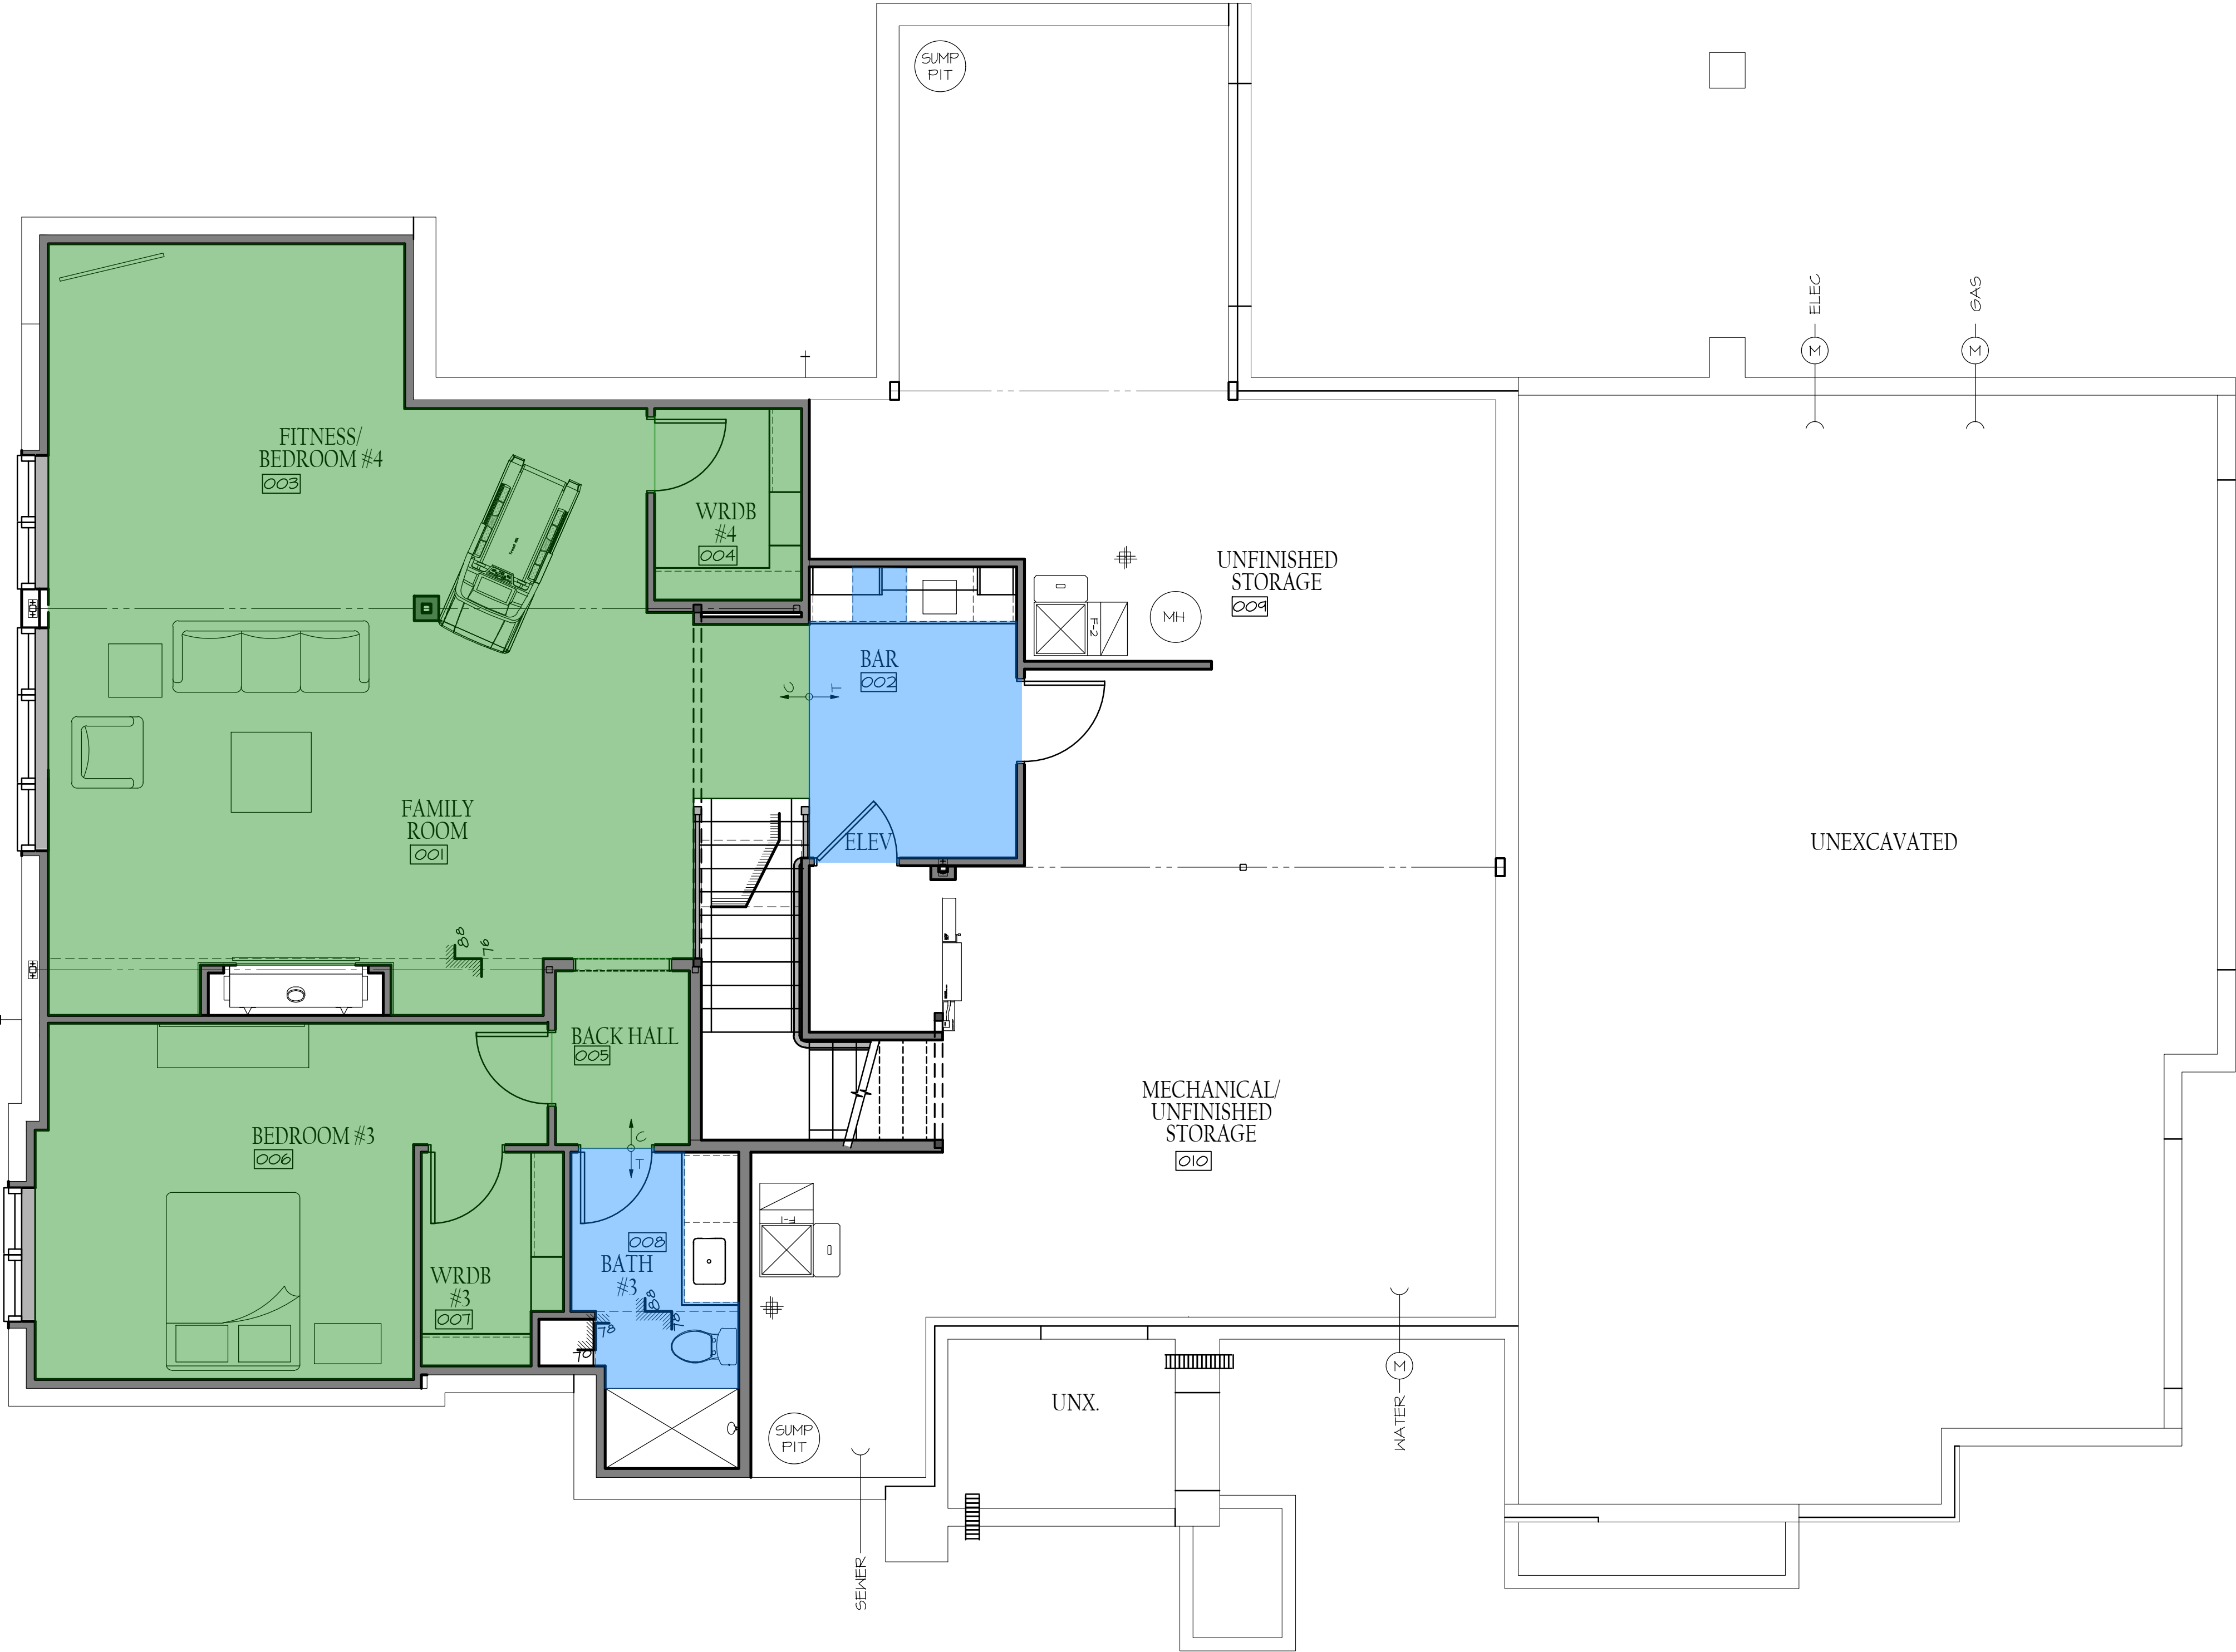

LOT 144  
SCHACHNE RESIDENCE  
13651 CUMING ST OMAHA NE 68154

**MCNEIL**  
COMPANY  
4666 South 132nd Street  
Omaha, NE 68137  
402-333-1462  
mcneilcompany.com

| PLAN DATE<br>12/24/2024 |          |
|-------------------------|----------|
| REV.                    | DATE     |
| PERMIT                  | 03/13/25 |
| REV 01                  | 03/28/25 |
| REV 02                  | 04/10/25 |
| REV 03                  | 04/14/25 |
| REV 04                  | 04/22/25 |
| REV 05                  | 06/13/25 |
| REV 06                  | 08/19/25 |

| JOB NUMBER                |
|---------------------------|
| 15-2457                   |
| DESCRIPTION               |
| LOWER LEVEL<br>FLOOR PLAN |
| PLAN SHEET                |

F1.01

© COPYRIGHT  
MCNEIL COMPANY  
THESE PLANS ARE SPECIFICALLY  
DESIGNED FOR CONSTRUCTION BY  
MCNEIL COMPANY AND ARE  
INTENDED FOR NO OTHER PURPOSE.  
DUPLICATION OF THESE PLANS IN  
PART OR WHOLE WITHOUT WRITTEN  
CONSENT FROM MCNEIL COMPANY  
IS PROHIBITED.

Flooring Map - Main Level  
Description


- Carpet
- Hallmark Serenity Pure Oak
- Tile



LOT 144  
SCHACHNE RESIDENCE  
13651 CUMING ST OMAHA NE 68154

**MCNEIL**  
COMPANY  
4666 South 132nd Street  
Omaha, NE 68137  
402-333-1462  
mcneilcompany.com

| PLAN DATE<br>12/24/2024 |          |
|-------------------------|----------|
| REV.                    | DATE     |
| PERMIT                  | 03/13/25 |
| REV 01                  | 03/28/25 |
| REV 02                  | 04/10/25 |
| REV 03                  | 04/14/25 |
| REV 04                  | 04/22/25 |
| REV 05                  | 06/13/25 |
| REV 06                  | 08/19/25 |

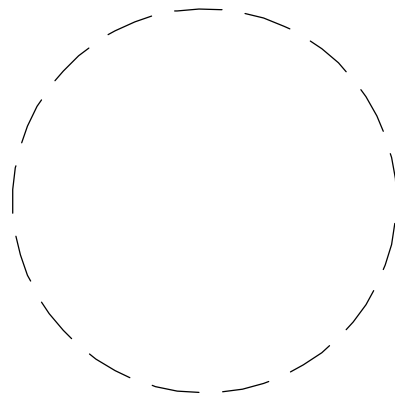

| JOB NUMBER               |
|--------------------------|
| 15-2457                  |
| DESCRIPTION              |
| MAIN LEVEL<br>FLOOR PLAN |
| PLAN SHEET               |
| F1.02                    |

© COPYRIGHT  
MCNEIL COMPANY  
THESE PLANS ARE SPECIFICALLY  
DESIGNED FOR CONSTRUCTION BY  
MCNEIL COMPANY AND ARE  
INTENDED FOR NO OTHER PURPOSE.  
DUPLICATION OF THESE PLANS IN  
PART OR WHOLE WITHOUT WRITTEN  
CONSENT FROM MCNEIL COMPANY  
IS PROHIBITED.