

BATH 3

FLOOR

MIDWEST TILE
AGGRANITE COZI, CHINO
SIZE: 12X24
PATTERN: ?
GROUT: TEC 903 BIRCH


SHOWER FLOOR

MIDWEST TILE
AGGRANITE COZI, CHINO
SIZE: 2X2 MOSAIC
PATTERN: MOSAIC
GROUT: TEC 903 BIRCH

SHOWER WALLS & CEILING

MIDWEST TILE
AGGRANITE COZI, CHINO
SIZE: 12X24
PATTERN: ?
SCHLUTER OR BULLNOSE?
GROUT: TEC 903 BIRCH

(2) QUARTZ CORNER SHELVES
(1) QUARTZ CORNER FOOT LEDGE
(1) QUARTZ THRESHOLD

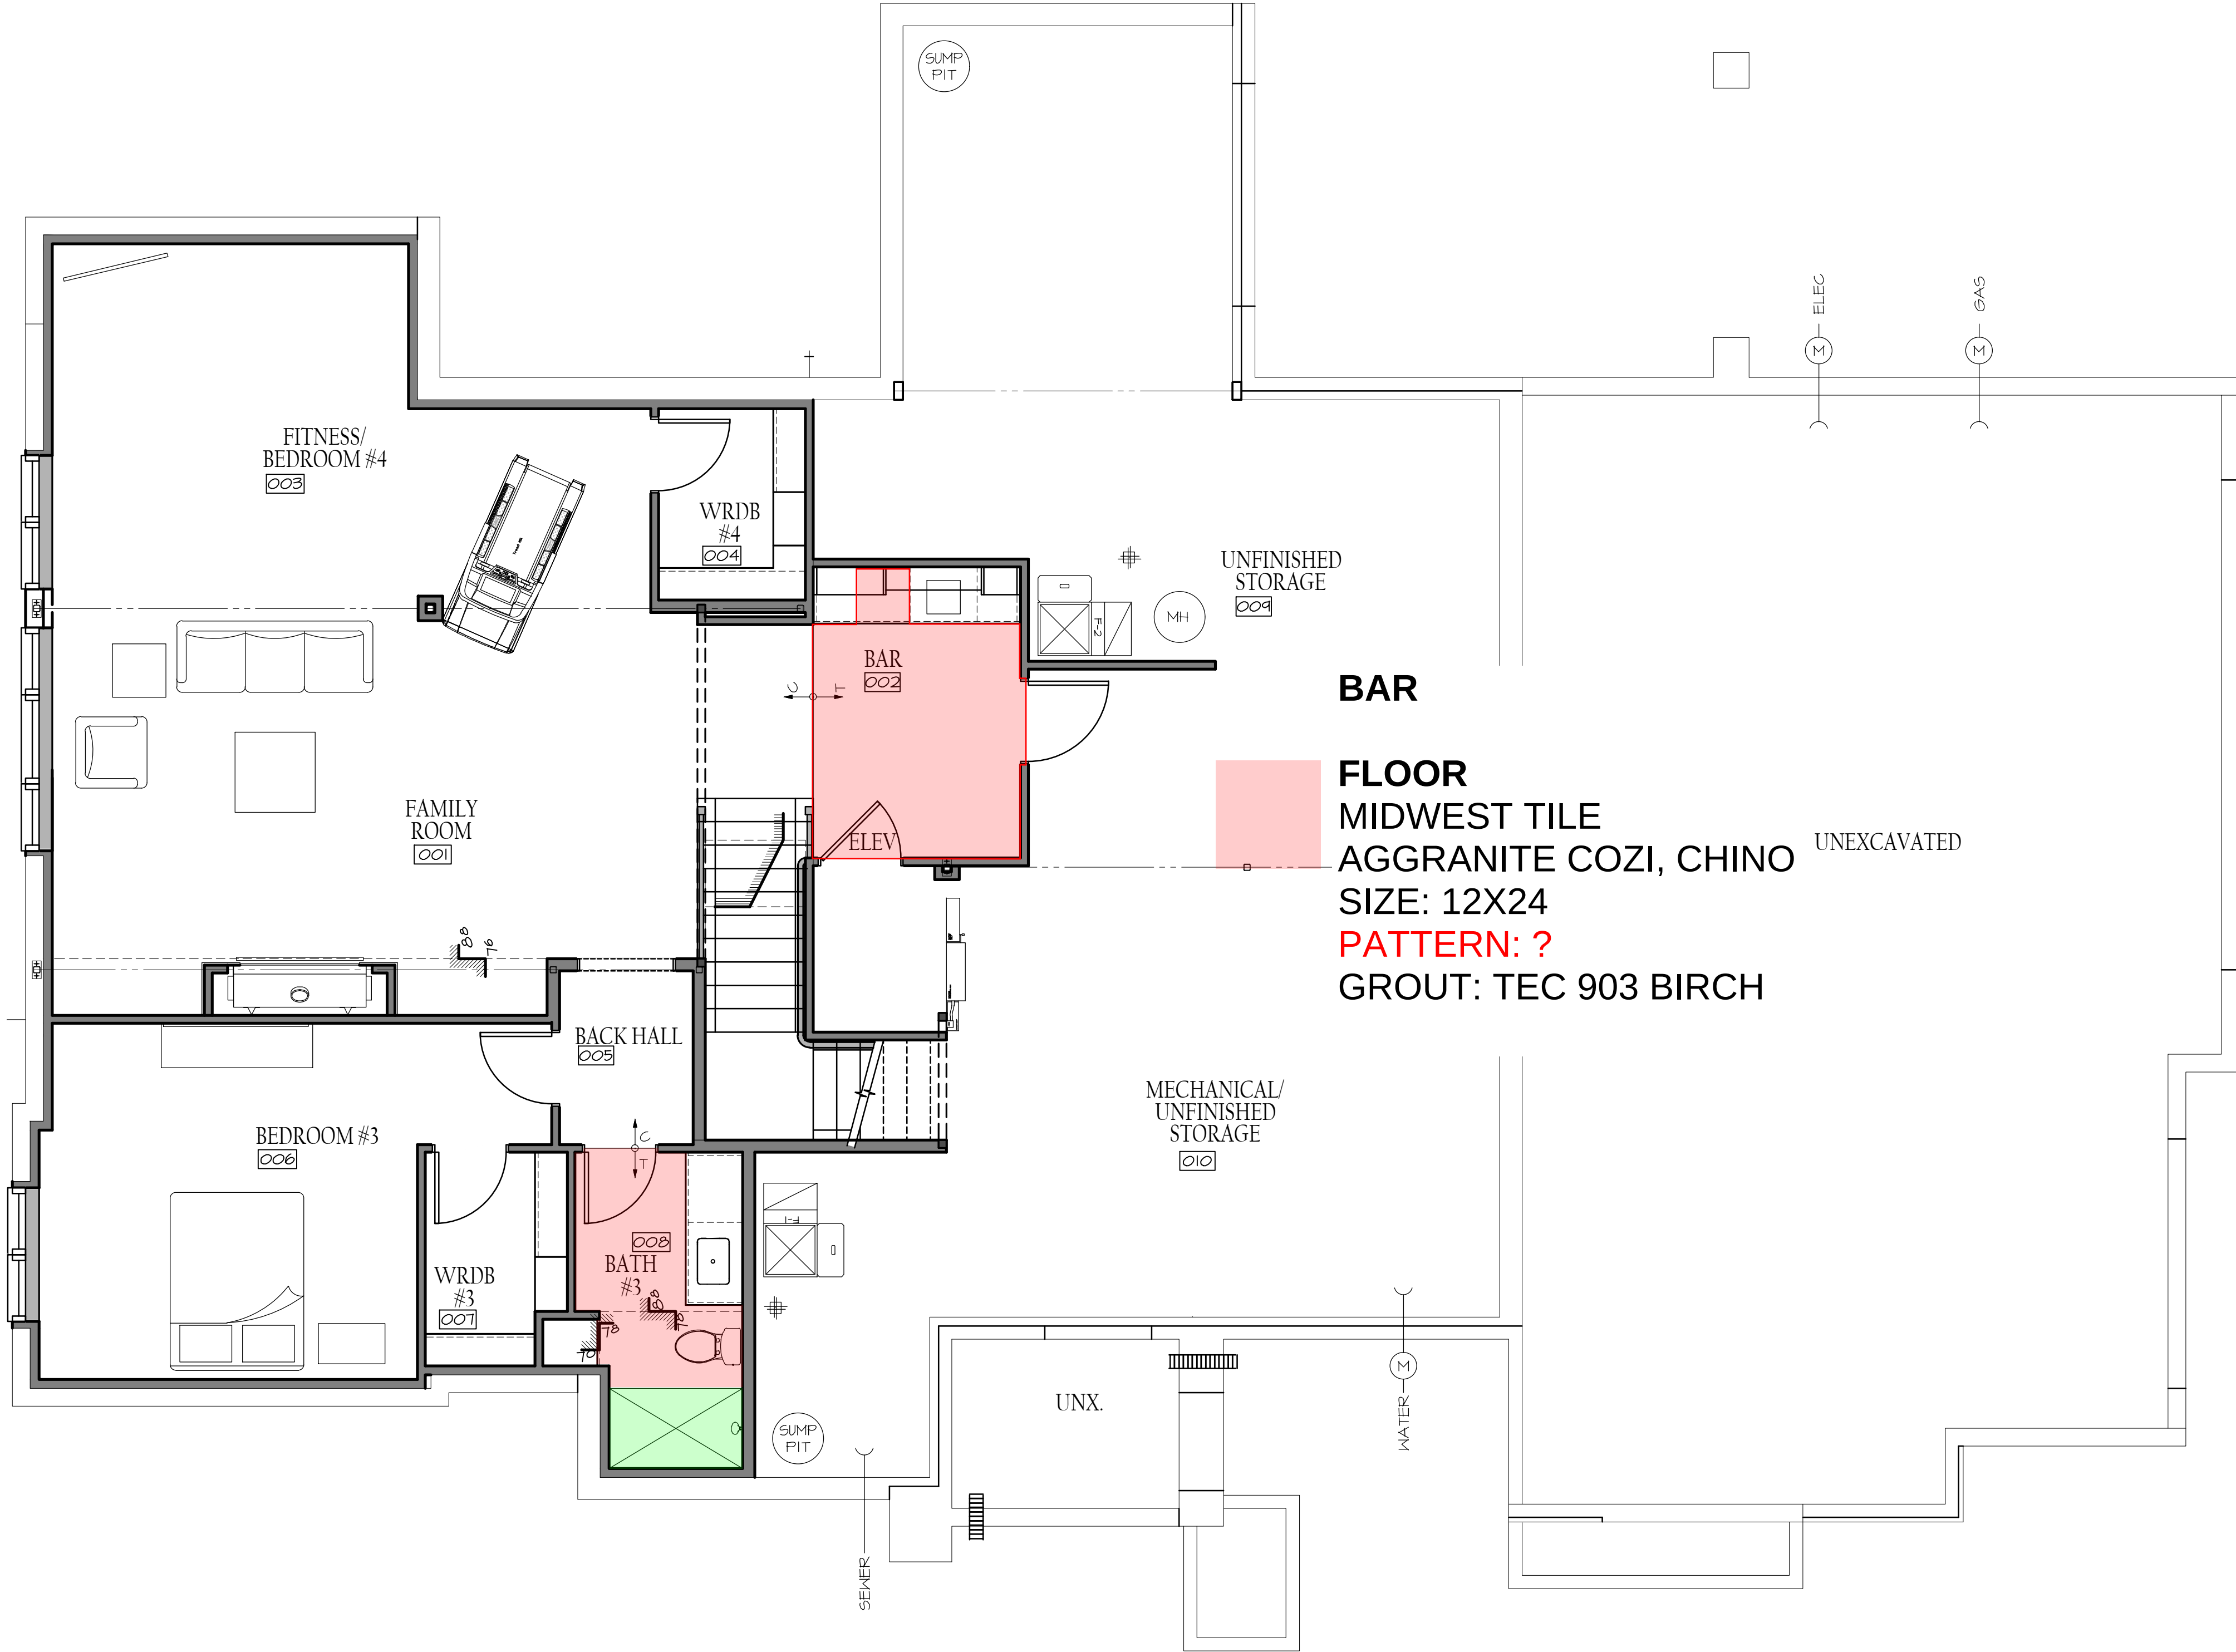

BAR


FLOOR

MIDWEST TILE
AGGRANITE COZI, CHINO
SIZE: 12X24
PATTERN: ?
GROUT: TEC 903 BIRCH

LOT 144
SCHACHNE RESIDENCE
13651 CUMING ST OMAHA NE 68154

MCNEIL
COMPANY
4666 South 132nd Street
Omaha, NE 68137
402-333-1462
mcneilcompany.com

PLAN DATE 12/24/2024	
REV.	DATE
PERMIT	03/13/25
REV 01	03/28/25
REV 02	04/10/25
REV 03	04/14/25
REV 04	04/22/25
REV 05	06/13/25
REV 06	08/19/25

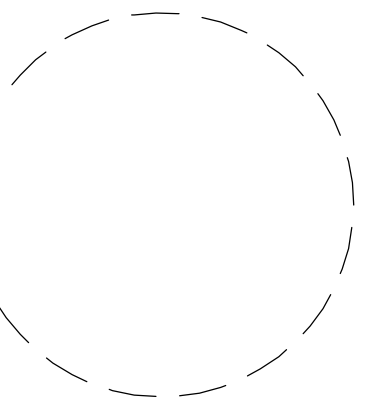

JOB NUMBER
15-2457
DESCRIPTION
LOWER LEVEL FLOOR PLAN
PLAN SHEET
F1.01

© COPYRIGHT
MCNEIL COMPANY
THESE PLANS ARE SPECIFICALLY
DESIGNED FOR CONSTRUCTION BY
MCNEIL COMPANY AND ARE
INTENDED FOR NO OTHER PURPOSE.
DUPLICATION OF THESE PLANS IN
PART OR WHOLE WITHOUT WRITTEN
CONSENT FROM MCNEIL COMPANY
IS PROHIBITED.

GUEST BATH

FLOOR
MIDWEST TILE
AGGRANITE COZI, CHINO
SIZE: 12X24
PATTERN: ?
GROUT: TEC 903 BIRCH

SHOWER FLOOR
MIDWEST TILE
AGGRANITE COZI, CHINO
SIZE: 2X2 MOSAIC
PATTERN: MOSAIC
GROUT: TEC 903 BIRCH

SHOWER WALLS & CEILING
MIDWEST TILE
AGGRANITE COZI, CHINO
SIZE: 12X24
PATTERN: ?
SCHLUTER OR BULLNOSE?
GROUT: TEC 903 BIRCH

(2) QUARTZ CORNER SHELVES
(1) QUARTZ CORNER FOOT
LEDGE
(1) QUARTZ THRESHOLD

MASTER BATH

FLOOR
MIDWEST TILE
AGGRANITE COZI, CHINO
SIZE: 12X24
PATTERN: ?
GROUT: TEC 903 BIRCH

SHOWER FLOOR
MIDWEST TILE
AGGRANITE COZI, CHINO
SIZE: 2X2 MOSAIC
PATTERN: MOSAIC
GROUT: TEC 903 BIRCH

SHOWER WALLS & CEILING
QUARTZ SLABS BY OTHERS


SHAMPOO NICHE ACCENT
QUARTZ SLABS BY OTHERS

LAUNDRY ROOM

FLOOR
MIDWEST TILE
AGGRANITE COZI, CHINO
SIZE: 12X24
PATTERN: ?
GROUT: TEC 903 BIRCH

SERVICE ENTRY, POWDER BATH, PANTRY,
CLOSET

FLOOR
MIDWEST TILE
AGGRANITE COZI, CHINO
SIZE: 12X24
PATTERN: ?
GROUT: TEC 903 BIRCH

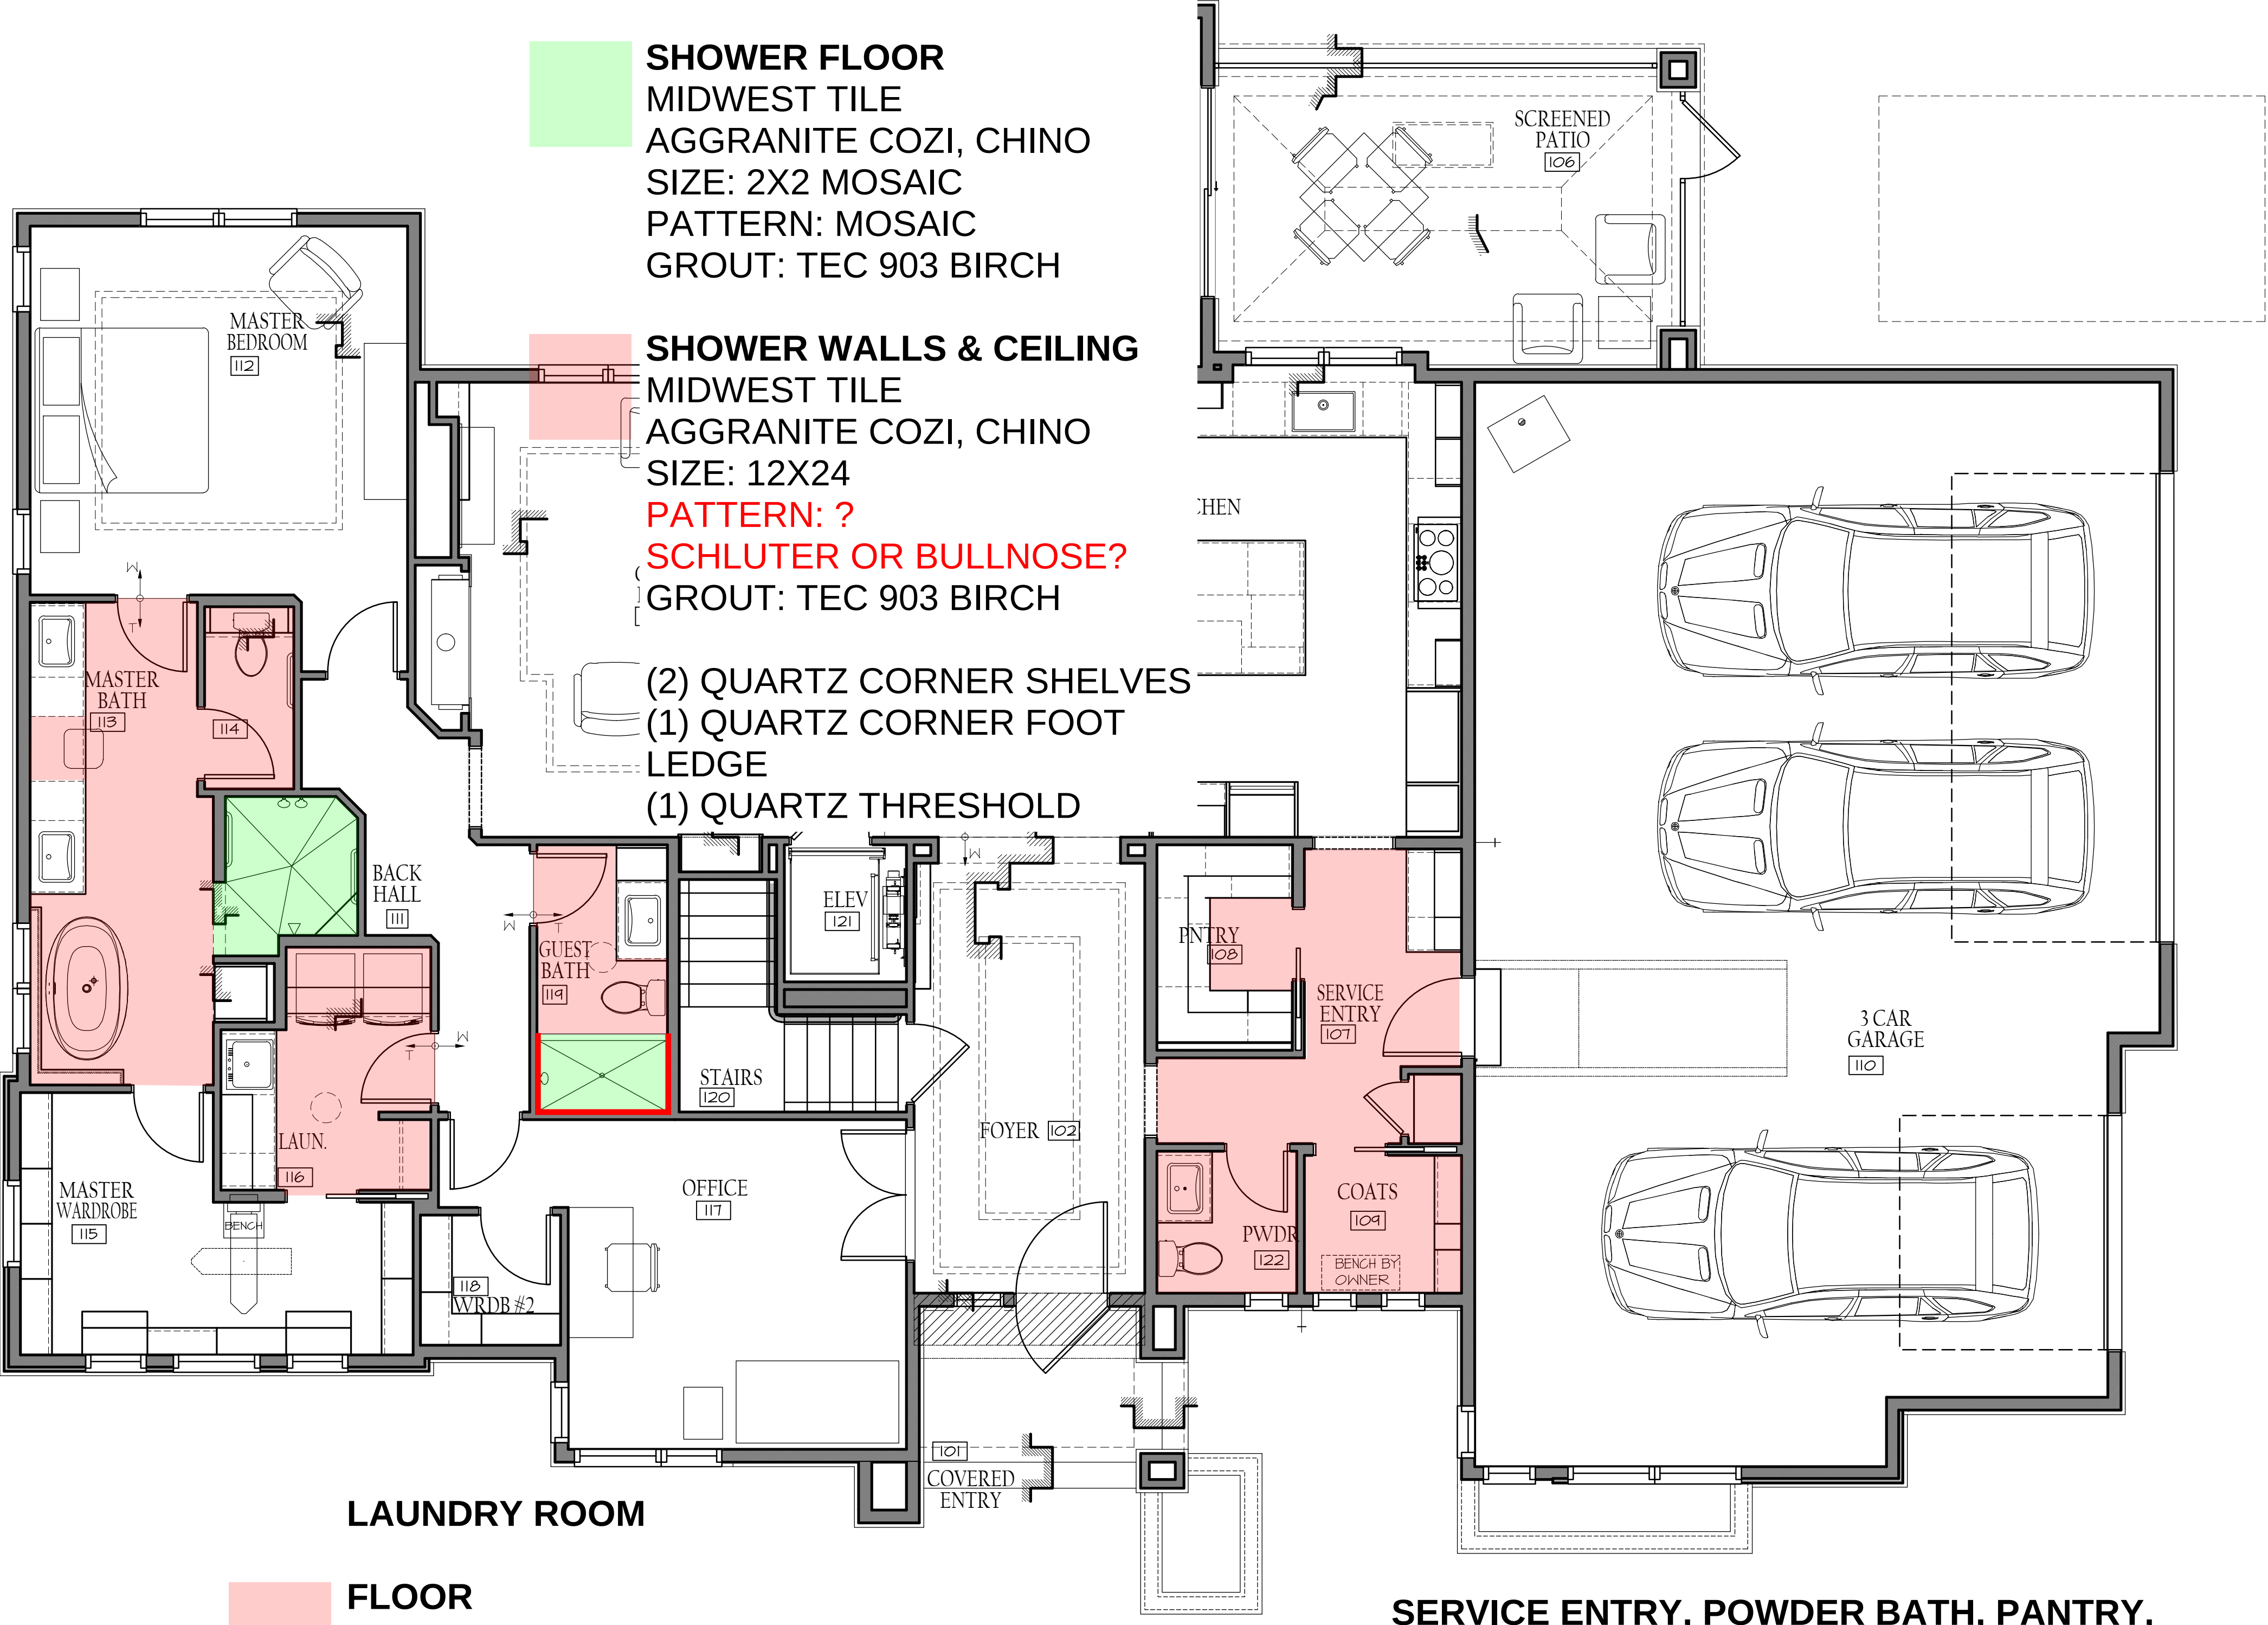

LOT 144
SCHACHNE RESIDENCE
13651 CUMING ST OMAHA NE 68154

MCNEIL
COMPANY
4666 South 132nd Street
Omaha, NE 68137
402-333-1462
mcneilcompany.com

PLAN DATE 12/24/2024	
REV.	DATE
PERMIT	03/13/25
REV 01	03/28/25
REV 02	04/10/25
REV 03	04/14/25
REV 04	04/22/25
REV 05	06/13/25
REV 06	08/19/25

JOB NUMBER 15-2457	
DESCRIPTION MAIN LEVEL FLOOR PLAN	
PLAN SHEET F1.02	

© COPYRIGHT
MCNEIL COMPANY
THESE PLANS ARE SPECIFICALLY
DESIGNED FOR CONSTRUCTION BY
MCNEIL COMPANY AND ARE
INTENDED FOR NO OTHER PURPOSE.
DUPLICATION OF THESE PLANS IN
PART OR WHOLE WITHOUT WRITTEN
CONSENT FROM MCNEIL COMPANY
IS PROHIBITED.