
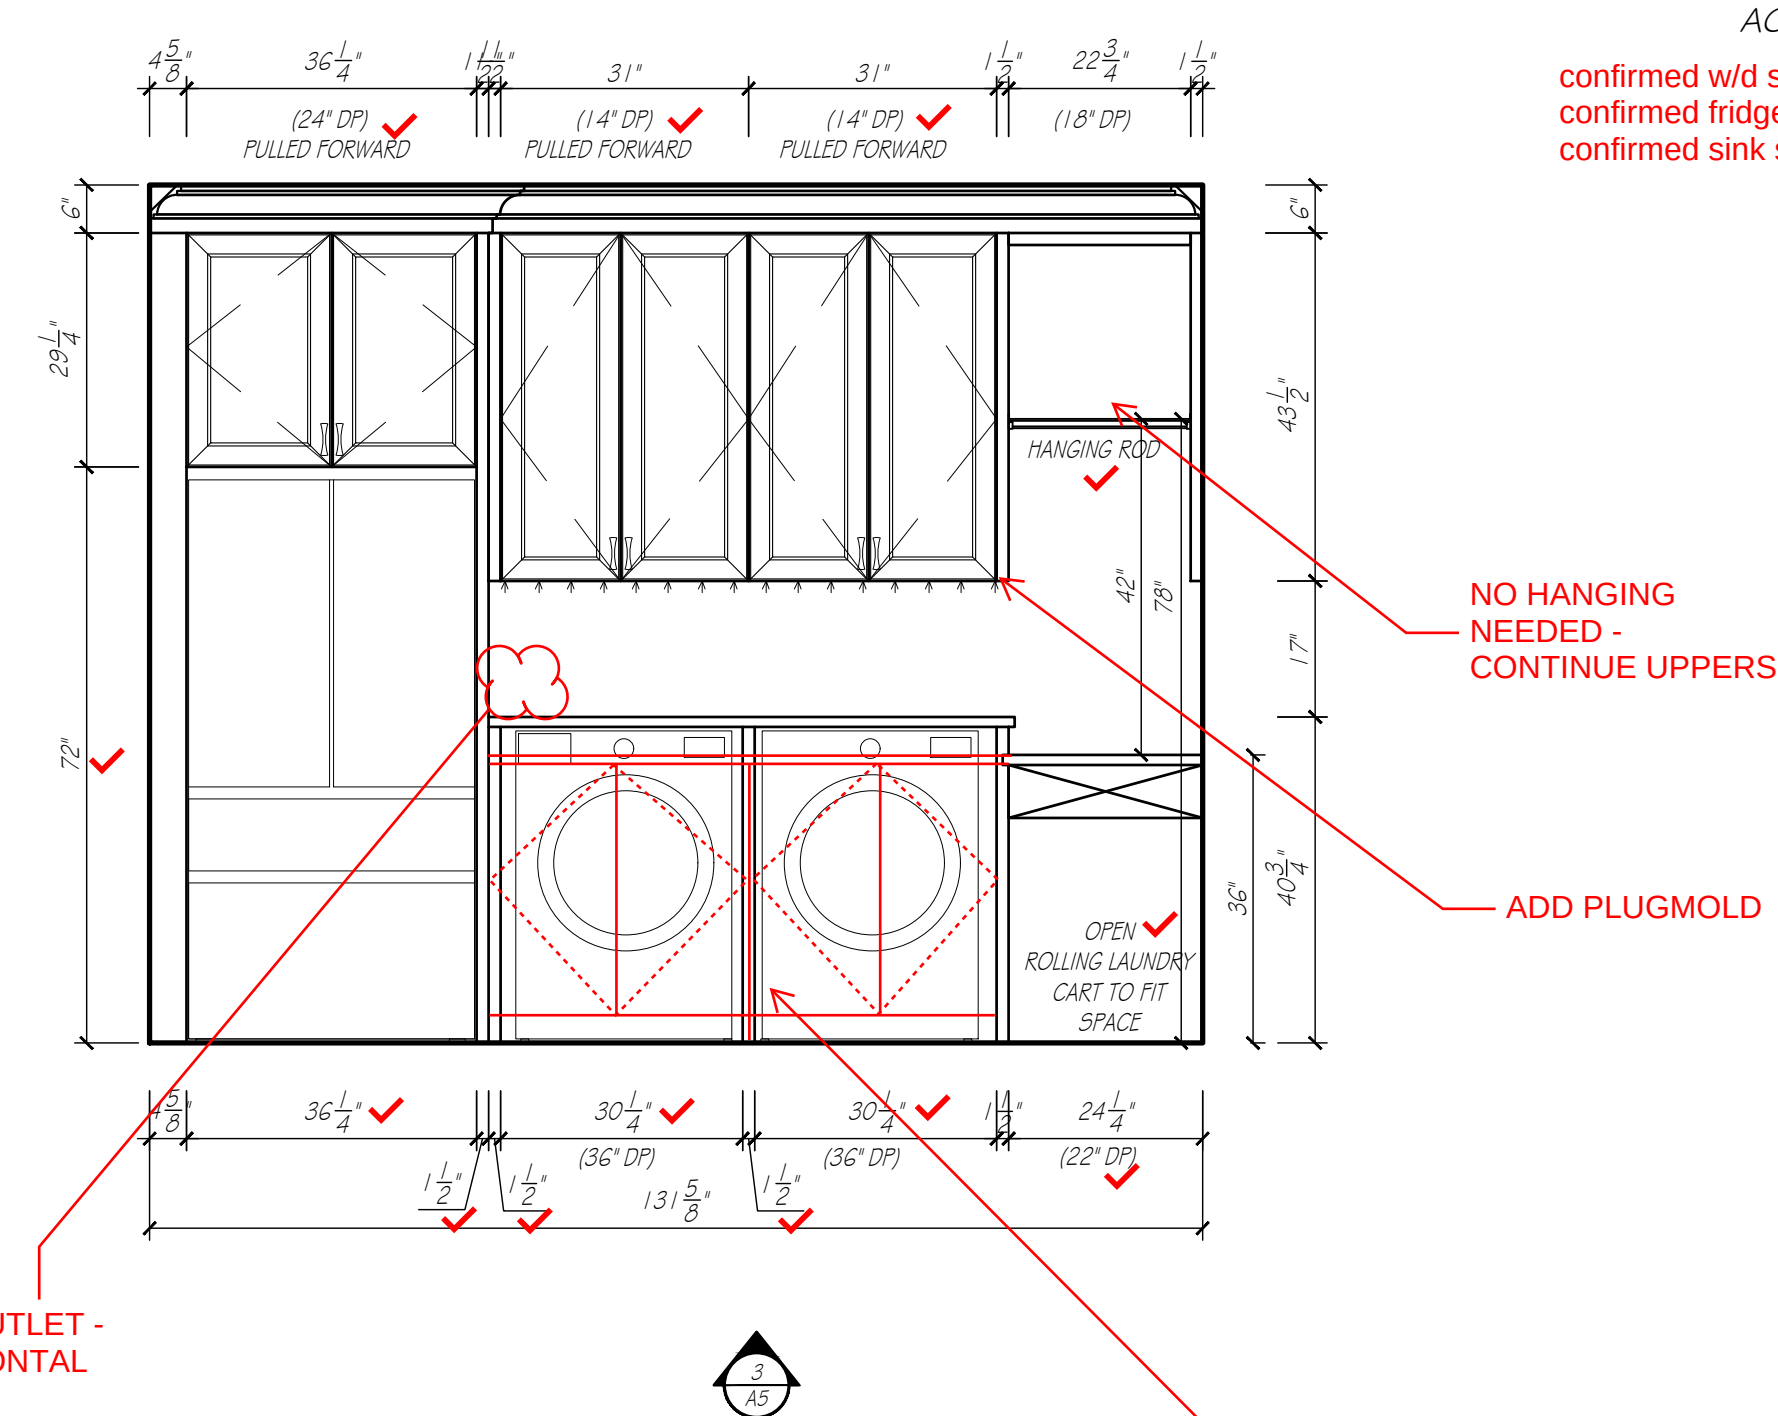
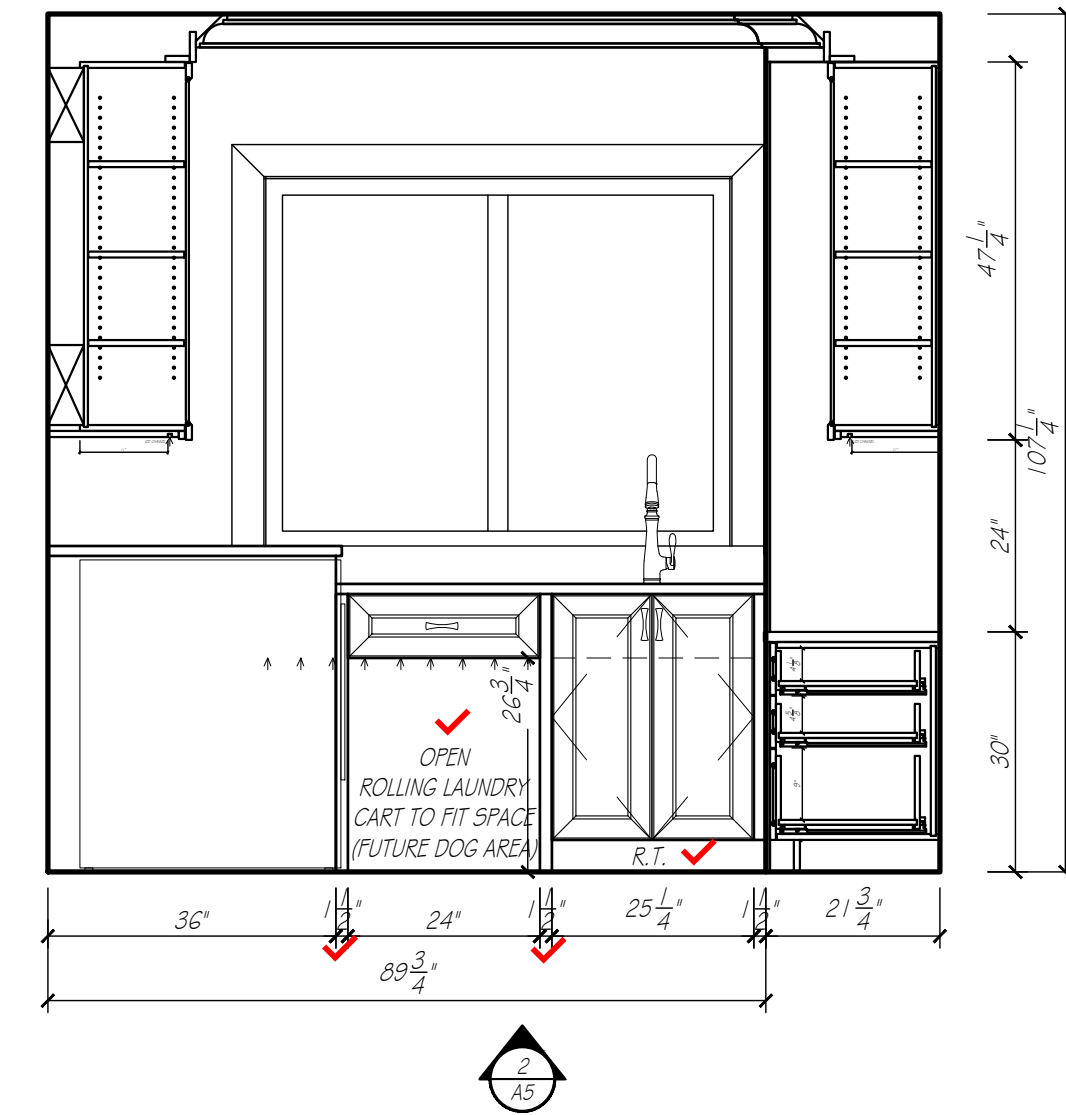


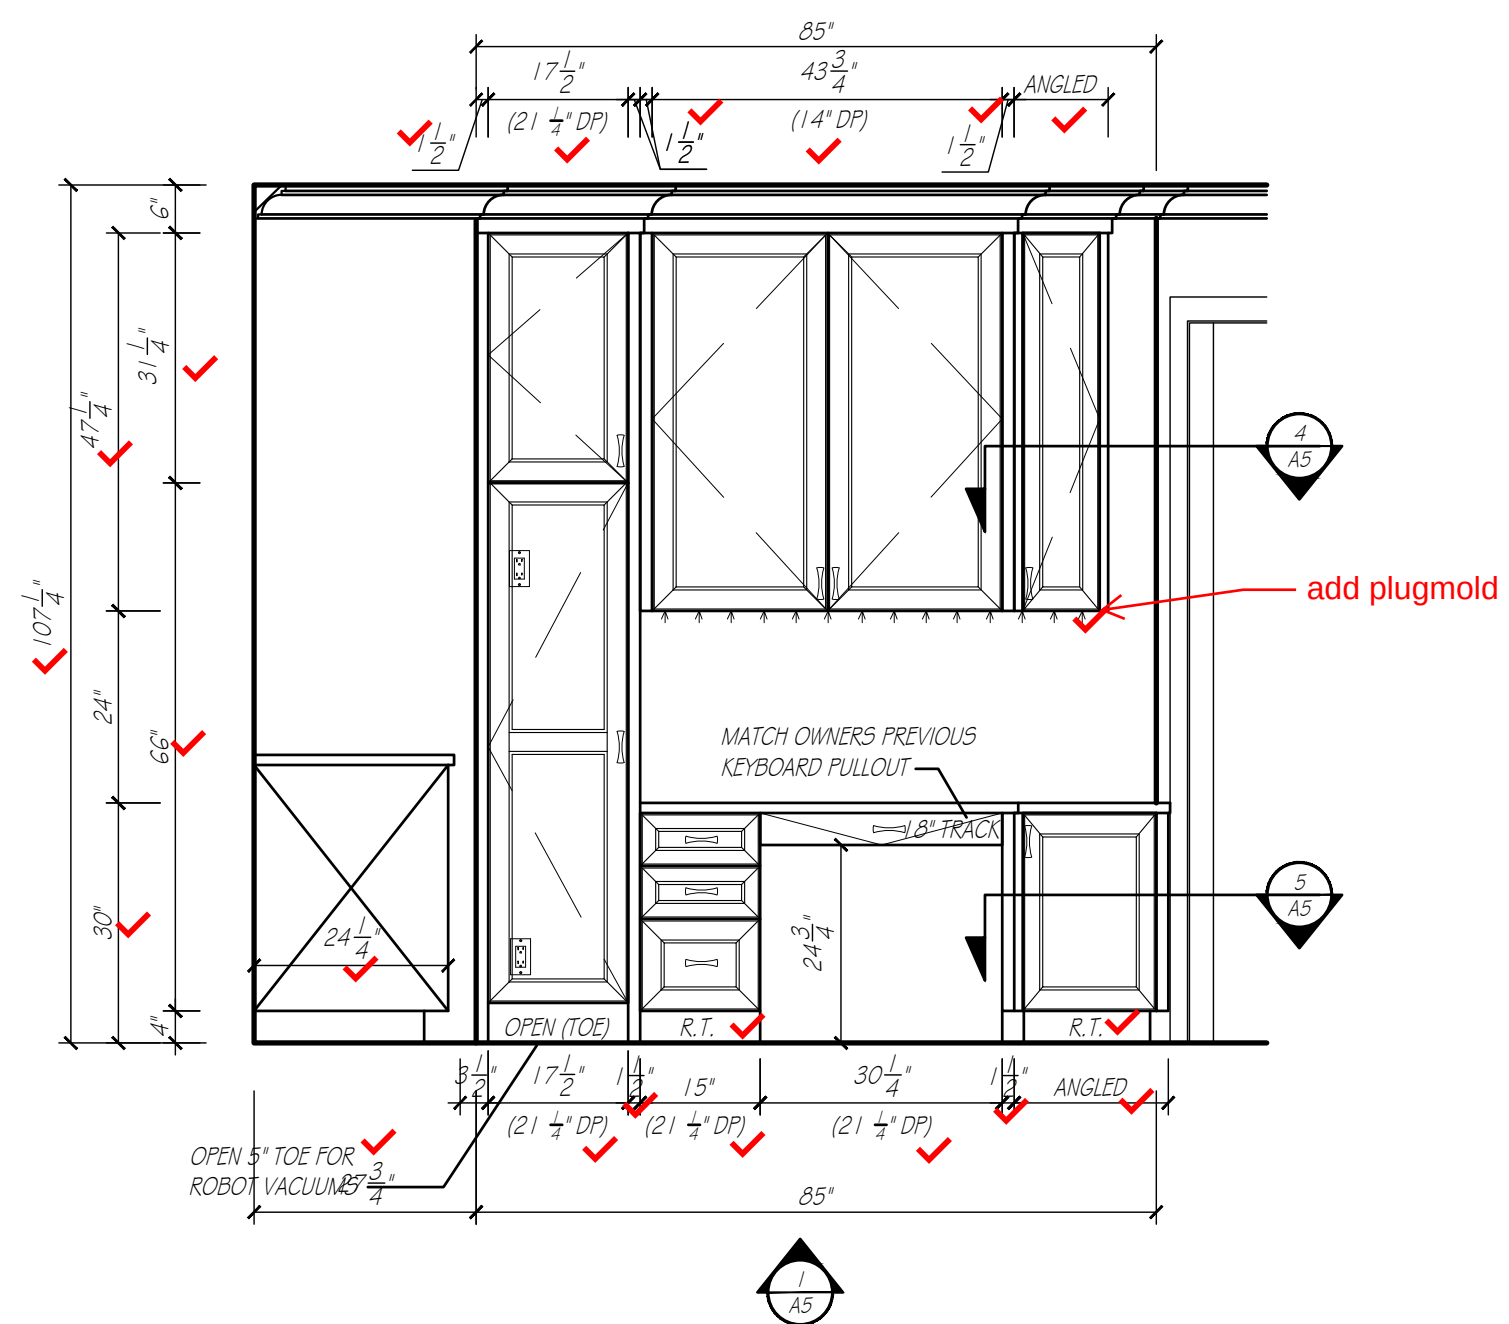






ACCESSORIES

confirmed w/d spec dimension requirements
confirmed fridge spec dimension requirements
confirmed sink spec dimension requirements

NO HANGING
— NEEDED -
CONTINUE UPPERS

ADD PLUGMOLD

DELETING THE W/D UNITS AND COVERING
UP IN THE WALL - ADD BASE CABINETS AND
CONTINUE SINK COUNTER AROUND TO DIE
INTO FRIDGE FILLER

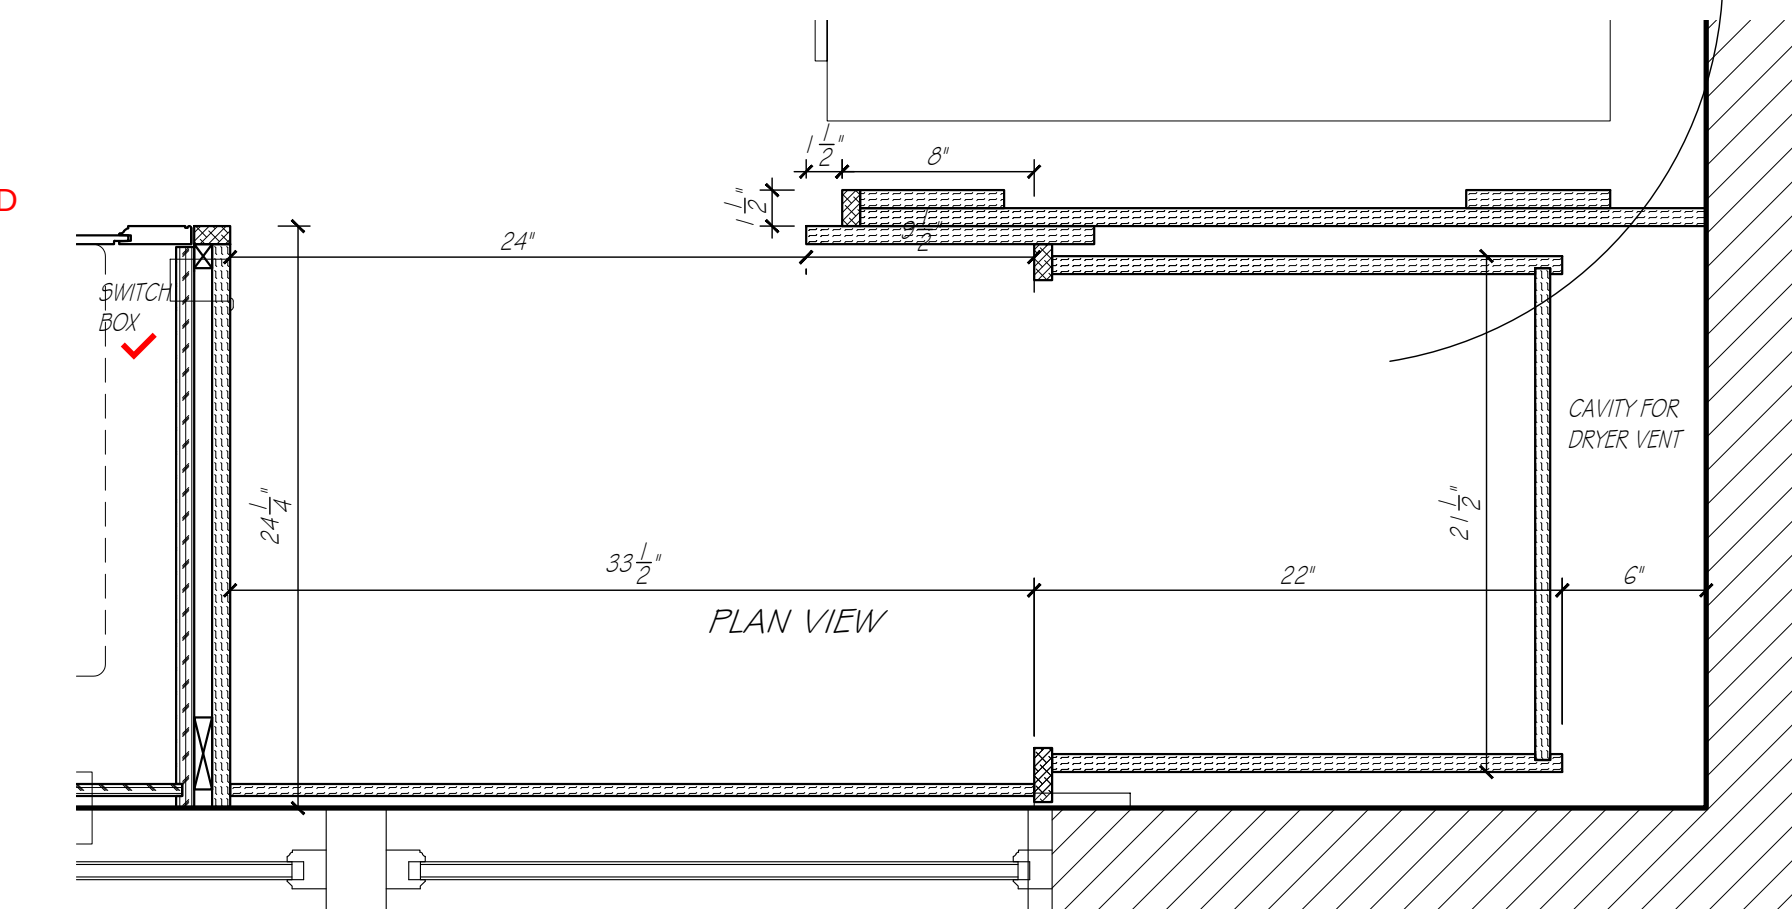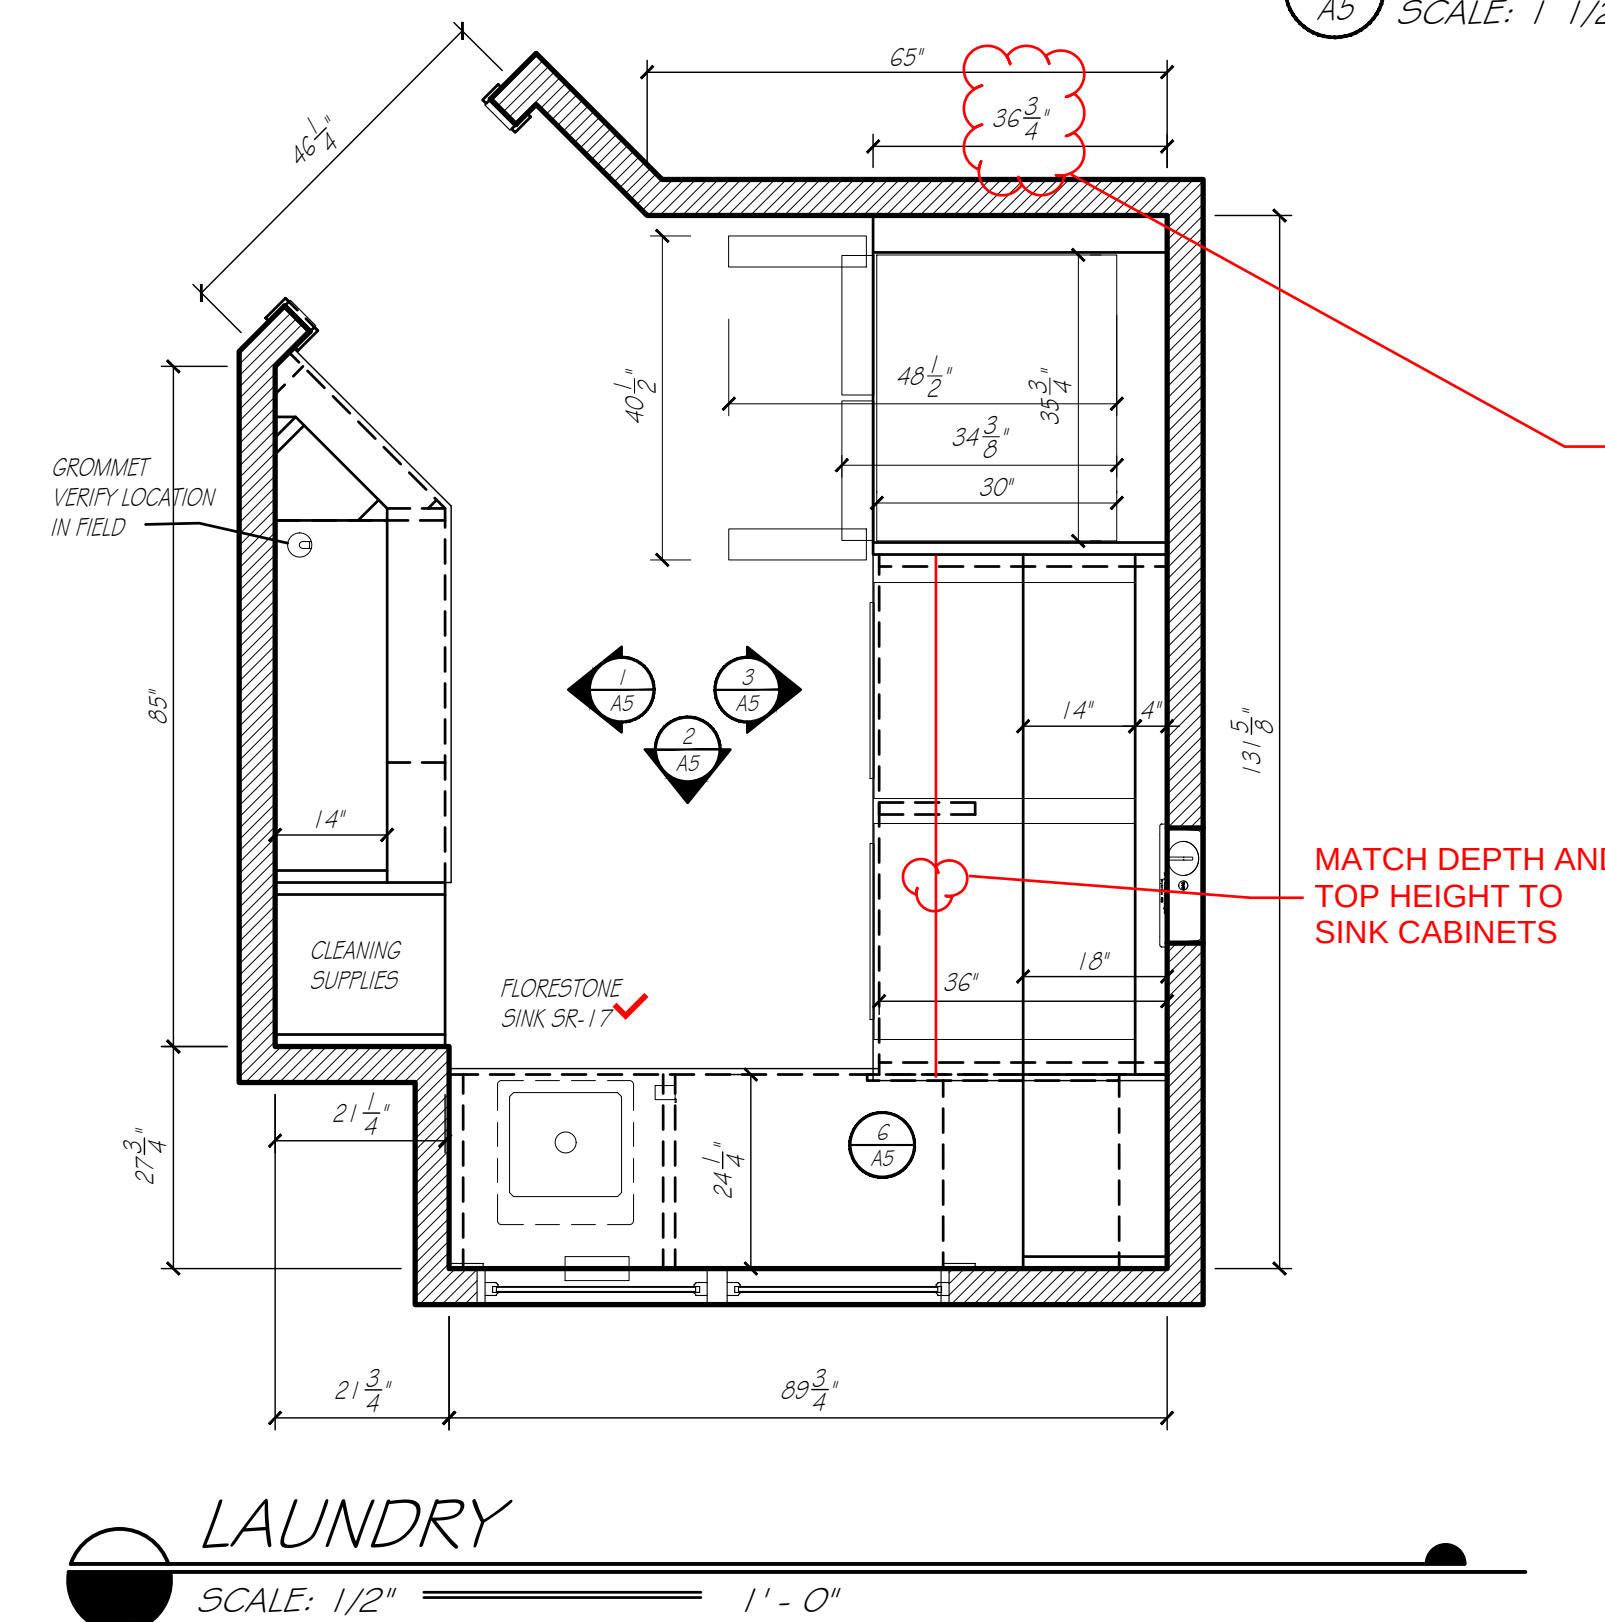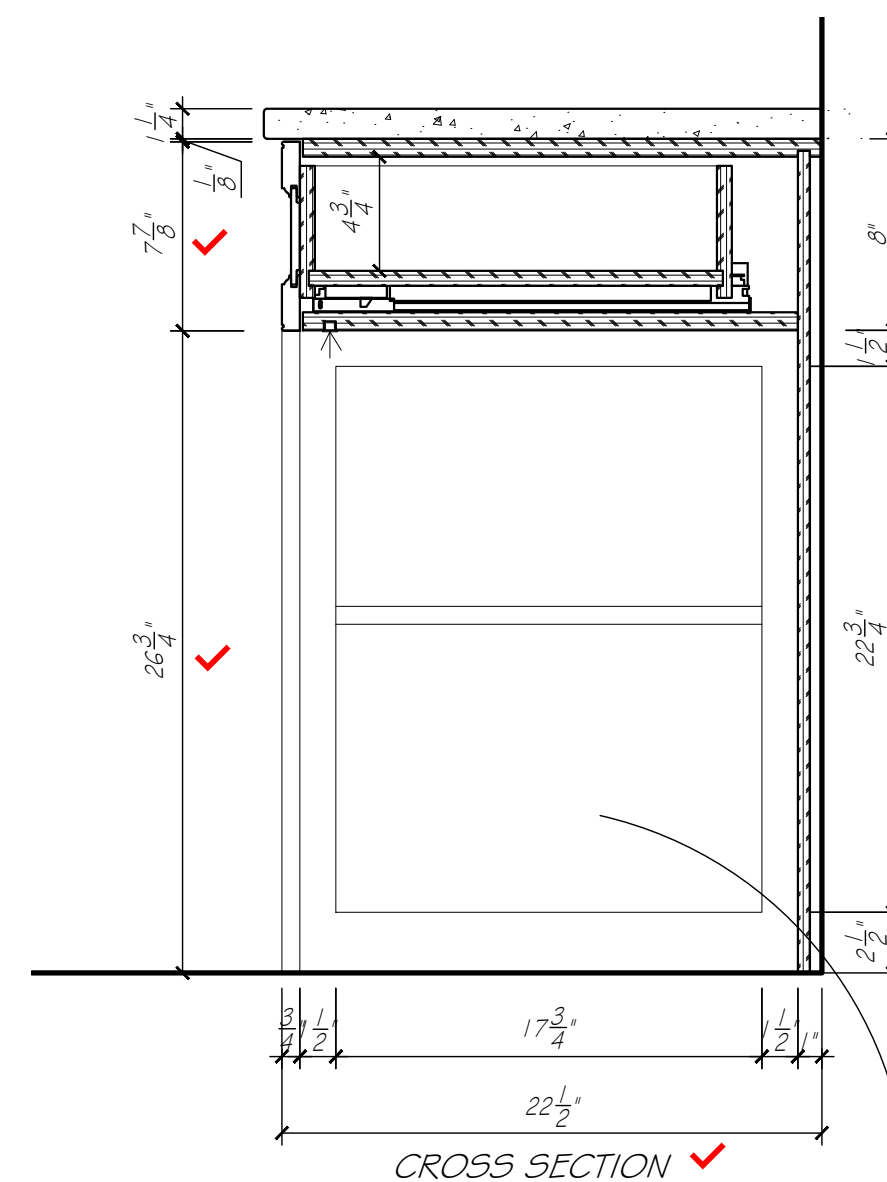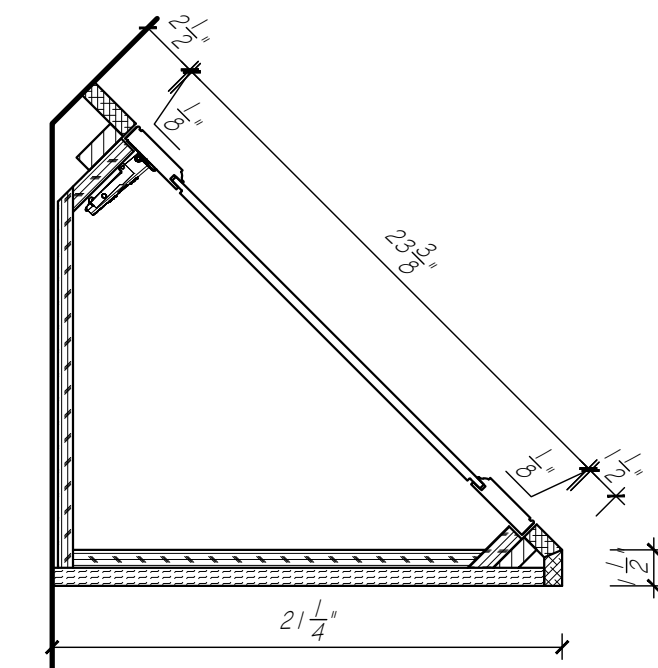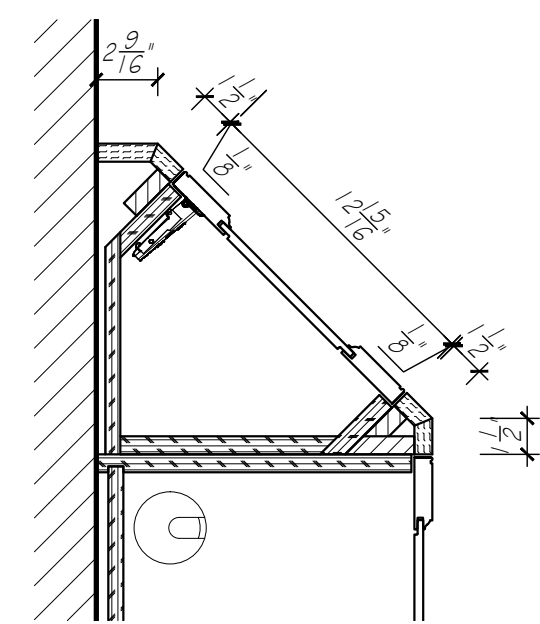

LAUNDRY	
CABINET CONSTRUCTION:	
EXTERIORS	PAINTABLE
INTERIORS	HARD ROCK MAPLE MELAMINE
DRAWER BOXES	HARD ROCK MAPLE MELAMINE
FACE BANDING	MATCHING WOOD EDGE BANDING
CABINET HARDWARE & DRILLING	BY OTHERS
DRAWER SLIDE	FULL EXT. SOFT CLOSE CONCEALED SLIDES
COUNTERTOP SPECIFICATIONS:	
COUNTERTOP MATERIAL	QUARTZ
COUNTERTOP THICKNESS	1" 1/4" ALLOWANCE
SUBTOP REQUIREMENTS	NONE
ROOM SPECIFICATIONS	
FLOORING - TYPE / ALLOWANCE	VERIFI 3/4" ALLOWANCE 1"
CASING 1/4" REVEAL	3/4"



EUROWOOD
Cabinets INC.
1415 SO. 67TH ST.
OMAHA, NE 68106
TEL (402-393-4110)
FAX (402-393-8361)
WWW.EUROWOOD.NET)





HEET: *A5*

AWN BY: *SJB*

AN:
IN LEVEL
LAUNDRY

VISIONS:

2 MAY 26
11 JUNE 26
23 JUNE 26
2 JULY 26
8 JULY 26
24 JULY 26

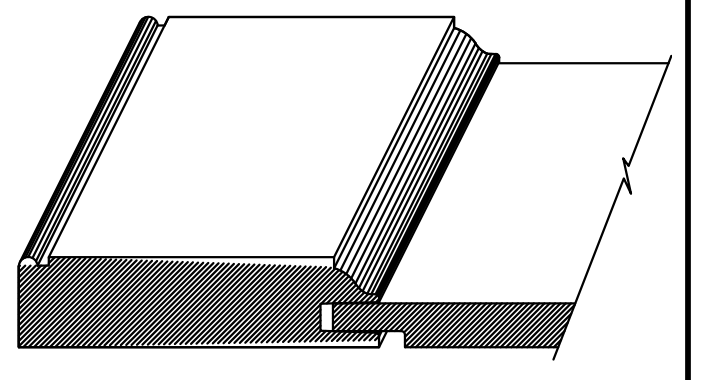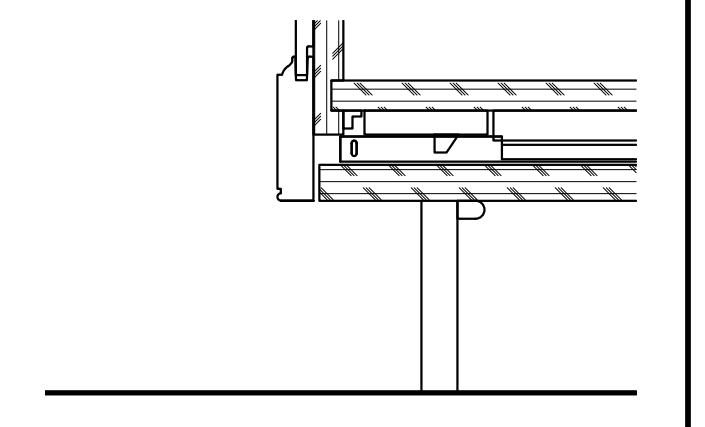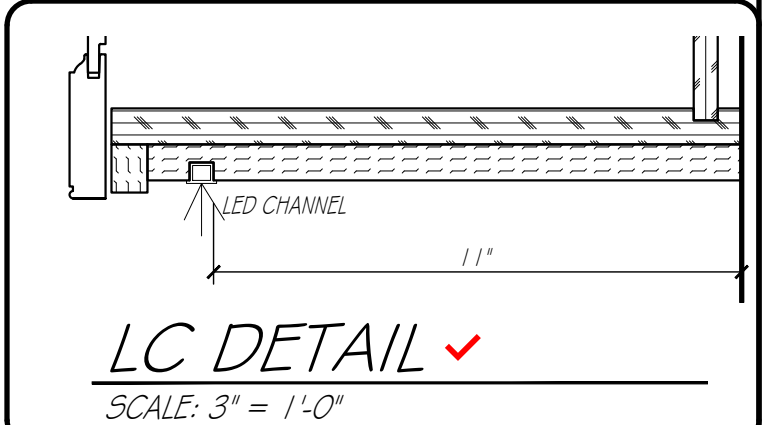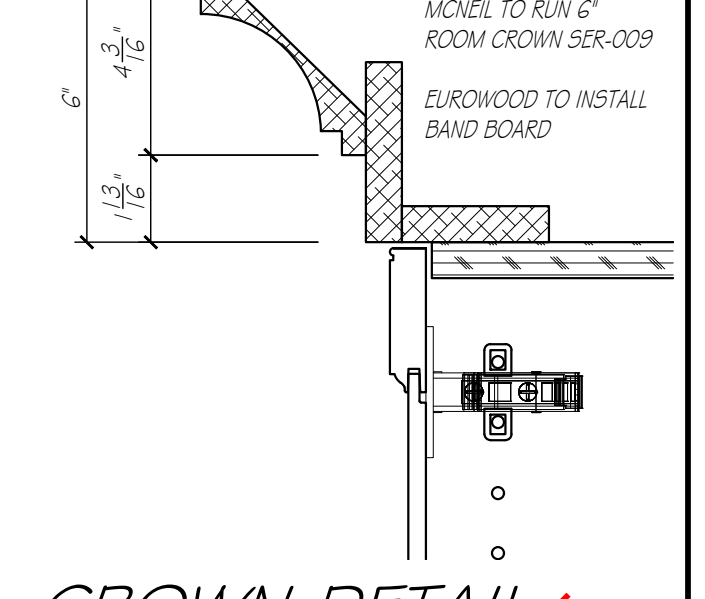

DOOR STYLE - MIDLAND (MODIFIED)
MITER CONSTRUCTION WITH 3" FRAMING
OUTSIDE EDGE - L-297 (BEAD)
INSIDE EDGE - OGEE
CENTER PANEL - P-057

DOOR DETAIL ✓_{EW-CWS}
SCALE: 1 1/2" = 1'-0"

PHIL & MICHELLE WOOD
3435 N. 140TH. CIRCLE
OMAHA, NE 68164



PROVED BY:

SIGNATURE

DATE _____

ICATION OF THESE DRAWINGS IS
IBITED WITHOUT WRITTEN CONSENT
EUROWOOD CABINETS
OO, EUROWOOD CABINETS INC.

UREMENTS ARE SUBJECT TO CHANGE
TO FINAL FIELD MEASUREMENTS.

WOOD
5588