


EUROWOOD
Cabinets INC.
3415 SO. 67TH ST.
OMAHA, NE 68106
TEL (402-393-4110)
FAX (402-393-8361)
(WWW.EUROWOOD.NET)




REVISIONS:











20 MAY 26
11 JUNE 26
23 JUNE 26
2 JULY 26
8 JULY 26
10 JULY 26
24 JULY 26
20 AUGUST 26
27 AUGUST 26
2 SEPTEMBER 26

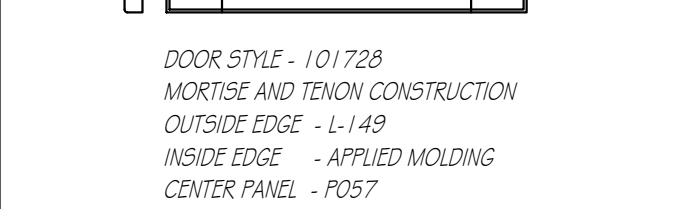

DOOR DETAIL EW-CWS
SCALE: 1 1/2" = 1'-0"

5588

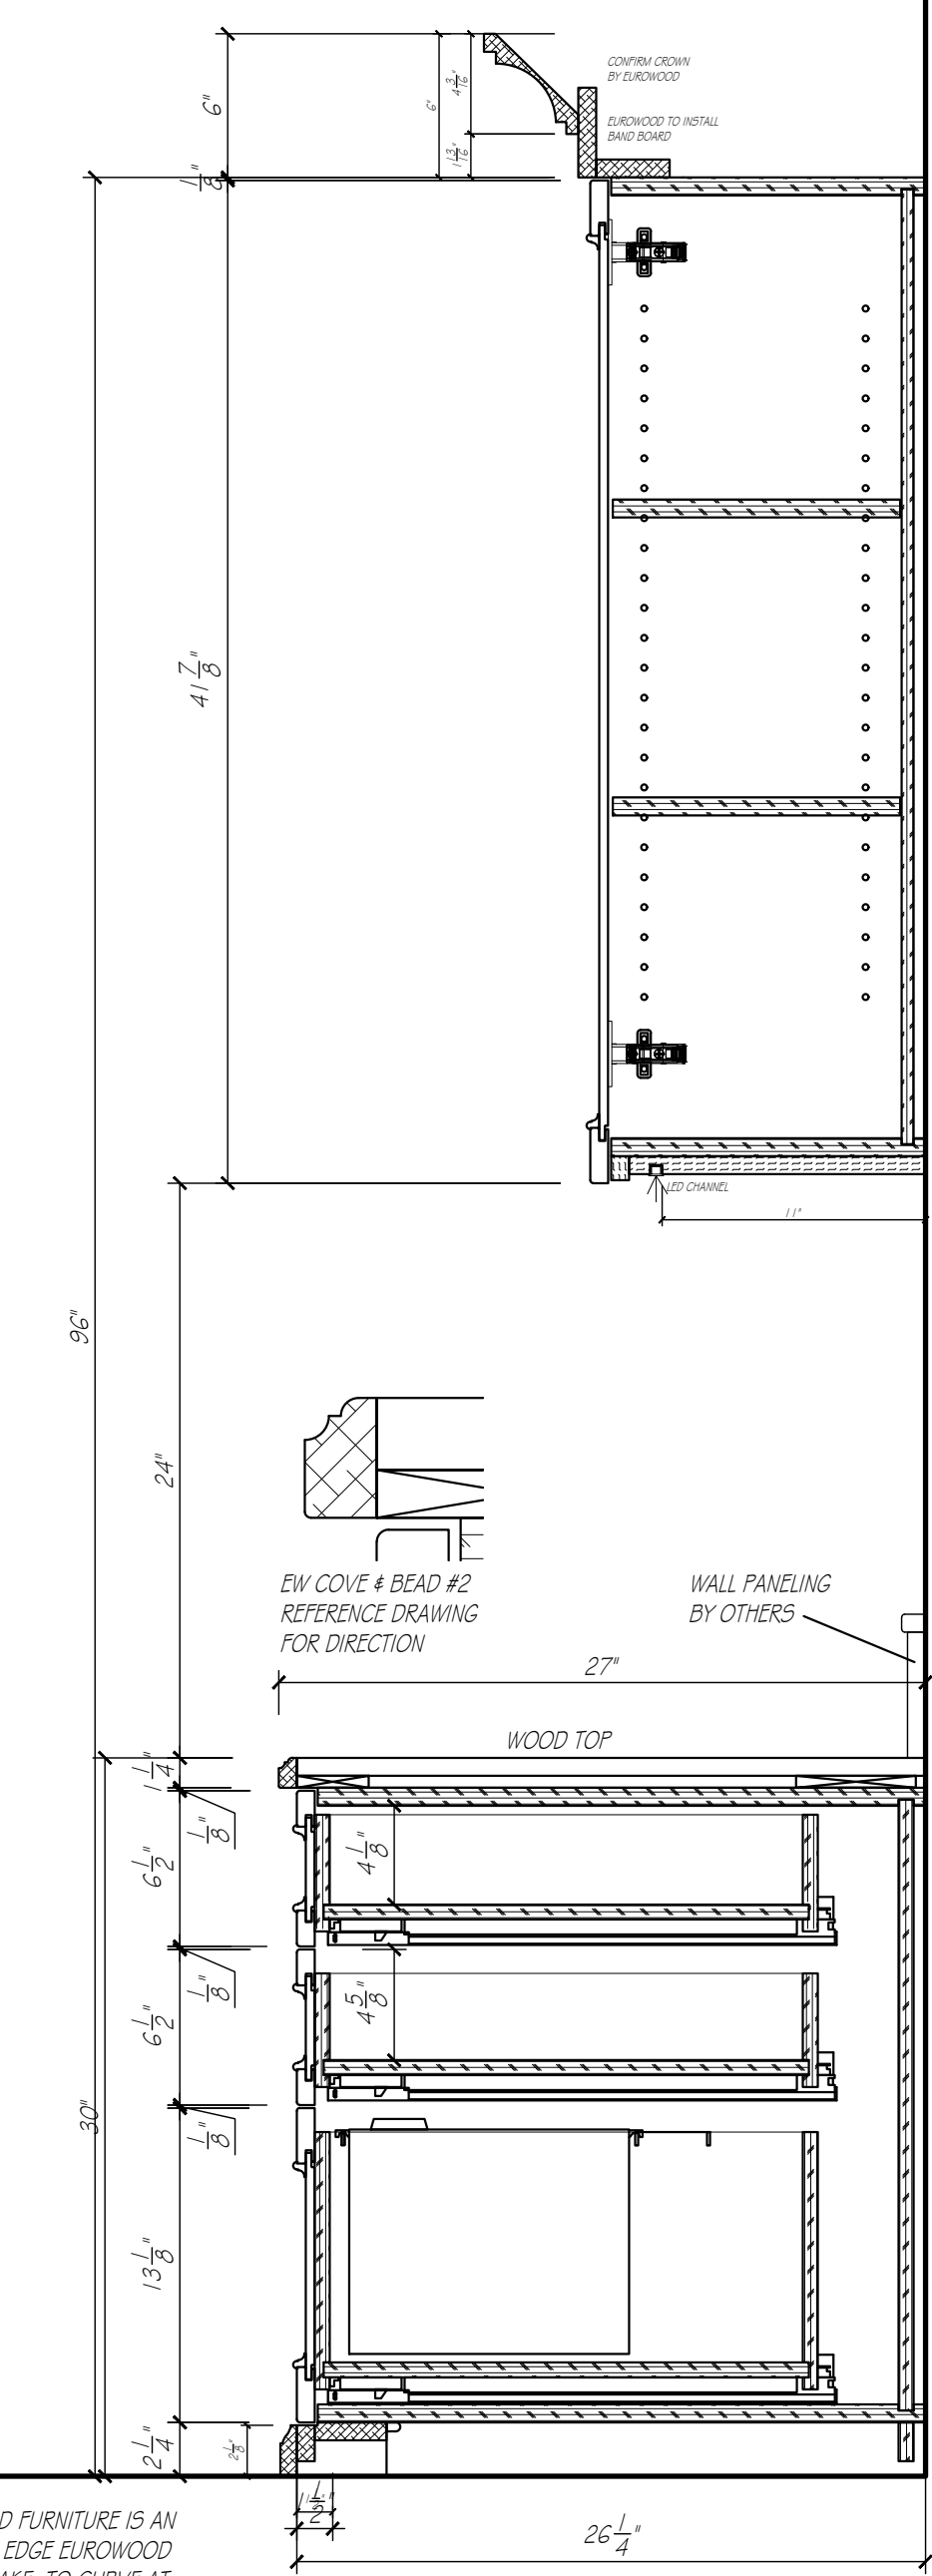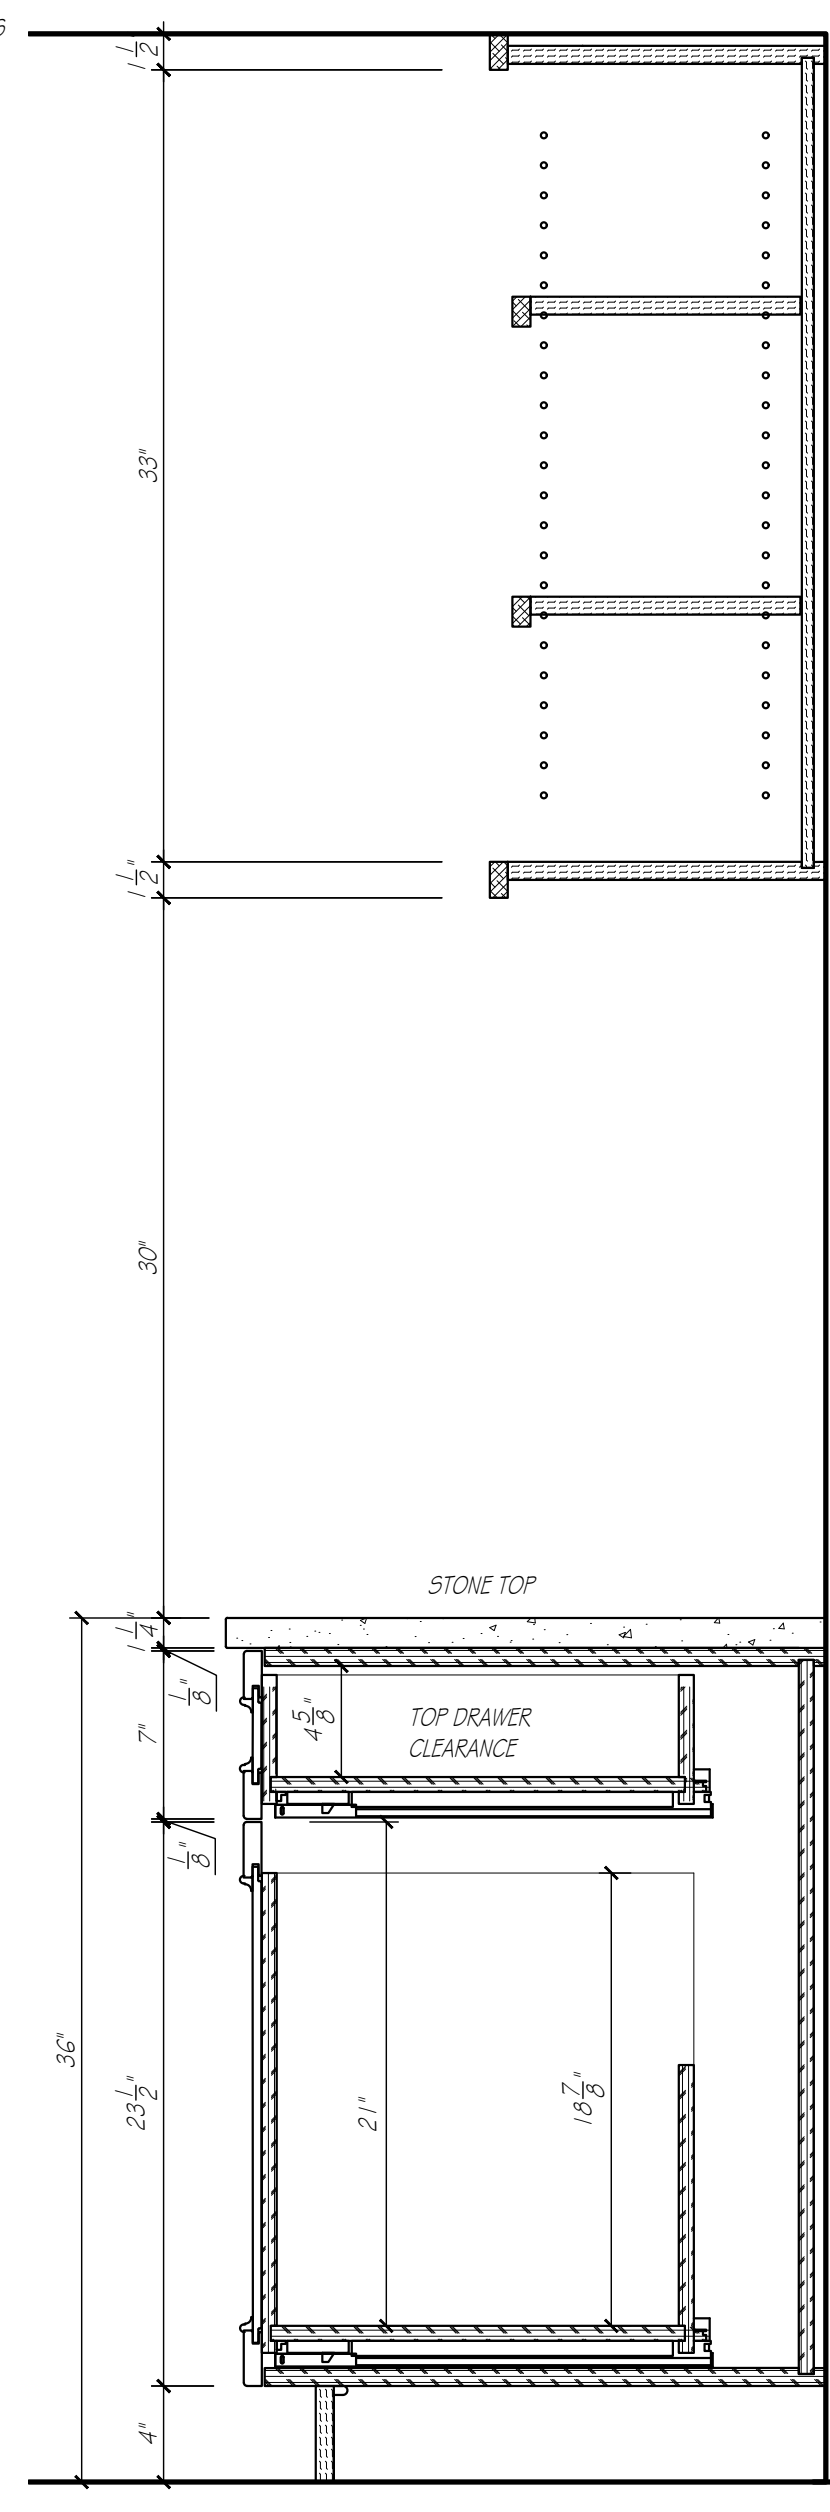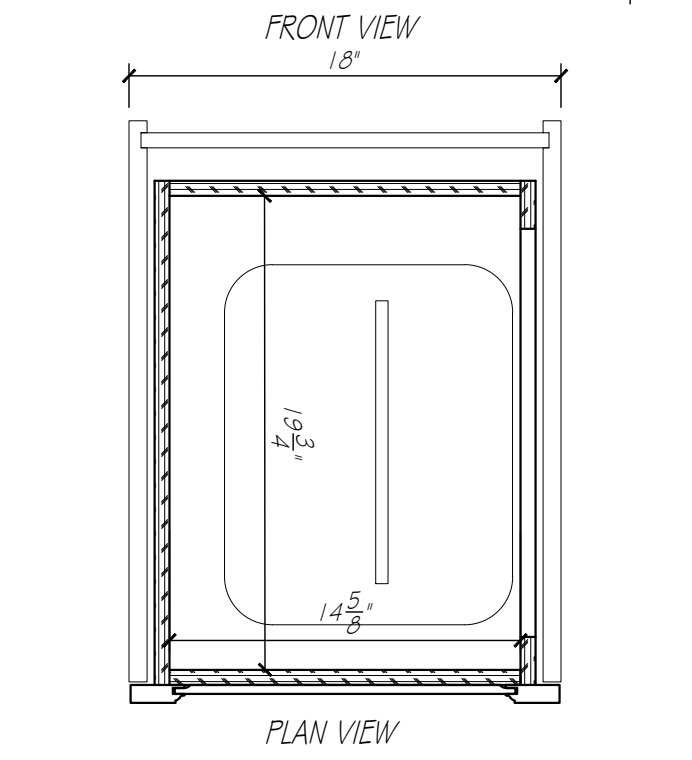

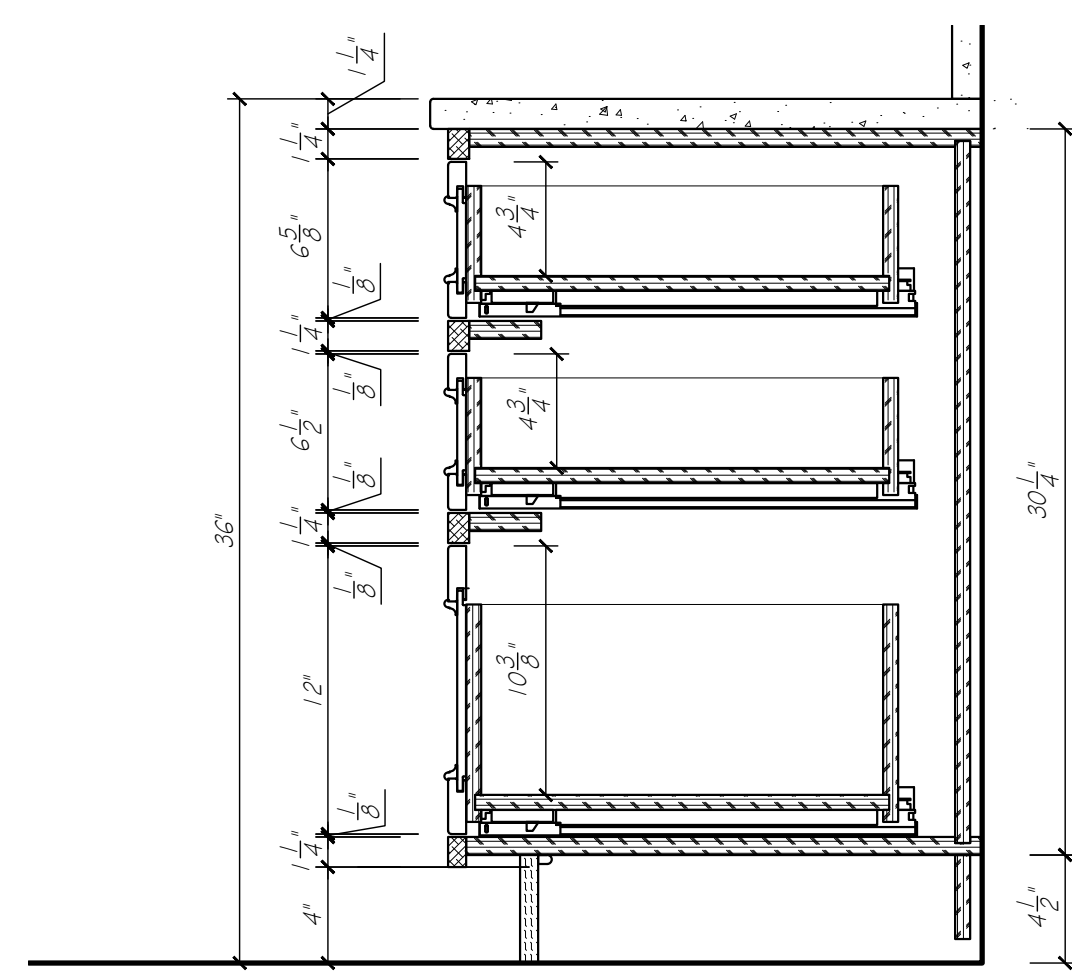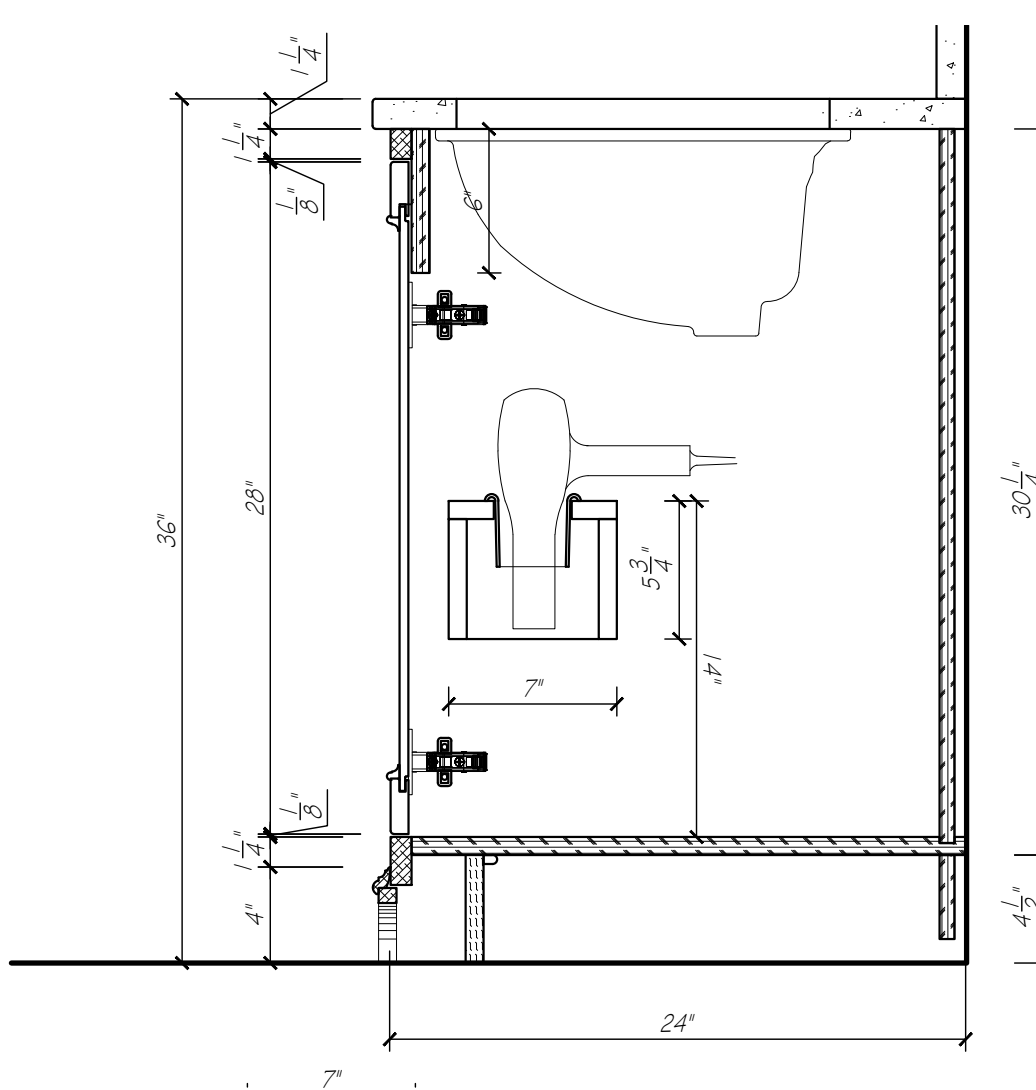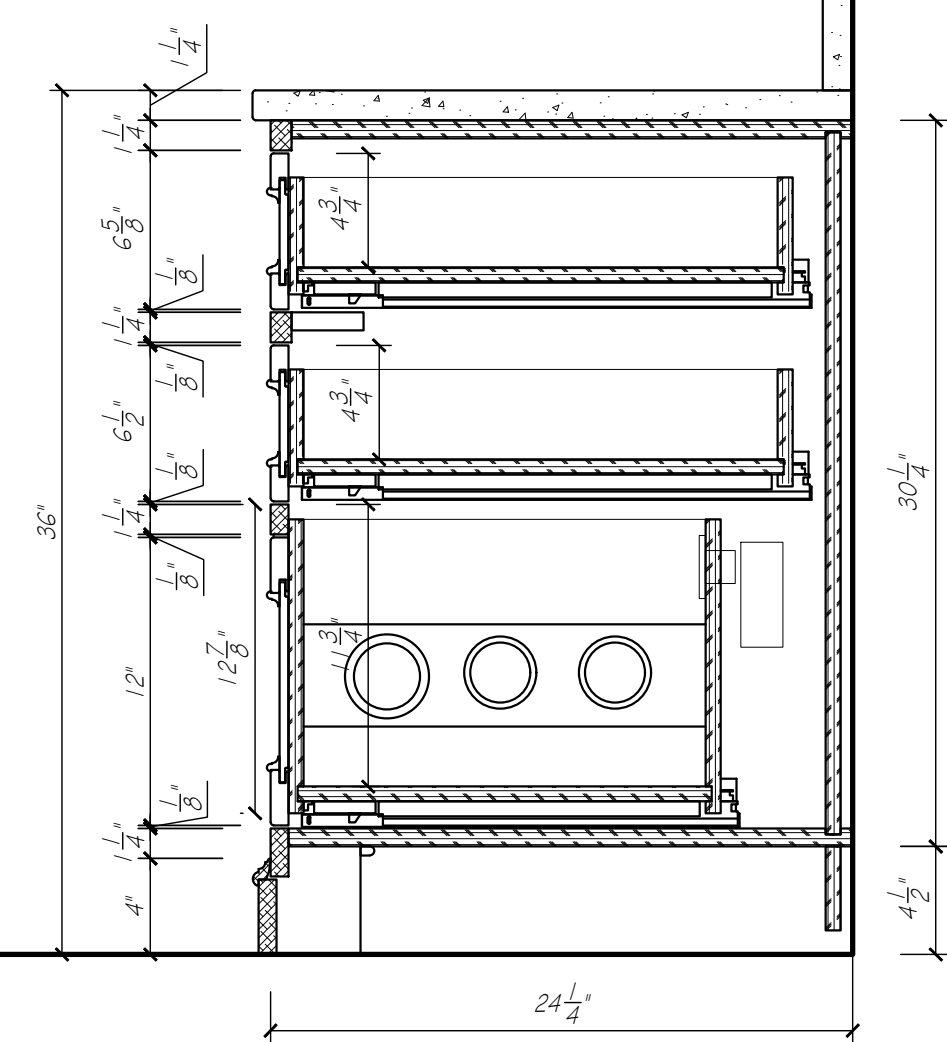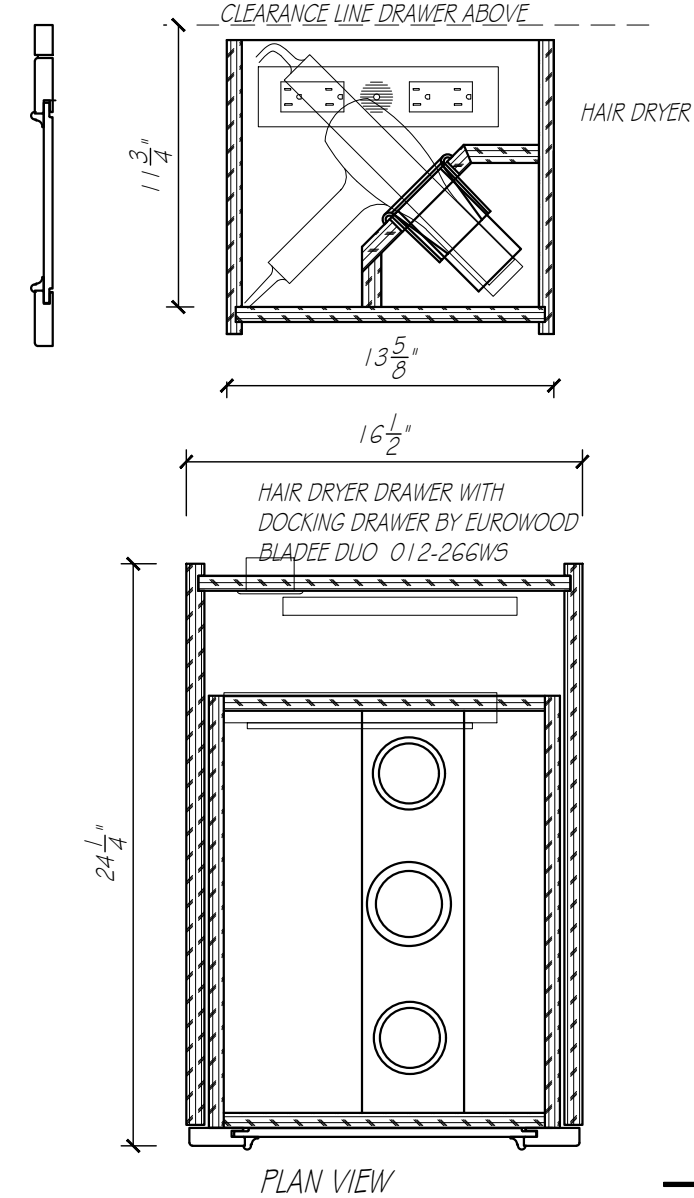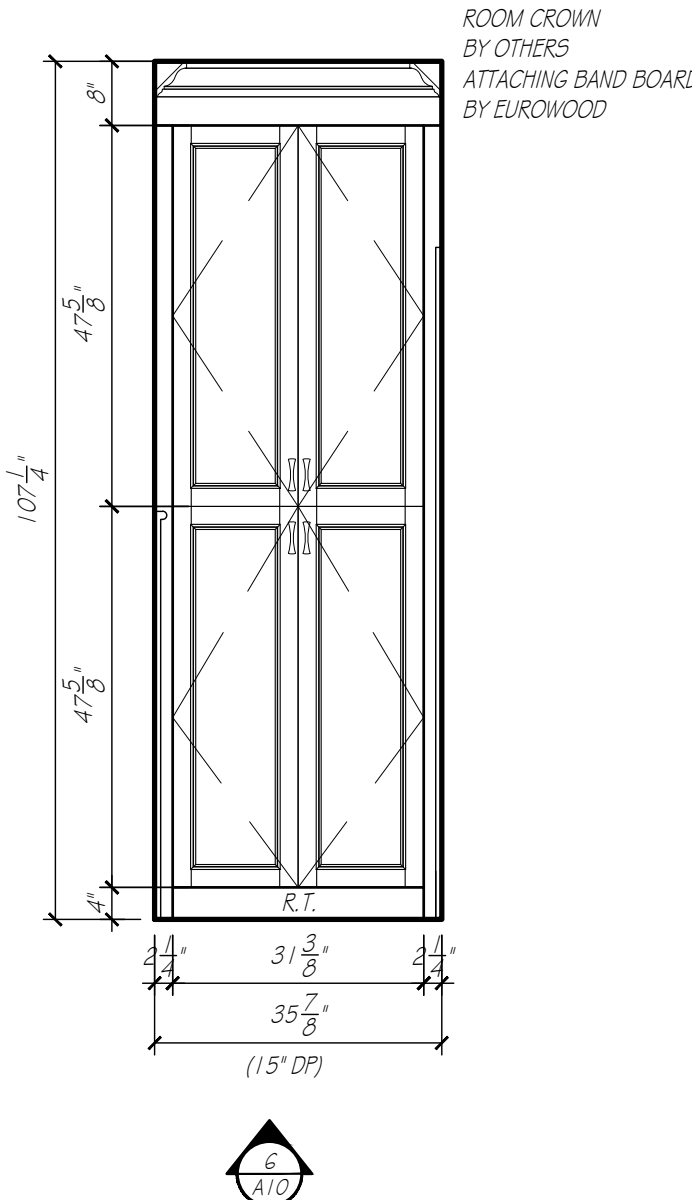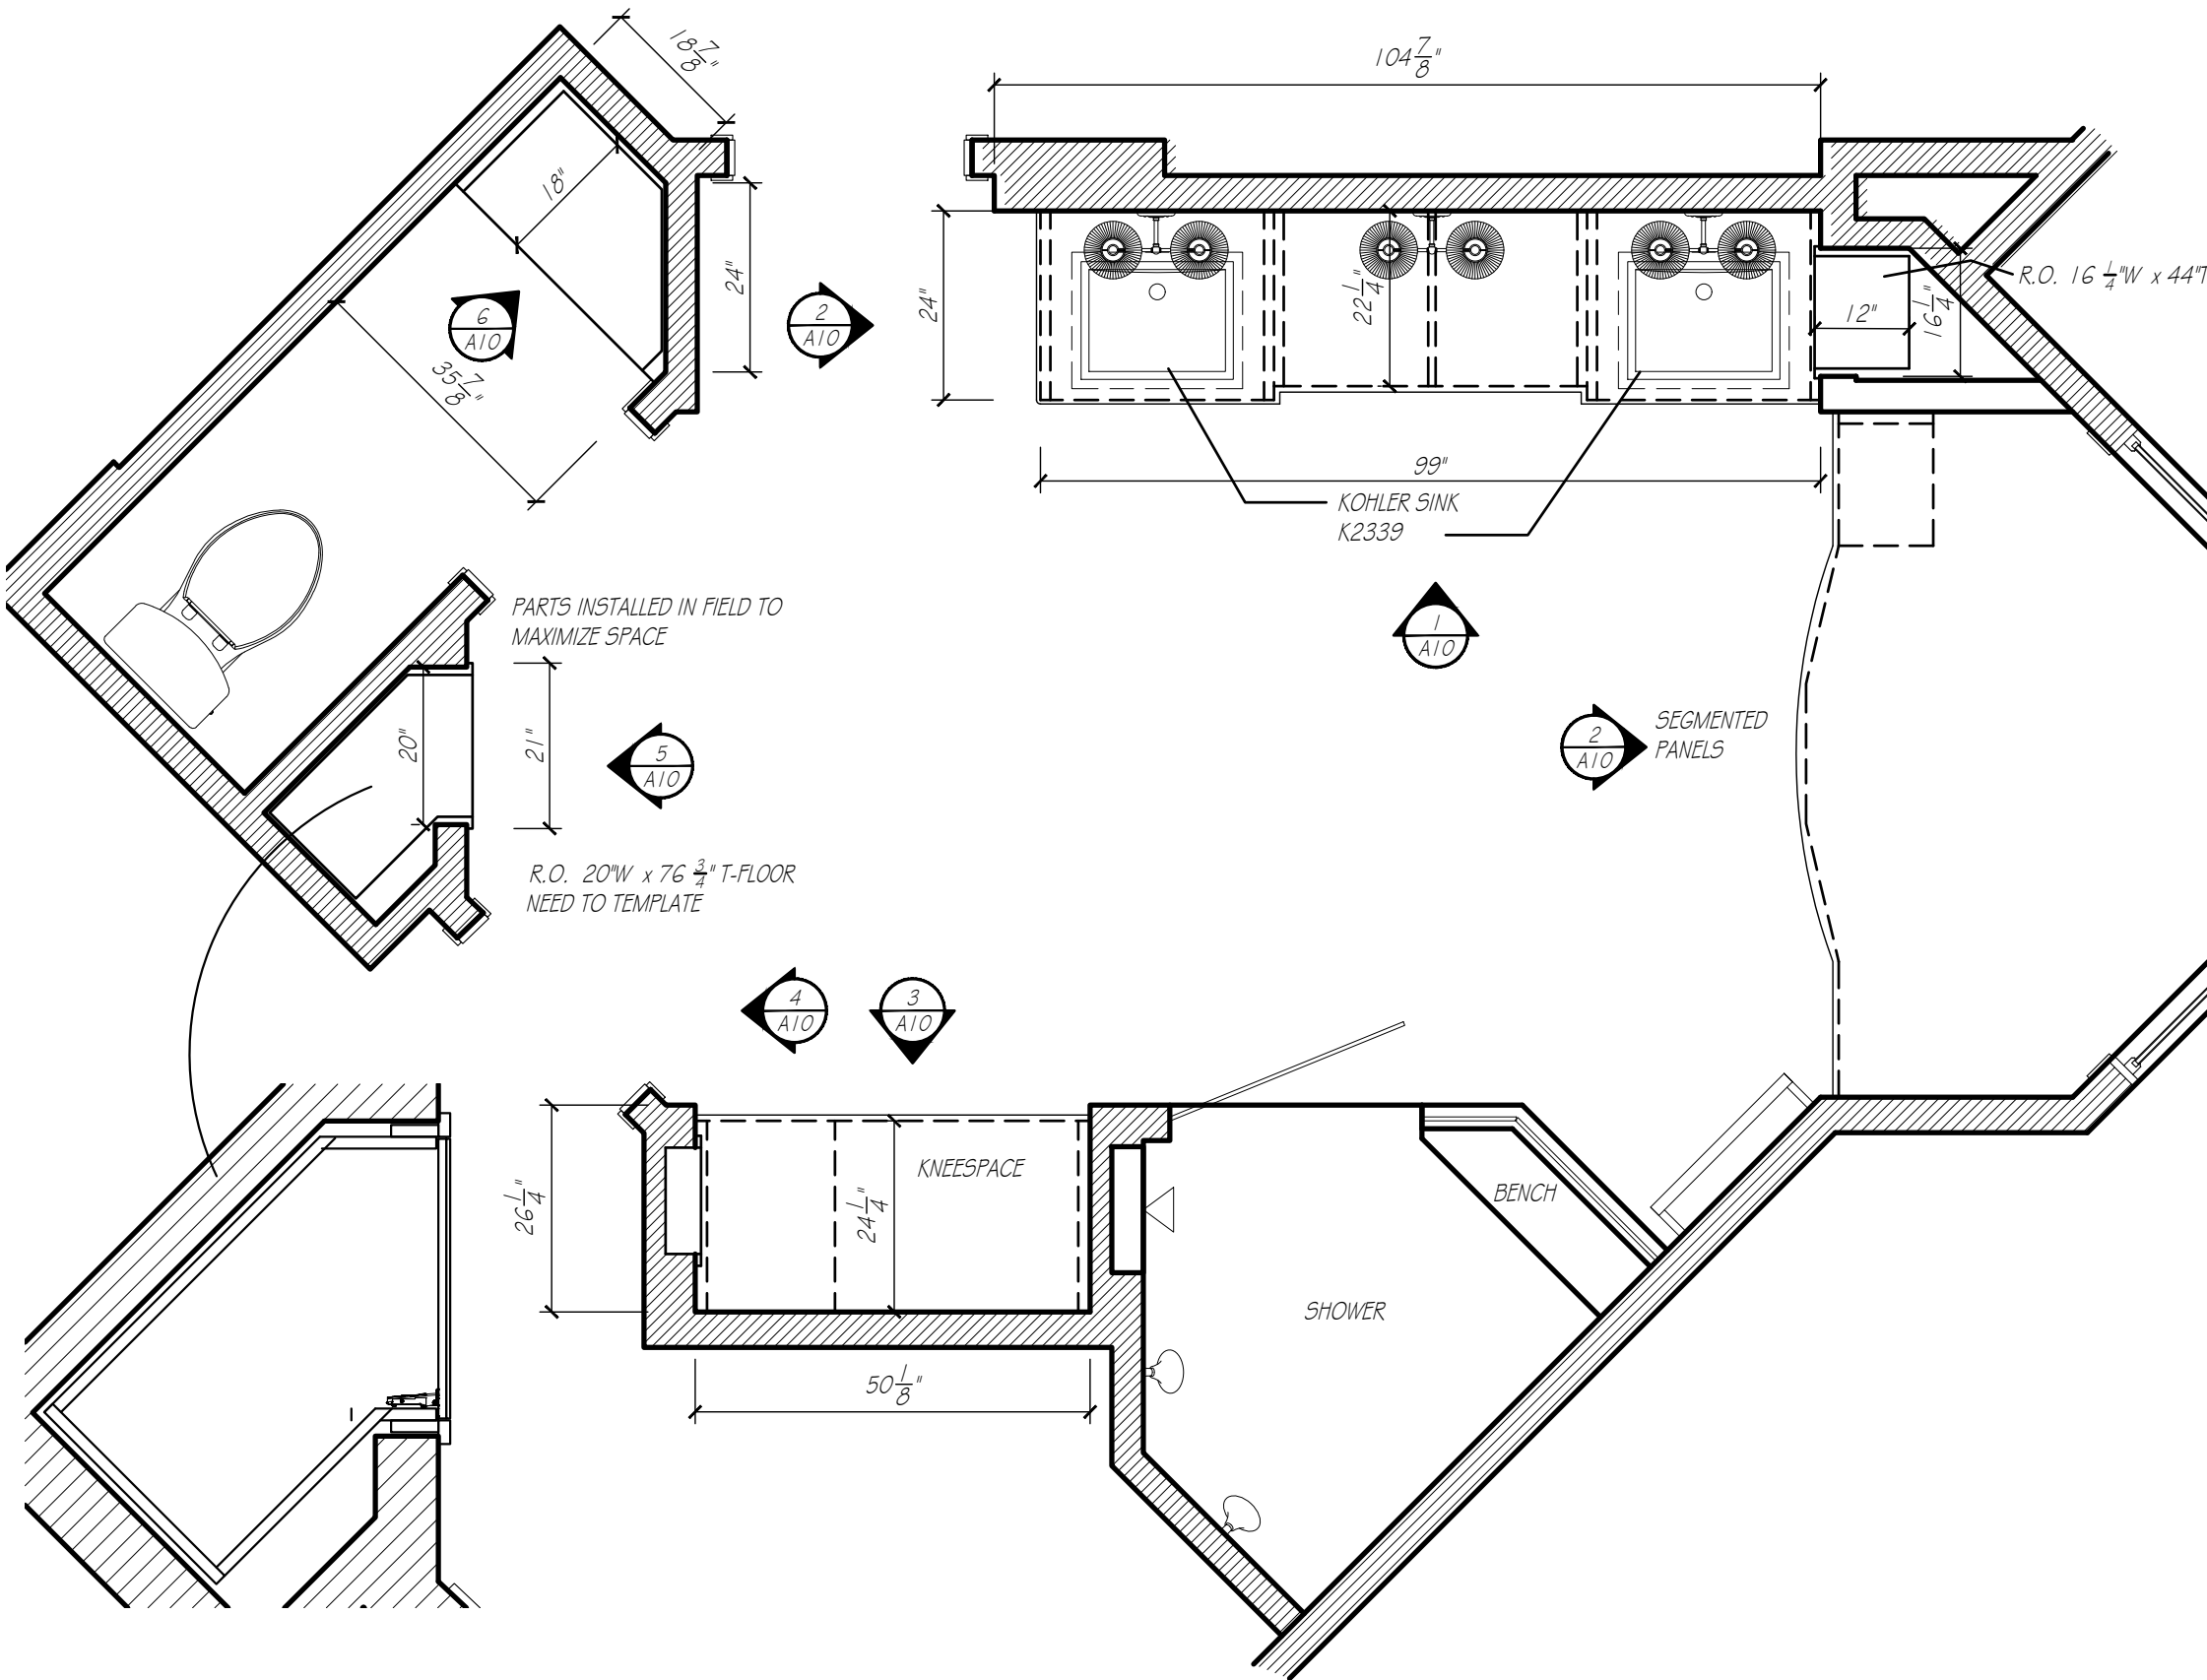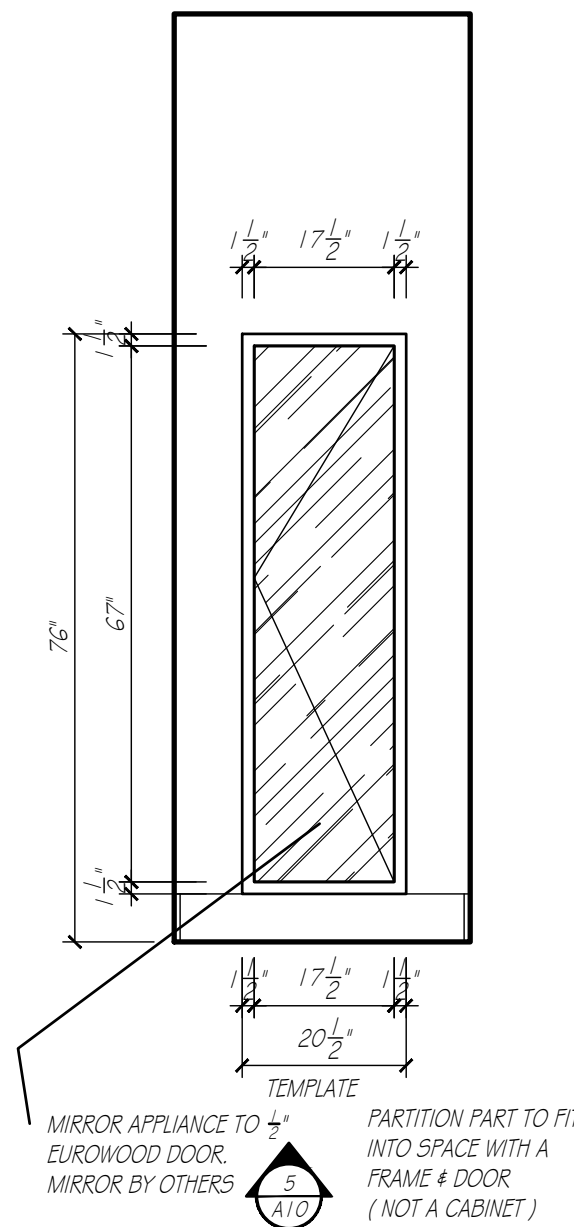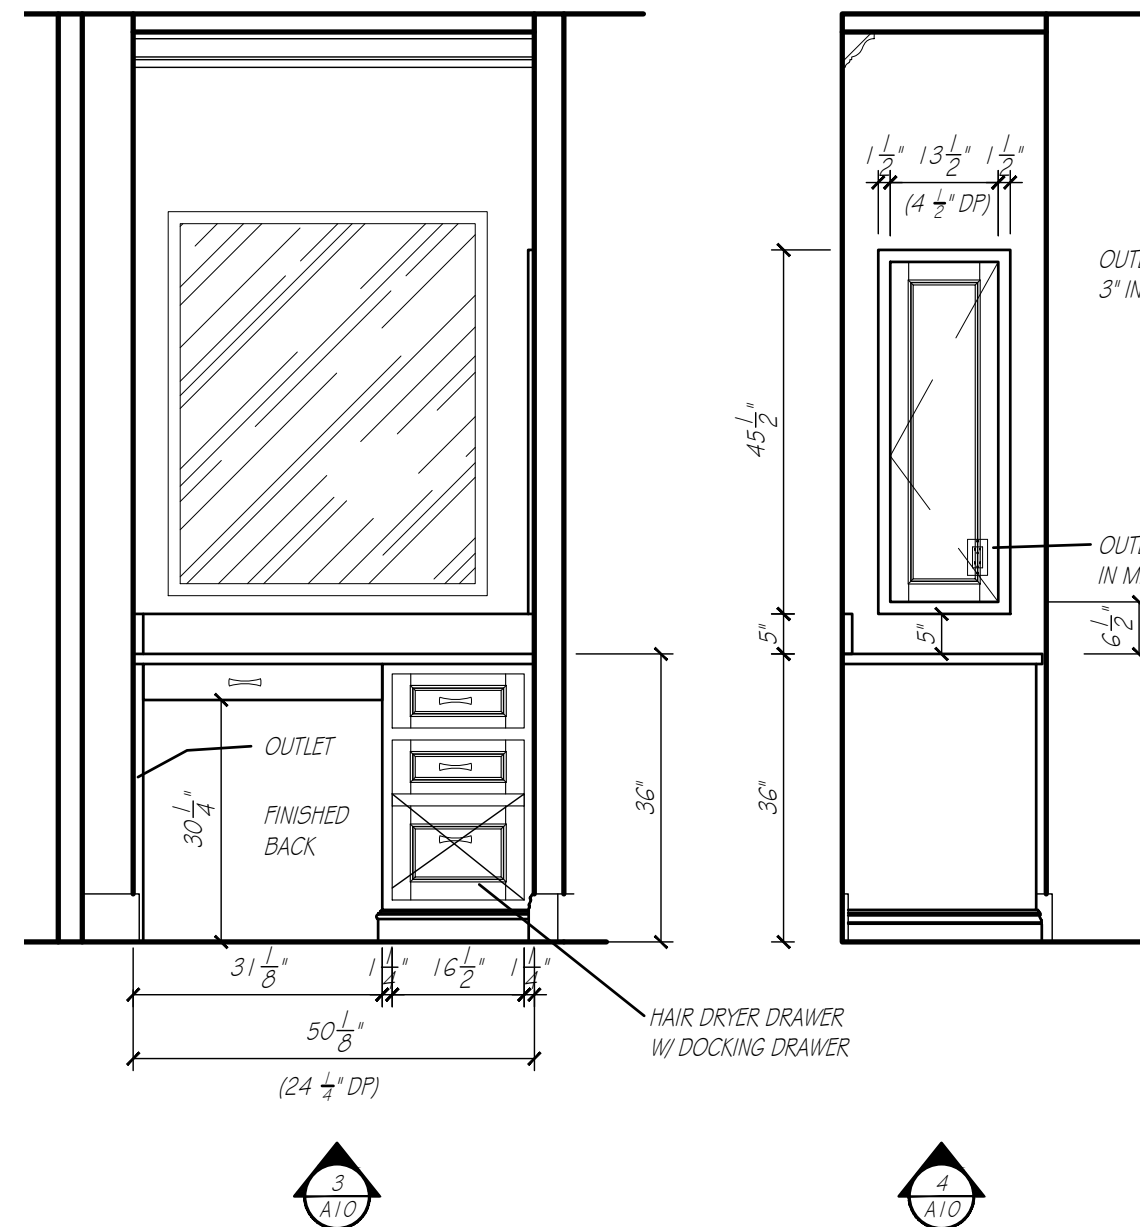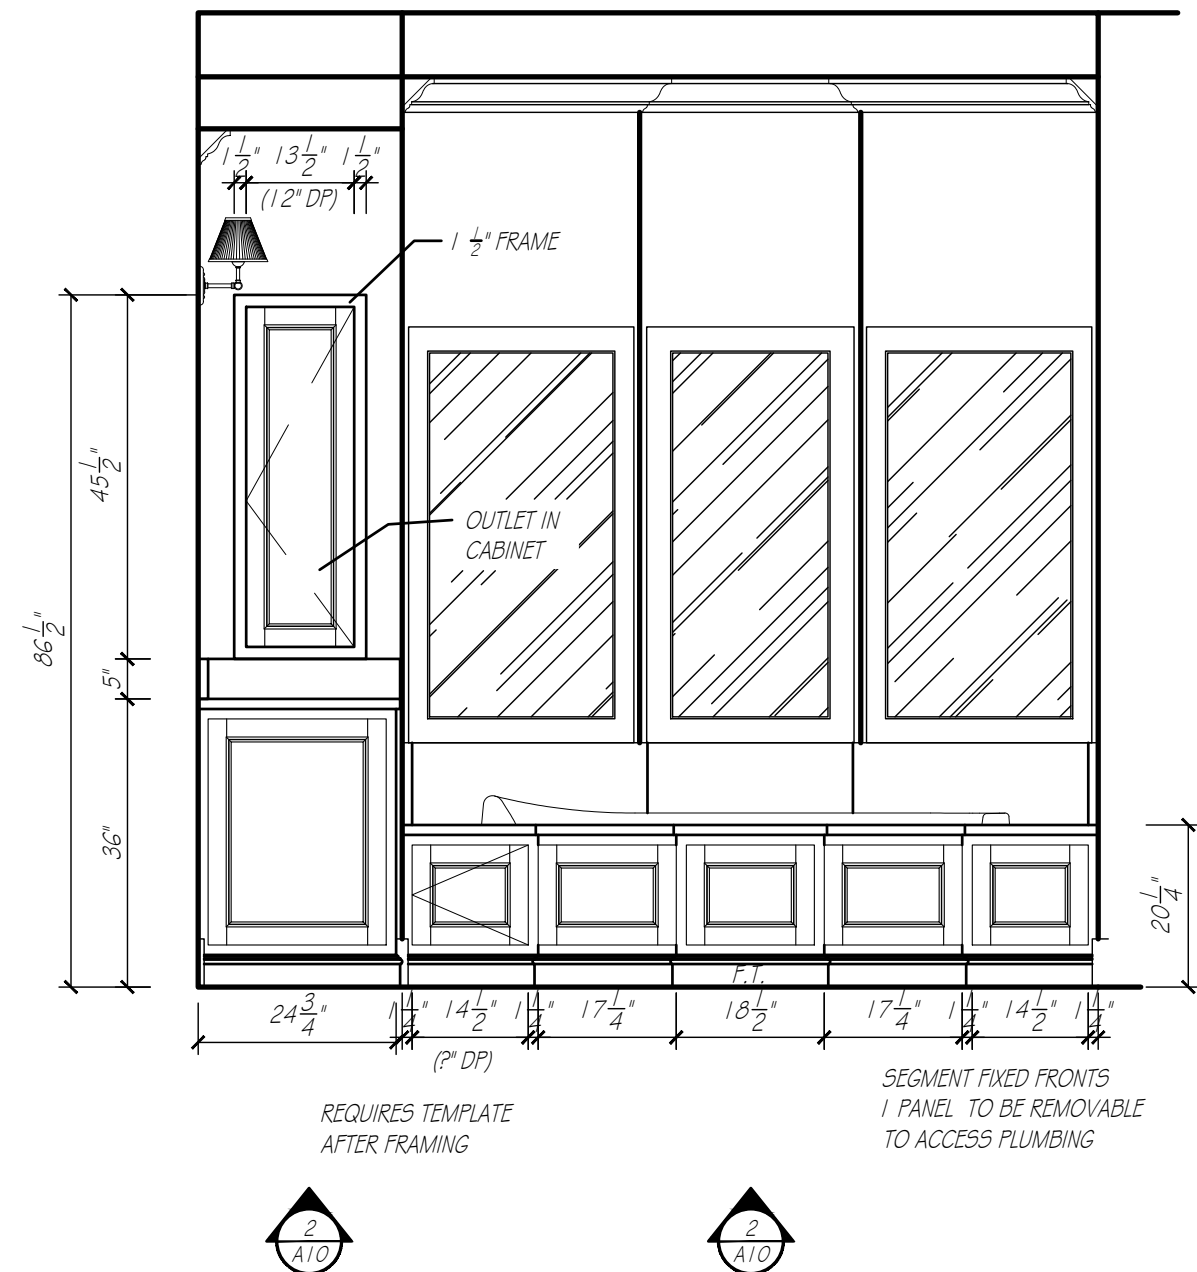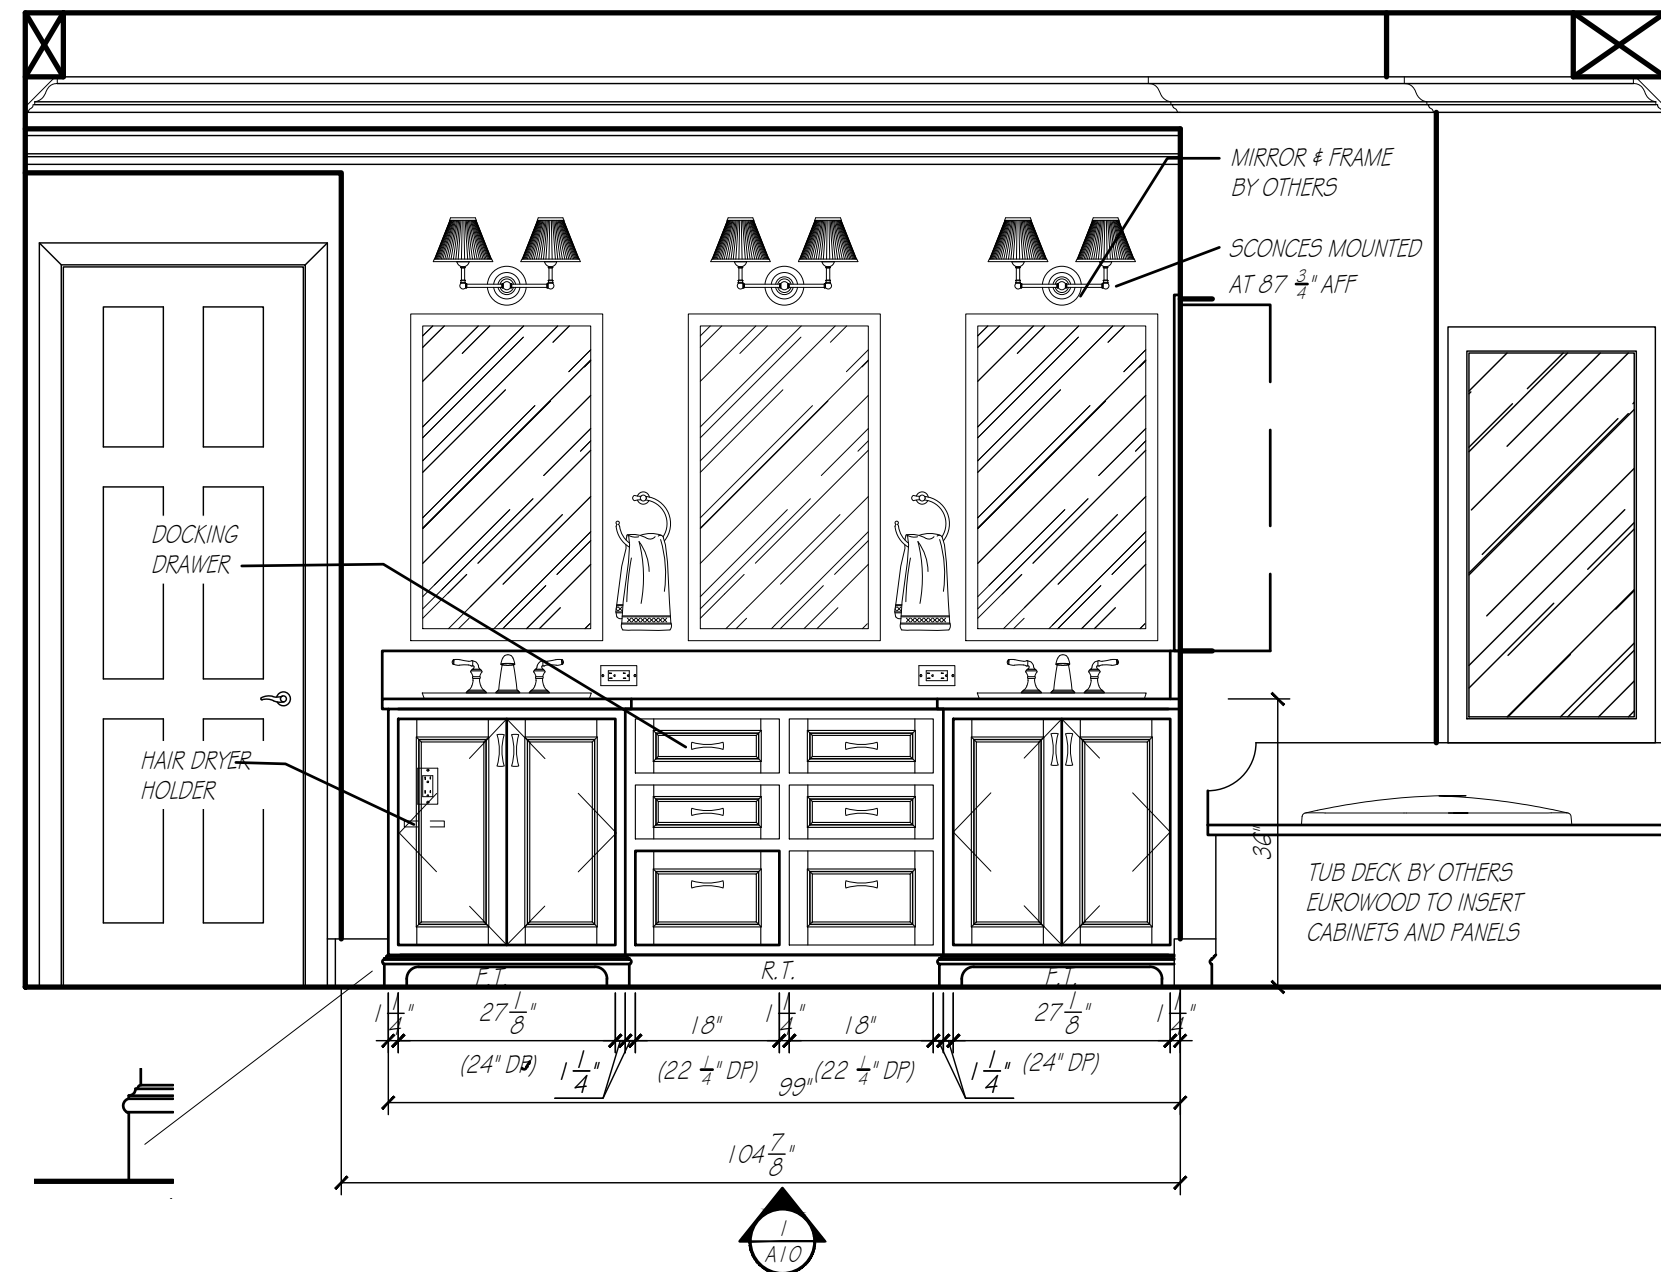

PRIMARY BATH

SCALE: 1/2" = 1'-0"

PRIMARY BATH	
CABINET CONSTRUCTION:	
EXTERIORS	PAINABLE
INTERIORS	HARD ROCK MAPLE MELAMINE
DRAWER BOVES	MAPLE DOVETAIL
FACE BANDING	MATCHING WOOD EDGE BANDING
CABINET HARDWARE & DRILLING	BY OTHERS
DRAWER SLIDE	FULL EXT. SOFT CLOSE CONCEALED SLIDES
COUNTERTOP SPECIFICATIONS:	
COUNTERTOP MATERIAL	QUARTZ
COUNTERTOP THICKNESS	1 1/4" ALLOWANCE
SUBTOP REQUIREMENTS	NONE
ROOM SPECIFICATIONS	
FLOORING - TYPE / ALLOWANCE	VERIFY 3/4" ALLOWANCE
CASING - W / 1/4" REVEAL	3 3/4"

NONE

CROWN DETAIL

SCALE: 3" = 1'-0"


NONE

LC DETAIL

SCALE: 3" = 1'-0"

TOE DETAIL

SCALE: 3" = 1'-0"

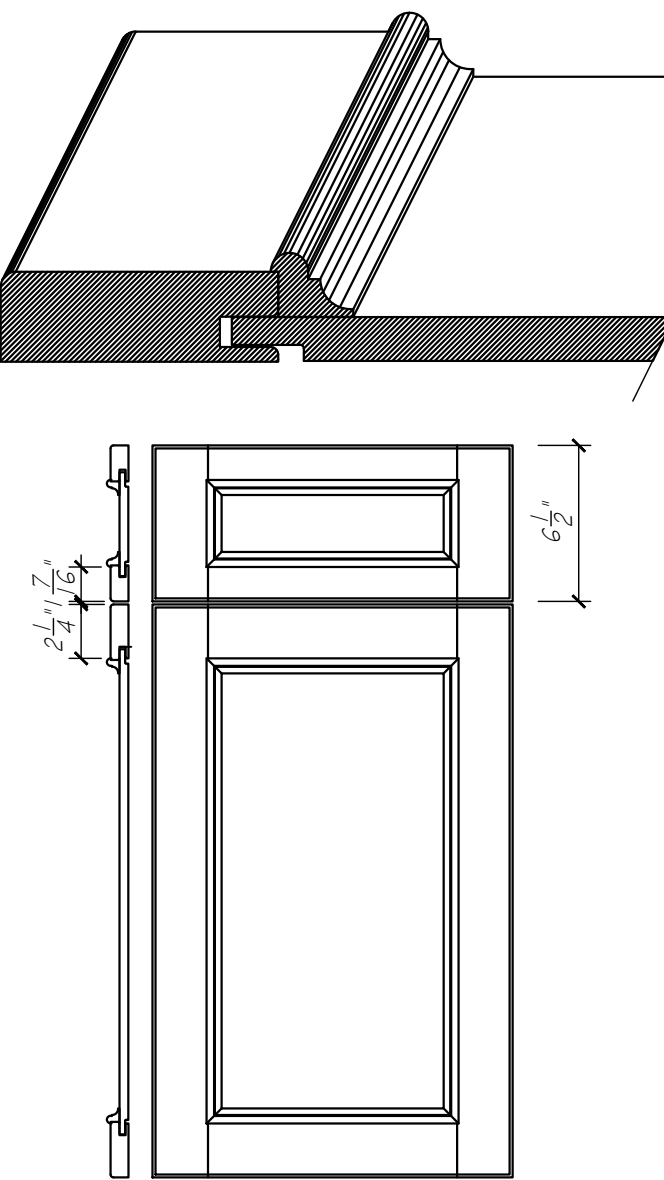

DOOR STYLE - 101728
MORTISE AND TENON CONSTRUCTION
OUTSIDE EDGE - L-149
INSIDE EDGE - APPLIED MOLDING
CENTER PANEL - POS7

DOOR DETAIL

SCALE: 1 1/2" = 1'-0"

EW-CWS



EUROWOOD Cabinets

3415 SO. 67TH ST.
OMAHA, NE 68108

TEL (402-393-4110)

FAX (402-393-8361)

(WWW.EUROWOOD.NET)

SHEET: A10

DRAWN BY: SJB


PLAN: MAIN LEVEL

PRIMARY BATH

REVISIONS:

- 1 JUNE 26
- 23 JUNE 26
- 2 JULY 26
- 8 JULY 26
- 24 JULY 26
- 20 AUGUST 26
- 27 AUGUST 26
- 2 SEPTEMBER 26

PHIL & MICHELLE WOOD
3435 N. 140TH. CIRCLE
OMAHA, NE 68164

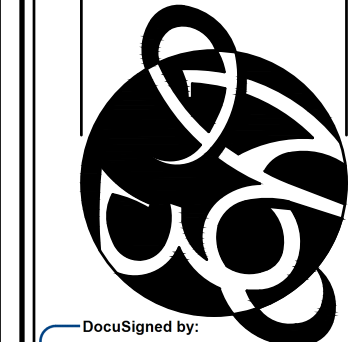

DocuSigned by:
Madison van den Boogaart
9/17/2025

APPROVED BY:

Phil Wood
3/16/2026

SIGNATURE

Michelle Wood
3/16/2026

DATE

DUPPLICATION OF THESE DRAWINGS IS
PROHIBITED WITHOUT WRITTEN CONSENT
BY EUROWOOD CABINETS
© 2006, EUROWOOD CABINETS INC.

MEASUREMENTS ARE SUBJECT TO CHANGE
DUE TO FINAL FIELD MEASUREMENTS.

WOOD

5588

BATH 3

CABINET CONSTRUCTION:






EXTERIORS	PAINABLE
INTERIORS	HARD ROCK MAPLE MELAMINE
DRAWER BOXES	HARD ROCK MAPLE MELAMINE
FACE BANDING	MATCHING WOOD EDGE BANDING
CABINET HARDWARE & DRILLING	BY OTHERS
DRAWER SLIDE	FULL EXT. SOFT CLOSE CONCEALED SLIDES

COUNTERTOP SPECIFICATIONS:

COUNTERTOP MATERIAL	QUARTZ
COUNTERTOP THICKNESS	1 1/4" ALLOWANCE
SUBTOP REQUIREMENTS	NONE

ROOM SPECIFICATIONS

FLOORING - TYPE / ALLOWANCE	VERIFY 3/4" ALLOWANCE
CASING - W / 1/4" REVEAL	3 3/4"

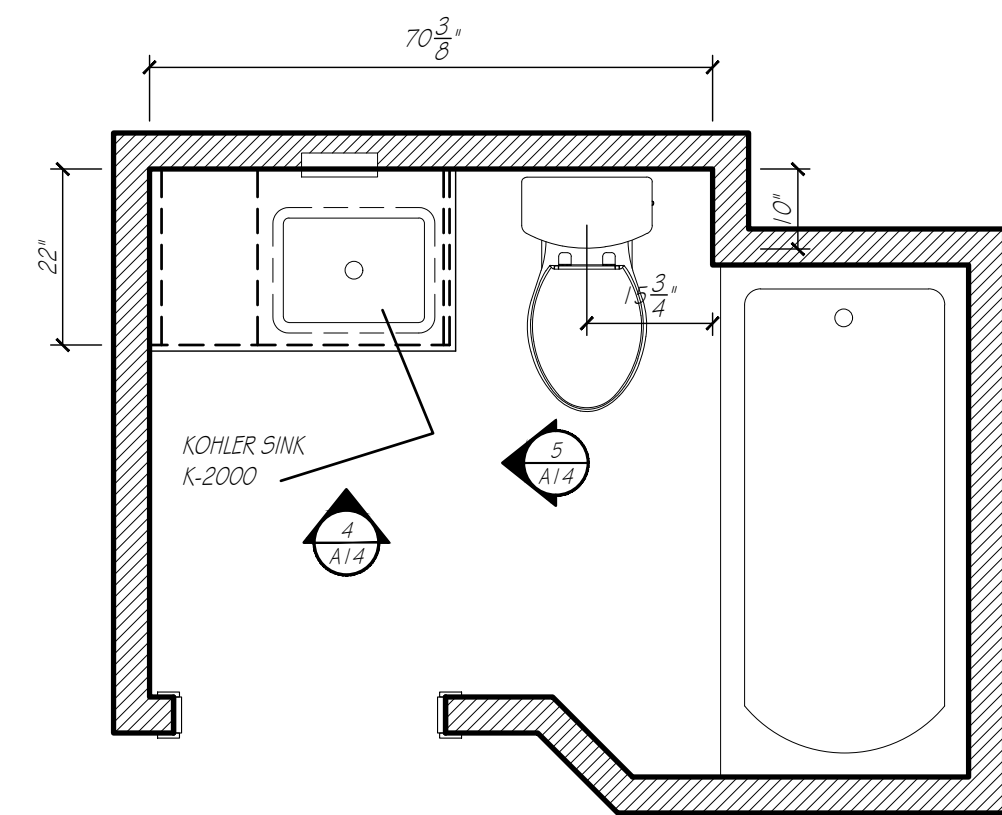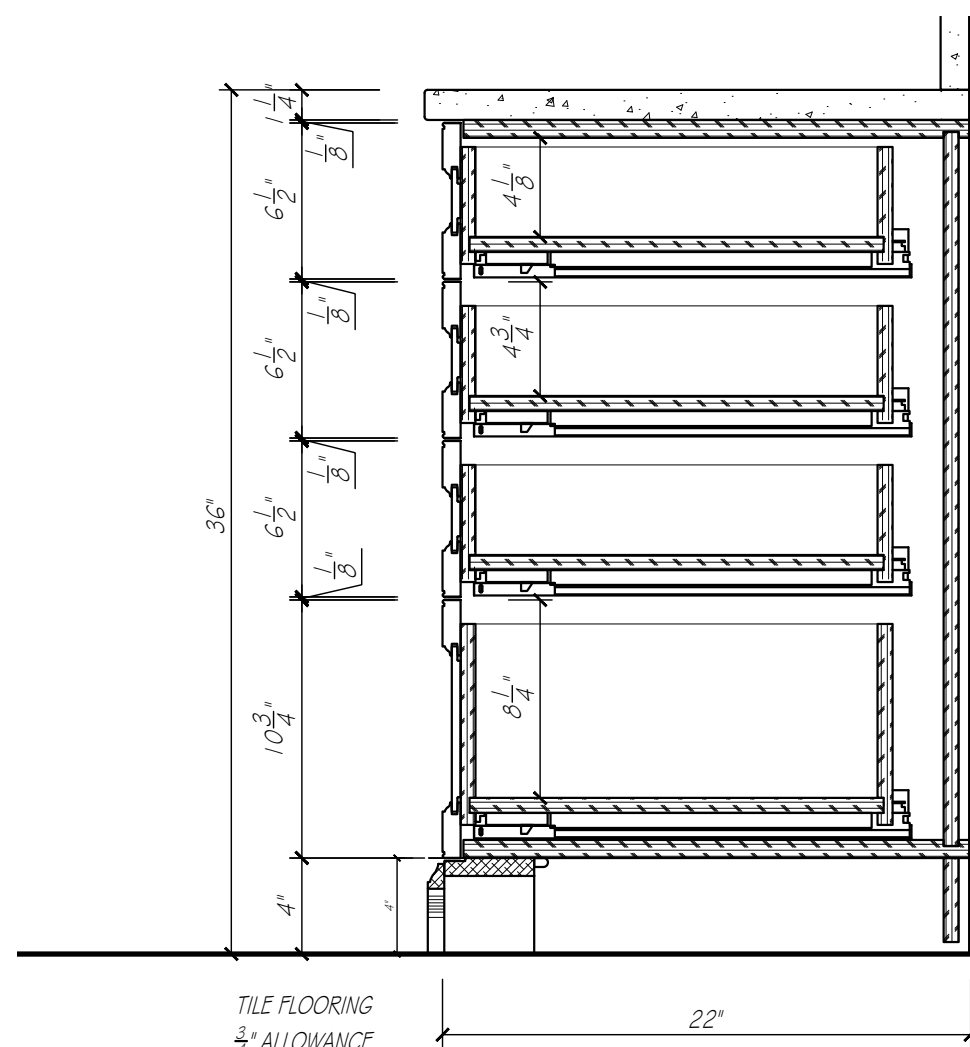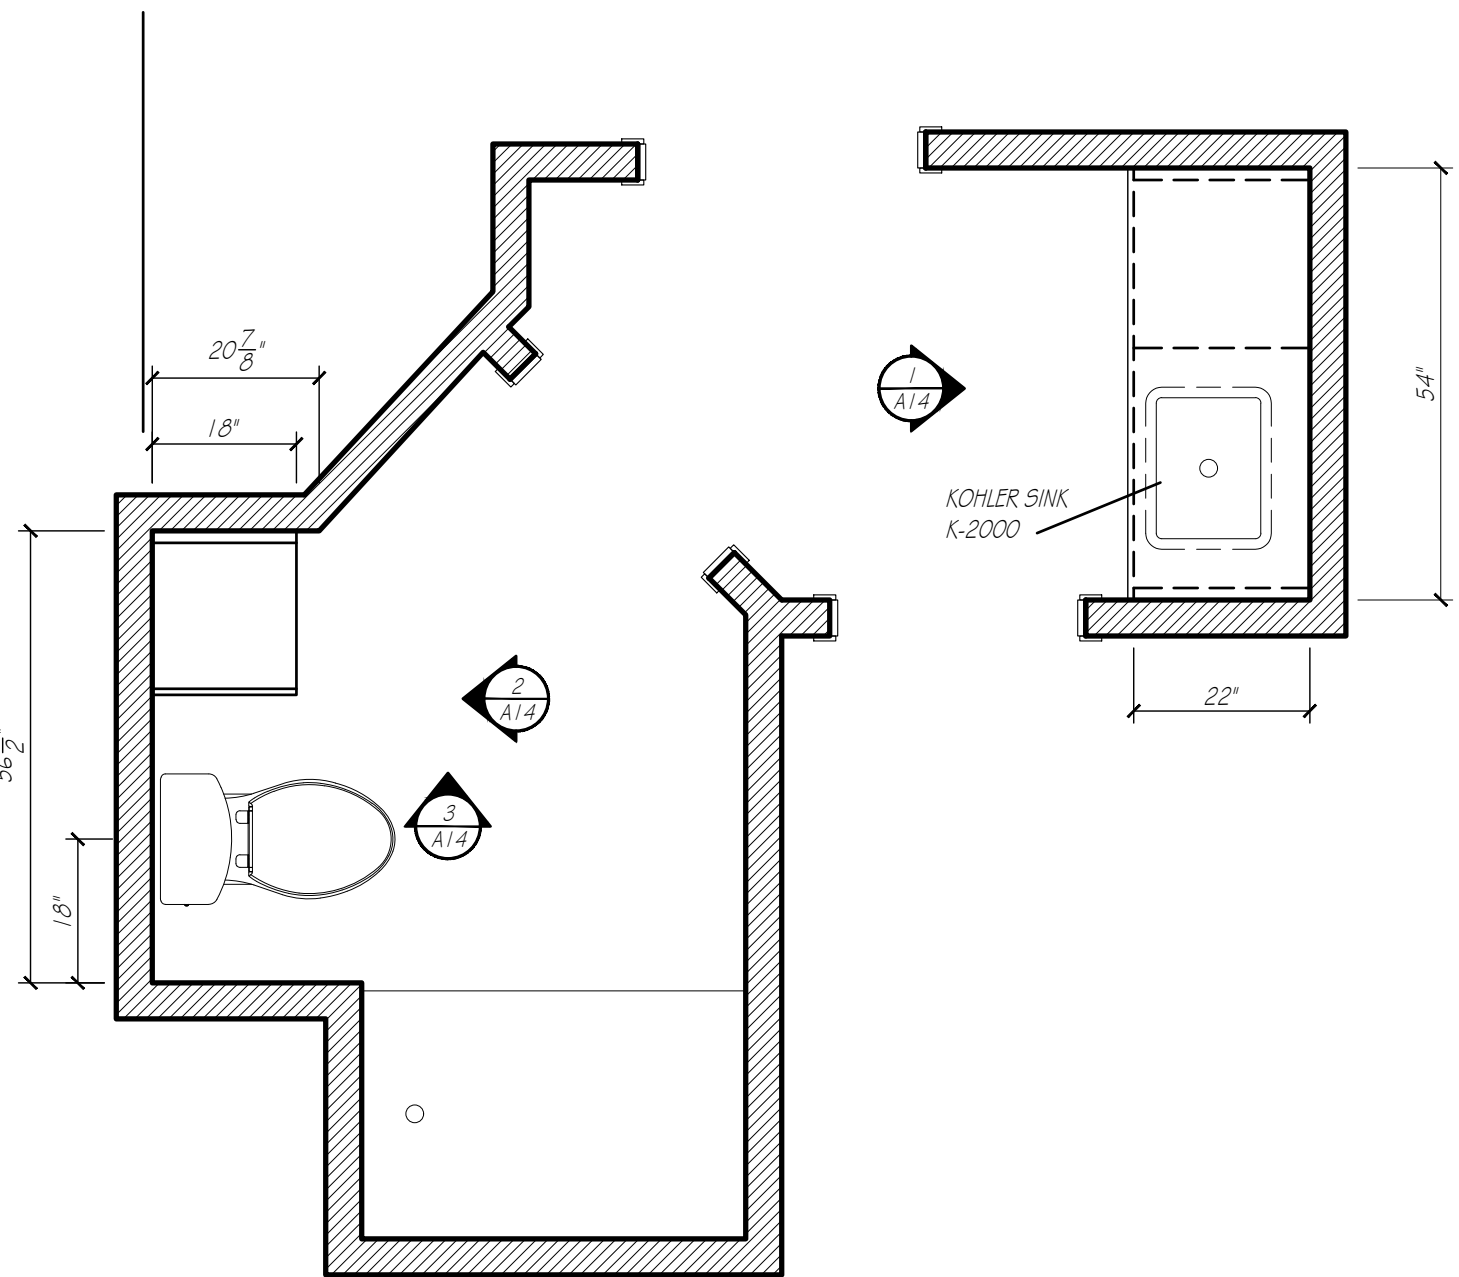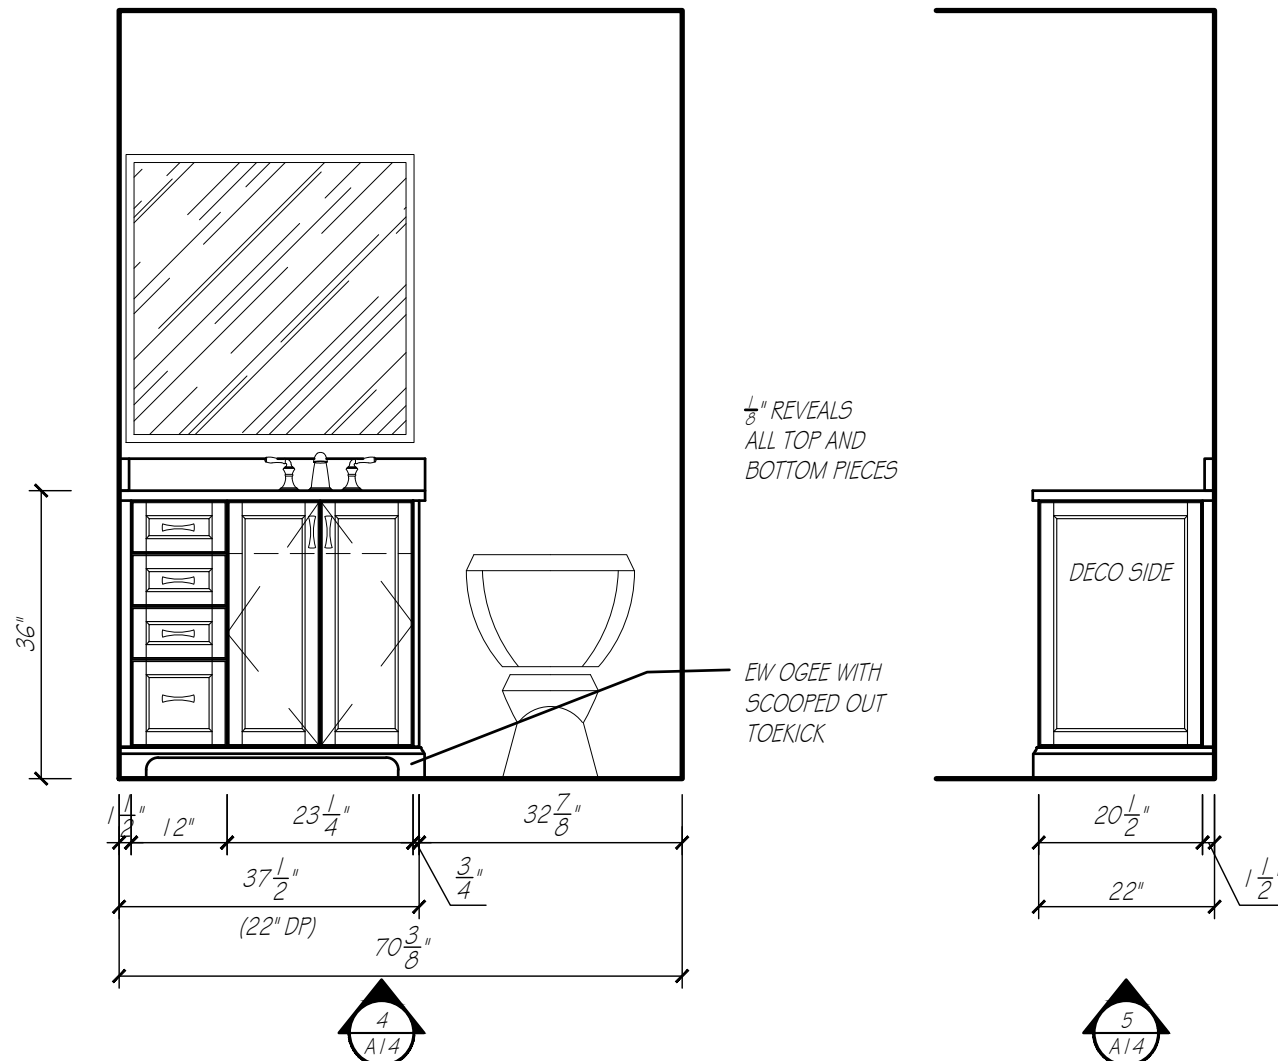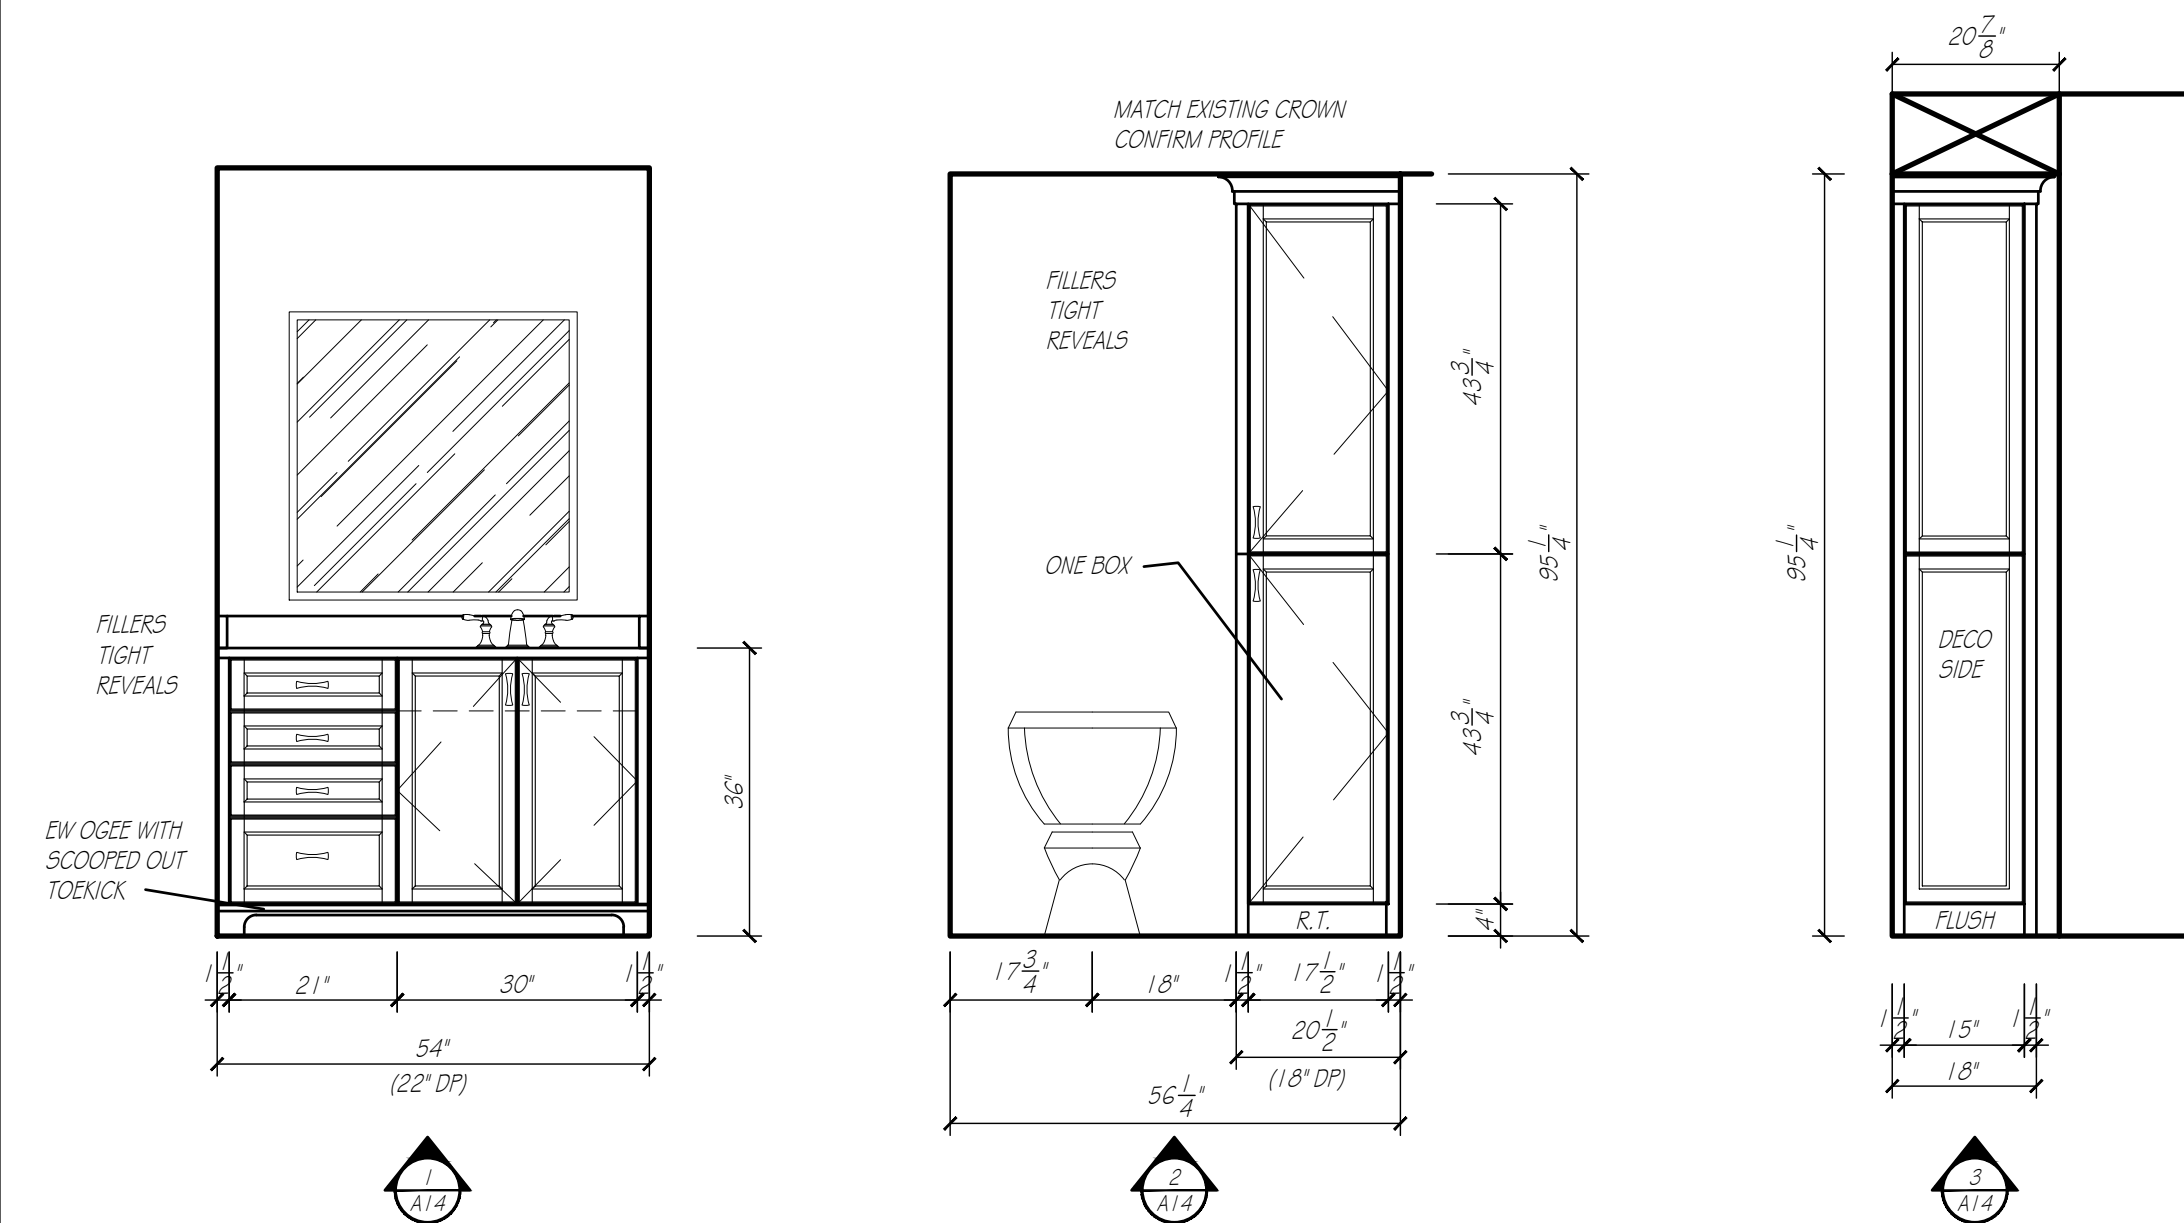

BATH 3

SCALE: 1/2" = 1'-0"

BATH 3

CABINET CONSTRUCTION:


EXTERIORS	PAINABLE
INTERIORS	HARD ROCK MAPLE MELAMINE
DRAWER BOXES	HARD ROCK MAPLE MELAMINE
FACE BANDING	MATCHING WOOD EDGE BANDING
CABINET HARDWARE & DRILLING	BY OTHERS
DRAWER SLIDE	FULL EXT. SOFT CLOSE CONCEALED SLIDES

COUNTERTOP SPECIFICATIONS:

COUNTERTOP MATERIAL	QUARTZ
COUNTERTOP THICKNESS	1 1/4" ALLOWANCE
SUBTOP REQUIREMENTS	NONE

ROOM SPECIFICATIONS

FLOORING - TYPE / ALLOWANCE	VERIFY 3/4" ALLOWANCE
CASING - W / 1/4" REVEAL	3 3/4"

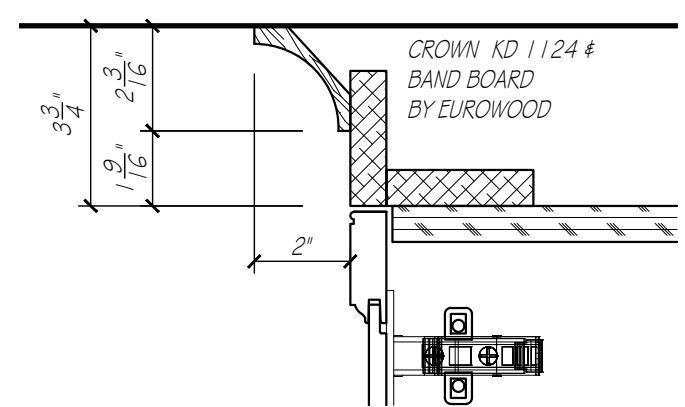


CROWN DETAIL

SCALE: 3" = 1'-0"

NONE



LC DETAIL

SCALE: 3" = 1'-0"

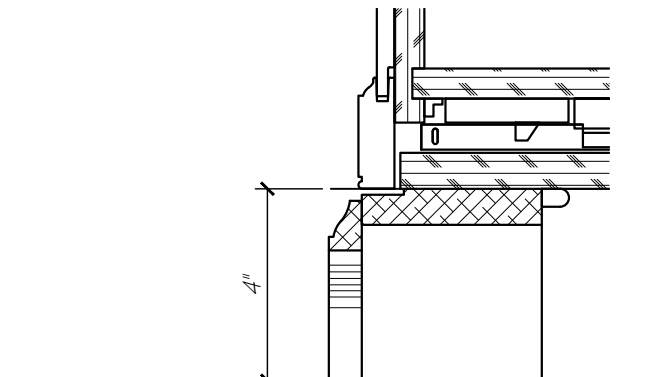

TOE DETAIL

SCALE: 3" = 1'-0"

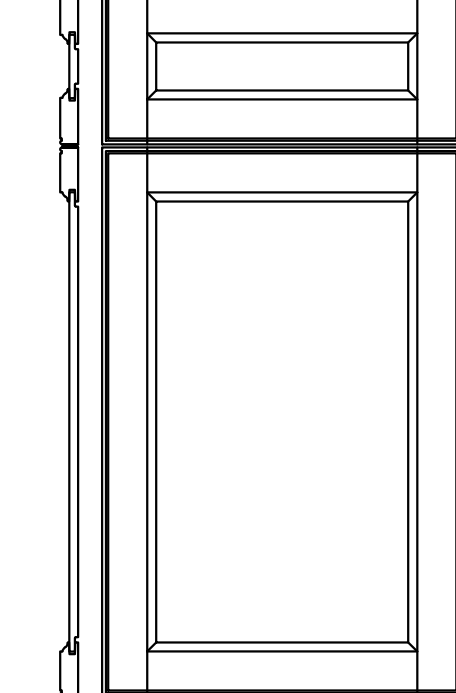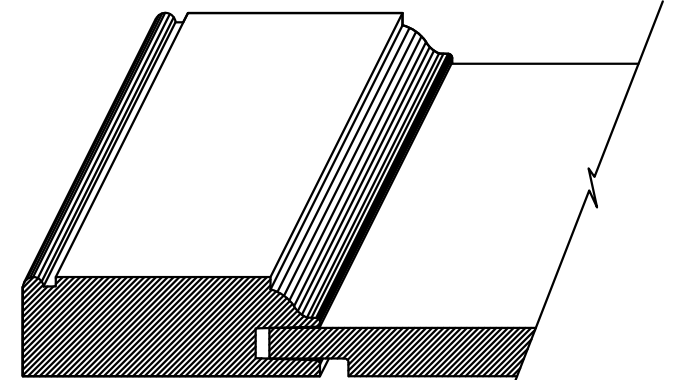

DOOR STYLE - CRP-10
MORTISE & TENON CONSTRUCTION
OUTSIDE EDGE - L-297 (READ)
INSIDE EDGE - OGEE
CENTER PANEL - P-057

DOOR DETAIL

SCALE: 1 1/2" = 1'-0"



EUROWOOD

Cabinets

3415 SO. 67TH ST.
OMAHA, NE 68108

TEL (402-393-4110)

FAX (402-393-8361)

(WWW.EUROWOOD.NET)

SHEET:

A10

DRAWN BY:

SJB

PLAN:


2ND FLOOR

BATH 2
BATH 3

REVISIONS:

1 JUNE 26
11 JUNE 26
23 JUNE 26
2 JULY 26
8 JULY 26
24 JULY 26
27 AUGUST 26
2 SEPTEMBER 26

PHIL & MICHELLE WOOD
3435 N. 140TH. CIRCLE
OMAHA, NE 68164

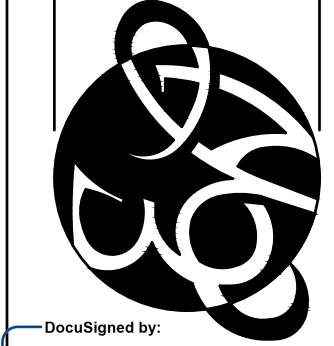

DocuSigned by:
Madison van den Boogaert
9/11/2026

APPROVED BY:

Phil Wood
7FB3BC43851F48D
9/8/2026

SIGNATURE

Michelle Wood
51A8AD7789274BA
9/8/2026

DATE

DUPPLICATION OF THESE DRAWINGS IS
PROHIBITED WITHOUT WRITTEN CONSENT
BY EUROWOOD CABINETS
© 2006, EUROWOOD CABINETS INC.




MEASUREMENTS ARE SUBJECT TO CHANGE
DUE TO FINAL FIELD MEASUREMENTS.

WOOD






5588

ACCESSORIES

Ⓐ LEMANS II BUND CORNER PULLOUT 40
(WHITE & CHROME)

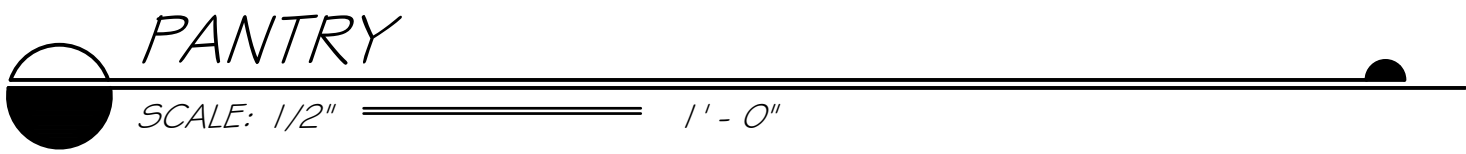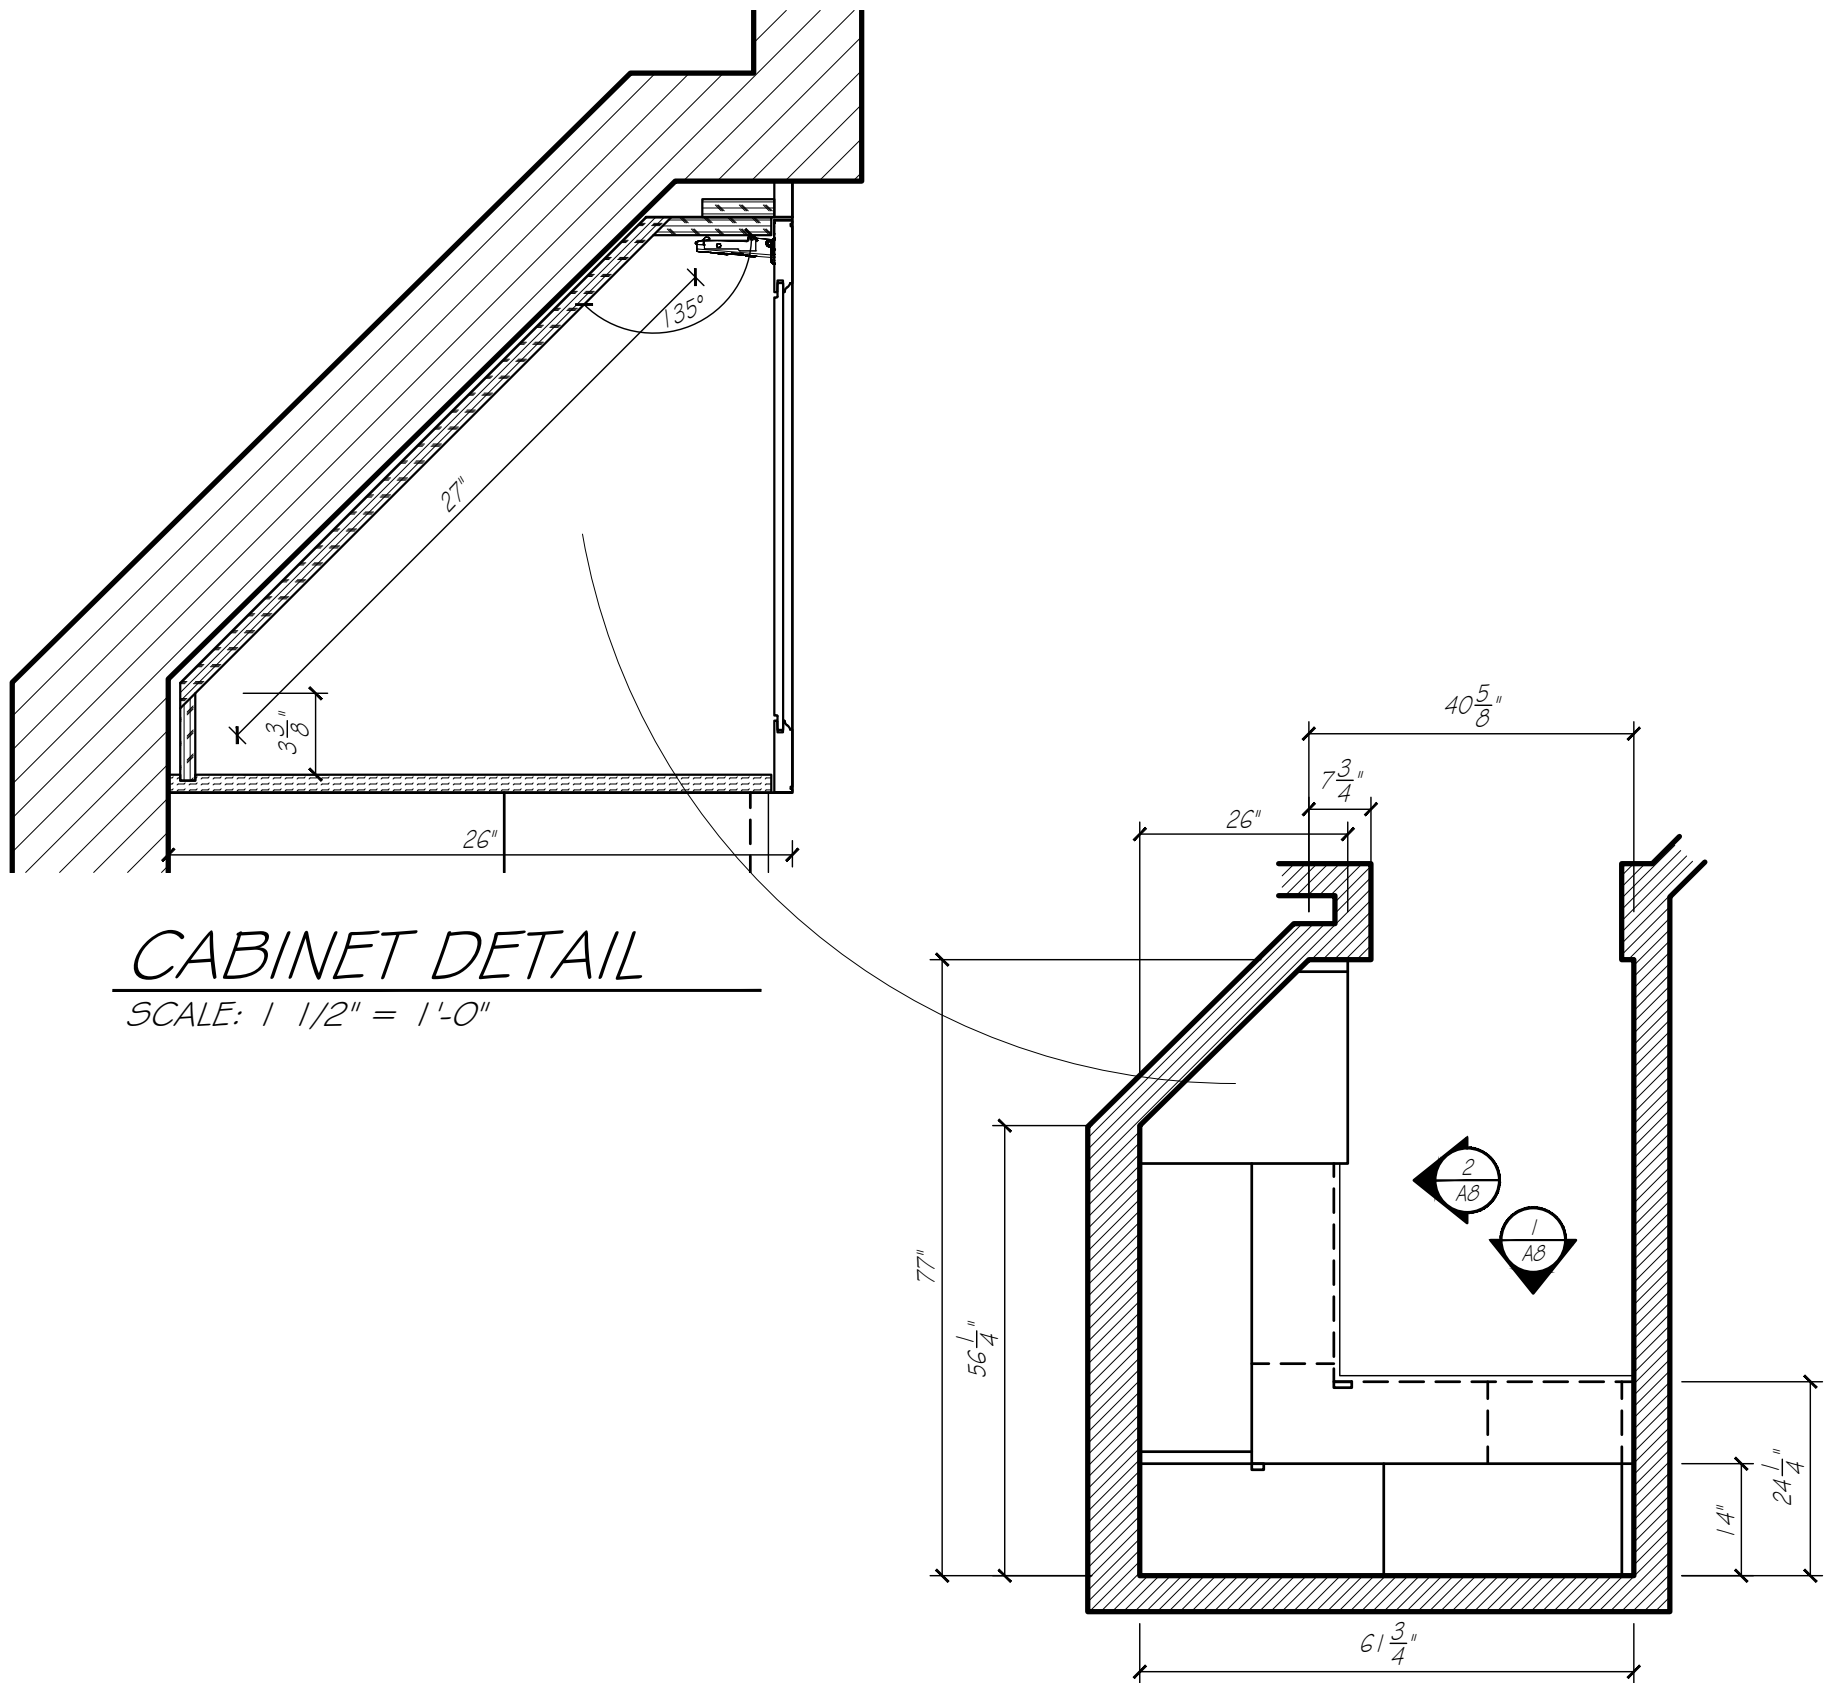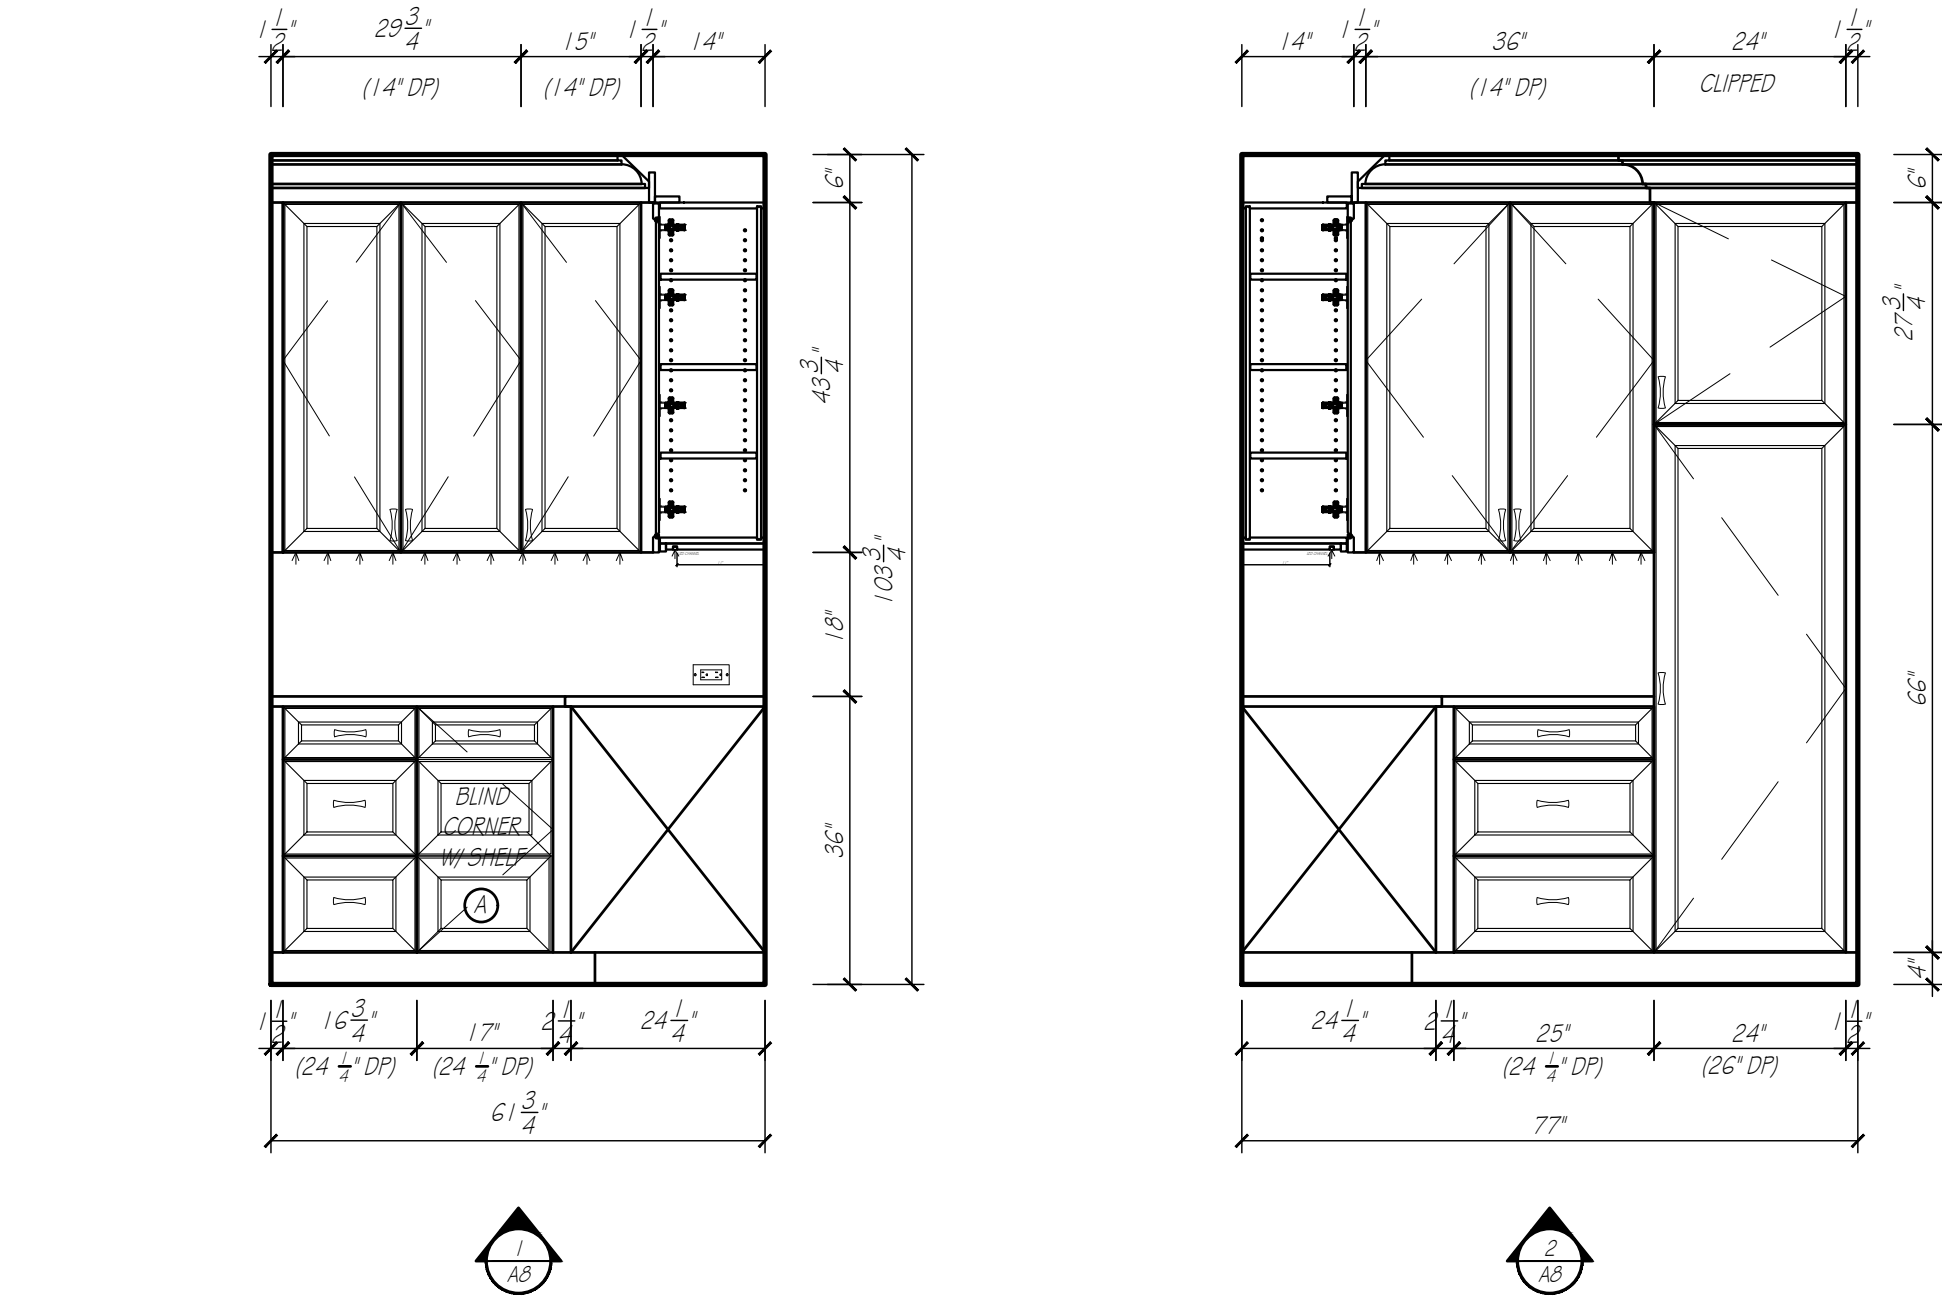


PANTRY	
CABINET CONSTRUCTION:	
EXTERIORS	PAINABLE
INTERIORS	HARD ROCK MAPLE MELAMINE
DRAWER BOVES	HARD ROCK MAPLE MELAMINE
FACE BANDING	MATCHING WOOD EDGE BANDING
CABINET HARDWARE & DRILLING	BY OTHERS
DRAWER SLIDE	FULL EXT. SOFT CLOSE CONCEALED SLIDES
COUNTERTOP SPECIFICATIONS:	
COUNTERTOP MATERIAL	QUARTZ
COUNTERTOP THICKNESS	1 1/4" ALLOWANCE
SUBTOP REQUIREMENTS	NONE
ROOM SPECIFICATIONS	
FLOORING - TYPE / ALLOWANCE	VERIFY 3/4" ALLOWANCE
CASING - W / 1/4" REVEAL	3 3/4"

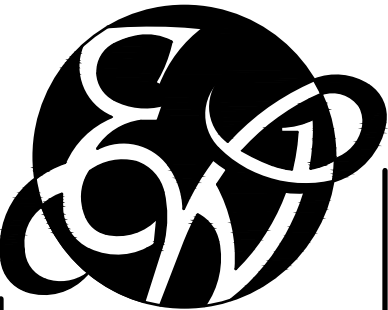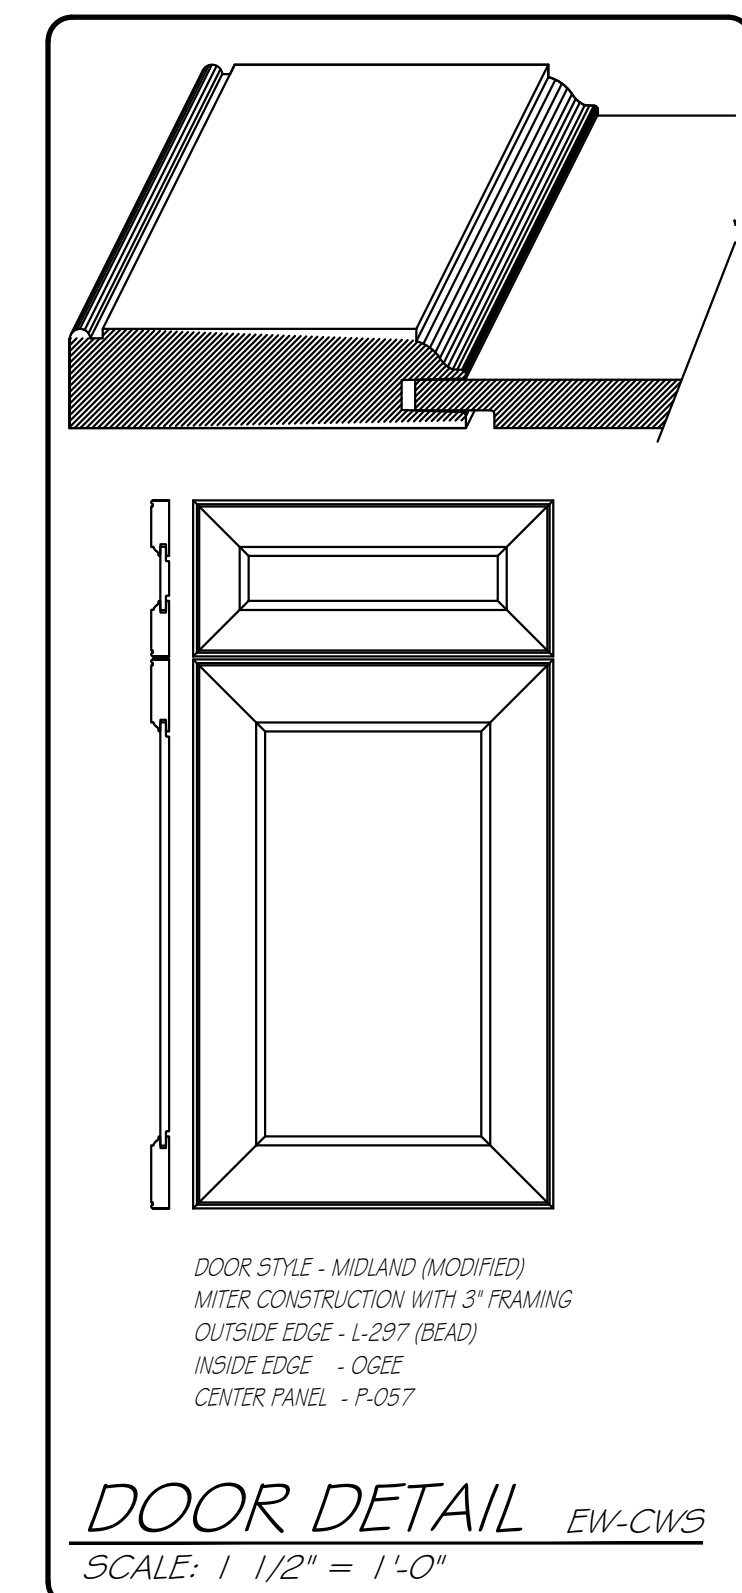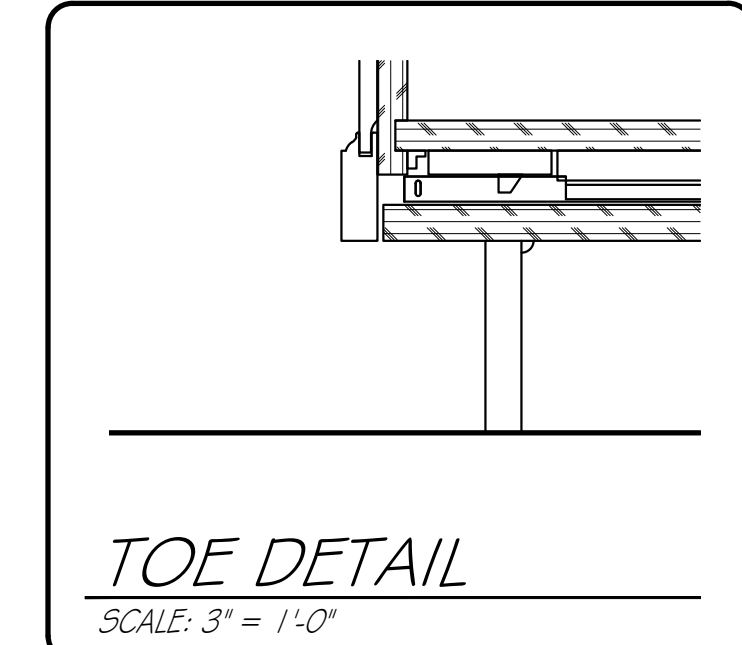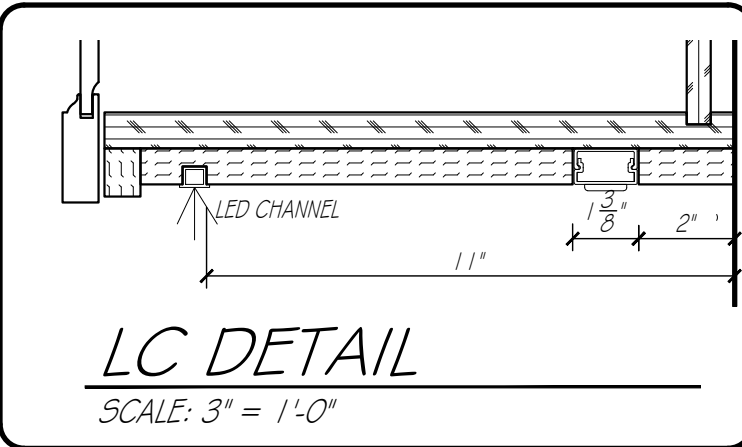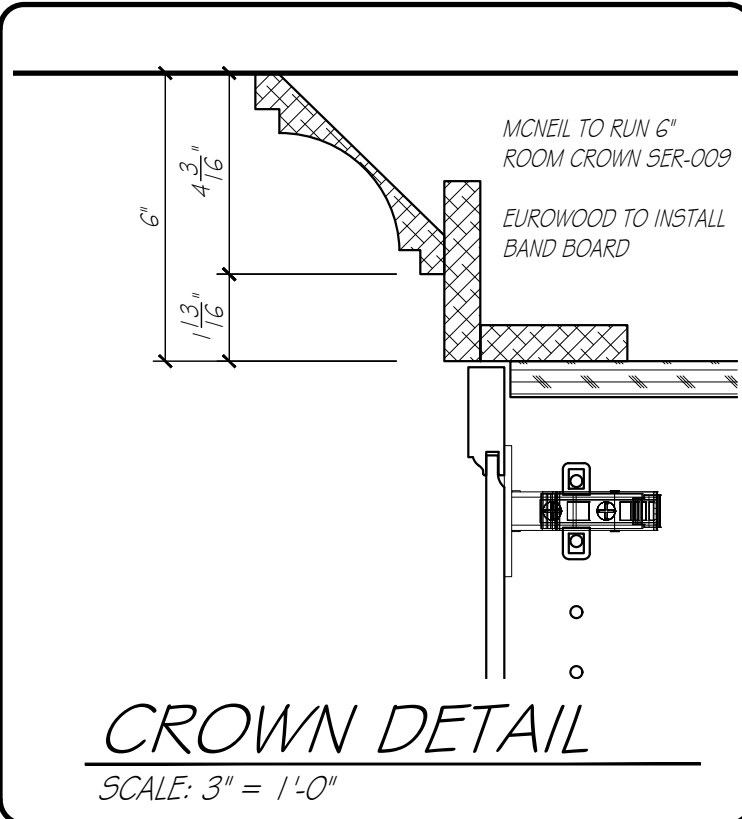

EUROWOOD
Cabinets
3415 SO. 67TH ST.
OMAHA, NE 68108
TEL (402-393-4110)
FAX (402-393-8361)
(WWW.EUROWOOD.NET)

SHEET: A8
DRAWN BY: SJB
PLAN: MAIN LEVEL PANTRY
REVISIONS:
2 MAY 26
11 JUNE 26
23 JUNE 26
2 JULY 26
8 JULY 26
24 JULY 26
27 AUGUST 26
2 SEPTEMBER 26

PHIL & MICHELLE WOOD
3435 N. 140TH. CIRCLE
OMAHA, NE 68164

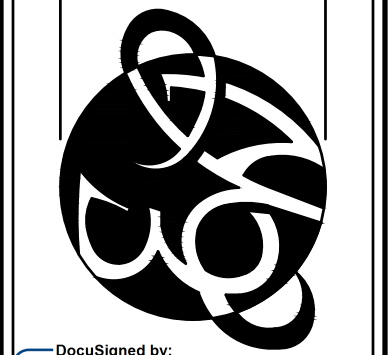

DocuSigned by:
Madison van den Boogaart
80083A0C135486
9/11/2026

APPROVED BY:
Signed by:
Phil Wood
9/8/2026
Signed SIGNATURE
Michelle Wood
9/8/2026
DATE

DUPPLICATION OF THESE DRAWINGS IS
PROHIBITED WITHOUT WRITTEN CONSENT
BY EUROWOOD CABINETS
© 2006, EUROWOOD CABINETS INC.
MEASUREMENTS ARE SUBJECT TO CHANGE
DUE TO FINAL FIELD MEASUREMENTS.
WOOD
5588