


PLOT DATE: 9/11/2026 HOME PAGE: A0.01 C:\USERS\DESIGN\INTER\2\McNEIL COMPANY DROPBOX\DESIGN 2\McNEIL DESIGN\RESIDENTIAL\15-2601 OSTRONIC HEARTWOOD LOT8\F1 PLANS.DWG

LL APPLIANCE MAP			
Description	Quantity	Unit	
Dishwasher - Stainless Steel	1	Count	
Ice Machine	1	Count	
Microwave - Stainless Steel	1	Count	
Refridgerator - Stainless Steel	1	Count	
UC Fridge - Stainless Steel	1	Count	

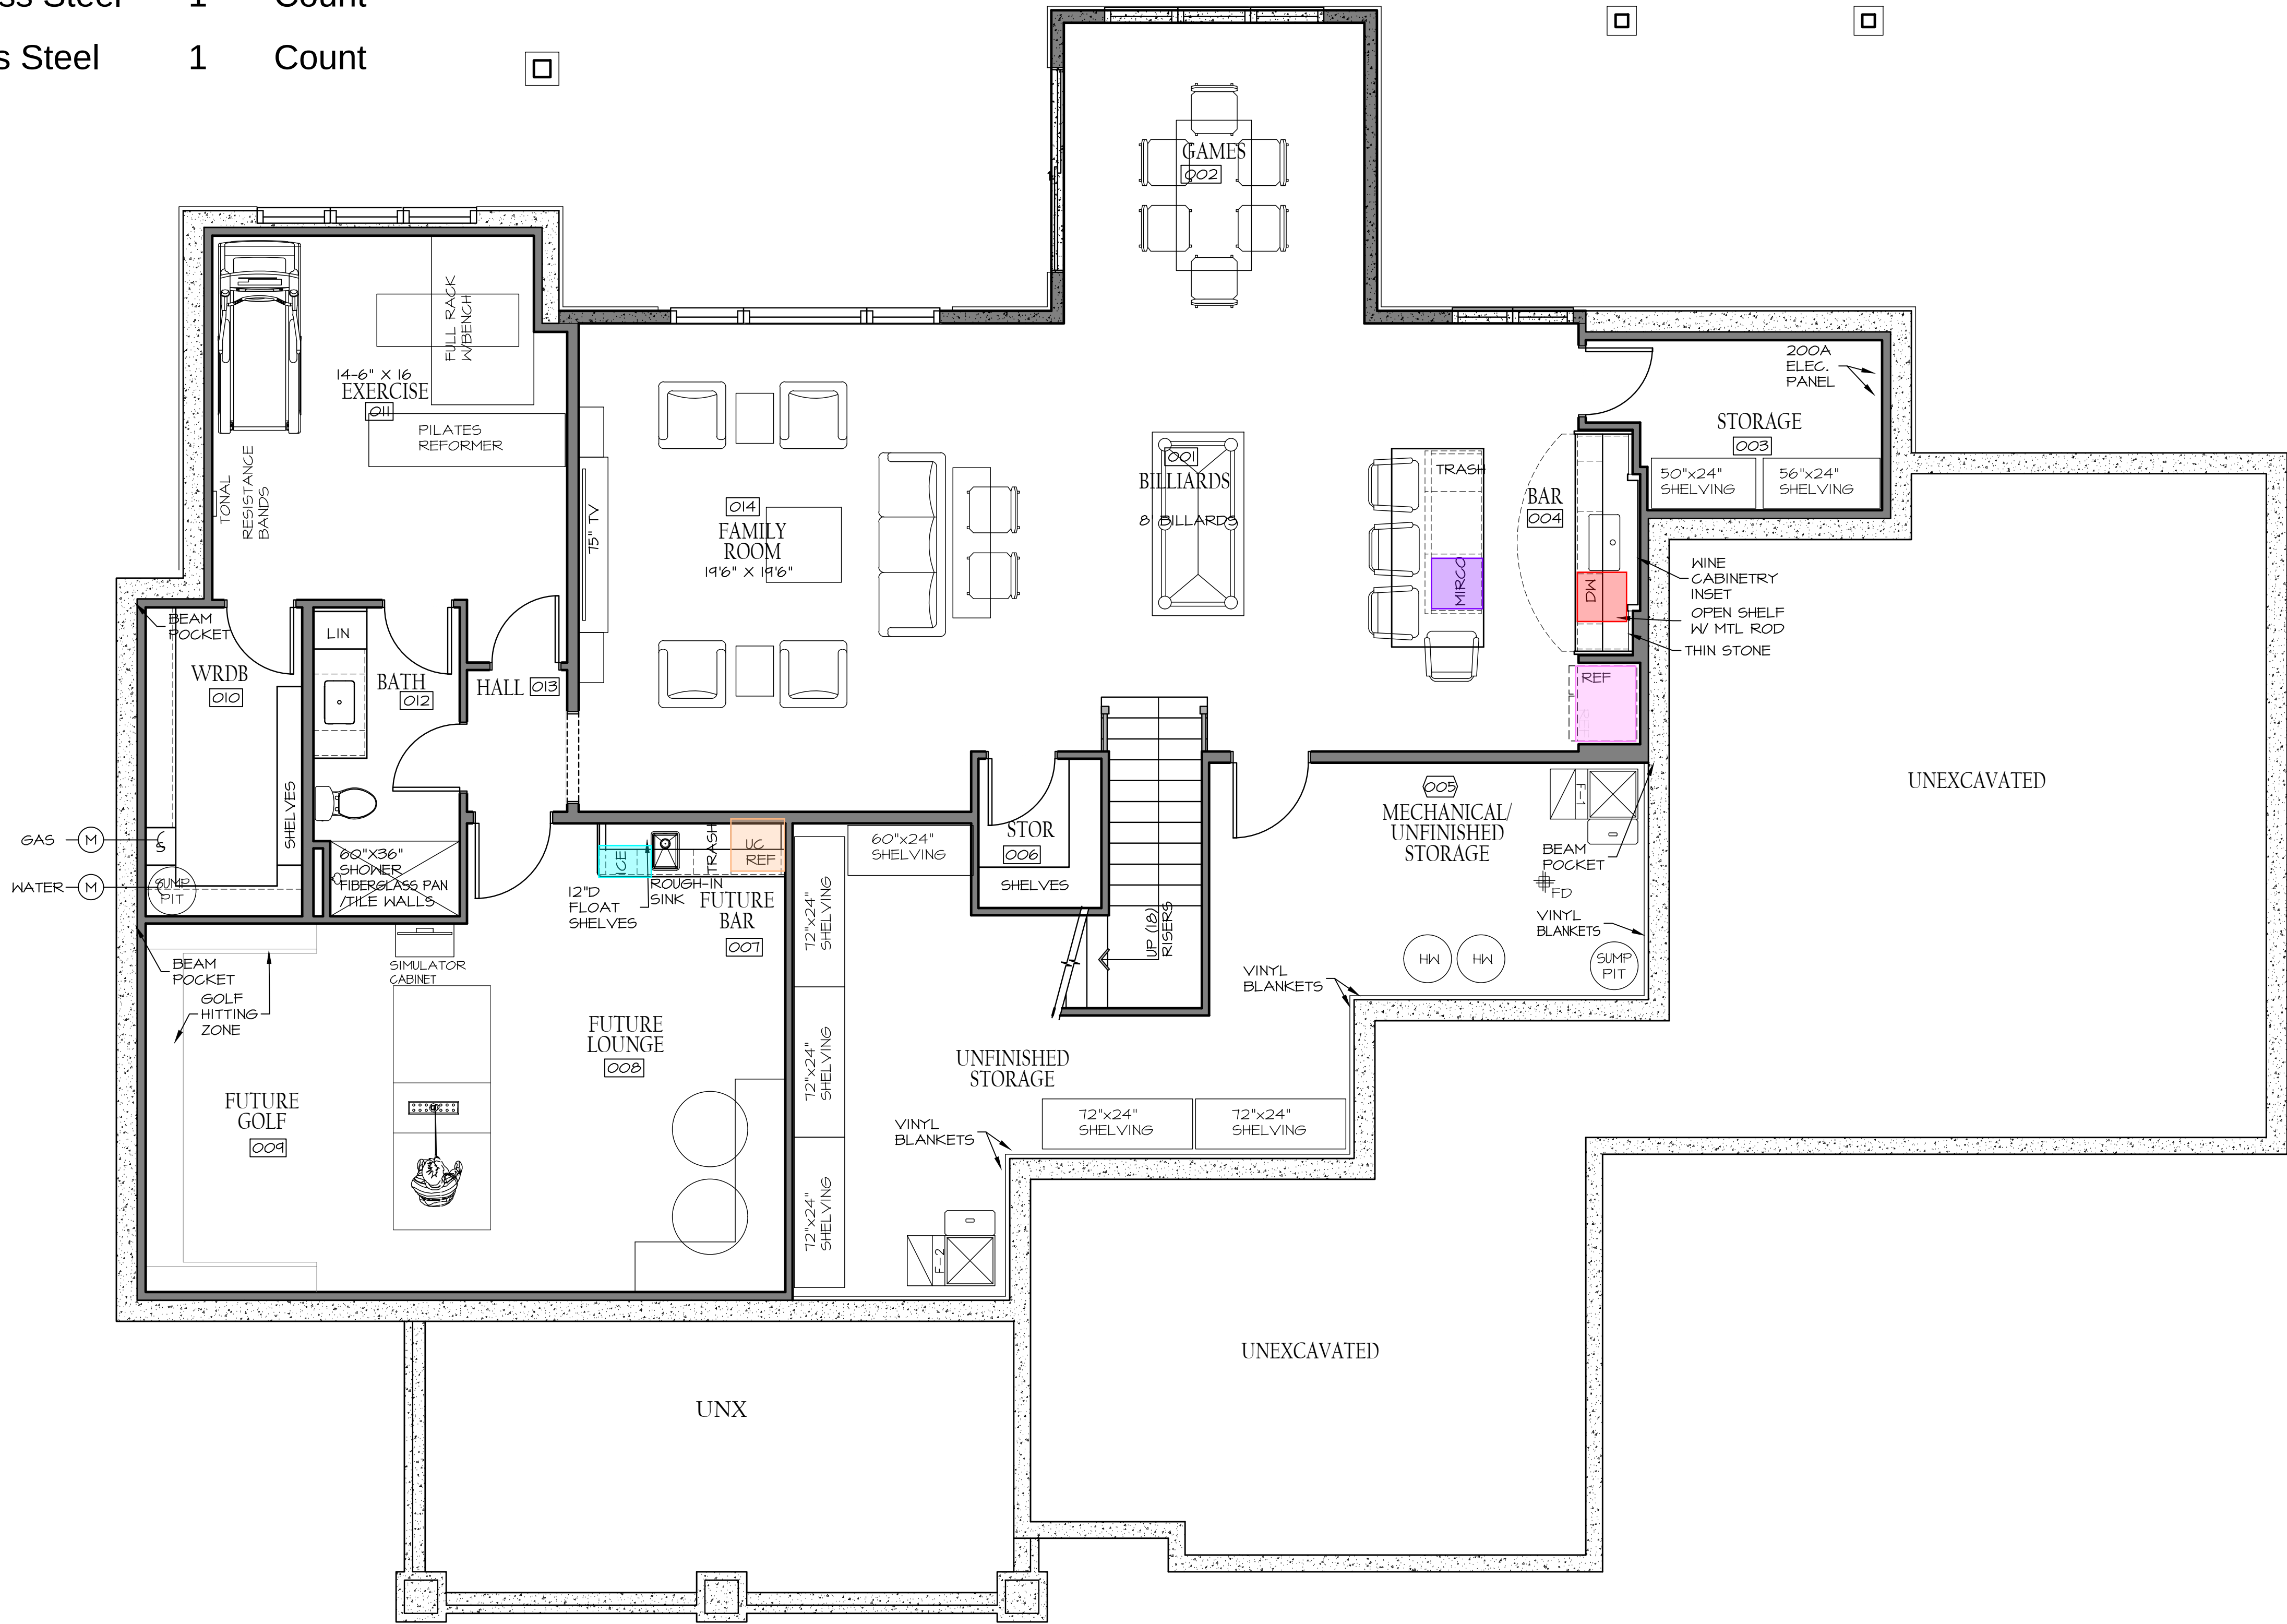

LOWER LEVEL

1/4" = 1'-0"




OSTRONIC
RESIDENCE

1672 SOUTH 150TH AVE. OMAHA, NEBRASKA 68144

MCNEIL COMPANY
4666 South 132nd Street
Omaha, NE 68137
402-333-1462
mcneilcompany.com

PLAN DATE	07/31/2026
REV.	DATE
BID SET	09/11/26

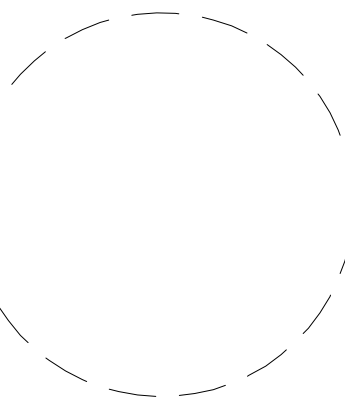


JOB NUMBER	15-2601
DESCRIPTION	LOWER LEVEL FINISH PLAN
PLAN SHEET	F1.01

© COPYRIGHT
MCNEIL COMPANY
THESE PLANS ARE SPECIFICALLY
DESIGNED FOR CONSTRUCTION BY
MCNEIL COMPANY AND ARE
INTENDED FOR NO OTHER PURPOSE.
DUPLICATION OF THESE PLANS IN
PART OR WHOLE WITHOUT WRITTEN
CONSENT FROM MCNEIL COMPANY
IS PROHIBITED.

C:\USERS\DESIGN\INTERM2\McNEIL COMPANY DROPBOX\DESIGN 2\McNEIL DESIGN\RESIDENTIAL\15-2601 OSTRONIC HEARTWOOD LOT8\FI PLANS.DWG

HOME PAGE: A0.01

PLOT DATE: 9/11/2026

 

ML APPLIANCE MAP

Description

Quantity Unit

Deep Freeze 1 Count

Dishwasher - Paneled 1 Count

Dryer 1 Count

Elkay Bottle Filler 1 Count

Freezer - Paneled 1 Count

Gas Cooktop - Stainless Steel 1 Count

Micro Oven - Paneled 1 Count

Range Hood - Millwork Hood Surround : Stucco Finish 1 Count

Refridgerator - Paneled 1 Count

UC Fridge - Stainless Steel 1 Count

Washer 1 Count



MAIN LEVEL

1/4" = 1'-0"



SQUARE FOOTAGES

LOWER LEVEL	50 FT
	1451
MAIN LEVEL	2566
UPPER LEVEL	1556
TOTAL	5574

3 CAR GARAGE	1170
FRONT PORCH	315
COVERED PATIO	241
PARTIAL CVRD DECK	95
GOLF	453

OSTRONIC
RESIDENCE

1672 SOUTH 150TH AVE. OMAHA, NEBRASKA 68144

**MCNEIL
COMPANY**
4666 South 132nd Street
Omaha, NE 68137
402-333-1462
mcneilcompany.com

PLAN DATE	07/31/2026
REV.	DATE
BID SET	09/11/26

JOB NUMBER

15-2601

DESCRIPTION

MAIN LEVEL

FINISH PLAN

PLAN SHEET


F1.02

© COPYRIGHT
MCNEIL COMPANY
THESE PLANS ARE SPECIFICALLY
DESIGNED FOR CONSTRUCTION BY
MCNEIL COMPANY AND ARE
INTENDED FOR NO OTHER PURPOSE.
DUPLICATION OF THESE PLANS IN
PART OR WHOLE WITHOUT WRITTEN
CONSENT FROM MCNEIL COMPANY
IS PROHIBITED.

UL APPLIANCE MAP

Description Quantity Unit

Washer / Dryer Stacked 1 Count

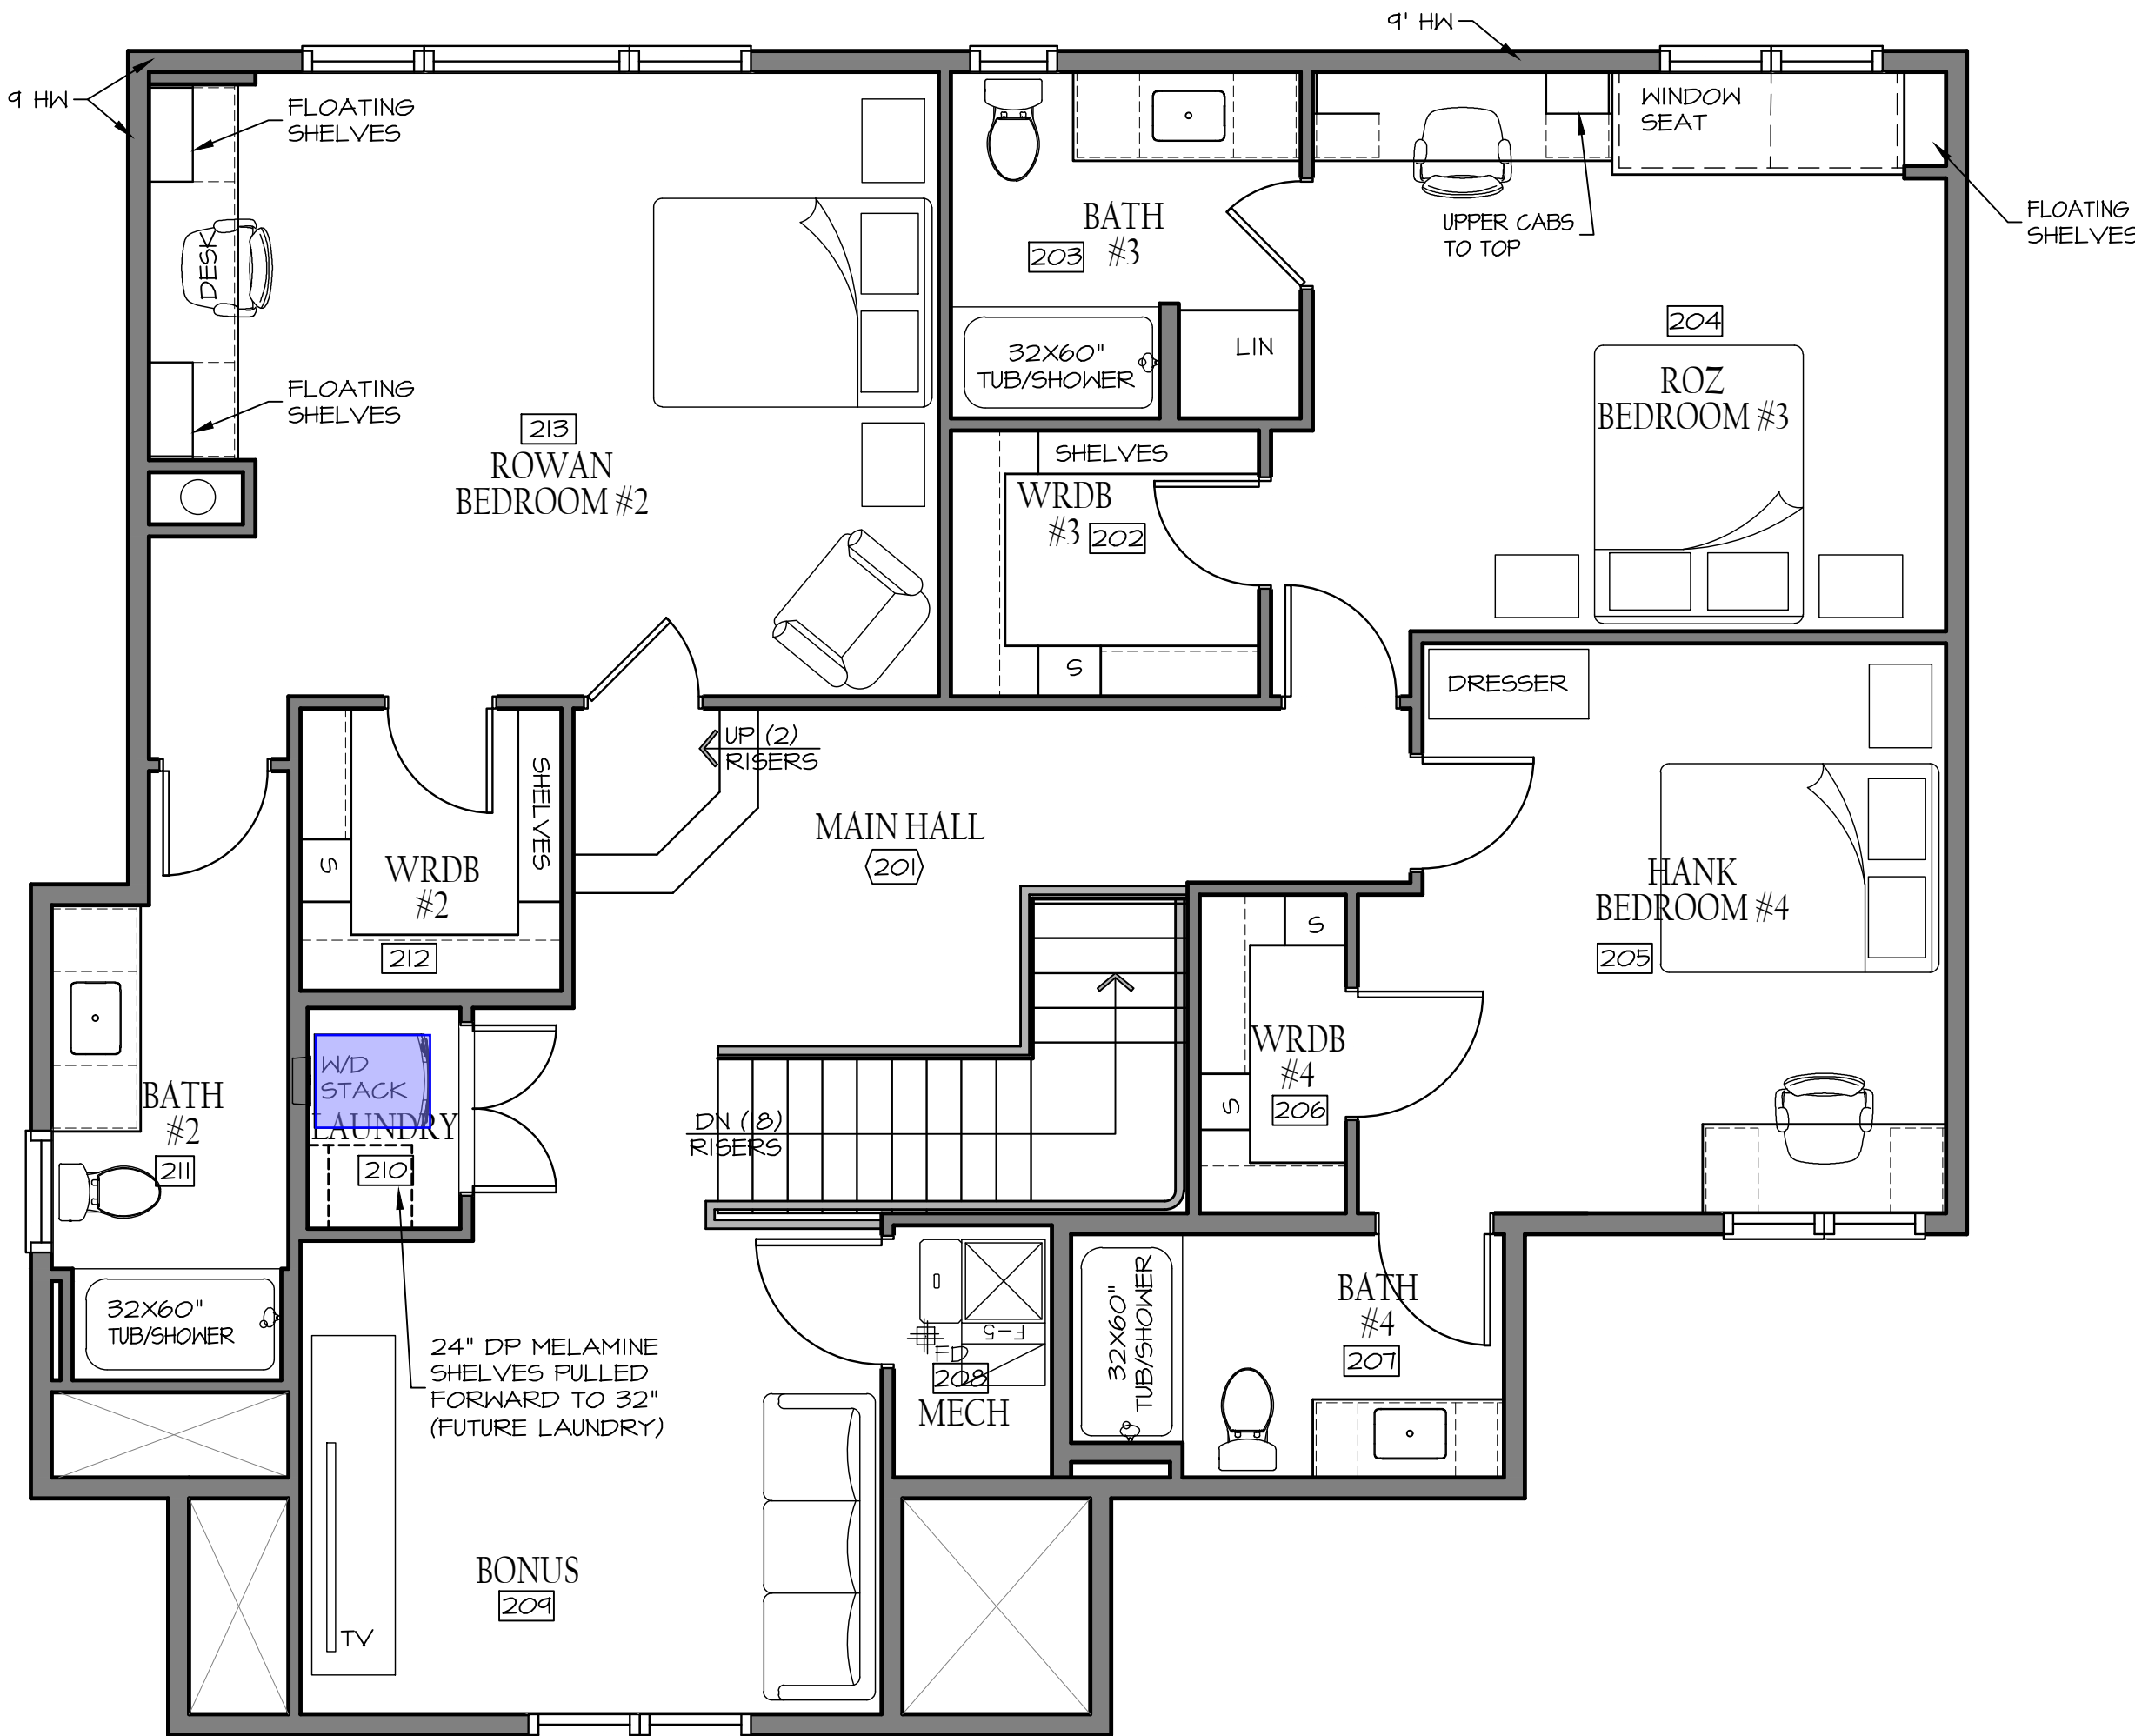

SECOND LEVEL

1/4" = 1'-0"




OSTRONIC
RESIDENCE

1672 SOUTH 150TH AVE. OMAHA, NEBRASKA 68144

**MCNEIL
COMPANY**
4666 South 132nd Street
Omaha, NE 68137
402-333-1462
mcneilcompany.com

PLAN DATE 07/31/2026	
REV.	DATE
BID SET	09/11/26

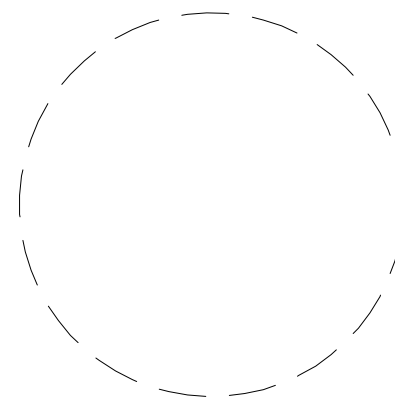

JOB NUMBER 15-2601
DESCRIPTION SECOND LEVEL FINISH PLAN
PLAN SHEET

F1.03

© COPYRIGHT
MCNEIL COMPANY
THESE PLANS ARE SPECIFICALLY
DESIGNED FOR CONSTRUCTION BY
MCNEIL COMPANY AND ARE
INTENDED FOR NO OTHER PURPOSE.
DUPLICATION OF THESE PLANS IN
PART OR WHOLE WITHOUT WRITTEN
CONSENT FROM MCNEIL COMPANY
IS PROHIBITED.