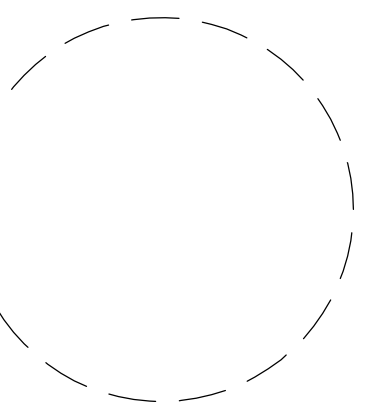
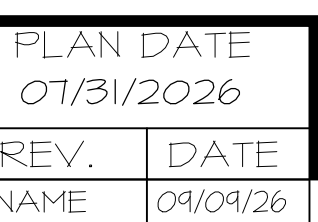


PAINTED WOOD
TRIM CARPENTER
STAINED - MAPLE


[illegible]

JOB NUMBER	15-2601
DESCRIPTION	LOWER LEVEL FINISH PLAN
PLAN SHEET	F1.01

© COPYRIGHT
MCNEIL COMPANY
SE PLANS ARE SPECIFICALLY
IGNED FOR CONSTRUCTION BY
NEIL COMPANY AND ARE
ENDED FOR NO OTHER PURPOSE.
PLICATION OF THESE PLANS IN
RT OR WHOLE WITHOUT WRITTE
SENT FROM MCNEIL COMPANY
PROHIBITED.

CABINET MAP
MAIN LEVEL

- MELAMINE
- PAINTED WOOD
- STAINED- WHITE OAK
- STAINED - MAPLE
- TRIM CARPENTER
- TEXTURED MELAMINE

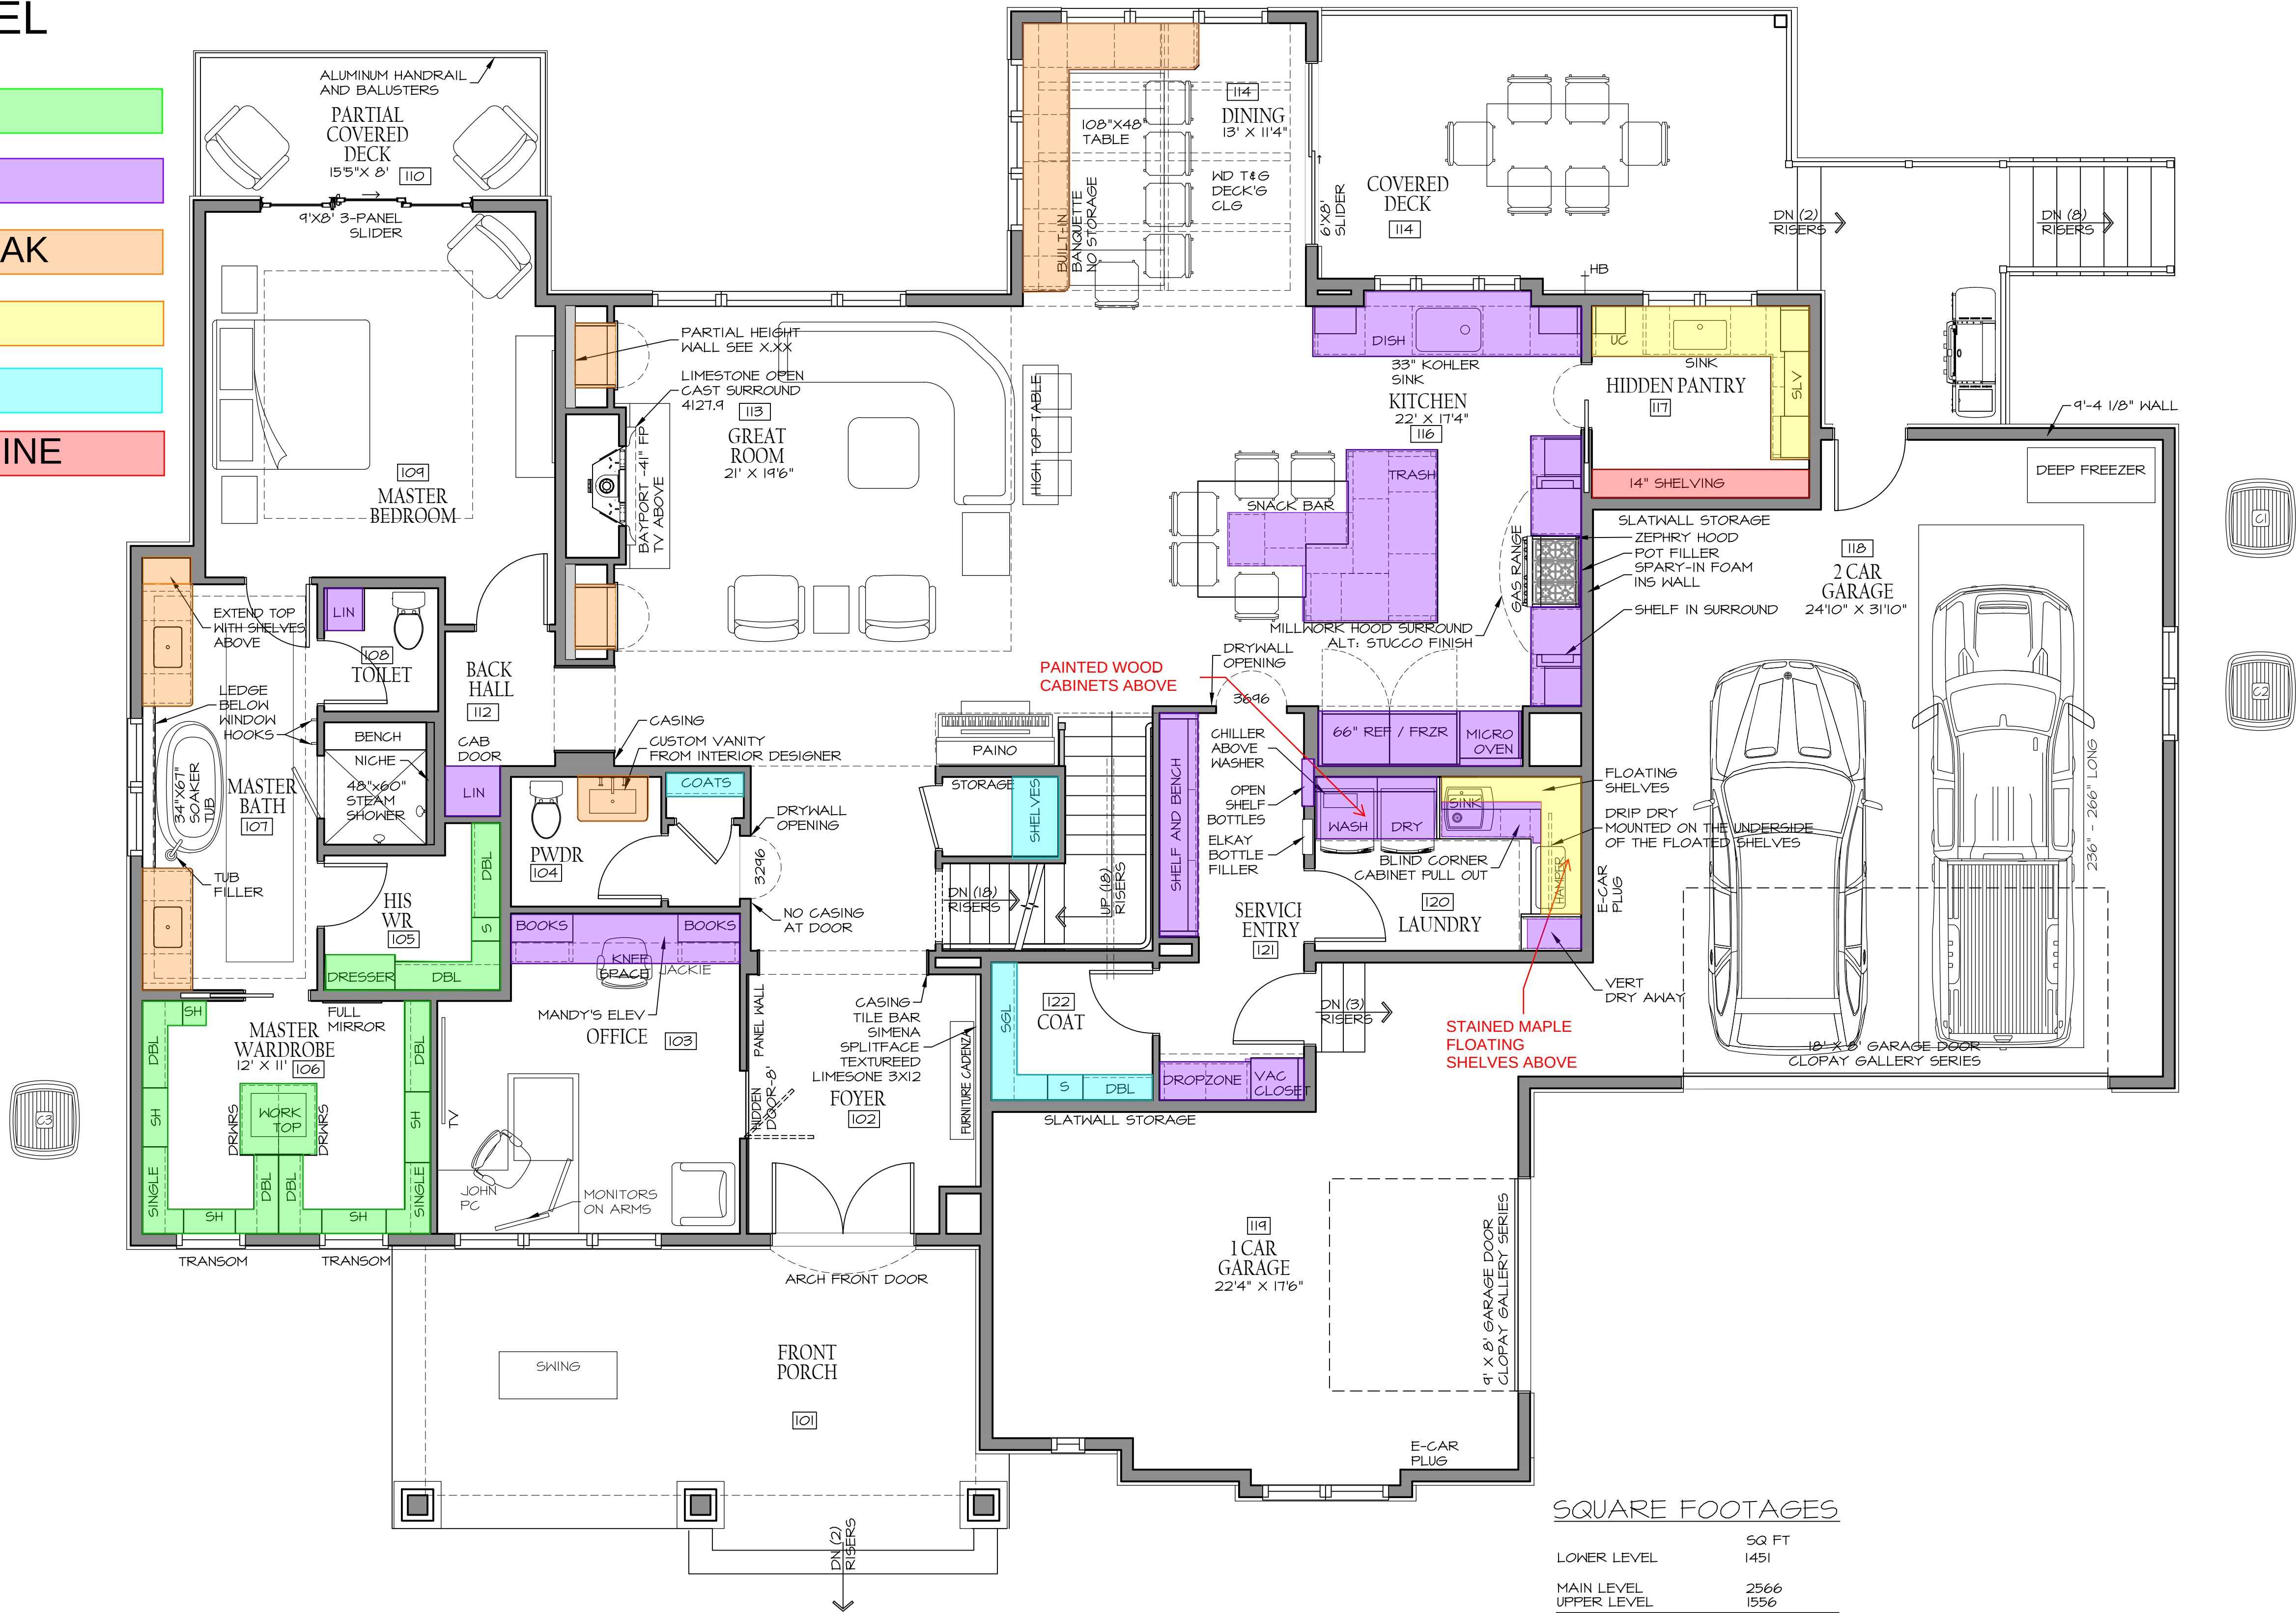

SQUARE FOOTAGES

LOWER LEVEL	50 FT 1451
MAIN LEVEL	2566
UPPER LEVEL	1556
TOTAL	5514


3 CAR GARAGE	1170
FRONT PORCH	315
COVERED PATIO	241
PARTIAL CVRD DECK	95
GOLF	453

MAIN LEVEL
1/4" = 1'-0"

OSTRONIC
RESIDENCE
1672 SOUTH 150TH AVE. OMAHA, NEBRASKA 68144

MCNEIL COMPANY
4666 South 132nd Street
Omaha, NE 68137
402-333-1462
mcneilcompany.com

PLAN DATE 07/31/2026	
REV.	DATE
NAME	04/04/26

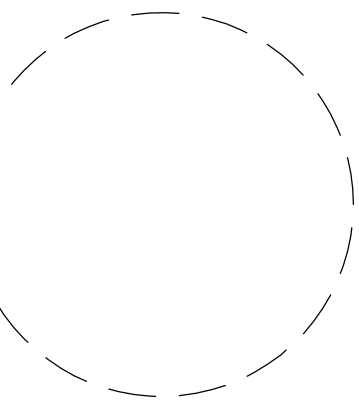

JOB NUMBER
15-2601
DESCRIPTION
MAIN LEVEL FINISH PLAN
PLAN SHEET
F1.02

© COPYRIGHT
MCNEIL COMPANY
THESE PLANS ARE SPECIFICALLY
DESIGNED FOR CONSTRUCTION BY
MCNEIL COMPANY AND ARE
INTENDED FOR NO OTHER PURPOSE.
DUPLICATION OF THESE PLANS IN
PART OR WHOLE WITHOUT WRITTEN
CONSENT FROM MCNEIL COMPANY
IS PROHIBITED.

PLOT DATE: 09/11/2026
C:\USERS\KENT\McNEIL COMPANY\DROPBOX\KENT RASMUSSEN\McNEIL DESIGN\RESIDENTIAL\15-2601 OSTRONIC HEARTWOOD LOT\B\FI PLANS.DWG

HOME PAGE: A0.01

CABINET MAP


UPPER LEVEL

MELAMINE

PAINTED WOOD

TRIM CARPENTER

STAINED - MAPLE

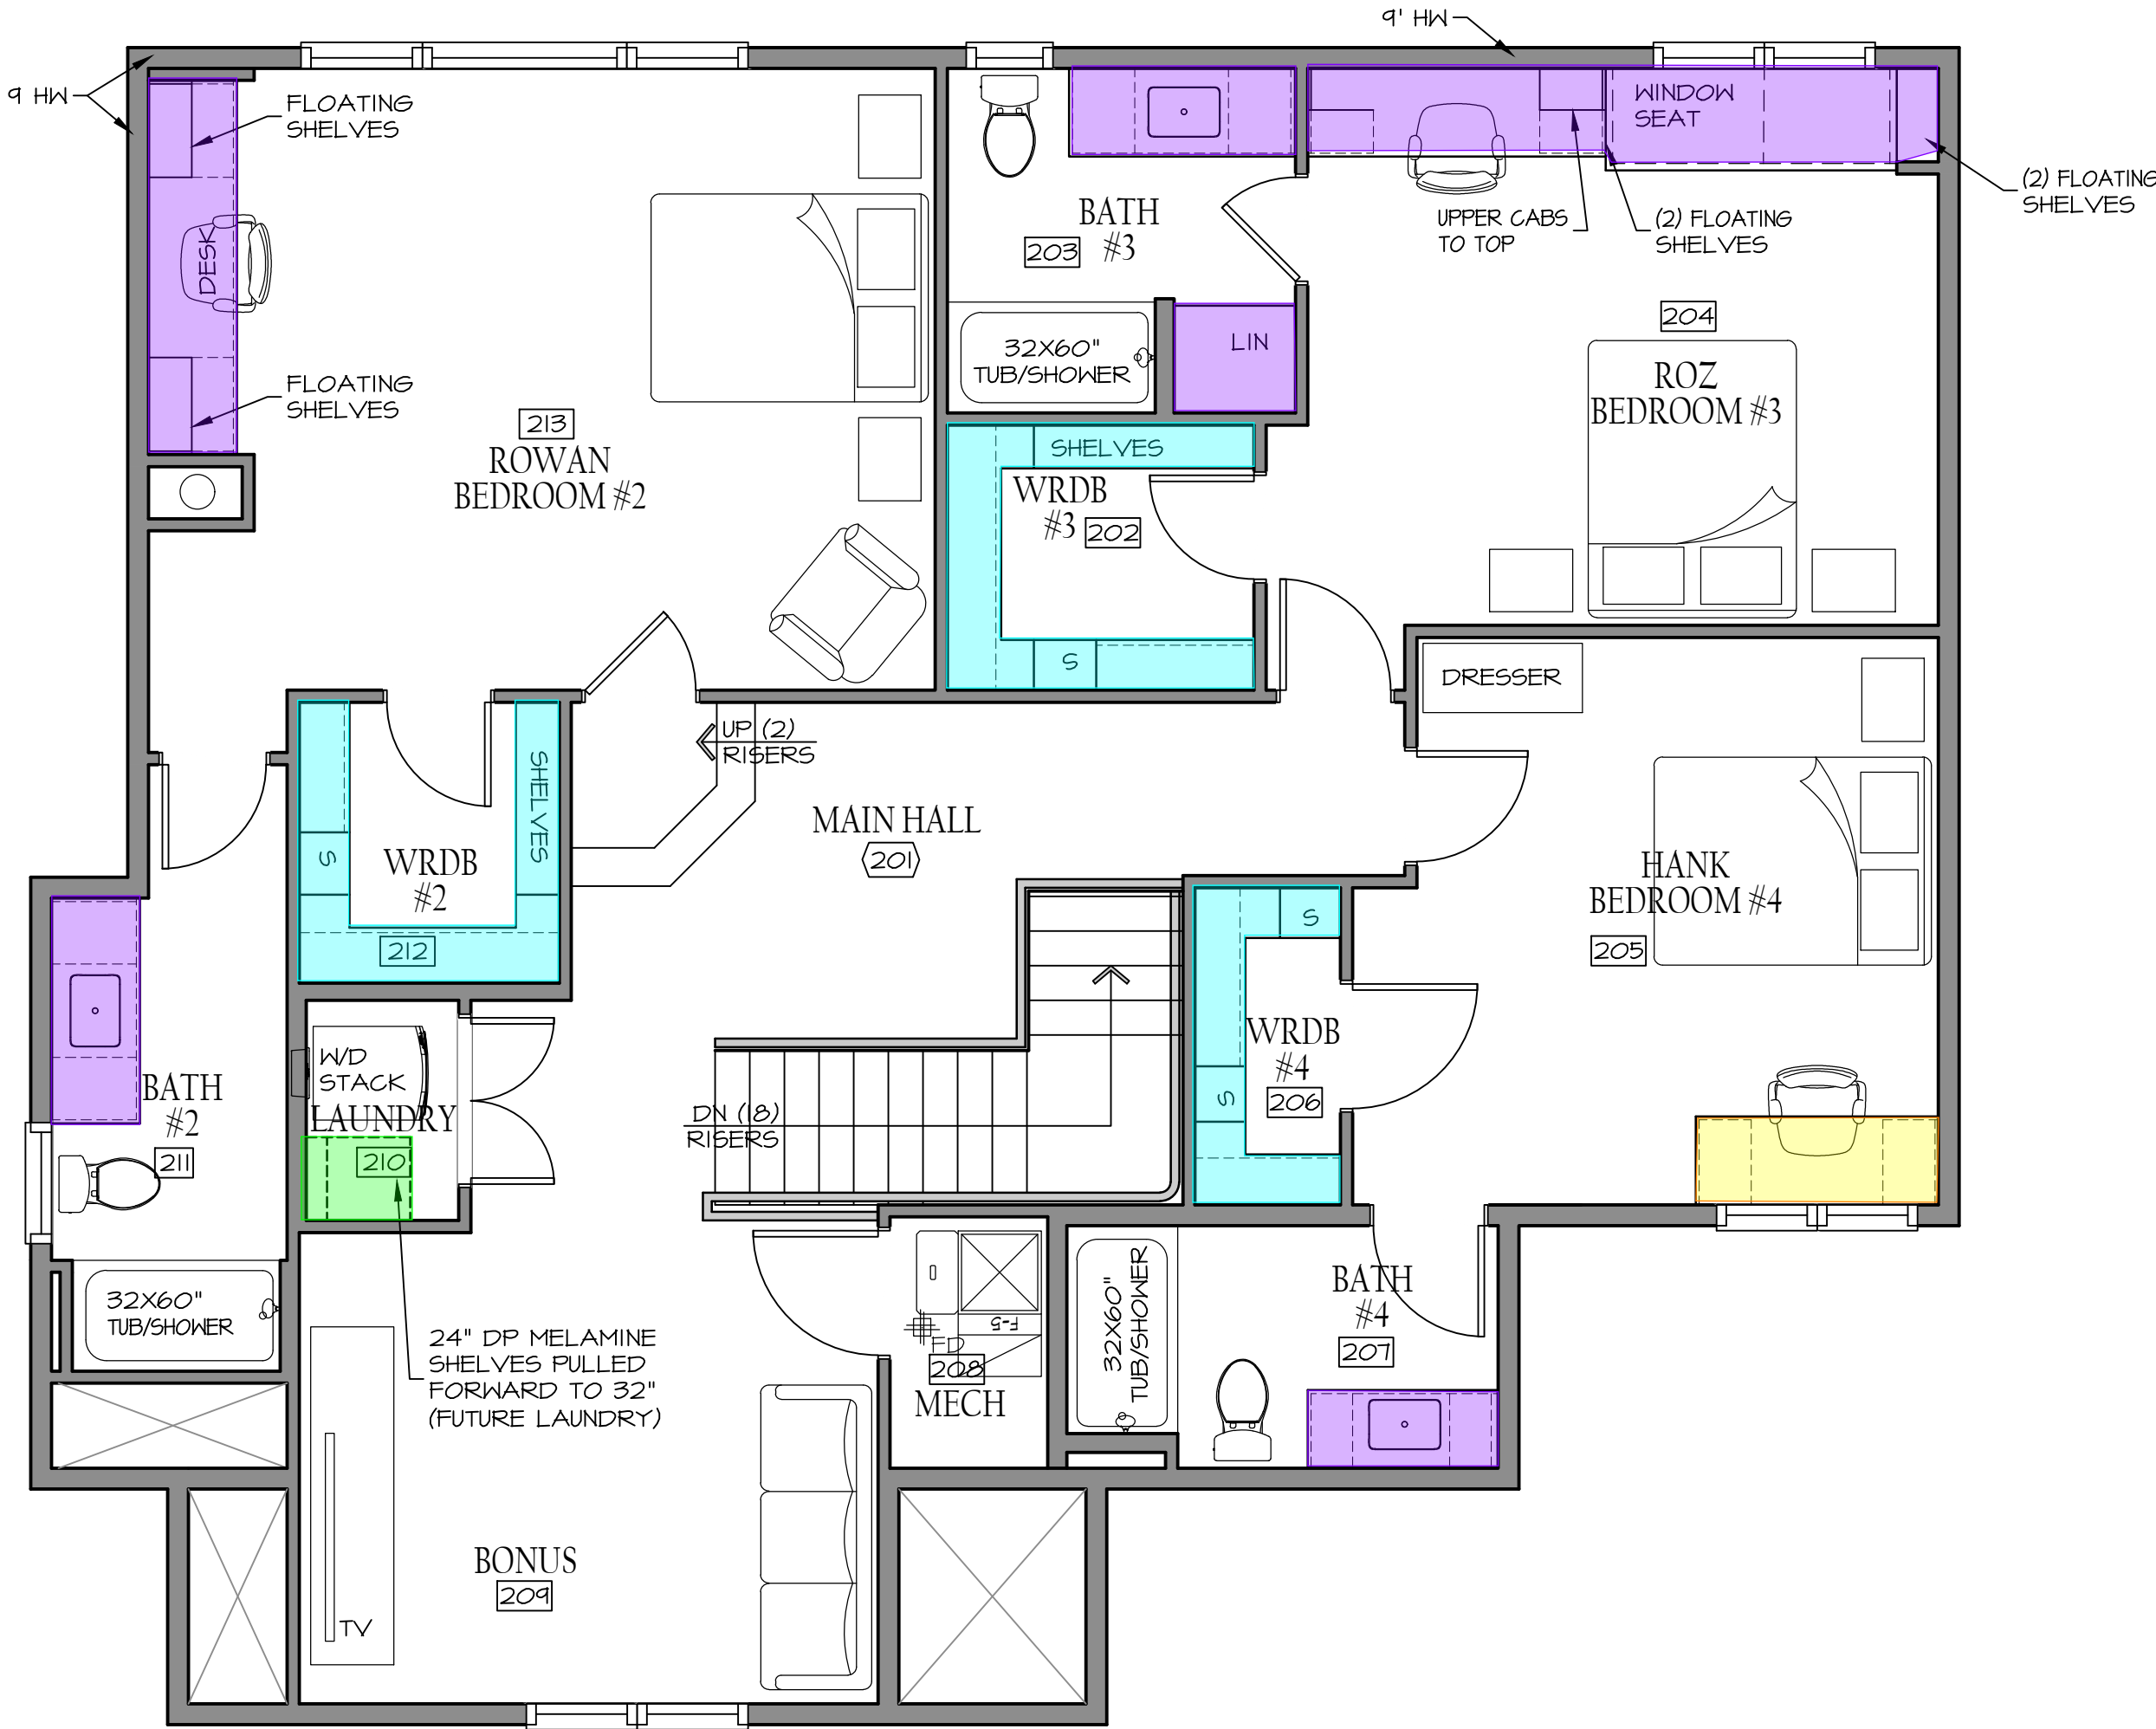

SECOND LEVEL

1/4" = 1'-0"




OSTRONIC
RESIDENCE

1672 SOUTH 150TH AVE. OMAHA, NEBRASKA 68144

**MCNEIL
COMPANY**
4666 South 132nd Street
Omaha, NE 68137
402-333-1462
mcneilcompany.com

PLAN DATE 07/31/2026	
REV.	DATE
NAME	09/09/26

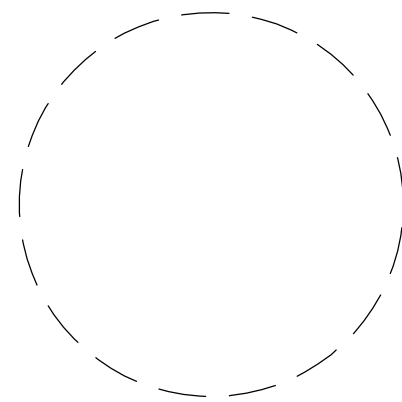

JOB NUMBER 15-2601
DESCRIPTION SECOND LEVEL FINISH PLAN
PLAN SHEET

F1.03

© COPYRIGHT
MCNEIL COMPANY
THESE PLANS ARE SPECIFICALLY
DESIGNED FOR CONSTRUCTION BY
MCNEIL COMPANY AND ARE
INTENDED FOR NO OTHER PURPOSE.
DUPLICATION OF THESE PLANS IN
PART OR WHOLE WITHOUT WRITTEN
CONSENT FROM MCNEIL COMPANY
IS PROHIBITED.