


COUNTERTOP MAP
LOWER LEVEL

TIER A

TIER H

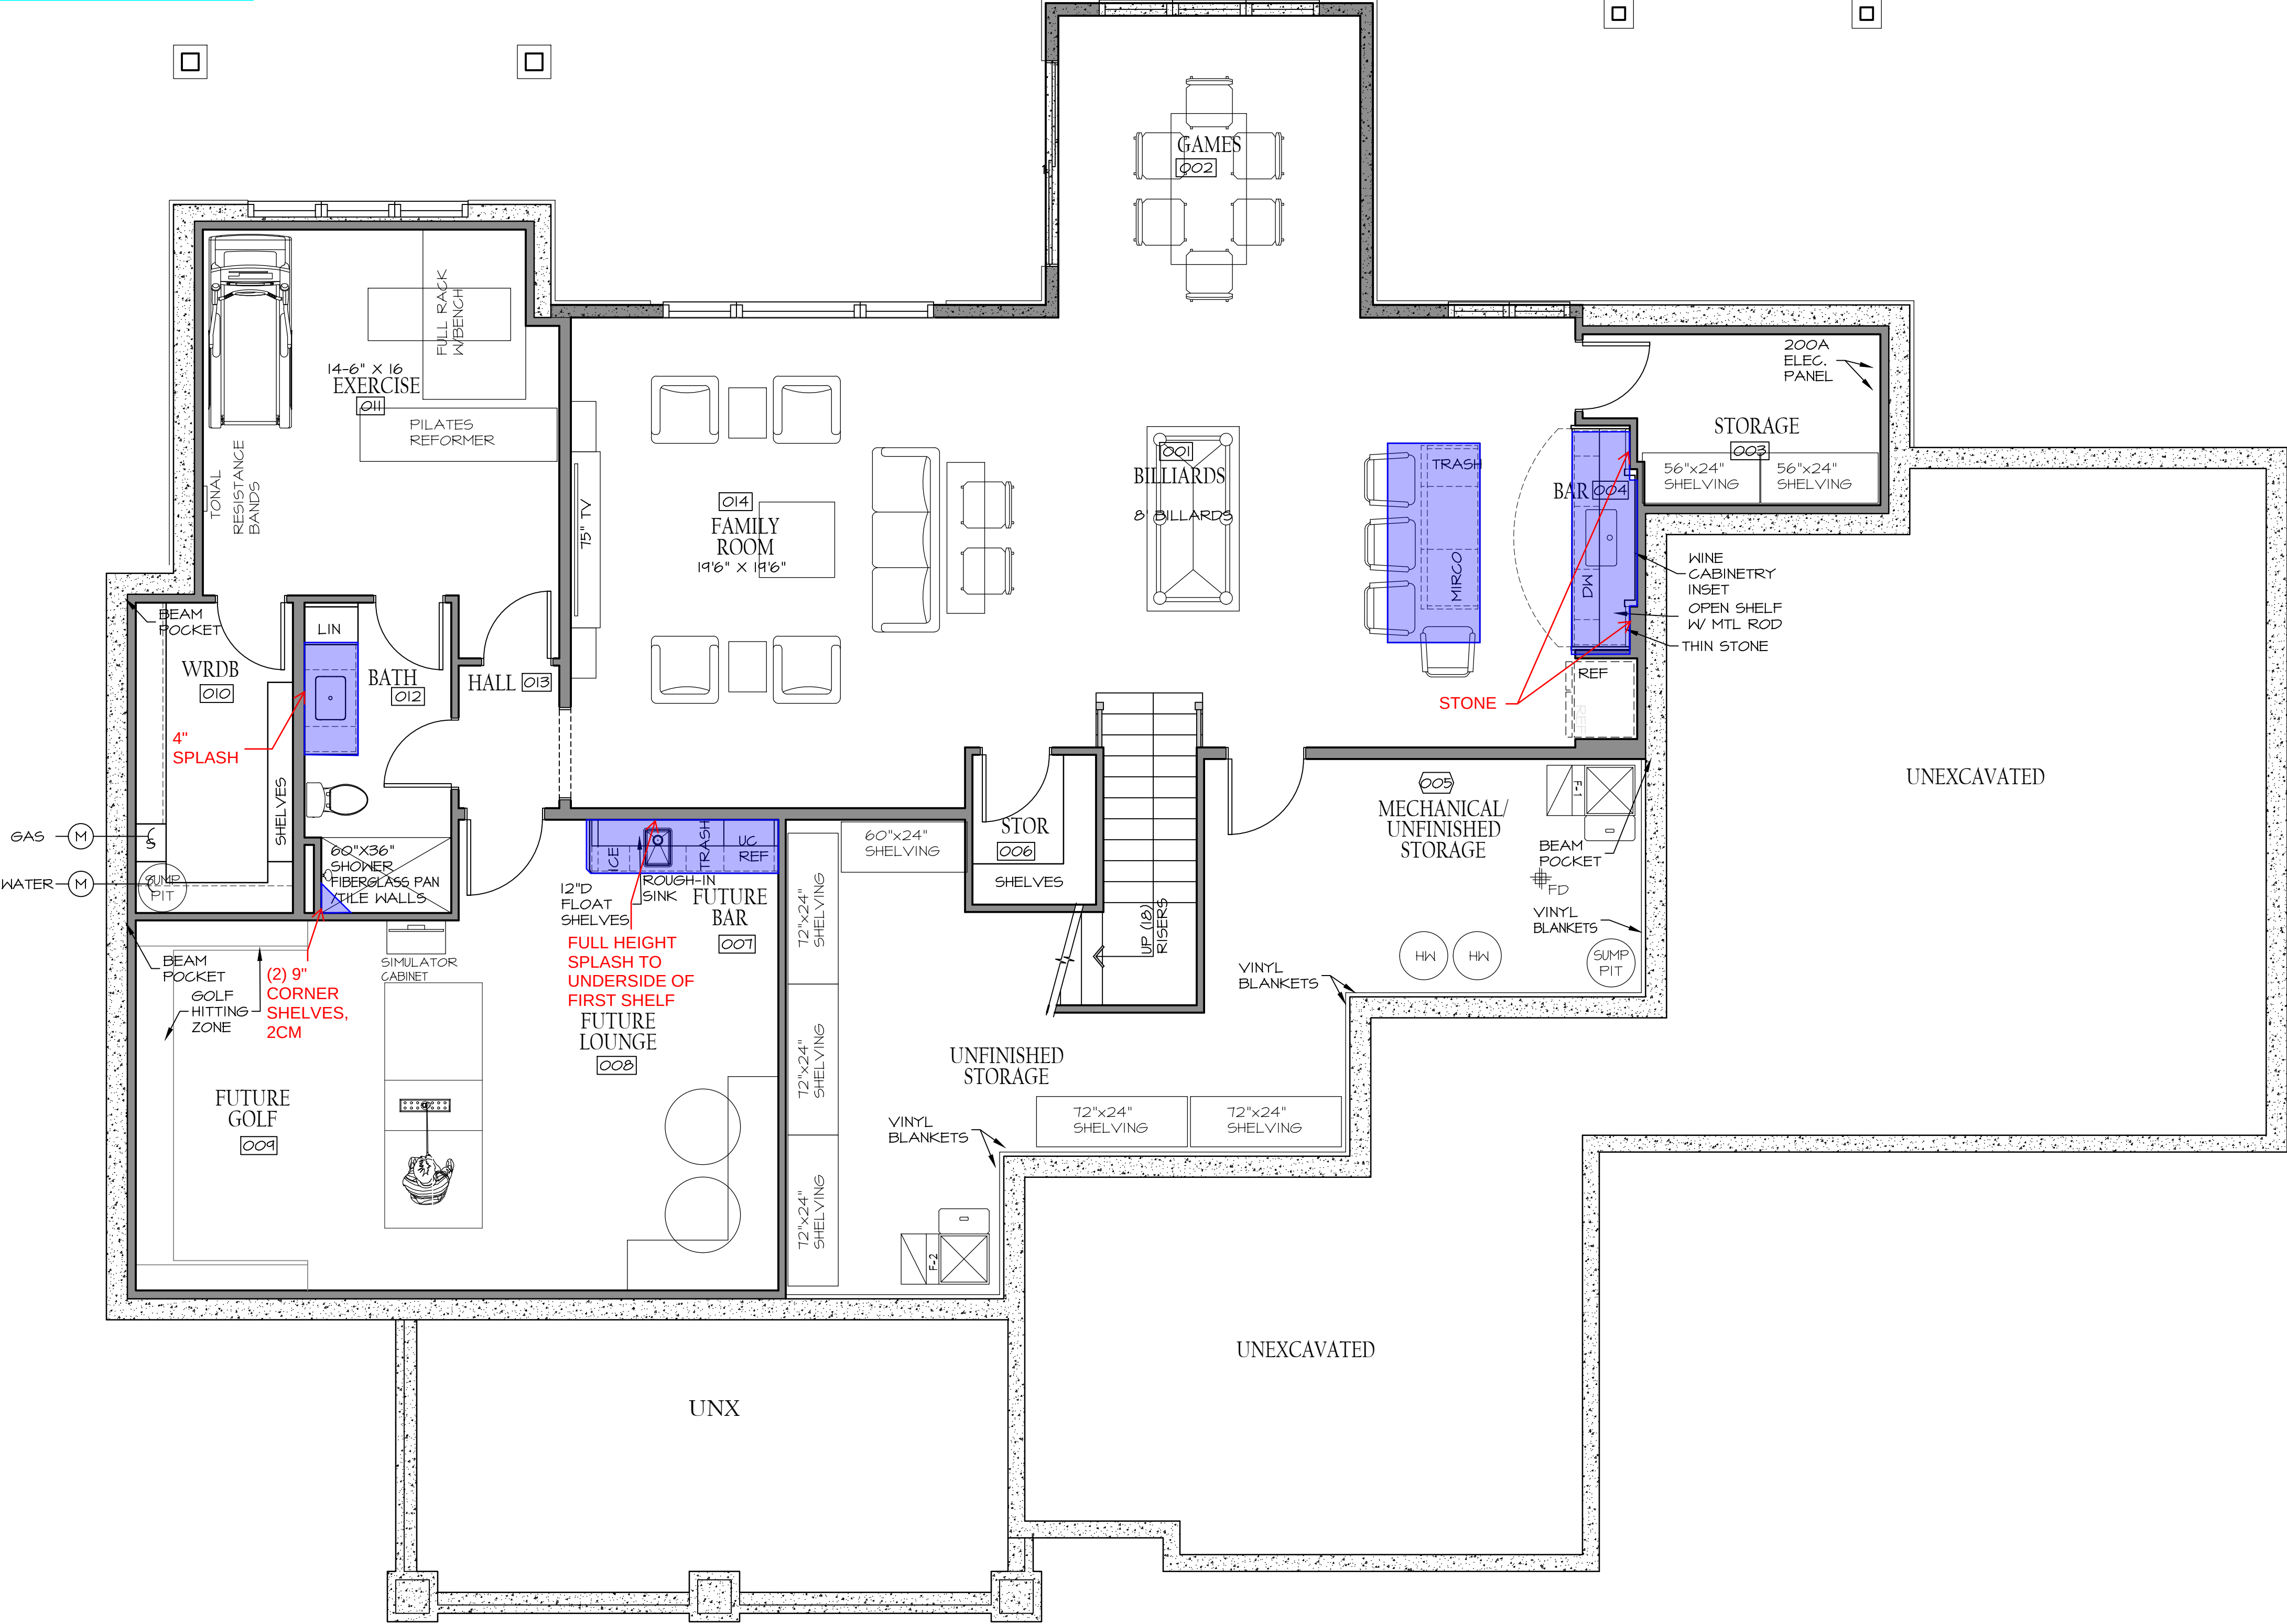


LOWER LEVEL
1/4" = 1'-0"

OSTRONIC
RESIDENCE
1672 SOUTH 150TH AVE. OMAHA, NEBRASKA 68144

MCNEIL COMPANY
4666 South 132nd Street
Omaha, NE 68137
402-333-1462
mcneilcompany.com

PLAN DATE 07/31/2026	
REV.	DATE
NAME	04/04/26

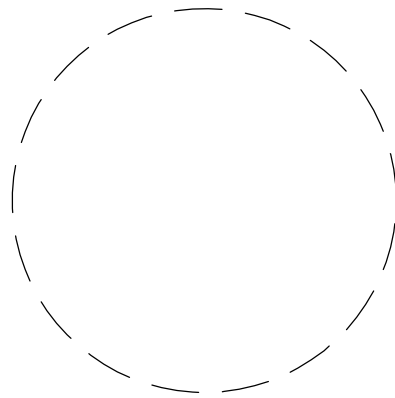

JOB NUMBER 15-2601
DESCRIPTION LOWER LEVEL FINISH PLAN
PLAN SHEET F1.01


© COPYRIGHT
MCNEIL COMPANY
THESE PLANS ARE SPECIFICALLY
DESIGNED FOR CONSTRUCTION BY
MCNEIL COMPANY AND ARE
INTENDED FOR NO OTHER PURPOSE.
DUPLICATION OF THESE PLANS IN
PART OR WHOLE WITHOUT WRITTEN
CONSENT FROM MCNEIL COMPANY
IS PROHIBITED.

COUNTERTOP MAP
MAIN LEVEL

- TIER A
- TIER H
- WOOD

PRIMARY SHOWER PIECES, ALL 2CM:

- (2) 7"x84" JAMB LEGS
- (1) 7"x34" JAMB HEADER
- (1) 7"x34" THRESHOLD
- (1) 16"x56" BENCH with 3" MITERED FRONT
- (1) 4"x64" NICHE SHELF

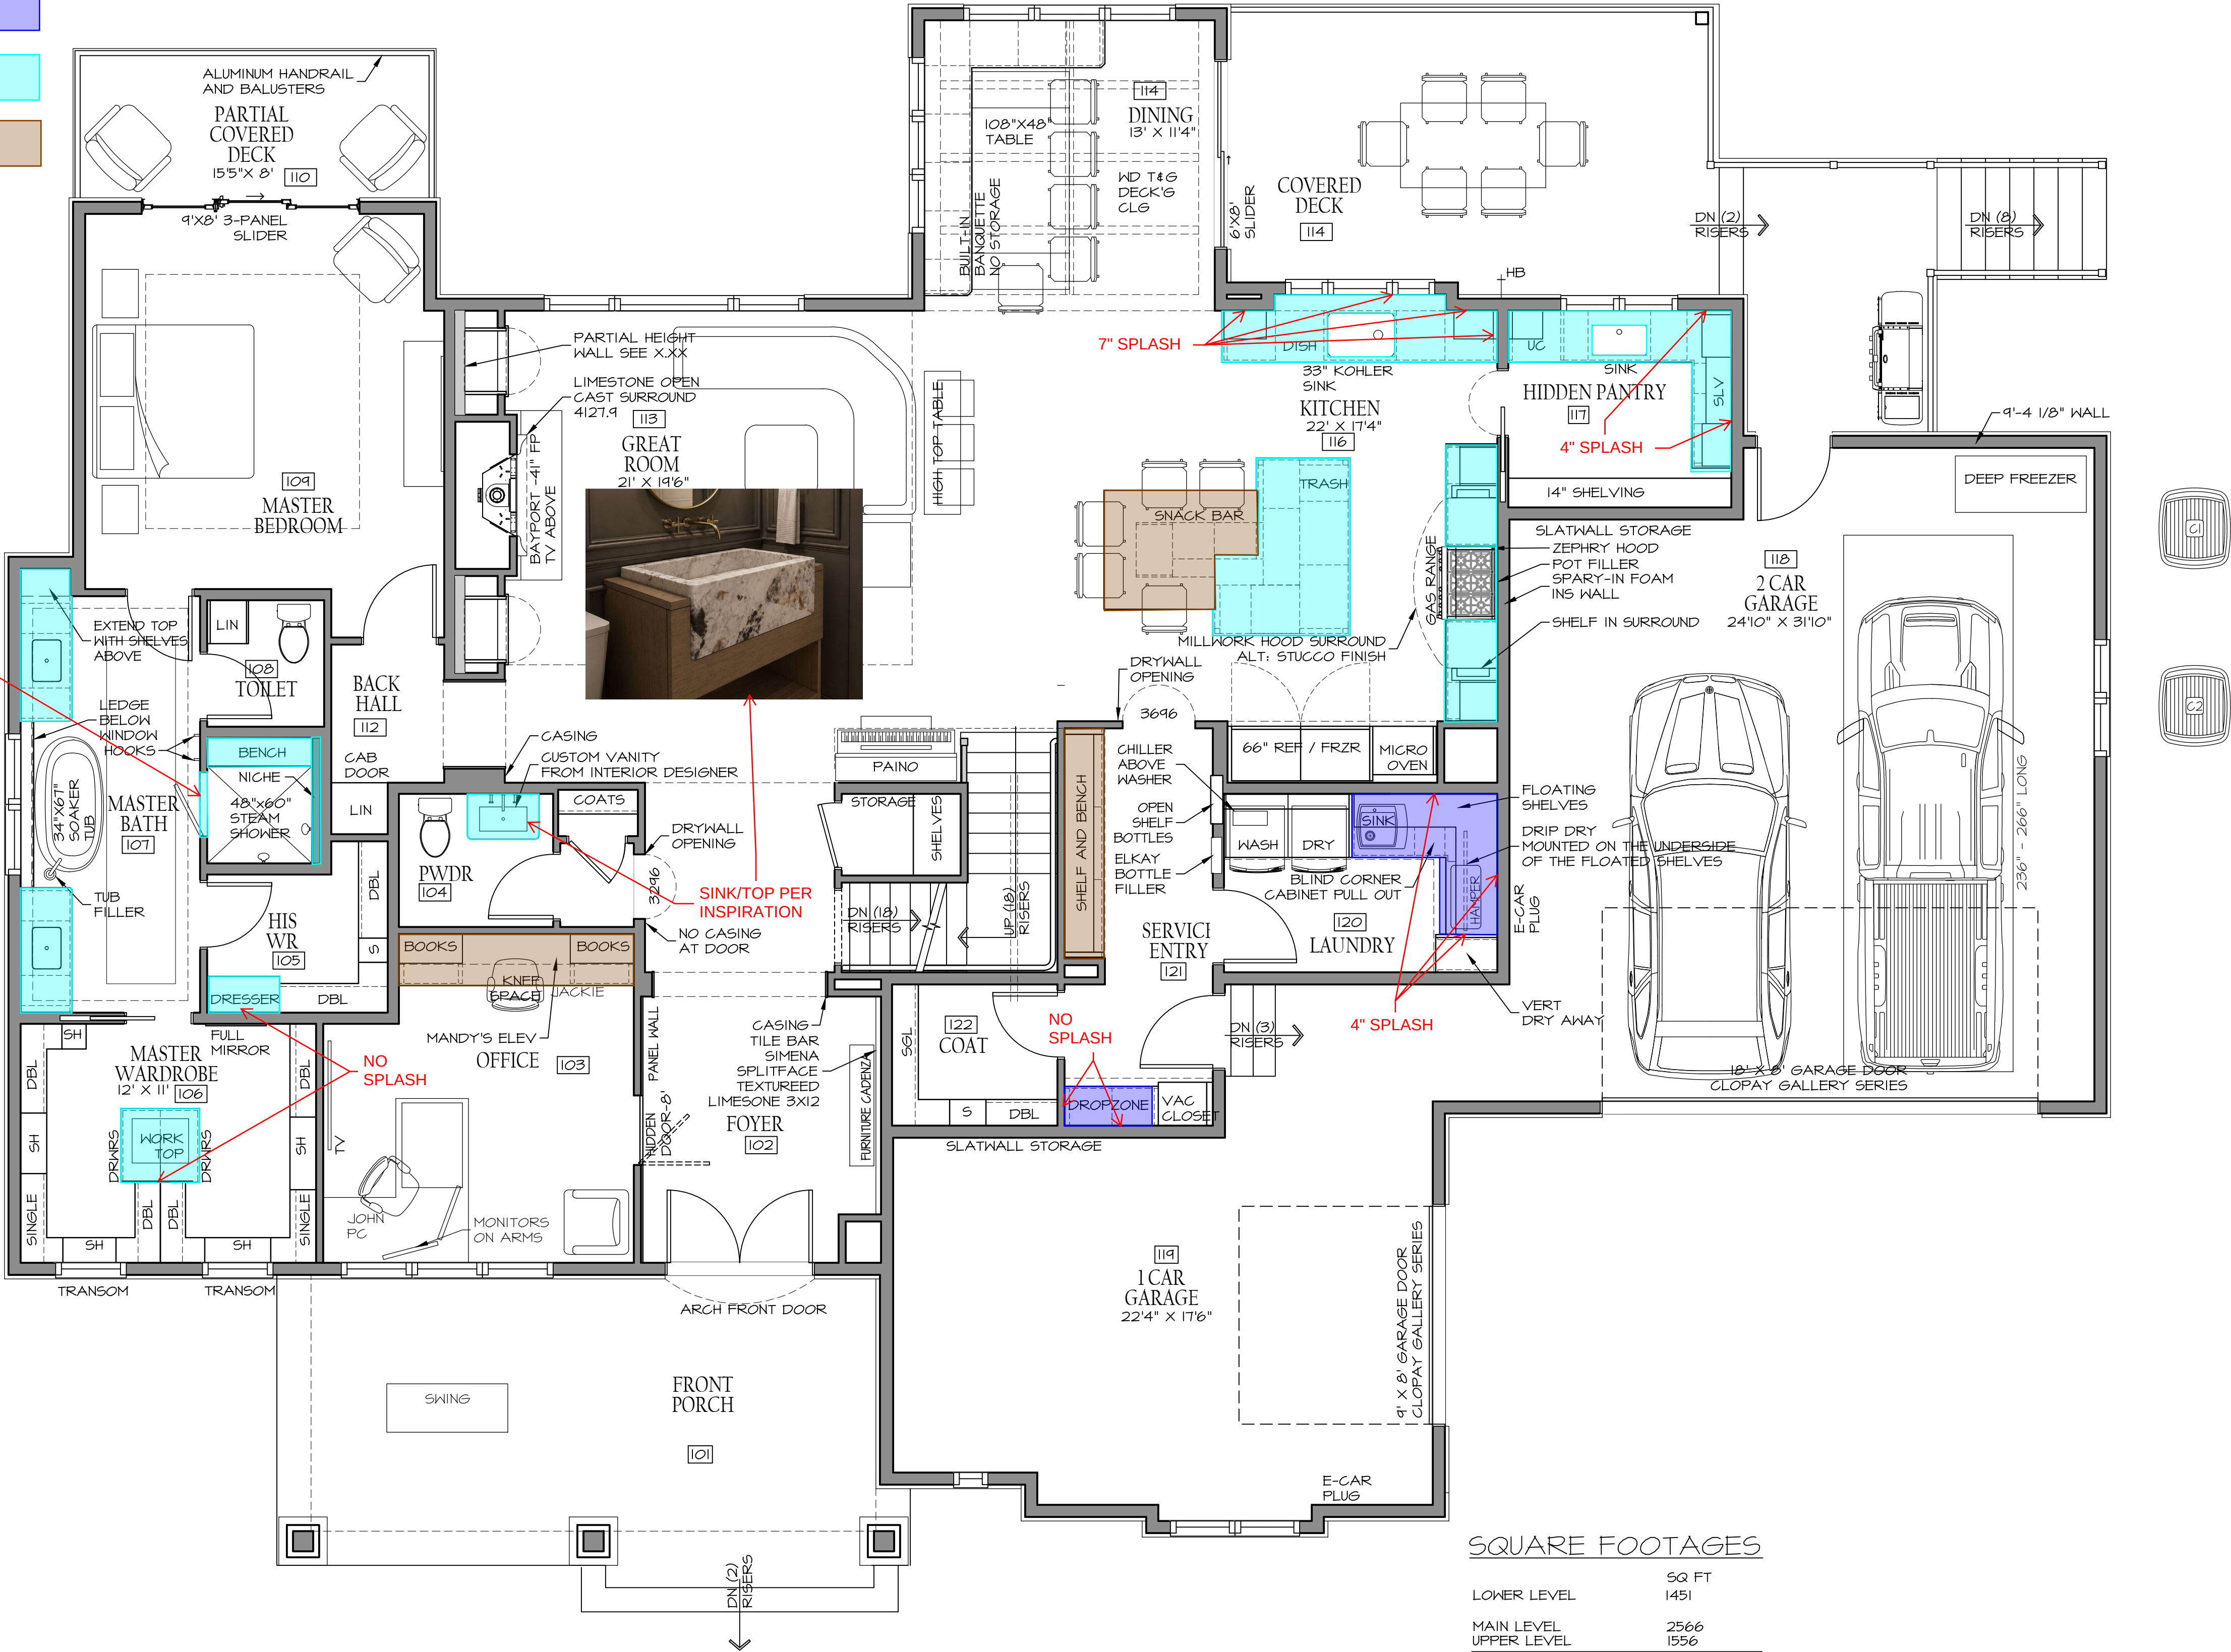

SQUARE FOOTAGES

LOWER LEVEL	50 FT
MAIN LEVEL	1451
UPPER LEVEL	2566
TOTAL	5519

3 CAR GARAGE	1170
FRONT PORCH	315
COVERED PATIO	241
PARTIAL CVRD DECK	95
GOLF	453

MAIN LEVEL

1/4" = 1'-0"




OSTRONIC
RESIDENCE

1672 SOUTH 150TH AVE. OMAHA, NEBRASKA 68144

McNEIL
COMPANY
4666 South 132nd Street
Omaha, NE 68137
402-333-1462
mcneilcompany.com

PLAN DATE	07/31/2026
REV.	DATE
NAME	04/04/26

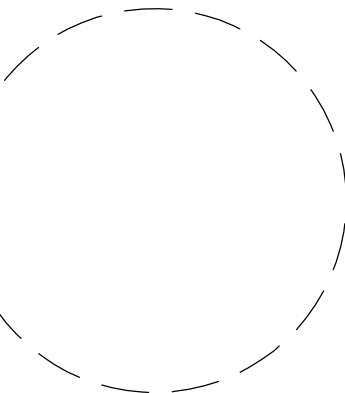

JOB NUMBER	15-2601
DESCRIPTION	MAIN LEVEL FINISH PLAN
PLAN SHEET	F1.02


© COPYRIGHT
MCNEIL COMPANY
THESE PLANS ARE SPECIFICALLY
DESIGNED FOR CONSTRUCTION BY
MCNEIL COMPANY AND ARE
INTENDED FOR NO OTHER PURPOSE.
DUPLICATION OF THESE PLANS IN
PART OR WHOLE WITHOUT WRITTEN
CONSENT FROM MCNEIL COMPANY
IS PROHIBITED.

COUNTERTOP MAP
UPPER LEVEL

TIER A

TIER H

WOOD

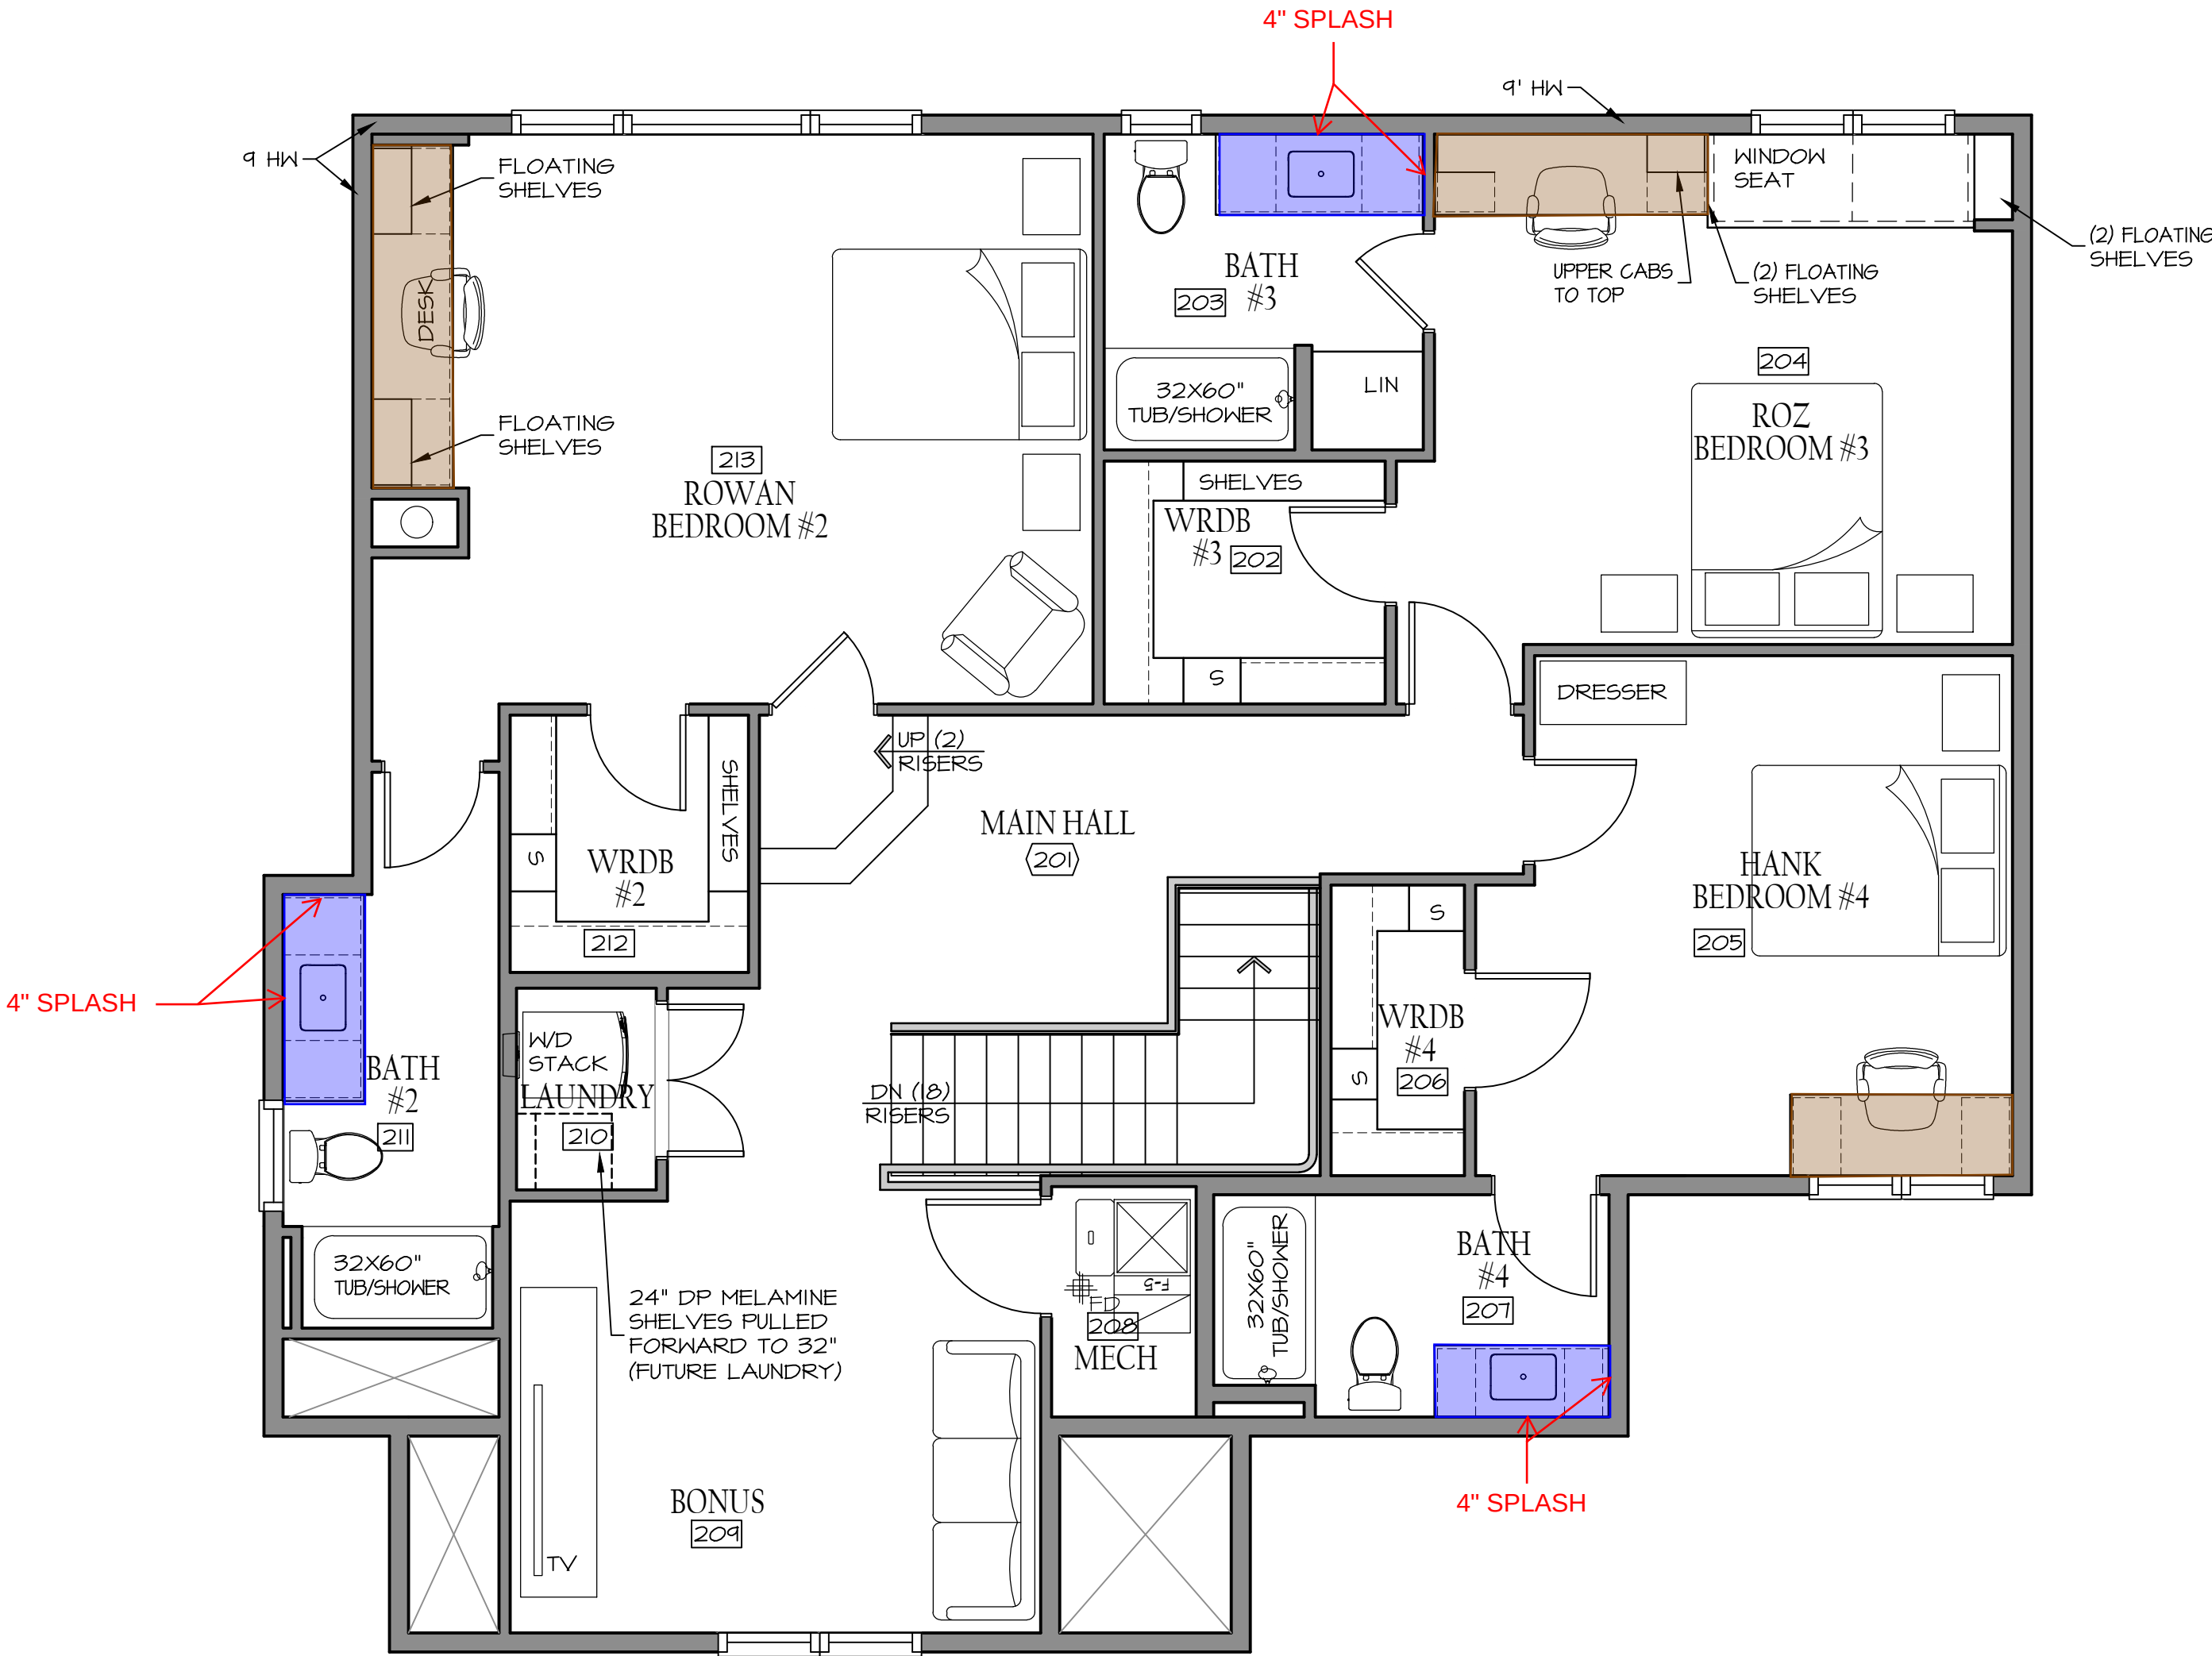

SECOND LEVEL


1/4" = 1'-0"



OSTRONIC
RESIDENCE
1672 SOUTH 150TH AVE. OMAHA, NEBRASKA 68144

MCNEIL
COMPANY
4666 South 132nd Street
Omaha, NE 68137
402-333-1462
mcneilcompany.com

PLAN DATE 07/31/2026	
REV.	DATE
NAME	04/04/26

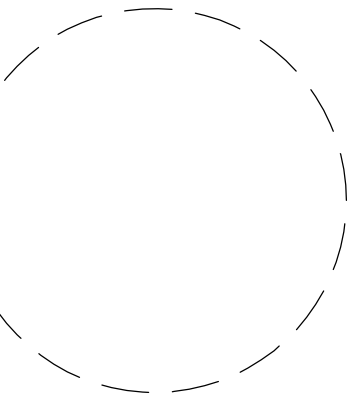

JOB NUMBER 15-2601
DESCRIPTION SECOND LEVEL FINISH PLAN
PLAN SHEET F1.03

© COPYRIGHT
MCNEIL COMPANY
THESE PLANS ARE SPECIFICALLY
DESIGNED FOR CONSTRUCTION BY
MCNEIL COMPANY AND ARE
INTENDED FOR NO OTHER PURPOSE.
DUPLICATION OF THESE PLANS IN
PART OR WHOLE WITHOUT WRITTEN
CONSENT FROM MCNEIL COMPANY
IS PROHIBITED.