

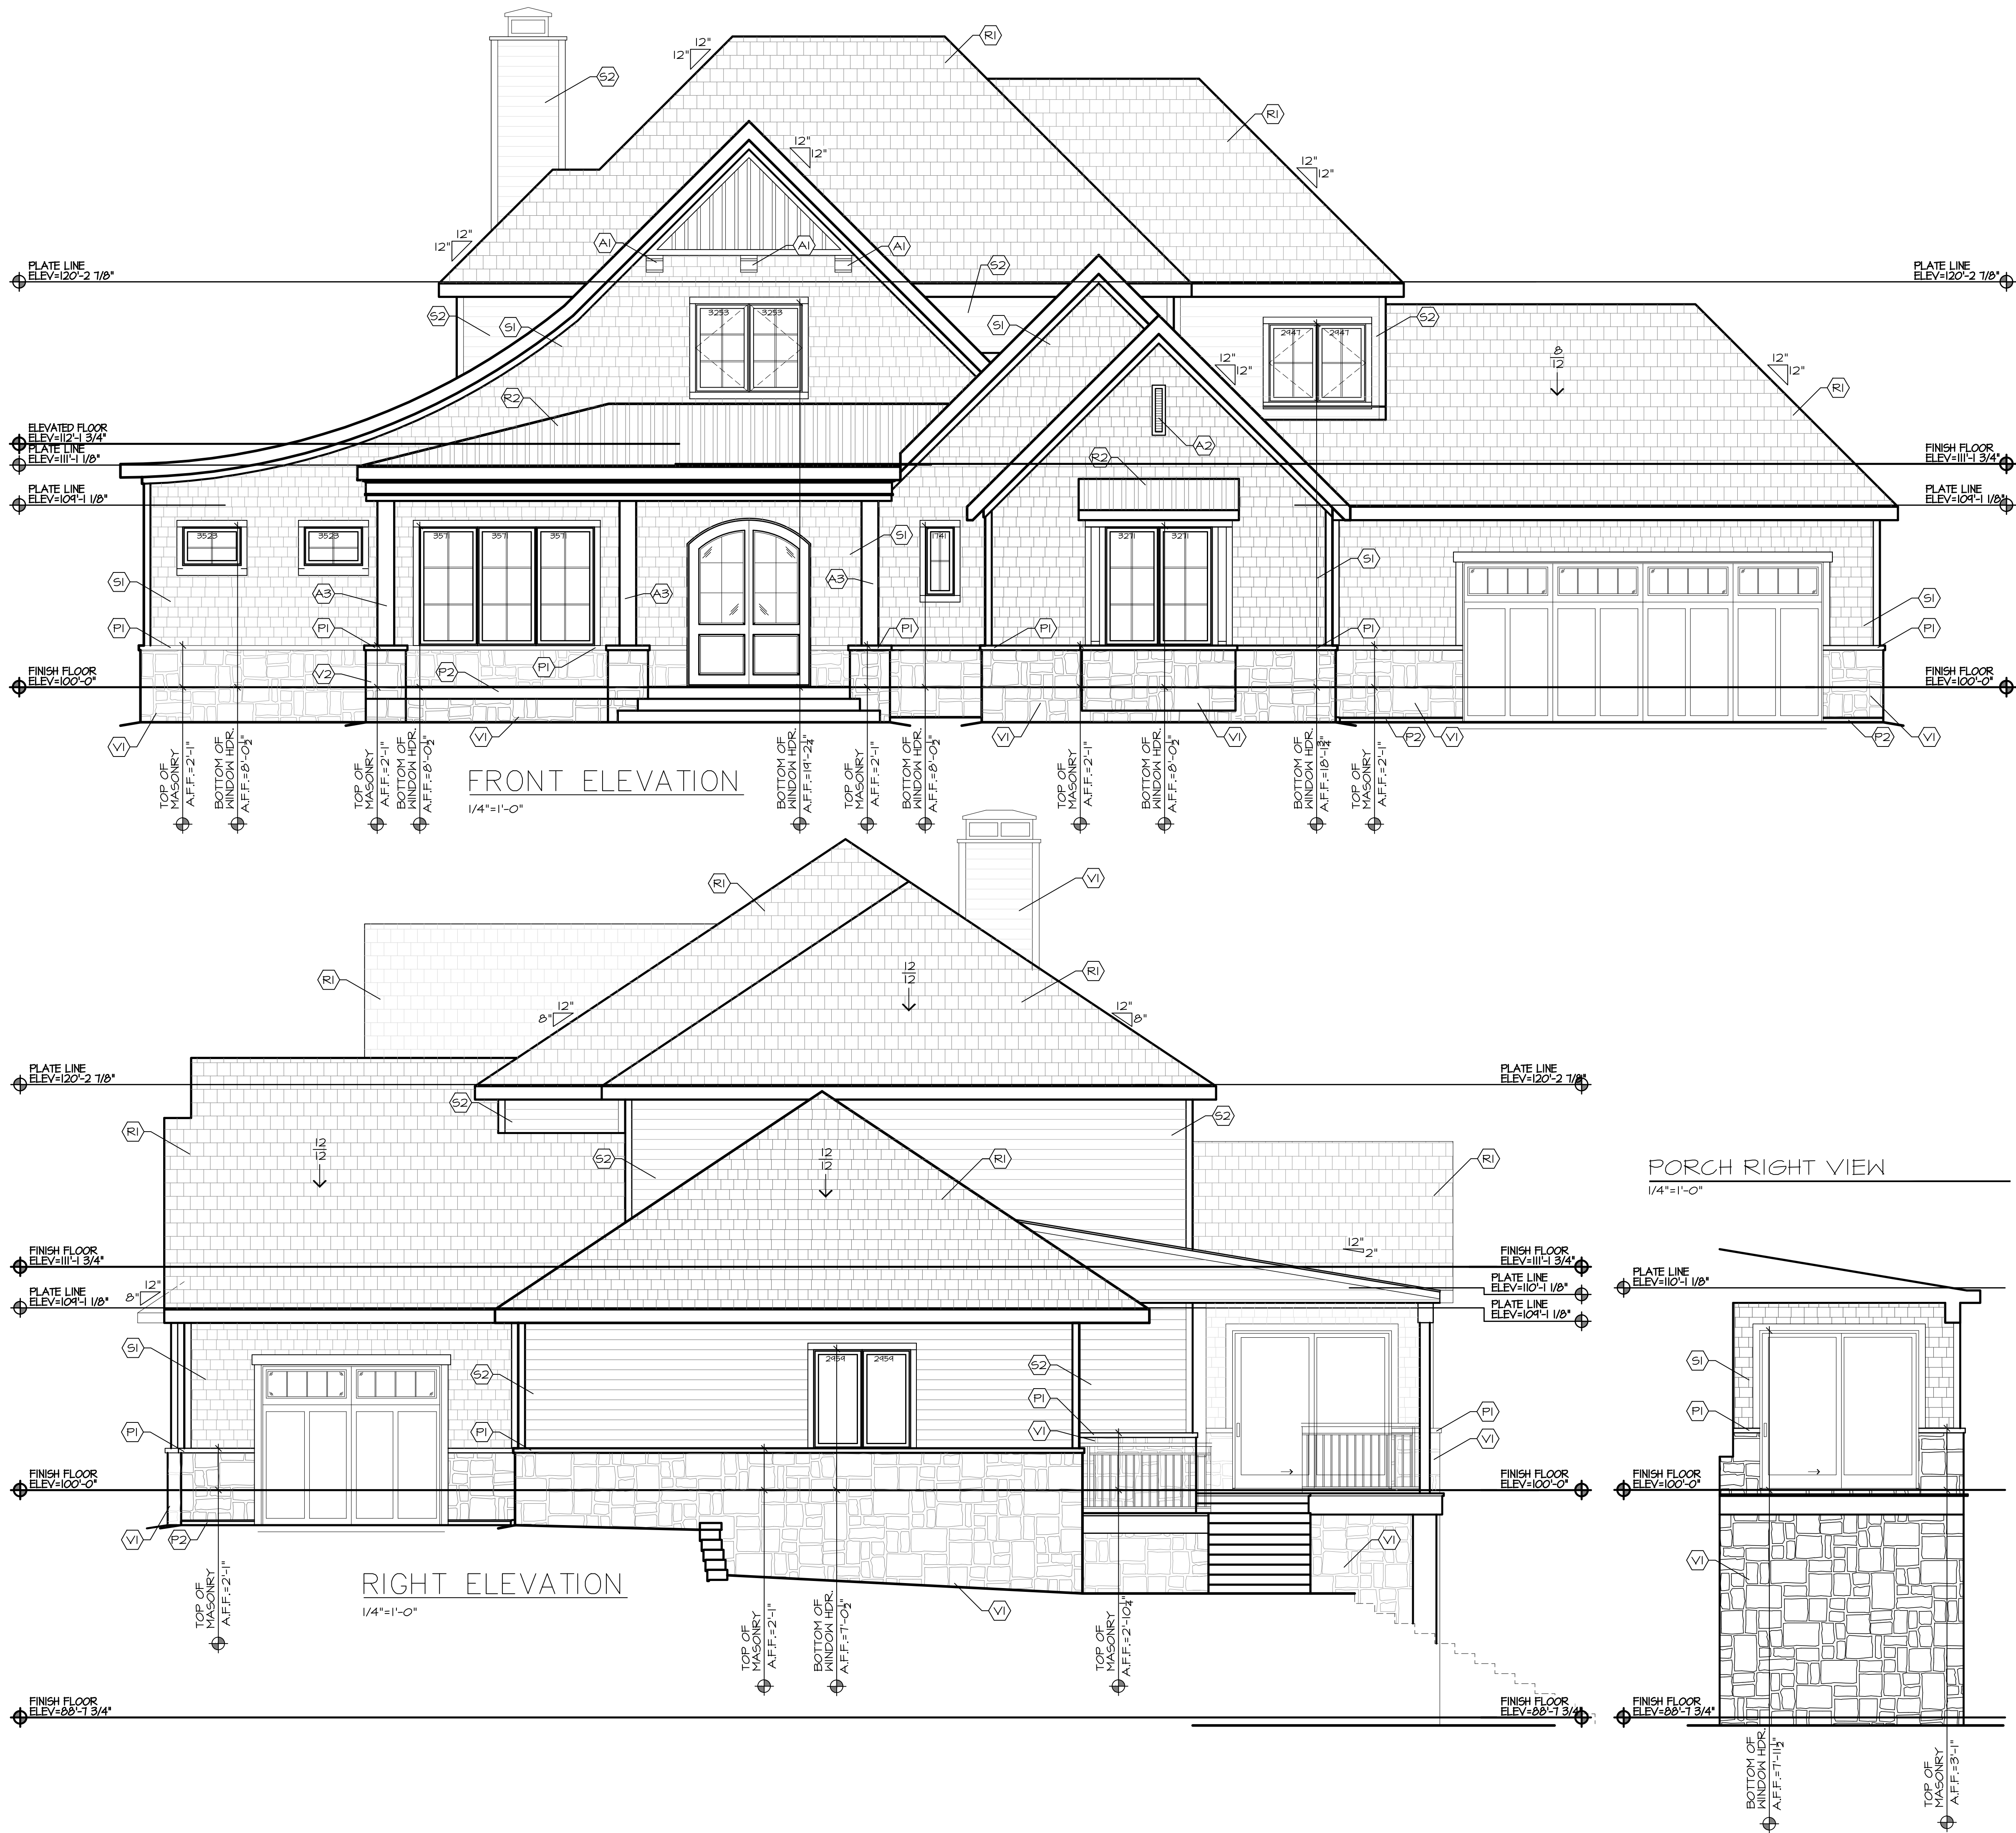


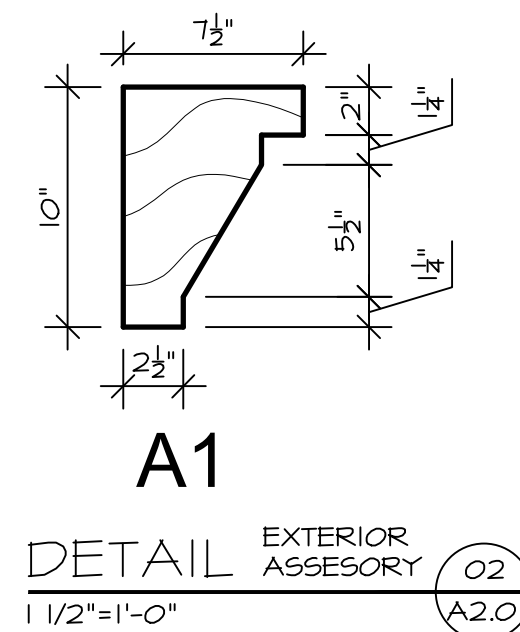

EXTERIOR MATERIALS

- EXTERIOR SIDING
- (S1) EXTERIOR SIDING, LP SMARTSIDE CEDAR, TEXTURE SHAKE SIDING
 - (S2) EXTERIOR LAP SIDING, TYPE- LP SMARTSIDE LAP EXTERIOR VENEER
 - (V1) EXTERIOR MATERIAL, TYPE- THIN STONE VENEER, SPEC: GLENVEAGH WITH WHITE MORTA
 - (V2) EXTERIOR MATERIAL, TYPE- FULL DEPTH STONE, SPEC: SAME AS THIN STONE
- EXTERIOR TRIM
- (T1) EXTERIOR WOOD TRIM, SEE DETAIL XXXX
 - (T2) NOT USED
 - (T3) THIN STONE TRIM, SEE DETAIL XXXX
 - (T4) LAP SIDING TRIM, SEE DETAIL XXXX
- EXTERIOR ROOFING
- (R1) EXTERIOR MATERIAL, TYPE- ASPHALT SHINGLES ROOFING - SPEC: CERTANTEED PRESIDENTIAL SHAKE IR. ALT: MALARKEY, COLOR- TBD
 - (R2) EXTERIOR MATERIAL, TYPE- STANDING SEAM METAL
- EXTERIOR PRECAST SHAPES
- (P1) EXTERIOR MATERIAL, TYPE- PRECAST SILL, SEE DETAIL 01/A2.01
 - (P2) EXTERIOR MATERIAL, TYPE- PRECAST PLINTH, SEE DETAIL 01/A2.01
- EXTERIOR ACCESSORY
- (A1) EXTERIOR ASSESORY, SEE DETAIL- 02/A2.01
 - (A2) EXTERIOR ASSESORY, TYPE- 8X30 NON VENTING LOUVER

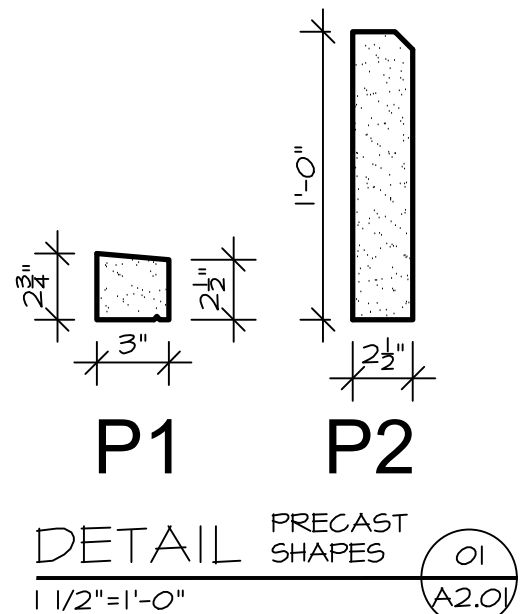

OSTRONIC
RESIDENCE
1672 SOUTH 150TH AVE. OMAHA, NEBRASKA 68144

McNEIL
COMPANY
4666 South 132nd Street
Omaha, NE 68137
402-333-1462
mcneilcompany.com

PLAN DATE	
07/31/2026	
REV.	DATE
BID SET	09/11/26

JOB NUMBER	
15-2601	
DESCRIPTION	
EXTERIOR	
PLAN SHEET	
A2.01	


© COPYRIGHT
McNEIL COMPANY
THESE PLANS ARE SPECIFICALLY
DESIGNED FOR CONSTRUCTION BY
McNEIL COMPANY AND ARE
INTENDED FOR NO OTHER PURPOSE.
DUPLICATION OF THESE PLANS IN
PART OR WHOLE WITHOUT WRITTEN
CONSENT FROM McNEIL COMPANY
IS PROHIBITED.



OSTRONIC
RESIDENCE
1672 SOUTH 150TH AVE. OMAHA, NEBRASKA 68144

MCNEIL
COMPANY
4666 South 132nd Street
Omaha, NE 68137
402-333-1462
mcneilcompany.com

PLAN DATE	
07/31/2026	
REV.	DATE
BID SET	09/11/26

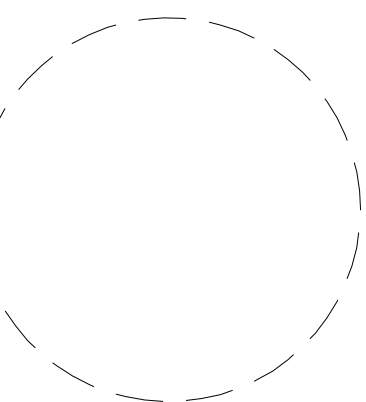

JOB NUMBER	
15-2601	
DESCRIPTION	
EXTERIOR	
PLAN SHEET	
A2.02	

© COPYRIGHT
MCNEIL COMPANY
THESE PLANS ARE SPECIFICALLY
DESIGNED FOR CONSTRUCTION BY
MCNEIL COMPANY AND ARE
INTENDED FOR NO OTHER PURPOSE.
DUPLICATION OF THESE PLANS IN
PART OR WHOLE WITHOUT WRITTEN
CONSENT FROM MCNEIL COMPANY
IS PROHIBITED.