



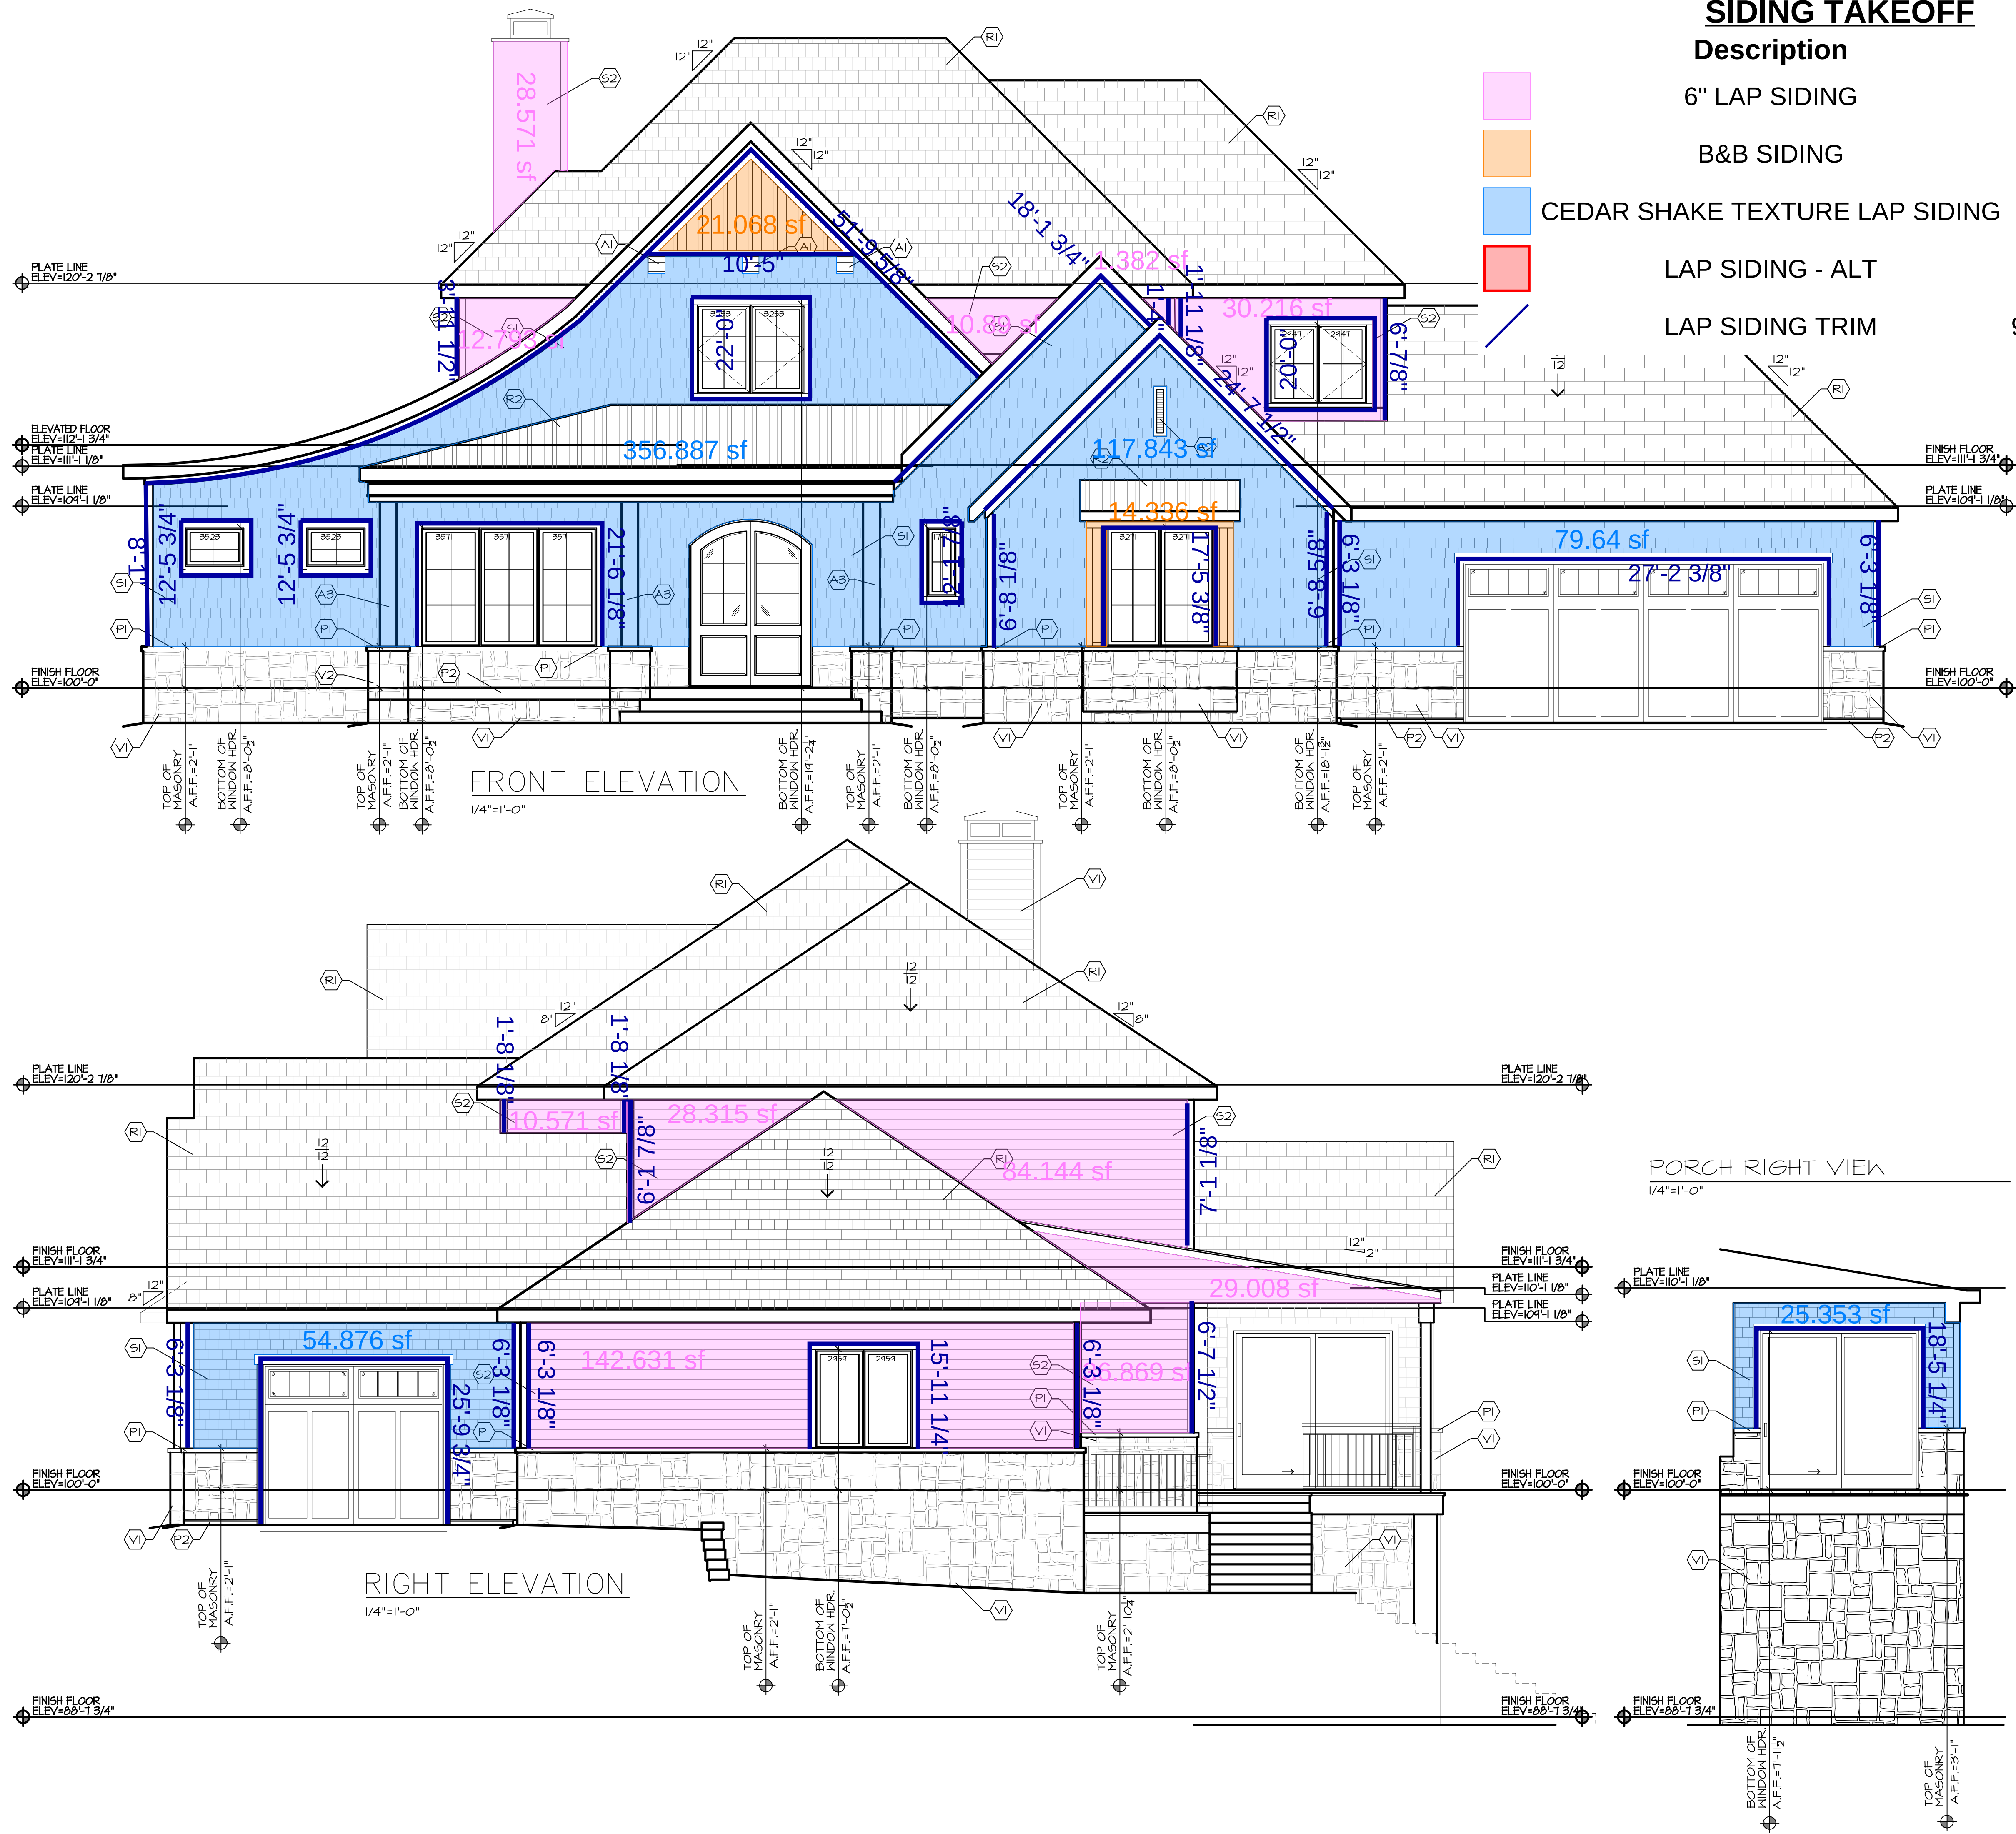

SIDING TAKEOFF				
Description	Quantity	Unit	MATERIALS	
6" LAP SIDING	1,314.203	sf	16	2 SIDING, TSIDE CEDAR SHAKE SIDING
B&B SIDING	35.404	sf	2	LAP SIDING, SMARTSIDE LAP SIDER
CEDAR SHAKE TEXTURE LAP SIDING	1,546.900	sf	2	MATERIAL IN STONE VENEER, ENVEACH WITH WHITE MORTAR
LAP SIDING - ALT	429.674	sf	2	MATERIAL, LL DEPTH STONE, SAME AS THIN STONE
LAP SIDING TRIM	976.62840	ft	1	WOOD TRIM, ALL XXXX

- (T3) THIN STONE TRIM SEE DETAIL XXXX
- (T4) LAP SIDING TRIM SEE DETAIL XXXX
- EXTERIOR ROOFING
 - (R1) EXTERIOR MATERIAL TYPE-ASPHALT SHINGLES ROOFING - SPEC: CERTAINTED PRESIDENTIAL SHAKE IR, ALT: MALARKEY COLOR-TBD
 - (R2) EXTERIOR MATERIAL TYPE-STANDING SEAM METAL
- EXTERIOR PRECAST SHAPES
 - (P1) EXTERIOR MATERIAL TYPE-PRECAST SILL SEE DETAIL 01/A2.01
 - (P2) EXTERIOR MATERIAL TYPE-PRECAST PLINTH SEE DETAIL 01/A2.01
- EXTERIOR ACCESSORY
 - (A1) EXTERIOR ASSESSORY SEE DETAIL- 02/A2.01
 - (A2) EXTERIOR ASSESSORY TYPE-8X30 NON VENTING LOUVER

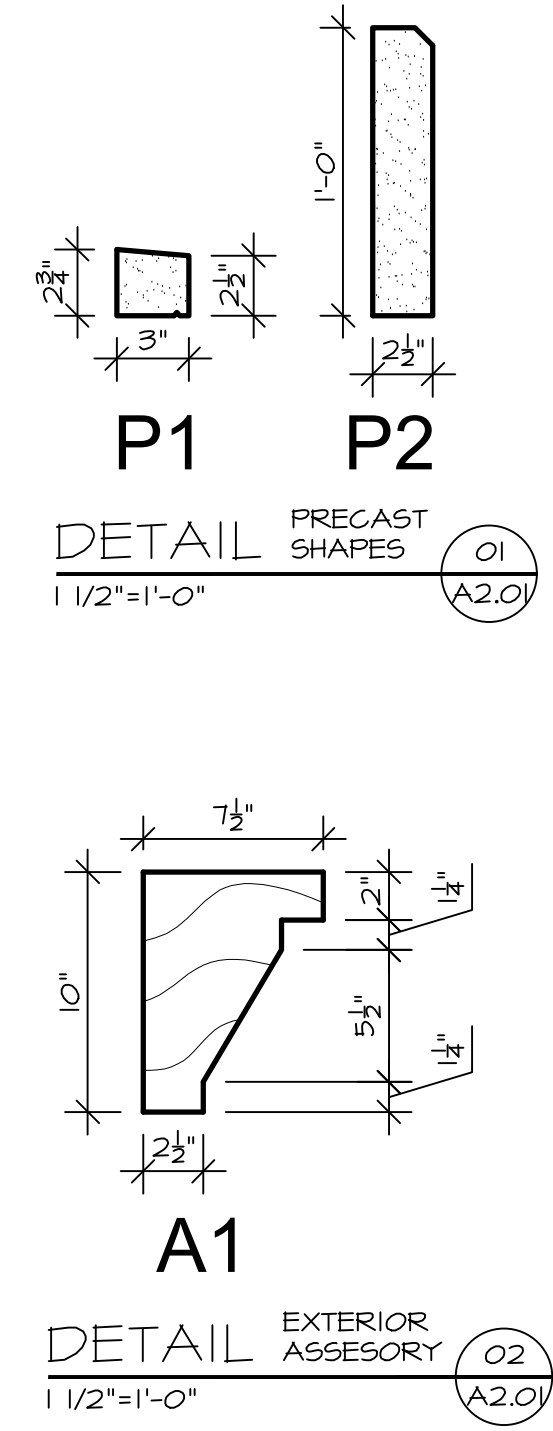

OSTRONIC
RESIDENCE

1672 SOUTH 150TH AVE. OMAHA, NEBRASKA 68144

McNEIL COMPANY
4666 South 132nd Street
Omaha, NE 68137
402-333-1462
mcneilcompany.com

PLAN DATE	07/31/2026
REV.	DATE
BID SET	09/11/26

JOB NUMBER	15-2601
DESCRIPTION	EXTERIOR
PLAN SHEET	A2.01

© COPYRIGHT
McNEIL COMPANY
THESE PLANS ARE SPECIFICALLY
DESIGNED FOR CONSTRUCTION BY
McNEIL COMPANY AND ARE
INTENDED FOR NO OTHER PURPOSE.
DUPLICATION OF THESE PLANS IN
PART OR WHOLE WITHOUT WRITTEN
CONSENT FROM McNEIL COMPANY
IS PROHIBITED.



EXTERIOR MATERIALS

EXTERIOR SIDING

- 51 EXTERIOR SIDING:
LP SMARTSIDE CEDAR
TEXTURE SHAKE SIDING
- 52 EXTERIOR LAP SIDING
TYPE- LP SMARTSIDE L

EXTERIOR VENEER

- VI EXTERIOR MATERIAL
TYPE- THIN STONE VENEER
SPEC: GLENVEAGH WITH WHITE MORTA
- V2 EXTERIOR MATERIAL
TYPE- FULL DEPTH STONE
SPEC: SAME AS THIN STONE

EXTERIOR TRIM

- T1 EXTERIOR WOOD TRIM
SEE DETAIL XXXX
- T2 NOT USED

- T3 THIN STONE TRIM
SEE DETAIL XXXX
- T4 LAP SIDING TRIM
SEE DETAIL XXXX

EXTERIOR ROOFING

- (R) EXTERIOR MATERIAL
TYPE-ASPHALT SHINGLES ROOFING -
SPEC: CERTAINTED PRESIDENTIAL
SHAKE IR. ALT: MALARKEY
COLOR-TBD

- R2 EXTERIOR MATERIAL
TYPE-STANDING SEAM METAL

EXTERIOR PRECAST SHAPES

- P1** EXTERIOR MATERIAL
TYPE-PRECAST SILL
SEE DETAIL 01/A2.01
- P2** EXTERIOR MATERIAL
TYPE-PRECAST PLINTH
SEE DETAIL 01/A2.01

EXTERIOR ACCESSORY

-  EXTERIOR ASSESSORY
SEE DETAIL- 02/A2.01
-  EXTERIOR ASSESSORY
TYPE-8X30 NON VENTING

OSTRONIC
RESIDENCE

1672 SOUTH 150TH AVE. OMAHA, NEBRASKA 68144



PLAN DATE 07/31/2026	
REV.	DATE
BID SET	09/11/26

JOB NUMBER
15-2601
DESCRIPTION
EXTERIOR
PLAN SHEET
A2.02


© COPYRIGHT
MCNEIL COMPANY
THESE PLANS ARE SPECIFICALLY
DESIGNED FOR CONSTRUCTION BY
MCNEIL COMPANY AND ARE
INTENDED FOR NO OTHER PURPOSE.
DUPLICATION OF THESE PLANS IN
PART OR WHOLE WITHOUT WRITTEN
CONSENT FROM MCNEIL COMPANY
IS PROHIBITED.



OSTRONIC
RESIDENCE
1672 SOUTH 150TH AVE. OMAHA, NEBRASKA 68144

McNEIL COMPANY
4666 South 132nd Street
Omaha, NE 68137
402-333-1462
mcneilcompany.com

PLAN DATE 07/31/2026	
REV.	DATE
BID SET	09/11/26

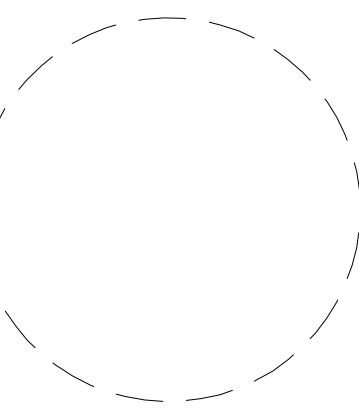

JOB NUMBER
15-2601
DESCRIPTION
EXTERIOR
PLAN SHEET
A2.02

© COPYRIGHT
McNEIL COMPANY
THESE PLANS ARE SPECIFICALLY
DESIGNED FOR CONSTRUCTION BY
McNEIL COMPANY AND ARE
INTENDED FOR NO OTHER PURPOSE.
DUPLICATION OF THESE PLANS IN
PART OR WHOLE WITHOUT WRITTEN
CONSENT FROM McNEIL COMPANY
IS PROHIBITED.