


PLOT DATE: 4/11/2026 HOME PAGE: A0.01
C:\USERS\DESIGN\INTER2\McNEIL COMPANY DROPBOX\DESIGN 2\McNEIL DESIGN\RESIDENTIAL\15-2601 OSTRONIC HEARTWOOD LOT&C1 SITE.DWG

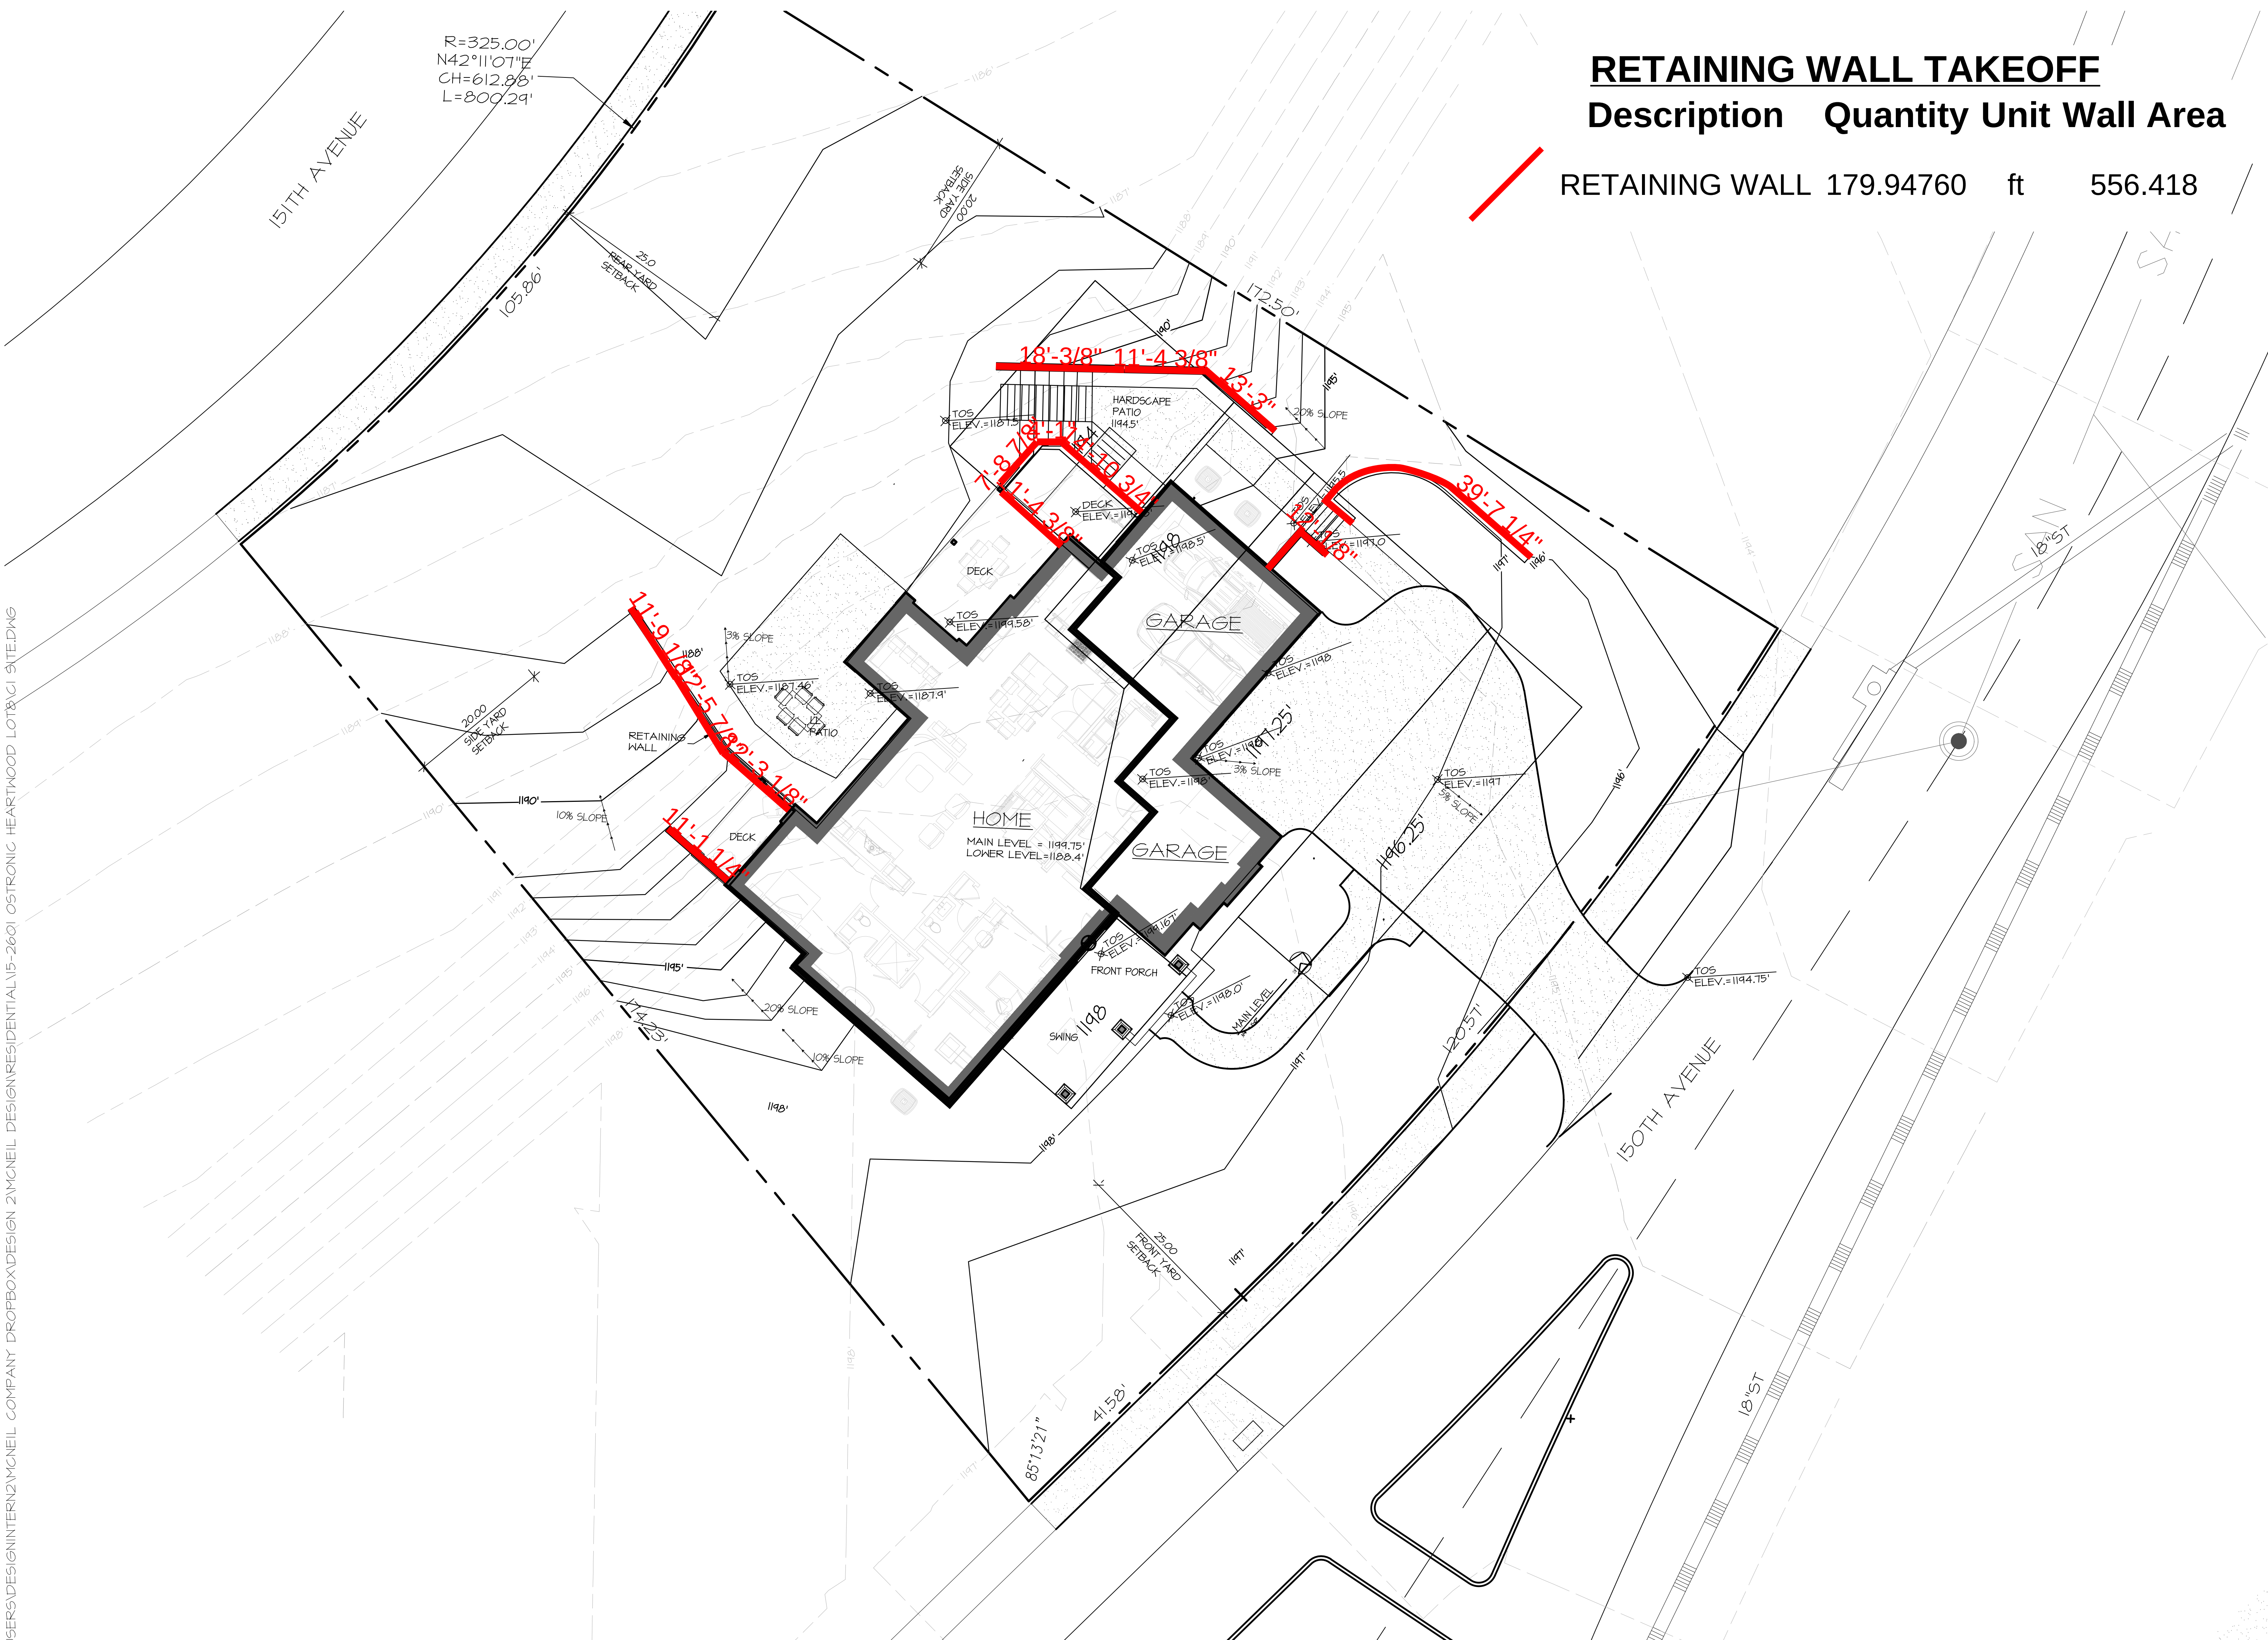

RETAINING WALL TAKEOFF


Description Quantity Unit Wall Area

RETAINING WALL 179.94760 ft 556.418

OSTRONIC
RESIDENCE
1672 SOUTH 150TH AVE. OMAHA, NEBRASKA 68144

MCNEIL
COMPANY
4666 South 132nd Street
Omaha, NE 68137
402-333-1462
mcneilcompany.com

PLAN DATE 07/31/2026	
REV.	DATE
BID SET	04/11/26

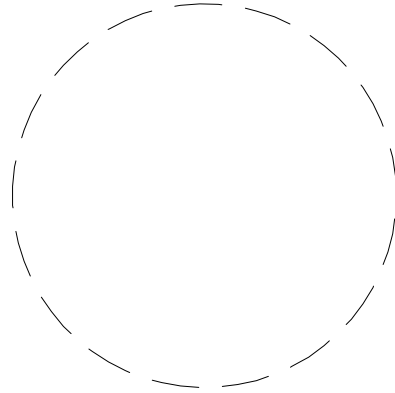

JOB NUMBER 15-2601
DESCRIPTION SITE PLAN
PLAN SHEET C1.01

© COPYRIGHT
MCNEIL COMPANY
THESE PLANS ARE SPECIFICALLY
DESIGNED FOR CONSTRUCTION BY
MCNEIL COMPANY AND ARE
INTENDED FOR NO OTHER PURPOSE.
DUPLICATION OF THESE PLANS IN
PART OR WHOLE WITHOUT WRITTEN
CONSENT FROM MCNEIL COMPANY
IS PROHIBITED.