


ROOFING TAKEOFF

Description    Quantity    Unit

|            |           |    |
|------------|-----------|----|
| METAL ROOF | 377.283   | sf |
| SHINGLES   | 4,976.098 | sf |

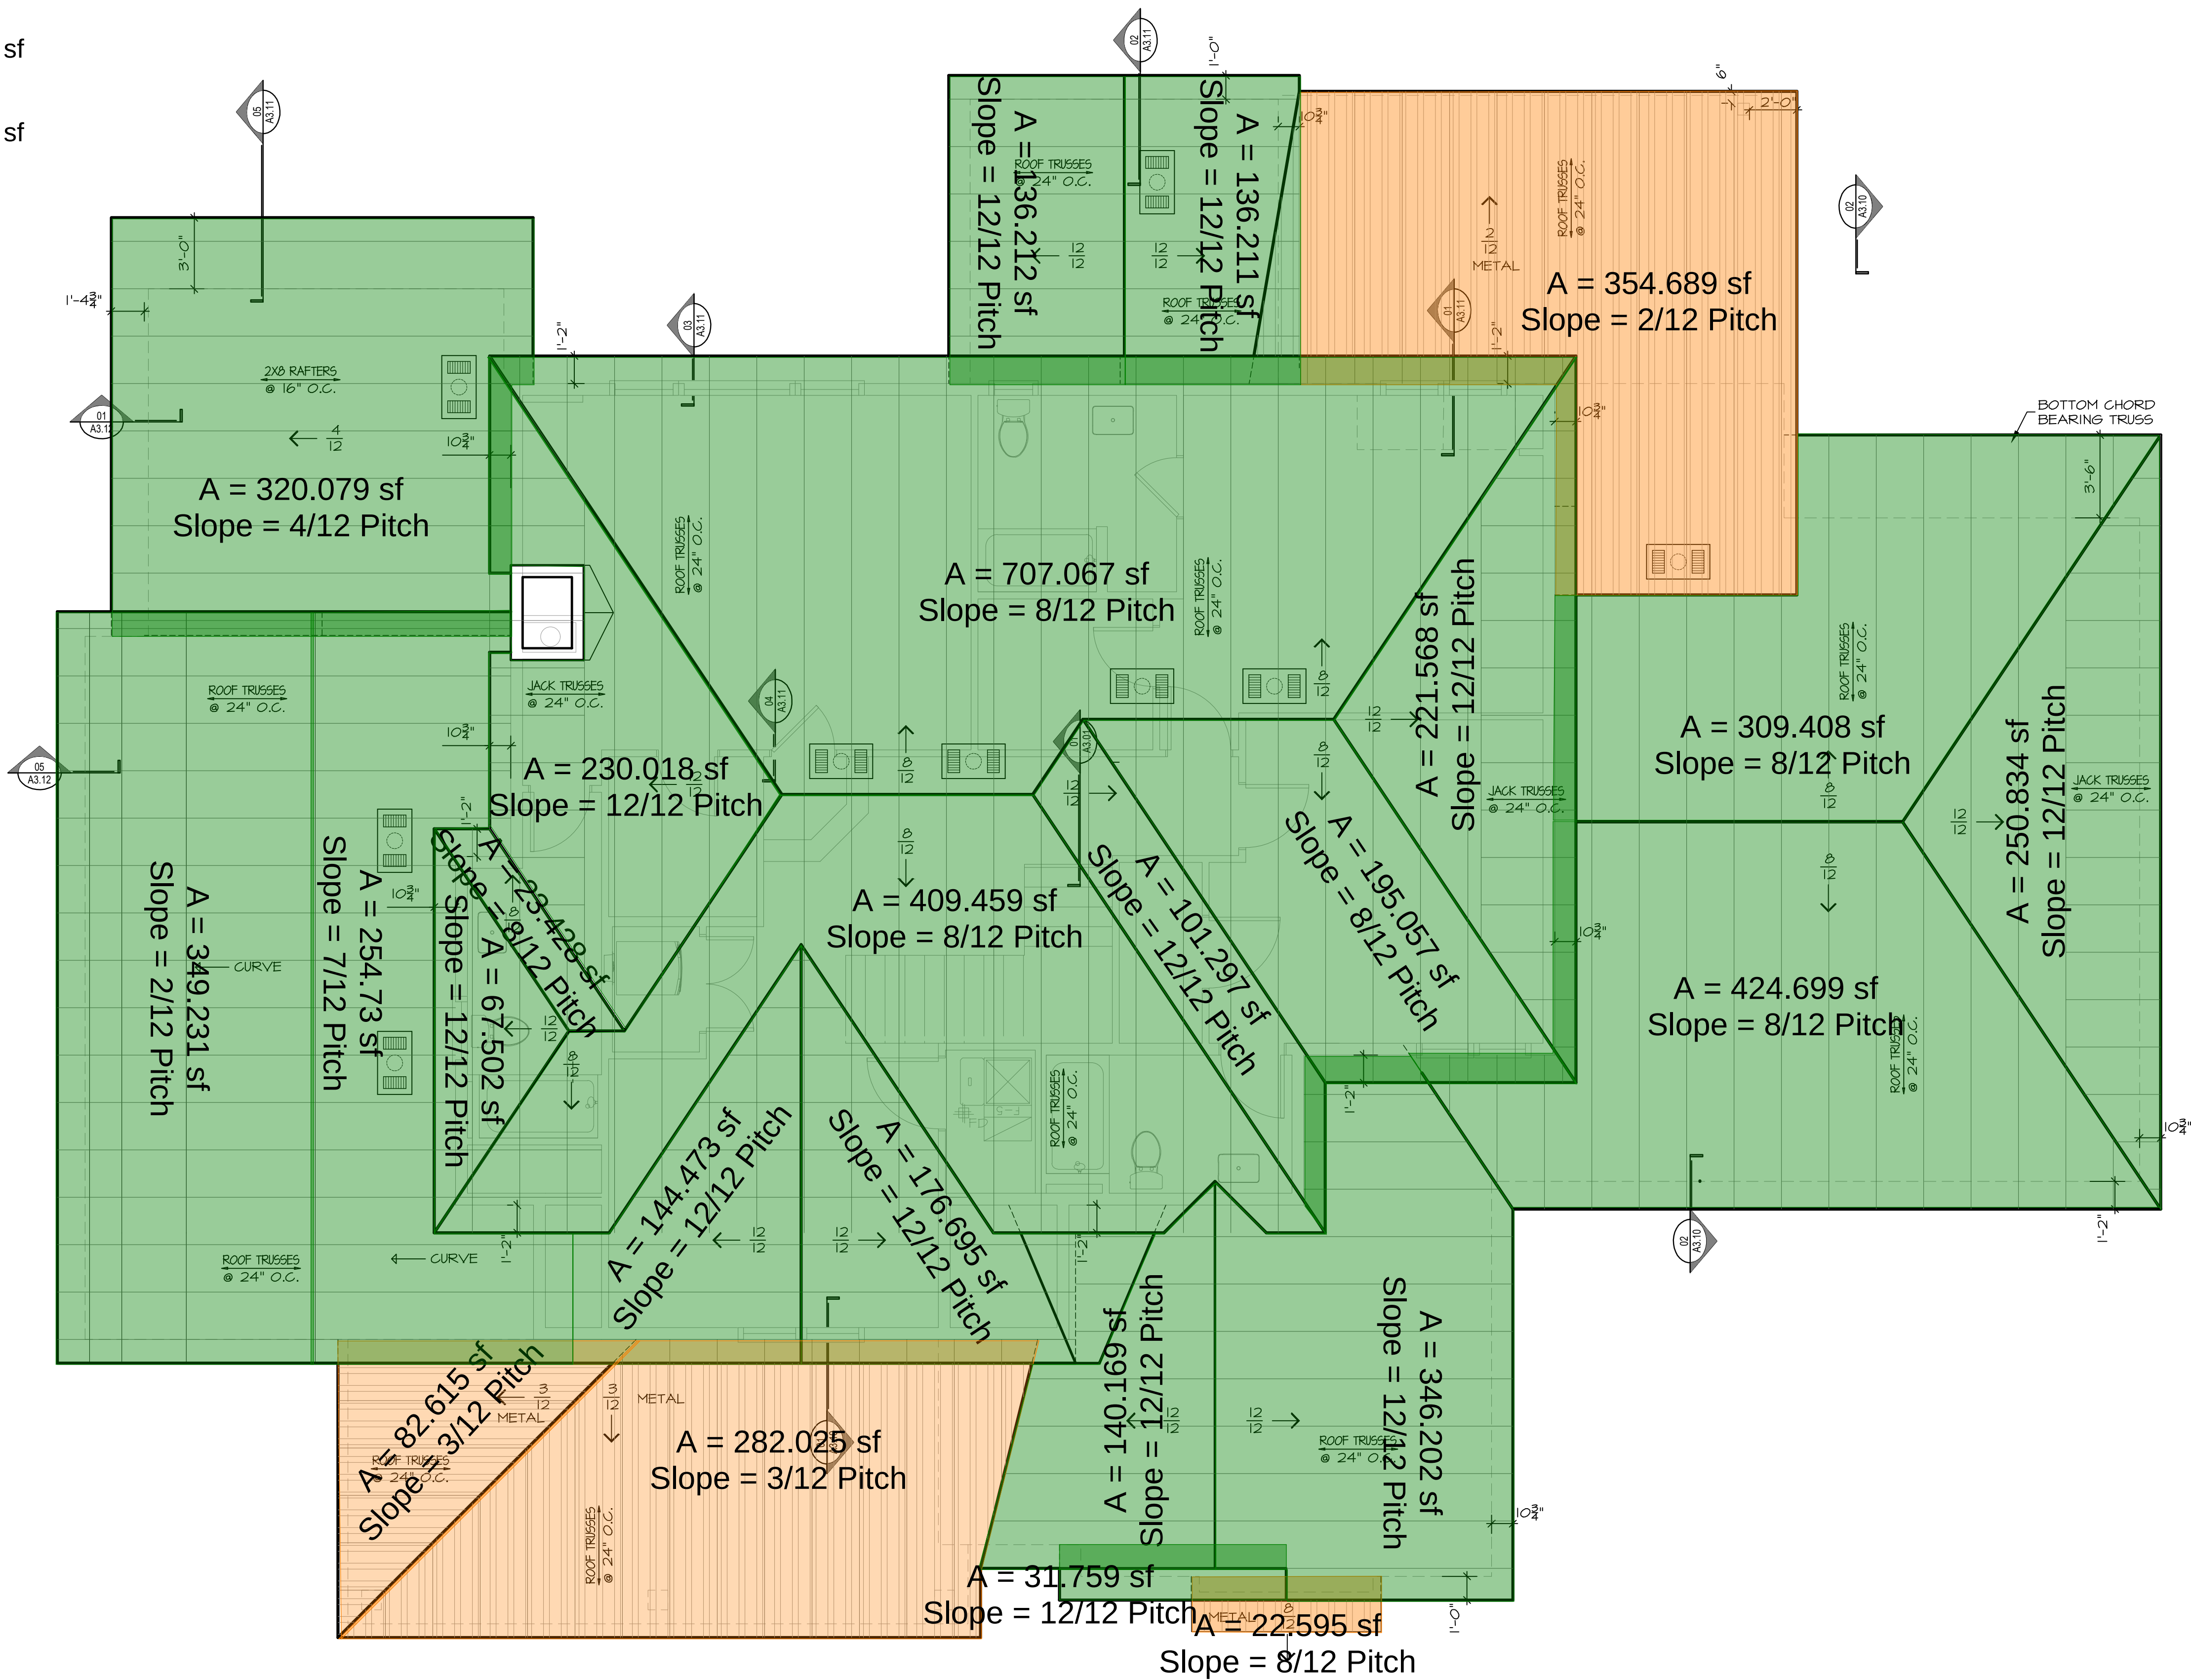

ROOF PLAN

1/4" = 1'-0"




OSTRONIC  
RESIDENCE

1672 SOUTH 150TH AVE. OMAHA, NEBRASKA 68144

**MCNEIL COMPANY**  
4666 South 132nd Street  
Omaha, NE 68137  
402-333-1462  
mcneilcompany.com

|           |            |
|-----------|------------|
| PLAN DATE | 07/31/2026 |
| REV.      | DATE       |
| BID SET   | 09/11/26   |

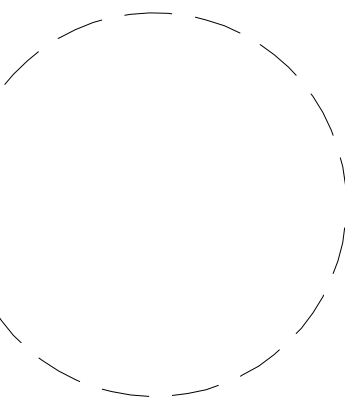

|             |           |
|-------------|-----------|
| JOB NUMBER  | 15-2601   |
| DESCRIPTION | ROOF PLAN |
| PLAN SHEET  | A1.05     |

© COPYRIGHT  
MCNEIL COMPANY  
THESE PLANS ARE SPECIFICALLY  
DESIGNED FOR CONSTRUCTION BY  
MCNEIL COMPANY AND ARE  
INTENDED FOR NO OTHER PURPOSE.  
DUPLICATION OF THESE PLANS IN  
PART OR WHOLE WITHOUT WRITTEN  
CONSENT FROM MCNEIL COMPANY  
IS PROHIBITED.