


[illegible]


Thin Stone 67 sf

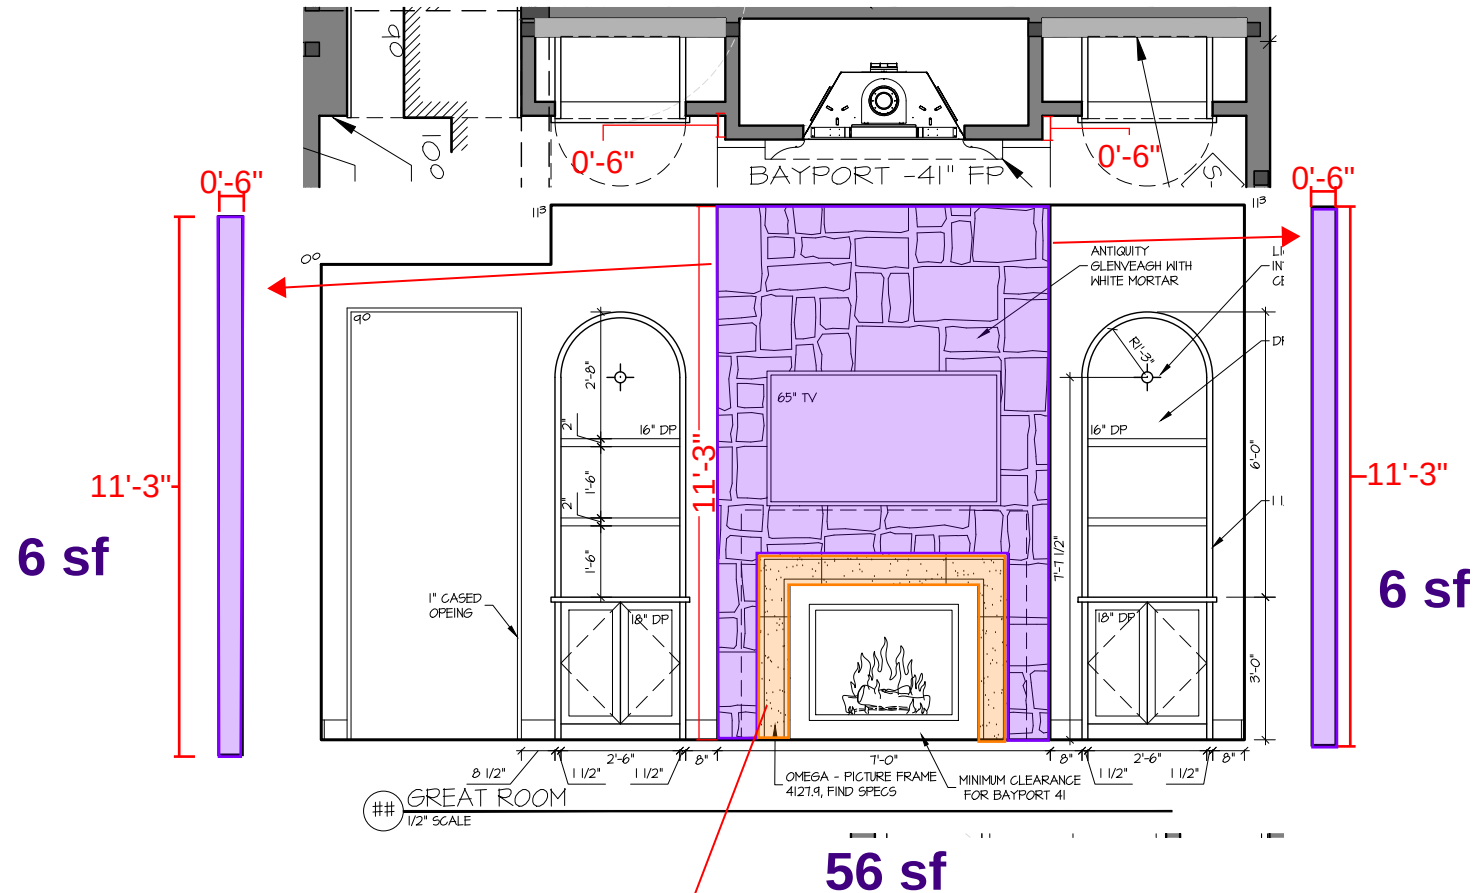

https://www.omegamantels.com/picture-frame-4127_9-fireplace-mantel.php

LL Bar

Description	Quantity	Unit
 Back Face - Option 2	48	sf
 Thin Stone - Option 3	44	sf
 Wall Face - Option 1	39	sf

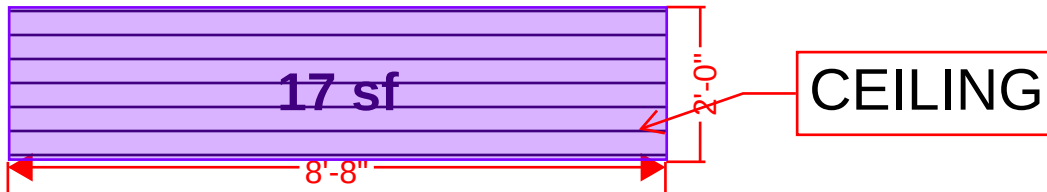

39 sf

