


COUNTERTOP MAP - Lower Level
Description

PRE-FAB


Salvator Dolomite, Polished

EDGE PROFILE ON ALL TOPS - OGEE
(CONFIRM OGEE TYPE WITH CLIENT)

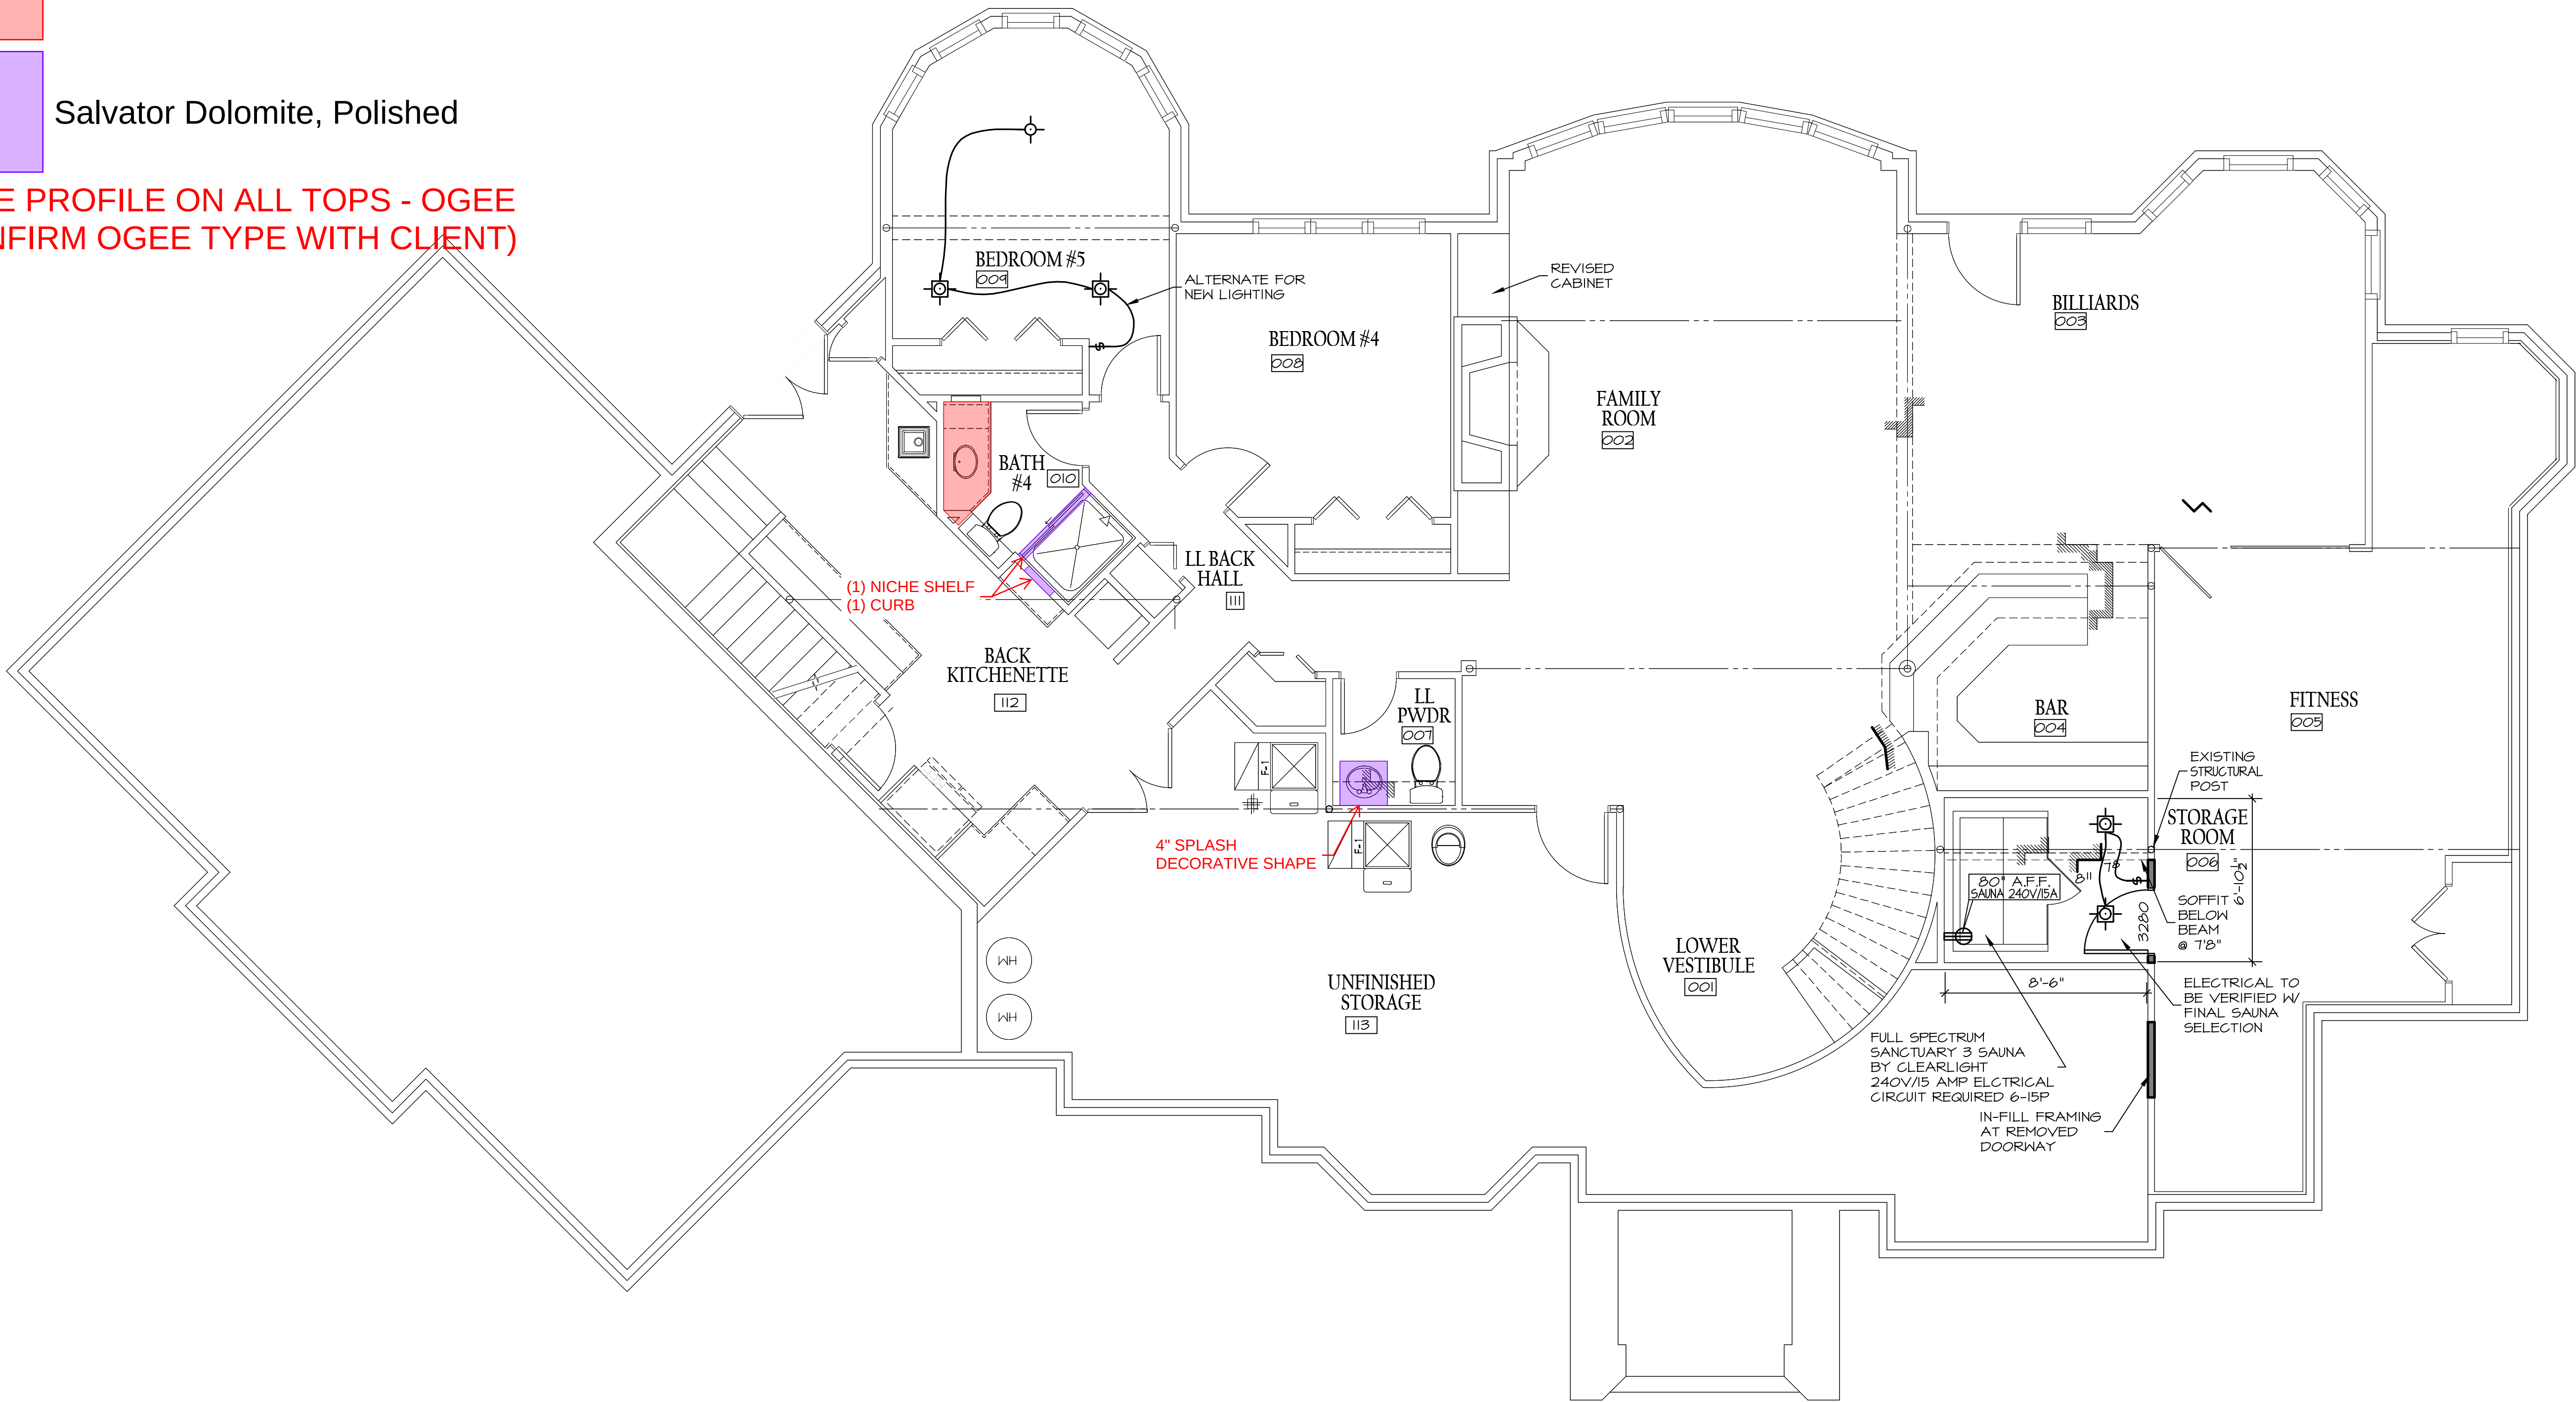

LOWER LEVEL

1/4" = 1'-0"

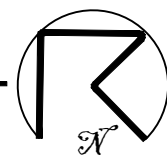

WOOD
RESIDENCE
3435 N 140TH CIRCLE, OMAHA, NE 68164

**MCNEIL
COMPANY**
4666 South 132nd Street
Omaha, NE 68137
402-333-1462
mcneilcompany.com


PLAN DATE	
01/16/2026	
REV.	DATE
REV01	01/14/26
REV02	02/11/26
REV03	03/05/26
REV04	03/16/26

JOB NUMBER
252513
DESCRIPTION
LOWER LEVEL
PLAN SHEET
A1.01

© COPYRIGHT
MCNEIL COMPANY
THESE PLANS ARE SPECIFICALLY
DESIGNED FOR CONSTRUCTION BY
MCNEIL COMPANY AND ARE
INTENDED FOR NO OTHER PURPOSE.
DUPLICATION OF THESE PLANS IN
PART OR WHOLE WITHOUT WRITTEN
CONSENT FROM MCNEIL COMPANY
IS PROHIBITED.

COUNTERTOP MAP - Main Level

Description

 

Bursa Beige **BURSA BEIGE IS FROM Z-DESIGN TILE SHOP**





Taj Mahal



WOOD

EDGE PROFILE ON ALL TOPS - OGEE (CONFIRM OGEE TYPE WITH CLIENT)

SLAB AT SIDES, TOP, & BOTTOM OF WINDOW BOX - FACE OF WINDOW WILL HAVE WOOD TRIM

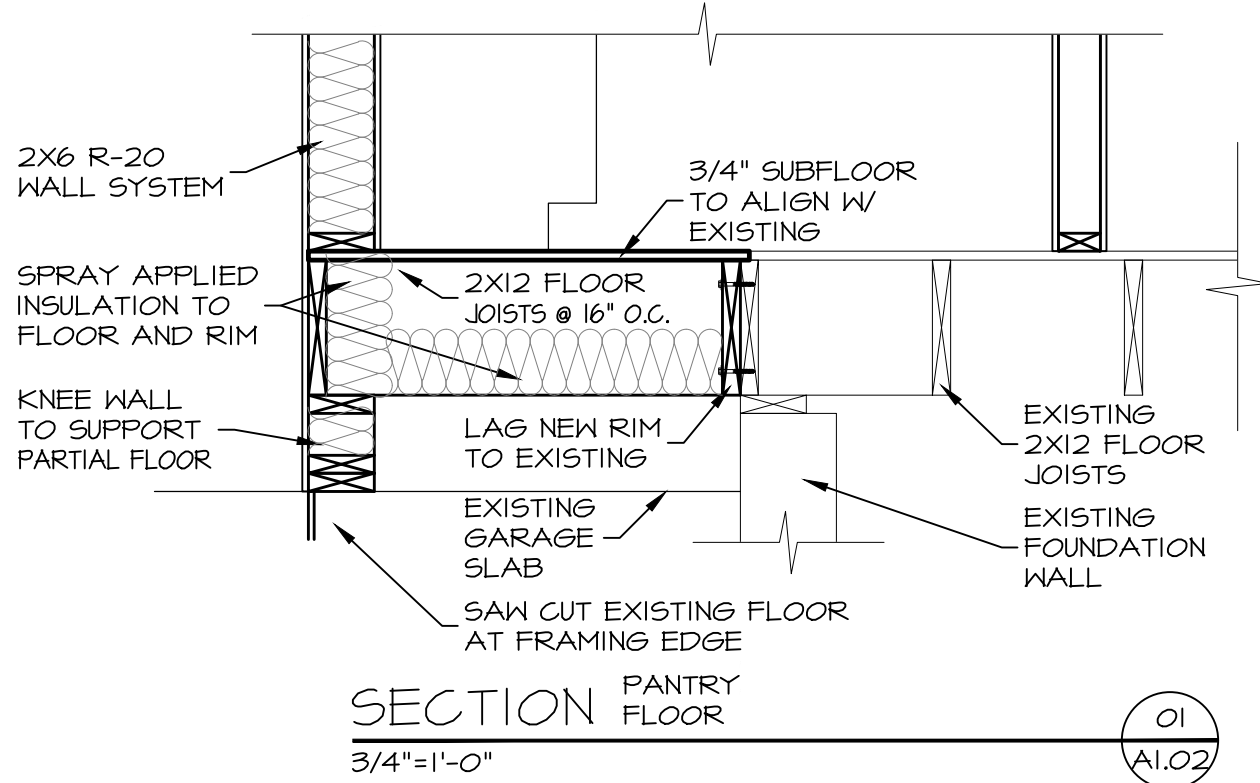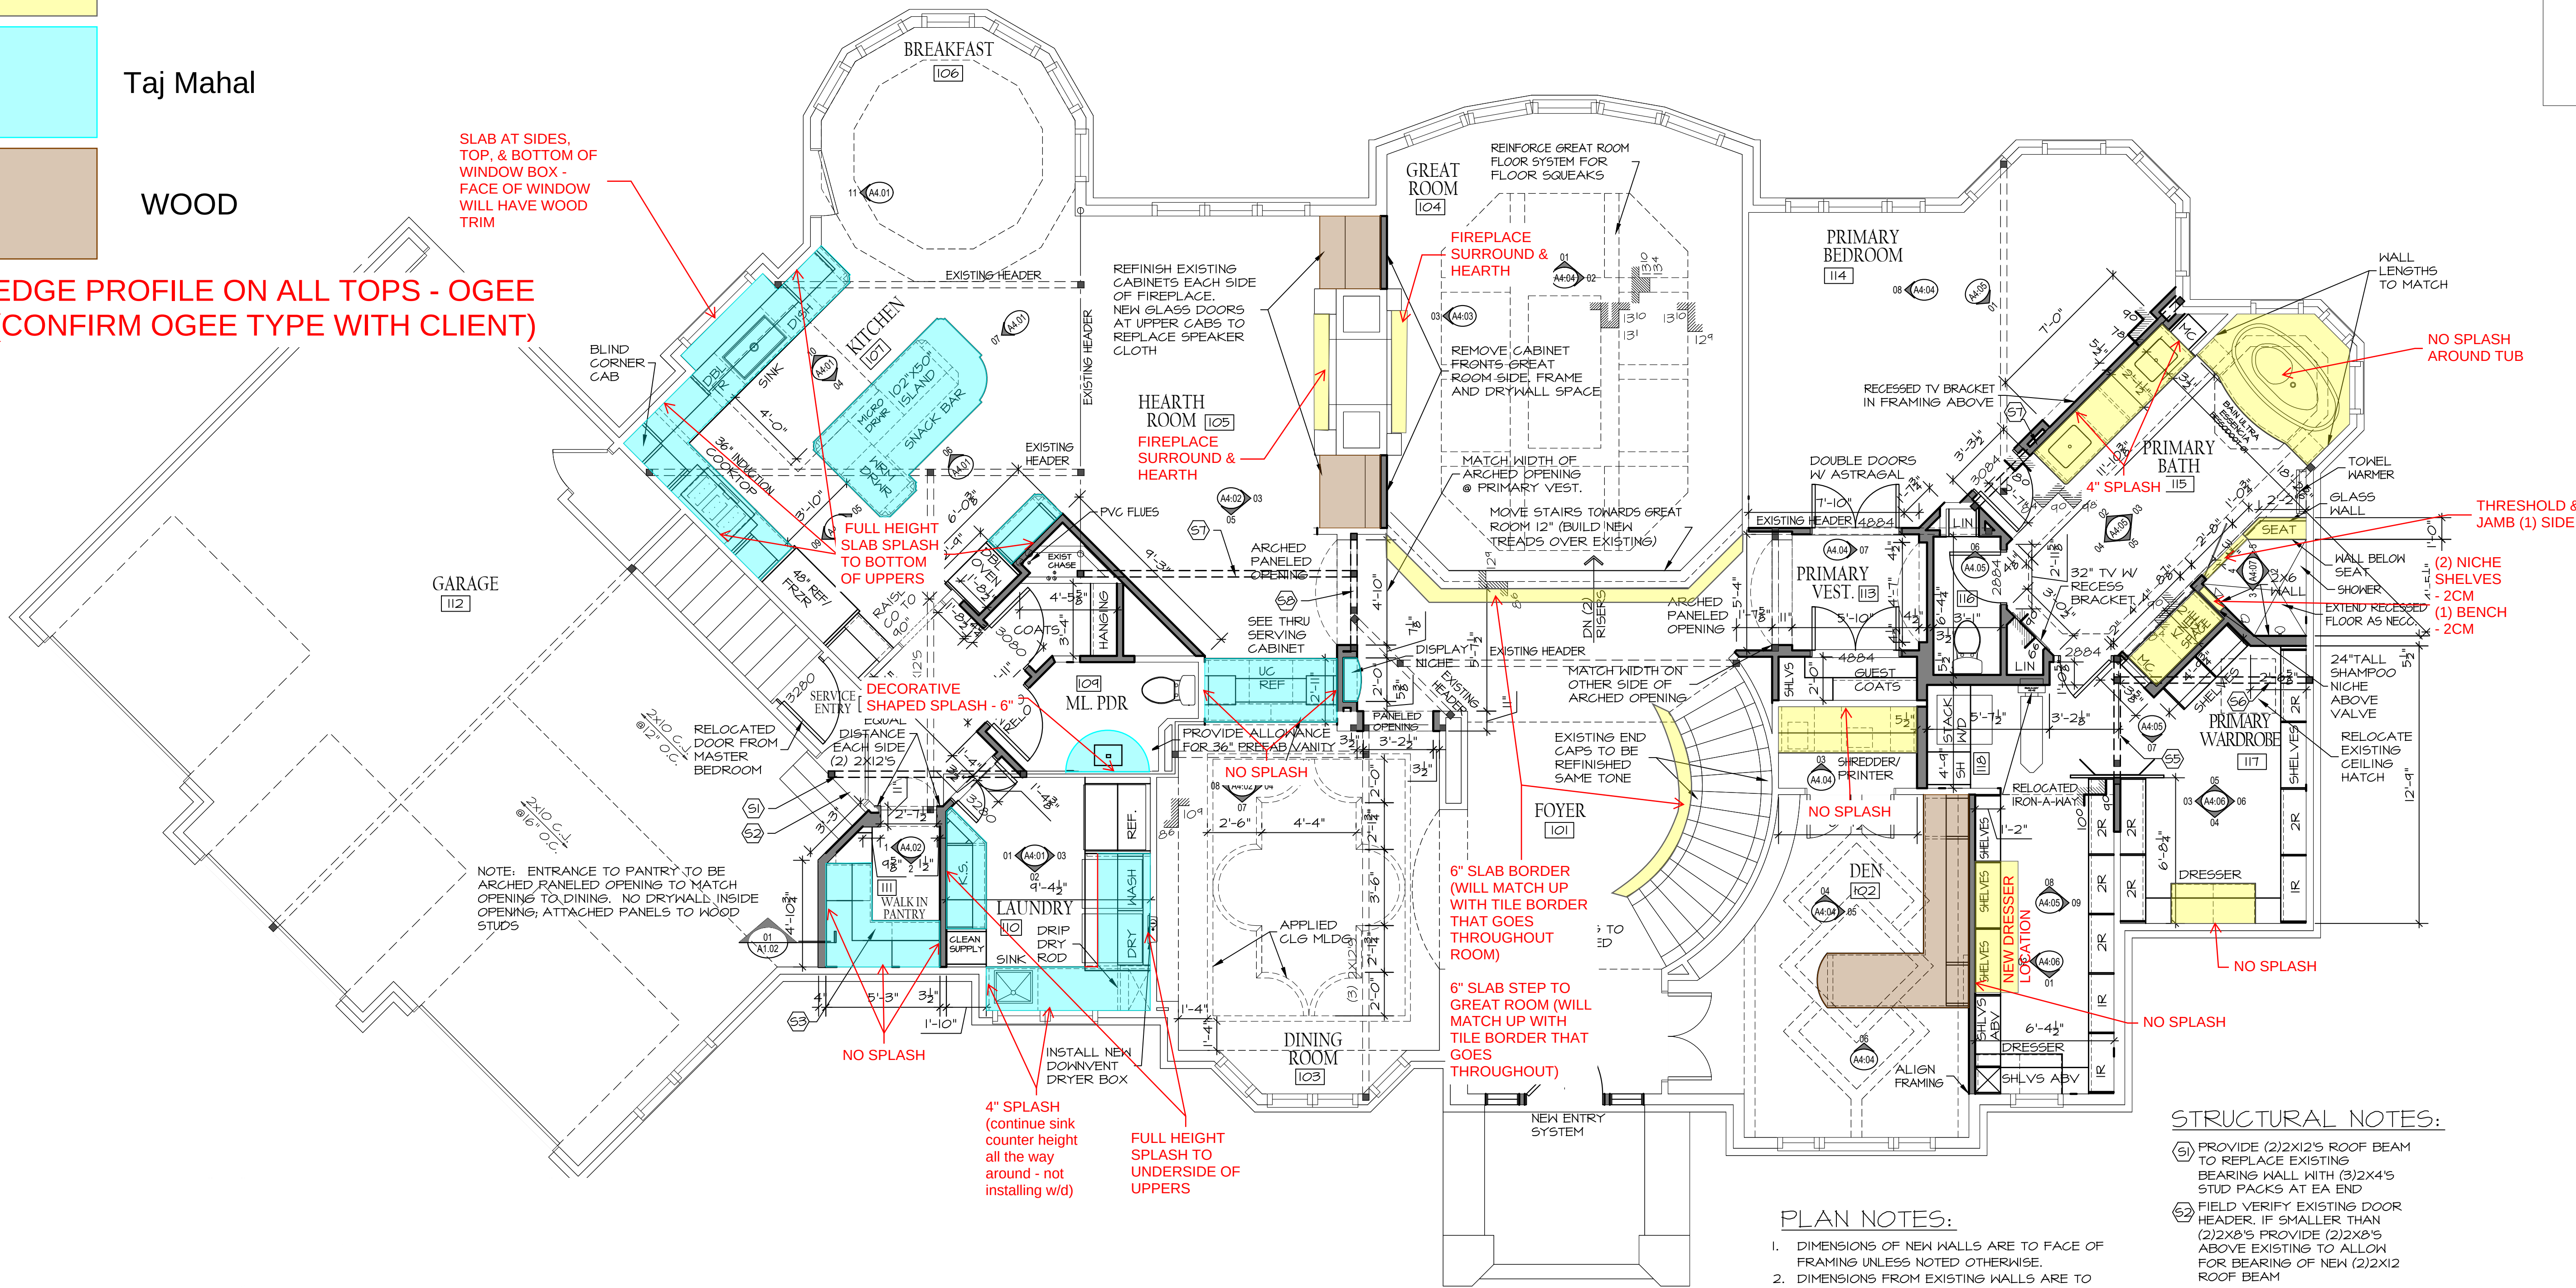

MAIN LEVEL

1/4" = 1'-0"

PLAN NOTES:

- DIMENSIONS OF NEW WALLS ARE TO FACE OF FRAMING UNLESS NOTED OTHERWISE.
- DIMENSIONS FROM EXISTING WALLS ARE TO FACE OF FRAMING TO NEW WALLS FACE OF FRAMING, VERIFY DRYWALL AT ALL EXISTING AREAS.
- ALL ANGLED WALLS ARE AT 45° UNLESS NOTED OTHERWISE
- ALL FRAMING SHALL COMPLY WITH THE 2018 IRC AND APPLICABLE LOCAL AMENDMENTS. REFERENCE TRUSS SHOP DRAWINGS WHERE APPLICABLE.
- CONTRACTOR SHALL VERIFY ALL EXISTING DIMENSIONS AND SITE CONDITIONS PRIOR TO CONSTRUCTION.
- FIELD VERIFY ALL BEARING CONDITIONS BEFORE REMOVAL OF STRUCTURAL ELEMENTS.
- PROVIDE TEMPORARY SHORING WHERE LOAD-BEARING WALLS OR STRUCTURAL MEMBERS ARE REMOVED OR ALTERED.
- FRAMER TO VERIFY ALL CASED OPENINGS TO ACCEPT 4" CASING.

STRUCTURAL NOTES:

- PROVIDE (2)2X12'S ROOF BEAM TO REPLACE EXISTING BEARING WALL WITH (3)2X4'S STUD PACKS AT EA END
- FIELD VERIFY EXISTING DOOR HEADER, IF SMALLER THAN (2)2X8'S PROVIDE (2)2X8'S ABOVE EXISTING TO ALLOW FOR BEARING OF NEW (2)2X12 ROOF BEAM
- PROVIDE 6'-0" 2X12'S SISTERED TO EXISTING CEILING JOISTS TO EXTEND BEYOND EXISTING BEARING WALL TO NEW ROOF BEAM AS NECESSARY CONNECTED WITH 10Dx2 1/4" NAILSET 1 1/4" FROM TOP AND BOTTOM AT 8"O.C. OR SIMILAR WOOD SCREWS.
- PROVIDE SIMPSON A35 OR SIMILAR FRAMING ANGLES W/ (6)0.131x1 1/4" NAILS INTO EA EXISTING 2X12 FLOOR JOIST AND 2X12 RIM JOIST OVER EXISTING BEARING WALL TO BE REMOVED
- EXTEND EXISTING TRIPLE 2X12 WITH NEW TRIPLE 2X12 AT WESTERN END AND 2X12 SISTERS ON EACH SIDE
- 1 3/4"x7 1/4" LVL'S
- 1 3/4"x11 1/4" LVL'S
- 1 3/4"x7 1/4" LVL'S

EXISTING BEARING WALL

WOOD RESIDENCE

3435 N 140TH CIRCLE, OMAHA, NE 68164

MCNEIL COMPANY
4666 South 132nd Street
Omaha, NE 68137
402-333-1462
mcneilcompany.com

PLAN DATE	
01/16/2026	
REV.	DATE
REV01	01/14/26
REV02	02/11/26
REV03	03/05/26
REV04	03/16/26
REV05	03/23/26

JOB NUMBER	
252513	
DESCRIPTION	
MAIN LEVEL	
PLAN SHEET	
A1.02	

© COPYRIGHT
MCNEIL COMPANY
THESE PLANS ARE SPECIFICALLY
DESIGNED FOR CONSTRUCTION BY
MCNEIL COMPANY AND ARE
INTENDED FOR NO OTHER PURPOSE.
DUPLICATION OF THESE PLANS IN
PART OR WHOLE WITHOUT WRITTEN
CONSENT FROM MCNEIL COMPANY
IS PROHIBITED.


COUNTERTOP MAP - UPPER LEVEL

Description




Salvator Dolomite, Polished

EDGE PROFILE ON ALL TOPS - OGEE
(CONFIRM OGEE TYPE WITH CLIENT)

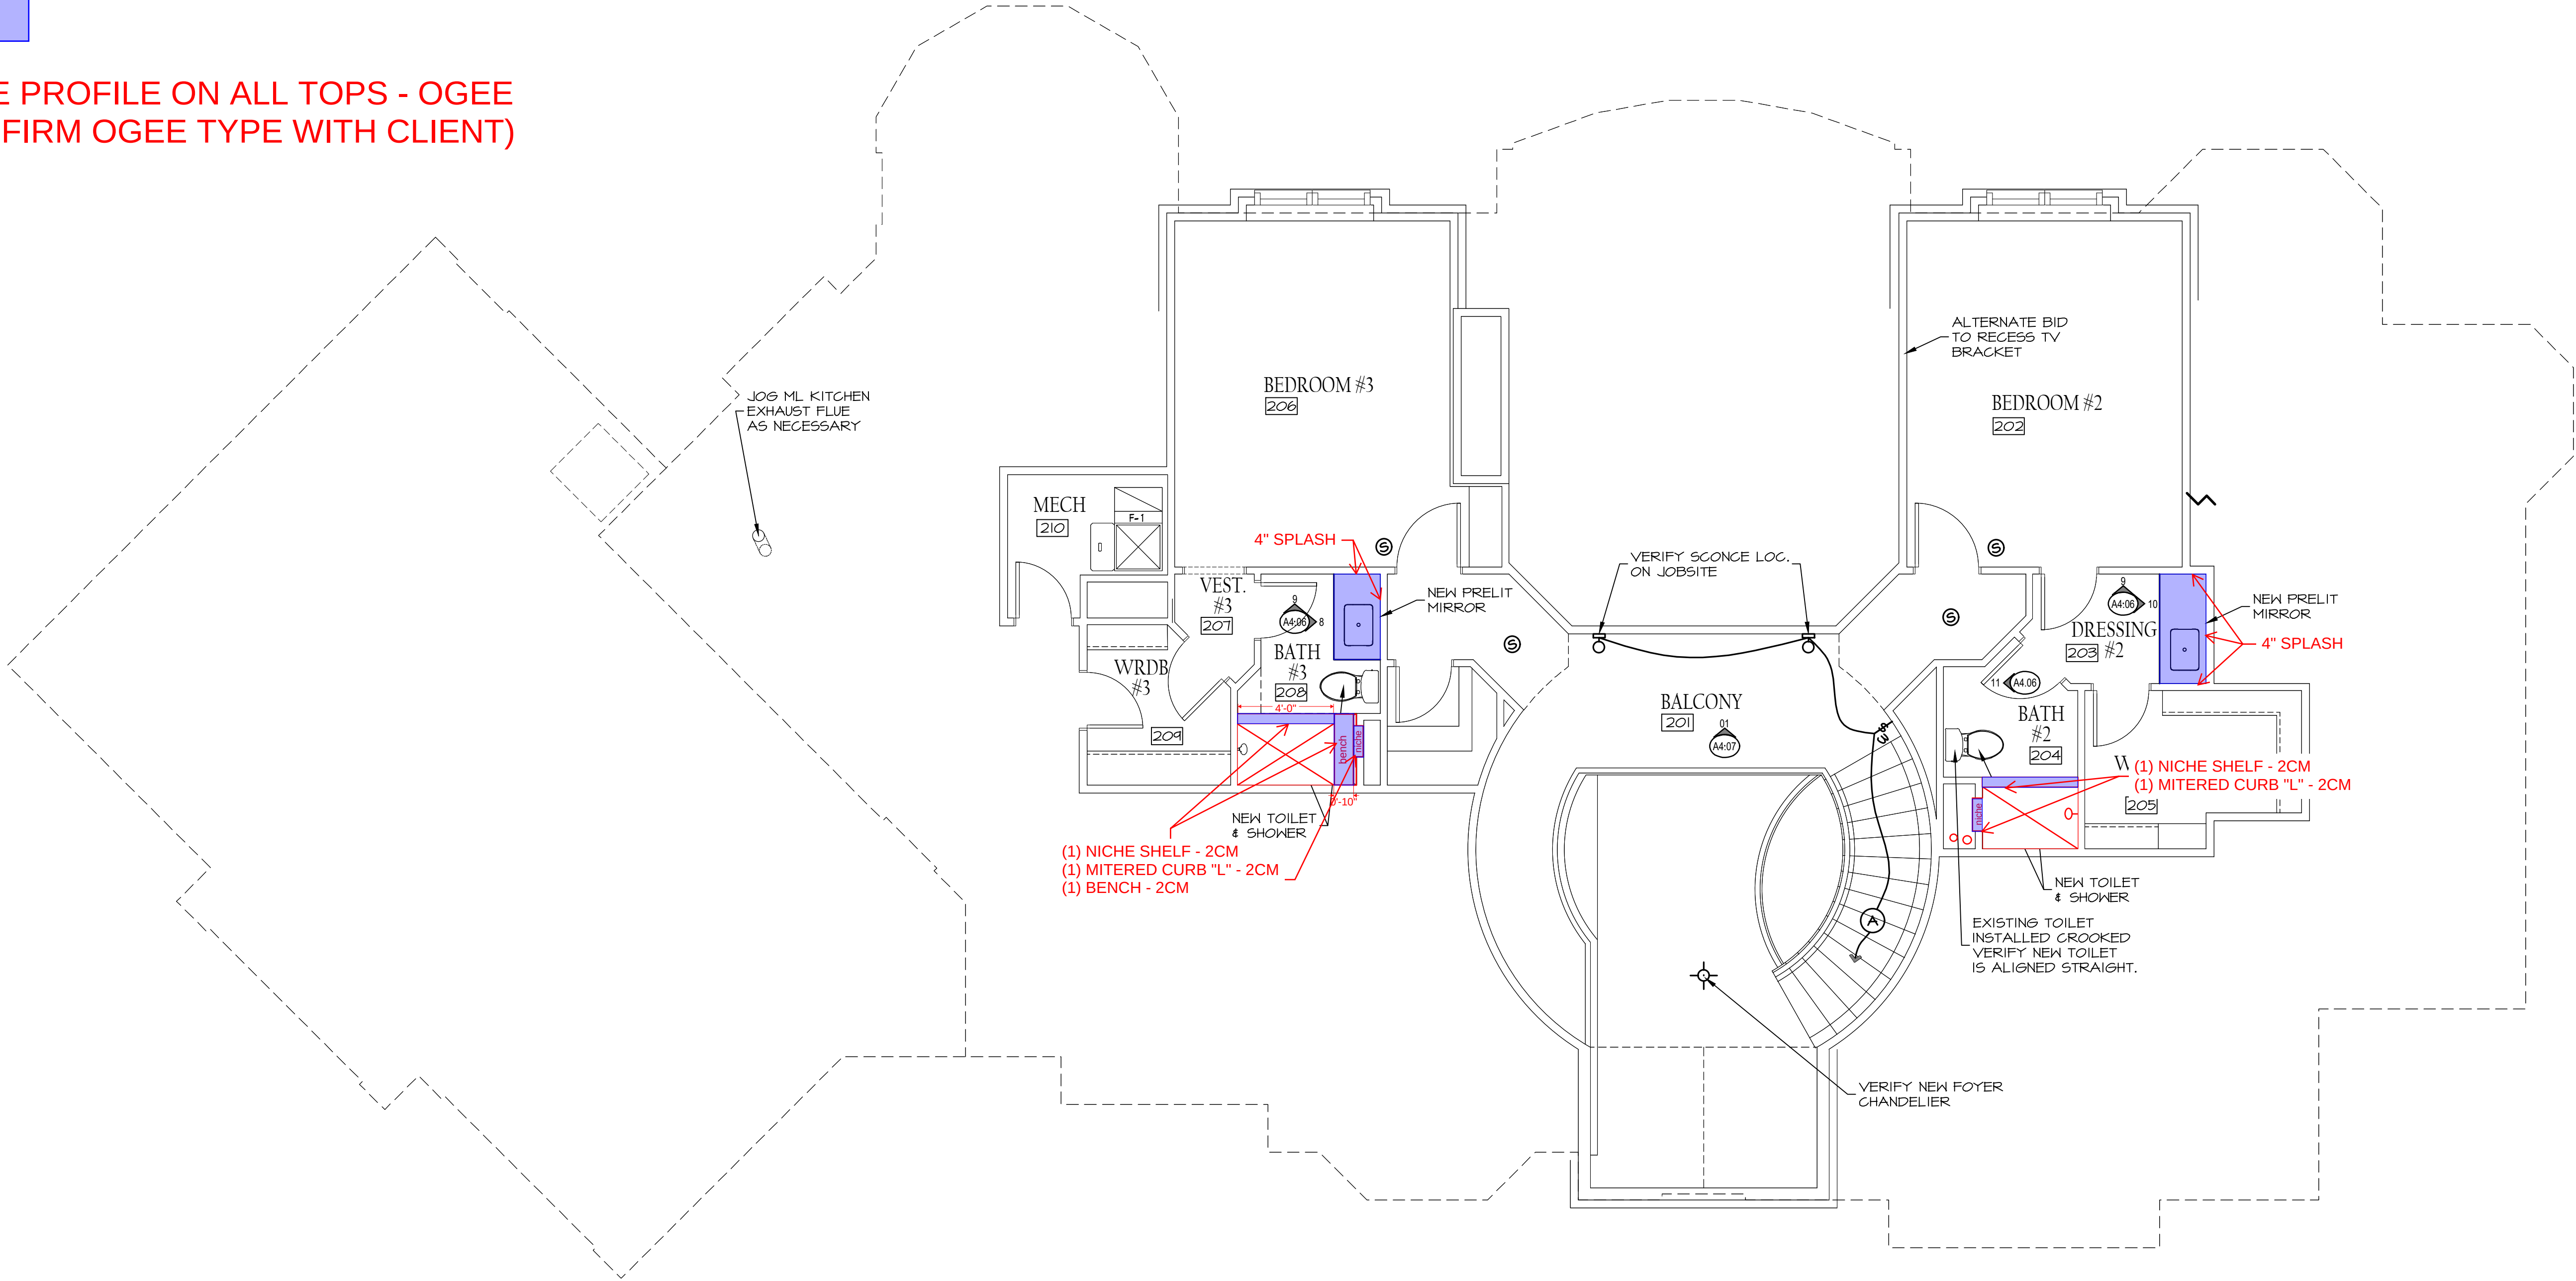

SECOND LEVEL


1/4" = 1'-0"

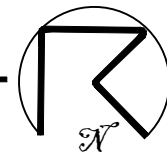

WOOD
RESIDENCE
3435 N 140TH CIRCLE, OMAHA, NE 68164

MCNEIL
COMPANY
4666 South 132nd Street
Omaha, NE 68137
402-333-1462
mcneilcompany.com

PLAN DATE 01/16/2026	
REV.	DATE
REV01	01/14/26
REV02	02/11/26
REV03	03/05/26
REV04	03/16/26

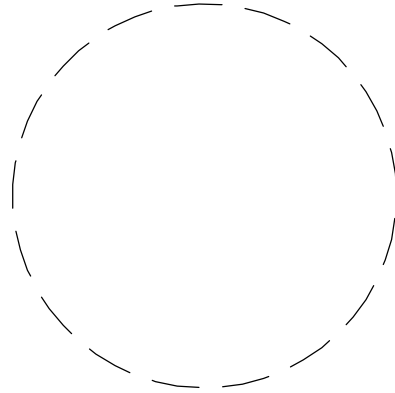

JOB NUMBER 252513
DESCRIPTION SECOND LEVEL
PLAN SHEET A1.03

© COPYRIGHT
MCNEIL COMPANY
THESE PLANS ARE SPECIFICALLY
DESIGNED FOR CONSTRUCTION BY
MCNEIL COMPANY AND ARE
INTENDED FOR NO OTHER PURPOSE.
DUPLICATION OF THESE PLANS IN
PART OR WHOLE WITHOUT WRITTEN
CONSENT FROM MCNEIL COMPANY
IS PROHIBITED.

09/25/26

PLOT DATE: 3/16/2026
D:\ANDERSON\McNEIL COMPANY DROPBOX\JEFF ANDERSON\McNEIL DESIGN\RESIDENTIAL\25-2513 WOOD REMODEL\A1 PLANS.DWG
HOME PAGE: A0.01